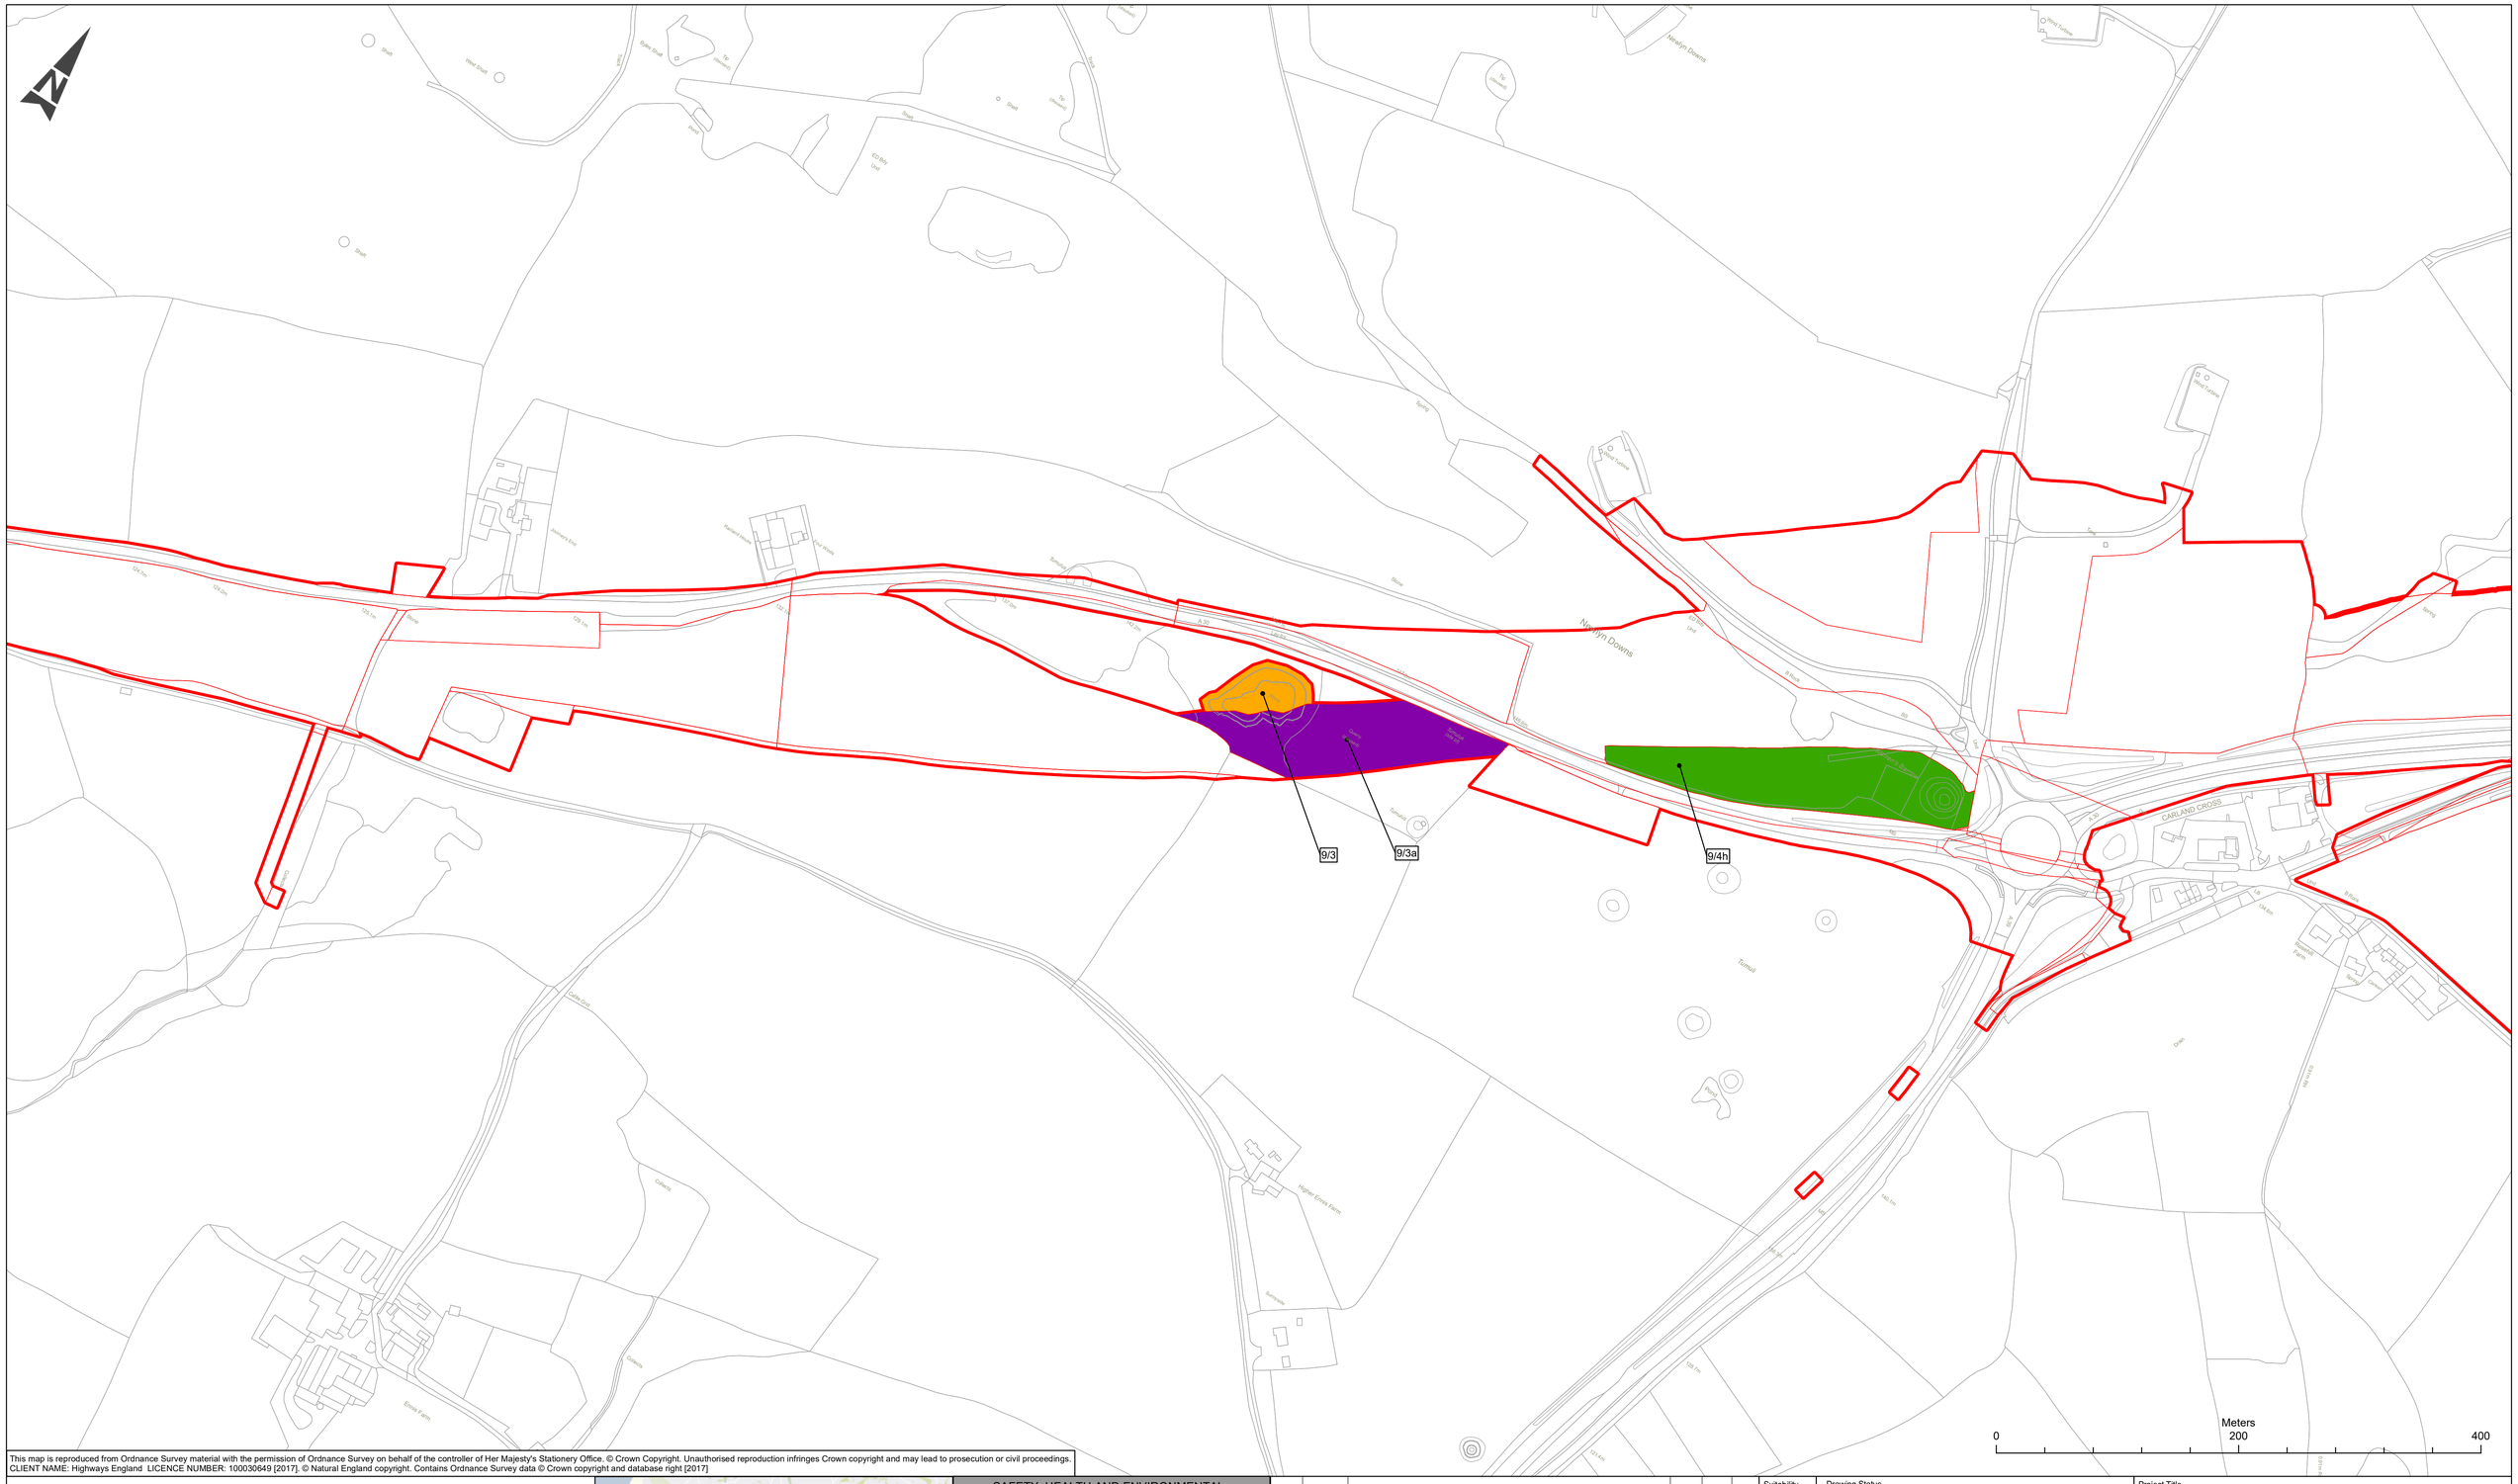

This map is reproduced from Ordnance Survey material with the permission of Ordnance Survey on behalf of the controller of Her Majesty's Stationery Office. © Crown Copyright. Unauthorised reproduction infringes Crown copyright and may lead to prosecution or civil proceedings.
CLIENT NAME: Highways England LICENCE NUMBER: 100030649 [2017]. © Natural England copyright. Contains Ordnance Survey data © Crown copyright and database right [2017]

LEGEND

- SPECIAL CATEGORY LAND - OPEN SPACE - TO BE PERMANENTLY ACQUIRED
- SPECIAL CATEGORY LAND - OPEN SPACE - TO BE USED TEMPORARILY
- SPECIAL CATEGORY LAND - OPEN SPACE - REPLACEMENT LAND
- PLOT BOUNDARY
- DEVELOPMENT CONSENT ORDER BOUNDARY / LIMITS OF ORDER LAND

Notes:
1. This plan should be read in conjunction with the Development Consent Order, the Land Plans, the Book of Reference and the Statment of Reasons.
2. Plot 9/3 is labelled on this Special Category Land Plan but is only required temporarily and therefore does not engage sections 131 or 132 of the Planning Act 2008. As such it is shown in this plan for explanatory purposes only.

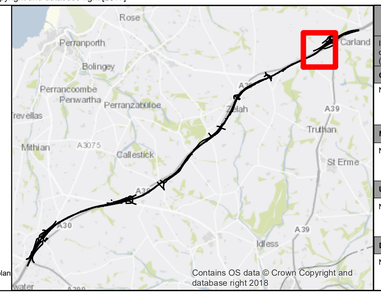

SAFETY, HEALTH AND ENVIRONMENTAL INFORMATION

In addition to the hazards/risks normally associated with the types of work detailed on this drawing, note the following significant residual risks
(Reference shall also be made in the design hazard log)

Construction
None

Maintenance / Cleaning
None

Use
None

Decommission/ Demolition
None

Rev	Date	Description	By	Chk'd	App'd
C03	17/10/18	DCO ISSUE UPDATE VERSION 1	FH	LP	DG

Suitability: A3
Drawing Status: STAGE COMPLETED
Designer:
Client: highways england
European Union
European Regional Development Fund

Project Title: A30 CHIVERTON TO CARLAND CROSS
Drawing Title: SPECIAL CATEGORY LAND PLAN APFP REGULATION 5(2)(I)(IV)

Scale	Designed / Drawn	Checked	Approved	Authorised
1:2,500	FH	LP	DG	SW

Original Size	Date	Date	Date	Date
A1	17/10/18	17/10/18	17/10/18	17/10/18

Drawing Number: HA551502-ARP-LSI-SW-DR-ZL-000300
(Project | Originator | Volume | Location | Type | Role | Number)
Revision: C03