Appendix A – General Arrangement Plan for Proposed Scheme Presented at Consultation

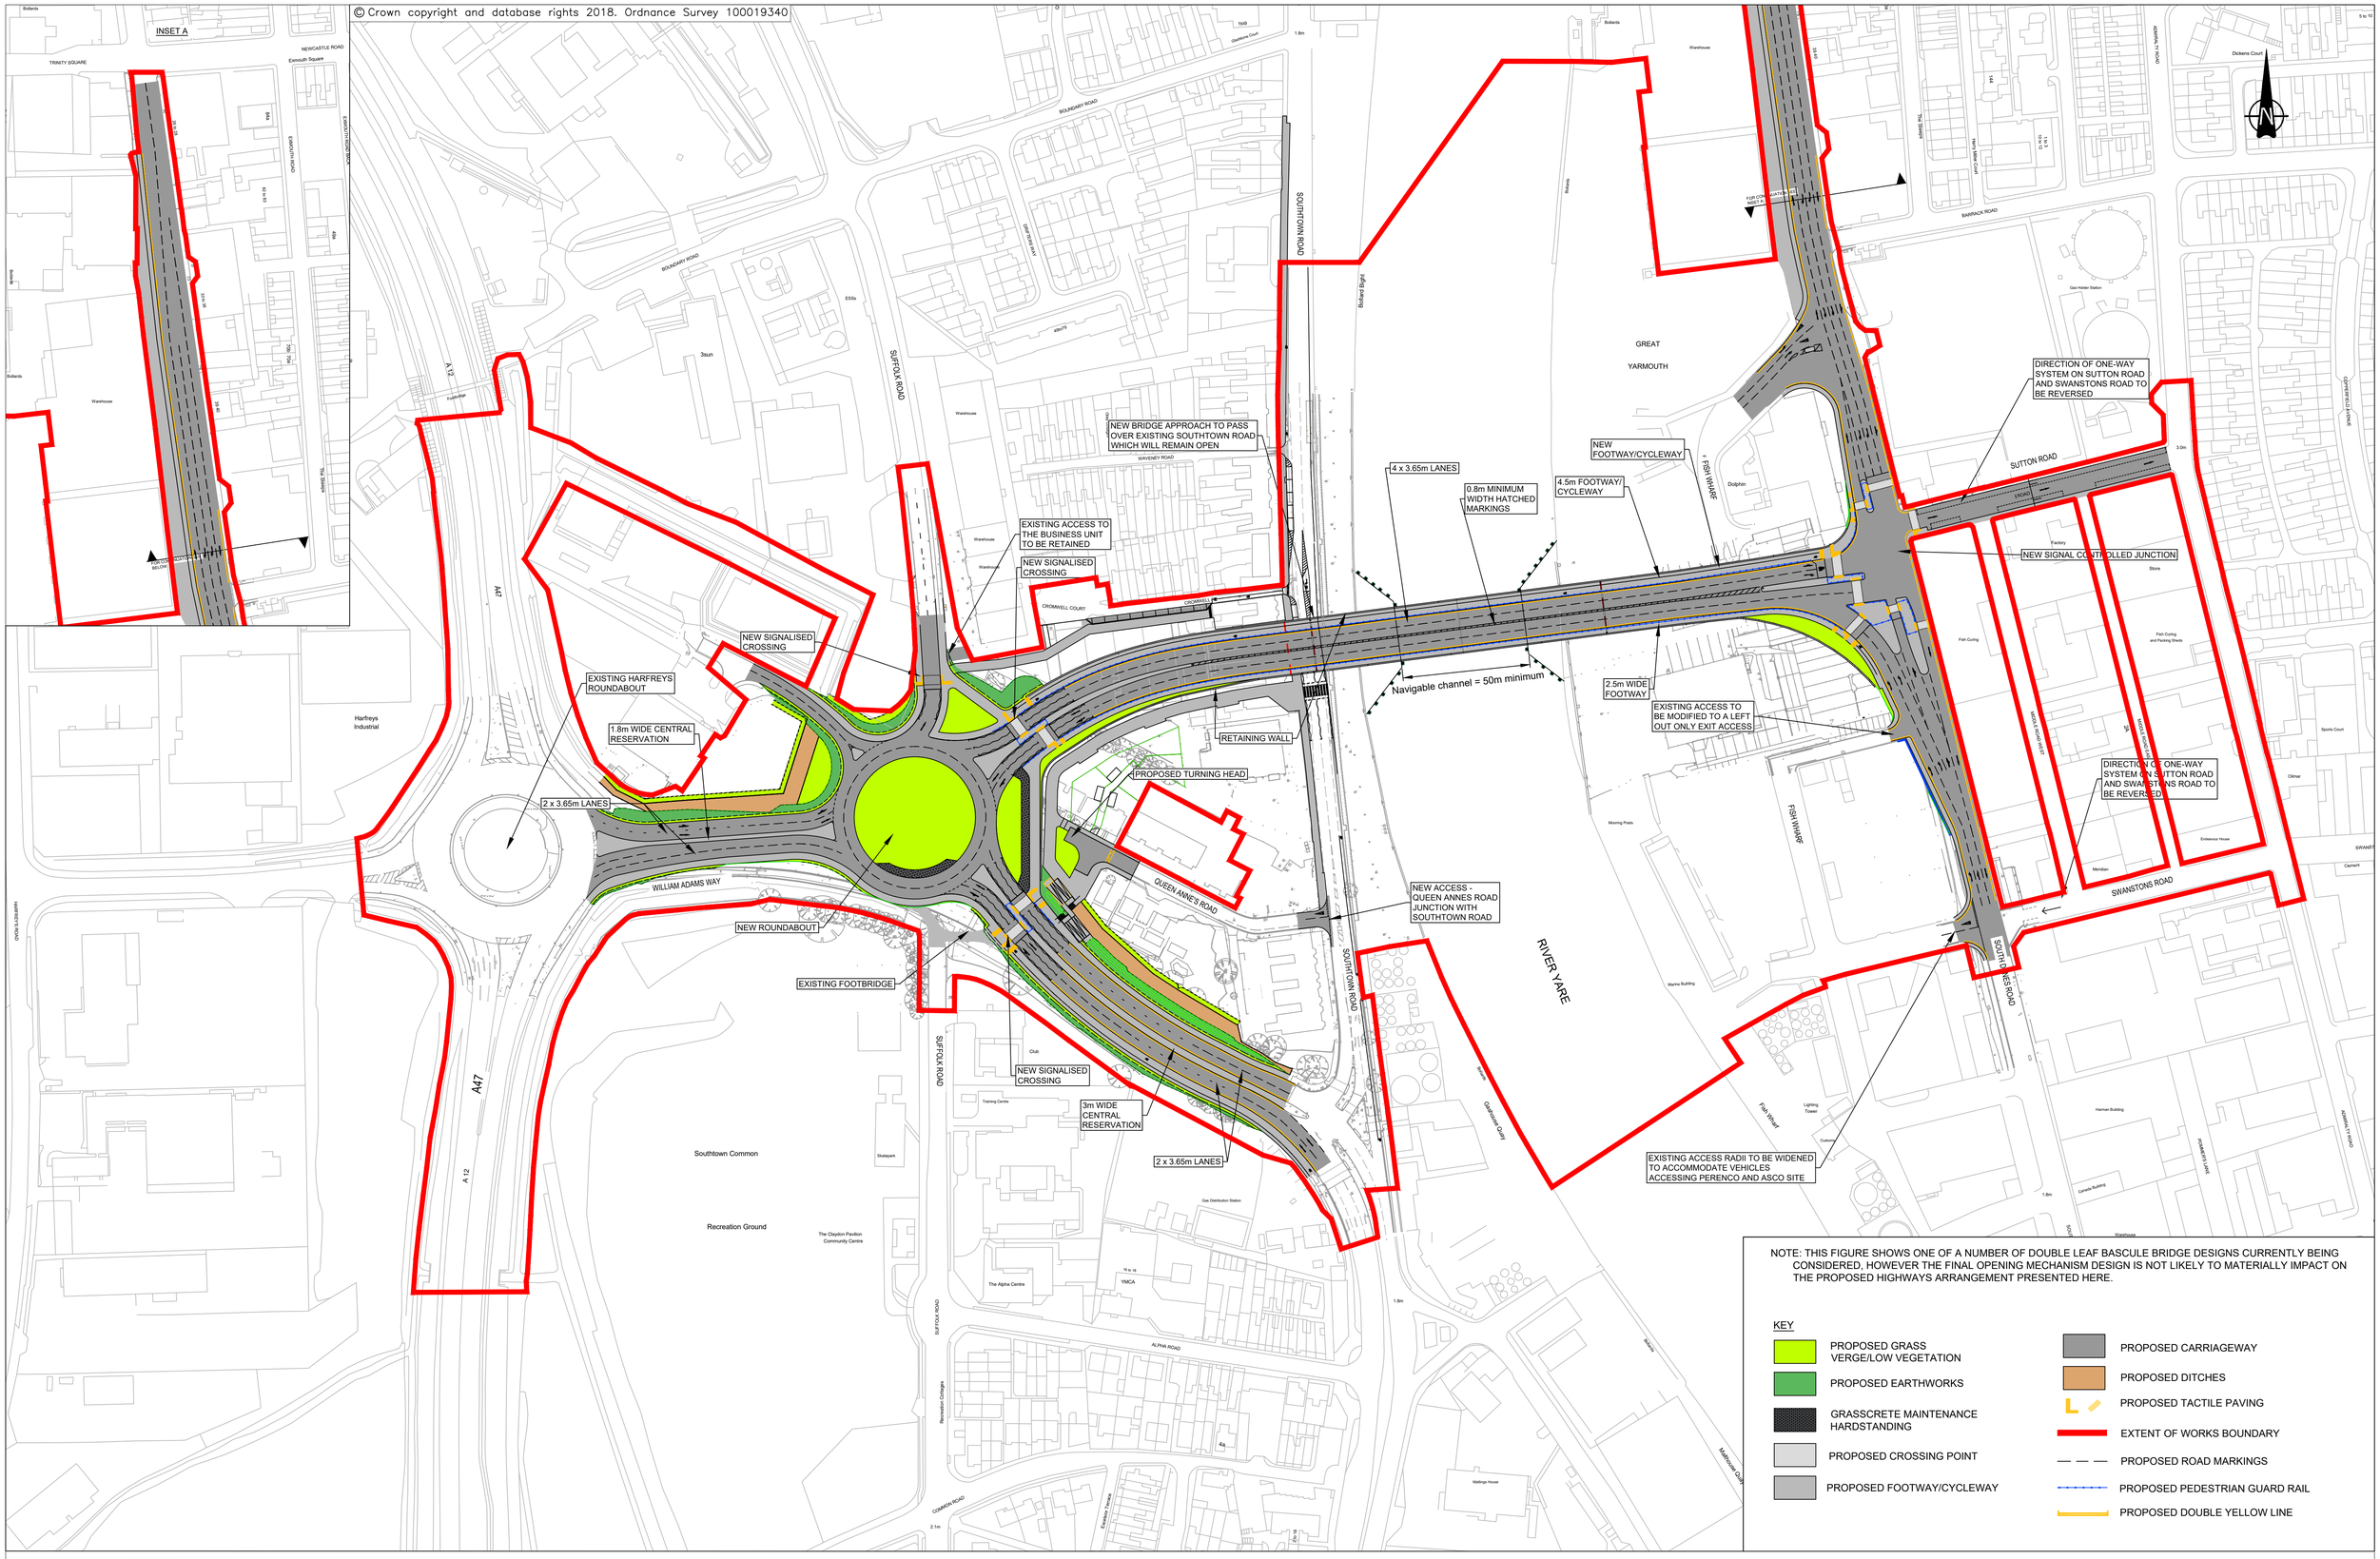

Norfolk County Council

Tom McCabe
Executive Director of
Community and Environmental Services
Norfolk County Council
County Hall, Martineau Lane
Norwich NR1 2SG

DRAWING TITLE
FIGURE 2.4 – GENERAL ARRANGEMENT PLAN
REGULATION 5(2)(o)
SHEET 1 OF 1

REV.	DESCRIPTION	CHECKED	DATE
P01	First Issue	MO	05.18
P02	Second Issue	MO	06.18
P03	Third Issue	MO	07.18
P04	Road Model Amended	MO	07.18

	INITIALS	DATE
DESIGNED BY	DPP	05.18
DRAWN BY	EL	05.18
CHECKED BY	MO	05.18
APPROVED BY	YS	05.18

DRAWING No. GYTRC-WSP-HGN-XX-DR-D-0001
PROJECT TITLE GREAT YARMOUTH THIRD RIVER CROSSING
SCALE 1:1250 @ A1
FILE No. XXXXX

BIL 19/01/15