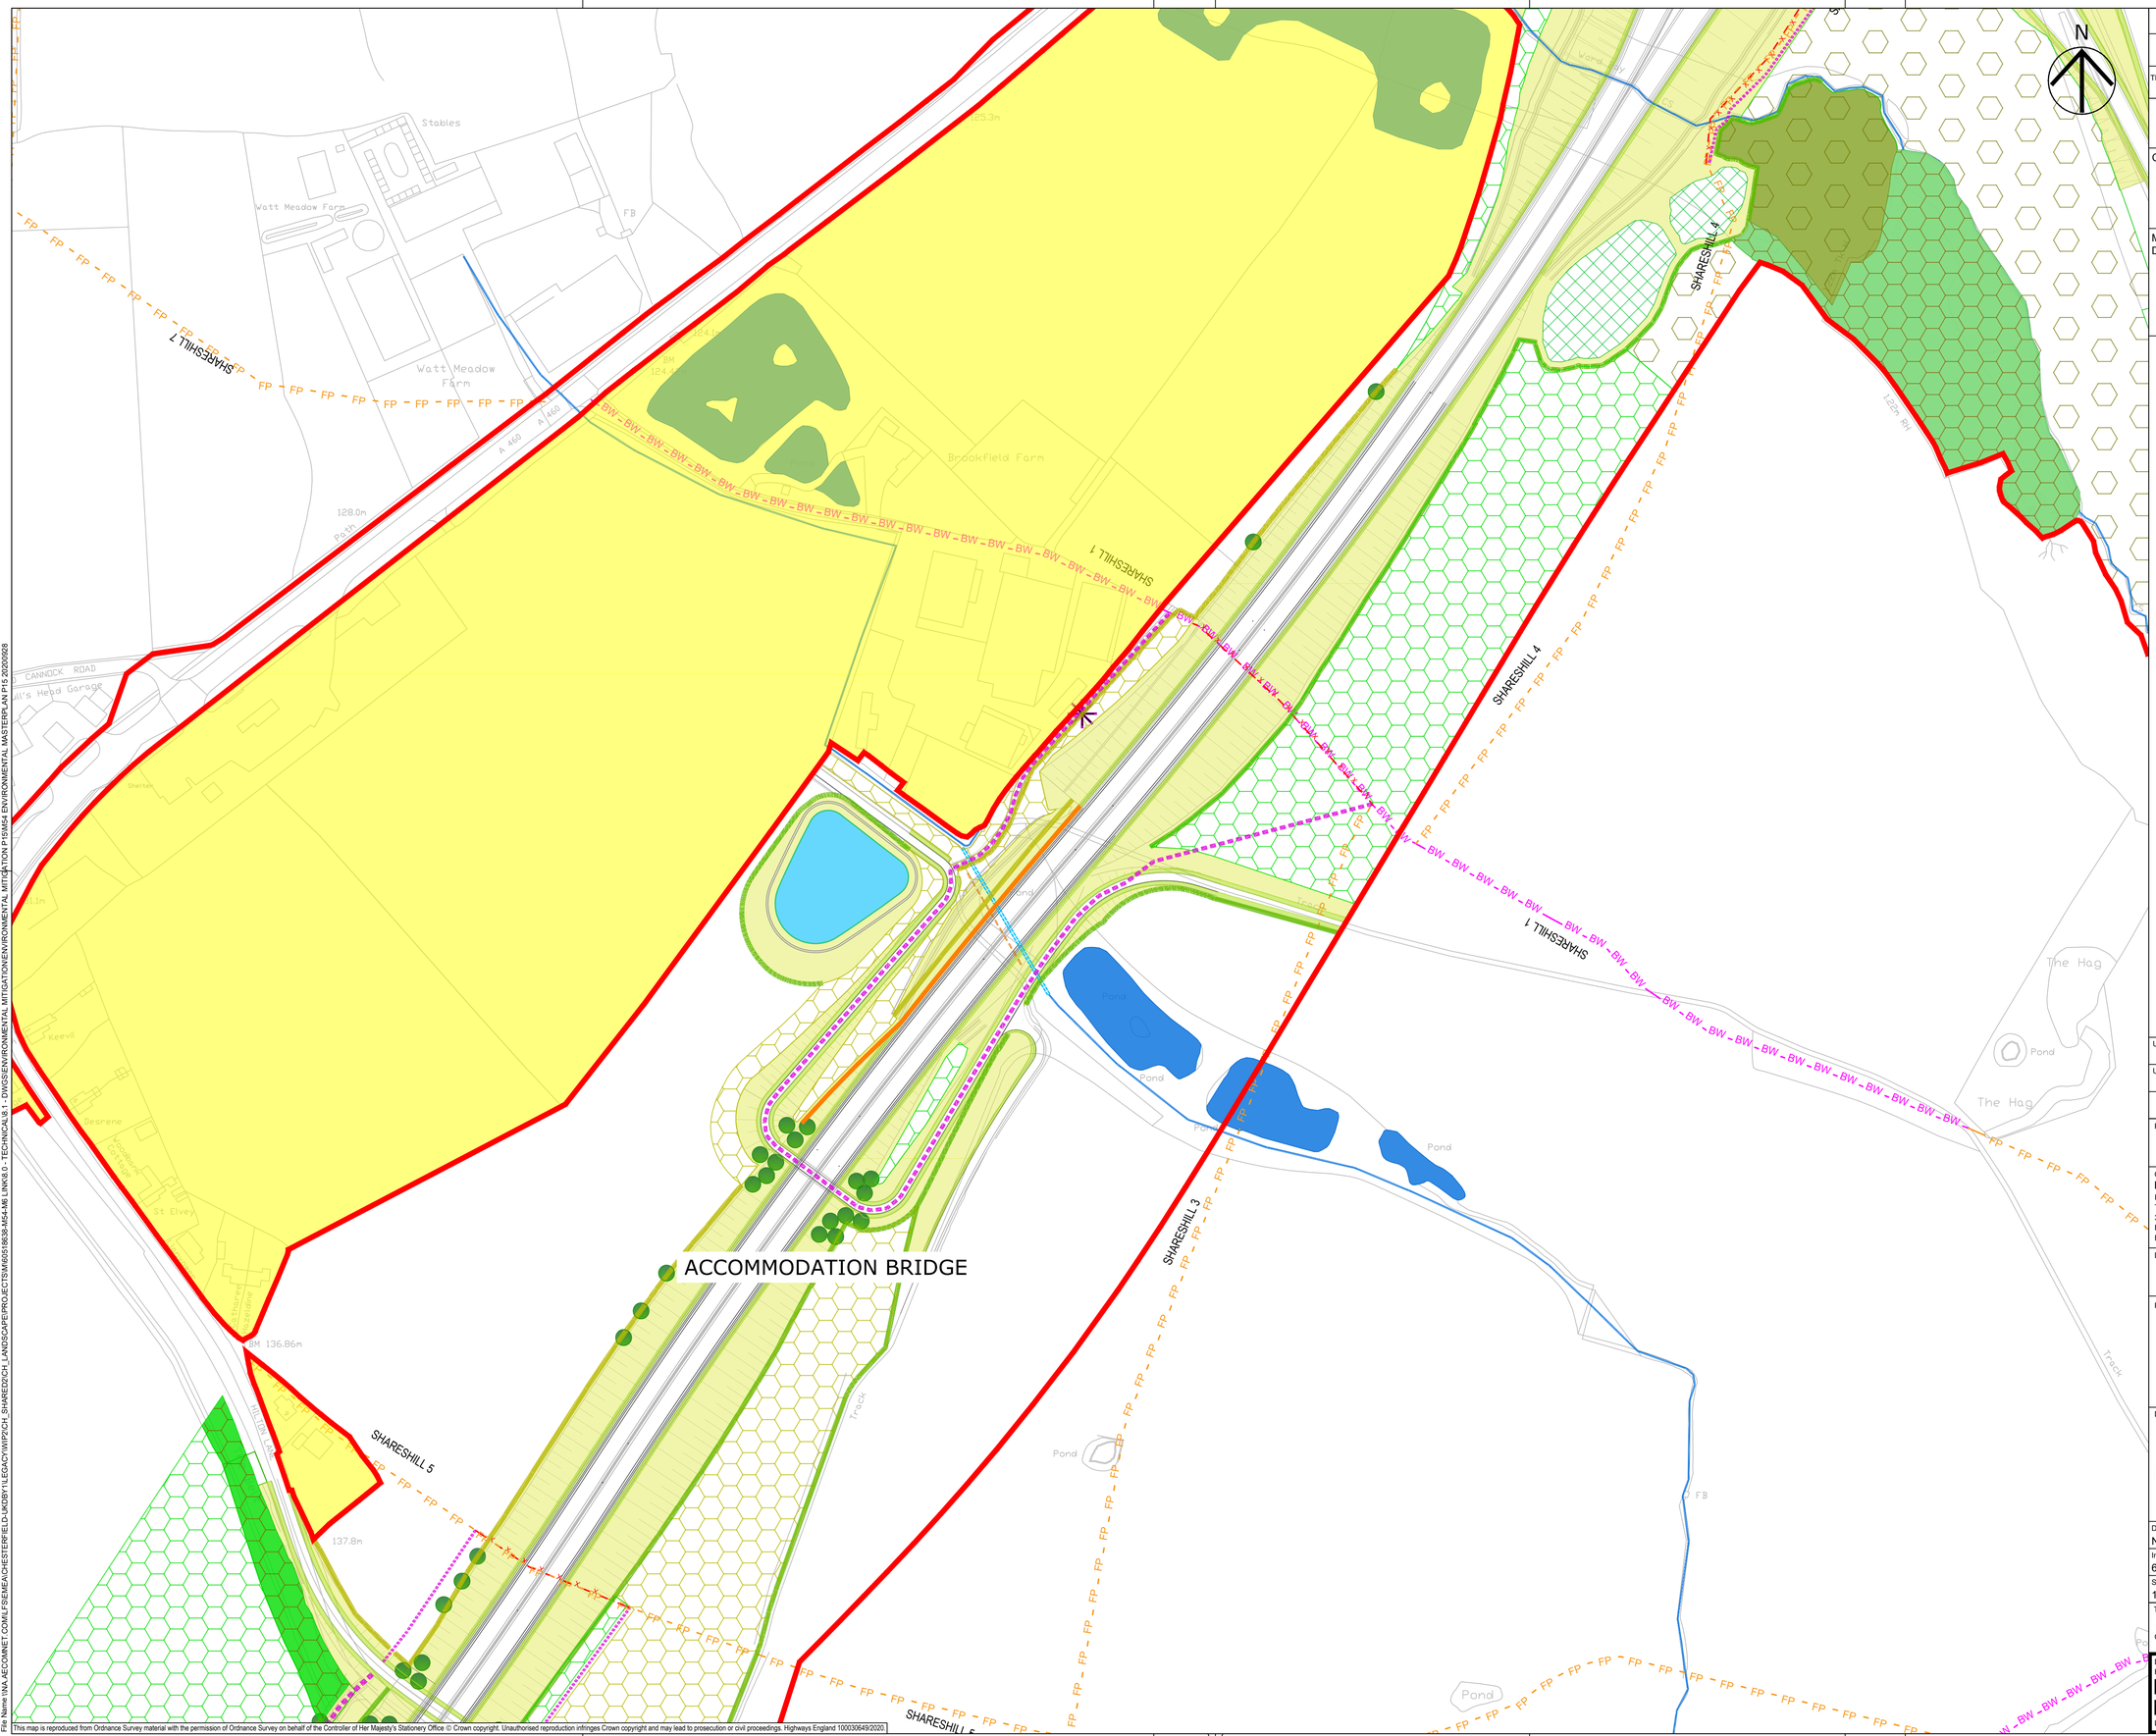

SAFETY, HEALTH AND ENVIRONMENTAL INFORMATION BOX

IT IS ASSUMED THAT ALL WORKS ON THIS DRAWING WILL BE CARRIED OUT BY A COMPETENT CONTRACTOR WORKING, WHERE APPROPRIATE, TO AN APPROPRIATE METHOD STATEMENT.

THIS DRAWING IS TO BE USED ONLY FOR THE PURPOSE OF ISSUE THAT IT WAS ISSUED FOR AND IS SUBJECT TO AMENDMENT.

EXCEPTIONAL RISKS RELATING TO THE WORKS ASSOCIATED WITH THIS DRAWING ARE IDENTIFIED BELOW.

CONSTRUCTION

MAINTENANCE / OPERATION / DECOMMISSIONING / DEMOLITION

Legend

- The Scheme
- Order limits
- Proposed site compound location
- Existing woodland for retention
- Existing woodland for retention and enhancement
- Existing ancient woodland for retention and enhancement
- Veteran trees
- Existing ponds
- Existing watercourse - open (subject to enhancements)
- Existing watercourse - culvert
- Existing PRoW - footpath
- Existing PRoW - bridleway

Proposed Mitigation

- Proposed ancient woodland compensation woodland - EFD
- Proposed species rich grassland (LE1.3) - EFB / EFD
- Proposed amenity grassland (LE1.1) - EFB
- Proposed woodland (LE2.1) - EFB / EFD
- Proposed woodland (LE2.1) - EFA
- Proposed native species hedgerow (LE4.3) - EFB / EFD
- Proposed native species hedgerow (LE4.3) - EFA
- Proposed individual trees (LE5.1) - EFB
- False cutting - EFA / EFG
- Existing watercourse - diverted - EFH
- Proposed drainage ponds EFH
- Diverted watercourse - culvert - EFH
- Proposed ditch - EFH
- Proposed noise barrier - EFG
- PRoW / footway removal
- Proposed PRoW - Footpath
- Proposed PRoW - Bridleway
- Proposed shared footpath / cycleway

Ecology

- Proposed area for ecology pond - EFD
- Proposed mammal tunnels - EFD

Planned Environmental Objectives

- EFA Visual screening
- EFB Landscape integration
- EFD Nature conservation and biodiversity
- EFH Water quality
- EFG Auditory amenity

Any areas of white would be returned to their current state post construction if they are disturbed during construction

Revision Details	By / Check	Date	Suffix
Updates following revision to permanent land take	RW / AS	28.09.2020	P15
Updates following revised noise barrier locations	RW / AS	10.09.2020	P14

Purpose of issue

DCO SUBMISSION

Client
Highways England
Floor 5
Two Colmore Square
38 Colmore Circus
Birmingham
B4 6BN

Development Consent Order Number

TR010054

Project Title

M54 to M6 Link Road

Drawing Title

FIGURE 2.4 ENVIRONMENTAL MASTERPLAN SHEET 2 OF 5 REVISION OF APP-060

Designed	Drawn	Checked	Approved	Date
NW	LB	RW	TP	28.09.2020

Internal Project No.	Suitability
60536736	S8
Scale @ A1	Zone
1:1500	Highways General

THIS DOCUMENT HAS BEEN PREPARED PURSUANT TO AND SUBJECT TO THE TERMS OF AECOM'S APPOINTMENT BY ITS CLIENT. AECOM ACCEPTS NO LIABILITY FOR ANY USE OF THIS DOCUMENT OTHER THAN BY ITS ORIGINAL CLIENT OR FOLLOWING AECOM'S EXPRESS AGREEMENT TO SUCH USE, AND ONLY FOR THE PURPOSES FOR WHICH IT WAS PREPARED AND PROVIDED.

Drawing Number

Highways England PIN	Originator	Volume			Rev
HE514465 M54 Location	-ACM	-ELS -	-SW-R	-0004	P15
			Type	Role Number	

This map is reproduced from Ordnance Survey material with the permission of Ordnance Survey on behalf of the Controller of Her Majesty's Stationery Office © Crown copyright. Unauthorised reproduction infringes Crown copyright and may lead to prosecution or civil proceedings. Highways England 100030649/2020.

Plot Date: 09 October 2020 14:42:26
File Name: I:\M54\ECOWKS_CORE_FILES\MEA\CHESTERFIELD-UKDBY1\LEGACY\WIP2\CH_SHARED2\CH_LANDSCAPE\PROJECTS\M60518638-M54-M6 LINK\8.0 - TECH\NCAL\8.1 - DWGS\ENVIRONMENTAL MITIGATION\ENVIRONMENTAL MITIGATION P15\M54 ENVIRONMENTAL MITIGATION P15 20200928