

A1 in Northumberland: Morpeth to Ellingham

Scheme Number: TR010041

6.6 Environmental Statement – Figure 12.3 Properties and Commercial Facilities

Part B

APFP Regulation 5(2)(a)

Planning Act 2008

Infrastructure Planning (Applications: Prescribed
Forms and Procedure) Regulations 2009

June 2020

Infrastructure Planning

Planning Act 2008


**The Infrastructure Planning
(Applications: Prescribed Forms and
Procedure) Regulations 2009**

**The A1 in Northumberland: Morpeth to Ellingham
Development Consent Order 20[xx]**

Environmental Statement – Figures

Regulation Reference:	APFP Regulation 5(2)(a)
Planning Inspectorate Scheme Reference	TR010041
Application Document Reference	TR010041/APP/6.6
Author:	A1 in Northumberland: Morpeth to Ellingham Project Team, Highways England

Version	Date	Status of Version
Rev 0	June 2020	Application Issue

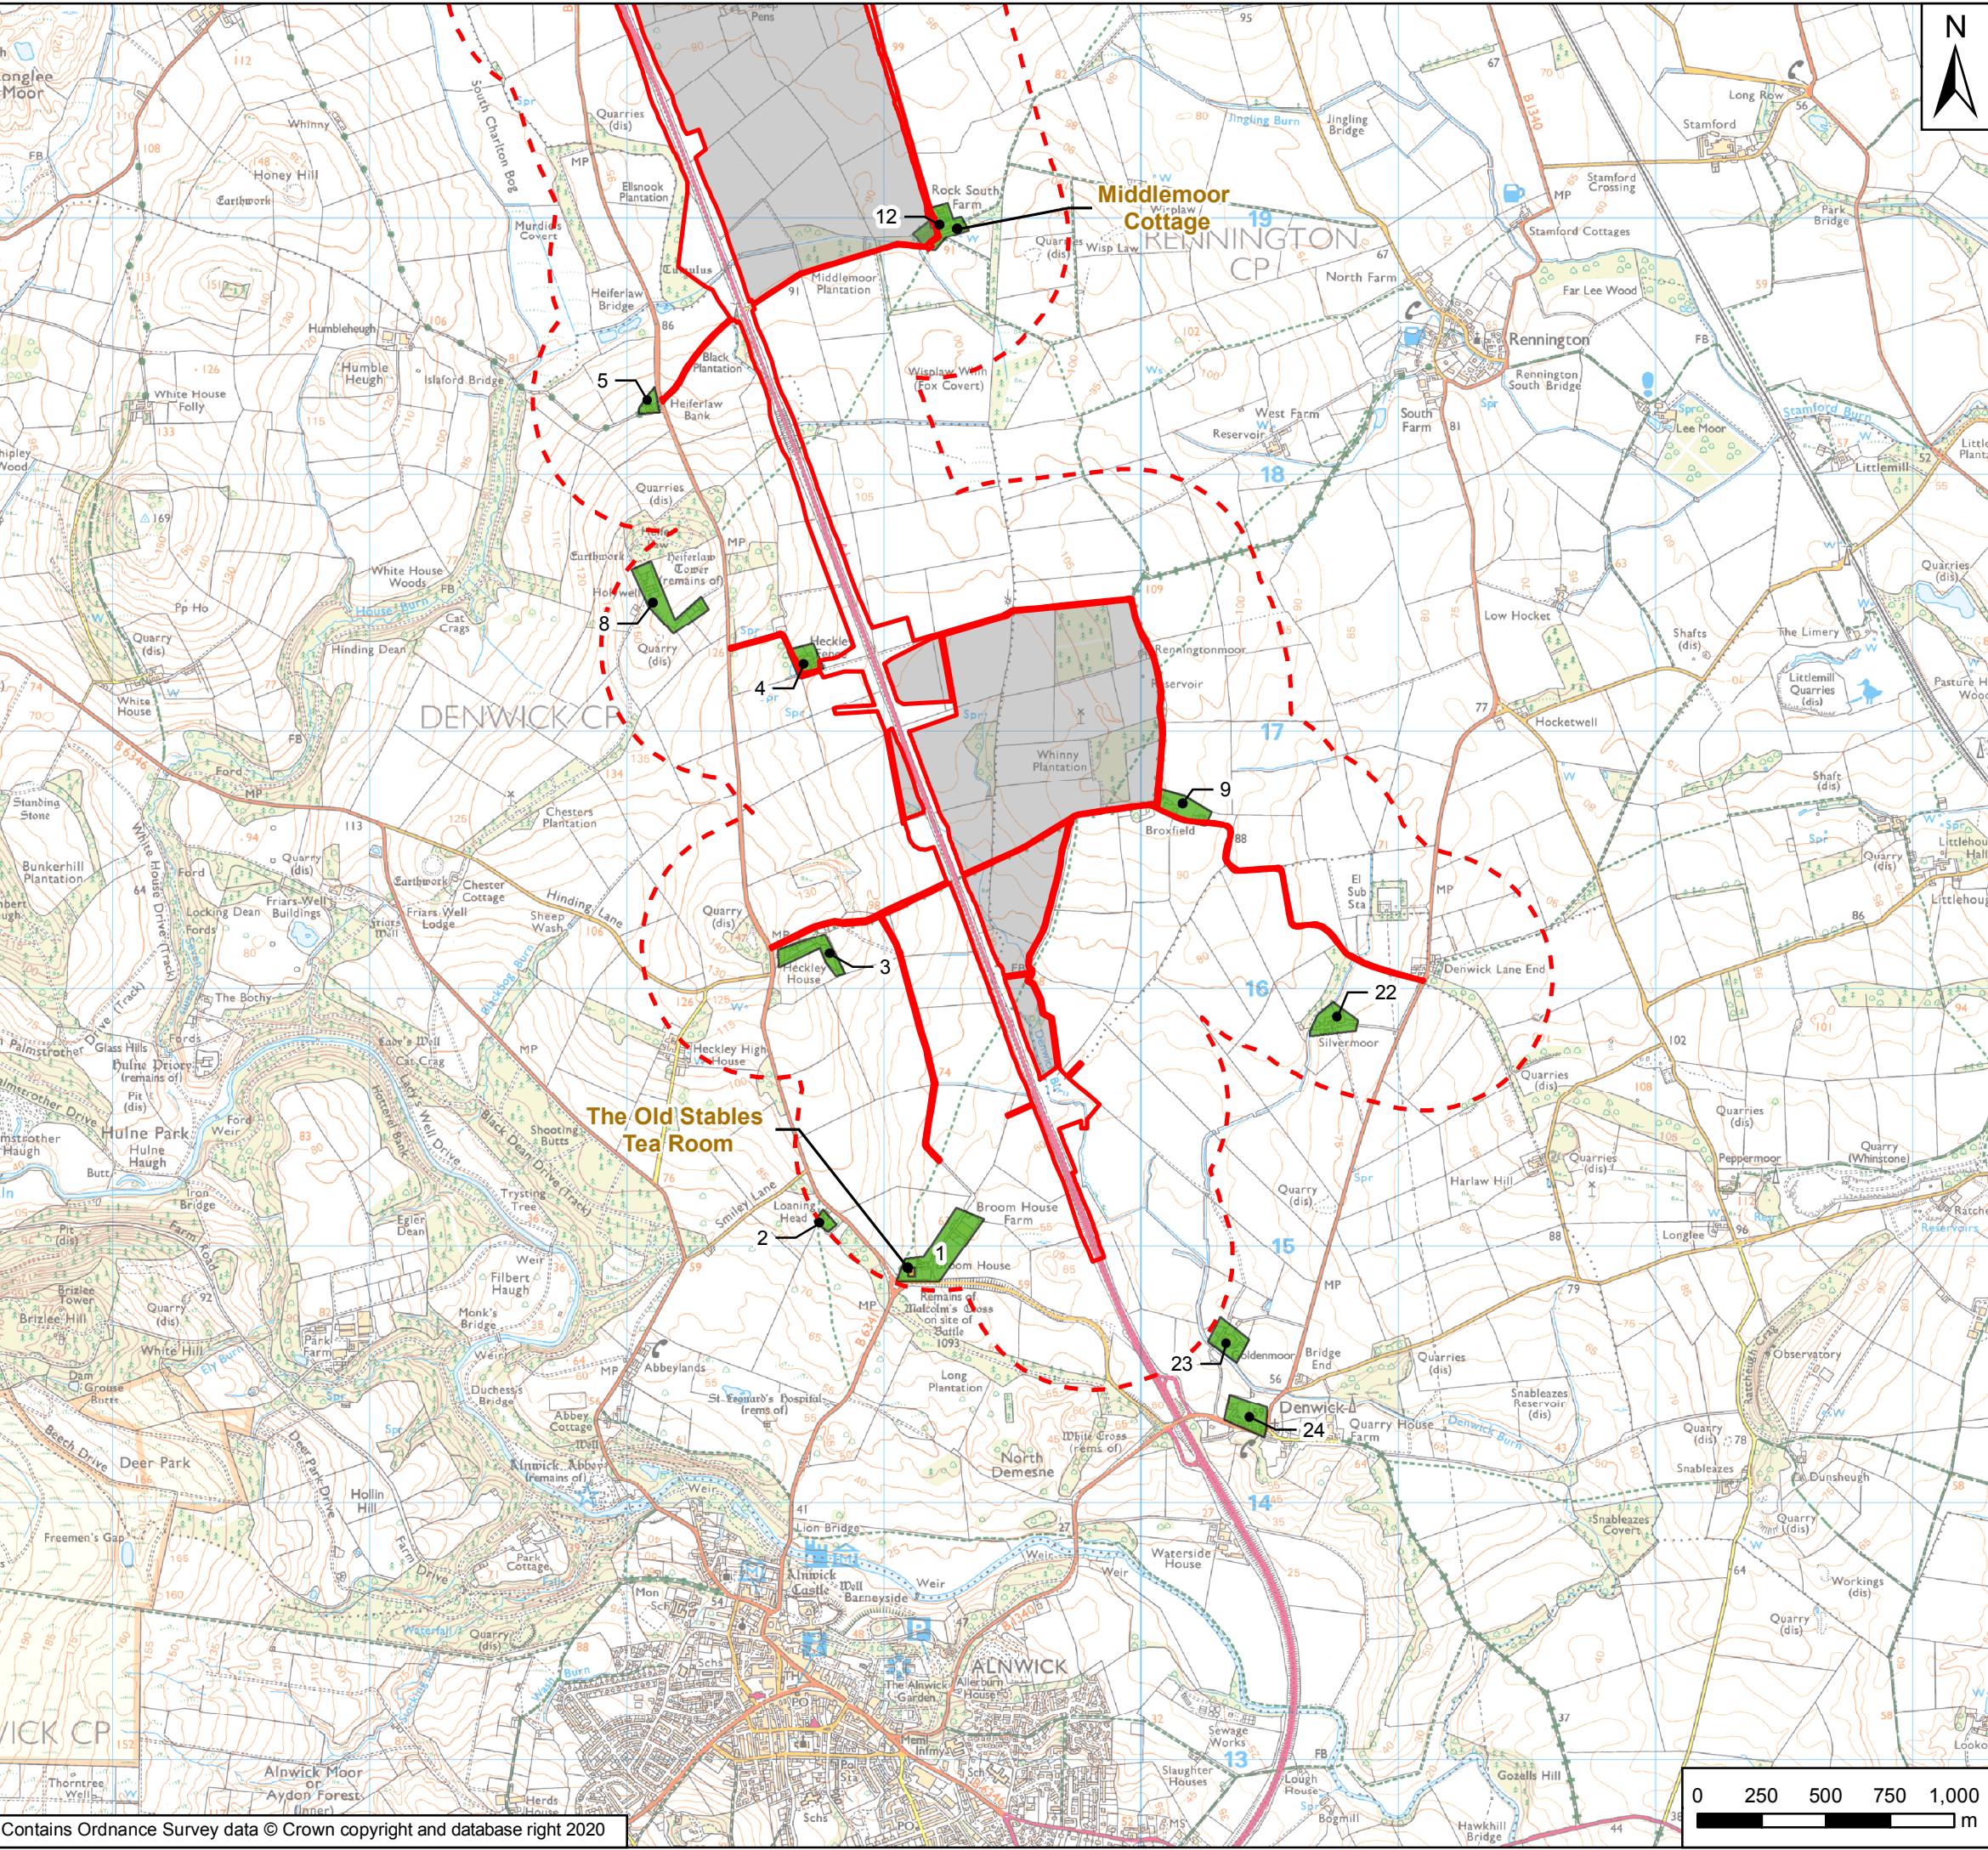

Order Limits

Areas Excluded from Order Limits

Main Compound

500m Study Area

Commercial Receptors

Residential Receptors

N

0 250 500 750 1,000 m

highways
england

Project Title

A1 in Northumberland: Morpeth to Ellingham

Drawing Title

Figure 12.3 Properties and Commercial Facilities
Page 1 of 4

Scale

1:25,000

Drawn

RM

Checked

VW

Approved

KS

Authorised

NR

Original Size

A3

Date

31/07/09

Date

31/07/09

Date

31/07/09

Date

31/07/09

Drawing Status

For Information

Suitability

S1

Drawing Number

HE551459

Project

A2E

Originator

WSP

Volume

6.6

Revision

P03

Project Ref. No.

70044137

P03	June 2020	Third Issue	GH	VW	KS
P02	10/12/19	Second Issue	GH	VW	KS
P01	31/07/09	First Issue	RM	VW	KS
Rev	Date	Description	By	Chk'd	App'd

Client

Drawing Status

For Information

Suitability

S1

Drawing Number

HE551459

Project

A2E

Originator

WSP

Volume

6.6

Revision


P03

Project Ref. No.

70044137

Contains Ordnance Survey data © Crown copyright and database right 2020

Document Path: \\uk.wspgroup.com\central data\Projects\7003806\A1 in Northumberland\02 WPI\EIA and flood risk\02 Drawing\Env Statement\ES Figures Rev P03\Figure 12.3 - Properties and Commercial Facilities.mxd
Date Saved: 26/06/2020 10:15:03 User Name: UKGDH001

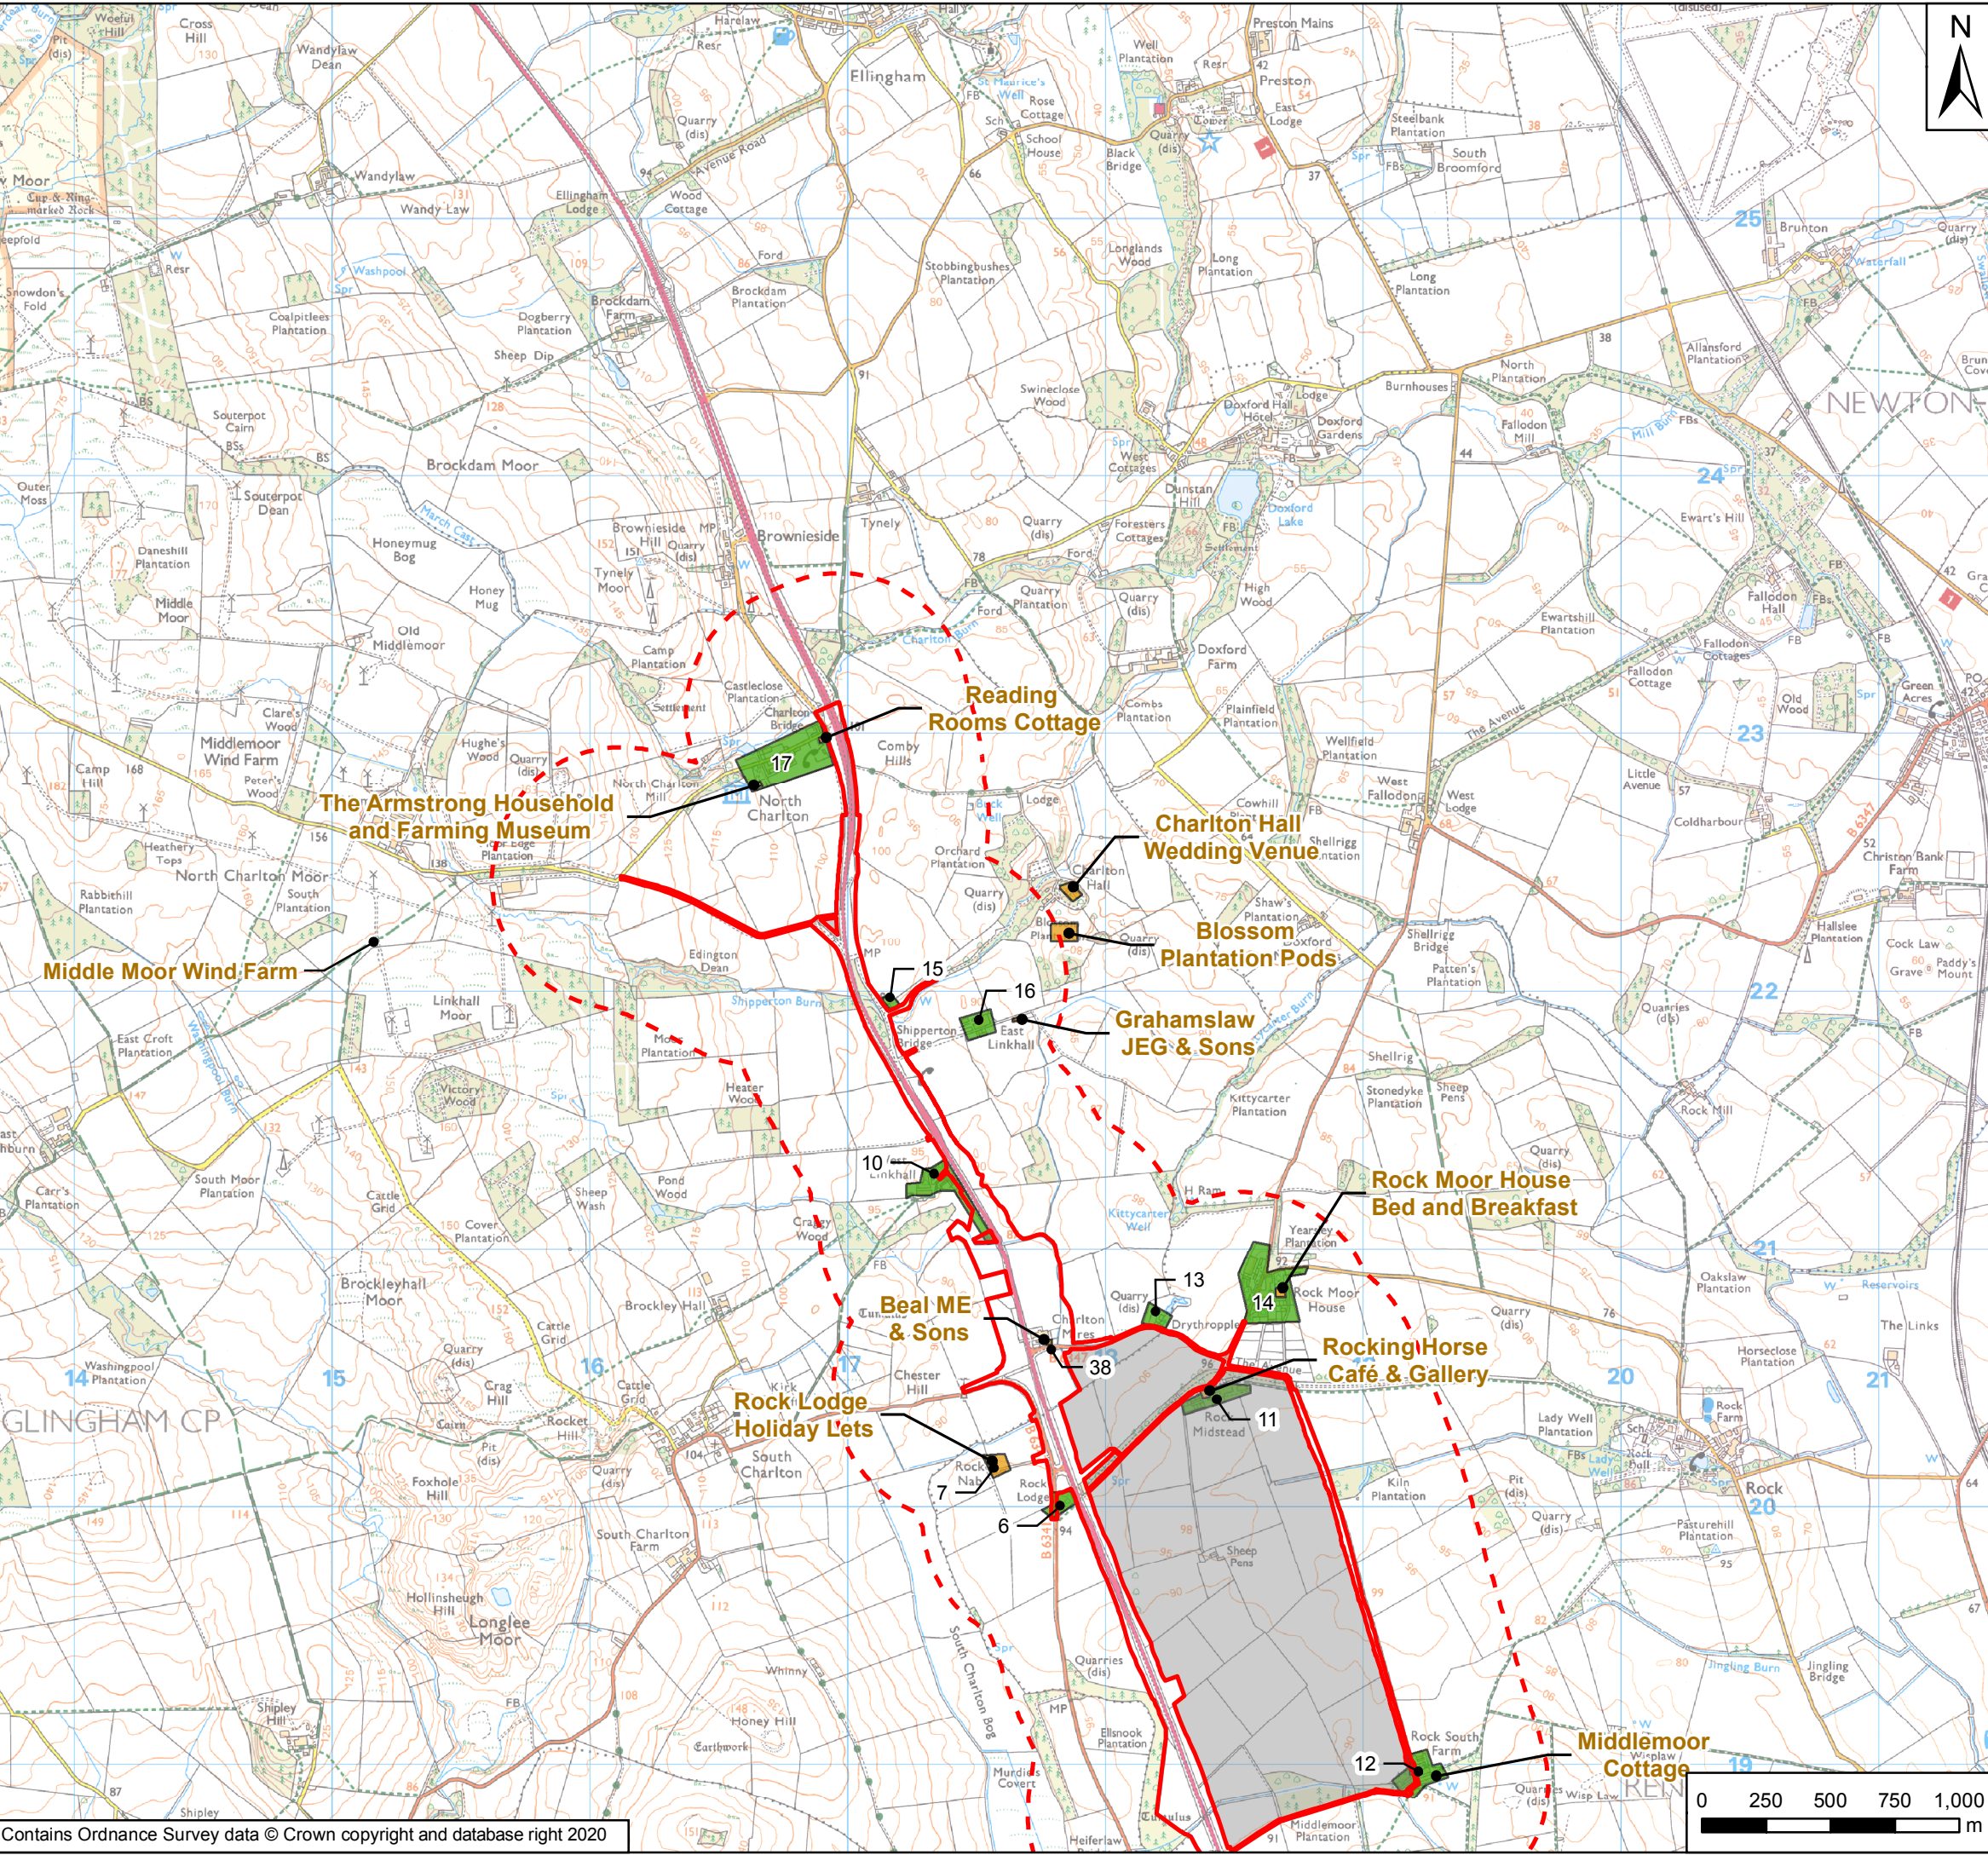

N

Order Limits

Areas Excluded from Order Limits

Main Compound


500m Study Area

Commercial Receptors

Residential Receptors

P03	June 2020	Third Issue	GH	VW	KS
P02	10/12/19	Second Issue	GH	VW	KS
P01	31/07/09	First Issue	RM	VW	KS
Rev	Date	Description	By	Chk'd	App'd
Client					
Project Title A1 in Northumberland: Morpeth to Ellingham					
Drawing Title Figure 12.3 Properties and Commercial Facilities Page 2 of 4					
Scale 1:25,000	Drawn RM	Checked VW	Approved KS	Authorised NR	
Original Size A3	Date 31/07/09	Date 31/07/09	Date 31/07/09	Date 31/07/09	
Drawing Status For Information					Suitability S1
Drawing Number HE551459		Originator WSP	Volume 6.6	Project Ref. No. 70044137	
A2E Location		RP Type	LE Role	2130 Number	Revision P03

Contains Ordnance Survey data © Crown copyright and database right 2020

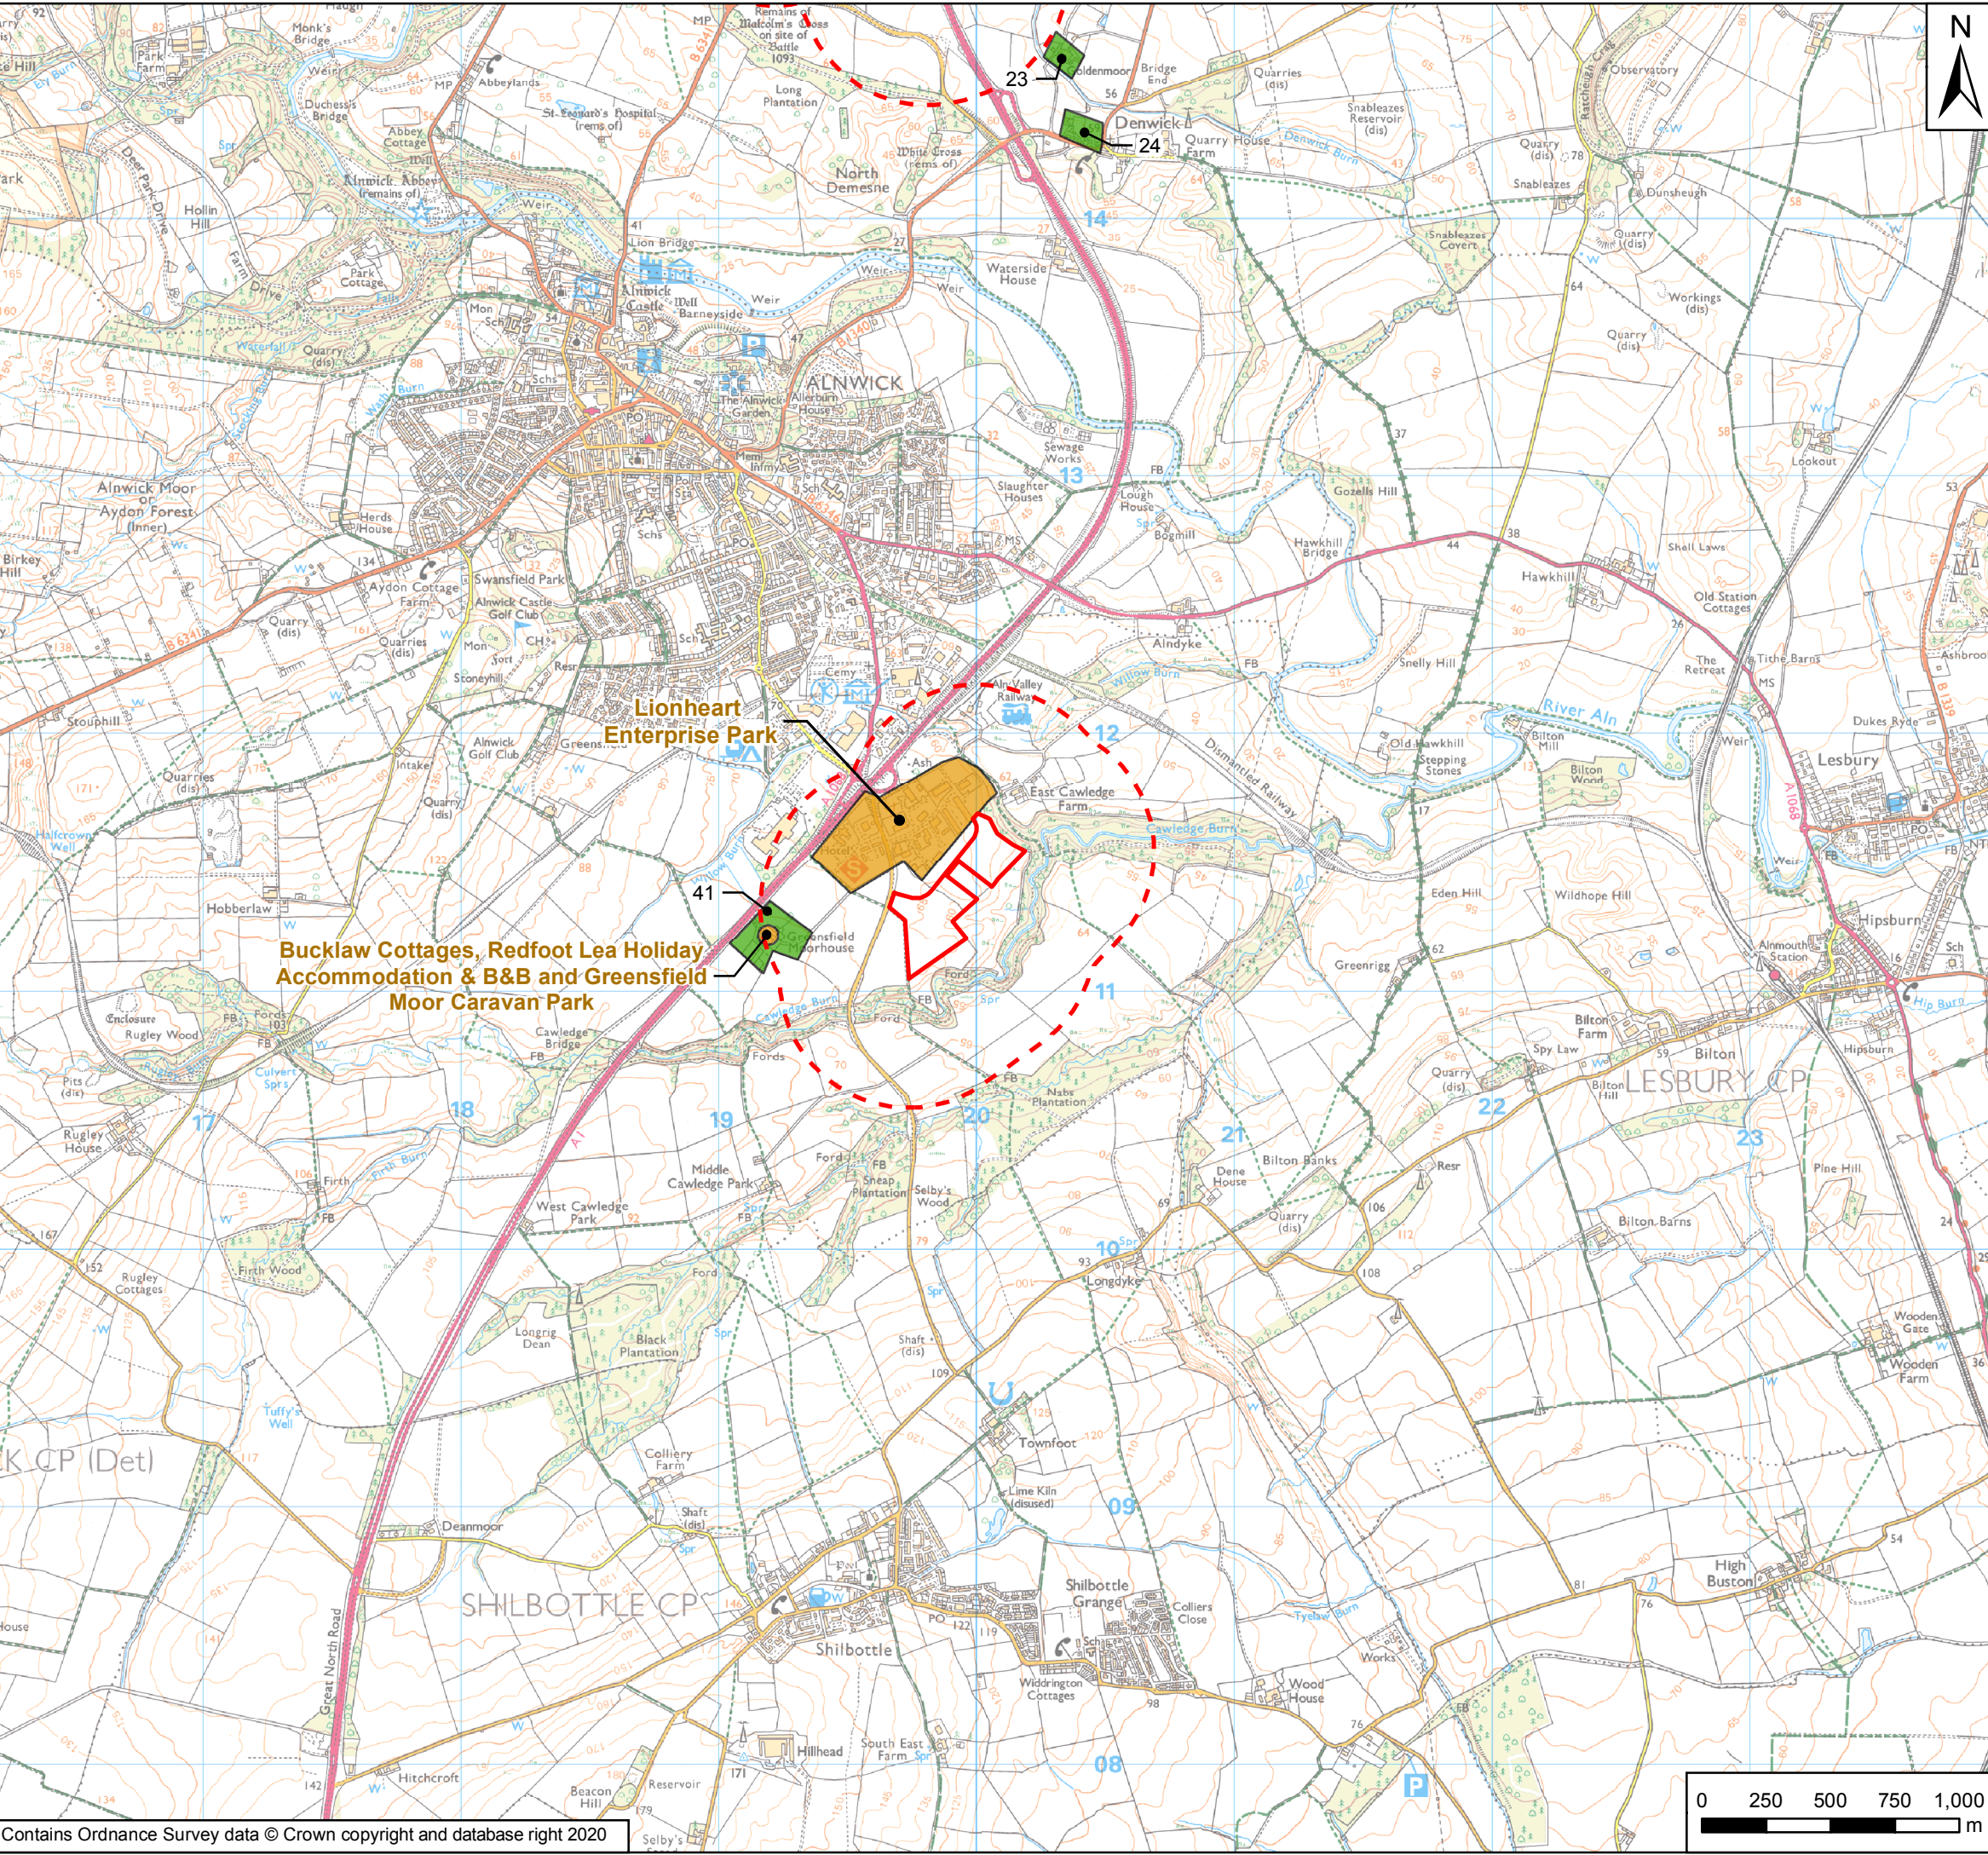

Order Limits

Areas Excluded from Order Limits


Main Compound

500m Study Area

Commercial Receptors

Residential Receptors

P03	June 2020	Third Issue	GH	VW	KS
P02	10/12/19	Second Issue	GH	VW	KS
P01	31/07/09	First Issue	RM	VW	KS
Rev	Date	Description	By	Chk'd	App'd
Client					
Project Title A1 in Northumberland: Morpeth to Ellingham					
Drawing Title Figure 12.3 Properties and Commercial Facilities Page 3 of 4					
Scale 1:25,000	Drawn RM	Checked VW	Approved KS	Authorised NR	
Original Size A3	Date 31/07/09	Date 31/07/09	Date 31/07/09	Date 31/07/09	
Drawing Status For Information					Suitability S1
Drawing Number HE551459		Originator WSP	Volume 6.6	Project Ref. No. 70044137	
A2E Location		RP Type	LE Role	2130 Number	
				Revision P03	

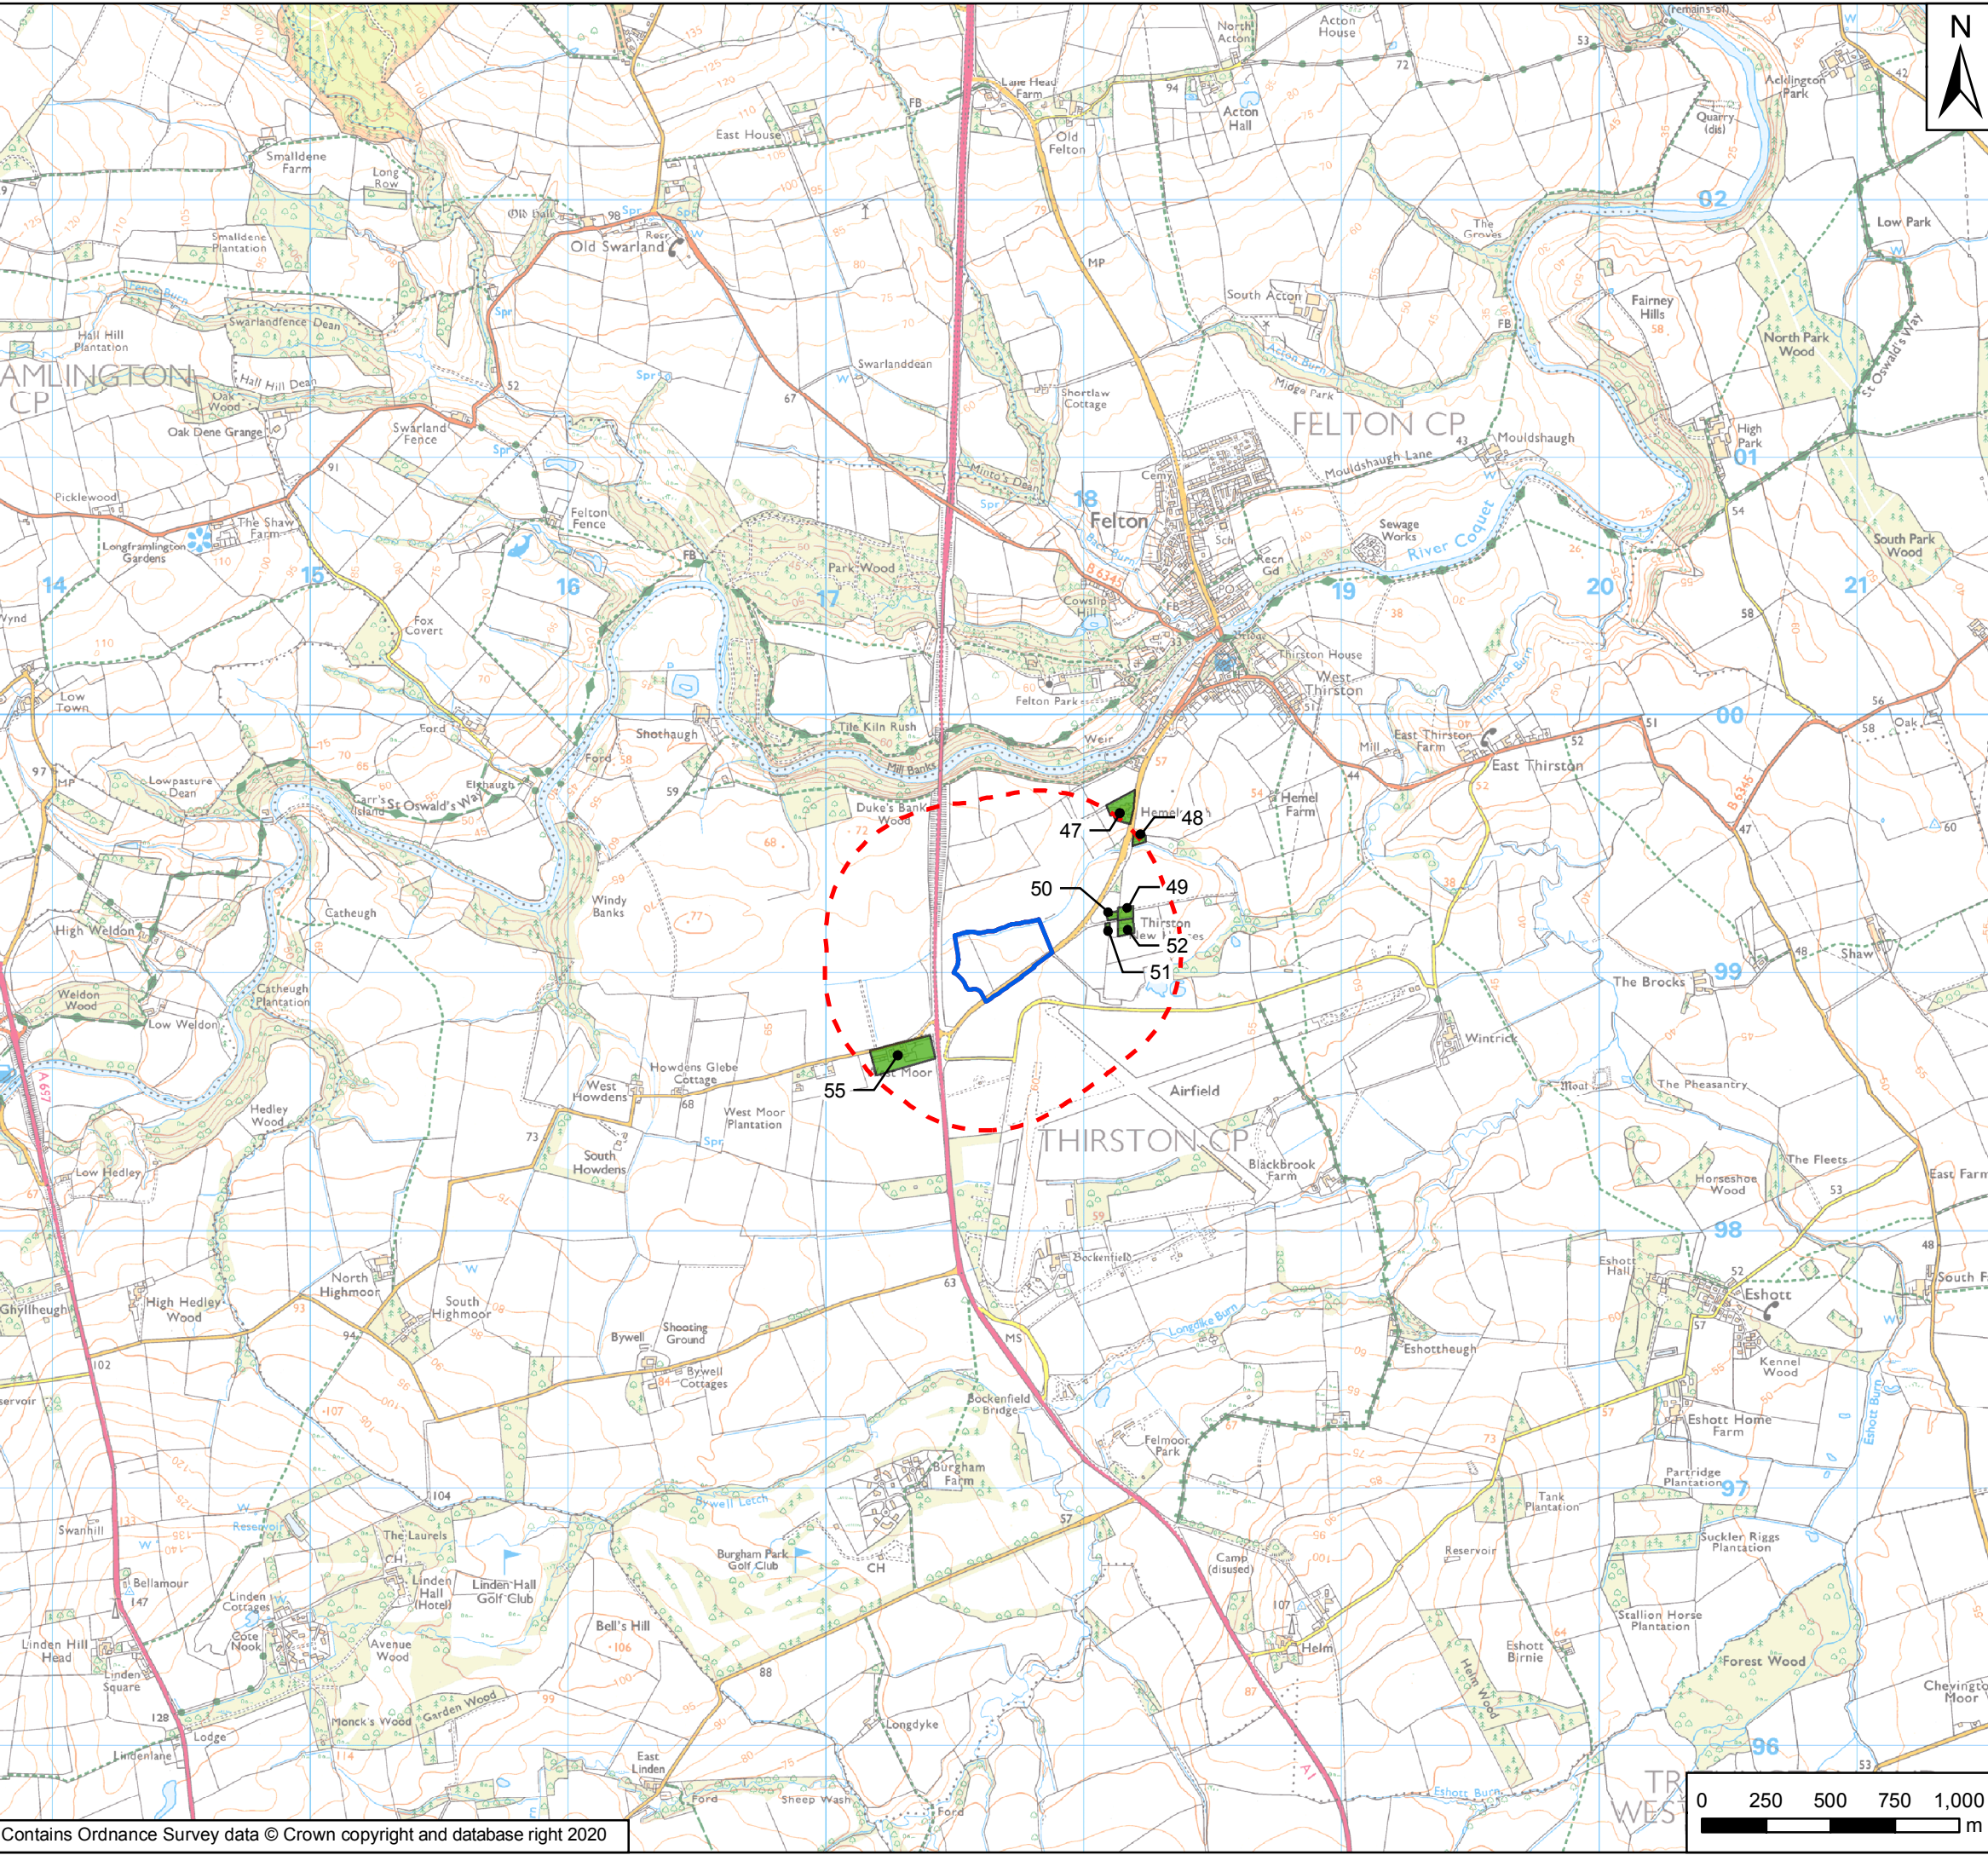

Key

- Order Limits
- Areas Excluded from Order Limits
- Main Compound
- 500m Study Area
- Commercial Receptors
- Residential Receptors

P03	June 2020	Third Issue	GH	VW	KS
P02	10/12/19	Second Issue	GH	VW	KS
P01	31/07/09	First Issue	RM	VW	KS
Rev	Date	Description	By	Chk'd	App'd

Client

Project Title

A1 in Northumberland: Morpeth to Ellingham

Drawing Title

Figure 12.3 Properties and Commercial Facilities
Page 4 of 4

Scale	1:25,000	Drawn	RM	Checked	VW	Approved	KS	Authorised	NR	
Original Size	A3	Date	31/07/09	Date	31/07/09	Date	31/07/09	Date	31/07/09	
Drawing Status	For Information								Suitability	S1
Drawing Number	HE551459		Originator	WSP		Volume	6.6		Project Ref. No.	70044137
Location	A2E		Type	RP	Role	LE	2130	Revision	P03	

© Crown copyright 2020.

You may re-use this information (not including logos) free of charge in any format or medium, under the terms of the Open Government Licence. To view this licence:

visit www.nationalarchives.gov.uk/doc/open-government-licence/

write to the **Information Policy Team, The National Archives,**

Kew, London TW9 4DU, or email

psi@nationalarchives.gsi.gov.uk.

This document is also available on our website at www.gov.uk/highways

If you have any enquiries about this document A1inNorthumberland@highwaysengland.co.uk or call **0300 470 4580***.

*Calls to 03 numbers cost no more than a national rate call to an 01 or 02 number and must count towards any inclusive minutes in the same way as 01 and 02 calls.

These rules apply to calls from any type of line including mobile, BT, other fixed line or payphone. Calls may be recorded or monitored.

Registered office Bridge House, 1 Walnut Tree Close, Guildford GU1 4LZ

Highways England Company Limited registered in England and Wales number 09346363