A1 in Northumberland: Morpeth to Ellingham

Scheme Number: TR010059

2.11 Proposed Highway Adoption and Maintenance Responsibilities

Rule 8(1)(c)

Infrastructure Planning (Examination Procedure) Rules 2010

Planning Act 2008

Volume 2

June 2021

Infrastructure Planning

Planning Act 2008

The Infrastructure Planning (Examination Procedure) Rules 2010

The A1 in Northumberland: Morpeth to Ellingham

Development Consent Order 20[xx]

Proposed Highway Adoption and Maintenance Responsibilities

Rule Reference:	Rule 8(1)(c)
Planning Inspectorate Scheme Reference	TR010059
Document Reference	2.11
Author:	A1 in Northumberland Project Team, Highways England

Version	Date	Status of Version
Rev 3	June 2021	Deadline 10

Page Left Intentionally Blank

1 INTRODUCTION

1.1 As these Plans are part of the application documentation, they should be read alongside and are informed by the other application documents. In particular, these Plans should be read alongside Schedule 1 of the DCO [**REP9-004** and **REP9-005**], the Engineering Section Drawings [**APP-011**], the General Arrangement Plans [**REP8a-002**], the Works Plans [**REP6-004**] and the Structures Engineering Drawings & Sections [**REP5-004**].

1.2 The revision of these Plans at Deadline 4 [**REP4-042**] formed part of the formal request for a material change to be made to the DCO Application. The description of the proposed changes was submitted to the Inspectorate in December 2020 (Proposed Changes to Application [**AS-018**]) and affect the land in Part A. The formal request was accepted on the 9th April 2021 by the Examining Authority.

1.3 The Applicant proposes to carry out stabilisation works on the north bank of the River Coquet following a review of the ground investigation works undertaken in 2020, which has identified that the north slope of the River Coquet Valley is suffering from instability. The Applicant also proposes to provide a temporary access to the southern bank of the River Coquet by crossing the river from the temporary works on the northern bank using a temporary bridge. The Works would include scour protection along the river's edge.

1.4 These Plans should be read in conjunction with the ES Addendum: Stabilisation Works for the Change Request [**REP4-063**].

2 SCHEDULE OF PLANS INCLUDED IN THIS APPLICATION DOCUMENT

Drawing Title	Drawing Number	Revision
Proposed Highway Adoption & Maintenance Responsibilities – Regulation 5(2)(o) – Sheet 1 of 2	HE551459-WSP-HGN-M2F-DR-CH-2579	2
Proposed Highway Adoption & Maintenance Responsibilities – Regulation 5(2)(o) – Sheet 2 of 2	HE551459-WSP-HGN-A2E-DR-CH-2580	2

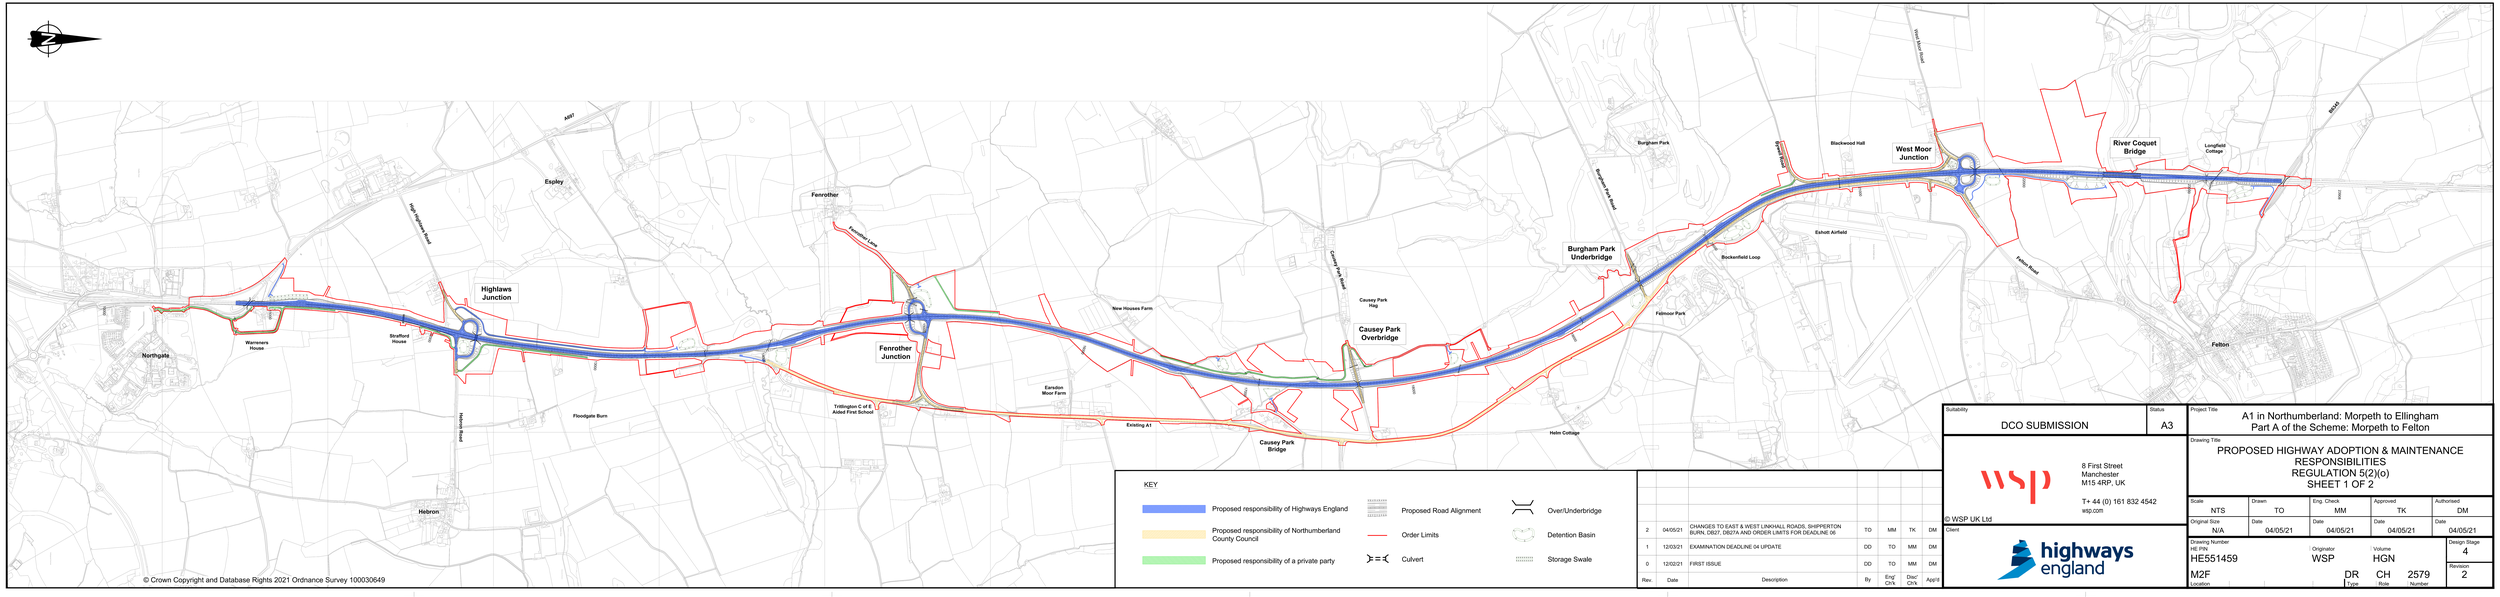

KEY

- Proposed responsibility of Highways England
- Proposed responsibility of Northumberland County Council
- Proposed responsibility of a private party
- Proposed Road Alignment
- Order Limits
- Culvert
- Over/Underbridge
- Detention Basin
- Storage Swale

Rev.	Date	Description	By	Eng/ Chk	Disc/ Chk	Appr'd
2	04/05/21	CHANGES TO EAST & WEST LINKHALL ROADS, SHIPPERTON BURN, DBS7, DBS7A AND ORDER LIMITS FOR DEADLINE 06	TO	MM	TK	DM
1	12/03/21	EXAMINATION DEADLINE 04 UPDATE	DD	TO	MM	DM
0	12/02/21	FIRST ISSUE	DD	TO	MM	DM

Suitability: DCO SUBMISSION

Status: A3

wsp
8 First Street
Manchester
M15 4RP, UK
T+ 44 (0) 161 832 4542
wsp.com

© WSP UK Ltd

Client: highways england

Project Title: A1 in Northumberland: Morpeth to Ellingham
Part A of the Scheme: Morpeth to Felton

Drawing Title: PROPOSED HIGHWAY ADOPTION & MAINTENANCE RESPONSIBILITIES
REGULATION 5(2)(o)
SHEET 1 OF 2

Scale	Drawn	Eng. Check	Approved	Authorised
NTS	TO	MM	TK	DM
Original Size: N/A	Date: 04/05/21	Date: 04/05/21	Date: 04/05/21	Date: 04/05/21

Drawing Number (HE PIN): HE551459
Originator: WSP
Volume: HGN
Location: M2F
Type: DR
Role: CH
Number: 2579
Design Stage: 4
Revision: 2

DO NOT SCALE

Millimetres: 0 10 100

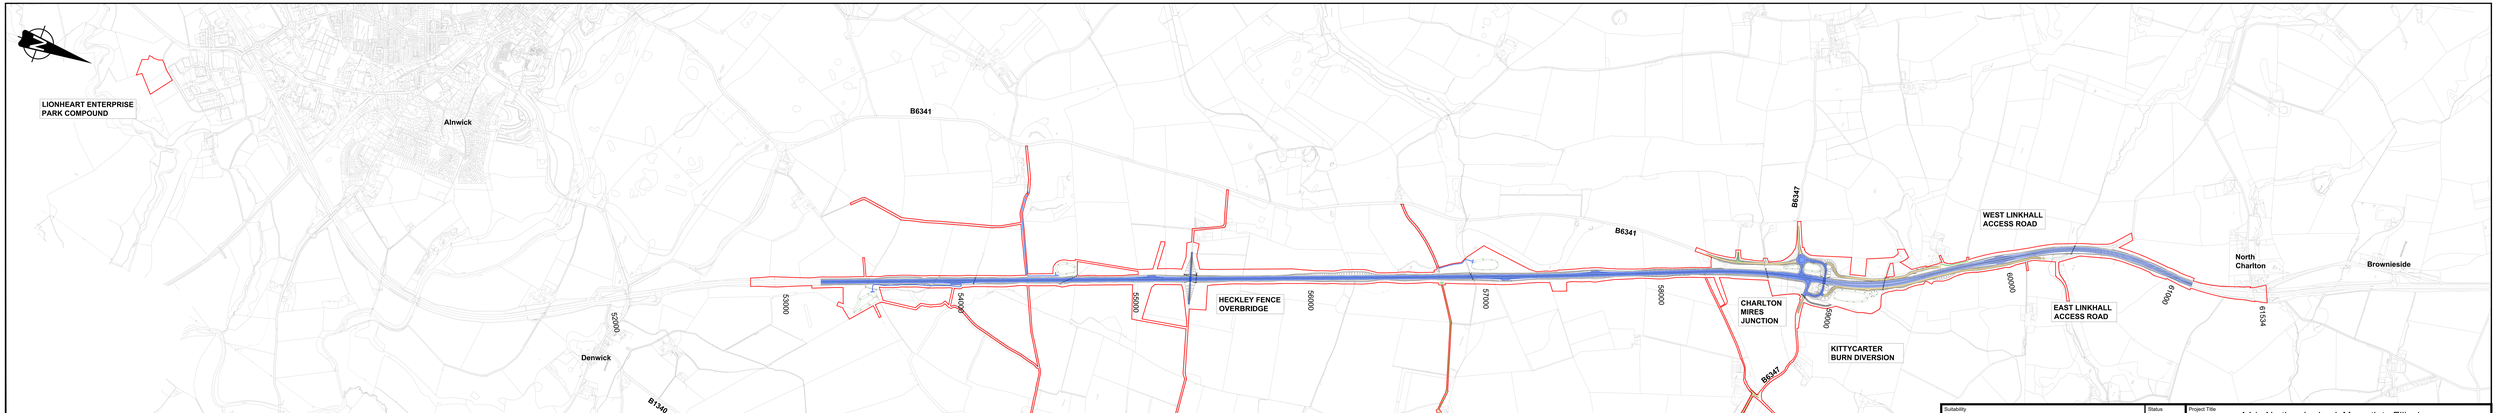

© Crown Copyright and Database Rights 2021 Ordnance Survey 100030649

KEY

- Proposed responsibility of Highways England
- Proposed responsibility of Northumberland County Council
- Proposed responsibility of a private party
- Proposed Road Alignment
- Order Limits
- Culvert
- Over/Underbridge
- Detention Basin
- Storage Swale

Rev.	Date	Description	By	Eng/ Ch'k	Drac/ Ch'k	Appr'd
2	29/06/21	CHANGES TO EAST LINKHALL ROAD, CHANGES TO ORDER LIMITS AT LIONHEART COMPOUND AND CHANGES TO ROCK SOUTH FARM ACCESS ROAD FOR DEADLINE 10	DD	MM	TK	IS
1	04/05/21	CHANGES TO EAST & WEST LINKHALL ROADS, SHIPPERTON BURN, DB27, DB27A AND ORDER LIMITS FOR DEADLINE 06	TO	MM	TK	DM
0	12/02/21	FIRST ISSUE	DD	TO	MM	DM

Suitability: DCO SUBMISSION

Status: A3

wsp
8 First Street
Manchester
M15 4RP, UK
T+ 44 (0) 161 832 4542
wsp.com

© WSP UK Ltd

Client: highways england

Project Title: A1 in Northumberland: Morpeth to Ellingham
Part B of the Scheme: Alnwick to Ellingham

Drawing Title: PROPOSED HIGHWAY ADOPTION & MAINTENANCE RESPONSIBILITIES
REGULATION 5(2)(o)
SHEET 2 OF 2

Scale	Drawn	Eng. Check	Approved	Authorised
NTS	DD	MM	TK	IS
Original Size: N/A	Date: 29/06/21	Date: 29/06/21	Date: 29/06/21	Date: 29/06/21

Drawing Number: HE551459 — Originator: WSP — Volume: HGN — Design Stage: 4
Location: A2E — Type: DR — Role: CH — Number: 2580 — Revision: 2

DO NOT SCALE
Millimetres 0 10 100

© Crown copyright 2021.
You may re-use this information (not including logos) free of charge in any format or medium, under the terms of the Open Government Licence. To view this licence:
visit **www.nationalarchives.gov.uk /doc/open-government-licence/**
write to the **Information Policy Team, The National Archives, Kew, London TW9 4DU**, or email psi@nationalarchives.gsi.gov.uk.

This document is also available on our website at **www.gov.uk /highways**

If you have any enquiries about this document A1inNorthumberland@highwaysengland.co.uk or call **0300 470 4580***.

*Calls to 03 numbers cost no more than a national rate call to an 01 or 02 number and must count towards any inclusive minutes in the same way as 01 and 02 calls.
These rules apply to calls from any type of line including mobile, BT, other fixed line or payphone. Calls may be recorded or monitored.

Registered office Bridge House, 1 Walnut Tree Close, Guildford GU1 4LZ
Highways England Company Limited registered in England and Wales number 09346363