FIGURE 1.1

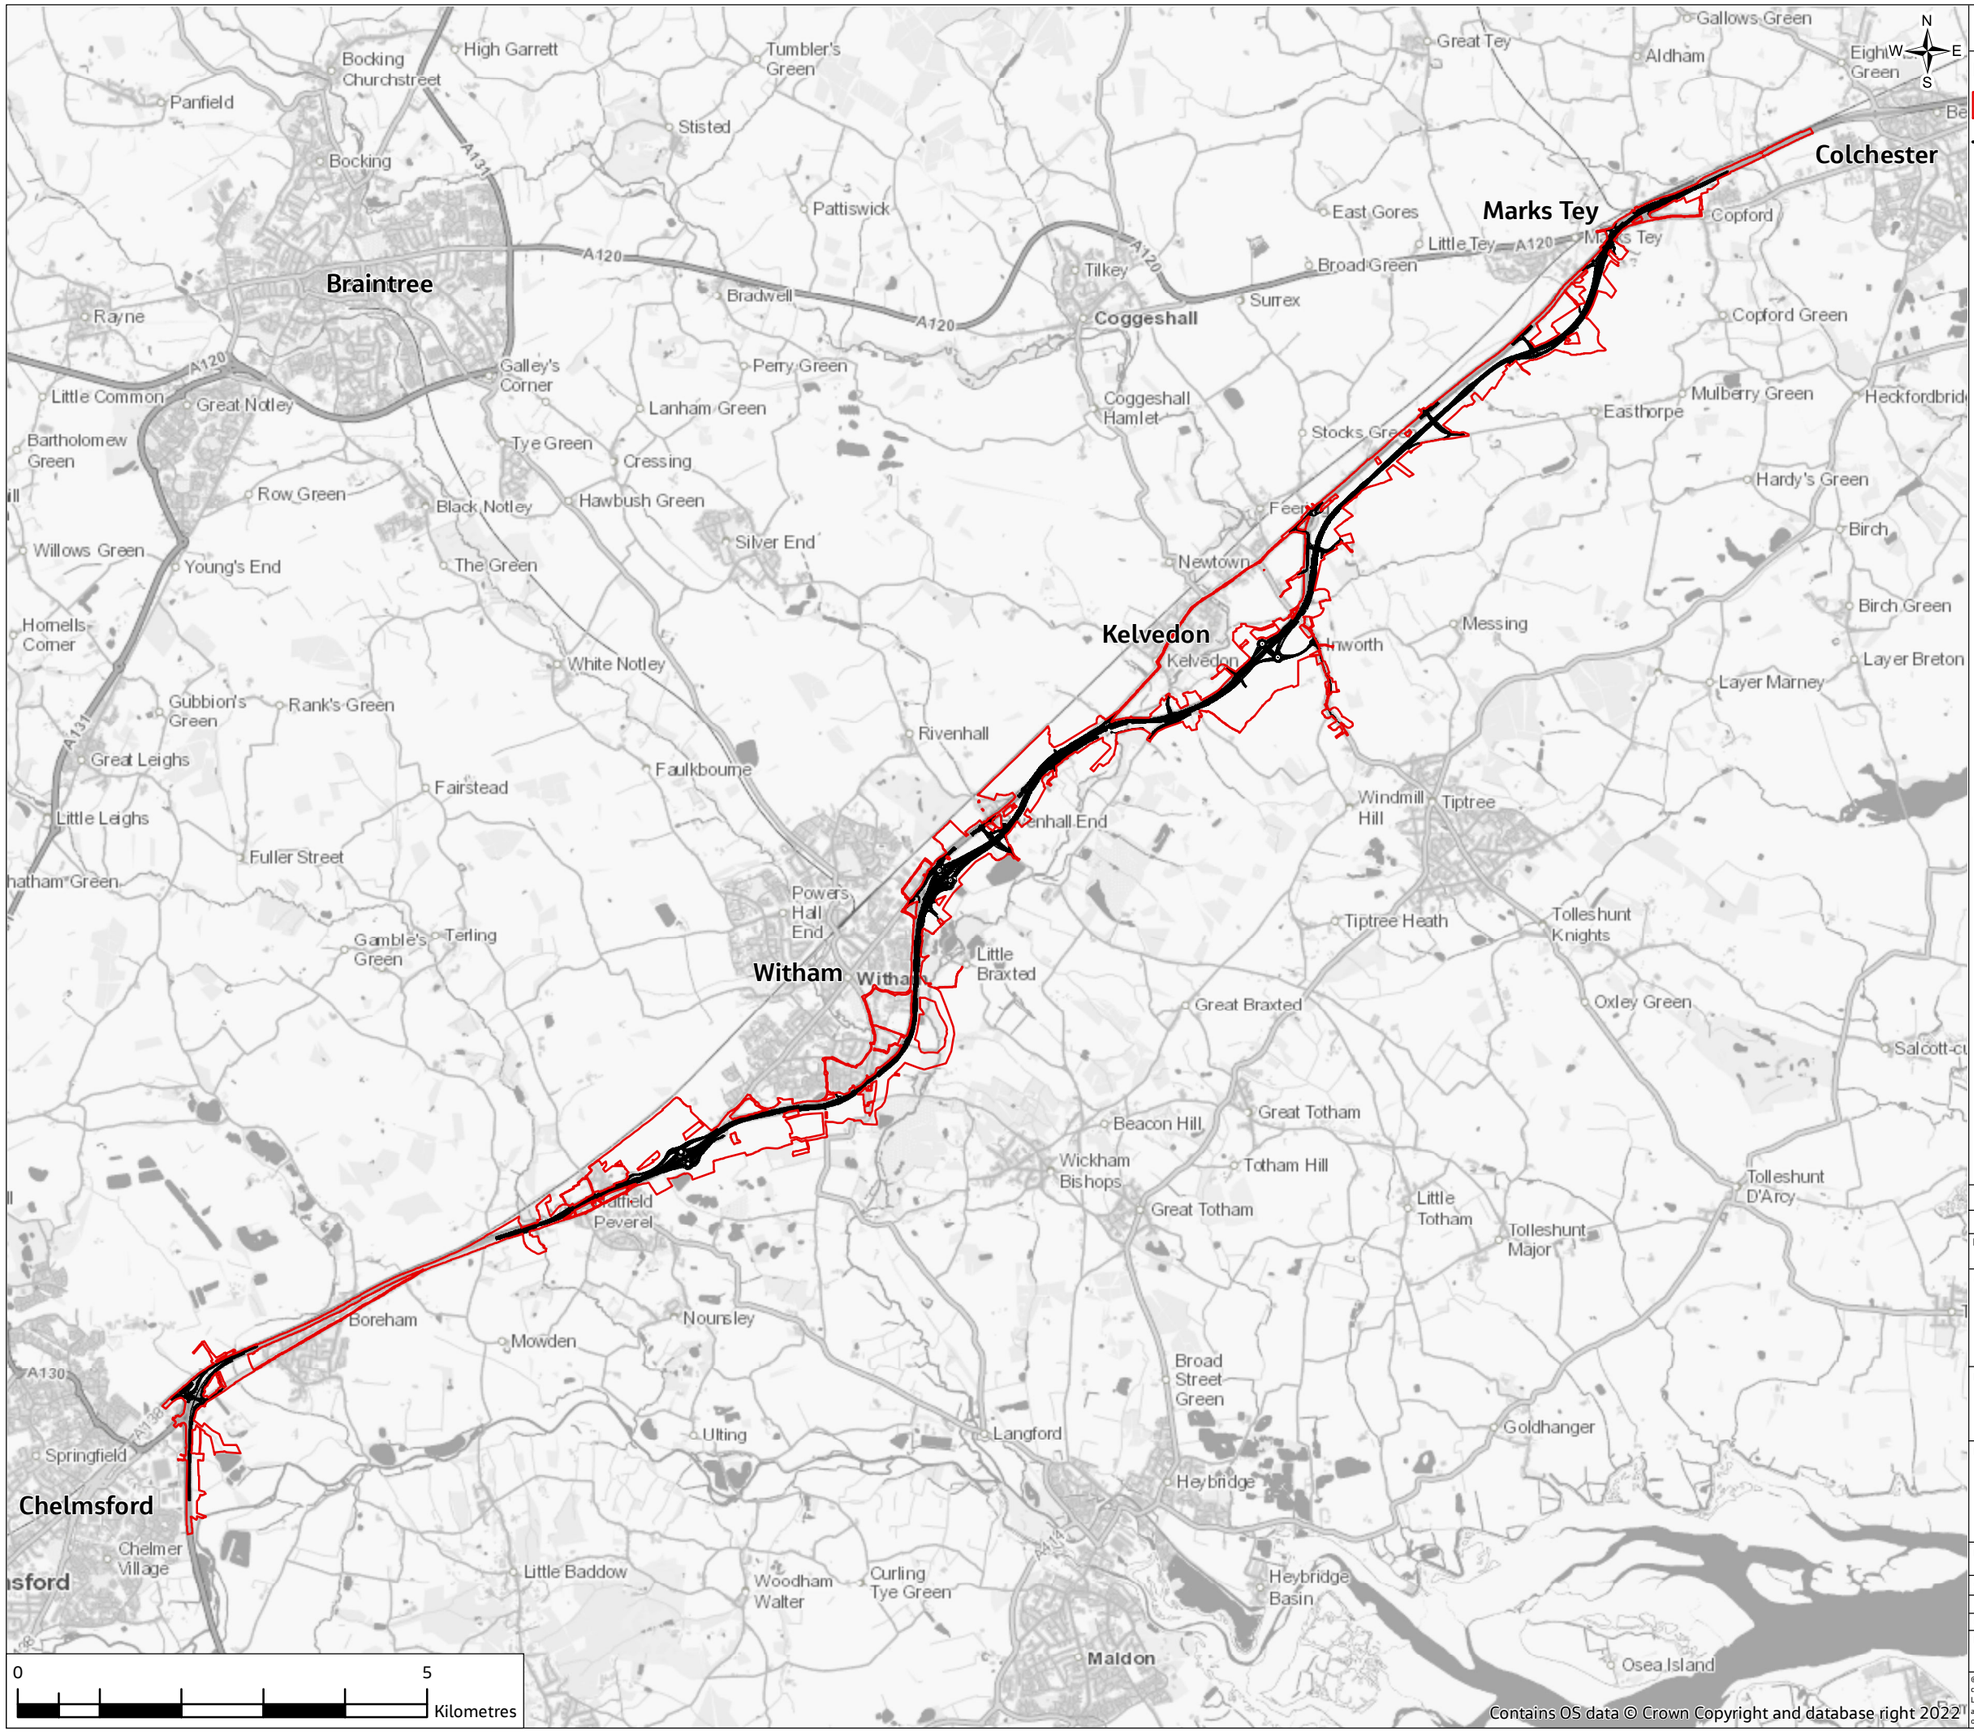

Legend

- Order Limits
- Proposed Scheme

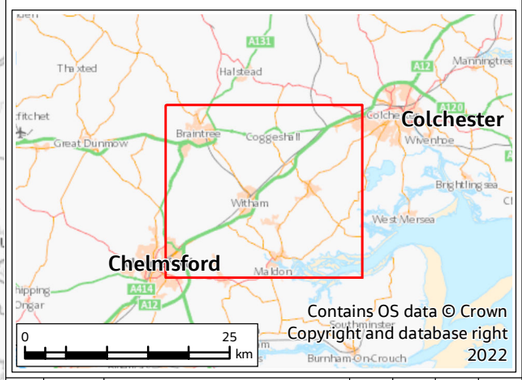

Rev.	Rev. Date	Purpose of revision	Drawn	Check'd	Rev'd	Appr'd
P01	18/07/22	For DCO application	AD	SM	SM	SG

Development Consent Order Drawing Number: TR010060/APP/6.2

APFP Regulation: Regulation 5(2)(a)

Client: national highways

Project: REGIONAL DELIVERY PARTNERSHIP
A12 CHELMSFORD TO A120 WIDENING SCHEME

Drawing Title: ENVIRONMENTAL STATEMENT
SCHEME LOCATION PLAN
SHEET 1 OF 1

Drawing Status: S4 – SUITABLE FOR STAGE APPROVAL

Scale @ A3	1:75000	DO NOT SCALE
Jacobs No.	B36601D1	Rev P01
Client No.	HE551497	

Drawing Number: HE551497-JAC-LDC-SCHW-SK-GI-0001

© Copyright 2022 Jacobs U.K. Limited. The concepts and information contained in this document are the property of Jacobs. Use or copying of this document in whole or in part without the written permission of Jacobs constitutes an infringement of copyright. Limitation: This drawing has been prepared on behalf of, and for the exclusive use of Jacobs' Client, and is subject to, and issued in accordance with, the provisions of the contract between Jacobs and the Client. Jacobs accepts no liability or responsibility whatsoever for, or in respect of, any use of, or reliance upon, this drawing by any third party.