FIGURE 8.2

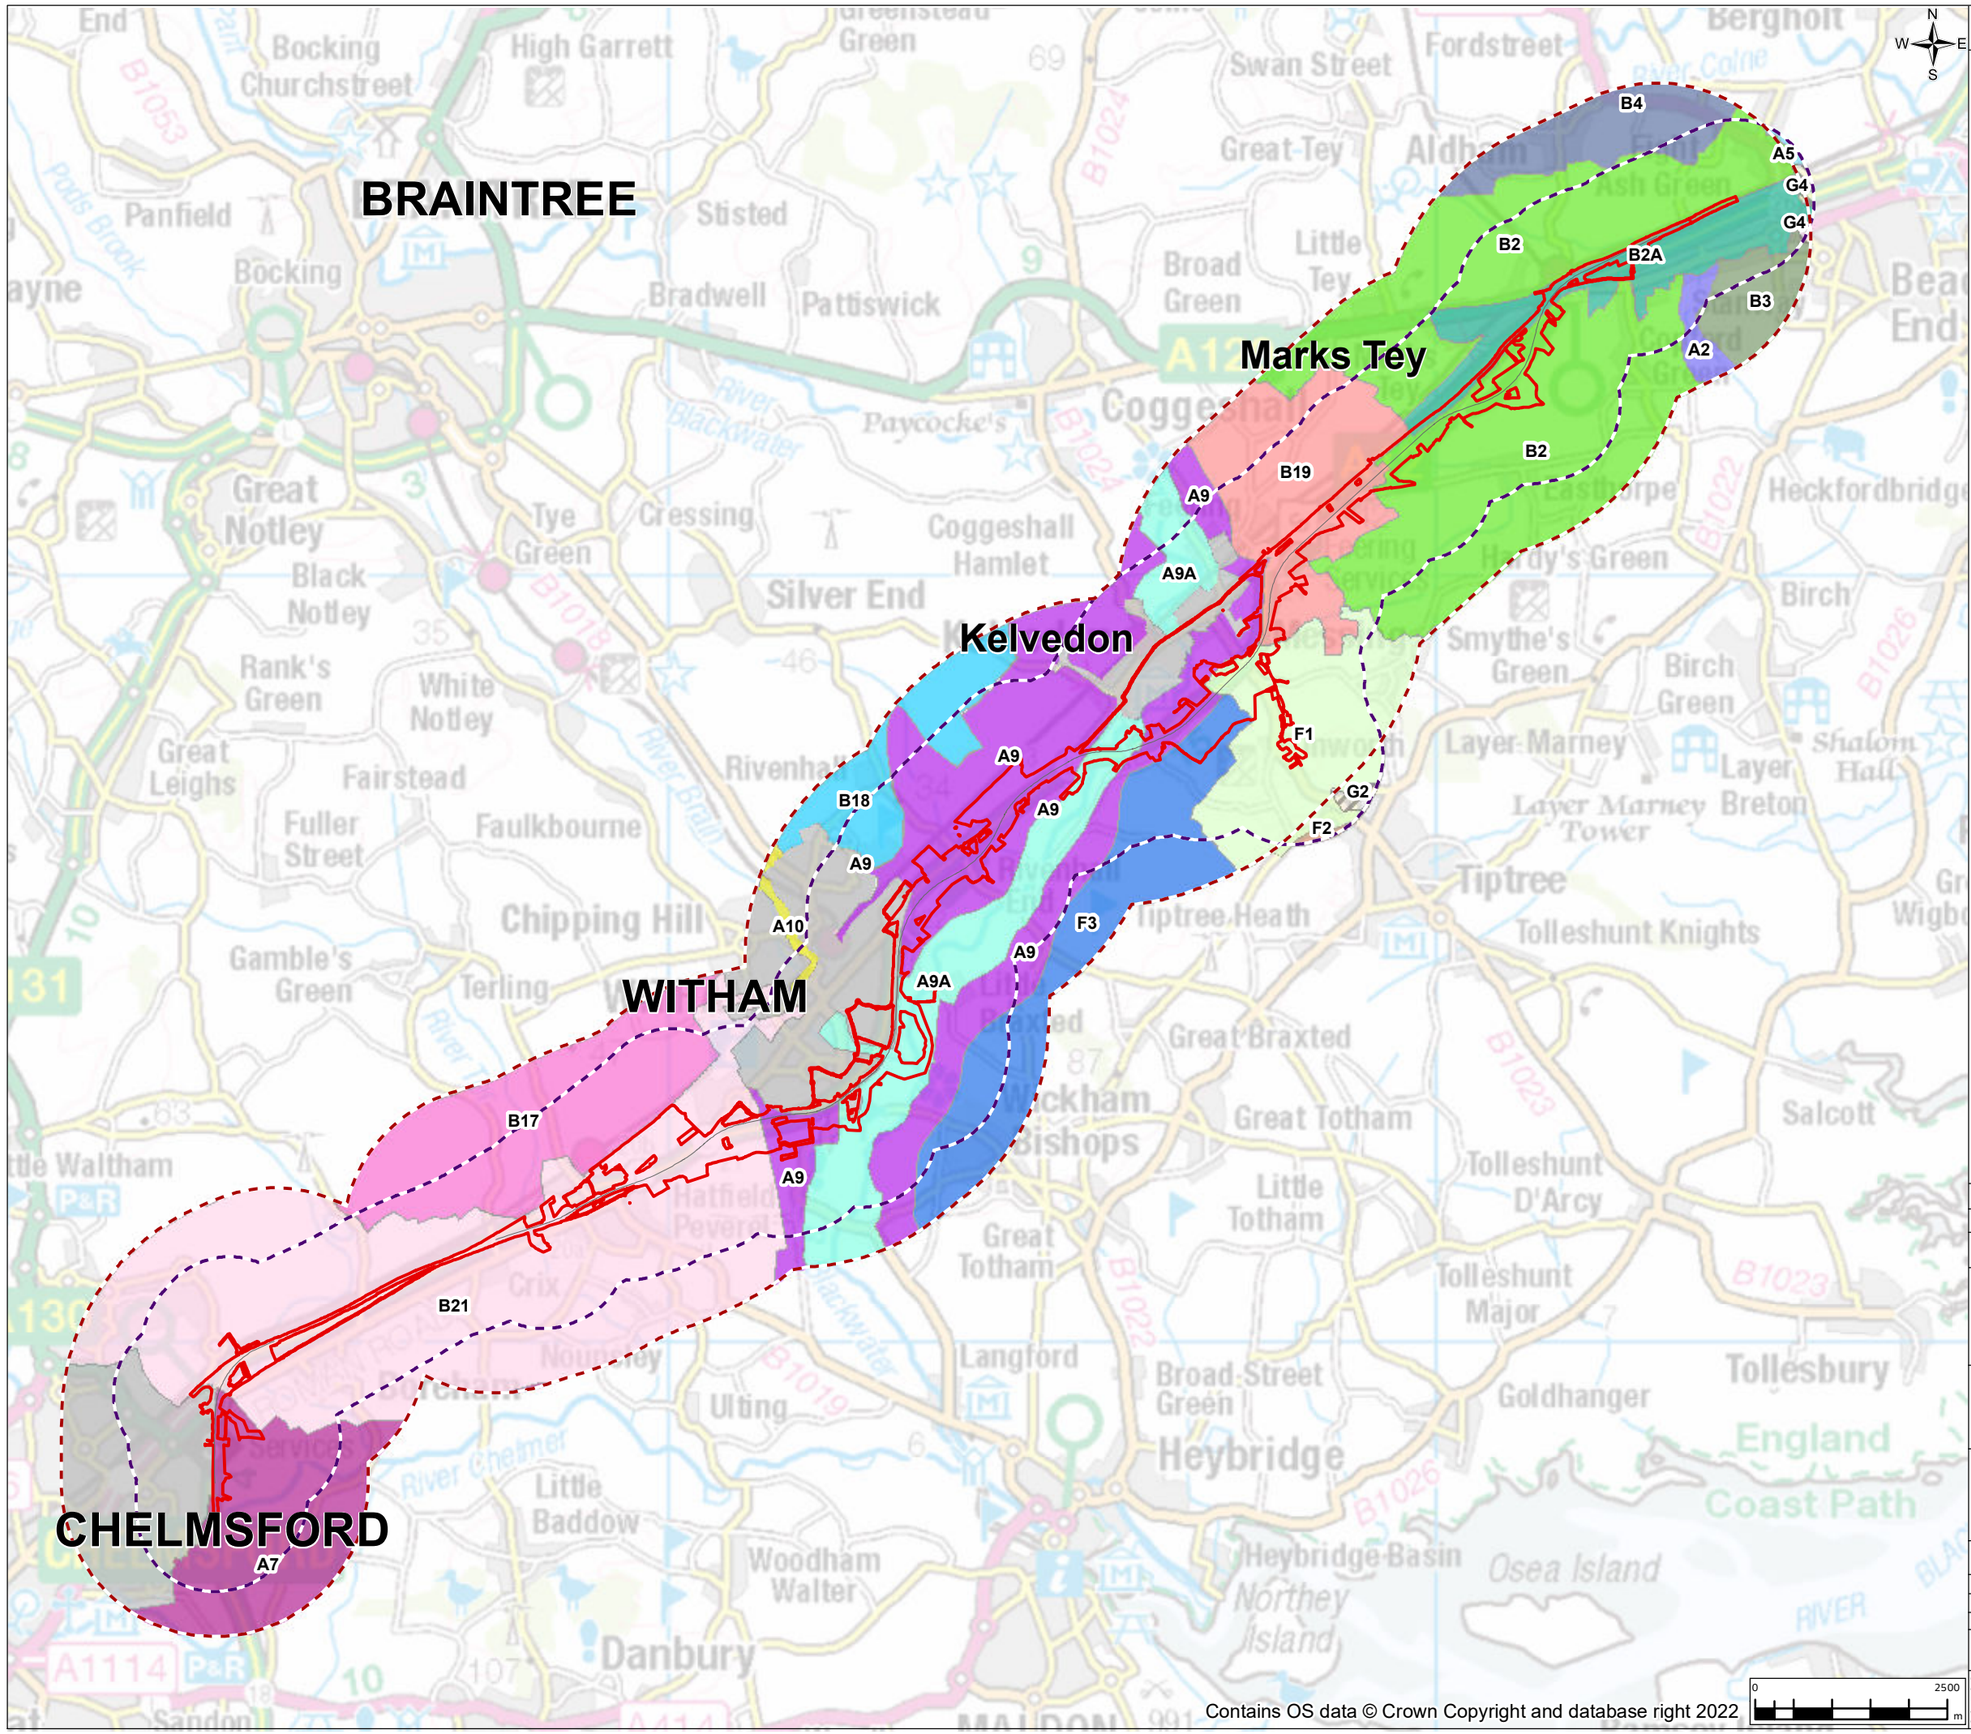

Legend

- Order Limits
- Proposed scheme centreline

Study area:

- 1km buffer from Order Limits
- 2km around proposed scheme centreline

Local landscape character area*

- A10 - Brain River Valley (not assessed)
- A2 - Wooded Roman River Valley
- A5 - Colne River Valley Slopes
- A7 - Lower Chelmer River Valley
- A9 - Blackwater River Valley
- A9A - Landscape Sub Area
- B17 - Terling Farmland Plateau
- B18 - Silver End Farmland Plateau
- B19 - Langley Green Farmland Plateau
- B2 - Easthorpe Farmland Plateau
- B21 - Boreham Farmland Plateau
- B2A - Landscape Sub Area
- B3 - Southern Colchester Farmland Plateau
- B4 - Great Tey Farmland Plateau
- F1 - Messing Wooded Farmland
- F2 - Tiptree Wooded Farmland
- F3 - Totham Wooded Farmland
- G2 - Tiptree Urban Landscape (not assessed)
- G4 - Colchester Urban Landscape (not assessed)
- Urban areas (not assessed)

*For full extent of LCAs beyond study area refer to Braintree, Brentwood, Chelmsford, Maldon and Uttlesford Landscape Character Assessment (Chris Blandford Associates, 2006) and Colchester Borough Landscape Character Assessment (Chris Blandford Associates, 2005)

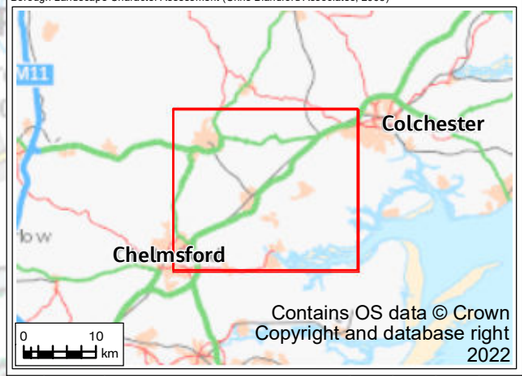

Rev.	Rev. Date	Purpose of revision	Drawn	Check'd	Rev'd	Appr'd
P01	19/07/22	For DCO application	ML	HB	HM	SG

Development Consent Order Drawing Number: TR010060/APP/6.2

APFP Regulation: Regulation 5(2)(a)

Client: national highways

Project: REGIONAL DELIVERY PARTNERSHIP
A12 CHELMSFORD TO A120 WIDENING SCHEME

Drawing Title: ENVIRONMENTAL STATEMENT
LOCAL LANDSCAPE CHARACTER AREAS
SHEET 1 OF 1

Drawing Status: S4 – SUITABLE FOR STAGE APPROVAL

Scale @ A3	1:80000	DO NOT SCALE
Jacobs No.	B36601D1	
Client No.	HE551497	Rev P01

Drawing Number: HE551497-JAC-LDC-SCHW-SK-GI-0080

© Copyright 2022 Jacobs U.K. Limited. The concepts and information contained in this document are the property of Jacobs. Use or copying of this document in whole or in part without the written permission of Jacobs constitutes an infringement of copyright. Limitation: This drawing has been prepared on behalf of, and for the exclusive use of Jacobs' Client, and is subject to, and issued in accordance with, the provisions of the contract between Jacobs and the Client. Jacobs accepts no liability or responsibility whatsoever for, or in respect of, any use of, or reliance upon, this drawing by any third party.