

A12 Chelmsford to A120 widening scheme

TR010060

7.7 Outline Construction Traffic Management Plan

Appendix A: Proposed Diversion Routes Part 1

APFP Regulation 5(2)(q)

Planning Act 2008

Infrastructure Planning (Applications: Prescribed
Forms and Procedure) Regulations 2009

Volume 7

August 2022

Infrastructure Planning

Planning Act 2008

A12 Chelmsford to A120 widening scheme

Development Consent Order 202[]


7.7 Outline Construction Traffic Management Plan

Appendix A: Proposed Diversion Routes Part 1

Regulation Number	Regulation 5(2)(q)
Planning Inspectorate Scheme Reference	TR010060
Application Document Reference	TR010060/APP/7.7
Author	A12 Project Team, National Highways

Version	Date	Status of Version
Rev 1	August 2022	DCO Application

Appendix A Proposed diversion routes – Part 1

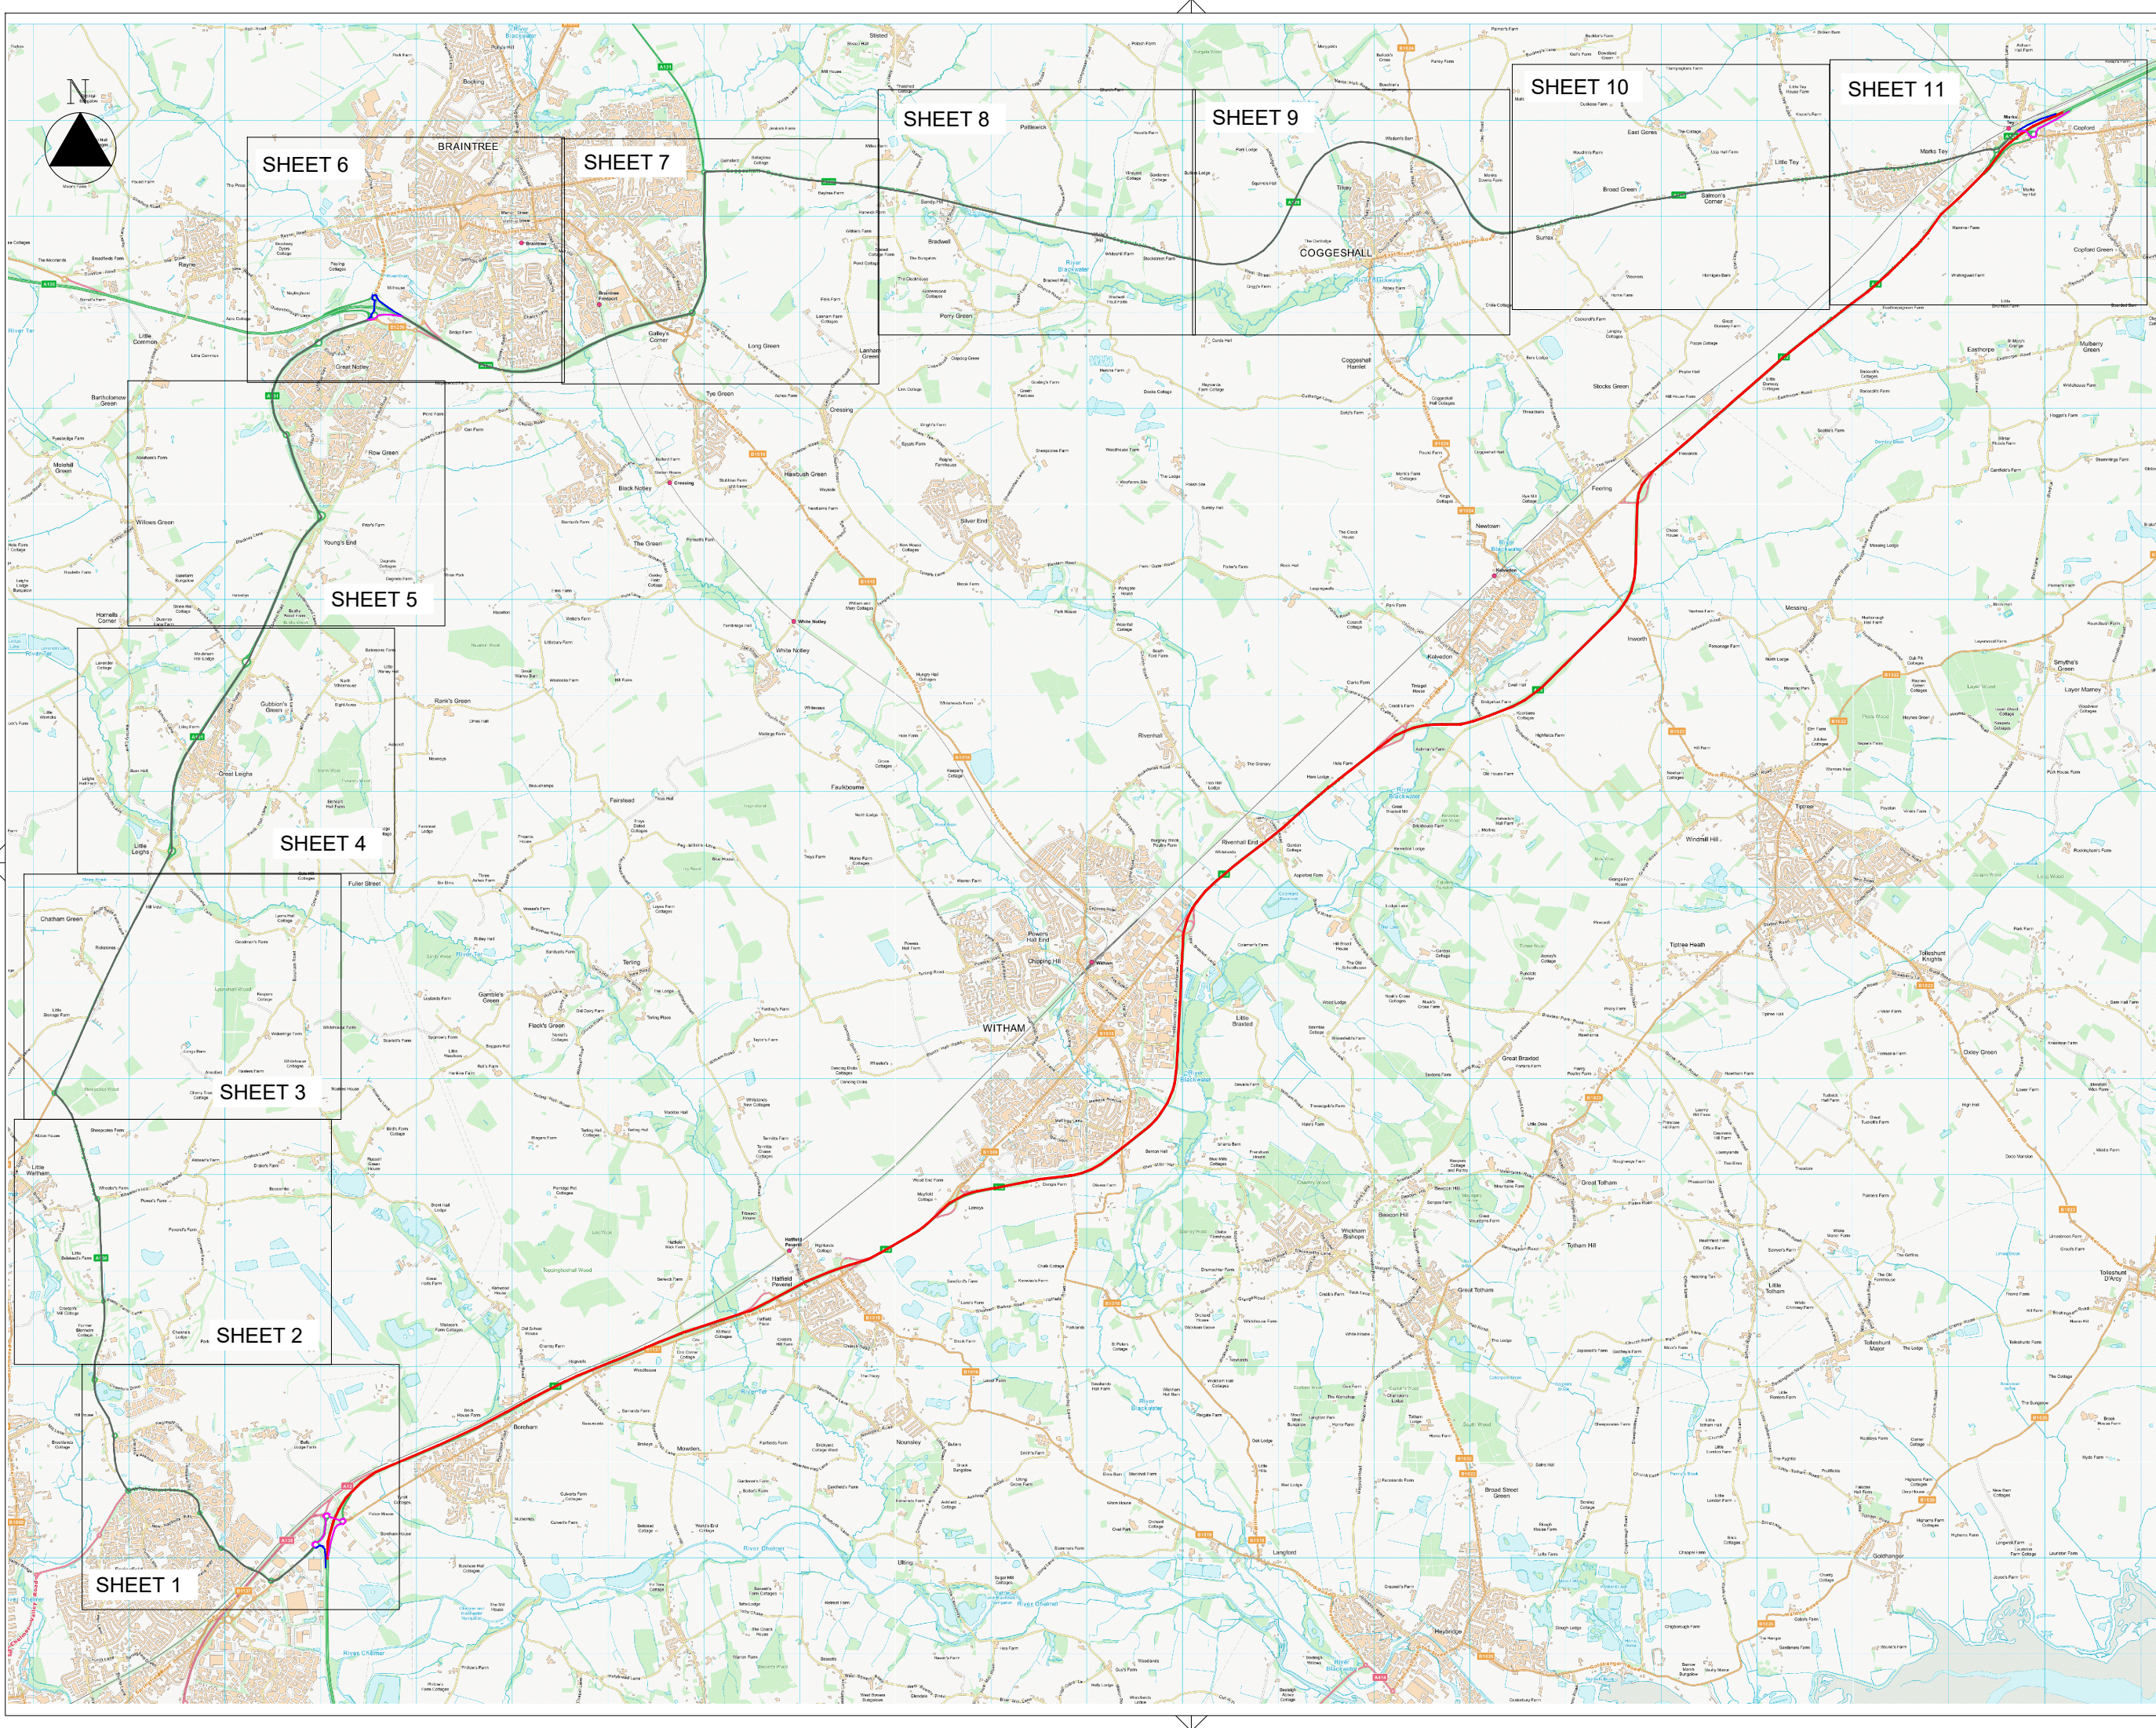

- ROAD CLOSED
- NORTHBOUND DIVERSION
- SOUTHBOUND DIVERSION
- DIVERSION

REVISION DETAILS	By	Check	Date	Suffx

Purpose of Issue
FOR CONSTRUCTION

CHEVRON
A WORK-ZONE SAFETY COMPANY

Chevron
3 Thame Business Park
Wenman Road
Thame
OX9 3YA
Tel: 01844 354666

www.chevrontm.com


Project Title
A12 Chelmsford to A120 Widening Scheme

Drawing Title
J19-25 Diversion Routes Overall Plan

Sheet 1 of			
Designed DBP	Drawn DBP	Checked TC	Approved TC
Internal Project No. PSxxxxx	Suitability -		
Scale @ A3 NTS	Volume TRAFFIC MANAGEMENT		

THIS DOCUMENT HAS BEEN PREPARED PURSUANT TO AND SUBJECT TO THE TERMS OF CHEVRON'S APPOINTMENT BY ITS CLIENT. CHEVRON ACCEPTS NO LIABILITY FOR ANY USE OF THIS DOCUMENT OTHER THAN BY ITS ORIGINAL CLIENT OR FOLLOWING CHEVRON'S EXPRESS AGREEMENT TO SUCH USE, AND ONLY FOR THE PURPOSES FOR WHICH IT WAS PREPARED AND PROVIDED.

Drawing Number	Project Code/PIN	1 Originator	1 Volume	Rev
HExxxxx	CHEV	TM		Xxx
J19-25-DIV	DR	X0001		
Location	1 Type	1 Role	1 Number	

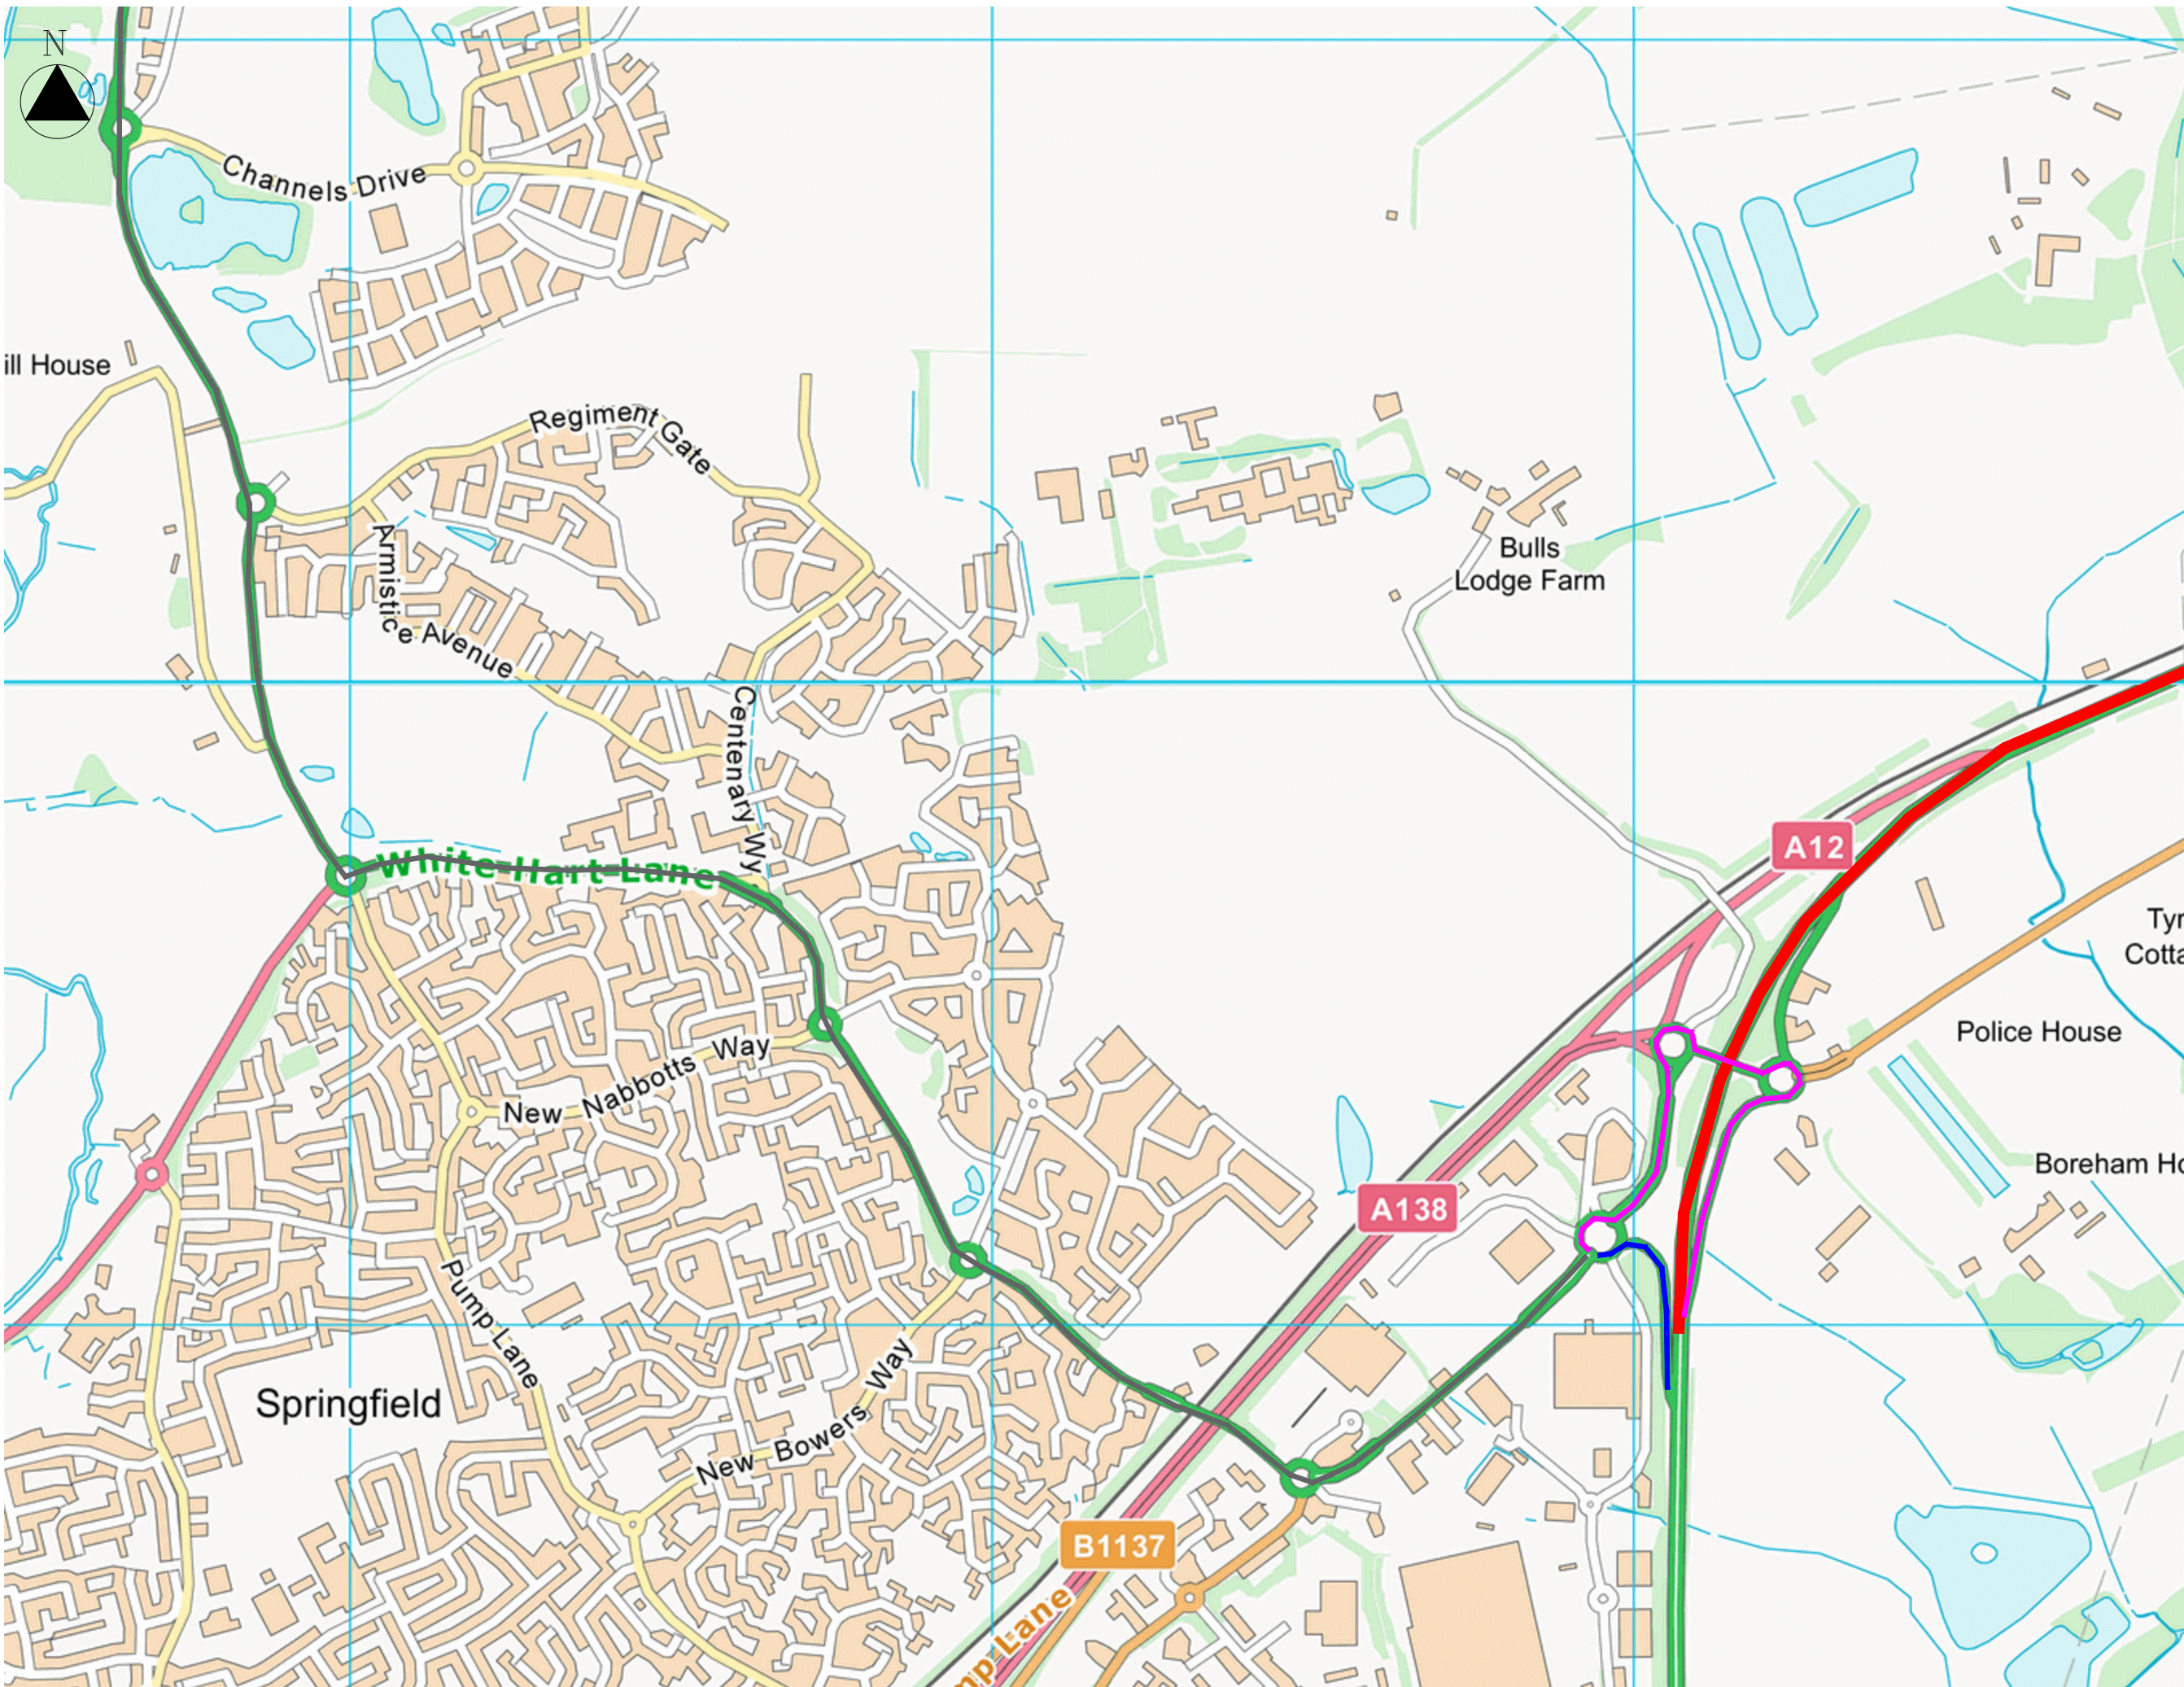

- ROAD CLOSED
- NORTHBOUND DIVERSION
- SOUTHBOUND DIVERSION
- DIVERSION

REVISION DETAILS	By	Check	Date	Suffix

FOR CONSTRUCTION

CHEVRON
A WORK-ZONE SAFETY COMPANY

Chevron
3 Thame Business Park
Wenman Road
Thame
OX9 3XA
Tel: 01844 354666
www.chevrontm.com


Project Title
A12 Chelmsford to A120
Widening Scheme

Drawing Title
J19-25 Diversion Routes
SHEET 1

Designed DBP	Drawn DBP	Checked TC	Approved TC	Date 01.07.21
Internal Project No. PSxxxxx	Suitability -			
Scale @ A3 NTS	Volume TRAFFIC MANAGEMENT			

THIS DOCUMENT HAS BEEN PREPARED PURSUANT TO AND SUBJECT TO THE TERMS OF CHEVRON'S APPOINTMENT BY ITS CLIENT. CHEVRON ACCEPTS NO LIABILITY FOR ANY USE OF THIS DOCUMENT OTHER THAN BY ITS ORIGINAL CLIENT OR FOLLOWING CHEVRON'S EXPRESS AGREEMENT TO SUCH USE, AND ONLY FOR THE PURPOSES FOR WHICH IT WAS PREPARED AND PROVIDED.

Drawing Number Project Code/PIN HExxxxx	Originator CHEV	Volume TM	Rev Xxx
Location J19-25-DIV	Type DR	Role X0001	Number

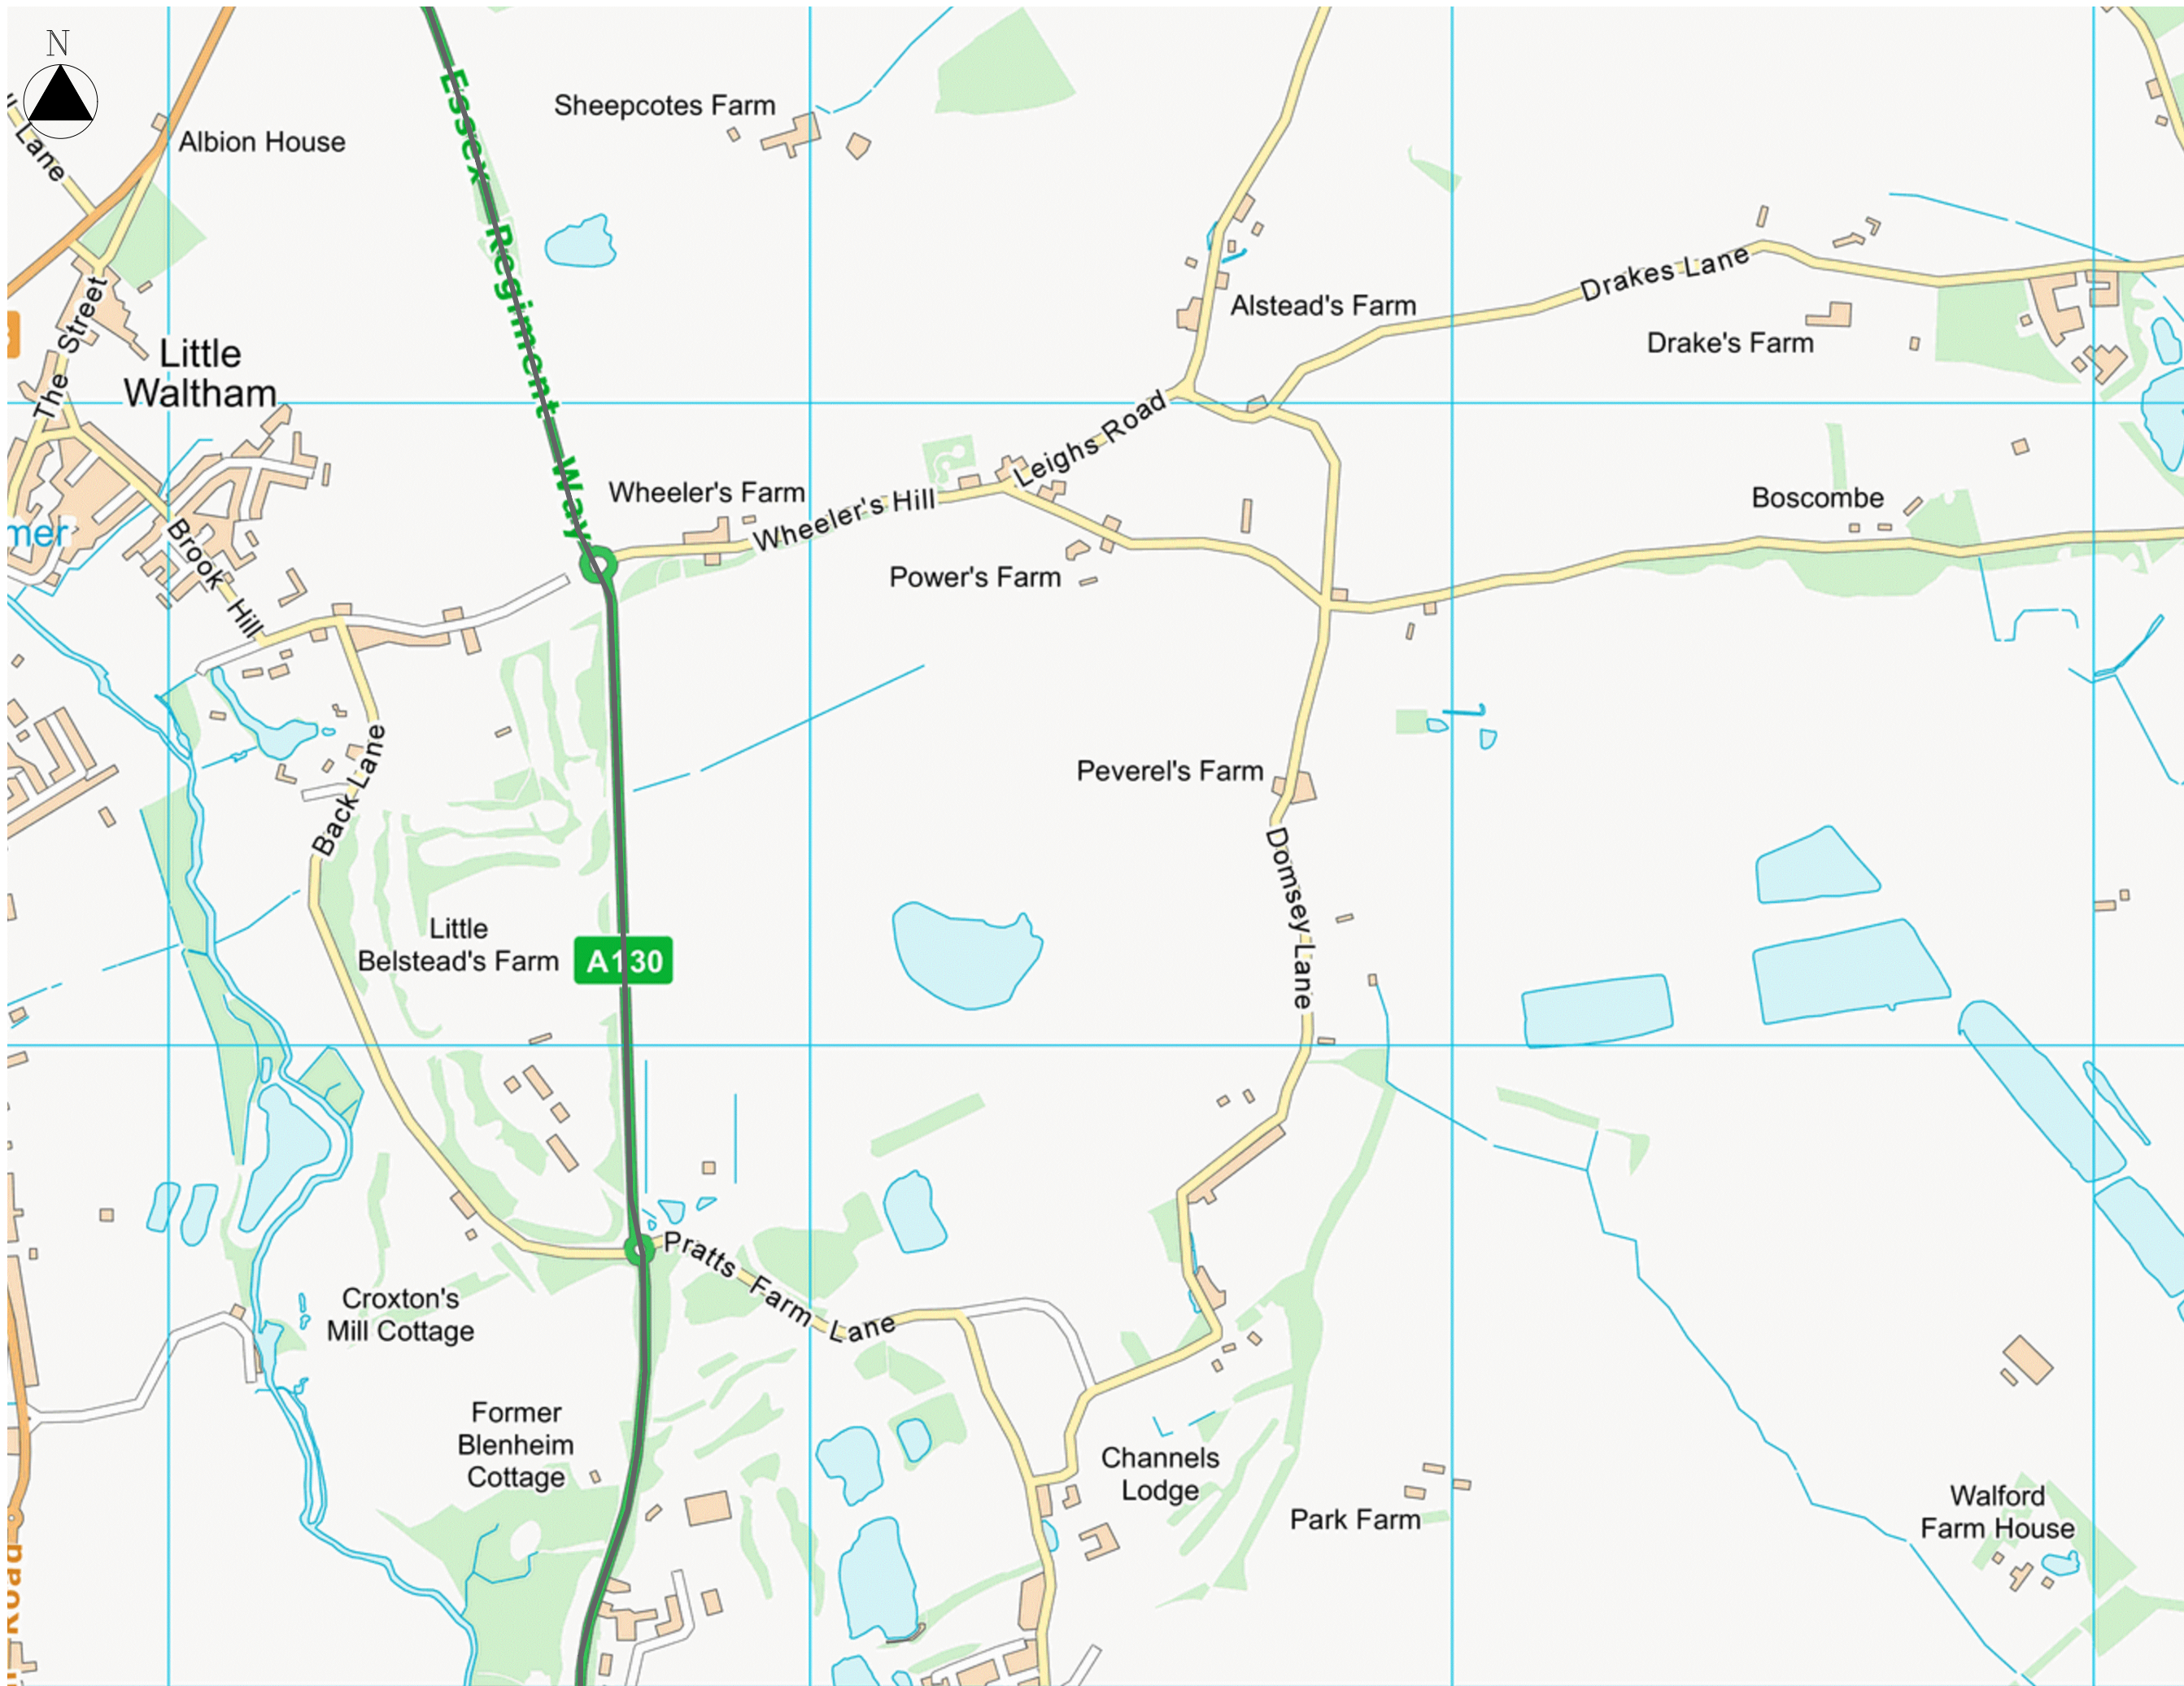

- ROAD CLOSED
- NORTHBOUND DIVERSION
- SOUTHBOUND DIVERSION
- DIVERSION

REVISION DETAILS	By	Check	Date	Suffix

FOR CONSTRUCTION

CHEVRON
A WORK-ZONE SAFETY COMPANY

Chevron
3 Thame Business Park
Wenman Road
Thame
OX9 3XA
Tel: 01844 354666
www.chevrontm.com


Project Title
A12 Chelmsford to A120 Widening Scheme

Drawing Title
J19-25 Diversion Routes
SHEET 2

Designed DBP	Drawn DBP	Checked TC	Approved TC	Date 01.07.21
Internal Project No. PSxxxxx	Suitability -			
Scale @ A3 NTS	Volume TRAFFIC MANAGEMENT			

THIS DOCUMENT HAS BEEN PREPARED PURSUANT TO AND SUBJECT TO THE TERMS OF CHEVRON'S APPOINTMENT BY ITS CLIENT. CHEVRON ACCEPTS NO LIABILITY FOR ANY USE OF THIS DOCUMENT OTHER THAN BY ITS ORIGINAL CLIENT OR FOLLOWING CHEVRON'S EXPRESS AGREEMENT TO SUCH USE, AND ONLY FOR THE PURPOSES FOR WHICH IT WAS PREPARED AND PROVIDED.

Drawing Number	Project Code/PIN	Originator	Volume	Rev
HExxxxx	CHEV	TM	Xxx	
J19-25-DIV	DR	X0001		
Location	1 Type	1 Role	1 Number	

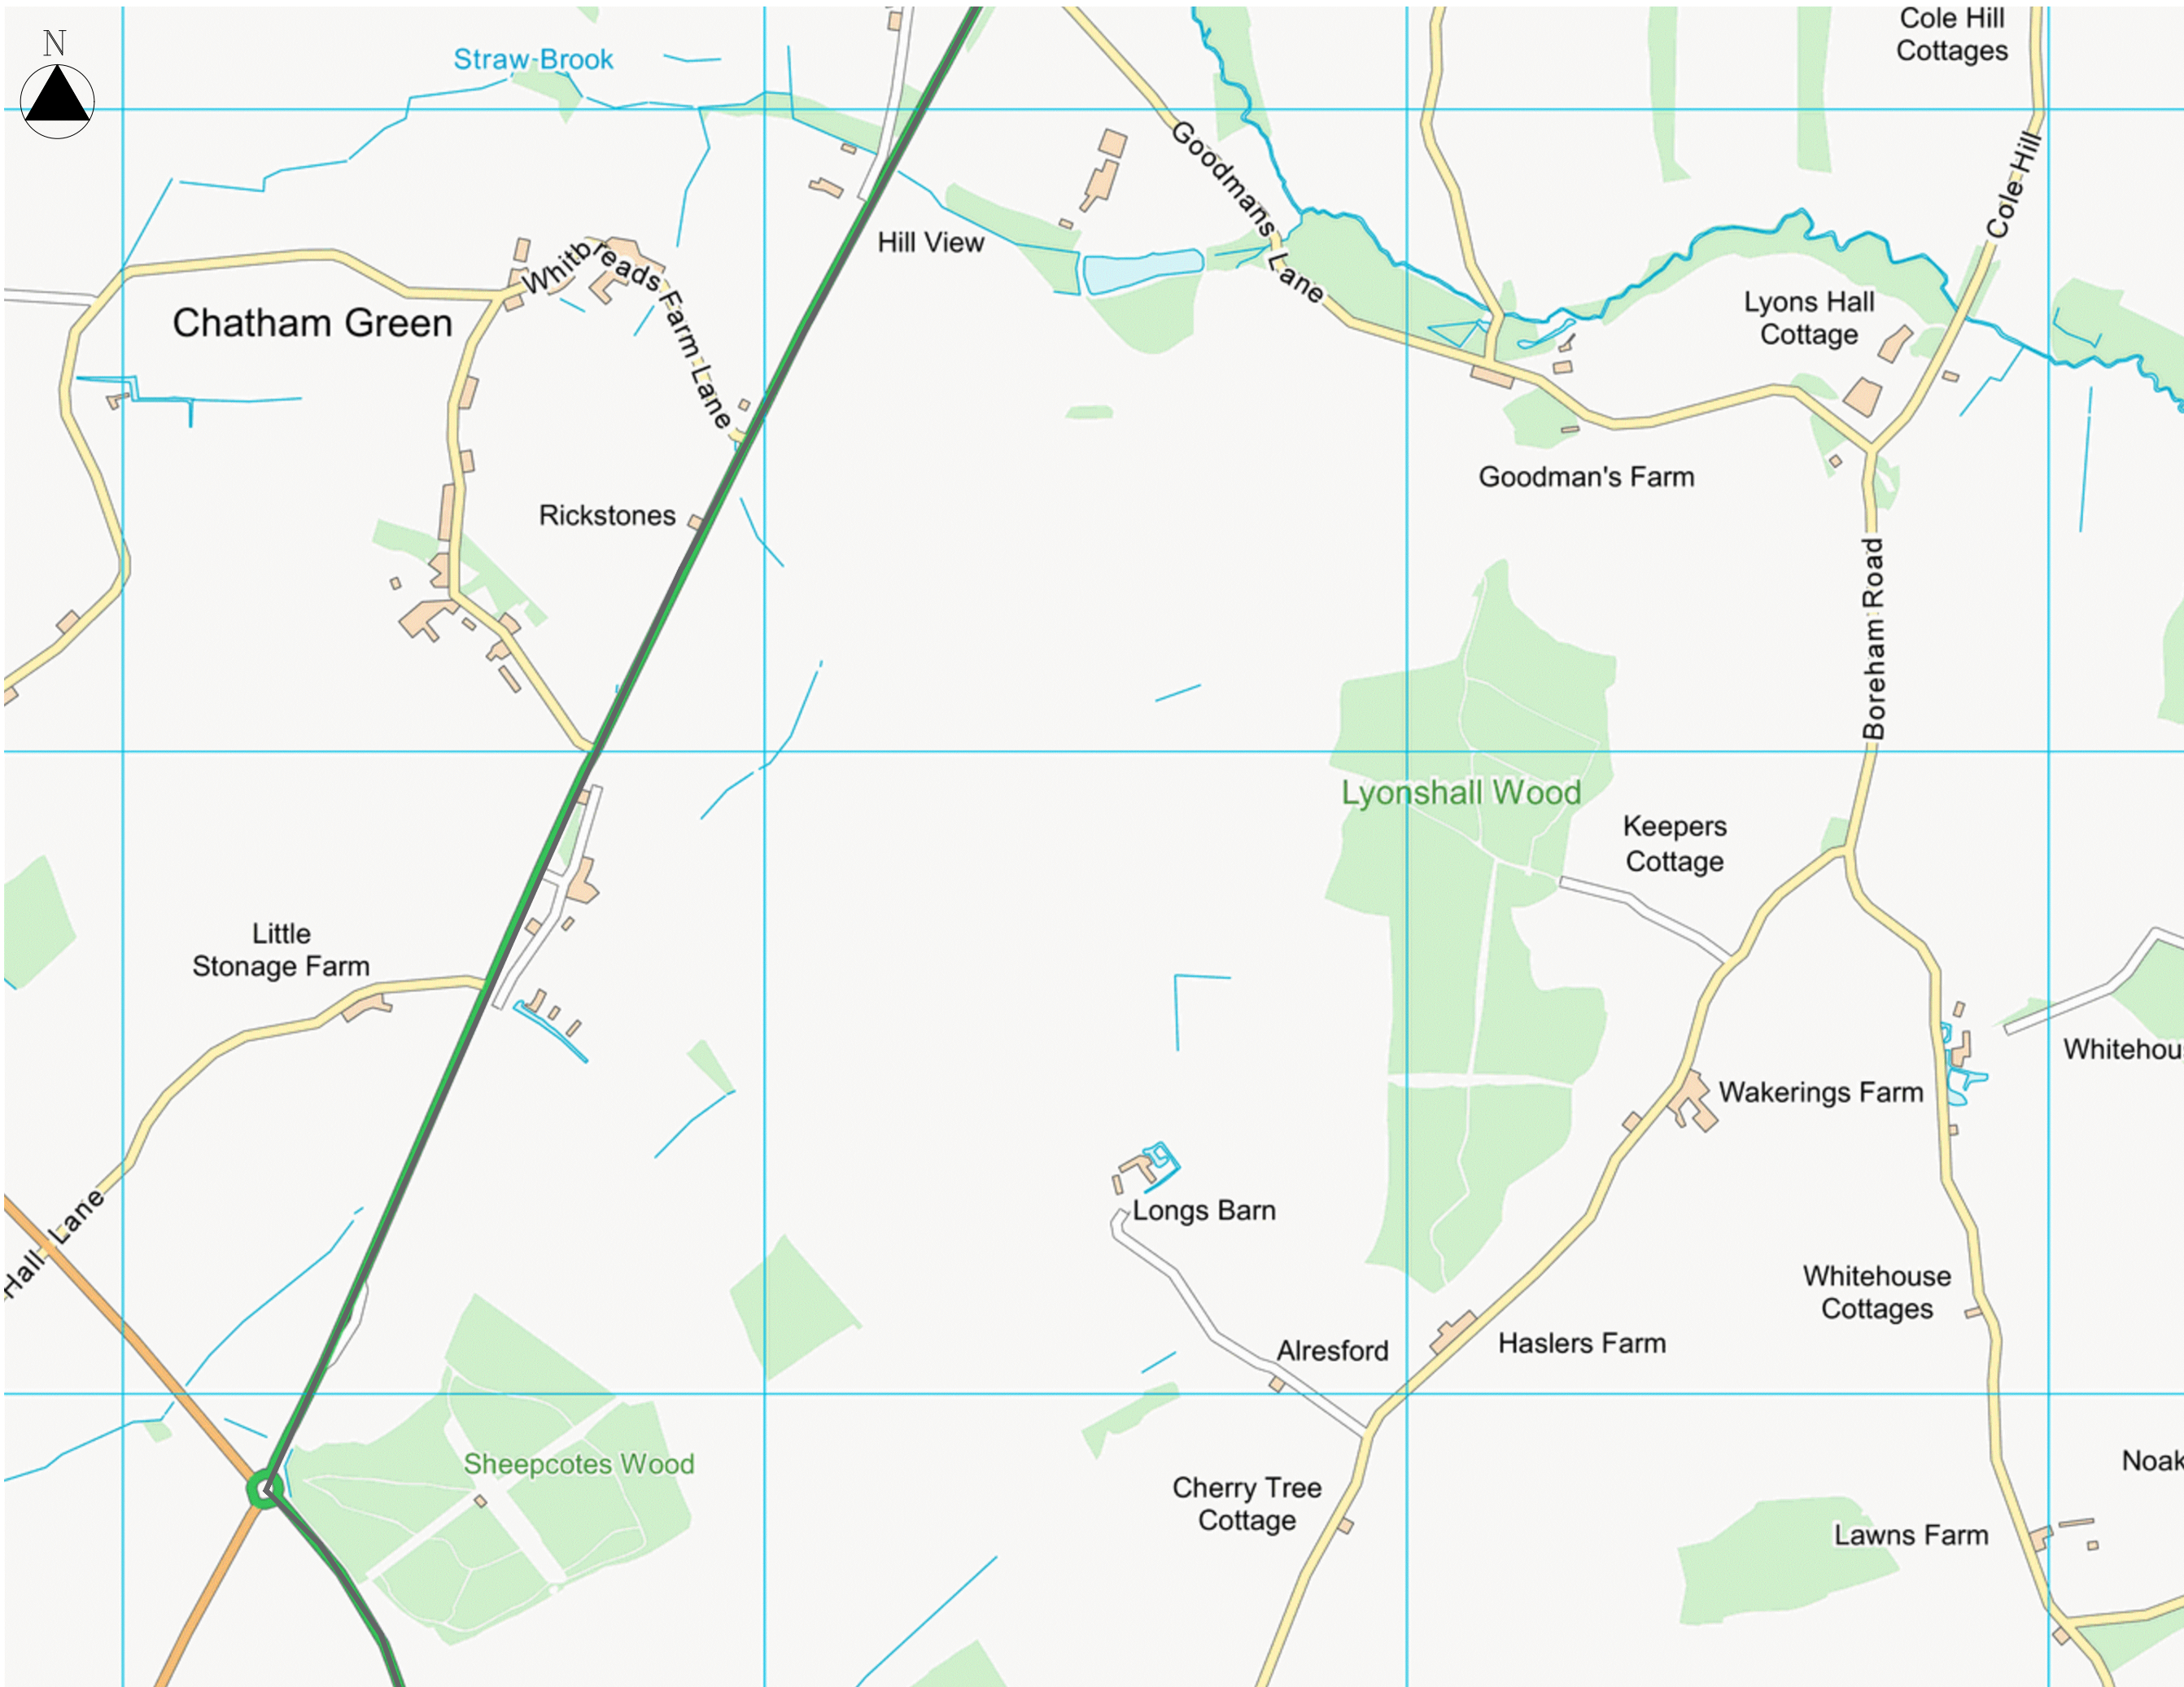

- ROAD CLOSED
- NORTHBOUND DIVERSION
- SOUTHBOUND DIVERSION
- DIVERSION

REVISION DETAILS	By	Check	Date	Suffix

Purpose of Issue
FOR CONSTRUCTION

CHEVRON
A WORK-ZONE SAFETY COMPANY

Chevron
3 Thame Business Park
Wenman Road
Thame
OX9 3XA
Tel: 01844 354666
www.chevrontm.com


Project Title
A12 Chelmsford to A120
Widening Scheme

Drawing Title
J19-25 Diversion Routes
SHEET 3

Designed DBP	Drawn DBP	Checked TC	Approved TC	Date 01.07.21
Internal Project No. PSxxxxx	Suitability -			
Scale @ A3 NTS	Volume TRAFFIC MANAGEMENT			

THIS DOCUMENT HAS BEEN PREPARED PURSUANT TO AND SUBJECT TO THE TERMS OF CHEVRON'S APPOINTMENT BY ITS CLIENT. CHEVRON ACCEPTS NO LIABILITY FOR ANY USE OF THIS DOCUMENT OTHER THAN BY ITS ORIGINAL CLIENT OR FOLLOWING CHEVRON'S EXPRESS AGREEMENT TO SUCH USE, AND ONLY FOR THE PURPOSES FOR WHICH IT WAS PREPARED AND PROVIDED.

Drawing Number	Project Code/PIN	Originator	Volume	Rev
HExxxxx	CHEV	TTM		Xxx
J19-25-DIV	DR	X0001		
Location	Type	Role	Number	

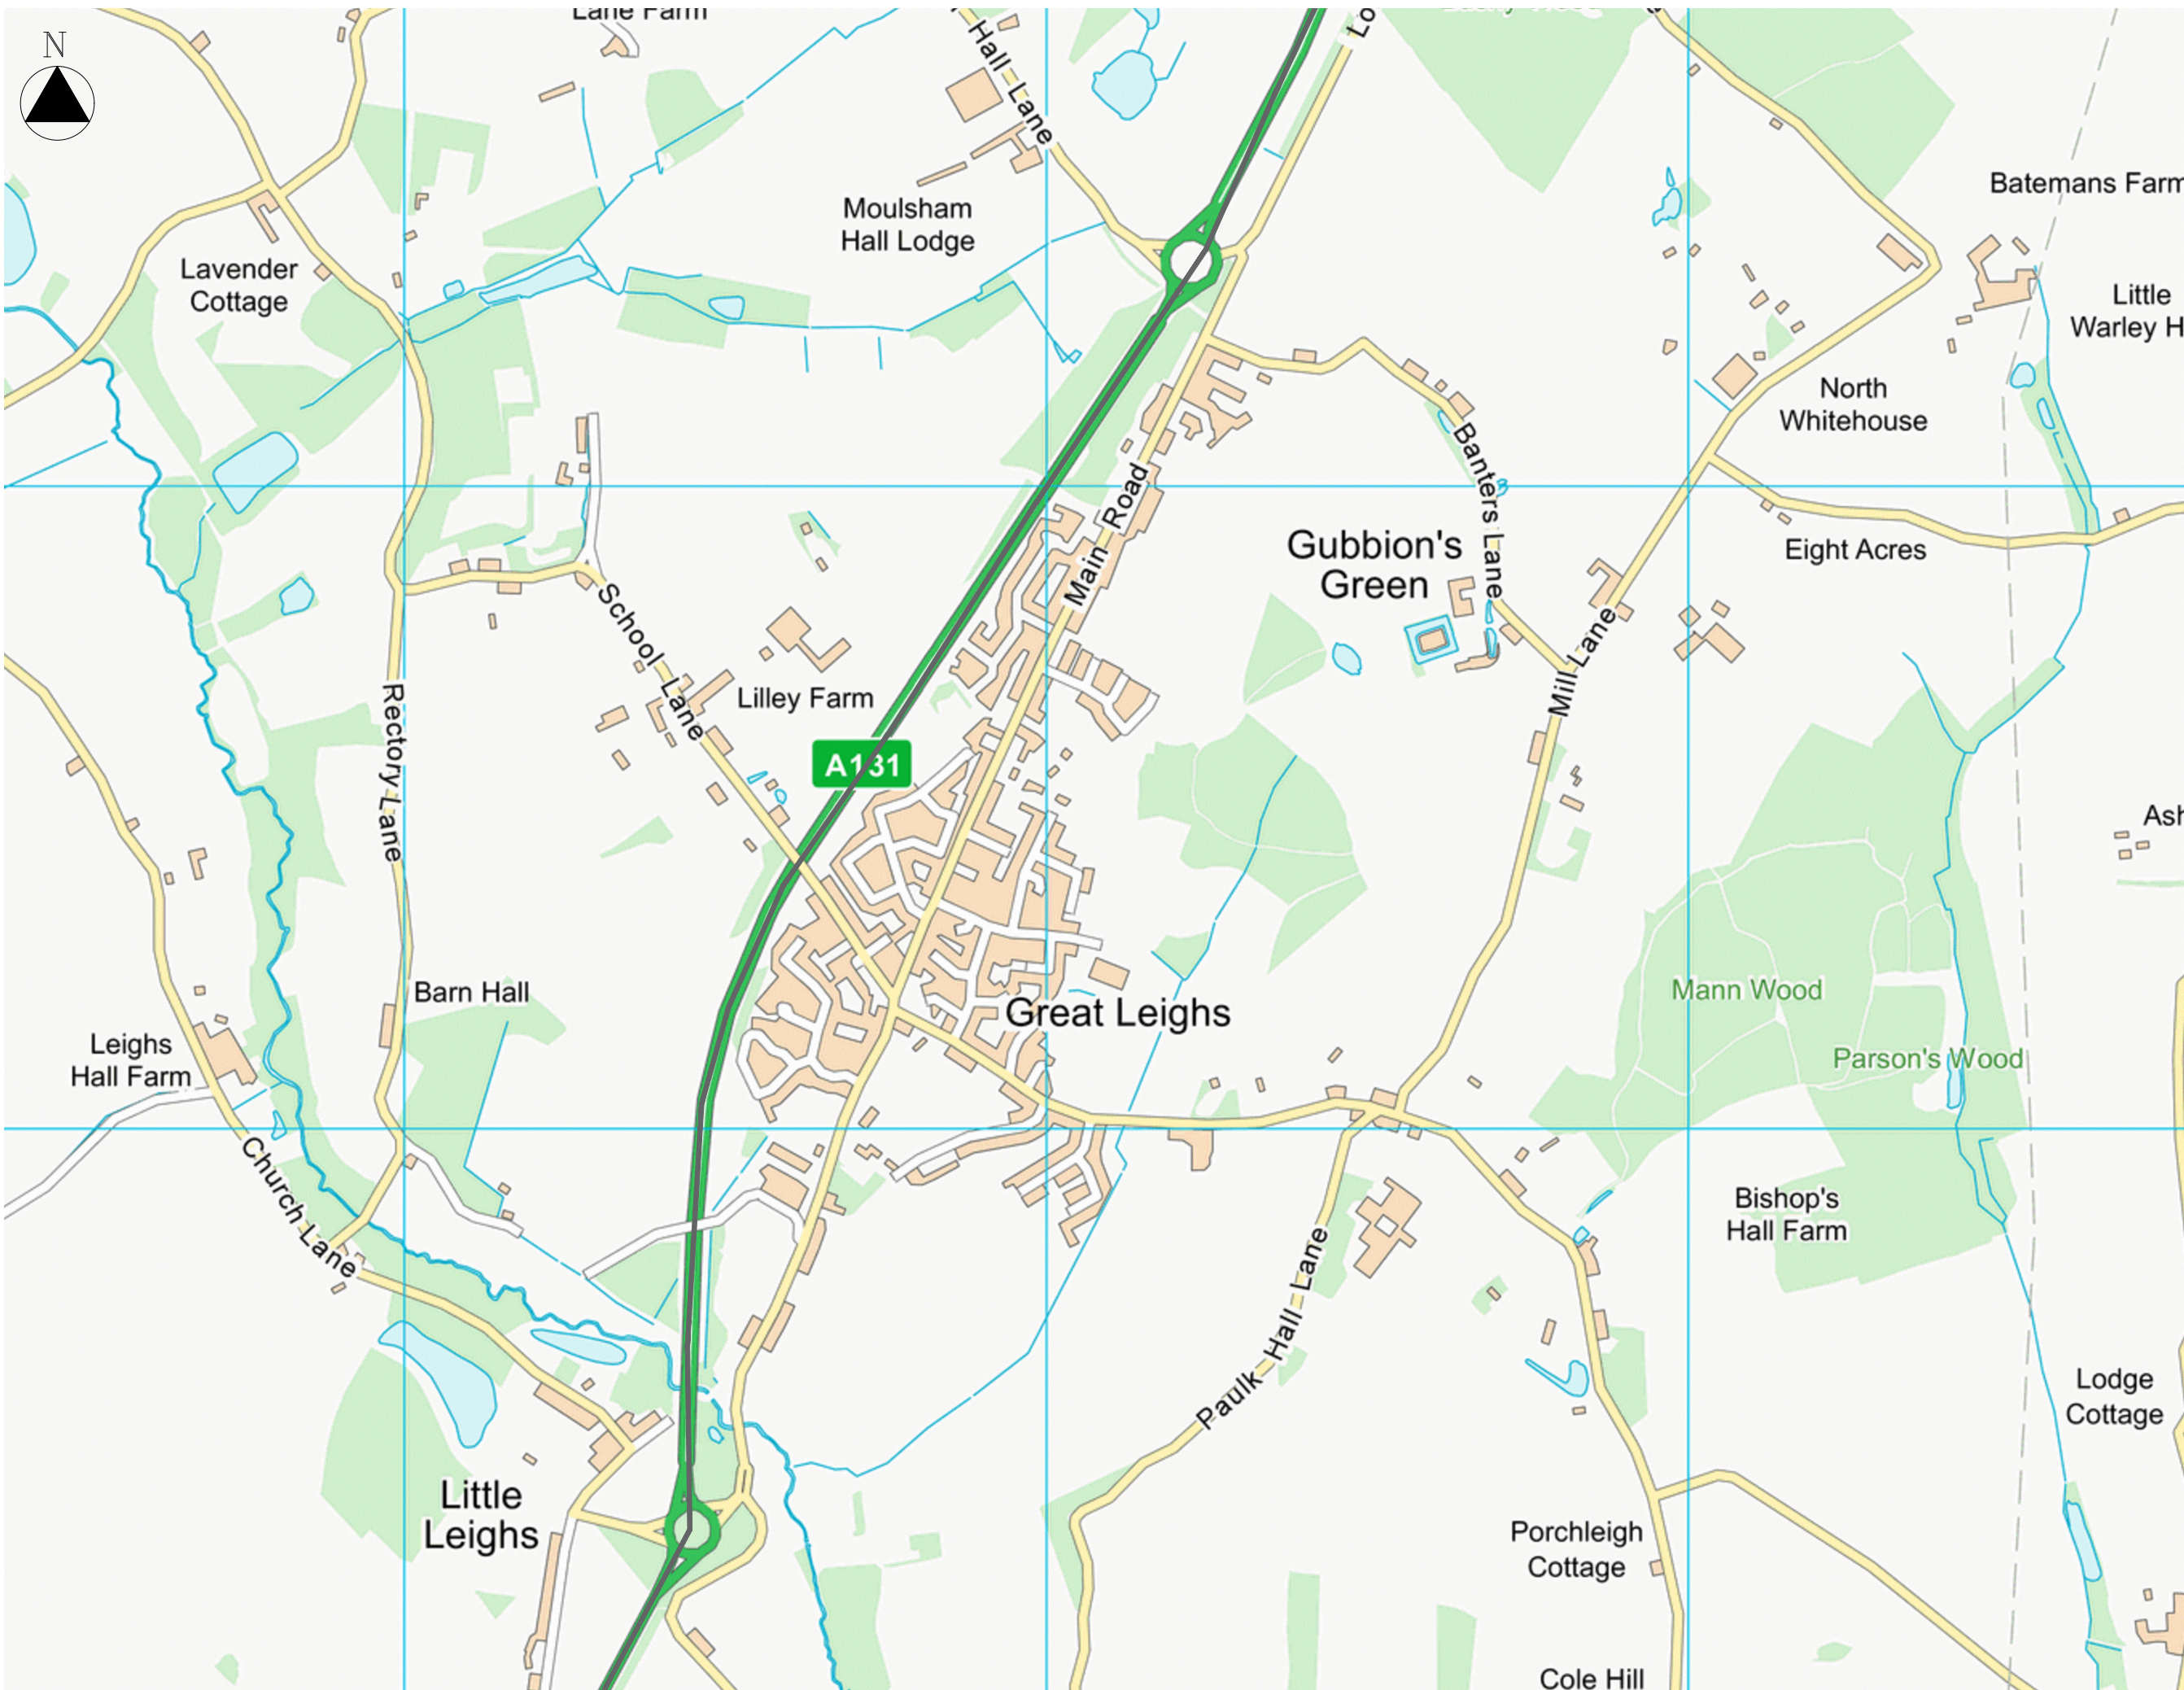

- ROAD CLOSED
- NORTHBOUND DIVERSION
- SOUTHBOUND DIVERSION
- DIVERSION

REVISION DETAILS	By	Check	Date	Suffix
------------------	----	-------	------	--------

Purpose of Issue
FOR CONSTRUCTION

CHEVRON
A WORK-ZONE SAFETY COMPANY

Chevron
3 Thame Business Park
Wenman Road
Thame
OX9 3XA
Tel: 01844 354666
www.chevrontm.com


Project Title
A12 Chelmsford to A120 Widening Scheme

Drawing Title
J19-25 Diversion Routes
SHEET 4

Designed DBP	Drawn DBP	Checked TC	Approved TC	Date 01.07.21
Internal Project No. PSxxxxx	Suitability -			
Scale @ A3 NTS	Volume TRAFFIC MANAGEMENT			

THIS DOCUMENT HAS BEEN PREPARED PURSUANT TO AND SUBJECT TO THE TERMS OF CHEVRON'S APPOINTMENT BY ITS CLIENT. CHEVRON ACCEPTS NO LIABILITY FOR ANY USE OF THIS DOCUMENT OTHER THAN BY ITS ORIGINAL CLIENT OR FOLLOWING CHEVRON'S EXPRESS AGREEMENT TO SUCH USE, AND ONLY FOR THE PURPOSES FOR WHICH IT WAS PREPARED AND PROVIDED.

Drawing Number Project Code/PIN HExxxxx	Originator CHEV	Volume TTM	Rev Xxx
Location J19-25-DIV	Type DR	Role X0001	Number 1

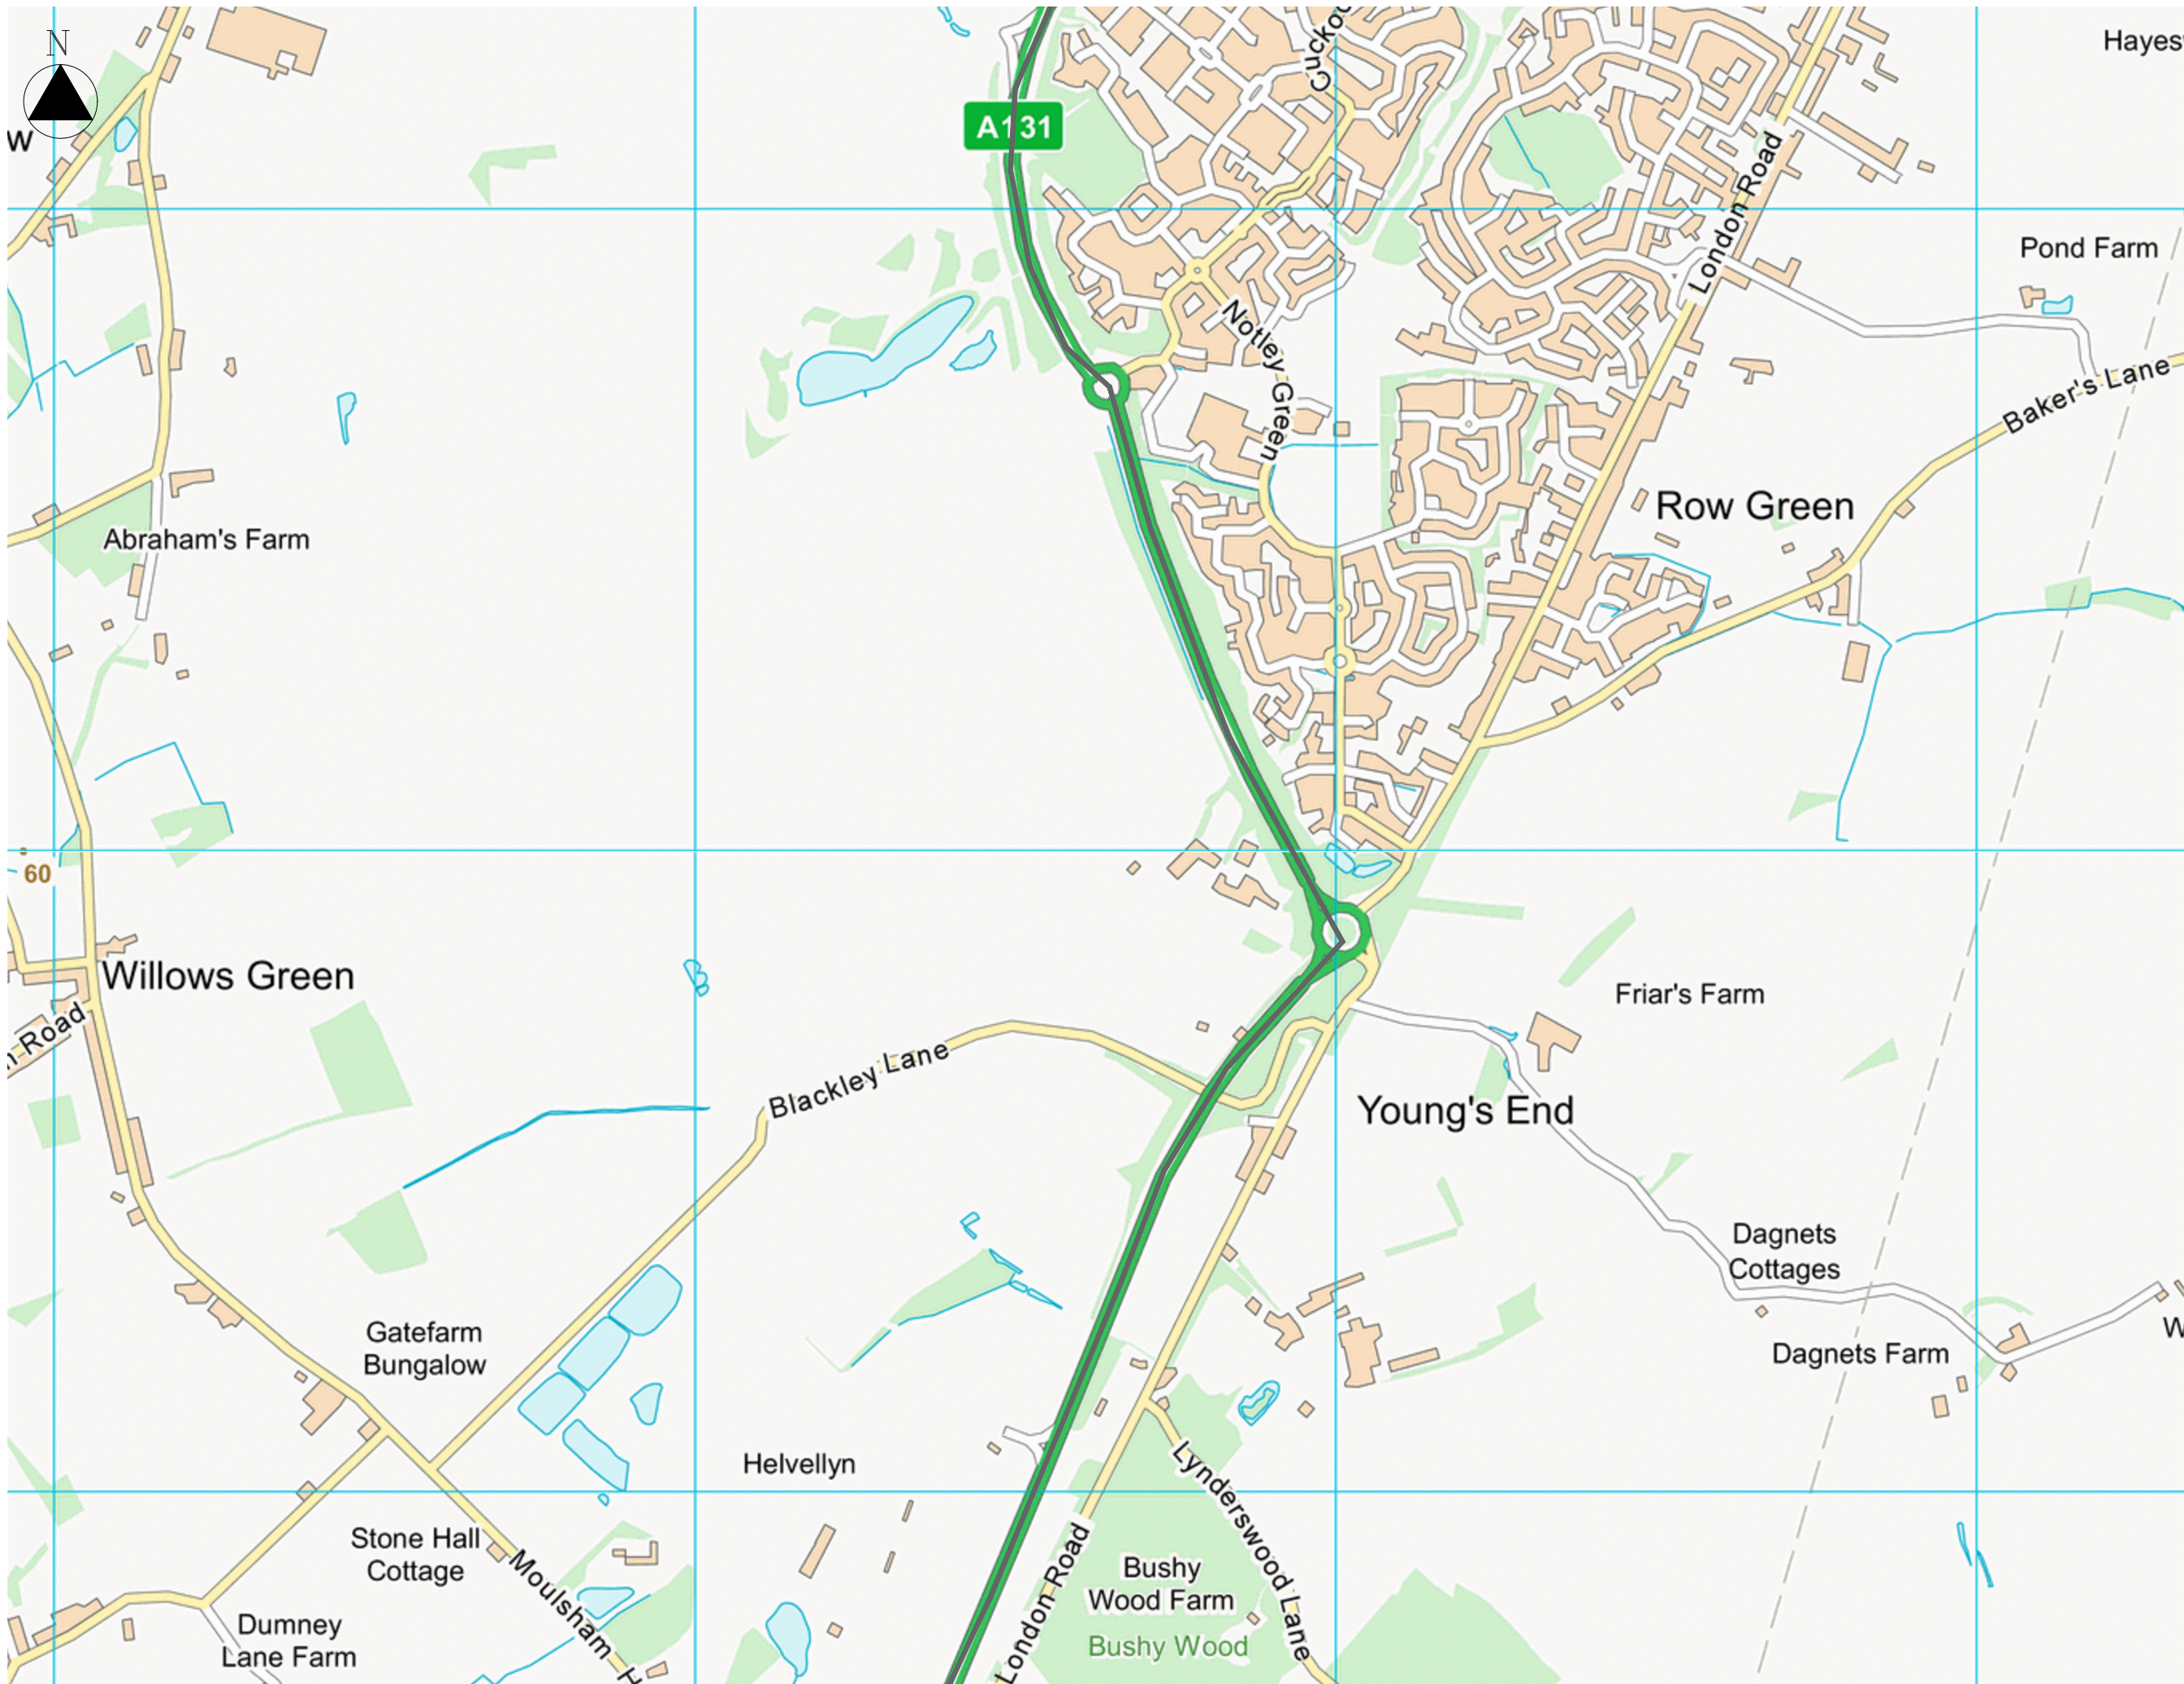

- ROAD CLOSED
- NORTHBOUND DIVERSION
- SOUTHBOUND DIVERSION
- DIVERSION

REVISION DETAILS	By	Check	Date	Suffix

Purpose of Issue
FOR CONSTRUCTION

CHEVRON
A WORK-ZONE SAFETY COMPANY

Chevron
3 Thame Business Park
Wenman Road
Thame
OX9 3XA
Tel: 01844 354666
www.chevrontm.com


Project Title
A12 Chelmsford to A120 Widening Scheme

Drawing Title
J19-25 Diversion Routes SHEET 5

Designed DBP	Drawn DBP	Checked TC	Approved TC	Date 01.07.21
Internal Project No. PSxxxxx		Suitability -		
Scale @ A3 NTS		Volume TRAFFIC MANAGEMENT		

THIS DOCUMENT HAS BEEN PREPARED PURSUANT TO AND SUBJECT TO THE TERMS OF CHEVRON'S APPOINTMENT BY ITS CLIENT. CHEVRON ACCEPTS NO LIABILITY FOR ANY USE OF THIS DOCUMENT OTHER THAN BY ITS ORIGINAL CLIENT OR FOLLOWING CHEVRON'S EXPRESS AGREEMENT TO SUCH USE, AND ONLY FOR THE PURPOSES FOR WHICH IT WAS PREPARED AND PROVIDED.

Drawing Number	Project Code/PIN	Originator	Volume	Rev
HExxxxx	CHEV	TTM		Xxx
J19-25-DIV	DR	X0001		
Location	Type	Role	Number	

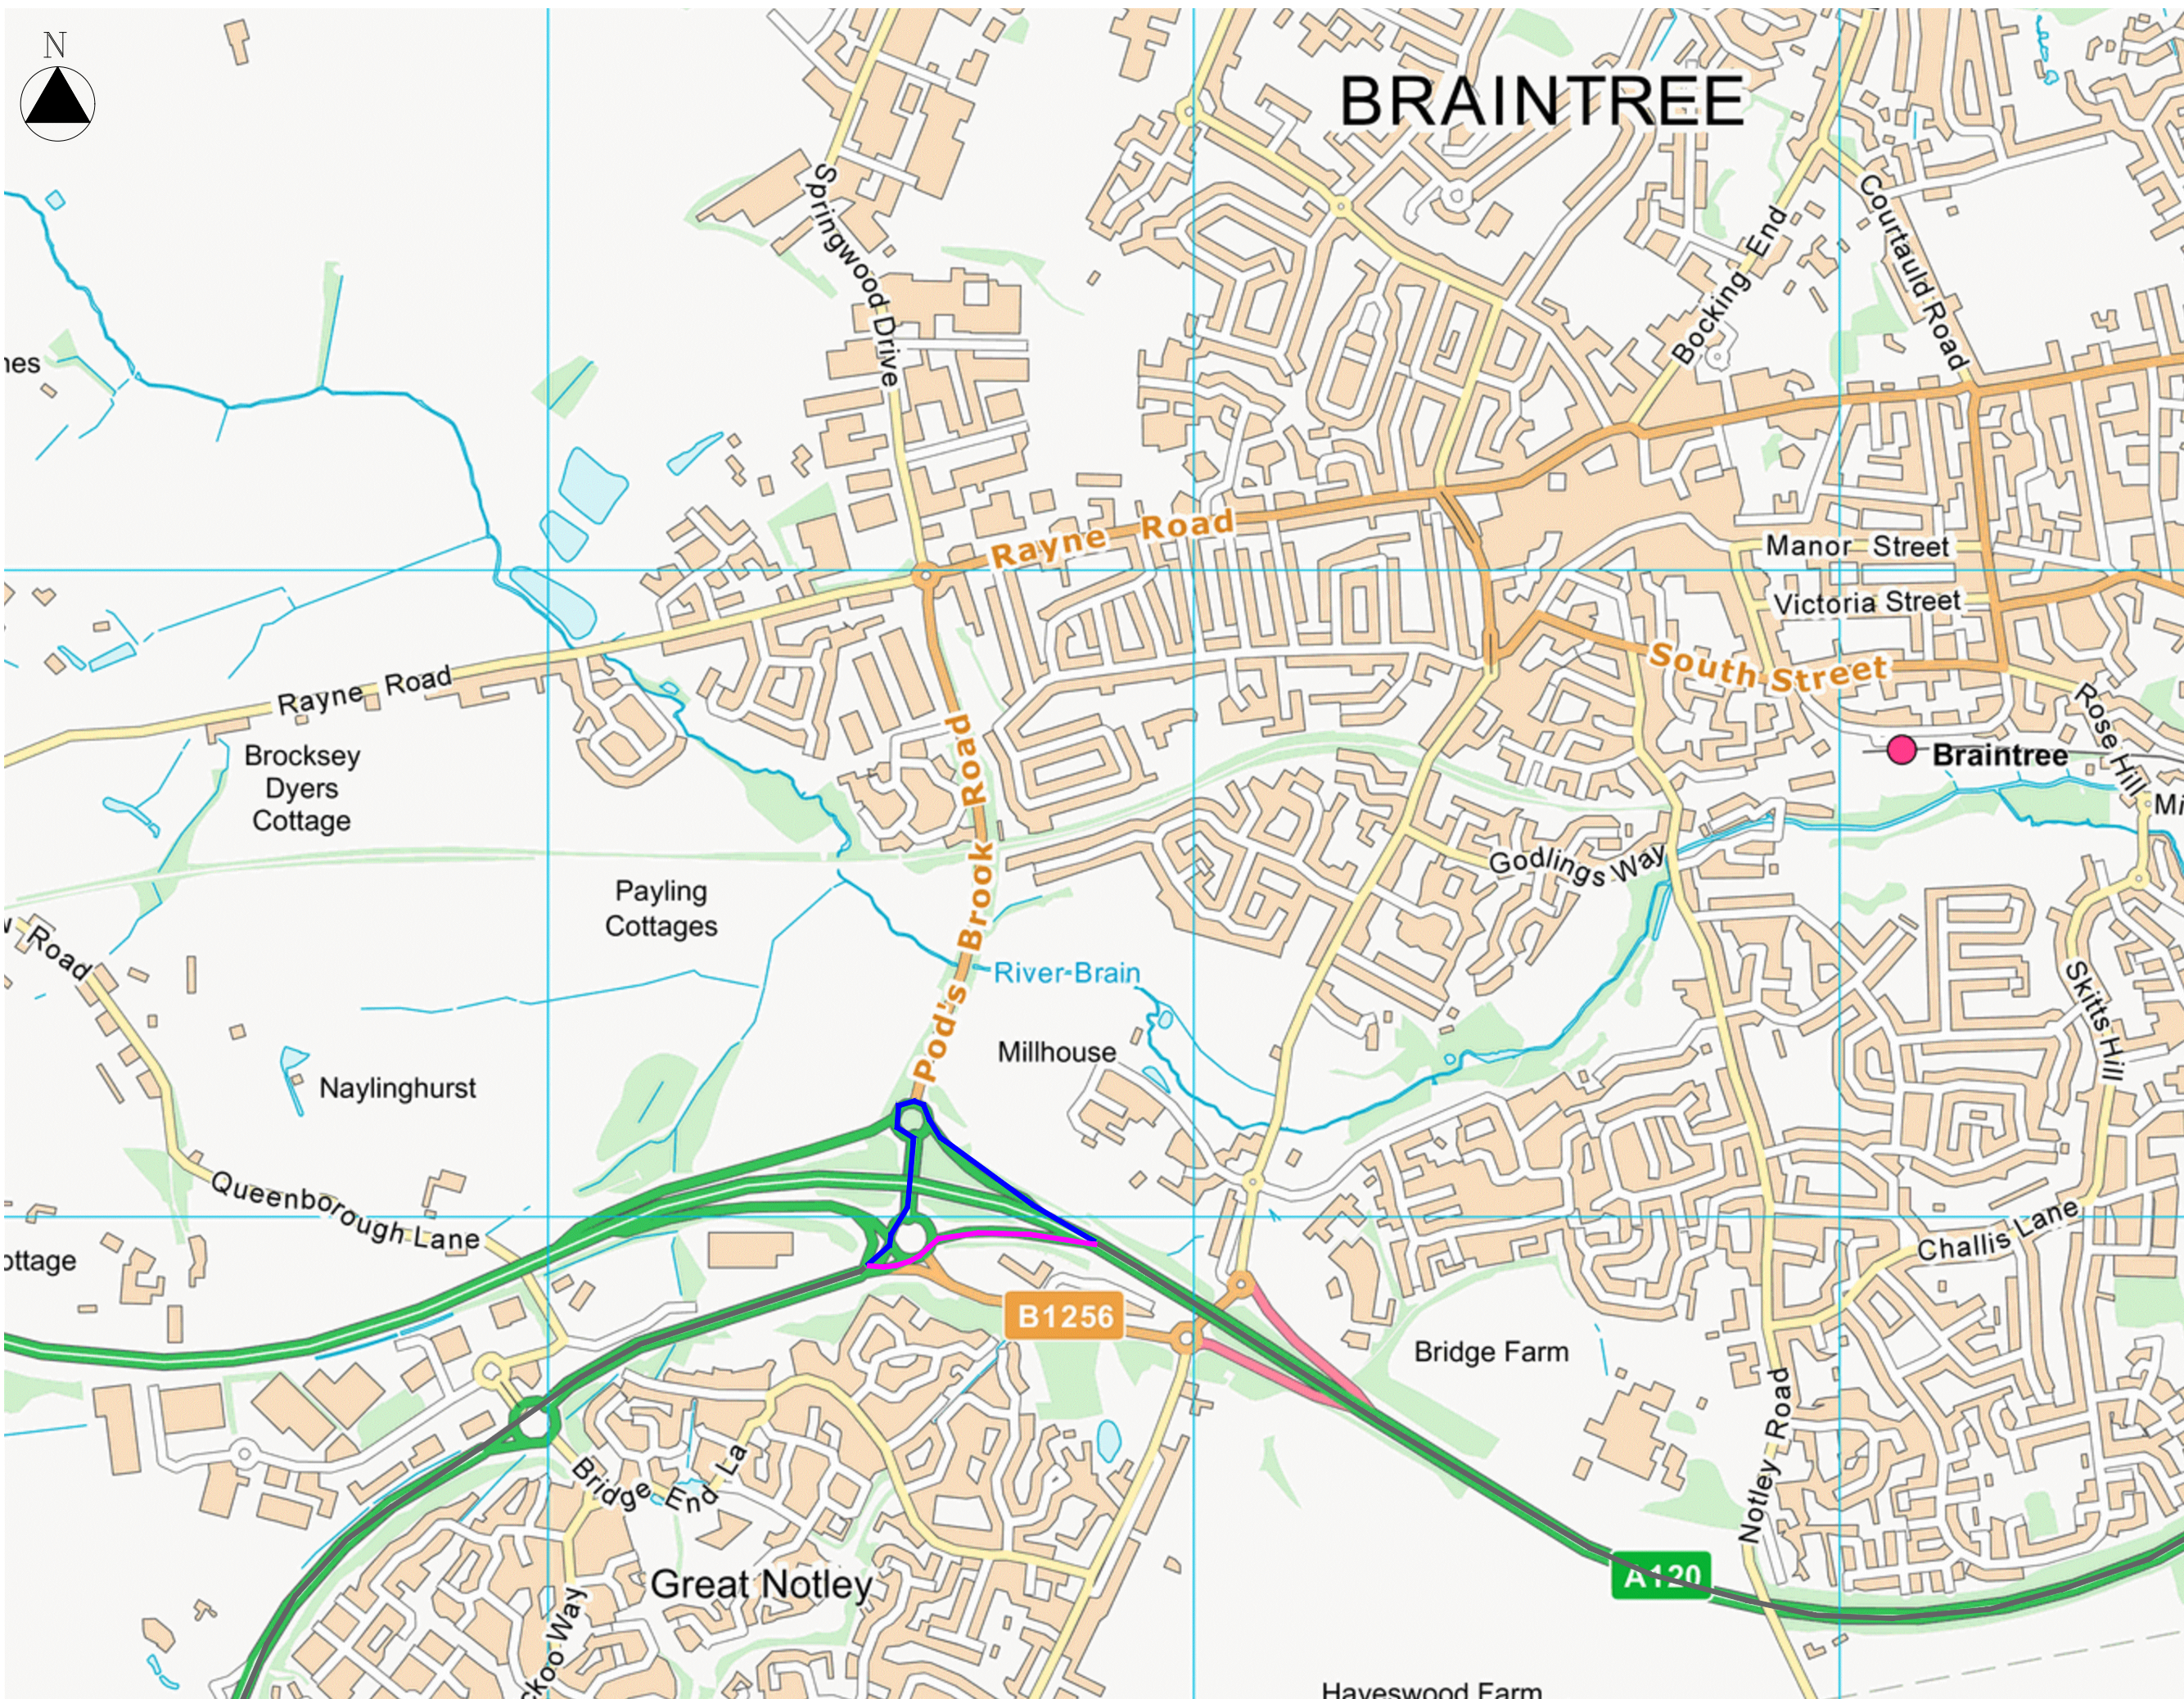

- █ ROAD CLOSED
- █ NORTHBOUND DIVERSION
- █ SOUTHBOUND DIVERSION
- █ DIVERSION

	-	-	-
REVISION DETAILS	By Check	Date	

Purpose of issue

FOR CONSTRUCTION



Chevron
3 Thame Business Park
Wenman Road
Thame
OX9 3XA
Tel: 01844 354666 www.chevrontm.co.uk

Project Title **A12 Chelmsford to A120 Widening Scheme**


Drawing Title **J19-25 Diversion Routes**
SHEET 6

Designed DBP	Drawn DBP	Checked TC	Approved TC	Date 01.07.2017
Internal Project No.			Suitability	

Scale @ A3 NTS	Volume TRAFFIC MANAGEMEN
-------------------	-----------------------------

THIS DOCUMENT HAS BEEN PREPARED PURSUANT TO AND SUBJECT TO THE TERMS OF CHEVRON'S APPOINTMENT BY ITS CLIENT. CHEVRON ACCEPTS LIABILITY FOR ANY USE OF THIS DOCUMENT OTHER THAN BY ITS ORIGINAL CLIENT OR FOLLOWING CHEVRON'S EXPRESS AGREEMENT TO SUCH USE AND ONLY FOR THE PURPOSES FOR WHICH IT WAS PREPARED AND PROVIDED.

Drawing Number	Project Code/PIN		Originator	Volume	Rev
HExxxxx	CHEV	TTM			Xx
J19-25-DIV	DR	X0001			
Location	Type	Role	Number		

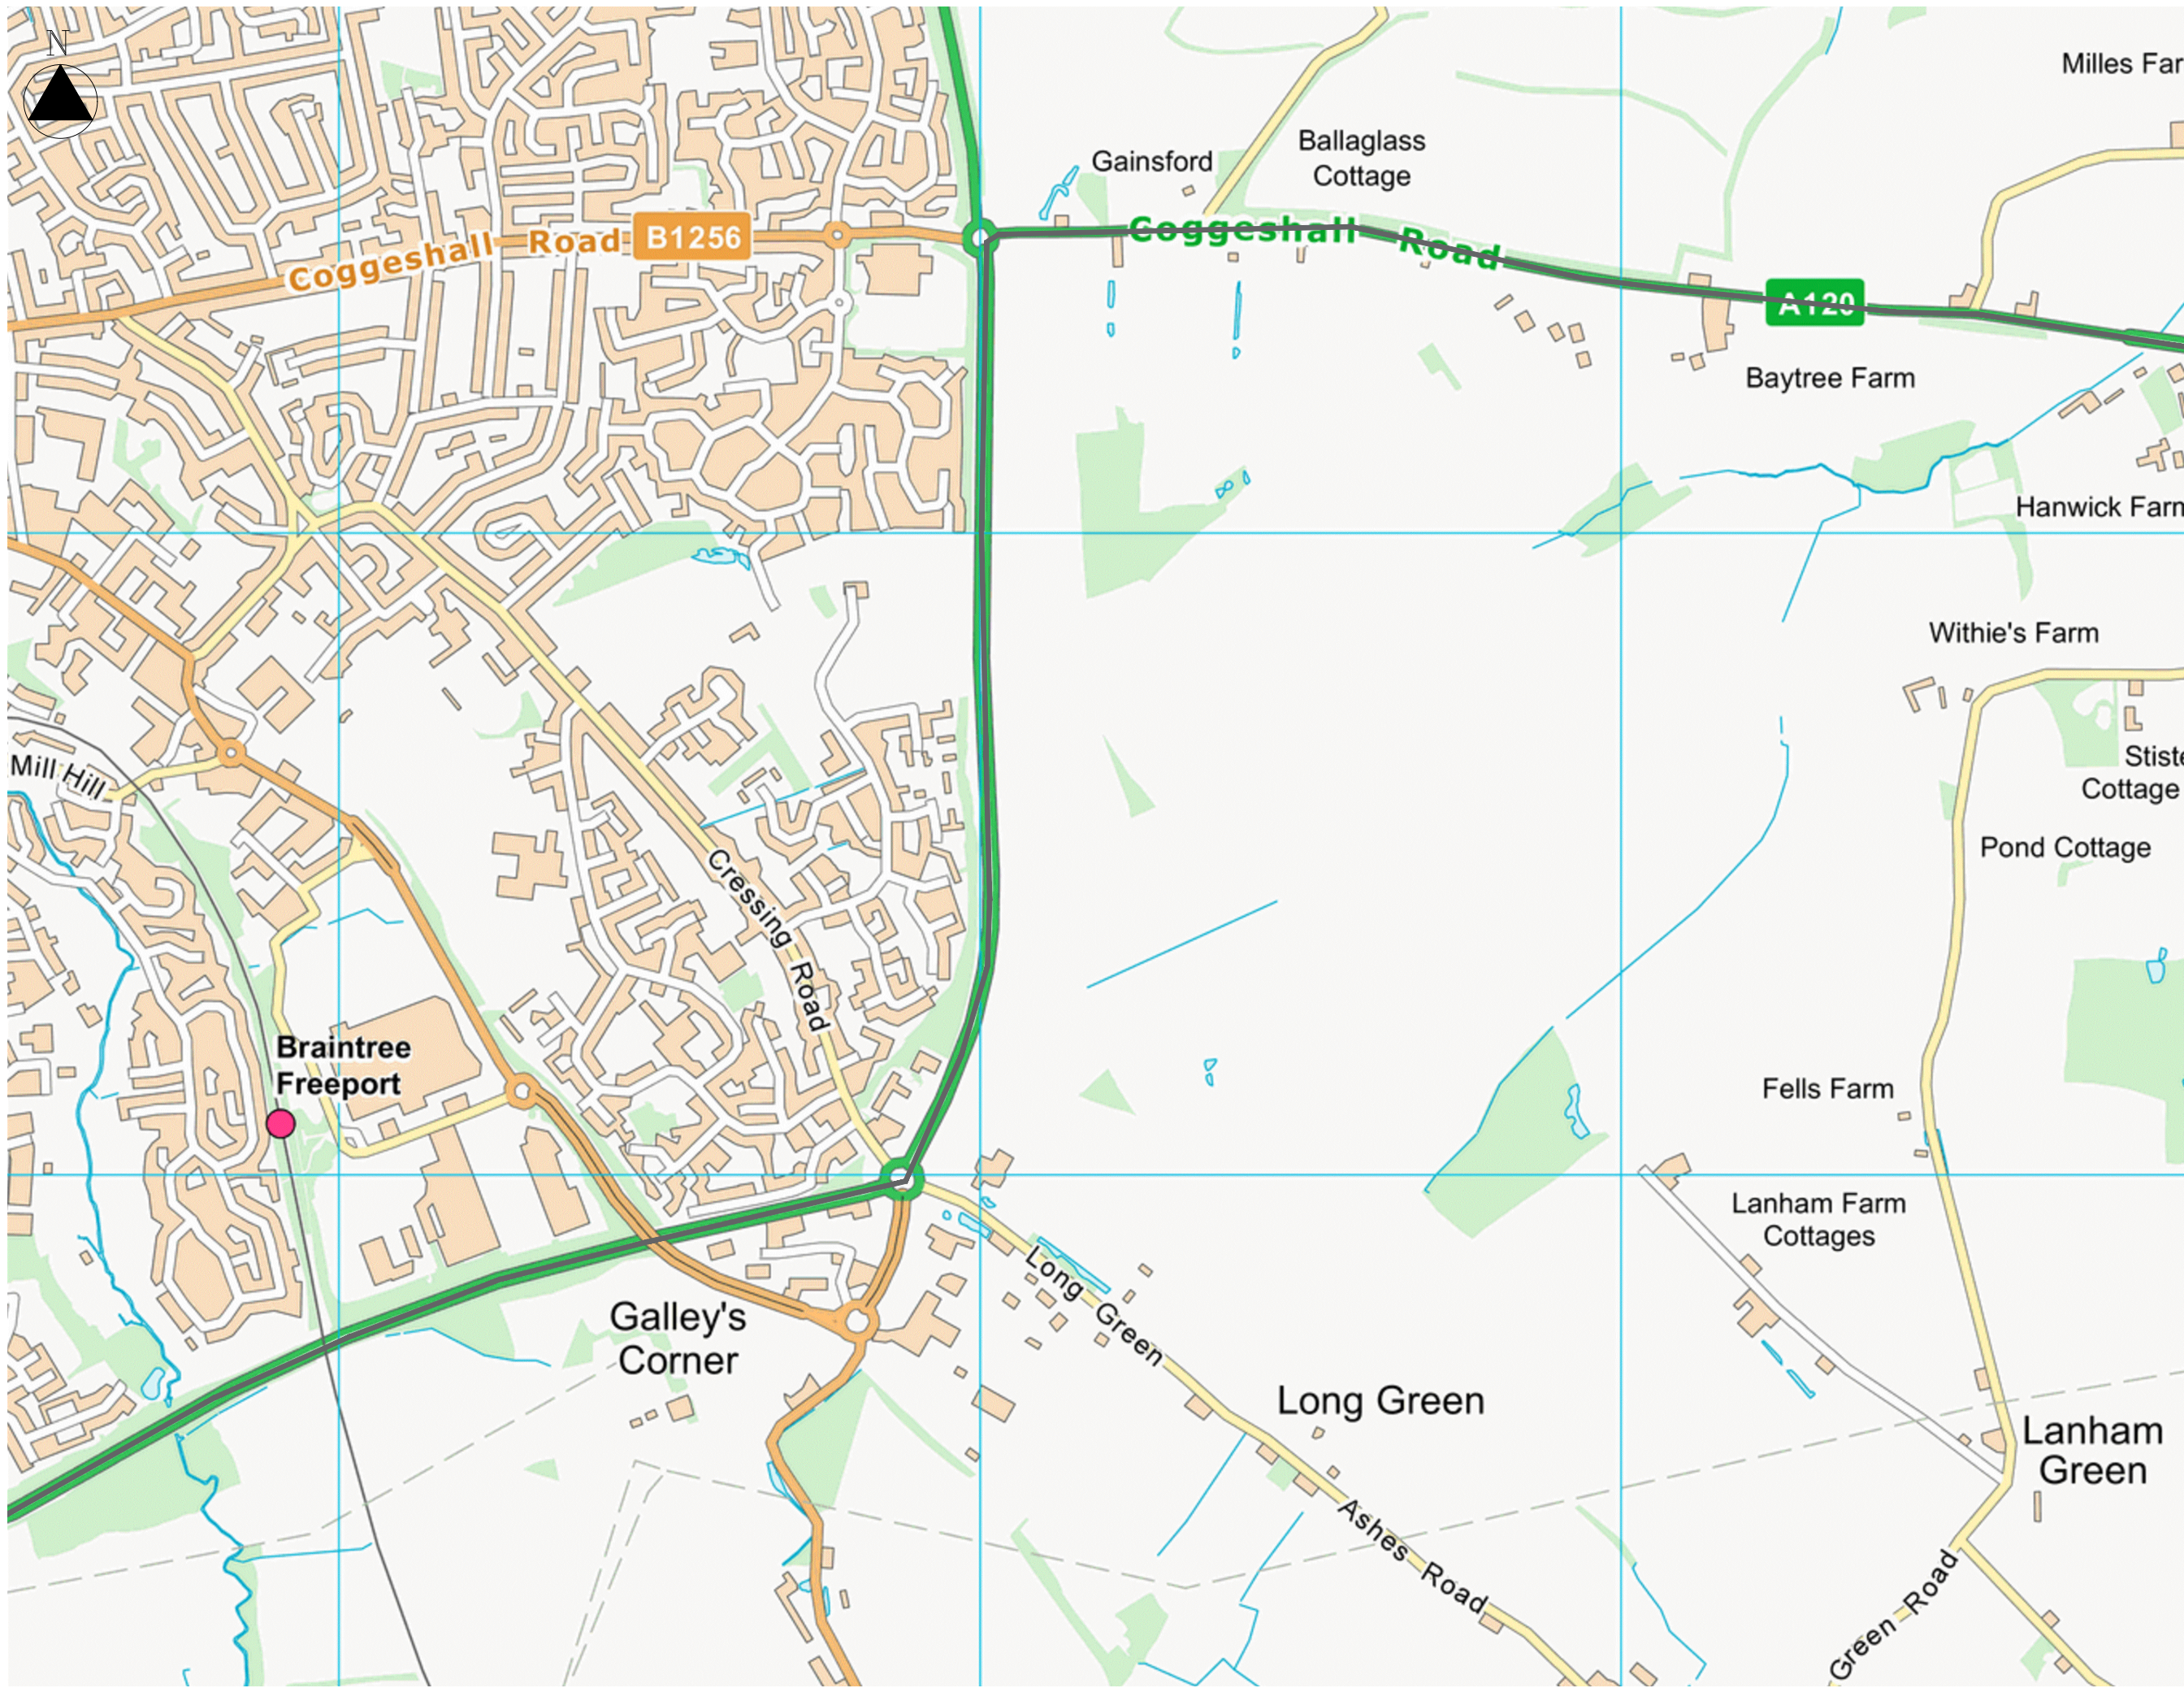

- ROAD CLOSED
- NORTHBOUND DIVERSION
- SOUTHBOUND DIVERSION
- DIVERSION

REVISION DETAILS	By	Check	Date	Suffix
------------------	----	-------	------	--------

Purpose of Issue
FOR CONSTRUCTION

CHEVRON
A WORK-ZONE SAFETY COMPANY

Chevron
3 Thame Business Park
Wenman Road
Thame
OX9 3XA
Tel: 01844 354666
www.chevrontm.com

Project Title
A12 Chelmsford to A120 Widening Scheme

Drawing Title
J19-25 Diversion Routes
SHEET 7

Designed DBP	Drawn DBP	Checked TC	Approved TC	Date 01.07.21
Internal Project No. PSxxxxx	Suitability -			
Scale @ A3 NTS	Volume TRAFFIC_MANAGEMENT			

THIS DOCUMENT HAS BEEN PREPARED PURSUANT TO AND SUBJECT TO THE TERMS OF CHEVRON'S APPOINTMENT BY ITS CLIENT. CHEVRON ACCEPTS NO LIABILITY FOR ANY USE OF THIS DOCUMENT OTHER THAN BY ITS ORIGINAL CLIENT OR FOLLOWING CHEVRON'S EXPRESS AGREEMENT TO SUCH USE, AND ONLY FOR THE PURPOSES FOR WHICH IT WAS PREPARED AND PROVIDED.

Drawing Number Project Code/PIN HExxxxx	Originator CHEV	Volume TTM	Rev Xxx
Location J19-25-DIV	Type DR	Role X0001	Number



- ROAD CLOSED
- NORTHBOUND DIVERSION
- SOUTHBOUND DIVERSION
- DIVERSION

REVISION DETAILS	By	Check	Date	Suffix

FOR CONSTRUCTION

CHEVRON
A WORK-ZONE SAFETY COMPANY

Chevron
3 Thame Business Park
Wenman Road
Thame
OX9 3XA
Tel: 01844 354666
www.chevronrtm.com

Project Title
A12 Chelmsford to A120
Widening Scheme

Drawing Title
J19-25 Diversion Routes
SHEET 8

Designed DBP	Drawn DBP	Checked TC	Approved TC	Date 01.07.21
Internal Project No. PSxxxxx	Suitability -			
Scale @ A3 NTS	Volume TRAFFIC MANAGEMENT			

THIS DOCUMENT HAS BEEN PREPARED PURSUANT TO AND SUBJECT TO THE TERMS OF CHEVRON'S APPOINTMENT BY ITS CLIENT. CHEVRON ACCEPTS NO LIABILITY FOR ANY USE OF THIS DOCUMENT OTHER THAN BY ITS ORIGINAL CLIENT OR FOLLOWING CHEVRON'S EXPRESS AGREEMENT TO SUCH USE, AND ONLY FOR THE PURPOSES FOR WHICH IT WAS PREPARED AND PROVIDED.

Drawing Number	Project Code/PIN	Originator	Volume	Rev
HExxxxx	CHEV	TTM		Xxx
J19-25-DIV	DR	X0001		
Location	Type	Role	Number	