

A12 Chelmsford to A120 widening scheme

TR010060

7.7 Outline Construction Traffic Management Plan

Appendix A: Proposed Diversion Routes Part 2

APFP Regulation 5(2)(q)

Planning Act 2008

Infrastructure Planning (Applications: Prescribed
Forms and Procedure) Regulations 2009

Volume 7

August 2022

Infrastructure Planning

Planning Act 2008

A12 Chelmsford to A120 widening scheme

Development Consent Order 202[]


7.7 Outline Construction Traffic Management Plan

Appendix A: Proposed Diversion Routes Part 2

Regulation Number	Regulation 5(2)(q)
Planning Inspectorate Scheme Reference	TR010060
Application Document Reference	TR010060/APP/7.7
Author	A12 Project Team, National Highways

Version	Date	Status of Version
Rev 1	August 2022	DCO Application

Appendix A Proposed diversion routes – Part 2

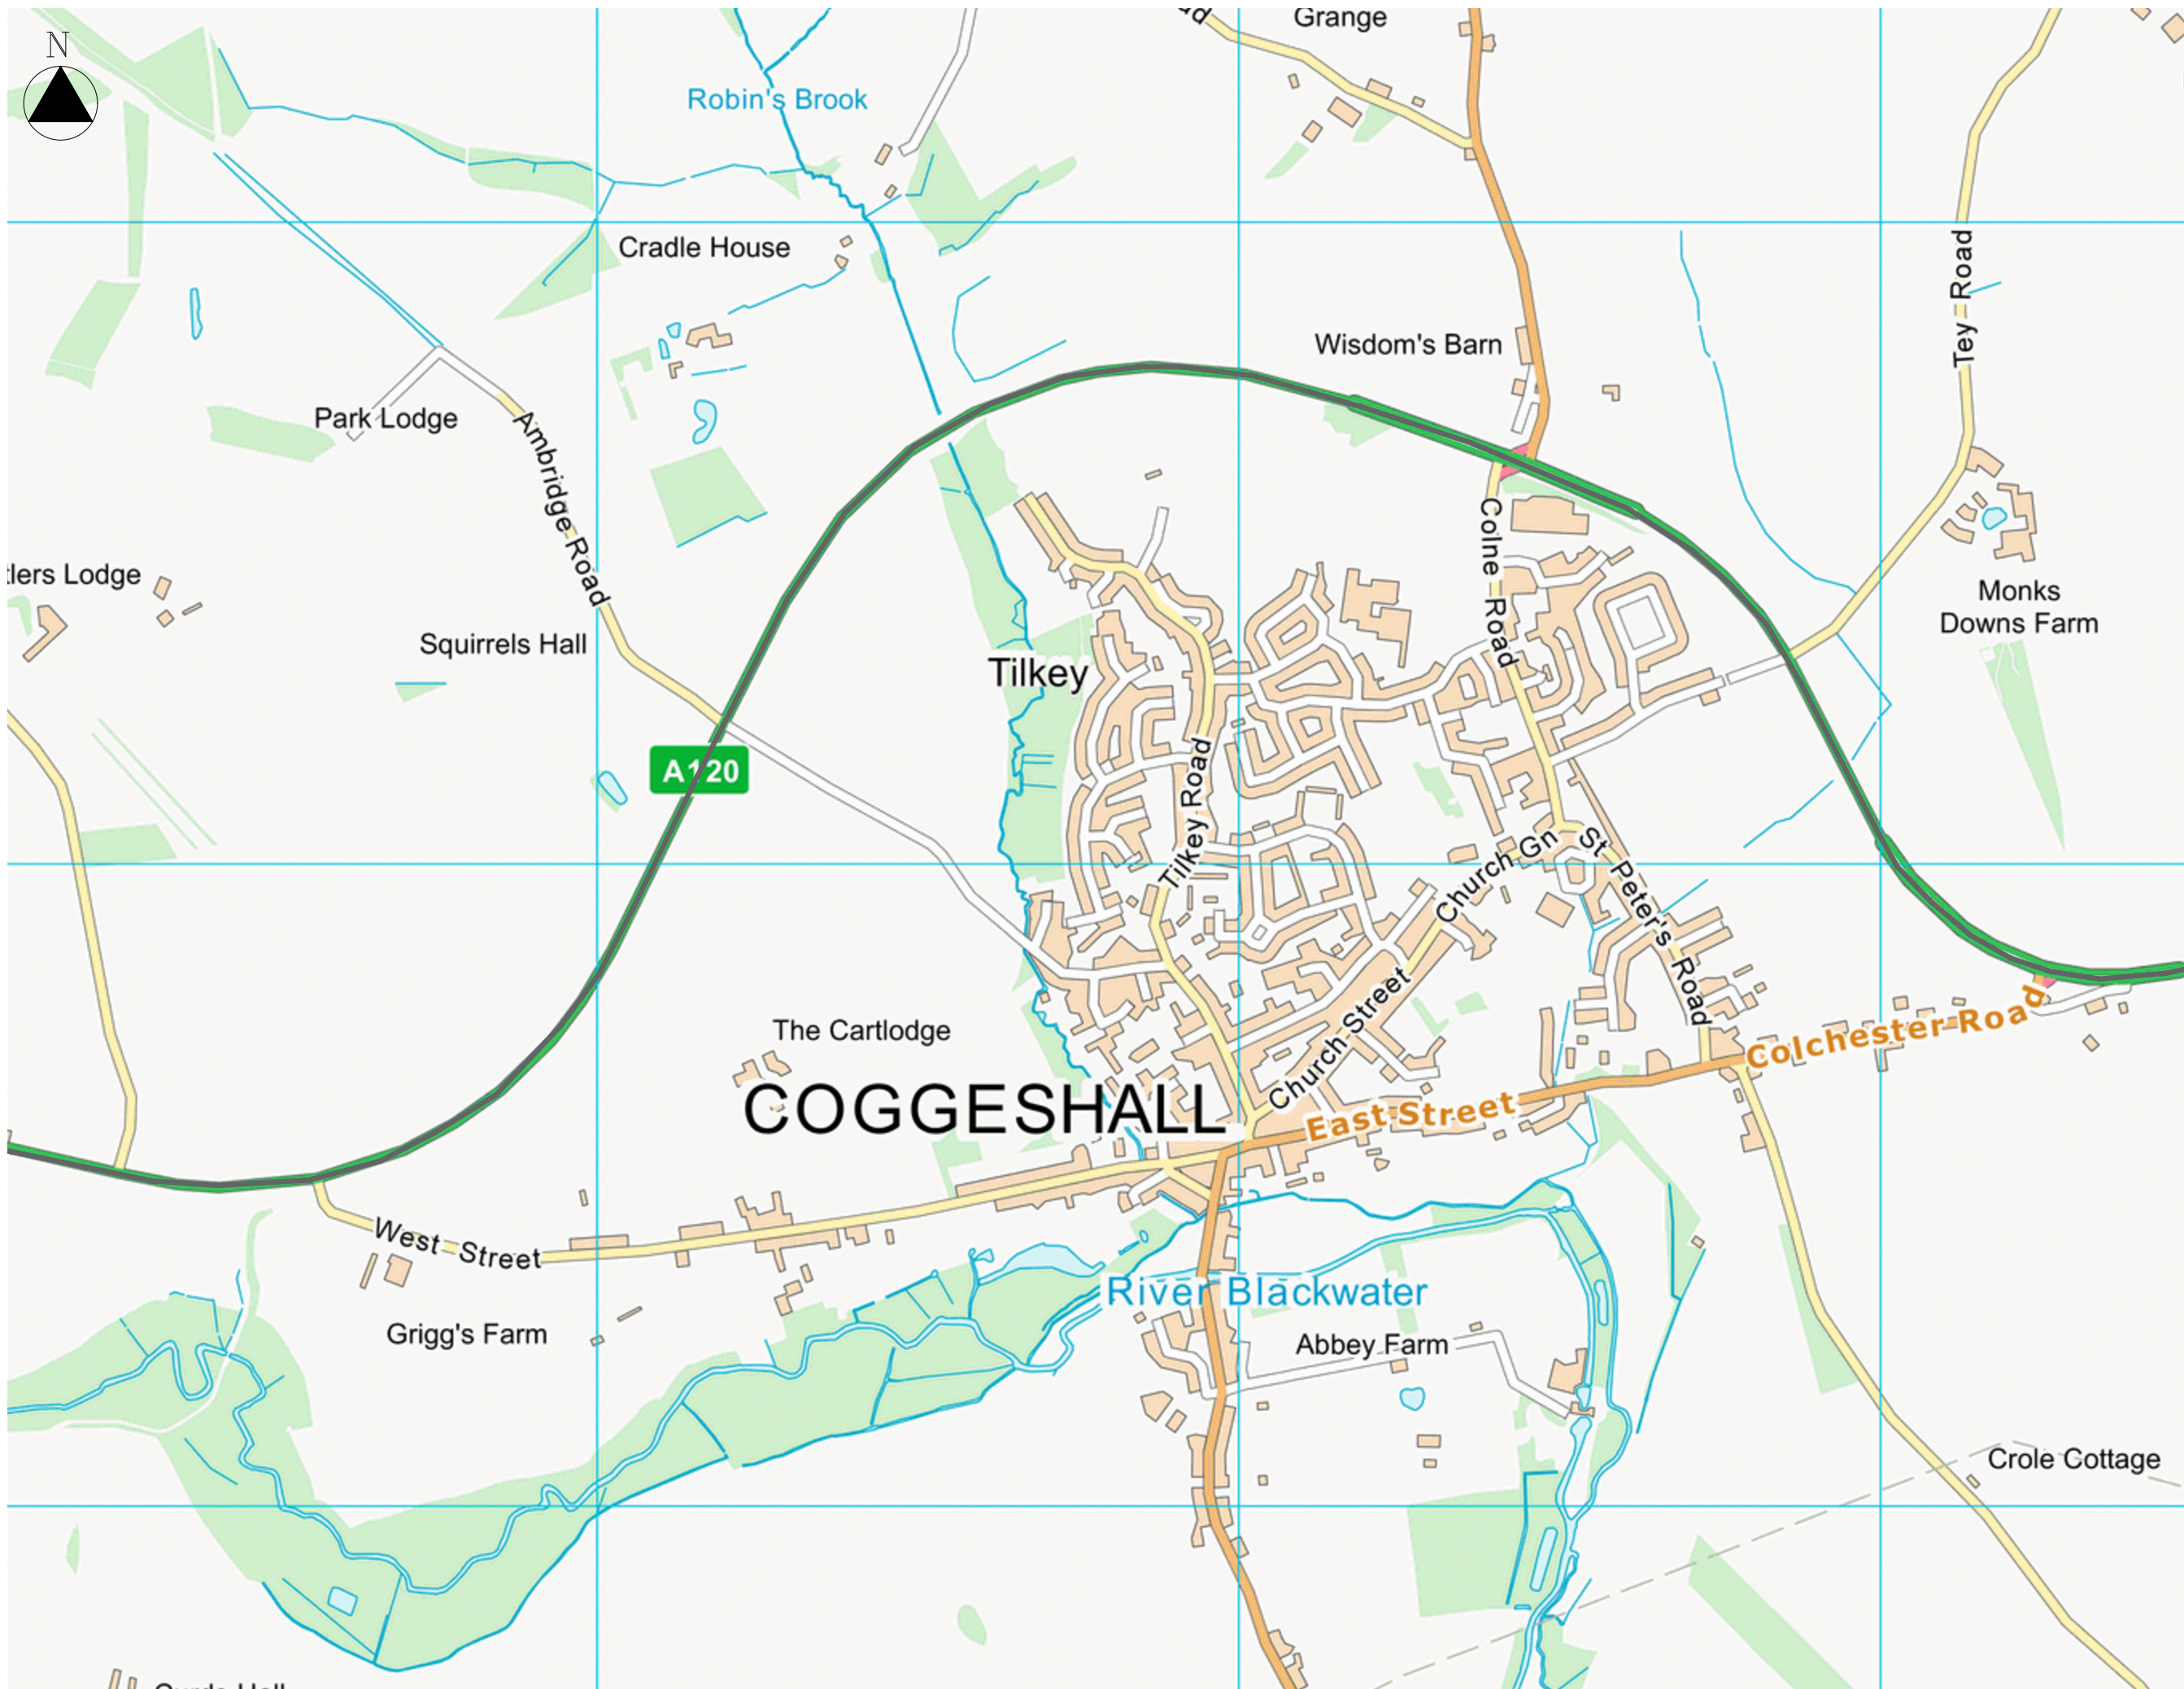

- ROAD CLOSED
- NORTHBOUND DIVERSION
- SOUTHBOUND DIVERSION
- DIVERSION

REVISION DETAILS	By	Check	Date	Suffix
------------------	----	-------	------	--------

Purpose of Issue
FOR CONSTRUCTION

CHEVRON
A WORK-ZONE SAFETY COMPANY

Chevron
3 Thame Business Park
Wenman Road
Thame
OX9 3XA
Tel: 01844 354666
www.chevrontm.com


Project Title
A12 Chelmsford to A120 Widening Scheme

Drawing Title
J19-25 Diversion Routes
SHEET 9

Designed DBP	Drawn DBP	Checked TC	Approved TC	Date 01.07.21
Internal Project No. PSxxxxx	Suitability -			
Scale @ A3 NTS	Volume TRAFFIC MANAGEMENT			

THIS DOCUMENT HAS BEEN PREPARED PURSUANT TO AND SUBJECT TO THE TERMS OF CHEVRON'S APPOINTMENT BY ITS CLIENT. CHEVRON ACCEPTS NO LIABILITY FOR ANY USE OF THIS DOCUMENT OTHER THAN BY ITS ORIGINAL CLIENT OR FOLLOWING CHEVRON'S EXPRESS AGREEMENT TO SUCH USE, AND ONLY FOR THE PURPOSES FOR WHICH IT WAS PREPARED AND PROVIDED.

Drawing Number Project Code/PIN HExxxxx	Originator CHEV	Volume TTM	Rev Xxx
Location J19-25-DIV	Type DR	Role X0001	Number

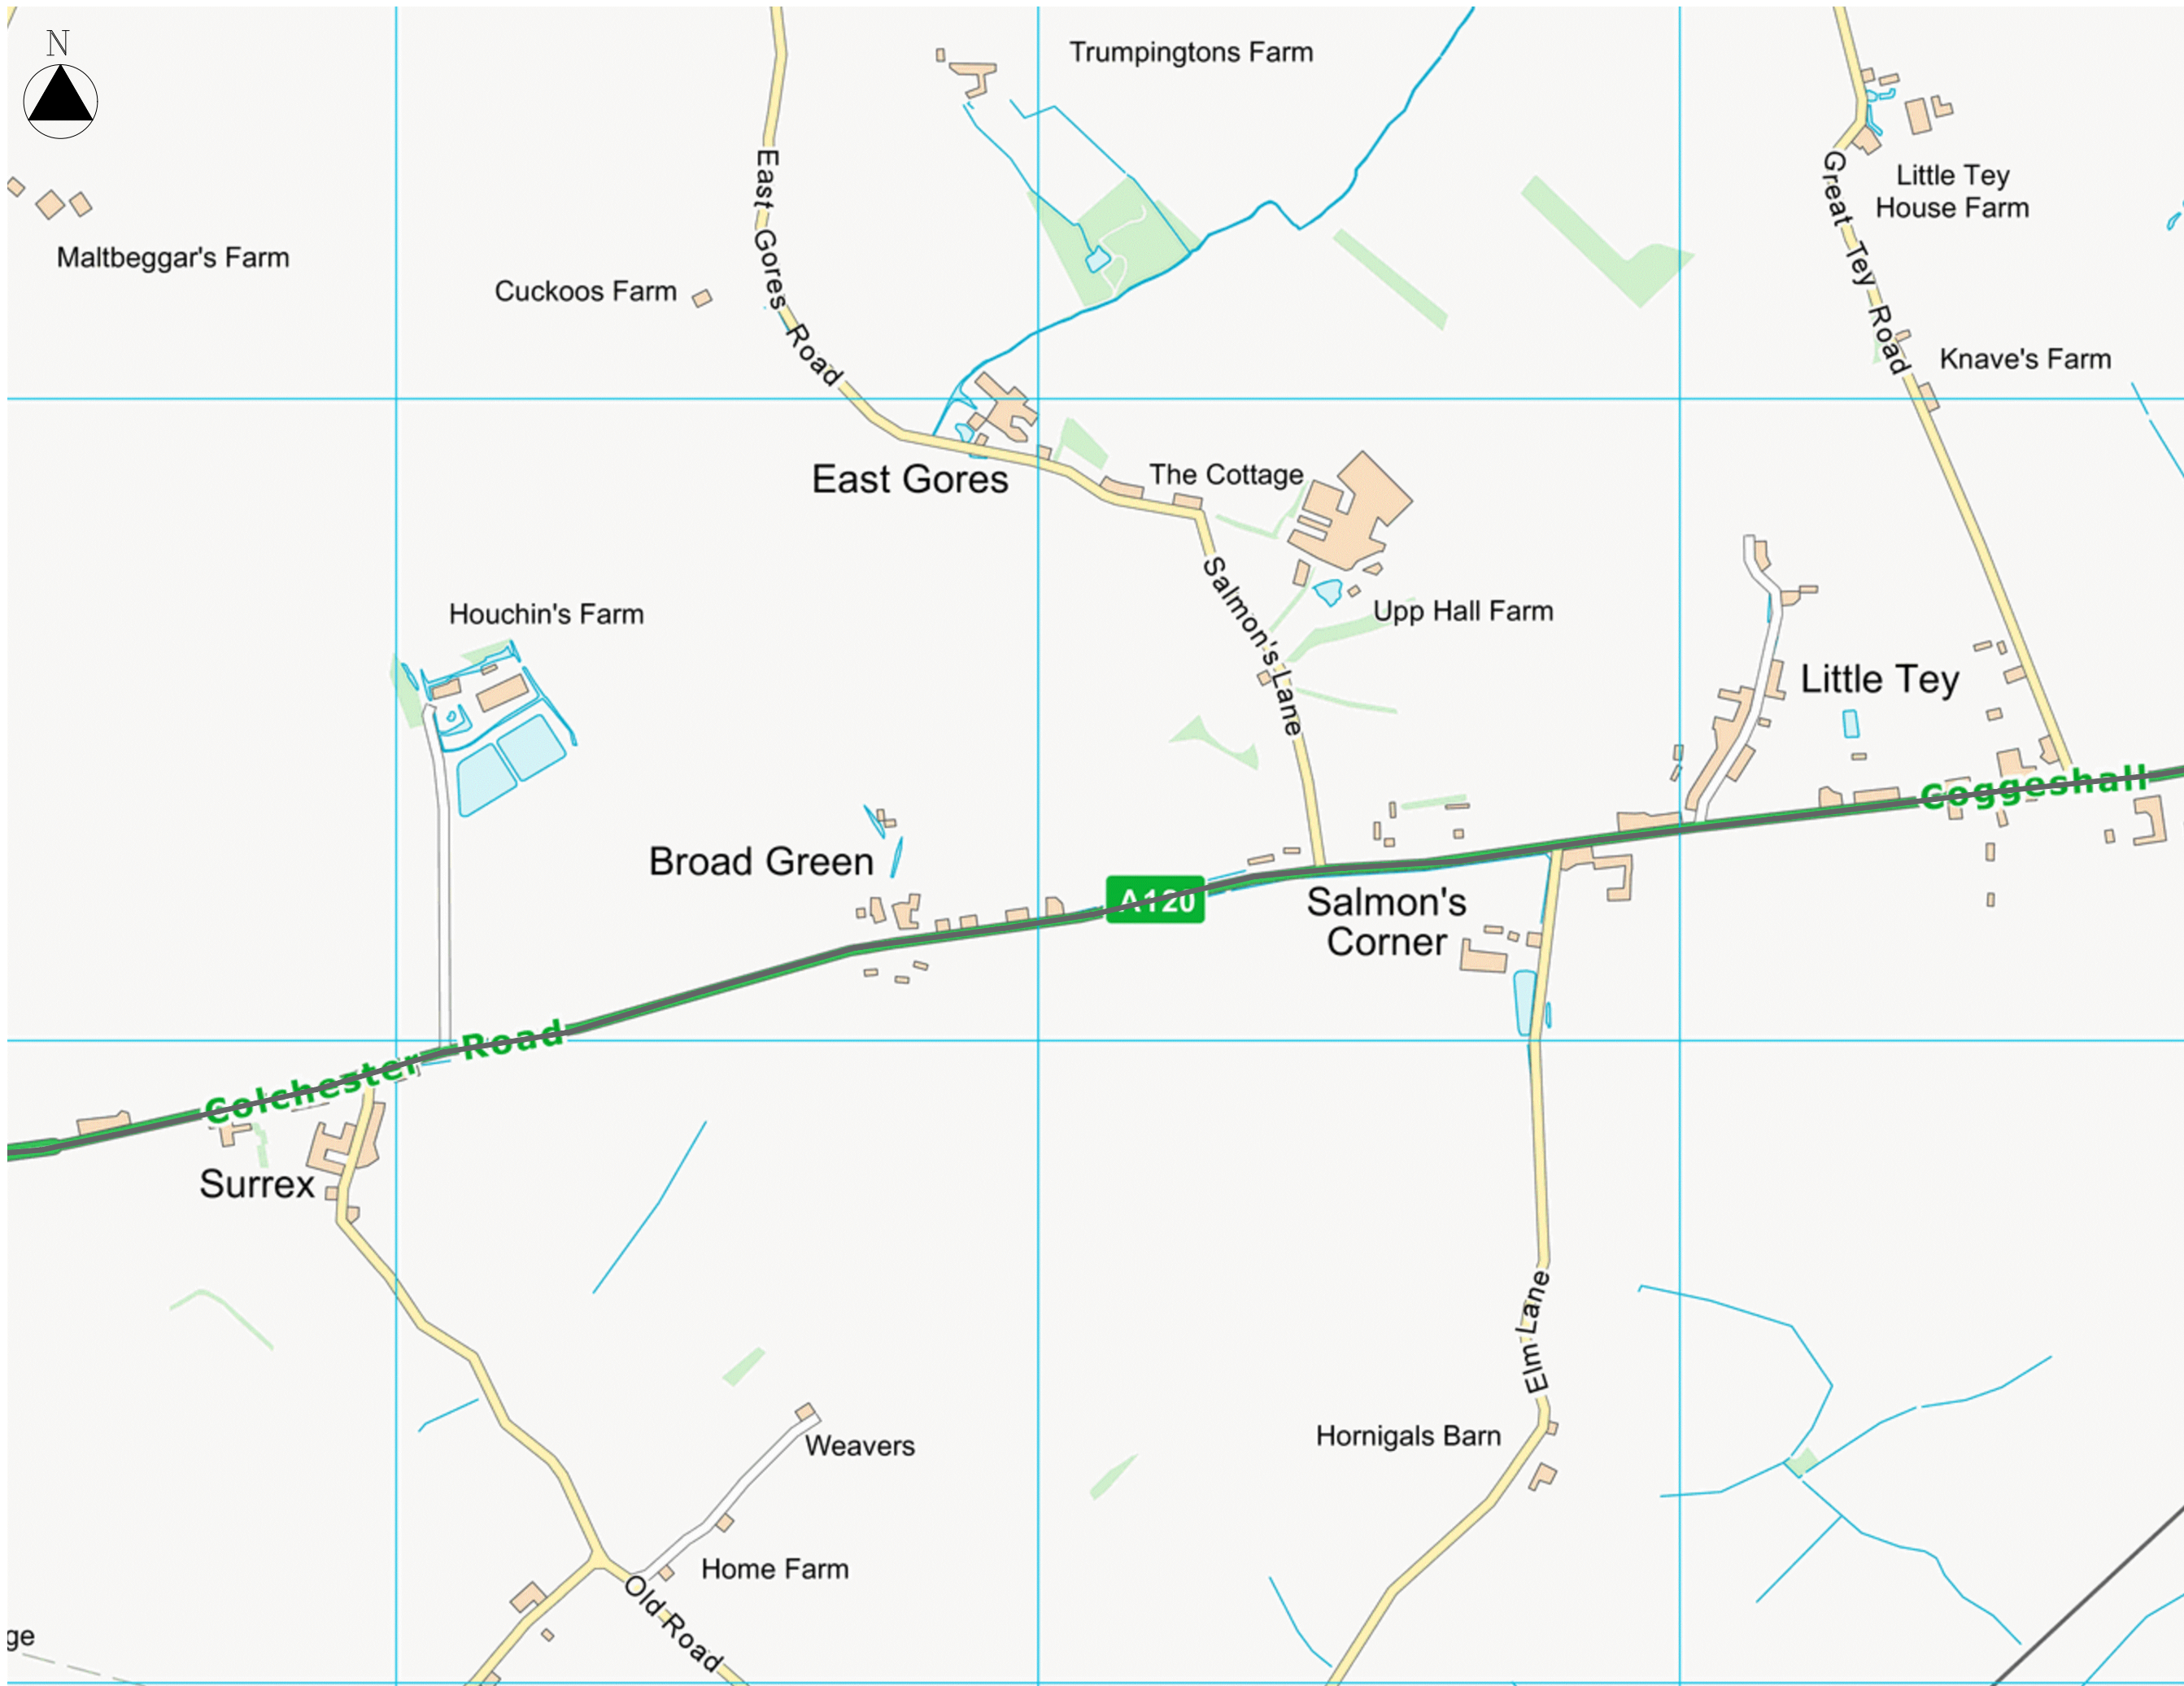

- ROAD CLOSED
- NORTHBOUND DIVERSION
- SOUTHBOUND DIVERSION
- DIVERSION

REVISION DETAILS	By	Check	Date	Suffix

FOR CONSTRUCTION

CHEVRON
A WORK-ZONE SAFETY COMPANY

Chevron
3 Thame Business Park
Wenman Road
Thame
OX9 3XA
Tel: 01844 354666
www.chevrontm.com


Project Title
A12 Chelmsford to A120 Widening Scheme

Drawing Title
J19-25 Diversion Routes
SHEET 10

Designed DBP	Drawn DBP	Checked TC	Approved TC	Date 01.07.21
Internal Project No. PSxxxxx		Suitability -		
Scale @ A3 NTS		Volume TRAFFIC MANAGEMENT		

THIS DOCUMENT HAS BEEN PREPARED PURSUANT TO AND SUBJECT TO THE TERMS OF CHEVRON'S APPOINTMENT BY ITS CLIENT. CHEVRON ACCEPTS NO LIABILITY FOR ANY USE OF THIS DOCUMENT OTHER THAN BY ITS ORIGINAL CLIENT OR FOLLOWING CHEVRON'S EXPRESS AGREEMENT TO SUCH USE, AND ONLY FOR THE PURPOSES FOR WHICH IT WAS PREPARED AND PROVIDED.

Drawing Number Project Code/PIN	Originator	Volume	Rev
HExxxxx	CHEV	TTM	Xxx
J19-25-DIV	DR	X0001	
Location	Type	Role	Number

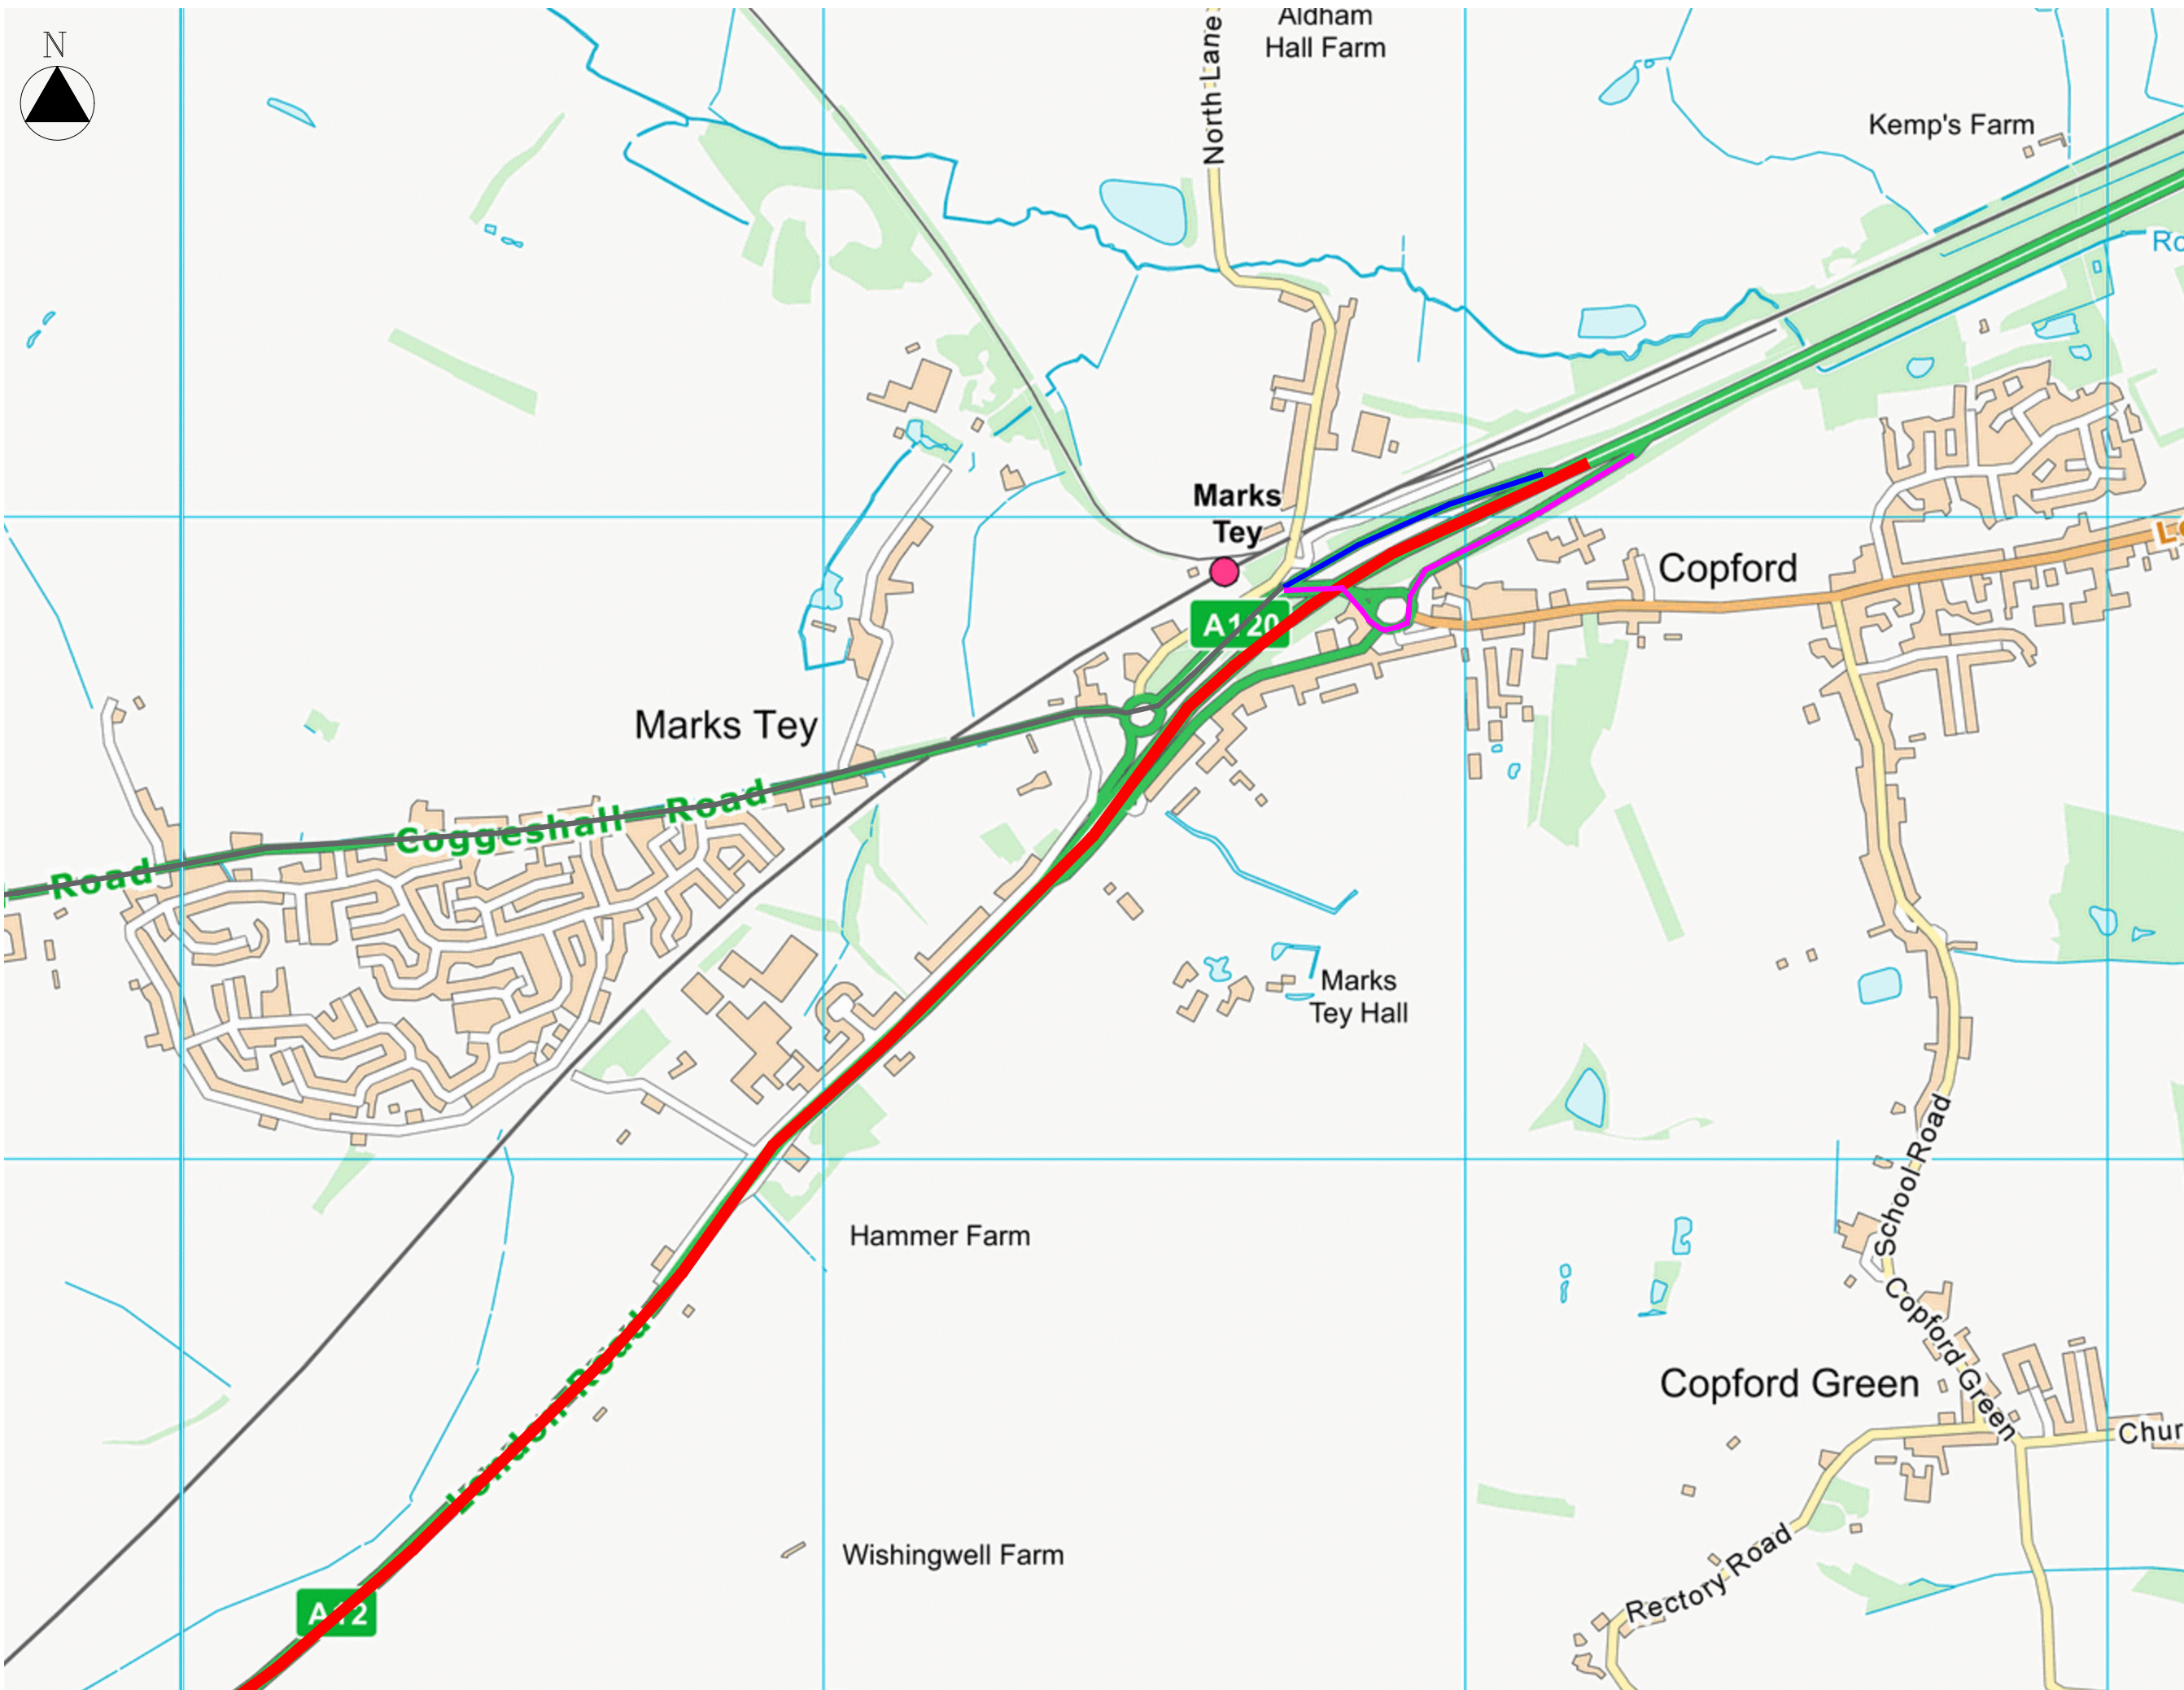

- ROAD CLOSED
- NORTHBOUND DIVERSION
- SOUTHBOUND DIVERSION
- DIVERSION

REVISION DETAILS	By	Check	Date	Suffix

Purpose of issue
FOR CONSTRUCTION

CHEVRON
A WORK-ZONE SAFETY COMPANY

Chevron
3 Thame Business Park
Wenman Road
Thame
OX9 3YA
Tel: 01844 354666
www.chevrontm.com


Project Title
A12 Chelmsford to A120 Widening Scheme

Drawing Title
J19-25 Diversion Routes
SHEET 11

Designed DBP	Drawn DBP	Checked TC	Approved TC	Date 01.07.21
Internal Project No. PSxxxxx	Suitability -			
Scale @ A3 NTS	Volume TRAFFIC_MANAGEMENT			

THIS DOCUMENT HAS BEEN PREPARED PURSUANT TO AND SUBJECT TO THE TERMS OF CHEVRON'S APPOINTMENT BY ITS CLIENT. CHEVRON ACCEPTS NO LIABILITY FOR ANY USE OF THIS DOCUMENT OTHER THAN BY ITS ORIGINAL CLIENT OR FOLLOWING CHEVRON'S EXPRESS AGREEMENT TO SUCH USE, AND ONLY FOR THE PURPOSES FOR WHICH IT WAS PREPARED AND PROVIDED.

Drawing Number	Project Code/PIN	Originator	Volume	Rev
HExxxxx	CHEV	TTM	X0001	Xxx
J19-25-DIV	DR	X0001		
Location	Type	Role	Number	

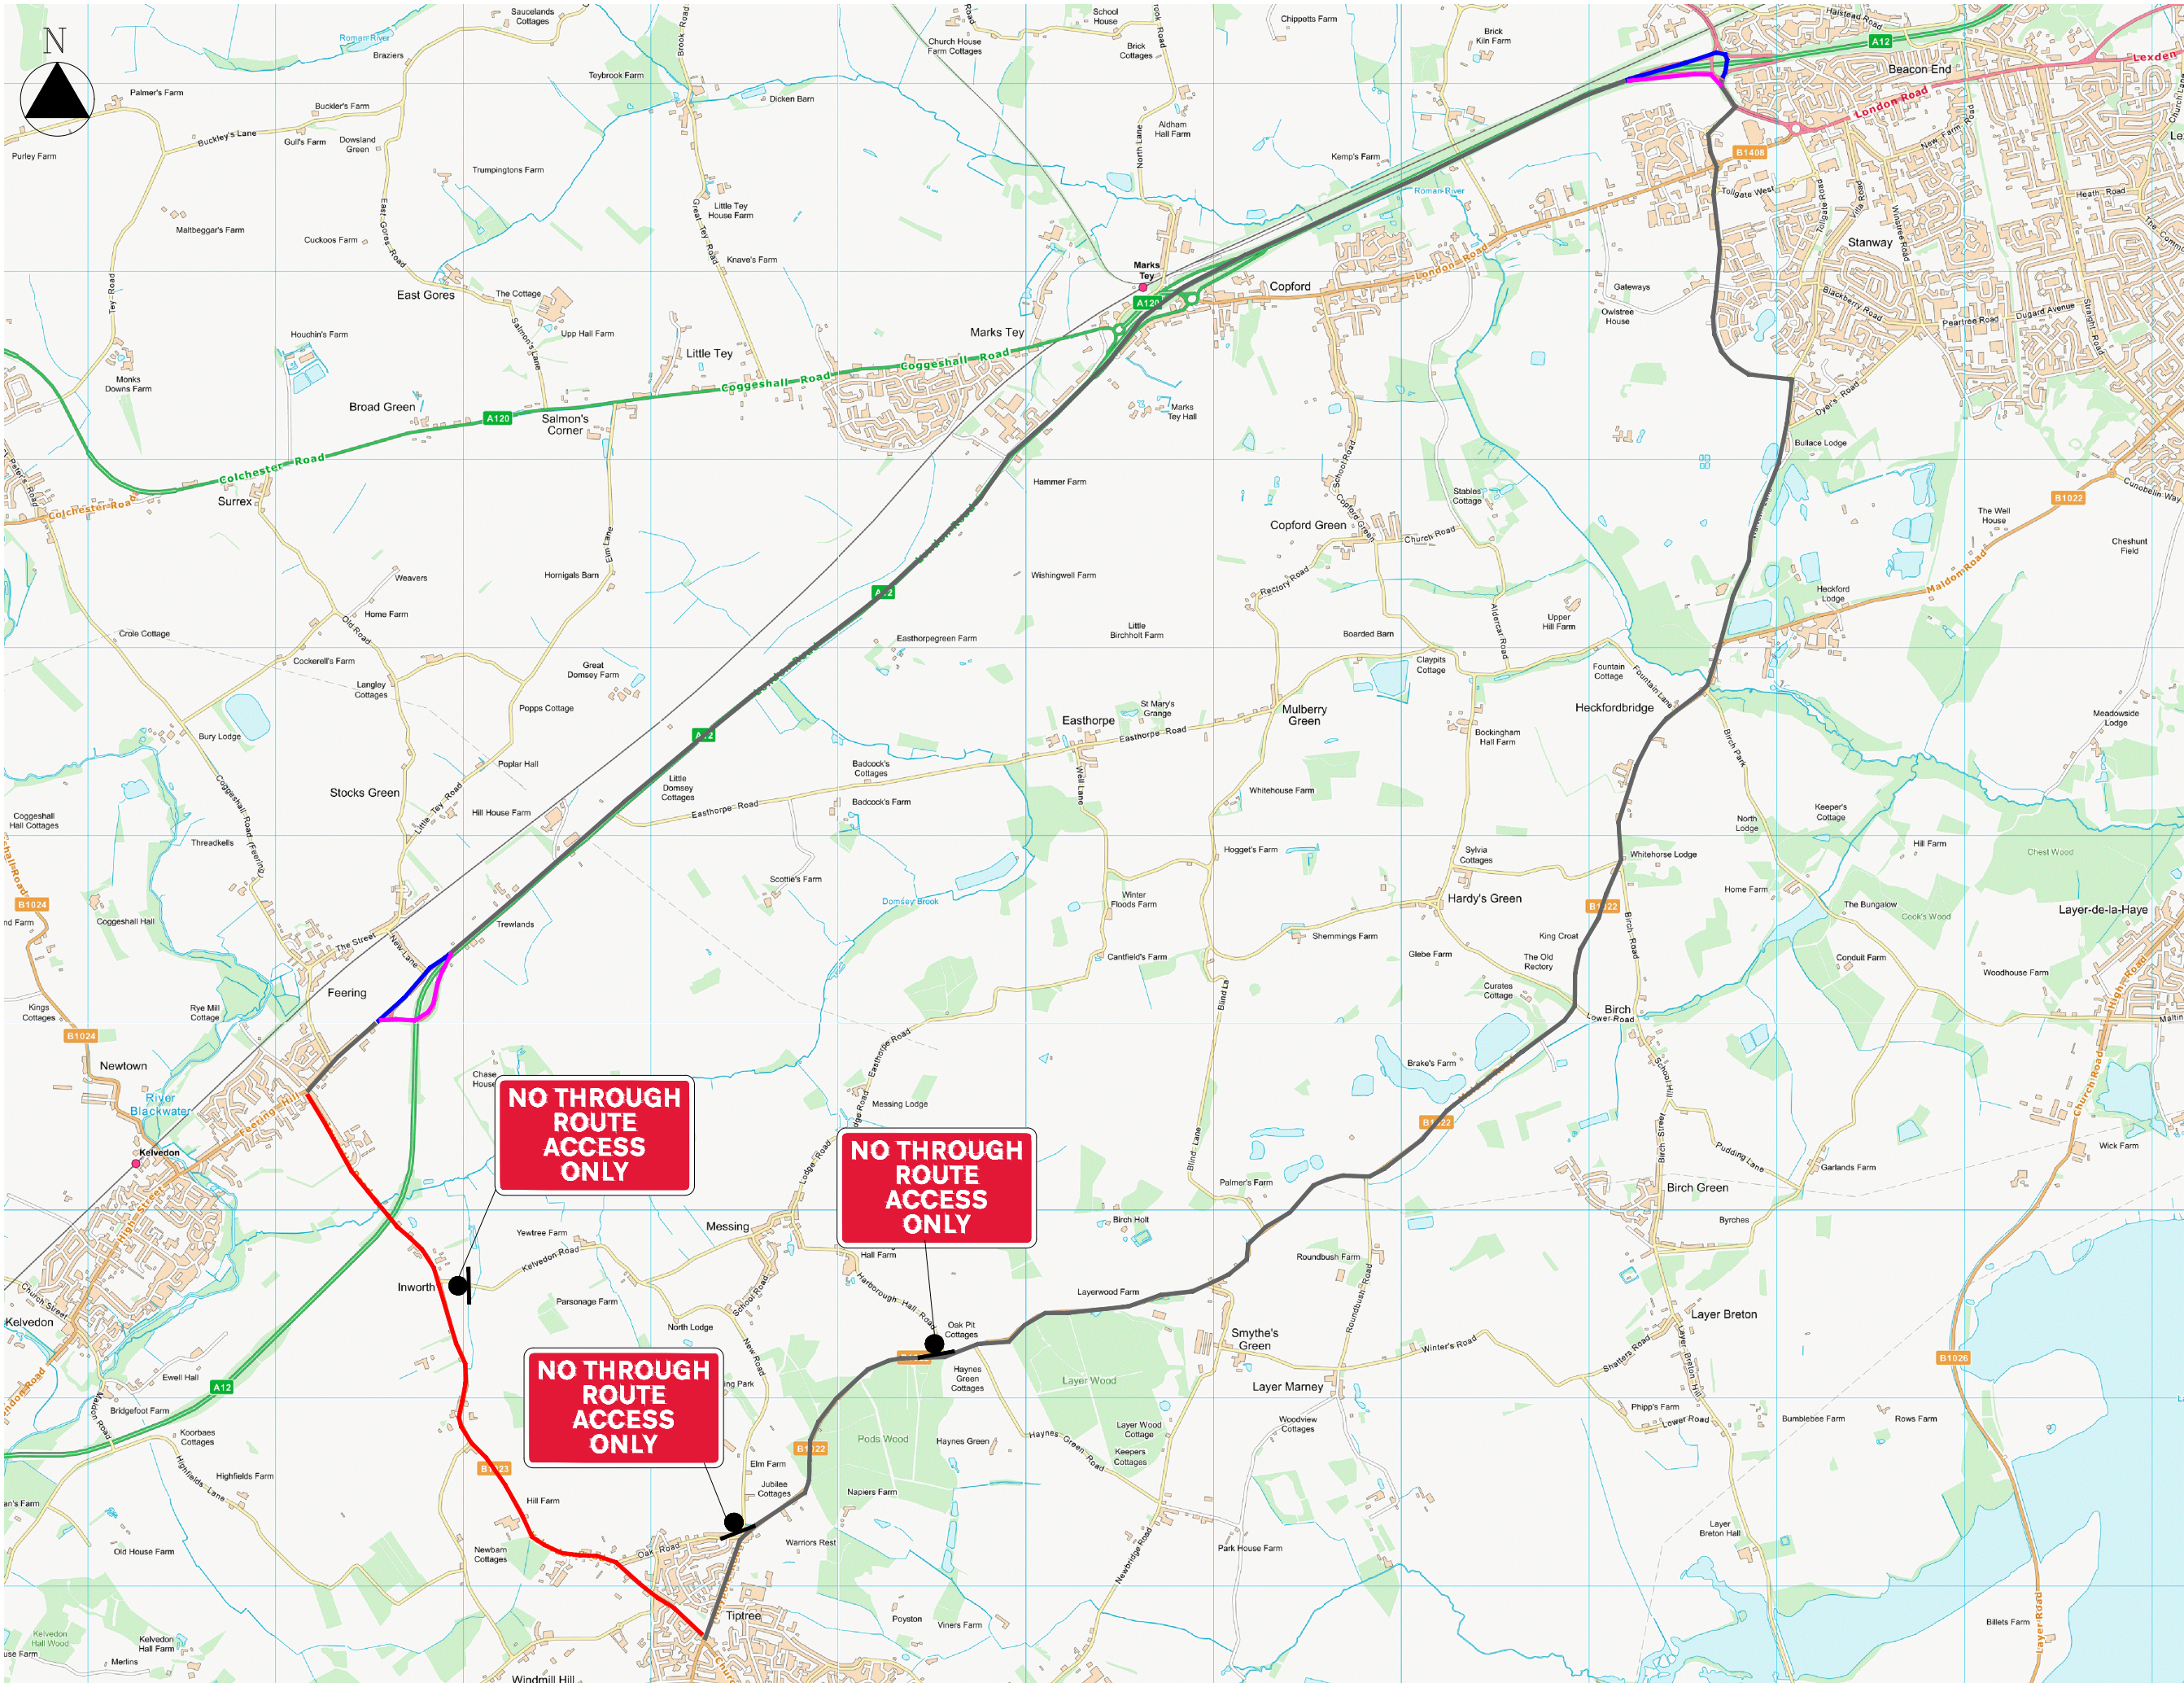

- ROAD CLOSED
- NORTHBOUND DIVERSION
- SOUTHBOUND DIVERSION
- DIVERSION

REVISION DETAILS			
By	Check	Date	Suffix

Purpose of Issue
FOR CONSTRUCTION

CHEVRON
A WORK-ZONE SAFETY COMPANY

Chevron
3 Thame Business Park
Wenman Road
Thame
OX9 3XA
Tel: 01844 354666
www.chevronmtm.com

Project Title
A12 Chelmsford to A120 Widening Scheme

Drawing Title
Inworth Road Diversion

Sheet 1 of 1

Designed	Drawn	Checked	Approved	Date
DBP	DBP	TC	TC	01.07.21


Internal Project No.
PSXXXXX

Scale @ A3
NTS

Volume
TRAFFIC MANAGEMENT

THIS DOCUMENT HAS BEEN PREPARED PURSUANT TO AND SUBJECT TO THE TERMS OF CHEVRON'S APPOINTMENT BY ITS CLIENT. CHEVRON ACCEPTS NO LIABILITY FOR ANY USE OF THIS DOCUMENT OTHER THAN BY ITS ORIGINAL CLIENT OR FOLLOWING CHEVRON'S EXPRESS AGREEMENT TO SUCH USE, AND ONLY FOR THE PURPOSES FOR WHICH IT WAS PREPARED AND PROVIDED.

Drawing Number	Project Code/PIN	Originator	I Volume	Rev
HExxxxx	CHEV	TTM	Xxx	
IM-RD-DIV	DR	X0001		
Location	1 Type	1 Role	1 Number	

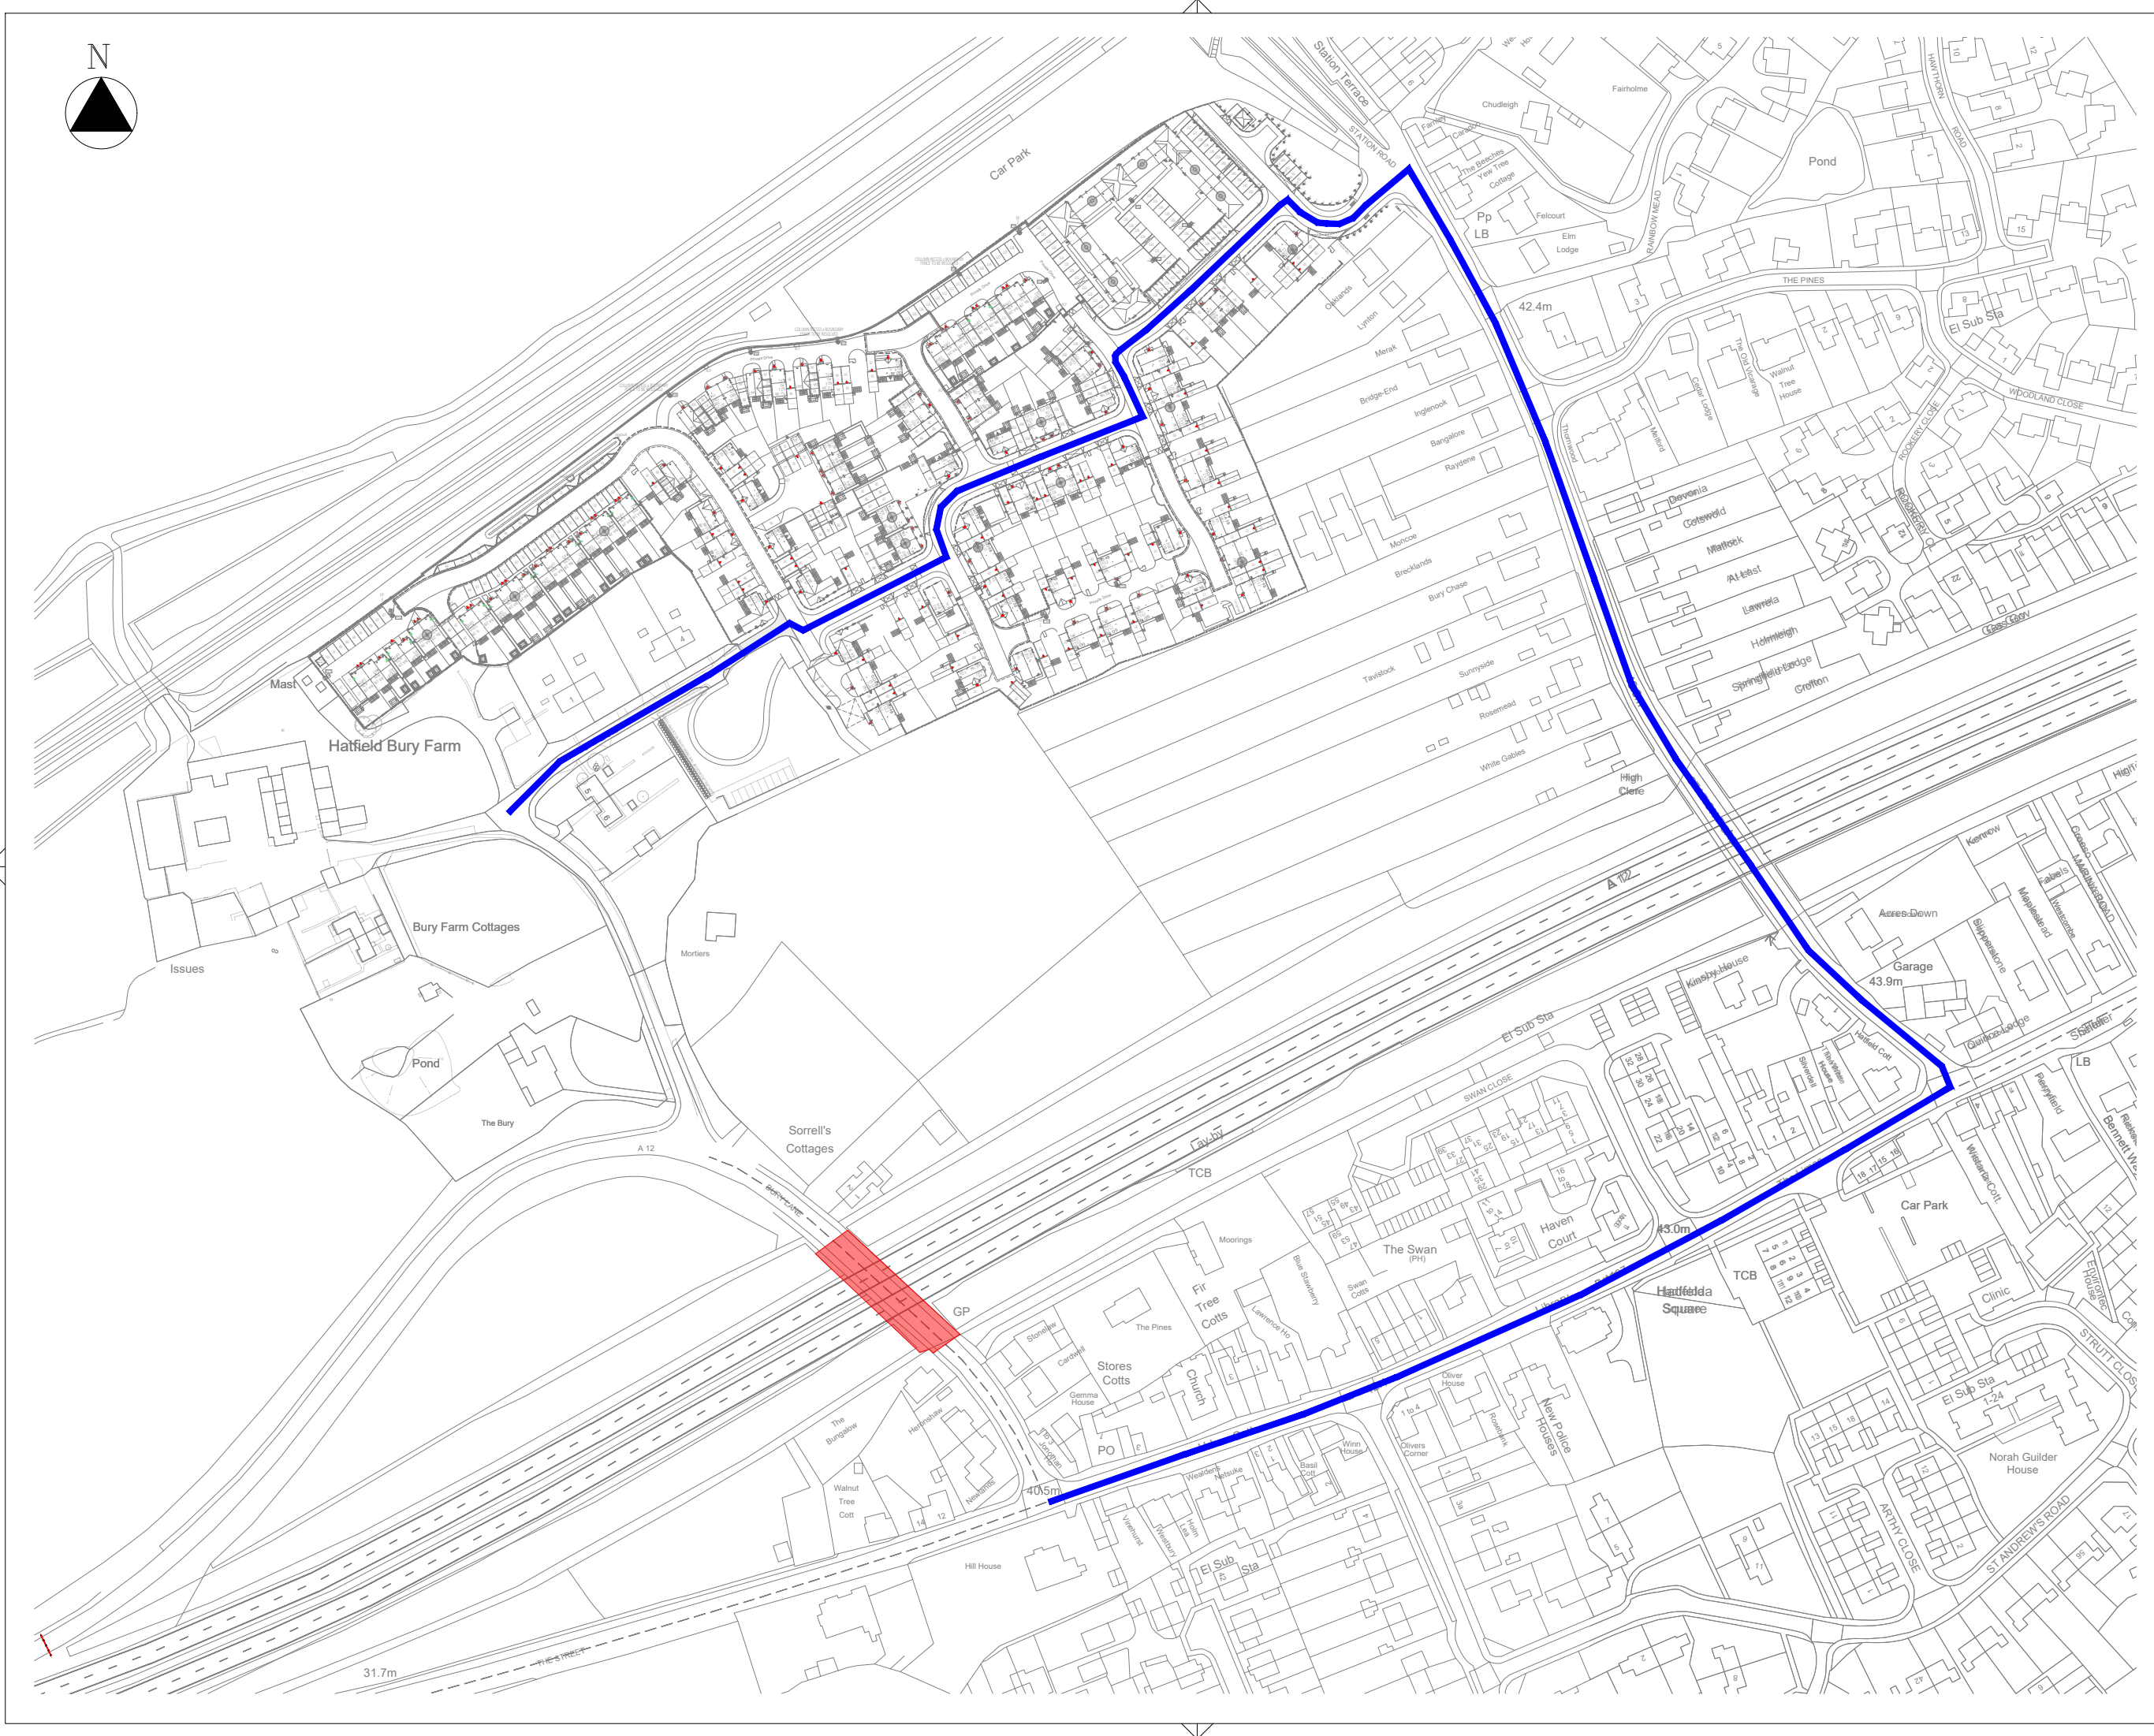

 DIVERSION


Purpose of issue

FOR CONSTRUCTION

Drawing Title
Bury Lane Diversion

Internal Project No. PSxxxxx	Suitability -
---------------------------------	------------------

Drawing Number	Project Code/PIN	Originator	Volume	Rev
HExxxxx	CHEV	TTM		Xxx
BURY-LN-DIV	DR	X0001		
Location	Type	Role	Number	

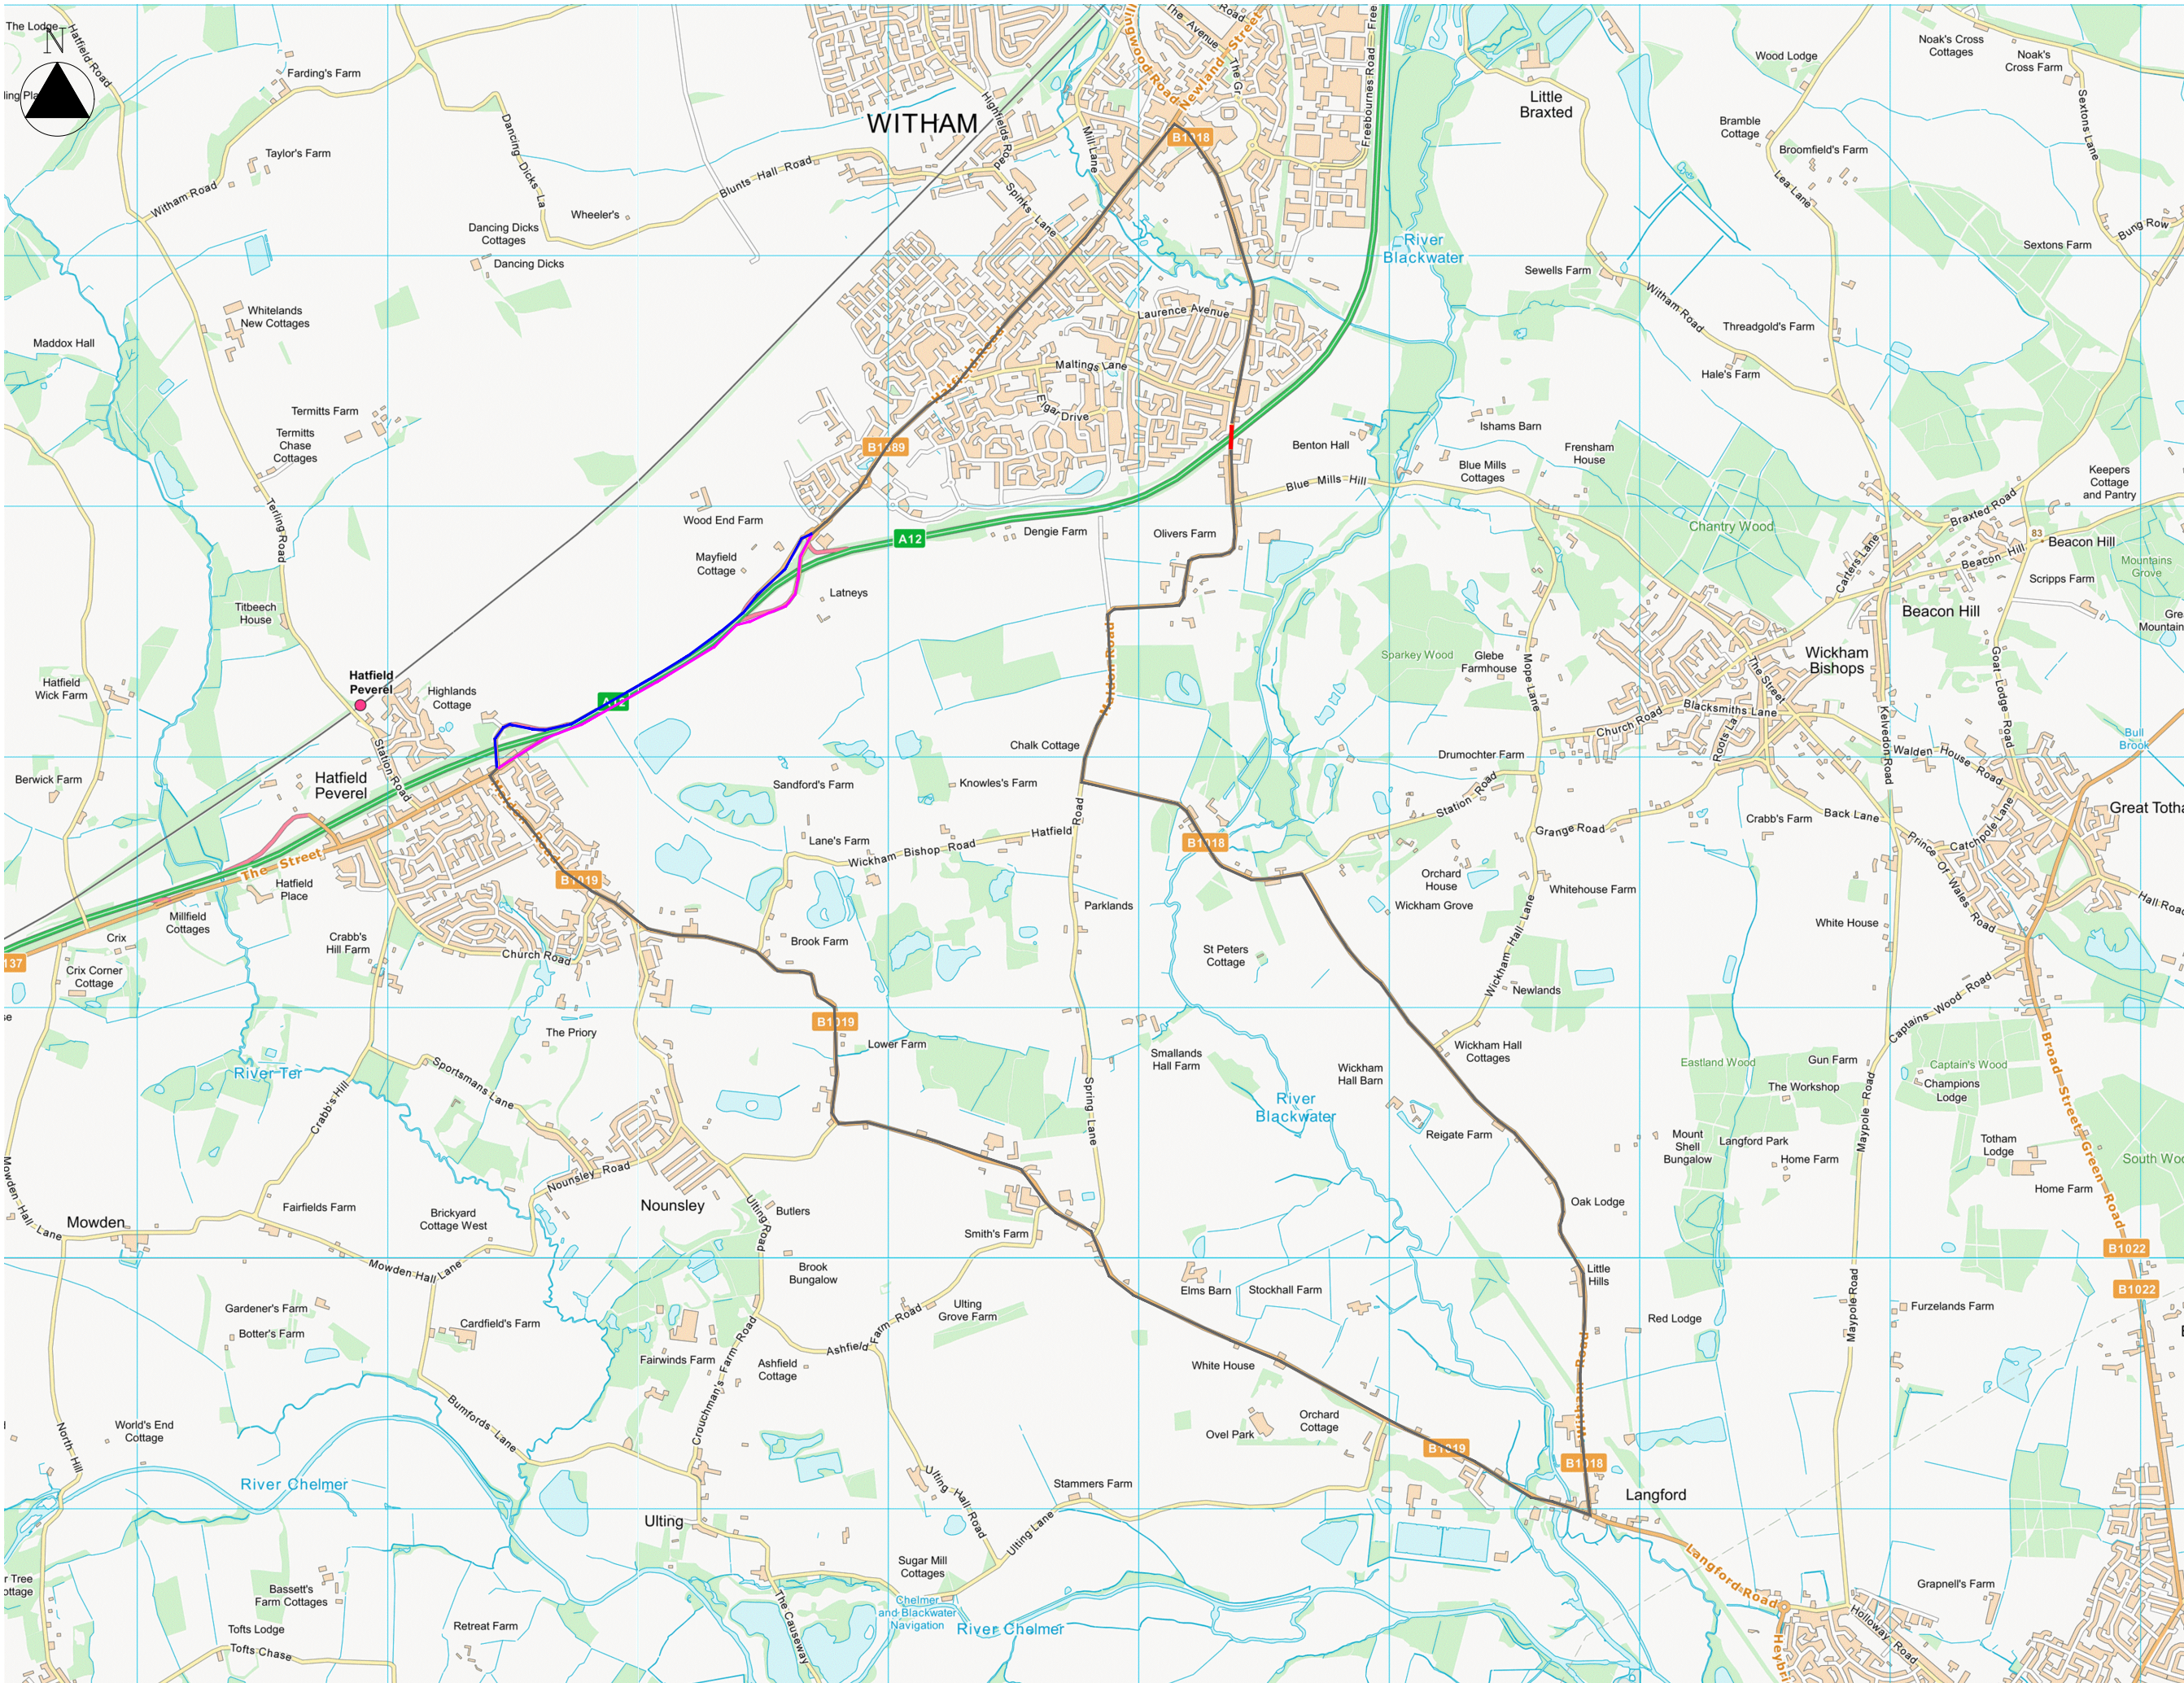

- ROAD CLOSED
- NORTHBOUND DIVERSION
- SOUTHBOUND DIVERSION
- DIVERSION

REVISION DETAILS	By	Check	Date	Suffix
------------------	----	-------	------	--------

FOR CONSTRUCTION



CHEVRON
A WORK-ZONE SAFETY COMPANY

Chevron
3 Thame Business Park
Wenman Road
Thame
OX9 3YA
Tel: 01844 354666
www.chevrontm.com


Project Title
A12 Chelmsford to A120 Widening Scheme

Drawing Title
Olivers Bridge Diversion

Sheet 1 of 1				
Designed DBP	Drawn DBP	Checked TC	Approved TC	Date 01.07.21
Internal Project No. PSxxxxx	Suitability -			
Scale @ A3 NTS	Volume TRAFFIC MANAGEMENT			

THIS DOCUMENT HAS BEEN PREPARED PURSUANT TO AND SUBJECT TO THE TERMS OF CHEVRON'S APPOINTMENT BY ITS CLIENT. CHEVRON ACCEPTS NO LIABILITY FOR ANY USE OF THIS DOCUMENT OTHER THAN BY ITS ORIGINAL CLIENT OR FOLLOWING CHEVRON'S EXPRESS AGREEMENT TO SUCH USE, AND ONLY FOR THE PURPOSES FOR WHICH IT WAS PREPARED AND PROVIDED.

Drawing Number Project Code/PIN HExxxxx OL-BR-DIV Location	Originator CHEV DR 1 Type 1 Role 1 Number	Volume TMM X0001	Rev Xxx
--	--	------------------------	------------

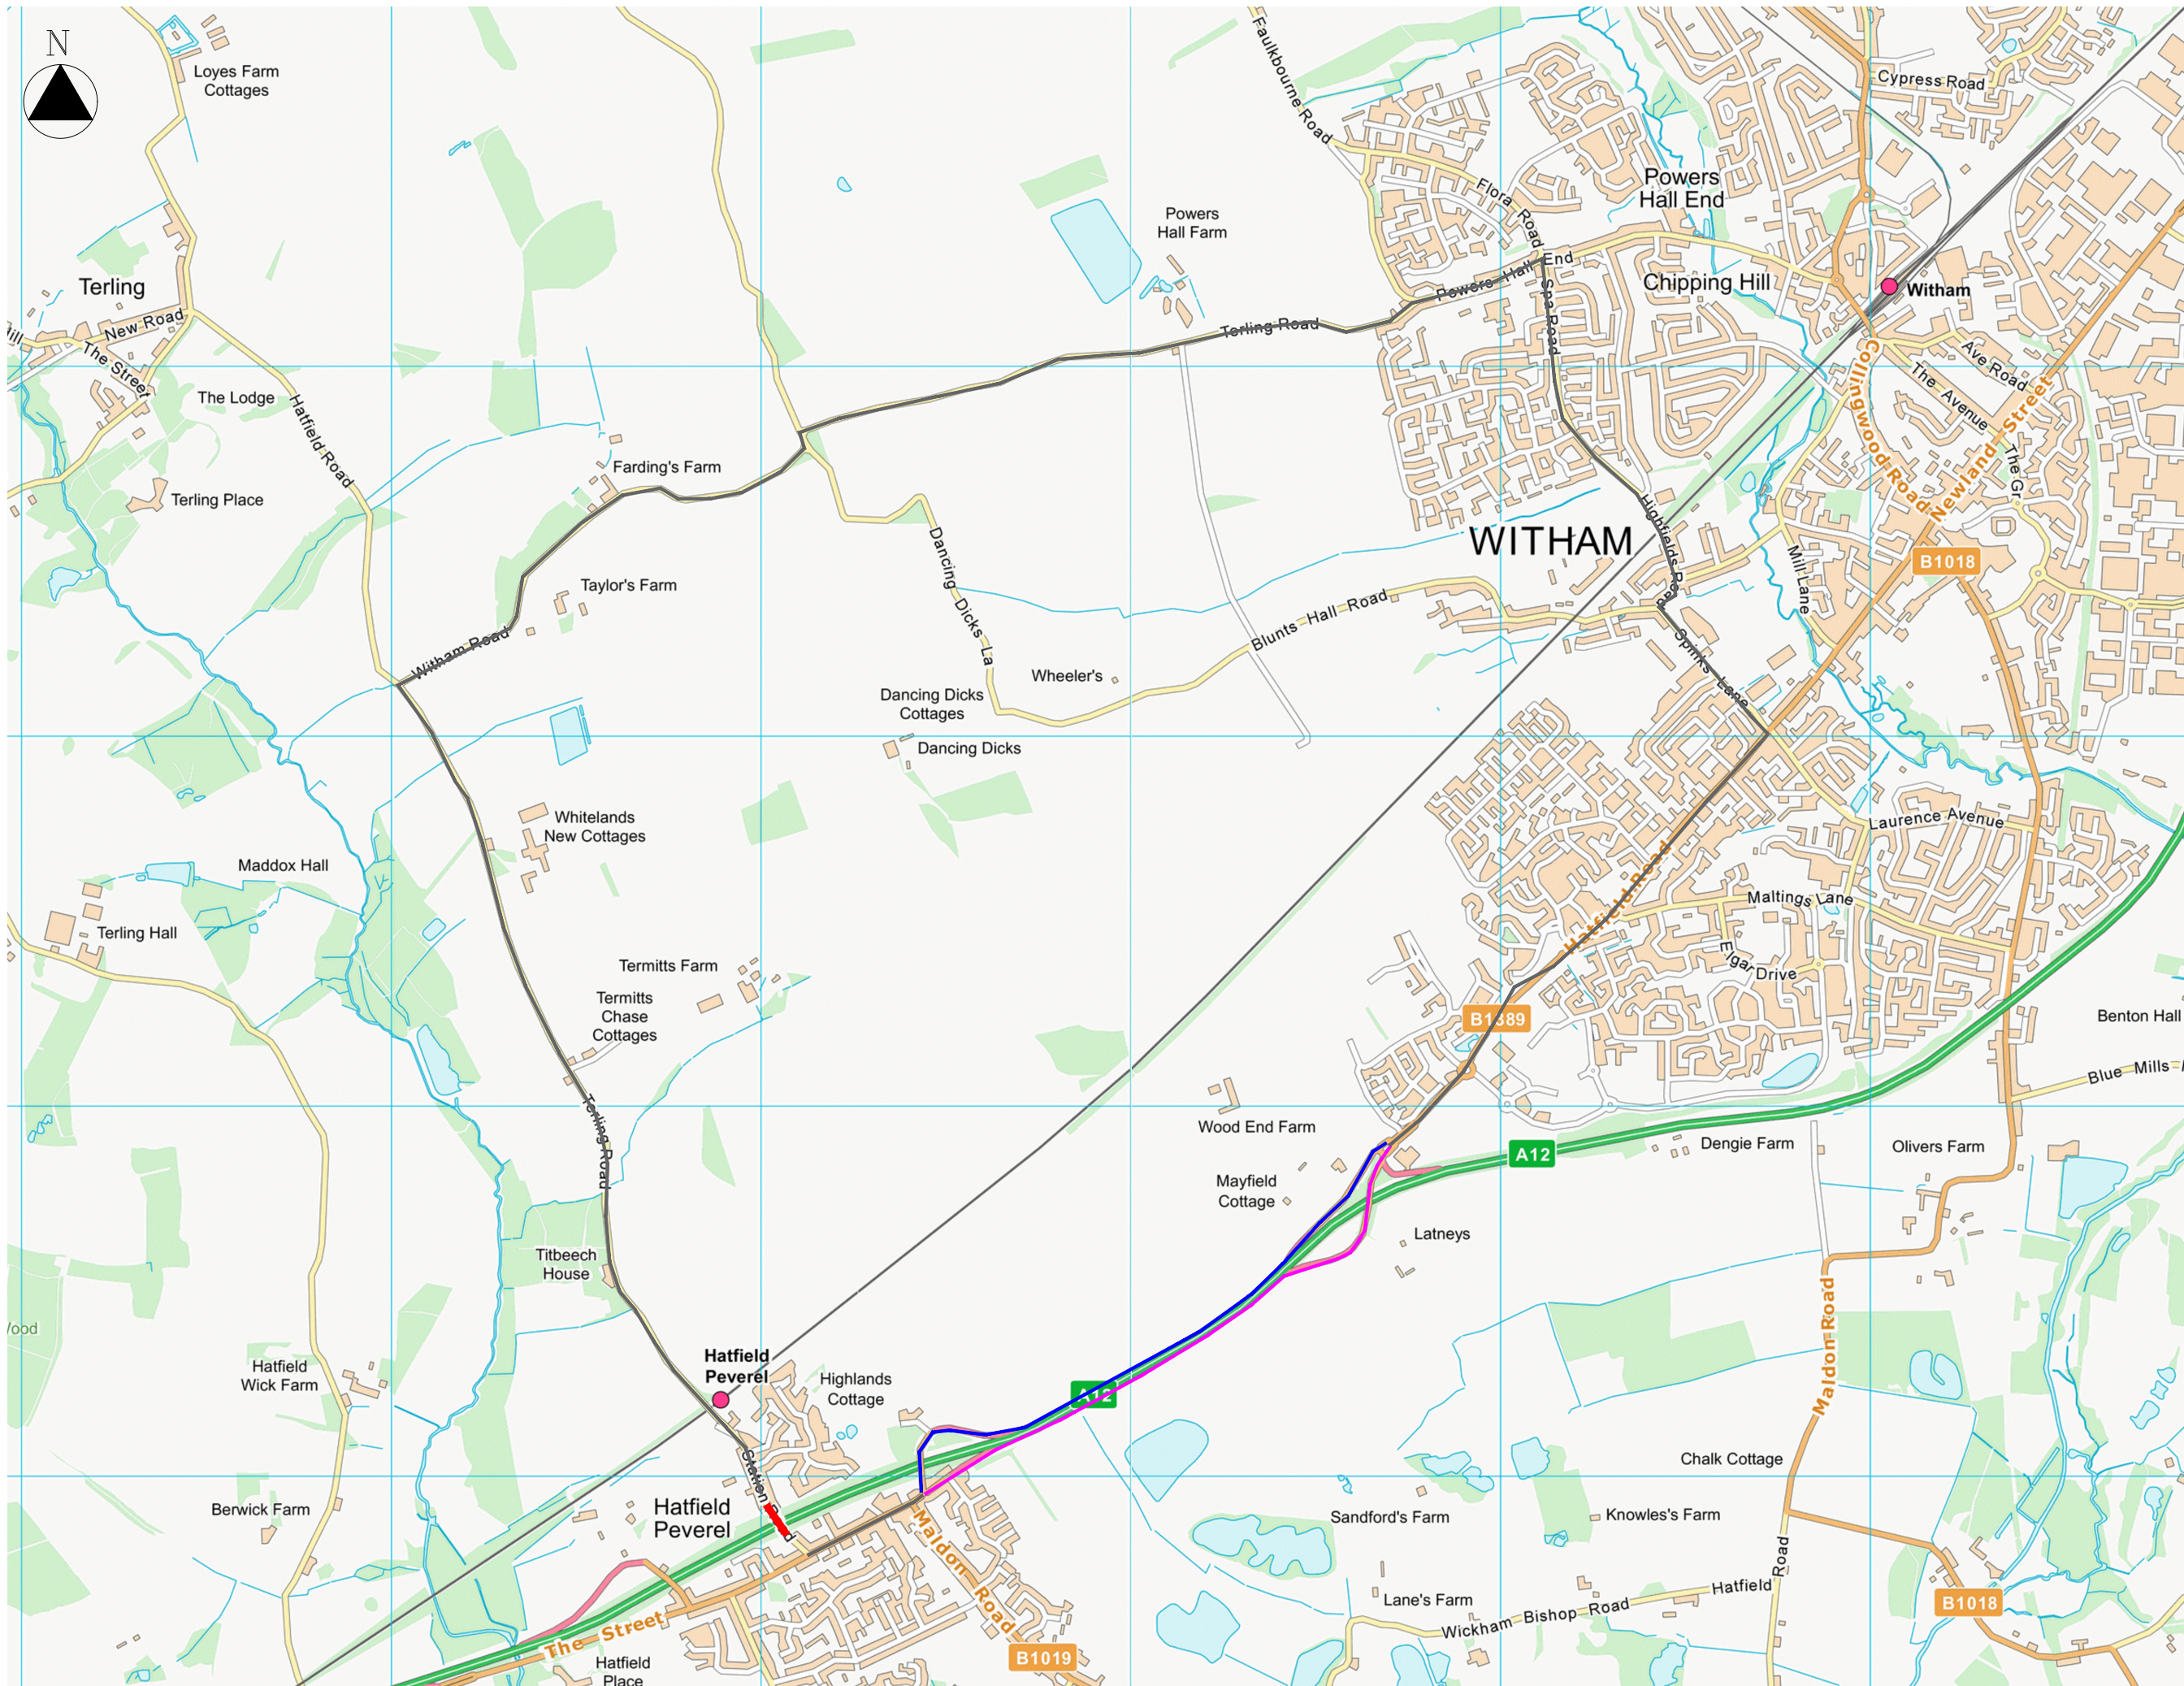

- ROAD CLOSED
- NORTHBOUND DIVERSION
- SOUTHBOUND DIVERSION
- DIVERSION

REVISION DETAILS	By	Check	Date	Suffix

FOR CONSTRUCTION

CHEVRON
A WORK-ZONE SAFETY COMPANY

Chevron
3 Thame Business Park
Wenman Road
Thame
OX9 3XA
Tel: 01844 354666
www.chevrontm.com

Project Title
A12 Chelmsford to A120
Widening Scheme

Drawing Title
Station Road Diversion

Sheet 1 of 1					
Designed DBP	Drawn DBP	Checked TC	Approved TC	Date 01.07.21	
Internal Project No. PSxxxxx	Suitability -				
Scale @ A3 NTS	Volume TRAFFIC MANAGEMENT				

THIS DOCUMENT HAS BEEN PREPARED PURSUANT TO AND SUBJECT TO THE TERMS OF CHEVRON'S APPOINTMENT BY ITS CLIENT. CHEVRON ACCEPTS NO LIABILITY FOR ANY USE OF THIS DOCUMENT OTHER THAN BY ITS ORIGINAL CLIENT OR FOLLOWING CHEVRON'S EXPRESS AGREEMENT TO SUCH USE, AND ONLY FOR THE PURPOSES FOR WHICH IT WAS PREPARED AND PROVIDED.

Drawing Number	Project Code/PIN	Originator	Volume	Rev
HExxxxx	CHEV	TTM		Xxx
ST-RD-DIV	DR	X0001		
Location	1 Type	1 Role	1 Number	