DO NOT SCALE

Millimetres 100 10 0

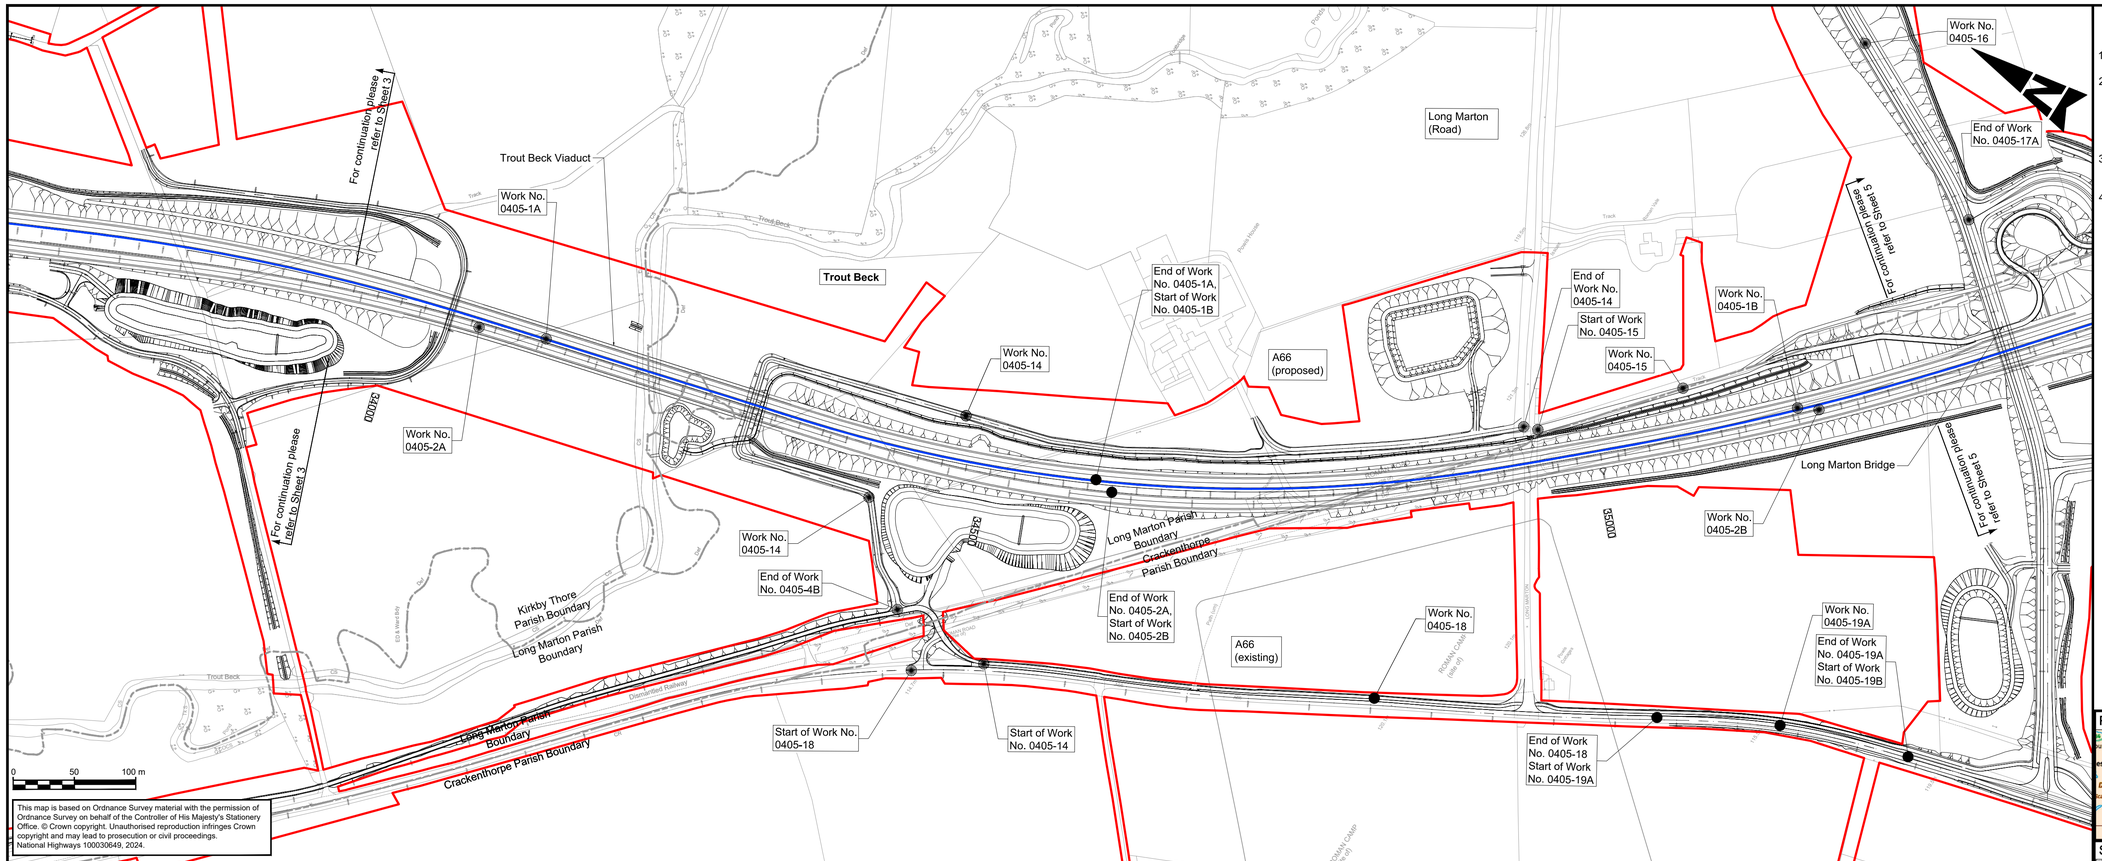

This map is based on Ordnance Survey material with the permission of Ordnance Survey on behalf of the Controller of His Majesty's Stationery Office. © Crown copyright. Unauthorised reproduction infringes Crown copyright and may lead to prosecution or civil proceedings. National Highways 100030649, 2024.

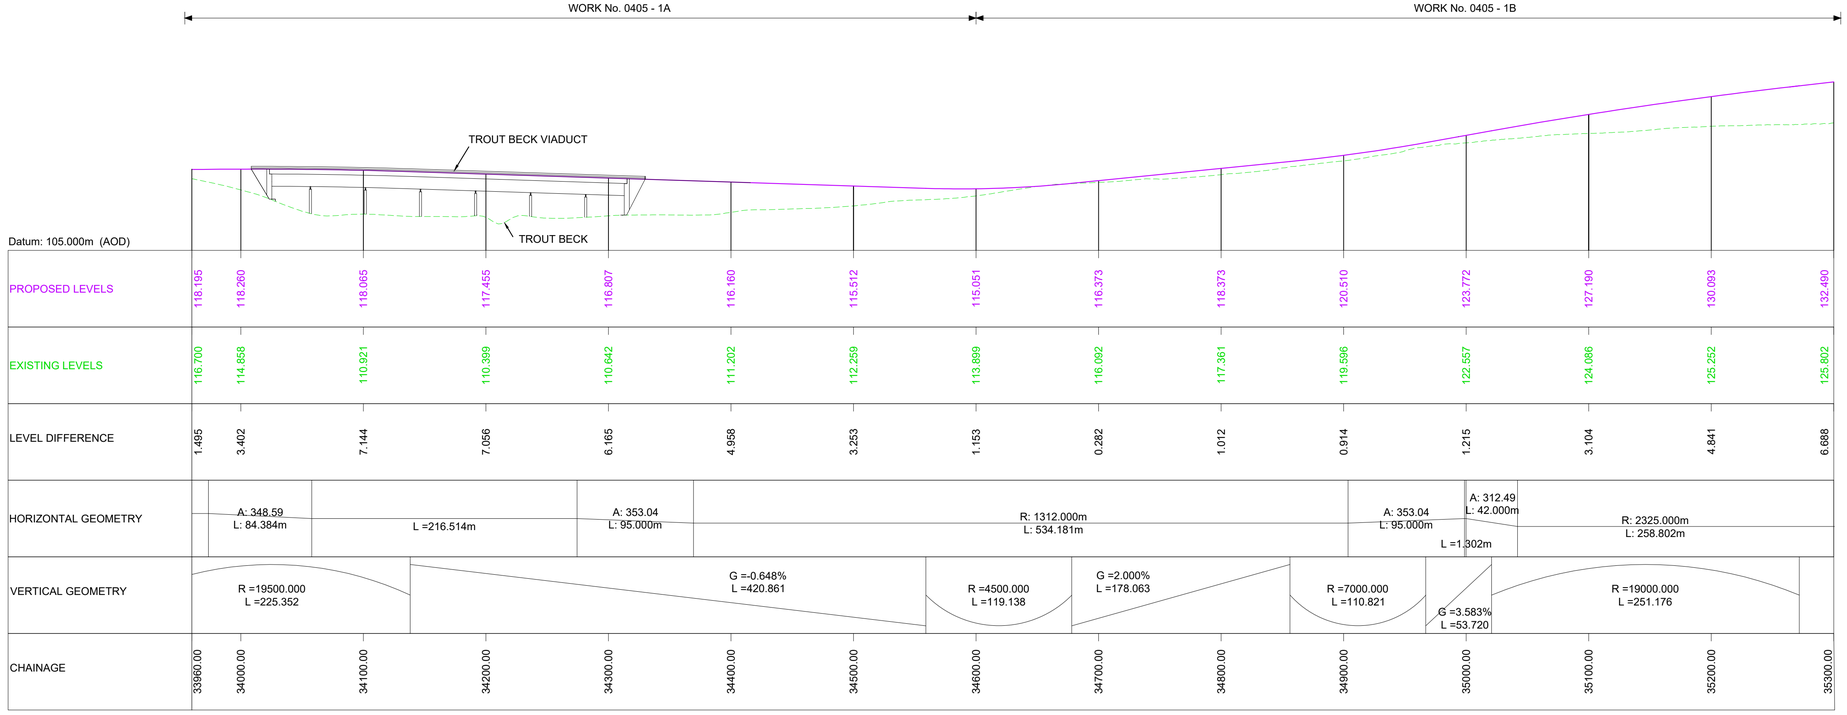

MAINLINE LONGITUDINAL SECTION - CHAINAGE 33960 - 35300 (EASTBOUND)

0 10m 20 m 40 m (V)
0 50m 100 m 200 m (H)
SCALE H 1:2500; V 1:500

This Drawing is saved on ProjectWise. Plotted: 08/08/2025 13:09:09 By: HUME4391

NOTES

1. ALL DIMENSIONS ARE IN METRES ABOVE DATUM UNLESS NOTED OTHERWISE.
2. THESE ENGINEERING SECTION DRAWINGS SHOULD BE READ IN CONJUNCTION WITH THE KEY PLAN AND ALONGSIDE OTHER PLANS AND DOCUMENTS IN THE DEVELOPMENT CONSENT ORDER APPLICATION, IN PARTICULAR THE WORKS PLANS AND SCHEDULE 1 (AUTHORISED DEVELOPMENT) TO THE DEVELOPMENT CONSENT ORDER.
3. WORK No. REFERENCES ARE DETAILED IN SCHEDULE 1 (AUTHORISED DEVELOPMENT) TO THE DEVELOPMENT CONSENT ORDER.
4. THE DESIGN SHOWN ON THESE ENGINEERING SECTION DRAWINGS IS ILLUSTRATIVE AND WILL BE SUBJECT TO DETAILED DESIGN DEVELOPMENT; ANY CHANGES WILL BE LIMITED TO BEING WITHIN THE ORDER LIMITS AND ANY OTHER CONSTRAINTS INCLUDED IN THE DEVELOPMENT CONSENT ORDER.

KEY

- THE SCHEME (SHOWN FOR ILLUSTRATIVE PURPOSES ONLY)
- LONGITUDINAL SECTION LINE
- PROPOSED LEVEL
- EXISTING LEVEL
- ORDER LIMITS
- PARISH BOUNDARY
- #### ROAD NAMES
- 000 000 CHAINAGE (MEASURED DISTANCE ALONG THE SCHEME LENGTH)
- G GRADIENT
- L LENGTH
- R RADIUS

PROJECT KEY PLAN

SCHEME KEY PLAN (MAINLINE)

Description	Status	Revision	Drawn	Checked	Reviewed	Authorised	Issue Date
Description	Status	Revision	Drawn	Checked	Reviewed	Authorised	Issue Date
Description	Status	Revision	Drawn	Checked	Reviewed	Authorised	Issue Date
Description: Updated to include post DCO changes	S4	P01	KH	JG	AS	AS	19/12/24
Description: Updated following collaborative review	S3	P02	KH	JG	AS	AS	31/07/25

Drawing Suitability: FOR REVIEW / COMMENT — Status: S3

PINS Reference Number: TR010062/APP/5.17

Client: 3 Piccadilly Place, Manchester, M1 3BN — national highways

Project Title: A66 NORTHERN TRANS-PENNINE PROJECT
SCHEME 0405
TEMPLE SOWERBY TO APPLEBY

Drawing Title: ENGINEERING SECTION DRAWINGS (PLAN & PROFILES)
REGULATION 5(2)(O) & 6(2)
SHEET 4 OF 24

Drawing Number
Project | Originator | Volume
HE615324 · BBA · HAC ·
004_AL_SCHEM · DR · CH · 301004
Location | Type | Role | Number

Original Size:	Scale @ A1:	Project Ref. No.	Sheet:	Rev:
A1	1:2500	HE615324	4 of 24	P02