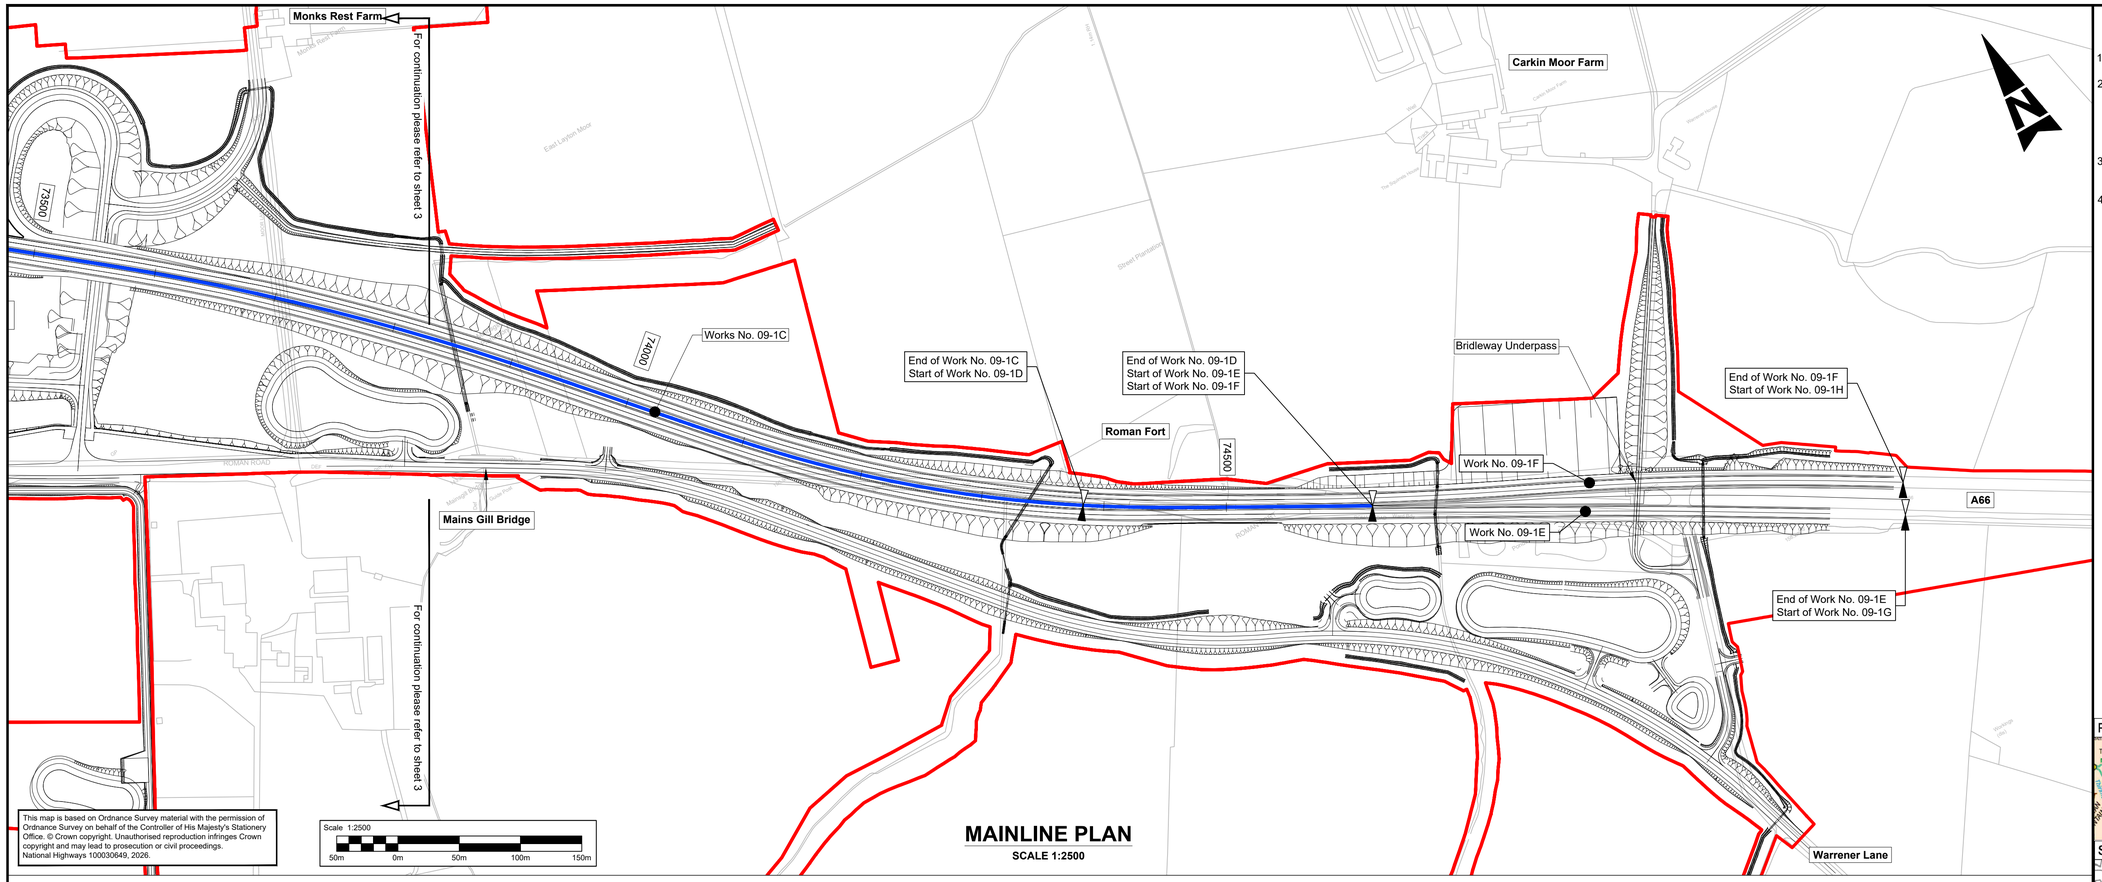

MAINLINE PLAN
SCALE 1:2500

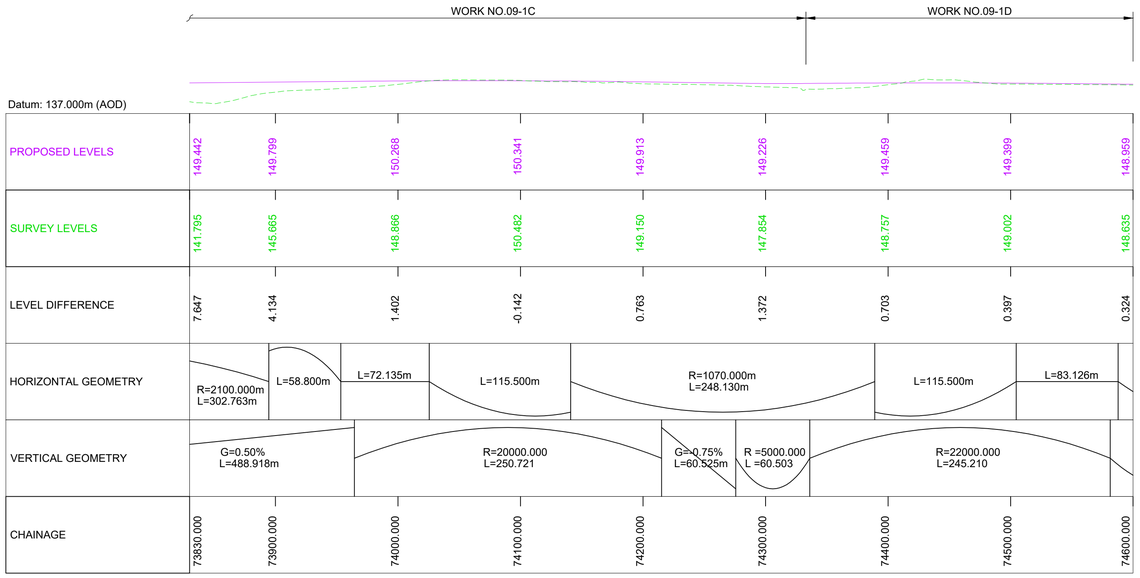

MAINLINE LONGITUDINAL SECTION CH 73830 to CH 74600

Scale 1:2500
50m 0m 50m 100m 150m

Scale 1:1250
10m 0m 10m 30m 50m 70m 90m

This Drawing is saved on ProjectWise. Plotted: 11/09/2026 12:19:45 By: HUME4391

NOTES

1. ALL DIMENSIONS ARE IN METRES ABOVE DATUM UNLESS NOTED OTHERWISE.
2. THESE ENGINEERING SECTION DRAWINGS SHOULD BE READ IN CONJUNCTION WITH THE KEY PLAN AND ALONGSIDE OTHER PLANS AND DOCUMENTS IN THE DEVELOPMENT CONSENT ORDER APPLICATION, IN PARTICULAR THE WORKS PLANS AND SCHEDULE 1 (AUTHORISED DEVELOPMENT) TO THE DEVELOPMENT CONSENT ORDER.
3. WORK No. REFERENCES ARE DETAILED IN SCHEDULE 1 (AUTHORISED DEVELOPMENT) TO THE DEVELOPMENT CONSENT ORDER.
4. THE DESIGN SHOWN ON THESE ENGINEERING SECTION DRAWINGS IS ILLUSTRATIVE AND WILL BE SUBJECT TO DETAILED DESIGN DEVELOPMENT; ANY CHANGES WILL BE LIMITED TO BEING WITHIN THE ORDER LIMITS AND ANY OTHER CONSTRAINTS INCLUDED IN THE DEVELOPMENT CONSENT ORDER.

KEY

- THE SCHEME (SHOWN FOR ILLUSTRATIVE PURPOSES ONLY)
- LONGITUDINAL SECTION LINE
- PROPOSED LEVEL
- EXISTING LEVEL
- ORDER LIMITS
- PARISH BOUNDARY
- ####: ROAD NAMES
- 60 / 1000: CHAINAGE (MEASURED DISTANCE ALONG THE SCHEME LENGTH)
- G: GRADIENT
- L: LENGTH
- R: RADIUS

PROJECT KEY PLAN

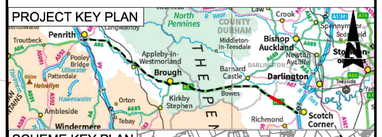

SCHEME KEY PLAN

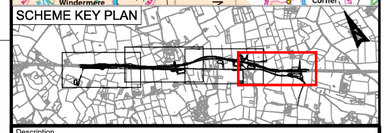

Description						
Status	Revision	Drawn	Checked	Reviewed	Authorised	Issue Date
Description						
Status	Revision	Drawn	Checked	Reviewed	Authorised	Issue Date
Description						
Status	Revision	Drawn	Checked	Reviewed	Authorised	Issue Date
Description: For Article 54(3) - Minor Changes to Detailed Design						
S4	P01	KH	AS	AS	AS	16/07/26
Description: Post-DCO Non-Material Amendment						
S4	P02	KH	JG	AS	AS	09/09/26

Drawing Suitability: FOR STAGE APPROVAL — Status: S4

PINS Reference Number: TR010062/APP/5.17

Client: 100 Embankment, Cathedral Approach, Salford, M3 7FB — national highways

Project Title: A66 NORTHERN TRANS-PENNINE PROJECT
SCHEME 09
STEPHEN BANK TO CARKIN MOOR

Drawing Title: ENGINEERING SECTION DRAWINGS
(PLAN AND PROFILES)
REGULATION 5(2)(O) & 6(2)
SHEET 4 OF 11

Drawing Number

Project	Originator	Volume	Location	Type	Role	Number
HE615324	BBA	HAC	009_AL_SCHEM	DR	CH	701004

Original Size:	Scale: @ A1	Project Ref. No:	Sheet:	Rev:
A1	AS SHOWN	HE615324	4 of 11	P02