DO NOT SCALE

Millimetres 0 10 100

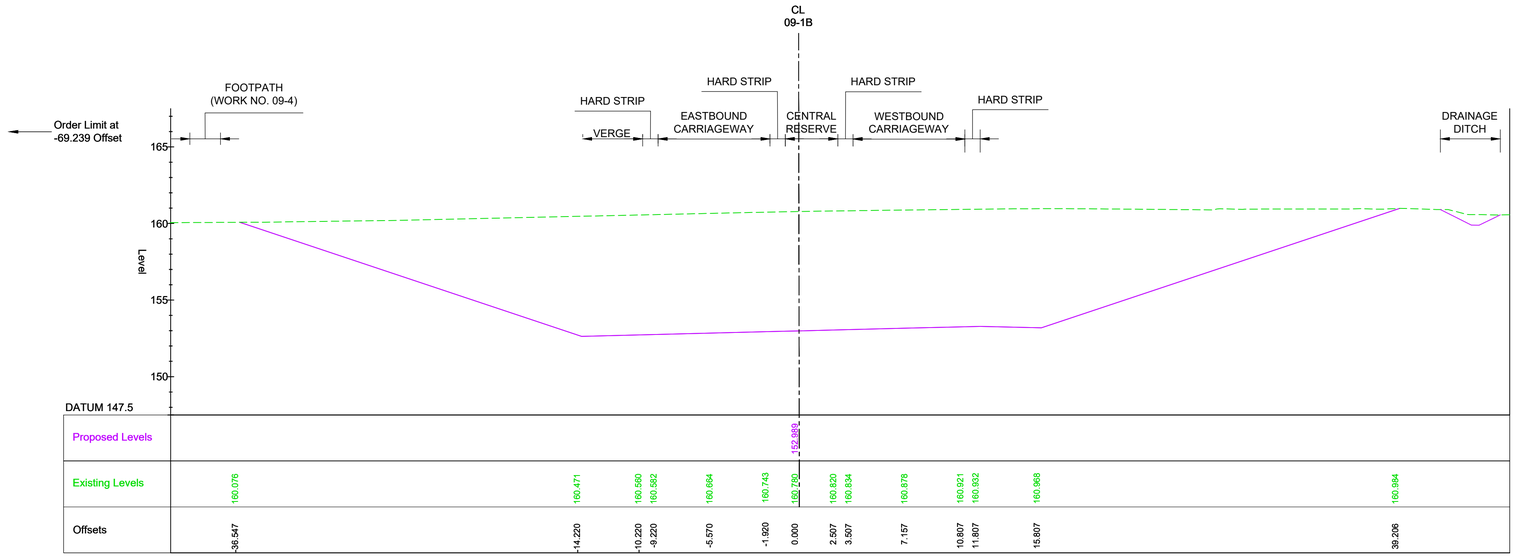

TYPICAL SECTION - CH 72030 WORK NO. 09-1B

Scale 1:200

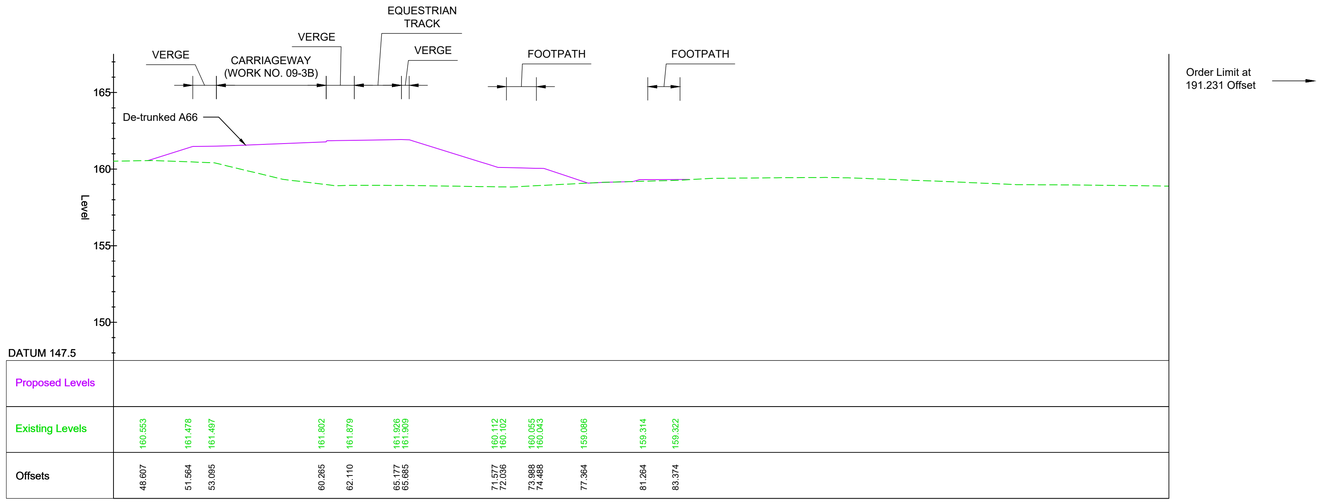

TYPICAL SECTION - CH 72030 (CONT) WORK NO. 09-1B

Scale 1:200

Scale 1:200
5m 0m 5m 10m

NOTES

1. ALL DIMENSIONS ARE IN METRES UNLESS NOTED OTHERWISE.
2. THESE ENGINEERING SECTION DRAWINGS SHOULD BE READ IN CONJUNCTION WITH THE KEY PLAN AND ALONGSIDE OTHER PLANS AND DOCUMENTS IN THE DEVELOPMENT CONSENT ORDER APPLICATION, IN PARTICULAR, THE WORKS PLANS AND SCHEDULE 1 (AUTHORISED DEVELOPMENT) TO THE DEVELOPMENT CONSENT ORDER.
3. FOR CHAINAGE PLEASE REFER TO THE ENGINEERING SECTION DRAWINGS (PLAN AND PROFILES).
4. WORK No. REFERENCES ARE DETAILED IN THE SCHEDULE 1 (AUTHORISED DEVELOPMENT) TO THE DEVELOPMENT CONSENT ORDER.
5. THE DESIGN SHOWN ON THESE ENGINEERING SECTION DRAWINGS IS ILLUSTRATIVE AND WILL BE SUBJECT TO THE DETAILED DESIGN DEVELOPMENT; ANY CHANGES WILL BE LIMITED TO BEING WITHIN THE ORDER LIMITS AND ANY OTHER CONSTRAINTS INCLUDED IN THE DEVELOPMENT CONSENT ORDER.

KEY

PROPOSED LEVEL

EXISTING LEVEL

ORDER LIMITS

PROJECT KEY PLAN

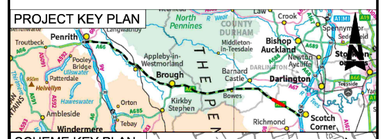

SCHEME KEY PLAN



Description						
Status	Revision	Drawn	Checked	Reviewed	Authorised	Issue Date
Description						
Status	Revision	Drawn	Checked	Reviewed	Authorised	Issue Date
Description						
Status	Revision	Drawn	Checked	Reviewed	Authorised	Issue Date
Description						
Status	Revision	Drawn	Checked	Reviewed	Authorised	Issue Date
Description						
Post-DCO Non-Material Amendment						
S4	P01	KH	JG	AS	AS	09/09/26

Drawing Suitability: FOR STAGE APPROVAL — Status: S4

PINS Reference Number: TR010062/APP/5.18

Client: 100 Embankment, Cathedral Approach, Salford, M3 7FB — national highways

Project Title: A66 NORTHERN TRANS-PENNINE PROJECT
SCHEME 09
STEPHEN BANK TO CARKIN MOOR

Drawing Title: ENGINEERING SECTION DRAWINGS
(CROSS – SECTIONS)
REGULATION 5(2)(O) & 6(2)
SHEET 3 OF 7

Drawing Number

Project	Originator	Volume		
HE615324	BBA	HAC		
009_AL_SCHEM	DR	CH	701103	
Location		Type	Role	Number

Original Size:	Scale @ A1:	Project Ref. No:	Sheet:	Rev:
A1	1:200	HE615324	3 of 7	P01

This Drawing is saved on ProjectWise. Plotted: 11/09/2026 12:06:34 By: HUME4391