



MetroWest+

Portishead Branch Line (MetroWest Phase 1)

TR040011

Applicant: North Somerset District Council

2.55, Plan of Statutory and Non-Statutory Sites and Features of Nature Conservation

**The Infrastructure Planning (Applications: Prescribed Forms and Procedure) Regulations 2009, regulation 5(2)(l)
Planning Act 2008**

Author: CH2M



Revision: Version 2

Date: March 2021



Document Index

Version	Date	Status	Plan No. and Title	Document Index	Document Revision	Changes
1	November 2019	Application	2.55 Plan of Statutory and Non-Statutory Sites and Features of Nature Conservation	674946-100-001-A	ES-A	N/A
2	March 2021	Update	2.55 Plan of Statutory and Non-Statutory Sites and Features of Nature Conservation	674946-100-001-A	ES-B	Sheet 2: Updated the Order limits

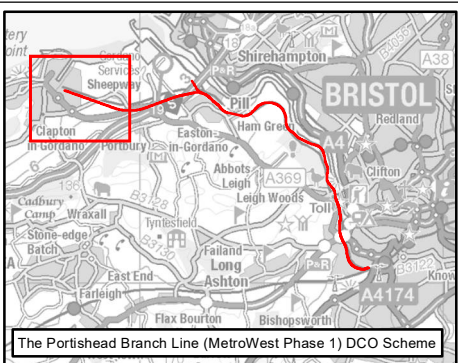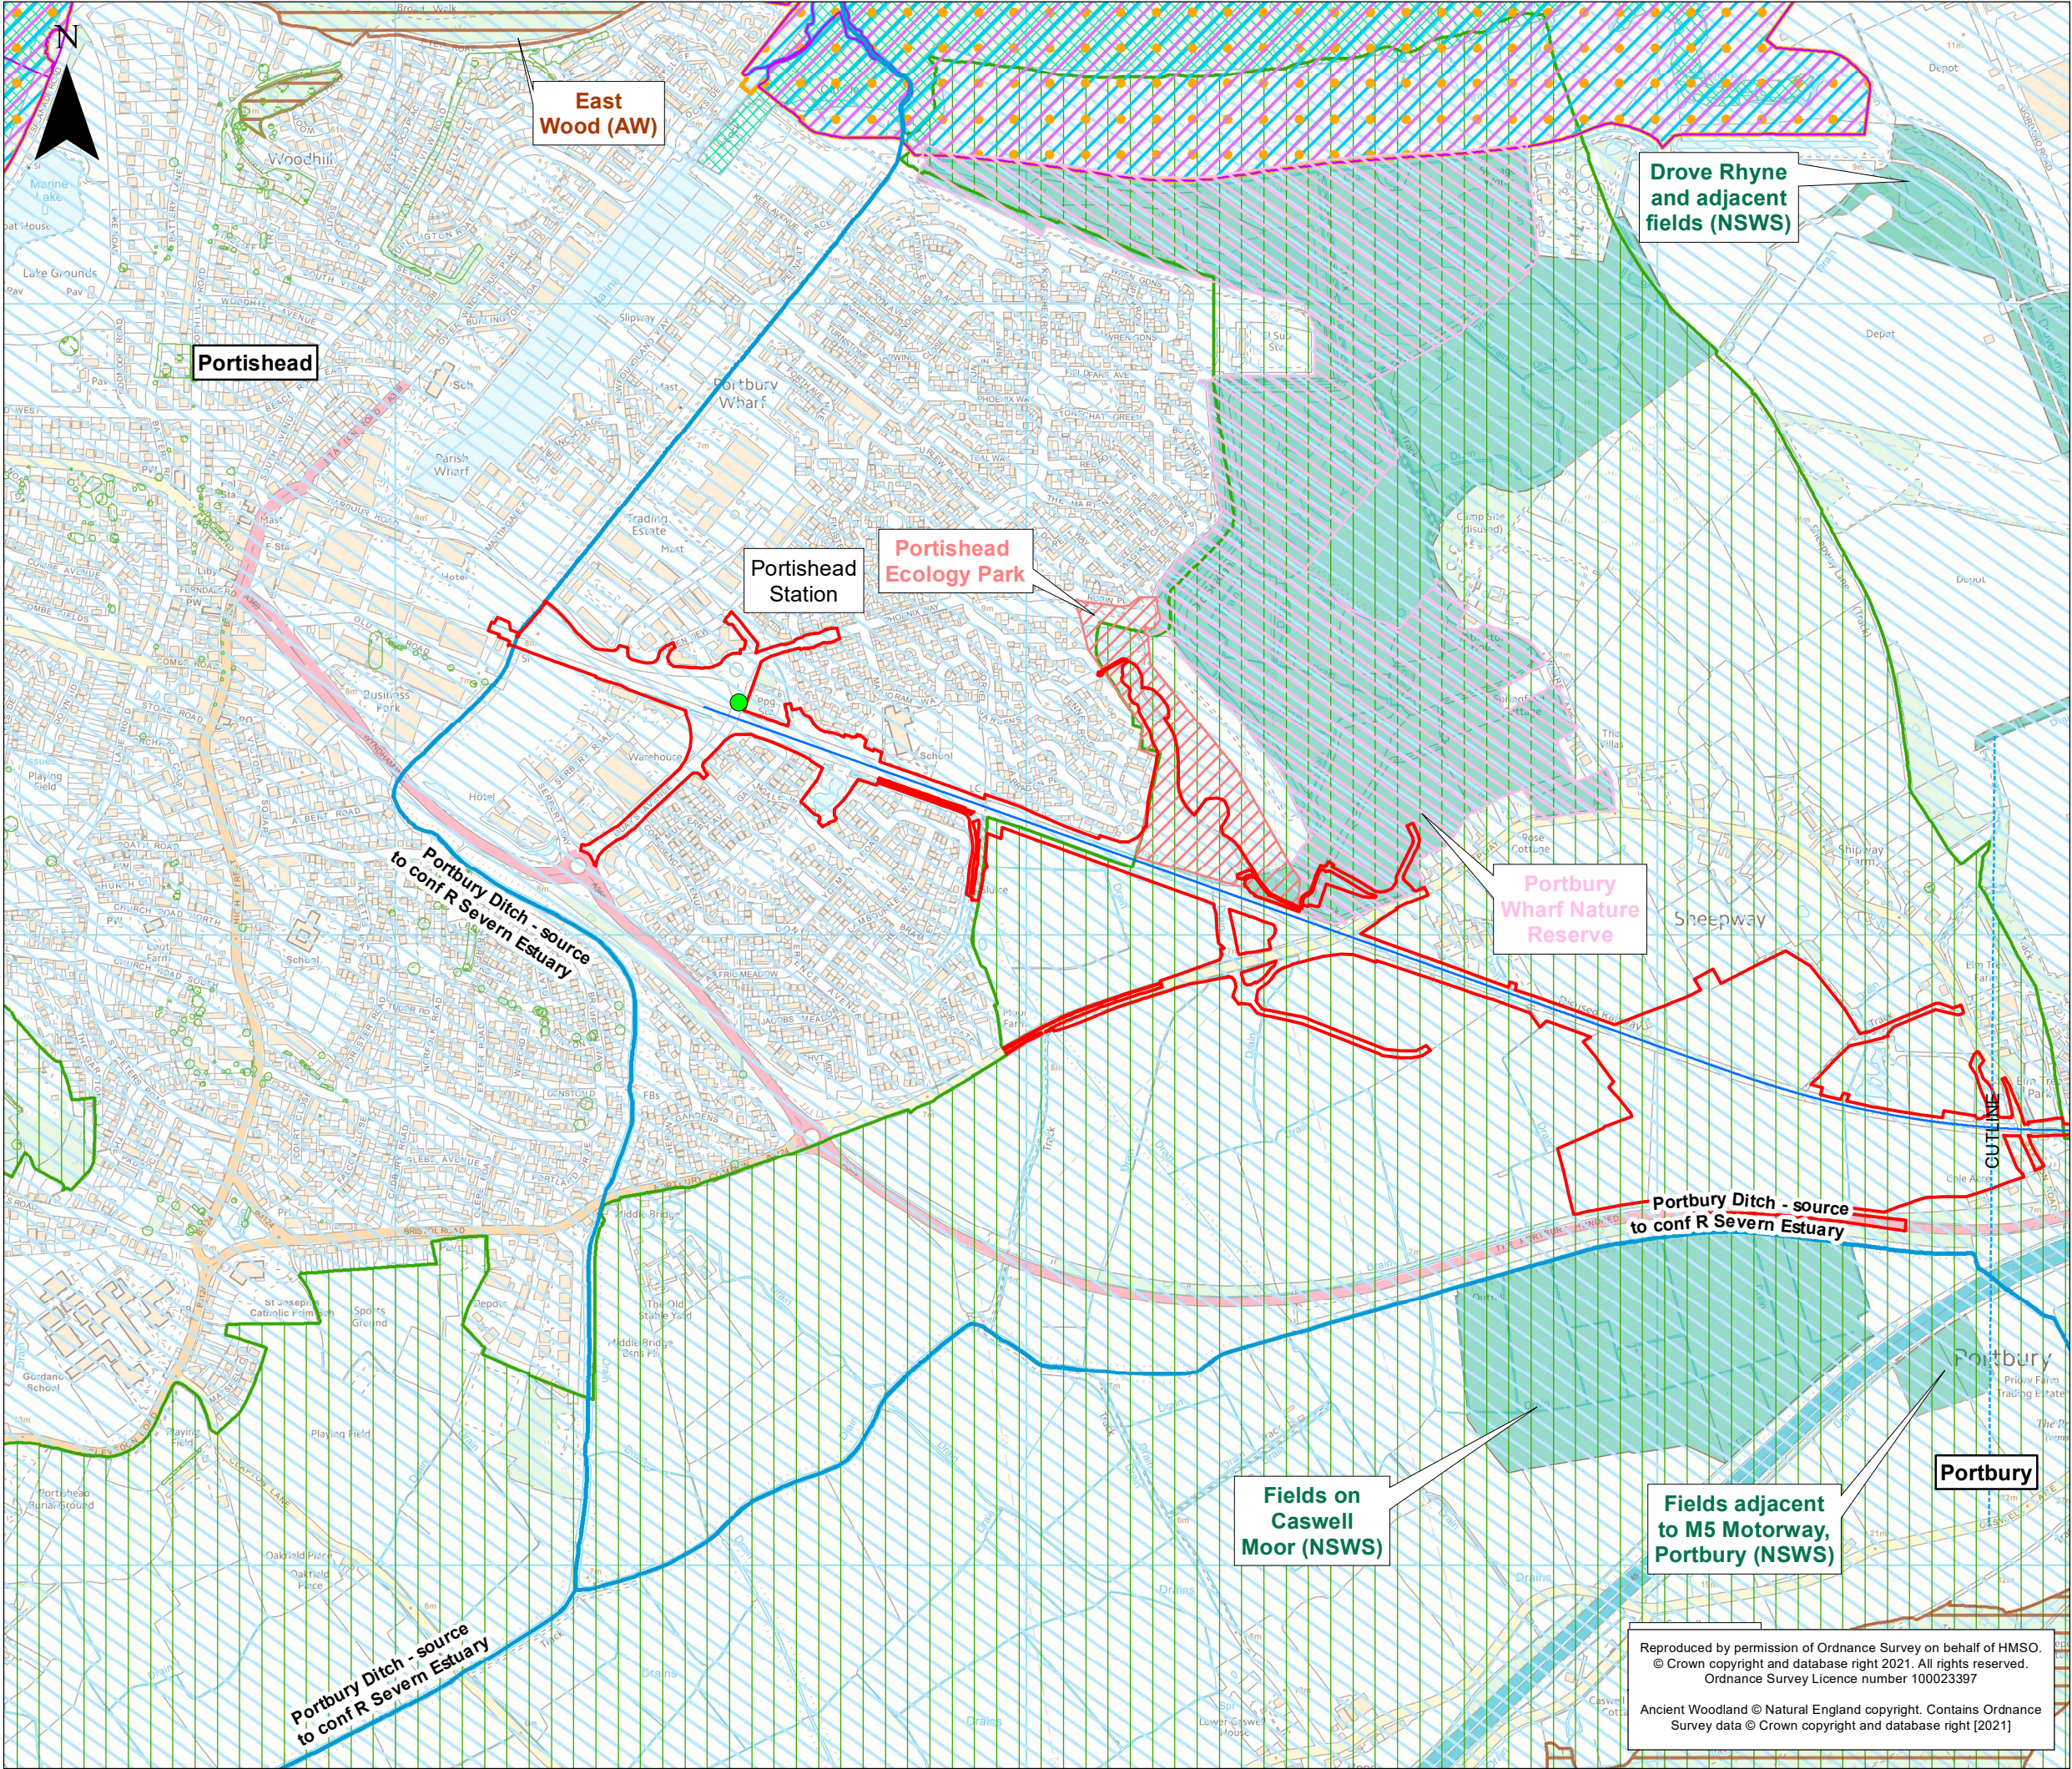

KEY

- Order Limits
- Existing Railway Line
- Existing Railway Station
- Portishead Branch Line**
- The Nationally Significant Infrastructure Project (NSIP) Works
- The Associated Development Works
- Section in Tunnel
- New Station

Environmental Constraints

- Avon Wildlife Trust (AWT)
- Bristol Wildlife Network Site (BWNS)
- Portishead Ecology Park
- North Somerset Wildlife Site (NSWS)
- Parish Council Site
- Portbury Wharf Nature Reserve
- Site of Nature Conservation Interest (SNCI)
- Tree Preservation Order (TPO) Point
- Tree Preservation Order (TPO) Area
- Ancient Woodland - Natural England Inventory (AW)
- Site of Special Scientific Interest (SSSI)
- Special Area of Conservation (SAC)
- Special Protection Area (SPA)
- Ramsar
- National Nature Reserves (NNR)
- Green Belt 2011
- WFD River Waterbody
- WFD Transitional Waterbodies
- WFD Groundwater Bodies Cycle 2

ES-B	MPC	CW	CF	12/03/2021	Revised Order Limits
ES-A	MPC	CW	CF	30/11/2019	First draft
Rev	By	Chkd	Apprvd	Date	Description

Client

travelwest

Bath & North East Somerset, Bristol, North Somerset and South Gloucestershire
Councils working together to improve your local transport

CH2M HILL
Geospatial
Burdorpe Park, Swindon, SN4 0QD
Tel: +44 (0)1793 812479 Fax: +44
(0)1793 812089
www.ch2m.com

ch2m

Project : Portishead Branch Line
(MetroWest Phase 1)

Drawing : Plan of statutory and non-statutory
nature conservation designations
Sheet 1 of 5 - Portishead to Portbury
Plan APFP Regulation 5(2)(l)



Drawn By : Martin Costello Date: 12/03/2021
Checked By : Clare Williams Date: 12/03/2021
Approved By : Carolyn Francis Date: 12/03/2021

Drawing No. : 674946-100-001-A Revision
ES-B

Drawing Scale : 1:10,000 @ A3

Reproduced by permission of Ordnance Survey on behalf of HMSO.
© Crown copyright and database right 2021. All rights reserved.
Ordnance Survey Licence number 100023397

Ancient Woodland © Natural England copyright. Contains Ordnance
Survey data © Crown copyright and database right [2021]

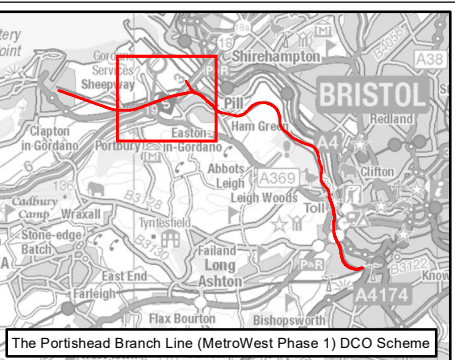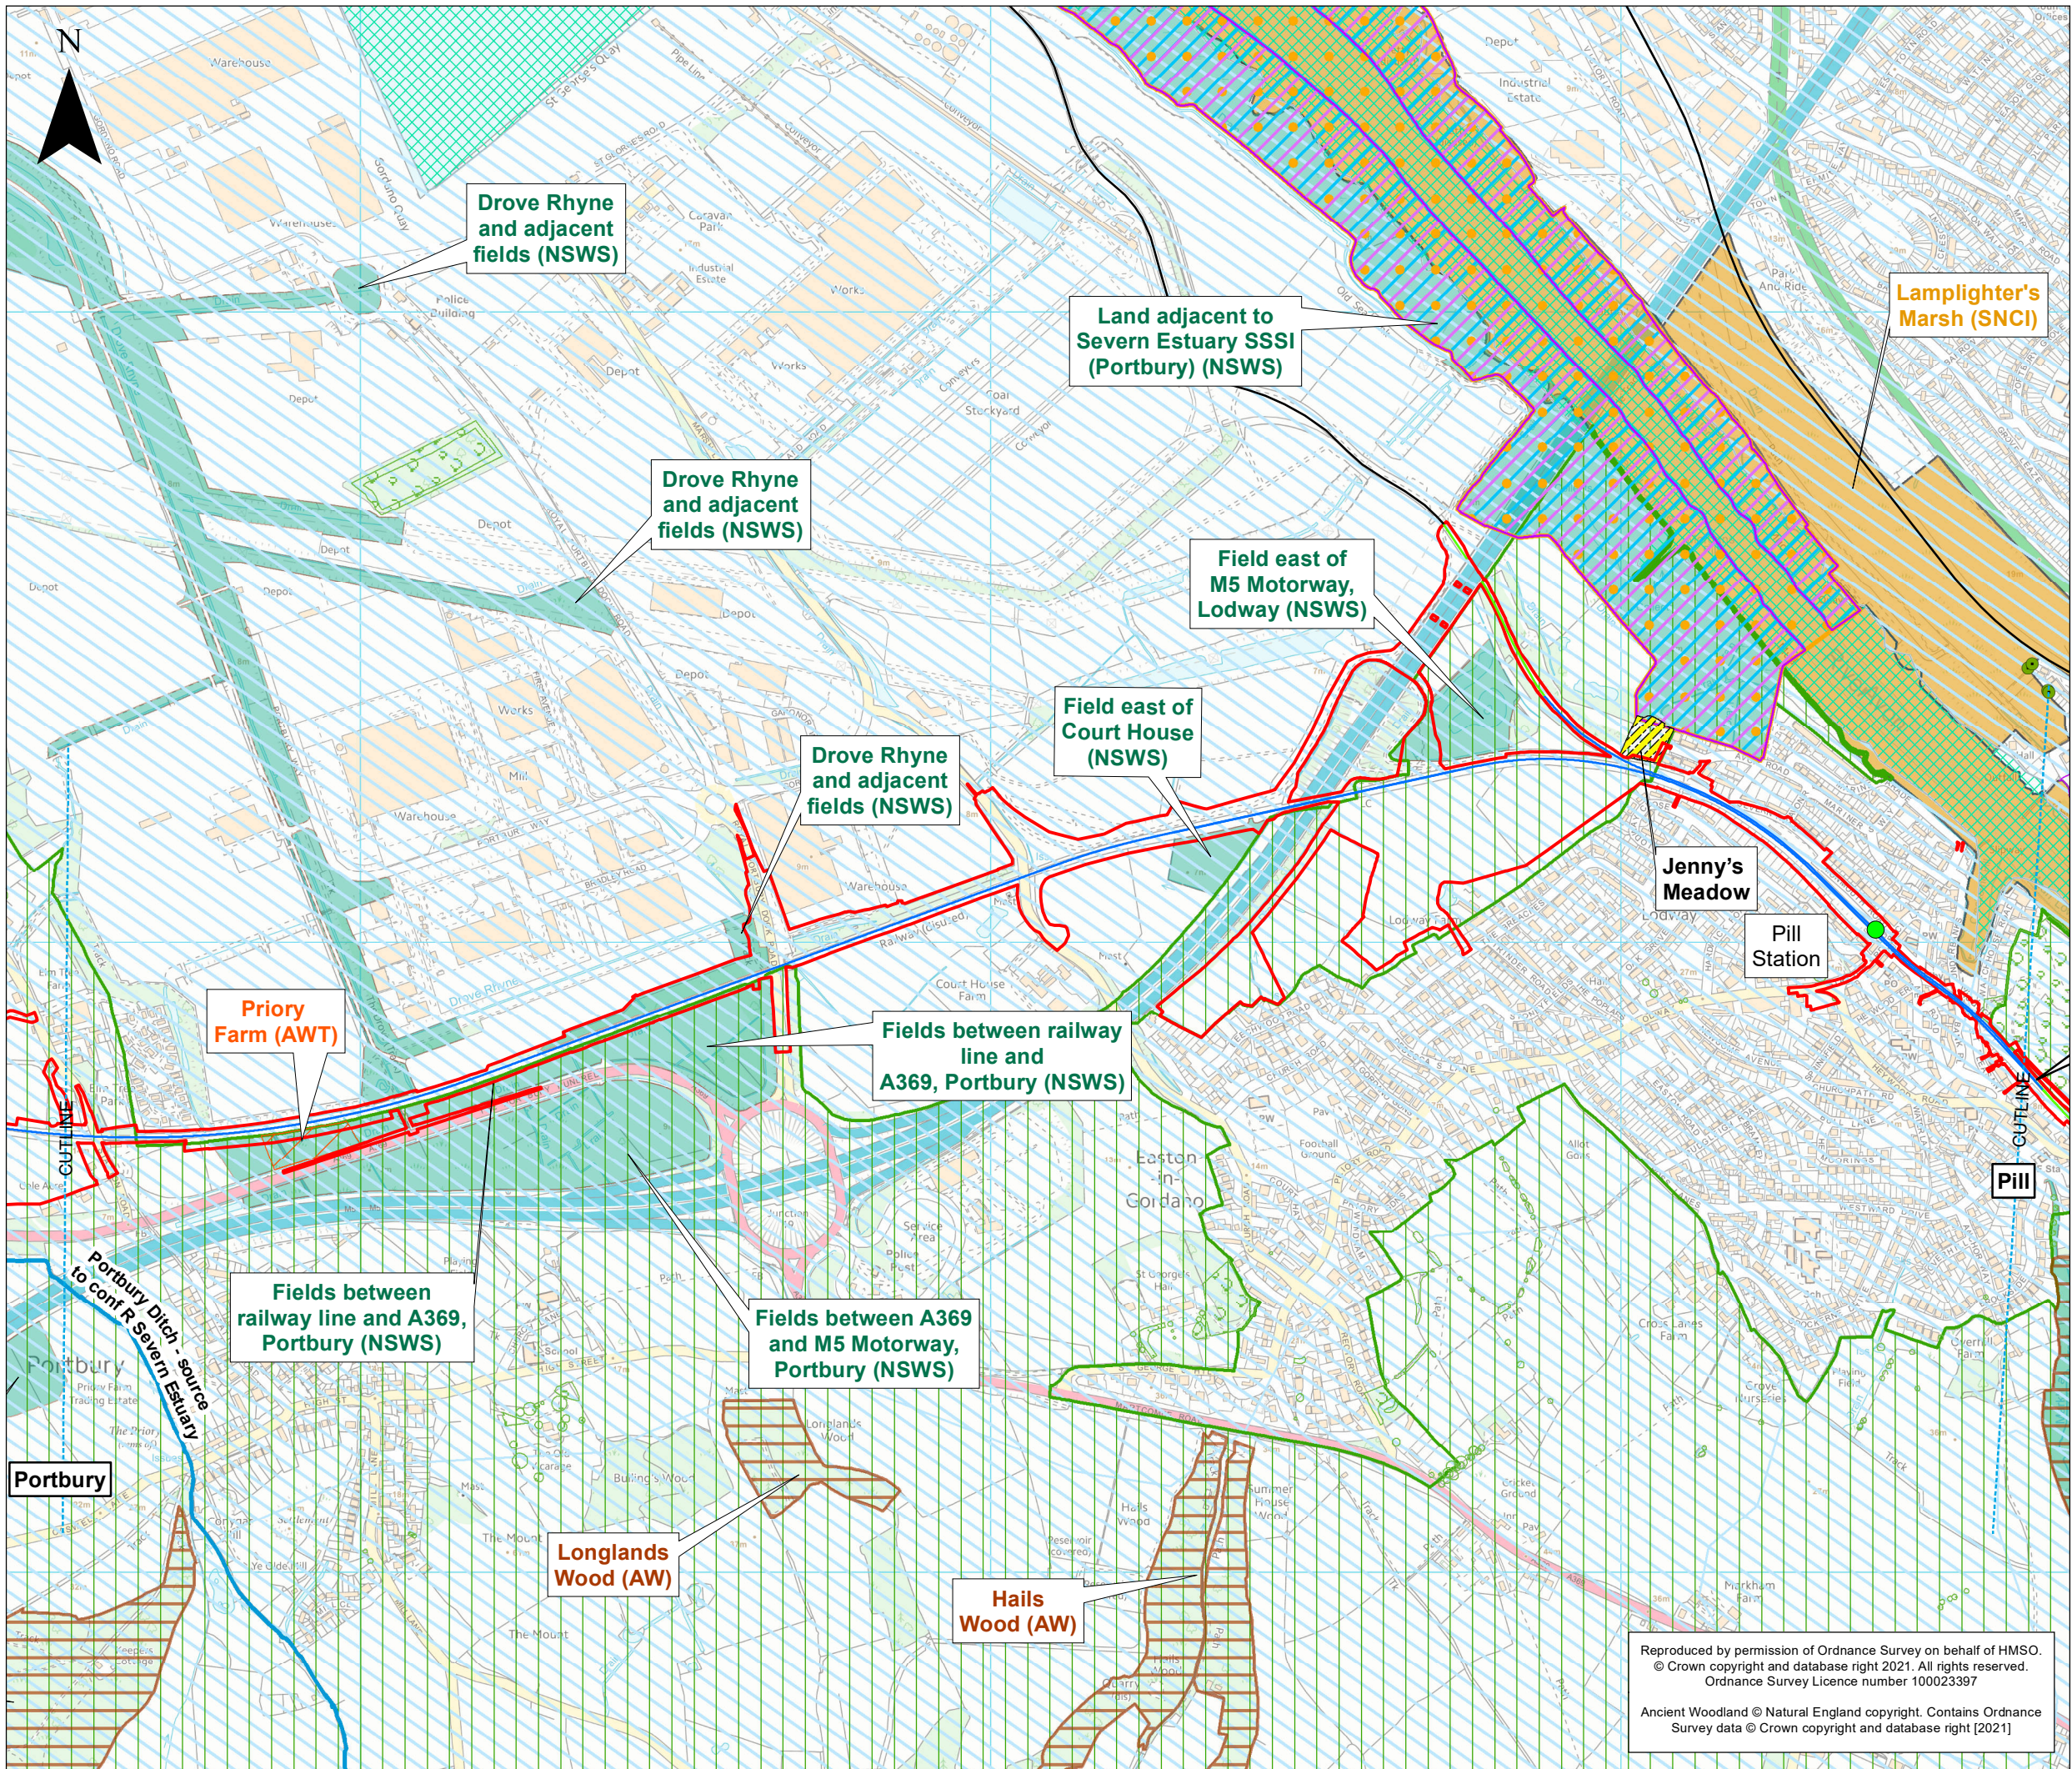

The Portishead Branch Line (MetroWest Phase 1) DCO Scheme

- KEY**
- Order Limits
 - Existing Railway Line
 - Existing Railway Station

- Portishead Branch Line**
- The Nationally Significant Infrastructure Project (NSIP) Works
 - The Associated Development Works
 - Section in Tunnel
 - New Station

- Environmental Constraints**
- Avon Wildlife Trust (AWT)
 - Bristol Wildlife Network Site (BWNS)
 - Portishead Ecology Park
 - North Somerset Wildlife Site (NSWS)
 - Parish Council Site
 - Portbury Wharf Nature Reserve
 - Site of Nature Conservation Interest (SNCI)
 - Tree Preservation Order (TPO) Point
 - Tree Preservation Order (TPO) Area
 - Ancient Woodland - Natural England Inventory (AW)
 - Site of Special Scientific Interest (SSSI)
 - Special Area of Conservation (SAC)
 - Special Protection Area (SPA)
 - Ramsar
 - National Nature Reserves (NNR)
 - Green Belt 2011
 - WFD River Waterbody
 - WFD Transitional Waterbodies
 - WFD Groundwater Bodies Cycle 2

ES-B	MPC	CW	CF	12/03/2021	Revised Order Limits
ES-A	MPC	CW	CF	30/11/2019	First draft
Rev	By	Chkd	Apprvd	Date	Description

Client

travelwest

Bath & North East Somerset, Bristol, North Somerset and South Gloucestershire
Councils working together to improve your local transport

CH2M HILL
Geospatial
Burderop Park, Swindon, SN4 0QD
Tel: +44 (0)1793 812479 Fax: +44 (0)1793 812089
www.ch2m.com

ch2m

Project : **Portishead Branch Line (MetroWest Phase 1)**

Drawing : **Plan of statutory and non-statutory nature conservation designations
Sheet 2 of 5 - Portbury to Pill
Plan APFP Regulation 5(2)(l)**



Drawn By : Martin Costello Date: 12/03/2021
Checked By : Clare Williams Date: 12/03/2021
Approved By : Carolyn Francis Date: 12/03/2021

Drawing No. : **674946-100-001-A** Revision **ES-B**

Drawing Scale : 1:10,000 @ A3

Reproduced by permission of Ordnance Survey on behalf of HMSO.
© Crown copyright and database right 2021. All rights reserved.
Ordnance Survey Licence number 100023397

Ancient Woodland © Natural England copyright. Contains Ordnance Survey data © Crown copyright and database right [2021]

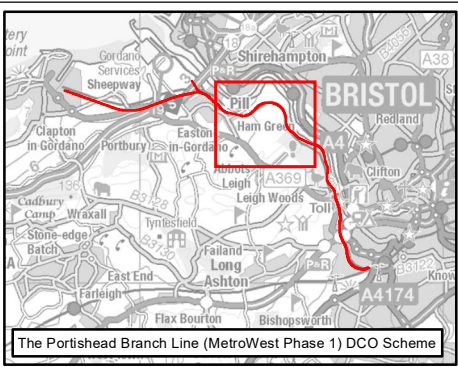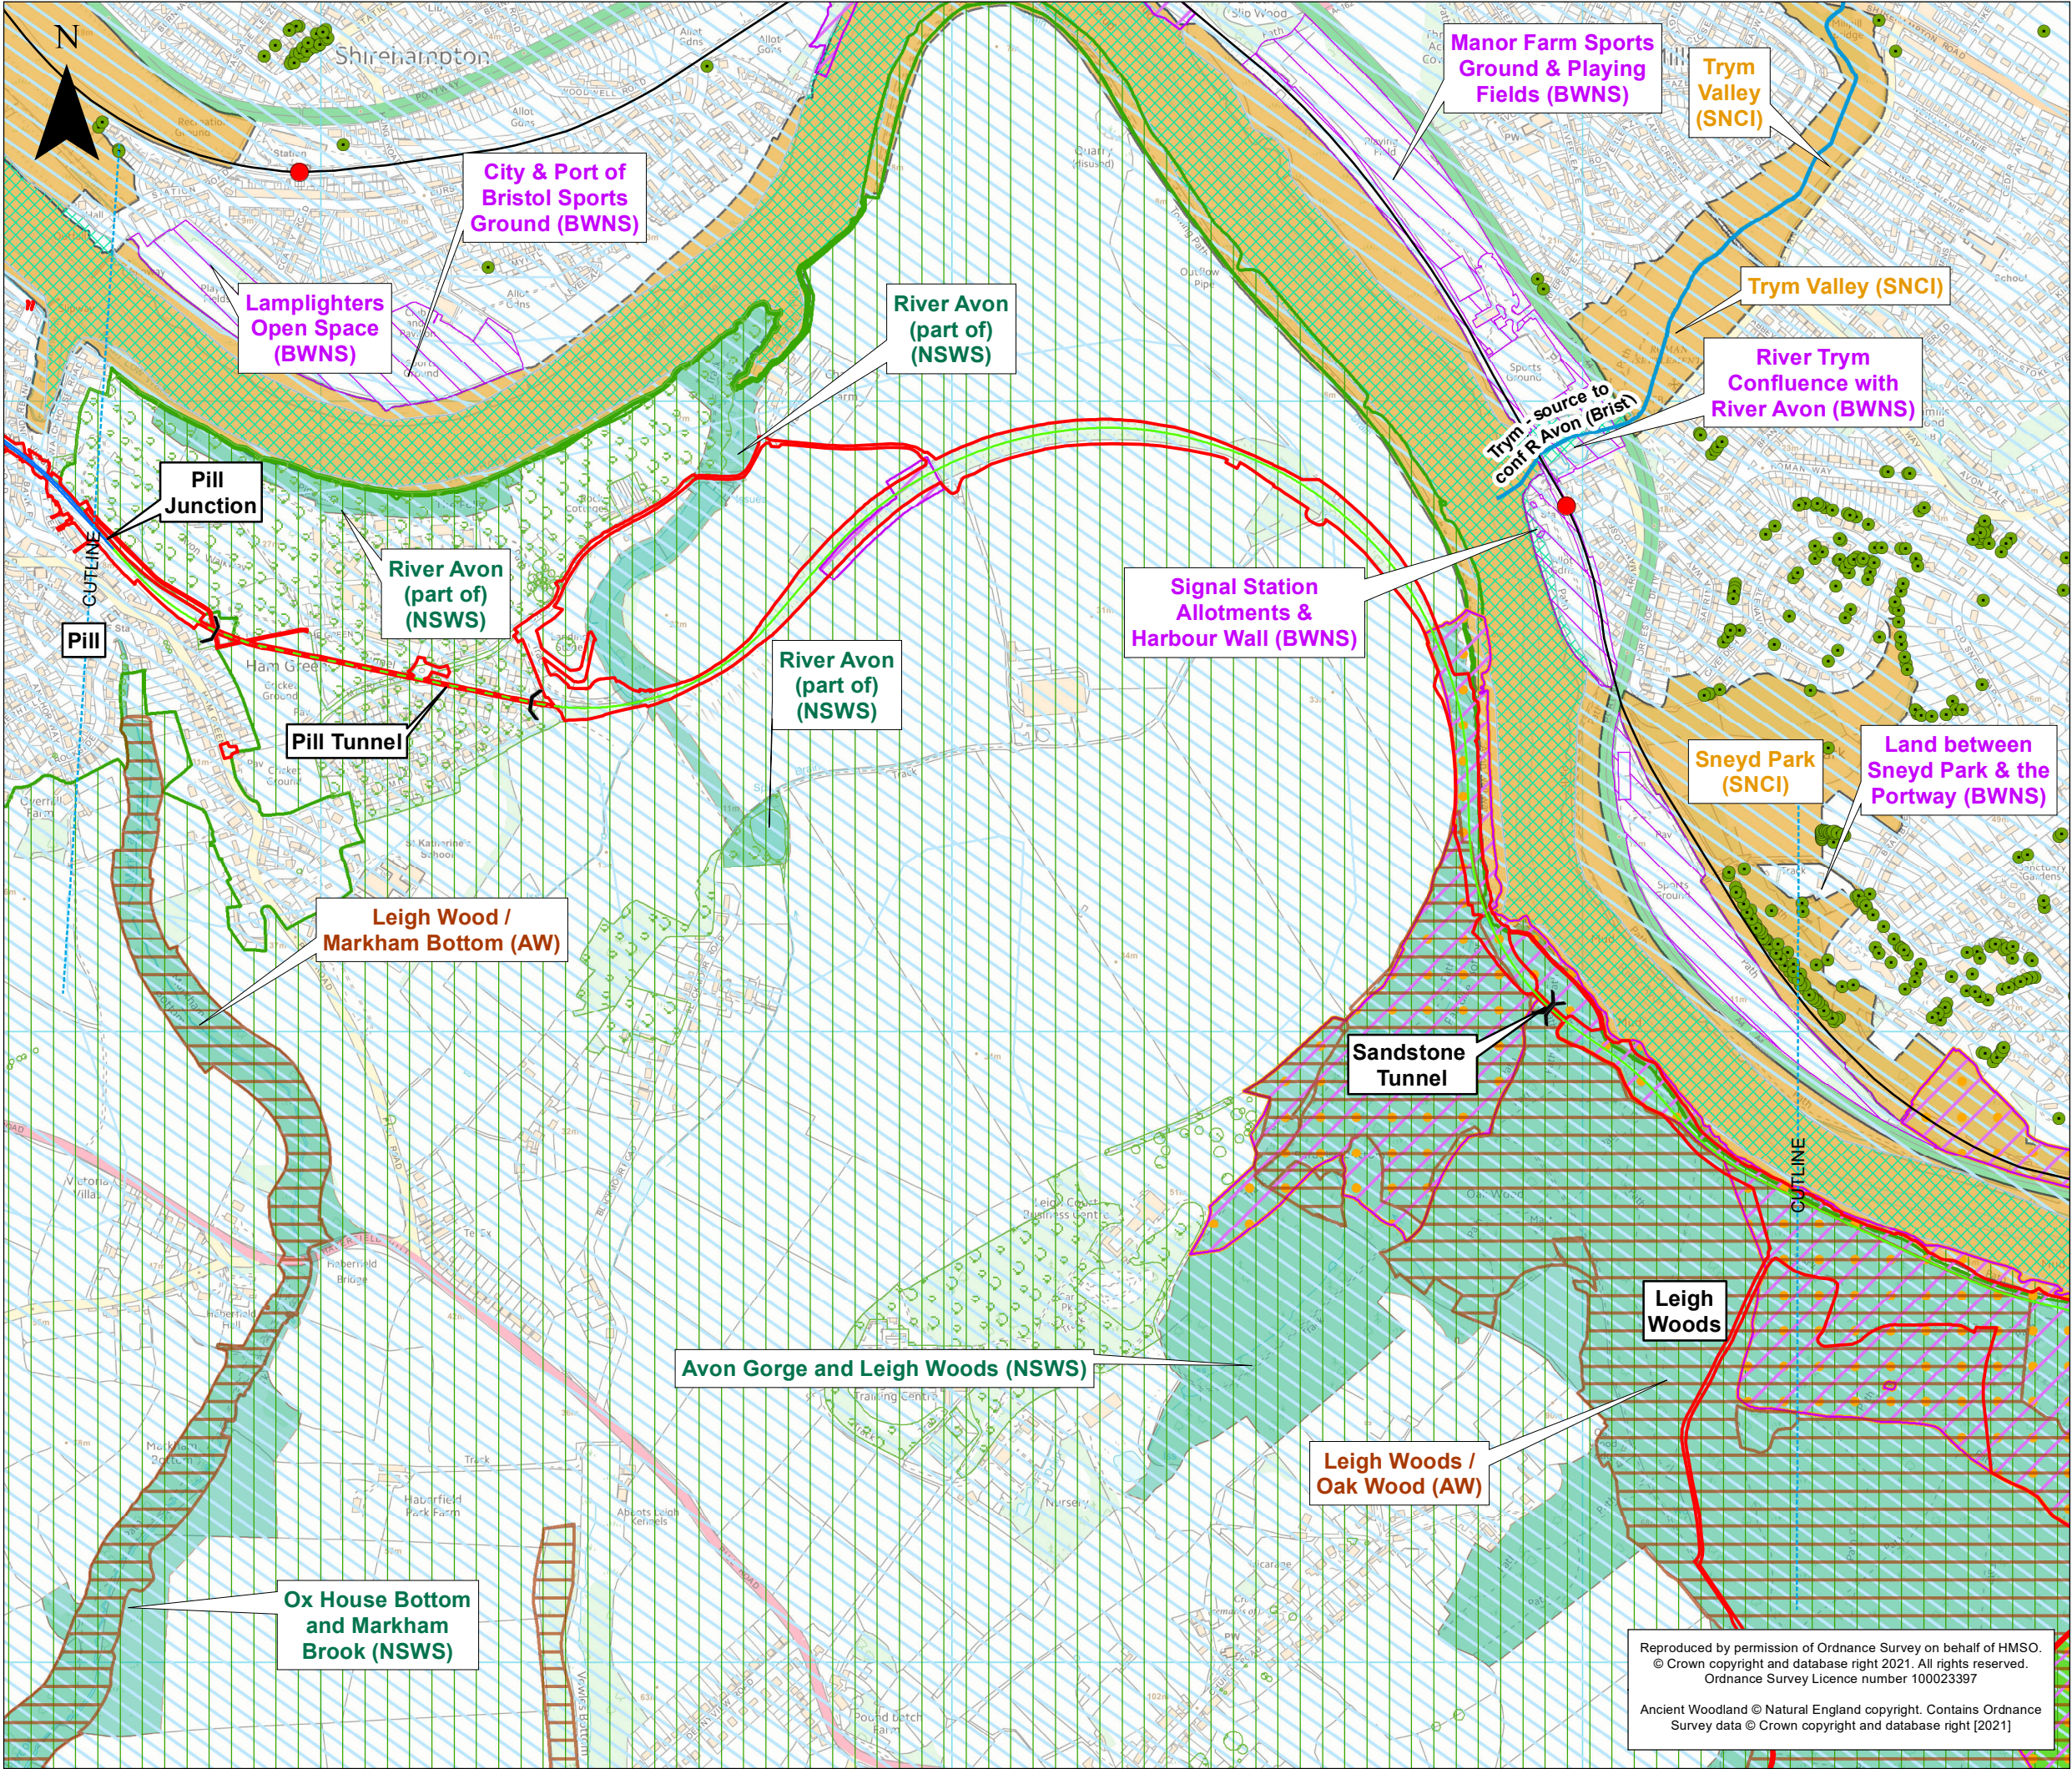

- KEY**
- Order Limits
 - Existing Railway Line
 - Existing Railway Station
 - Portishead Branch Line**
 - The Nationally Significant Infrastructure Project (NSIP) Works
 - The Associated Development Works
 - Section in Tunnel
 - New Station

- Environmental Constraints**
- Avon Wildlife Trust (AWT)
 - Bristol Wildlife Network Site (BWNS)
 - Portishead Ecology Park
 - North Somerset Wildlife Site (NSWS)
 - Parish Council Site
 - Portbury Wharf Nature Reserve
 - Site of Nature Conservation Interest (SNCI)
 - Tree Preservation Order (TPO) Point
 - Tree Preservation Order (TPO) Area
 - Ancient Woodland - Natural England Inventory (AW)
 - Site of Special Scientific Interest (SSSI)
 - Special Area of Conservation (SAC)
 - Special Protection Area (SPA)
 - Ramsar
 - National Nature Reserves (NNR)
 - Green Belt 2011
 - WFD River Waterbody
 - WFD Transitional Waterbodies
 - WFD Groundwater Bodies Cycle 2

ES-B	MPC	CW	CF	12/03/2021	Revised Order Limits
ES-A	MPC	CW	CF	30/11/2019	First draft
Rev	By	Chkd	Apprvd	Date	Description

Client

travelwest

Bath & North East Somerset, Bristol, North Somerset and South Gloucestershire
Councils working together to improve your local transport

CH2M HILL
Geospatial
Burderop Park, Swindon, SN4 0QD
Tel: +44 (0)1793 812479 Fax: +44 (0)1793 812089
www.ch2m.com

ch2m

Project : **Portishead Branch Line (MetroWest Phase 1)**

Drawing : **Plan of statutory and non-statutory nature conservation designations Sheet 3 of 5 - Pill to Leigh Woods Plan APFP Regulation 5(2)(l)**



Drawn By : Martin Costello Date: 12/03/2021
Checked By : Clare Williams Date: 12/03/2021
Approved By : Carolyn Francis Date: 12/03/2021

Drawing No. : **674946-100-001-A** Revision **ES-B**

Drawing Scale : 1:10,000 @ A3

Reproduced by permission of Ordnance Survey on behalf of HMSO.
© Crown copyright and database right 2021. All rights reserved.
Ordnance Survey Licence number 100023397

Ancient Woodland © Natural England copyright. Contains Ordnance Survey data © Crown copyright and database right [2021]

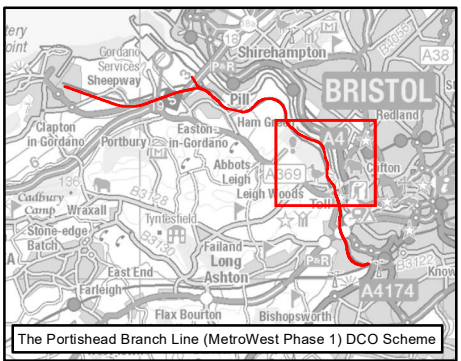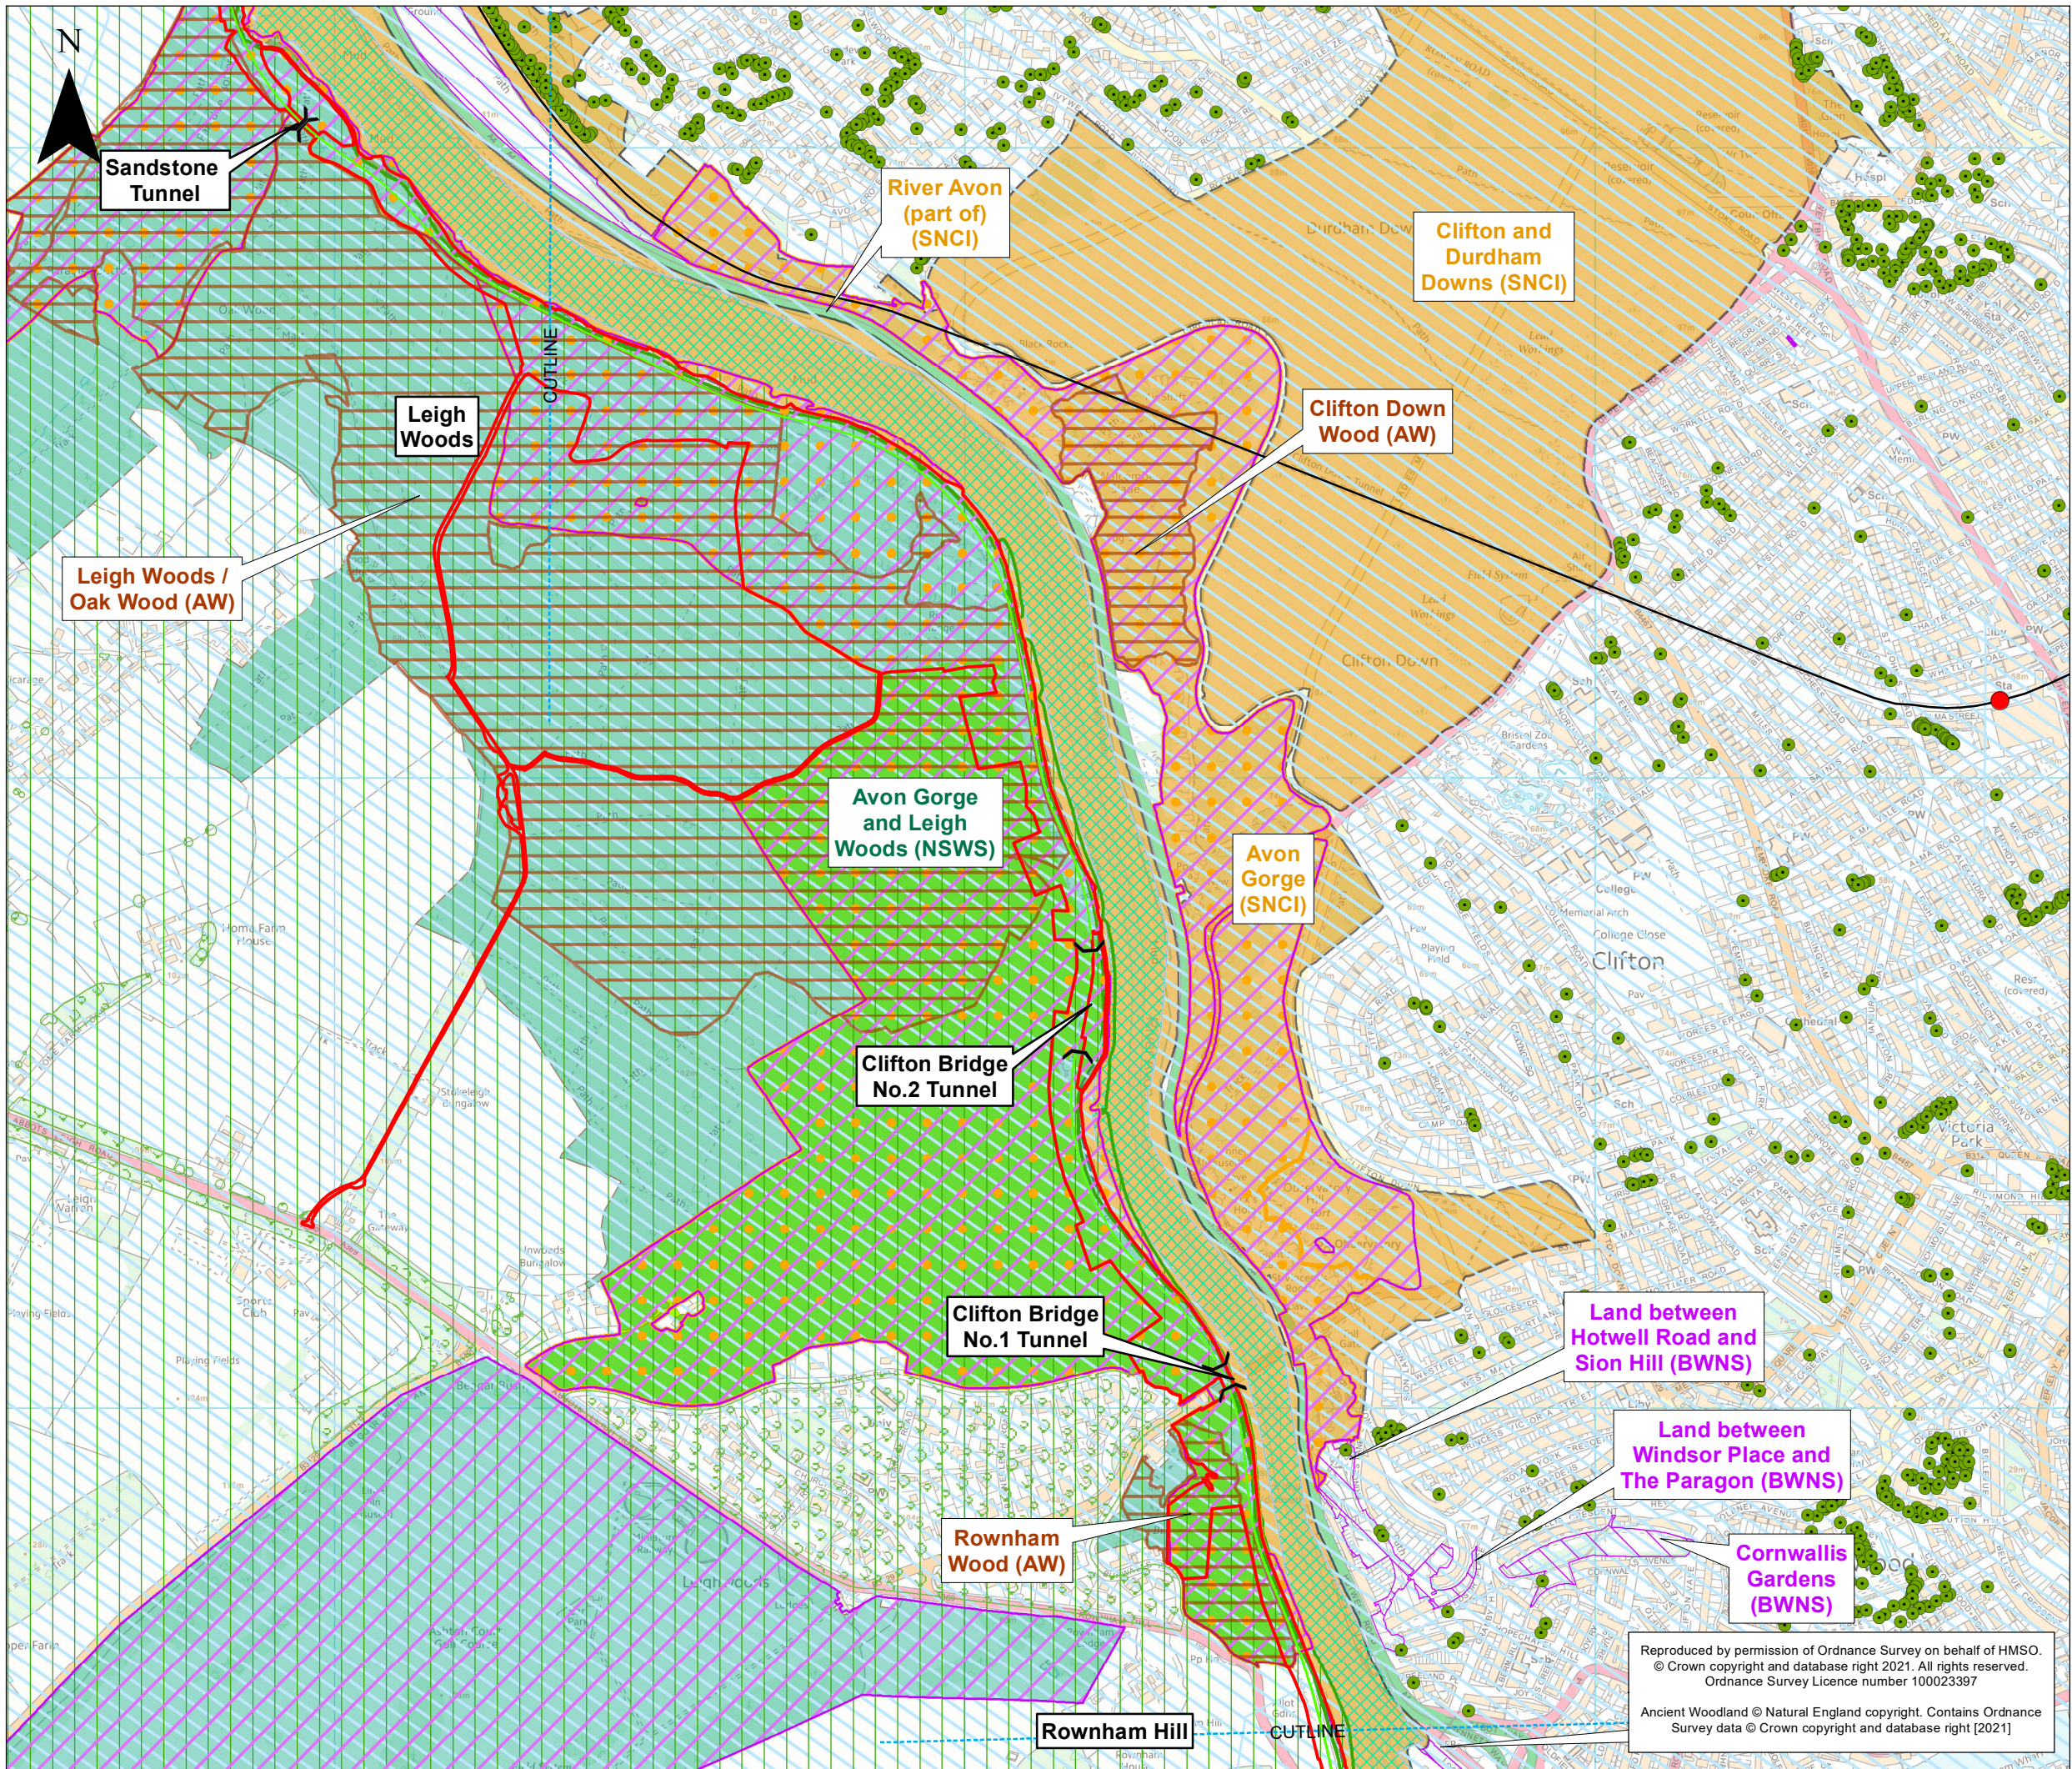

KEY

- Order Limits
- Existing Railway Line
- Existing Railway Station

Portishead Branch Line

- The Nationally Significant Infrastructure Project (NSIP) Works
- The Associated Development Works
- Section in Tunnel
- New Station

Environmental Constraints

- Avon Wildlife Trust (AWT)
- Bristol Wildlife Network Site (BWNS)
- Portishead Ecology Park
- North Somerset Wildlife Site (NSWS)
- Parish Council Site
- Portbury Wharf Nature Reserve
- Site of Nature Conservation Interest (SNCI)
- Tree Preservation Order (TPO) Point
- Tree Preservation Order (TPO) Area
- Ancient Woodland - Natural England Inventory (AW)
- Site of Special Scientific Interest (SSSI)
- Special Area of Conservation (SAC)
- Special Protection Area (SPA)
- Ramsar
- National Nature Reserves (NNR)
- Green Belt 2011
- WFD River Waterbody
- WFD Transitional Waterbodies
- WFD Groundwater Bodies Cycle 2

ES-B	MPC	CW	CF	12/03/2021	Revised Order Limits
ES-A	MPC	CW	CF	30/11/2019	First draft
Rev	By	Chkd	Apprvd	Date	Description

Client

travelwest
Bath & North East Somerset, Bristol, North Somerset and South Gloucestershire
Councils working together to improve your local transport

CH2M HILL
Geospatial
Burderop Park, Swindon, SN4 0QD
Tel: +44 (0)1793 812479 Fax: +44 (0)1793 812089
www.ch2m.com

Project : Portishead Branch Line (MetroWest Phase 1)

Drawing : Plan of statutory and non-statutory nature conservation designations
Sheet 4 of 5 - Leigh Woods to Rownham Hill
Plan APFP Regulation 5(2)(l)



Drawn By :	Martin Costello	Date:	12/03/2021
Checked By :	Clare Williams	Date:	12/03/2021
Approved By :	Carolyn Francis	Date:	12/03/2021

Drawing No. :	674946-100-001-A	Revision	ES-B
---------------	------------------	----------	------

Drawing Scale : 1:10,000 @ A3

Reproduced by permission of Ordnance Survey on behalf of HMSO.
© Crown copyright and database right 2021. All rights reserved.
Ordnance Survey Licence number 100023397

Ancient Woodland © Natural England copyright. Contains Ordnance Survey data © Crown copyright and database right [2021]

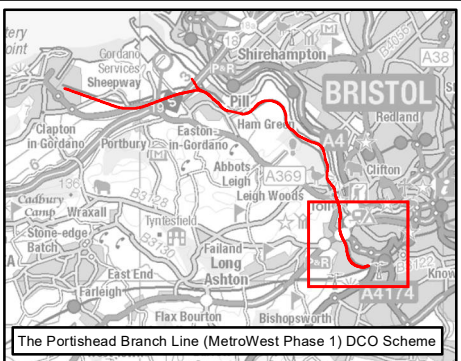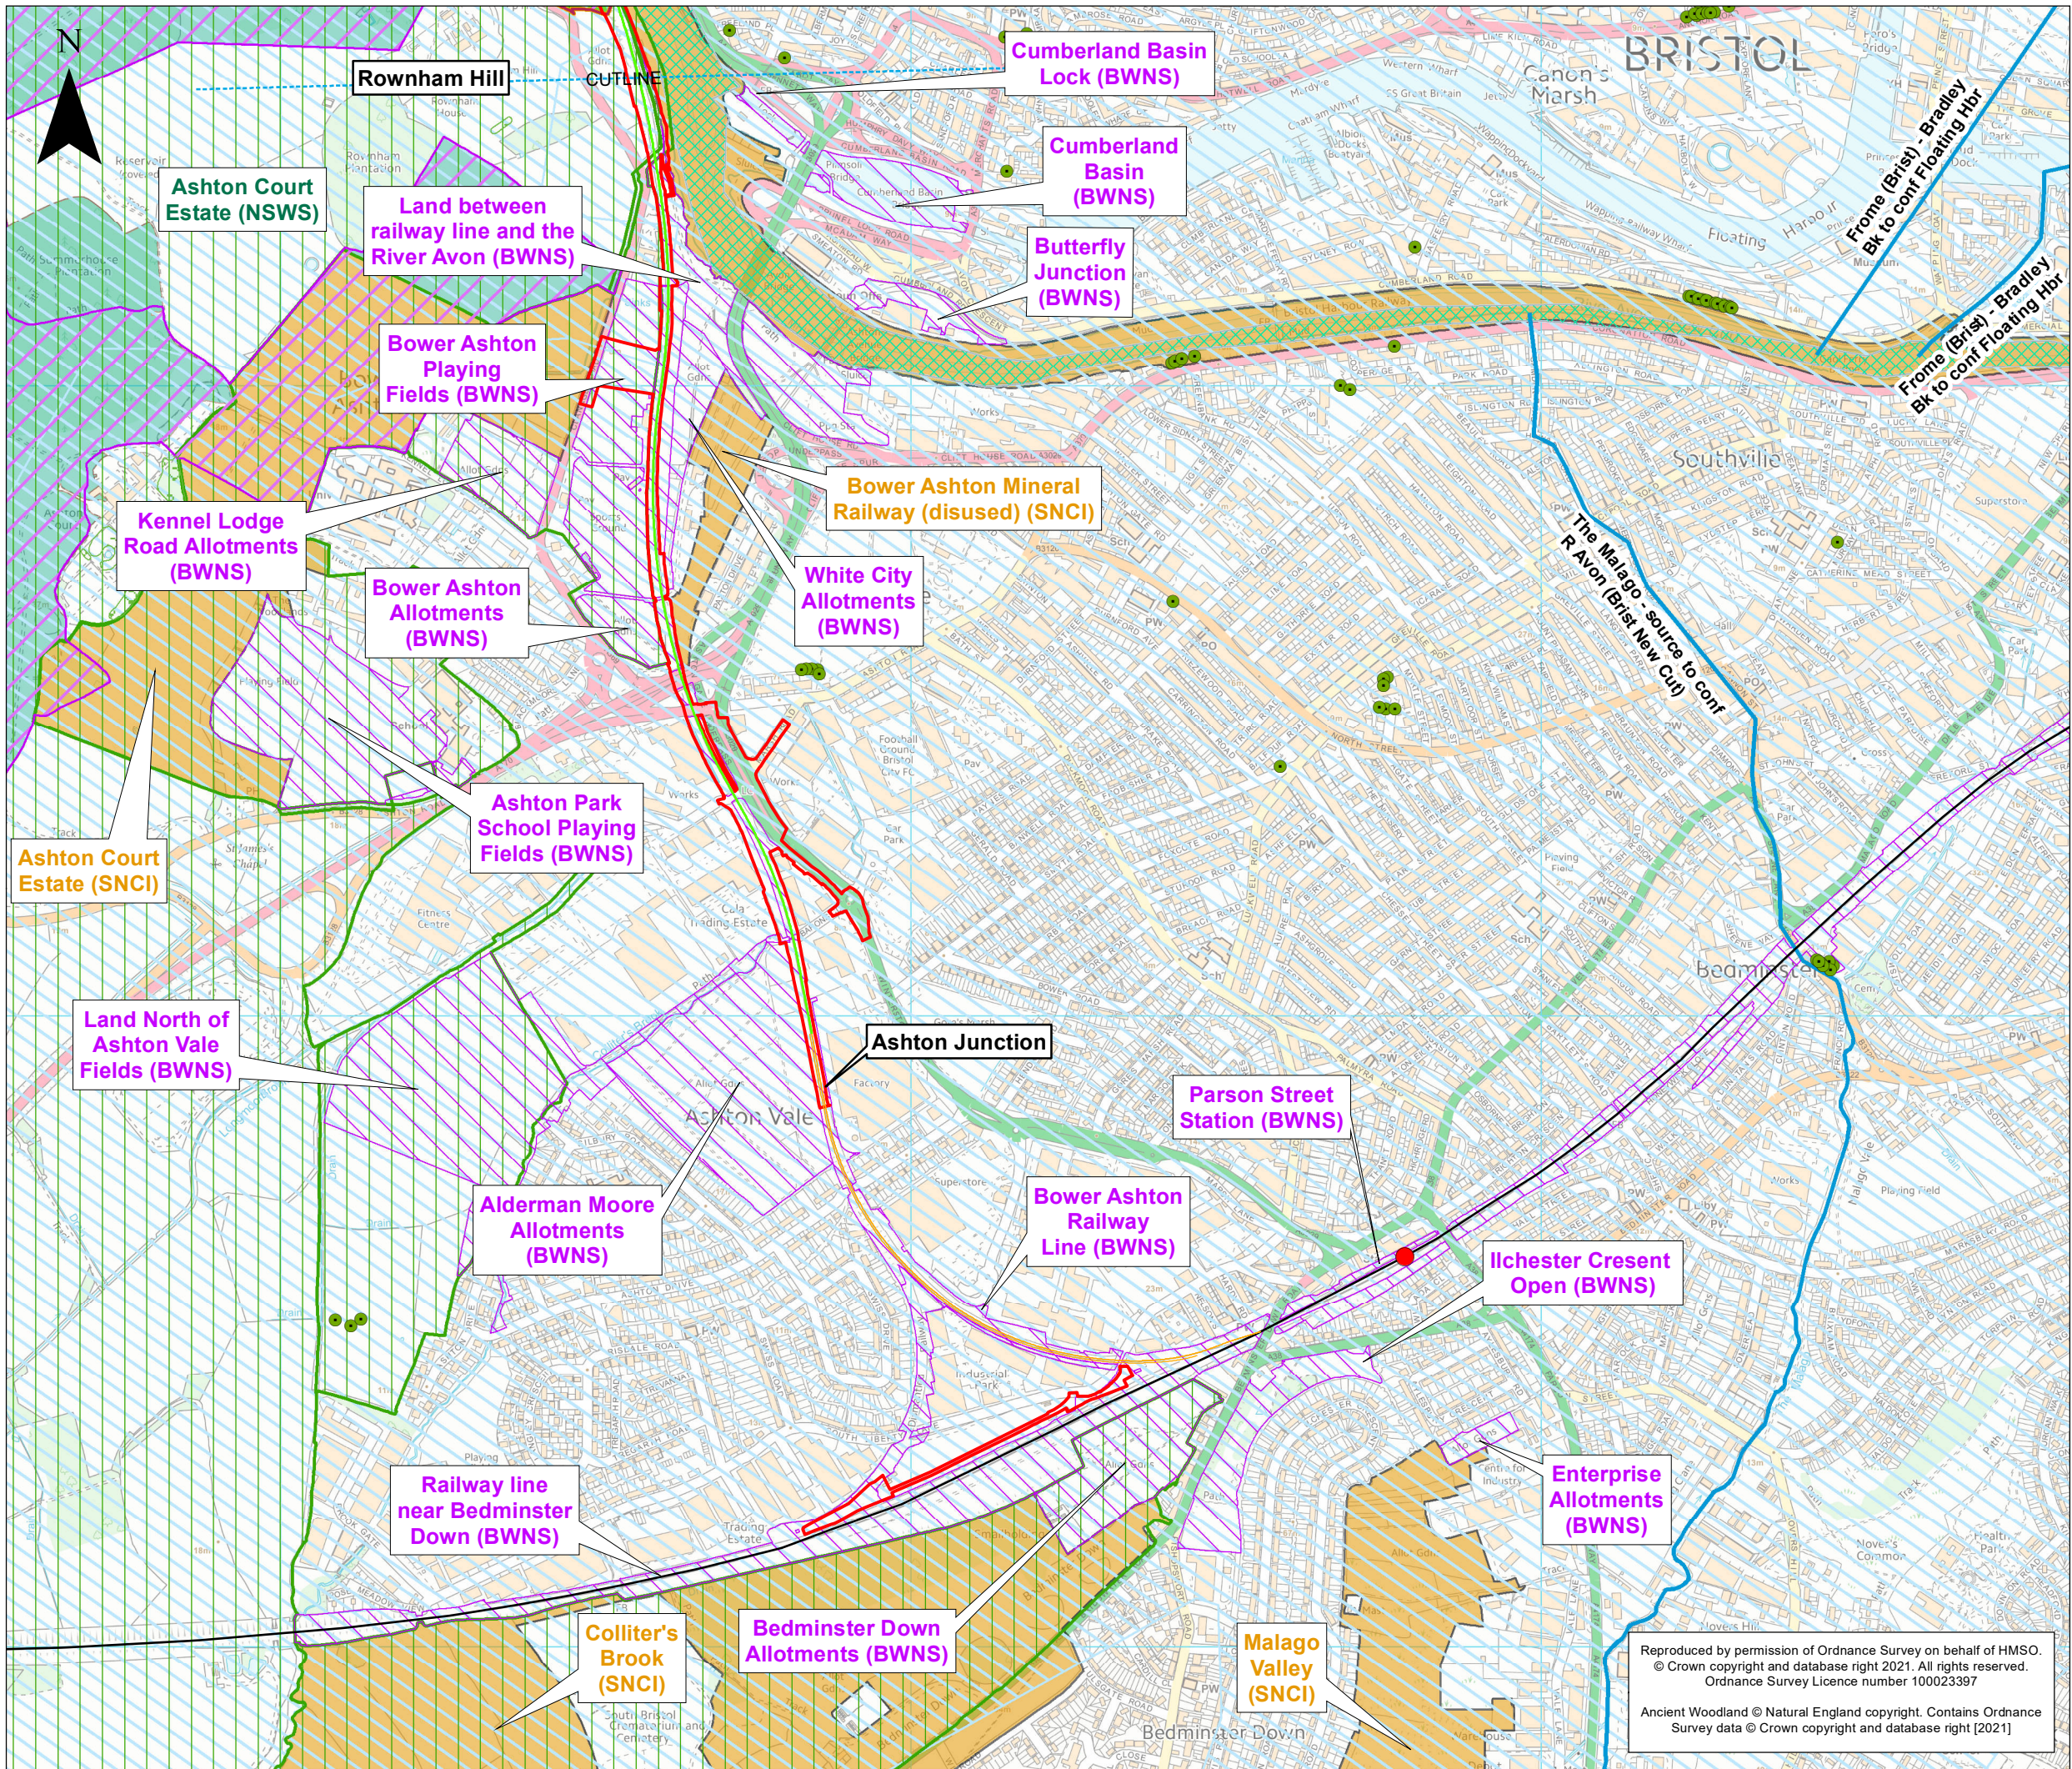

KEY					
	Order Limits		Existing Railway Line		Existing Railway Station
Portishead Branch Line					
	The Nationally Significant Infrastructure Project (NSIP) Works		The Associated Development Works		Section in Tunnel
	New Station	Other Works			
	Network Rail Permitted Development Rights	Environmental Constraints			
	Avon Wildlife Trust (AWT)		Bristol Wildlife Network Site (BWNS)		Portishead Ecology Park
	North Somerset Wildlife Site (NSWS)		Parish Council Site		Portbury Wharf Nature Reserve
	Site of Nature Conservation Interest (SNCI)		Tree Preservation Order (TPO) Point		Tree Preservation Order (TPO) Area
	Ancient Woodland - Natural England Inventory (AW)		Site of Special Scientific Interest (SSSI)		Special Area of Conservation (SAC)
	Special Protection Area (SPA)		Ramsar		National Nature Reserves (NNR)
	Green Belt 2011		WFD River Waterbody		WFD Transitional Waterbodies
	WFD Groundwater Bodies Cycle 2				
ES-B	MPC	CW	CF	12/03/2021	Revised Order Limits
ES-A	MPC	CW	CF	30/11/2019	First draft
Rev	By	Chkd	Apprvd	Date	Description

Client

Bath & North East Somerset, Bristol, North Somerset and South Gloucestershire Councils working together to improve your local transport

CH2M HILL
Geospatial
Burderop Park, Swindon, SN4 0QD
Tel: +44 (0)1793 812479 Fax: +44 (0)1793 812089
www.ch2m.com

Project : Portishead Branch Line (MetroWest Phase 1)

Drawing : Plan of statutory and non-statutory nature conservation designations
Sheet 5 of 5 - Rownham Hill to Ashton Junction
Plan APFP Regulation 5(2)(l)

Drawn By :	Martin Costello	Date:	12/03/2021
Checked By :	Clare Williams	Date:	12/03/2021
Approved By :	Carolyn Francis	Date:	12/03/2021

Drawing No. :	674946-100-001-A	Revision	ES-B
---------------	------------------	----------	------

Drawing Scale : 1:10,000 @ A3

Reproduced by permission of Ordnance Survey on behalf of HMSO.
© Crown copyright and database right 2021. All rights reserved.
Ordnance Survey Licence number 100023397

Ancient Woodland © Natural England copyright. Contains Ordnance Survey data © Crown copyright and database right [2021]