OXFORDSHIRE
STRATEGIC RAIL FREIGHT INTERCHANGE

Applicant's Responses to ExQ1


Appendix 2 - Plan Referred to in the Northampton Gateway 2023 Amendment Order

Document Reference: 11.3B

On behalf of
Oxfordshire Railfreight Limited

October 2026

PINS REF:	TR050008
Document Reference	11.3B
APFP Regulation	5(2)(q)
Author	Oxfordshire Railfreight Limited
Date	26 October 2026
Revision	-

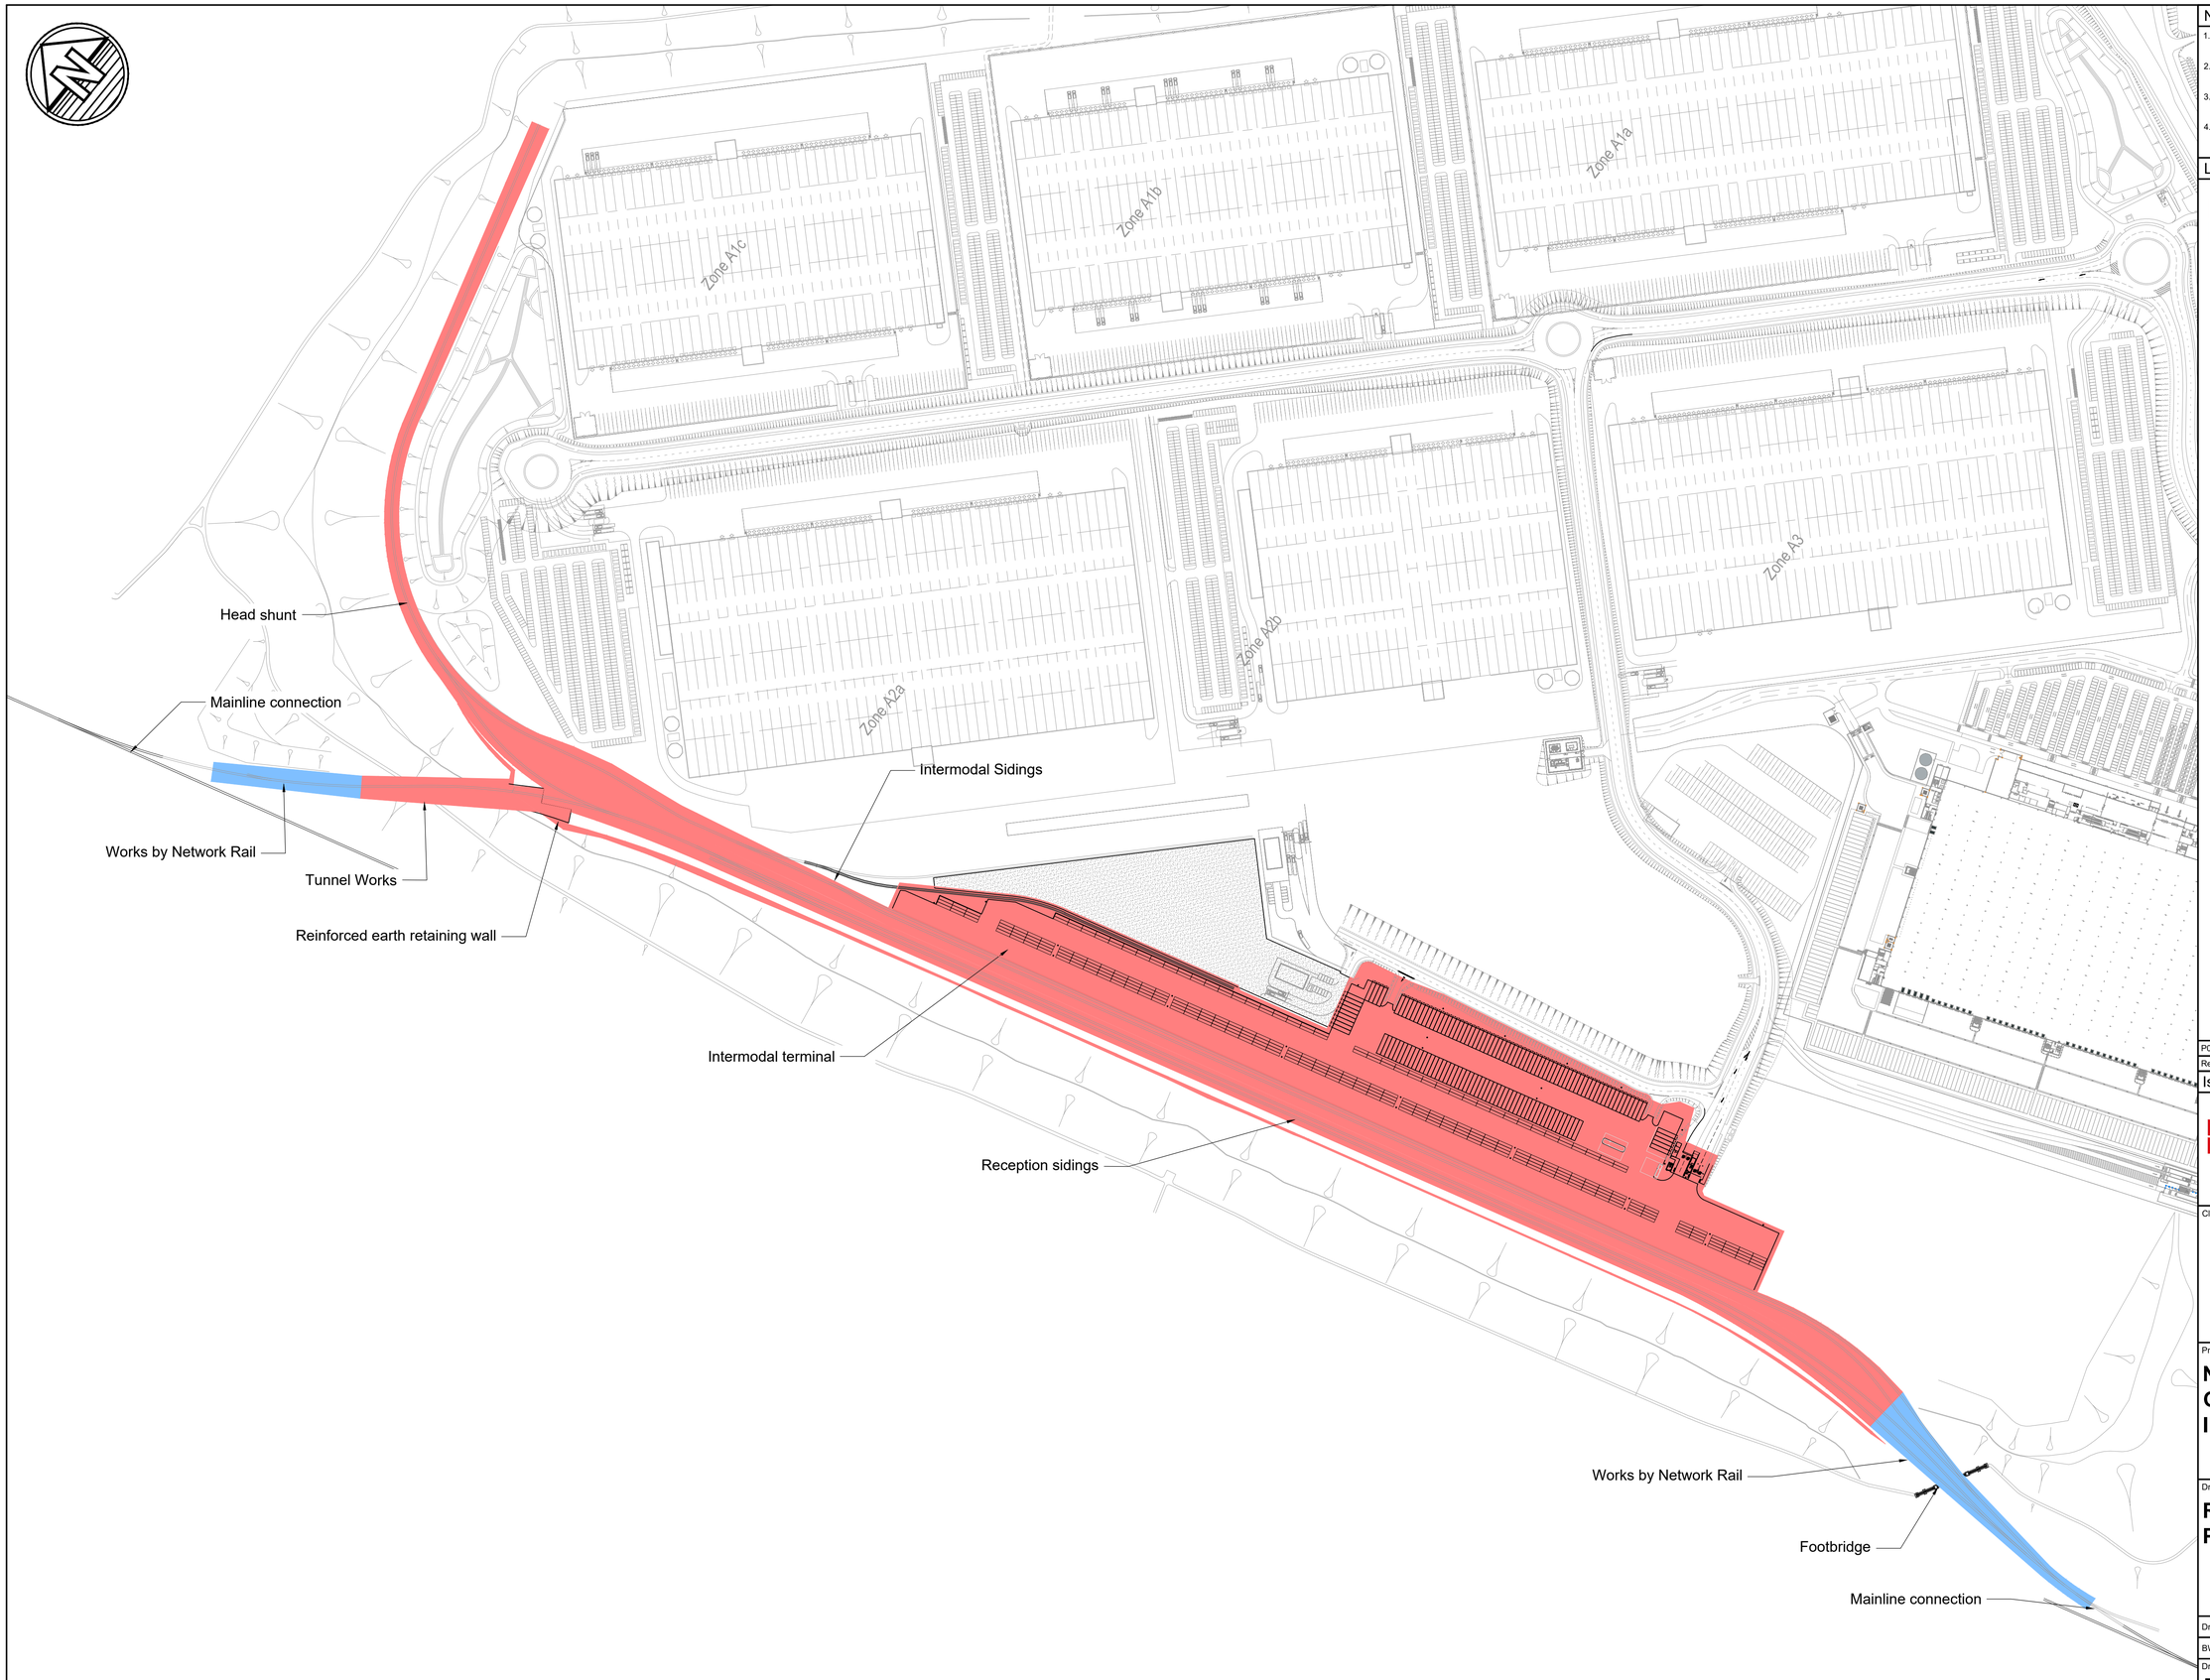

Notes

1. Do not scale this drawing. All dimensions must be checked/ verified on site. If in doubt ask.
2. This drawing is to be read in conjunction with all relevant architects, engineers and specialists drawings and specifications.
3. All dimensions in millimetres unless noted otherwise. All levels in metres unless noted otherwise.
4. Any discrepancies noted on site are to be reported to the engineer immediately.

Legend

- Works by the Undertaker
- Works by Network Rail

Rev	Date	Details of issue / revision	Drw	Rev
P01	08.04.22	Issue for Information	AL	SC

Issues & Revisions

BWB A CAF GROUP COMPANY
Birmingham | 0121 233 3322
Leeds | 0113 233 8000
London | 020 7407 3879
Manchester | 0161 233 4260
Nottingham | 0115 924 1100
www.bwbconsulting.com

Client

SEGRO

Project Title

NORTHAMPTON GATEWAY RAIL FREIGHT INTERCHANGE

Drawing Title

RAIL INFRASTRUCTURE PLAN

Drawn:	A.Linney		Reviewed:	S.Carter	
BWB Ref:	NTH2315	Date:	08.04.22	Scale@A1:	1:2500

Drawing Status

FOR INFORMATION

Project - Originator - Zone - Level - Type - Role - Number	Status	Rev
NGW-BWB-GEN-XX-SK-C-SK315	**S2**	**P01**

© Copyright BWB Consulting Ltd

Y:\NTH\NTH2315_M1 J15 SRFI\02. Project Delivery\01. WIP\Sketches\NGW-BWB-GEN-XX-SK-C-SK315_Rail Infrastructure Plan.dwg