OXFORDSHIRE
STRATEGIC RAIL FREIGHT INTERCHANGE

Applicant's Responses to ExQ1

Appendix 3 - Planning Boundary of the IVC Facility

Document Reference: 11.3C

On behalf of
Oxfordshire Railfreight Limited

October 2026

PINS REF:	TR050008
Document Reference	11.3C
APFP Regulation	5(2)(q)
Author	Oxfordshire Railfreight Limited
Date	26 October 2026
Revision	-

10 25 50 100 Metres


NORTH

Indicative

OXFORDSHIRE COUNTY COUNCIL

APPROVED

DATE: 29/06/2021
APPLICATION No. 09/01312/CM (MW.0197/09)
(NMA MW.0077/21)

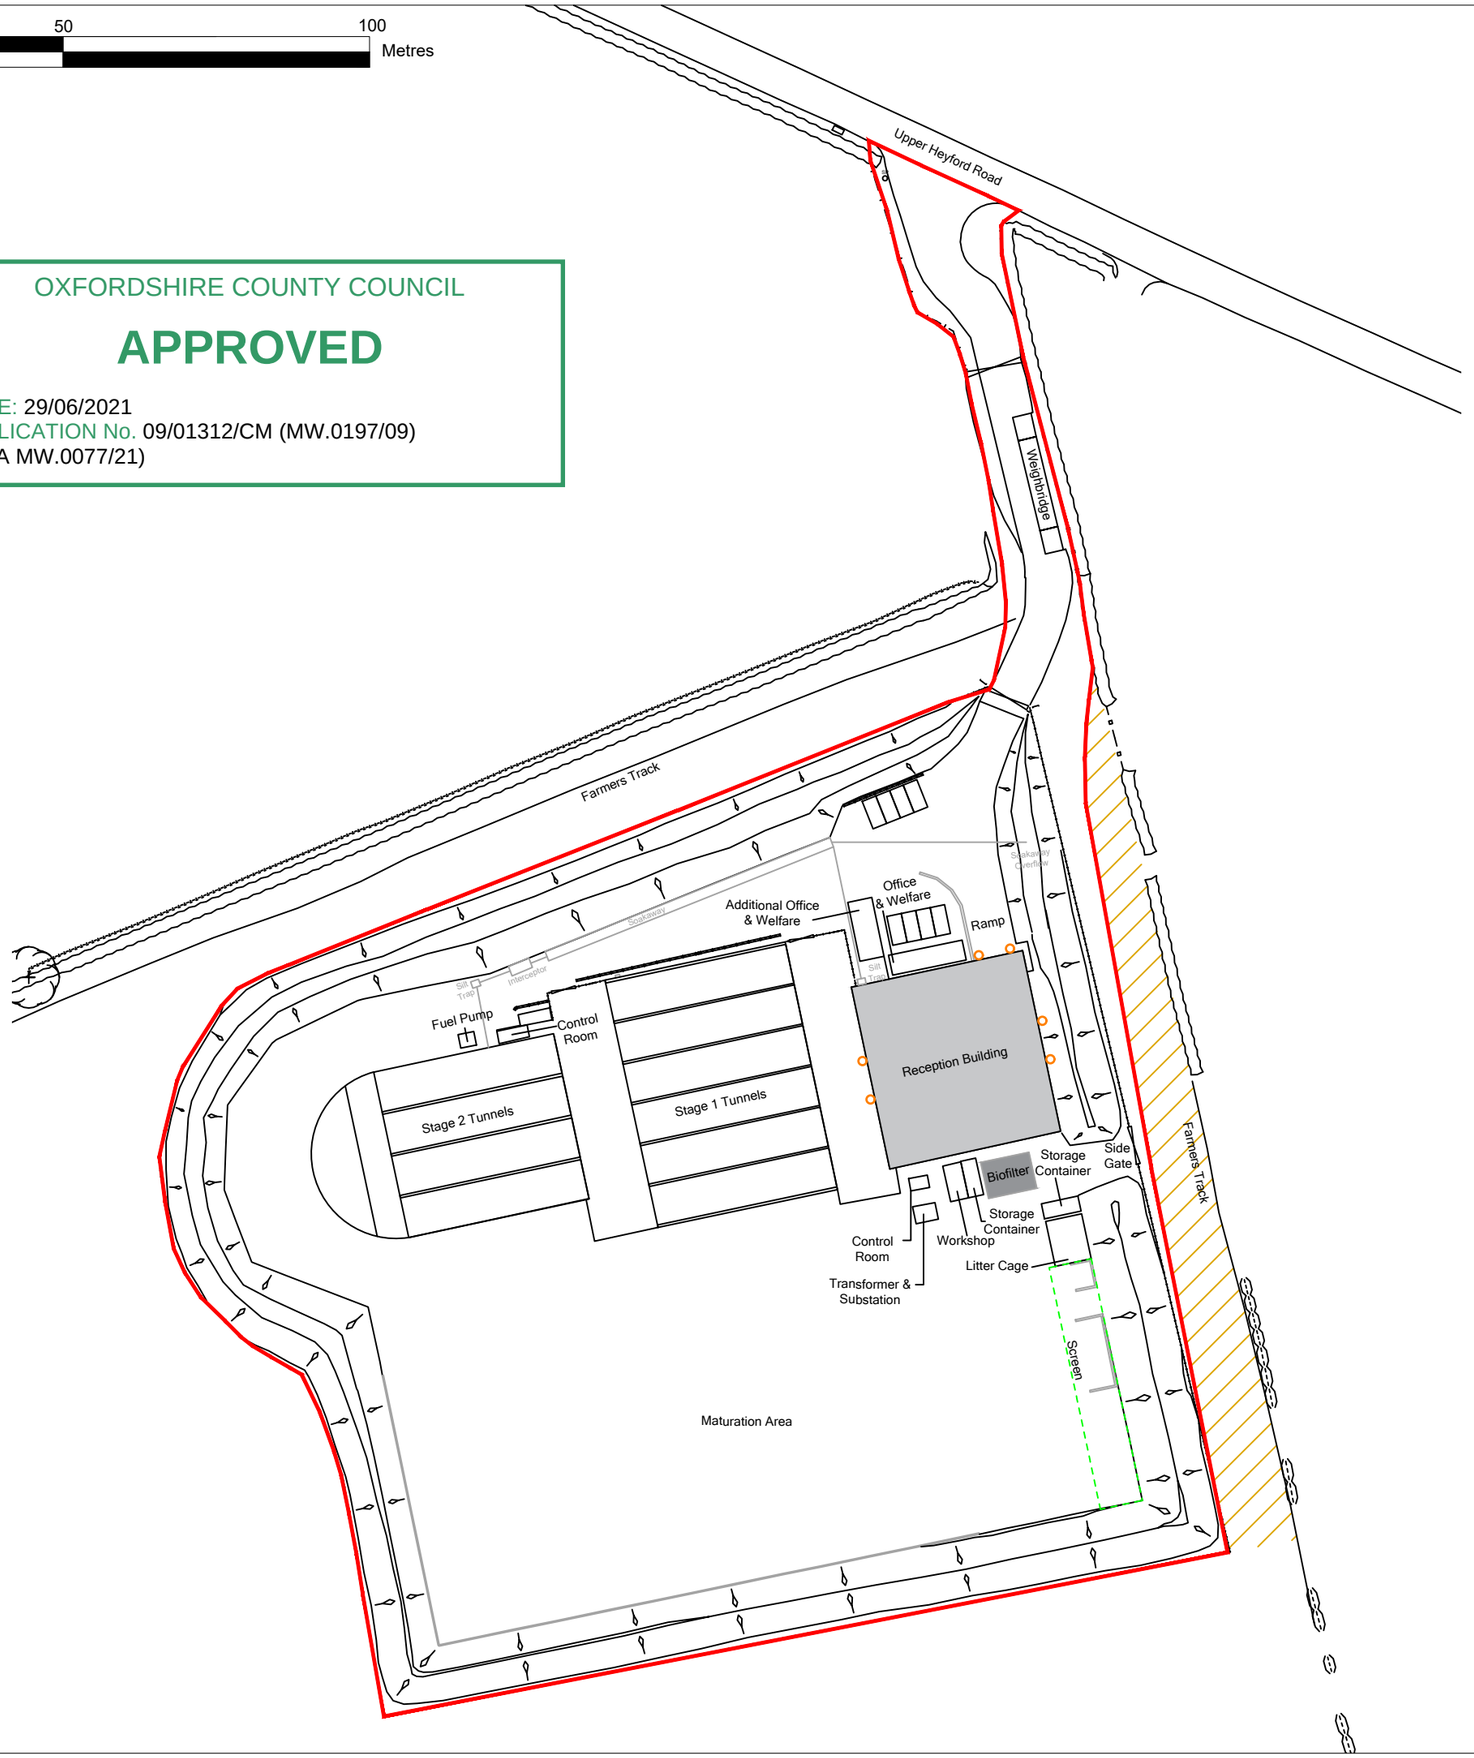

Do not scale from this drawing.
All dimensions to be checked on site.
© Copyright Bidwells LLP.

Notes.

Planning Boundary

Location of screen subject of permission 10/01274/CM

Right of Access

Lighting

Rev	Description	Date	By

BIDWELLS

Bidwells LLP,
Seacourt Tower,
West Way,
Oxford,
OX2 0JJ

T: 01865 790116
E: info@bidwells.co.uk
W: bidwells.co.uk

Client
Severn Trent Green Power,
The Stables, Radford
Oxfordshire, OX7 4EB

Project
Ardley IVC
Ashgrove Farm
Ardley

Title
Site Plan

Scale @ A3	Drawn by/Checked by	Date
1:1000	RW	09.04.21

Job no.	Dwg No.	Revision
JB63319	P003	A