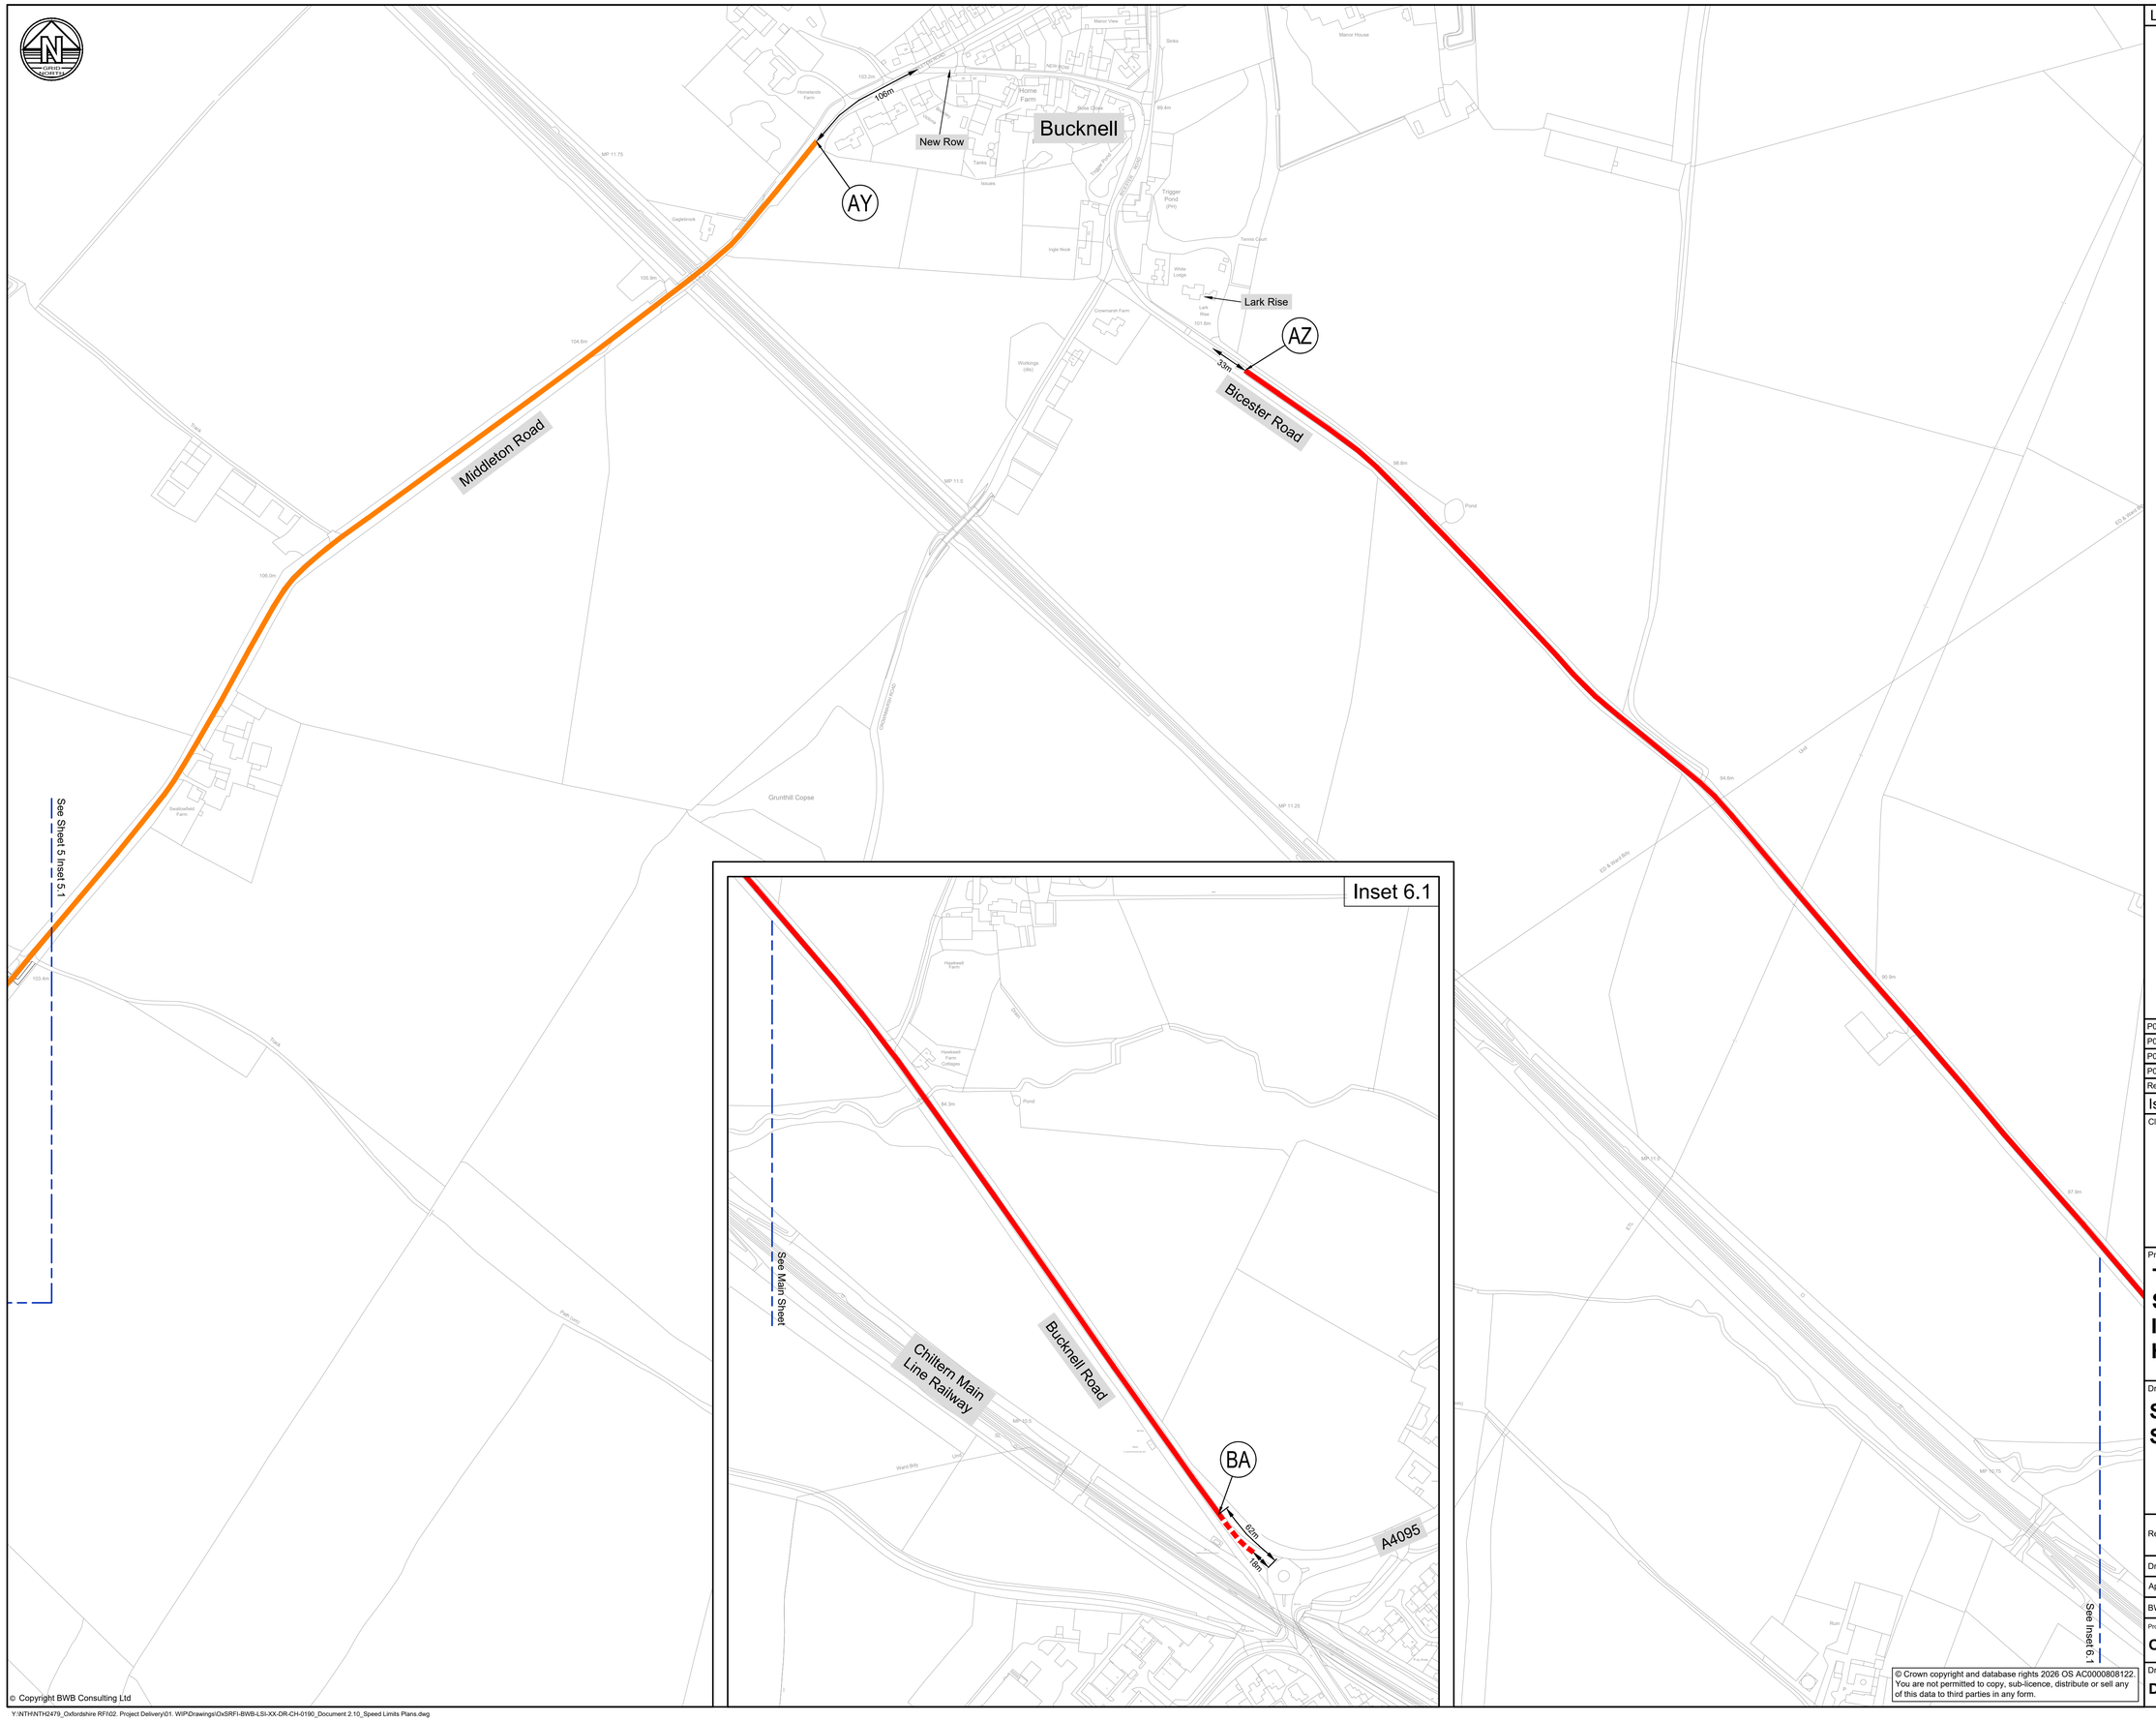


Legend

- HIGHWAYS SUBJECT TO 20mph SPEED LIMIT
- HIGHWAY WITHOUT STREET LIGHTING SUBJECT TO 30mph SPEED LIMIT
- HIGHWAYS SUBJECT TO 40mph SPEED LIMIT (MOTORWAY SLIP ROADS)
- HIGHWAYS SUBJECT TO 40mph SPEED LIMIT
- HIGHWAYS SUBJECT TO 50mph SPEED LIMIT
- DERESTRICTED HIGHWAYS (HIGHWAY WITH STREET LIGHTING WHERE NATIONAL SPEED LIMIT APPLIES)
- MOTORWAY - NATIONAL SPEED LIMIT APPLIES
- HIGHWAY (NON-MOTORWAY) WITHOUT STREET LIGHTING - NATIONAL SPEED LIMIT APPLIES
- HIGHWAY WITH STREET LIGHTING SUBJECT TO 30mph SPEED LIMIT

(X) REFERENCE LABEL: REFER TO SCHEDULE 8 OF THE DEVELOPMENT CONSENT ORDER

THE LEGEND IS IDENTICAL ON ALL SHEETS OF THE SPEED LIMIT PLANS AND THEREFORE NOT ALL ITEMS DETAILED IN THE LEGEND ARE REPRESENTED ON EACH SHEET

0 50 100 150 200

SCALE: METRES

Rev	Date	Details of issue / revision	Drw	Ch'd	Apv
P04	13.10.26	AZ-BA amended to 30mph	SRH	RP	SRH
P03	20.02.26	DCO Submission	RP	SRH	SRH
P02	23.01.26	Updated following consultation	RP	SRH	SRH
P01	15.12.25	Preliminary Issue	SRH	DF	SRH

Issues & Revisions

Client

OxSRFI OXFORDSHIRE STRATEGIC RAIL FREIGHT INTERCHANGE

Project Title

THE OXFORDSHIRE STRATEGIC RAIL FREIGHT INTERCHANGE AND HIGHWAYS ORDER 202X

Drawing Title

SPEED LIMIT PLANS SHEET 06

Regulation:	5(2) (o)	Document:	2.10F
Drawn:	S. Hilditch	Checked:	D.Fraser
Approved:	S. Hilditch	Date:	15.12.25
BWB Ref:	NTH2479	Scale@A1:	1:2500

Project - Originator - Functional Breakdown - Spatial Breakdown - Form - Discipline - Number

OxSRFI-BWB-LSI-06-DR-CH-0196

Drawing Status: **DCO SUBMISSION** | Rev: **P04**

© Copyright BWB Consulting Ltd

© Crown copyright and database rights 2026 OS AC0000808122. You are not permitted to copy, sub-licence, distribute or sell any of this data to third parties in any form.

Y:\NTH\NTH2479_Oxfordshire RFI\02. Project Delivery\01. WIP\Drawings\OxSRFI-BWB-LSI-XX-DR-CH-0190_Document 2.10_Speed Limits Plans.dwg