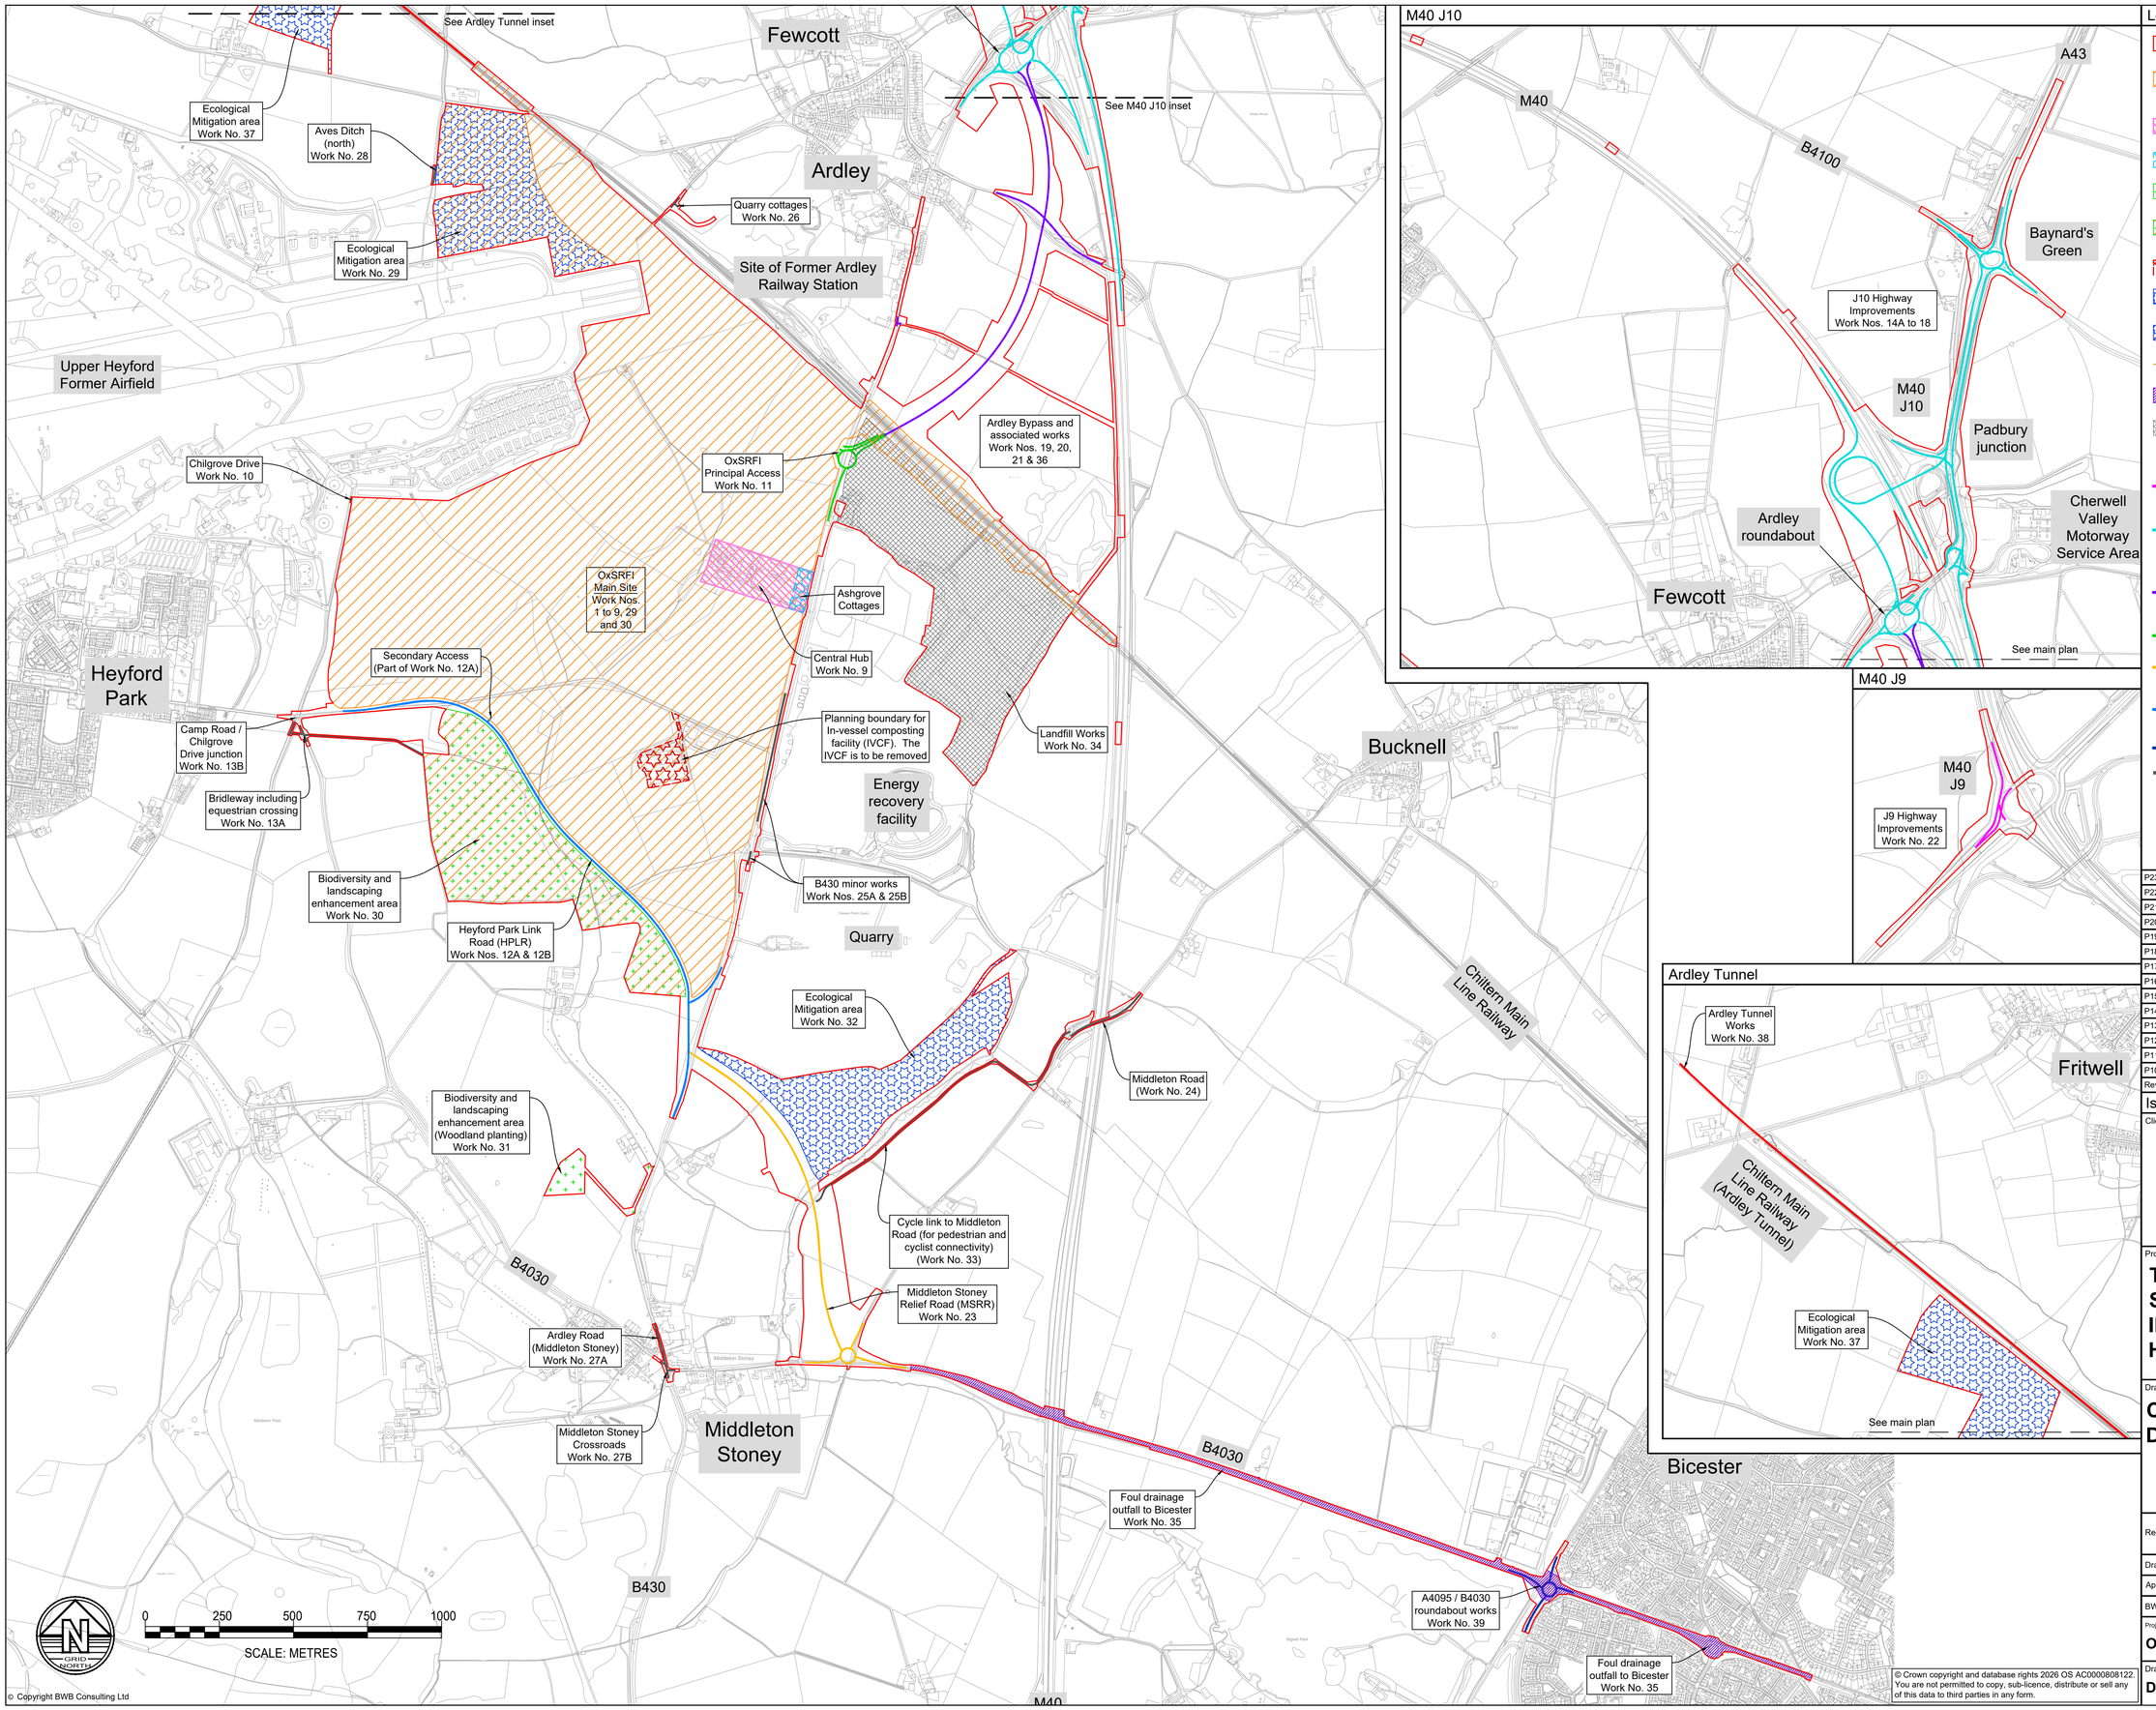


Legend

- Order Limits: the full Application Site
- Main Site: the area to be occupied principally by the Rail Terminal, the rail served warehousing, the Central Hub including Ashgrove Cottages; incorporating rail connections from the Chiltern Main Line
- Central Hub
- Ashgrove Cottages (part of the Central Hub)
- Biodiversity and Landscaping Enhancement Areas
- Biodiversity and landscaping enhancement area within the Main Site
- In-vessel composting facility (IVCF) planning boundary
- Ecological Mitigation Areas
- Ecological Mitigation Areas within the Main Site
- Ardley Tunnel Works
- Foul Drainage Outfall
- Landfill Works

Highway Works, which comprise:

- J9 Highway Improvements: the highway works to be carried out in connection with the improvement of J9 of the M40 motorway
- J10 Highway Improvements: the highway works to be carried out in connection with the improvement of J10 of the M40 motorway, including works to the A43 Baynard's Green roundabout and associated works to the local road network.
- Ardley Bypass: a bypass to the east of the village of Ardley including realignment of Ardley Road and associated works to footpaths and bridleways.
- Principal Access: the principal access to the Main Site from the B430
- Middleton Stoney Relief Road (MSRR): a relief road to the north east of the village of Middleton Stoney linking the B4030 to the B430
- Heyford Park Link Road (HPLR): the length of new road between the B430 and Heyford Park including the Secondary Access
- A4095 / B4030 roundabout works
- Other local highway works: as shown on the drawing

P23	09.10.26	IVCF added		SRH	SRH
P22	07.09.26	Revised for DCO change		SRH	SRH
P21	13.07.26	Revised for DCO change		SRH	SRH
P20	03.02.26	Order limits finalised		SRH	SRH
P19	23.01.26	Minor presentational amedment		SRH	SRH
P18	13.01.26	Updates post consultation		SRH	SRH
P17	09.09.25	Work 32 minor hatching amend		SRH	SRH
P16	08.09.25	Work 39 and 40 added		SRH	SRH
P15	28.08.25	Minor order limit amends		SRH	SRH
P14	25.07.25	Note added ref Work 28 and 37		SRH	SRH
P13	03.07.25	Various updates		SRH	SRH
P12	04.06.25	Work Nos. added		SRH	SRH
P11	21.02.25	Scheme update		SRH	SRH
P10	08.03.23	Scheme update		SRH	SRH
Rev	Date	Details of issue / revision		Drw	Ch'd	Apv

Issues & Revisions

Client

OxSRFI
OXFORDSHIRE
STRATEGIC RAIL FREIGHT INTERCHANGE

Project Title

THE OXFORDSHIRE STRATEGIC RAIL FREIGHT INTERCHANGE AND HIGHWAYS ORDER 202X

Drawing Title

COMPONENTS OF DEVELOPMENT PLAN

Regulation:	5(2) (o)	Document:	2.13
Drawn:	S.Hilditch	Checked:	S.Hilditch
Approved:	S.Hilditch	Date:	18.05.21
BWB Ref:	NTH2479	Scale@A1:	1:10,000

Project - Originator - Functional Breakdown - Spatial Breakdown - Form - Discipline - Number

OxSRFI-BWB-GEN-ZZ-SK-C-SK015

Drawing Status: **DCO SUBMISSION**

Rev: **P23**

© Copyright BWB Consulting Ltd

© Crown copyright and database rights 2026 OS AC0000808122. You are not permitted to copy, sub-licence, distribute or sell any of this data to third parties in any form.