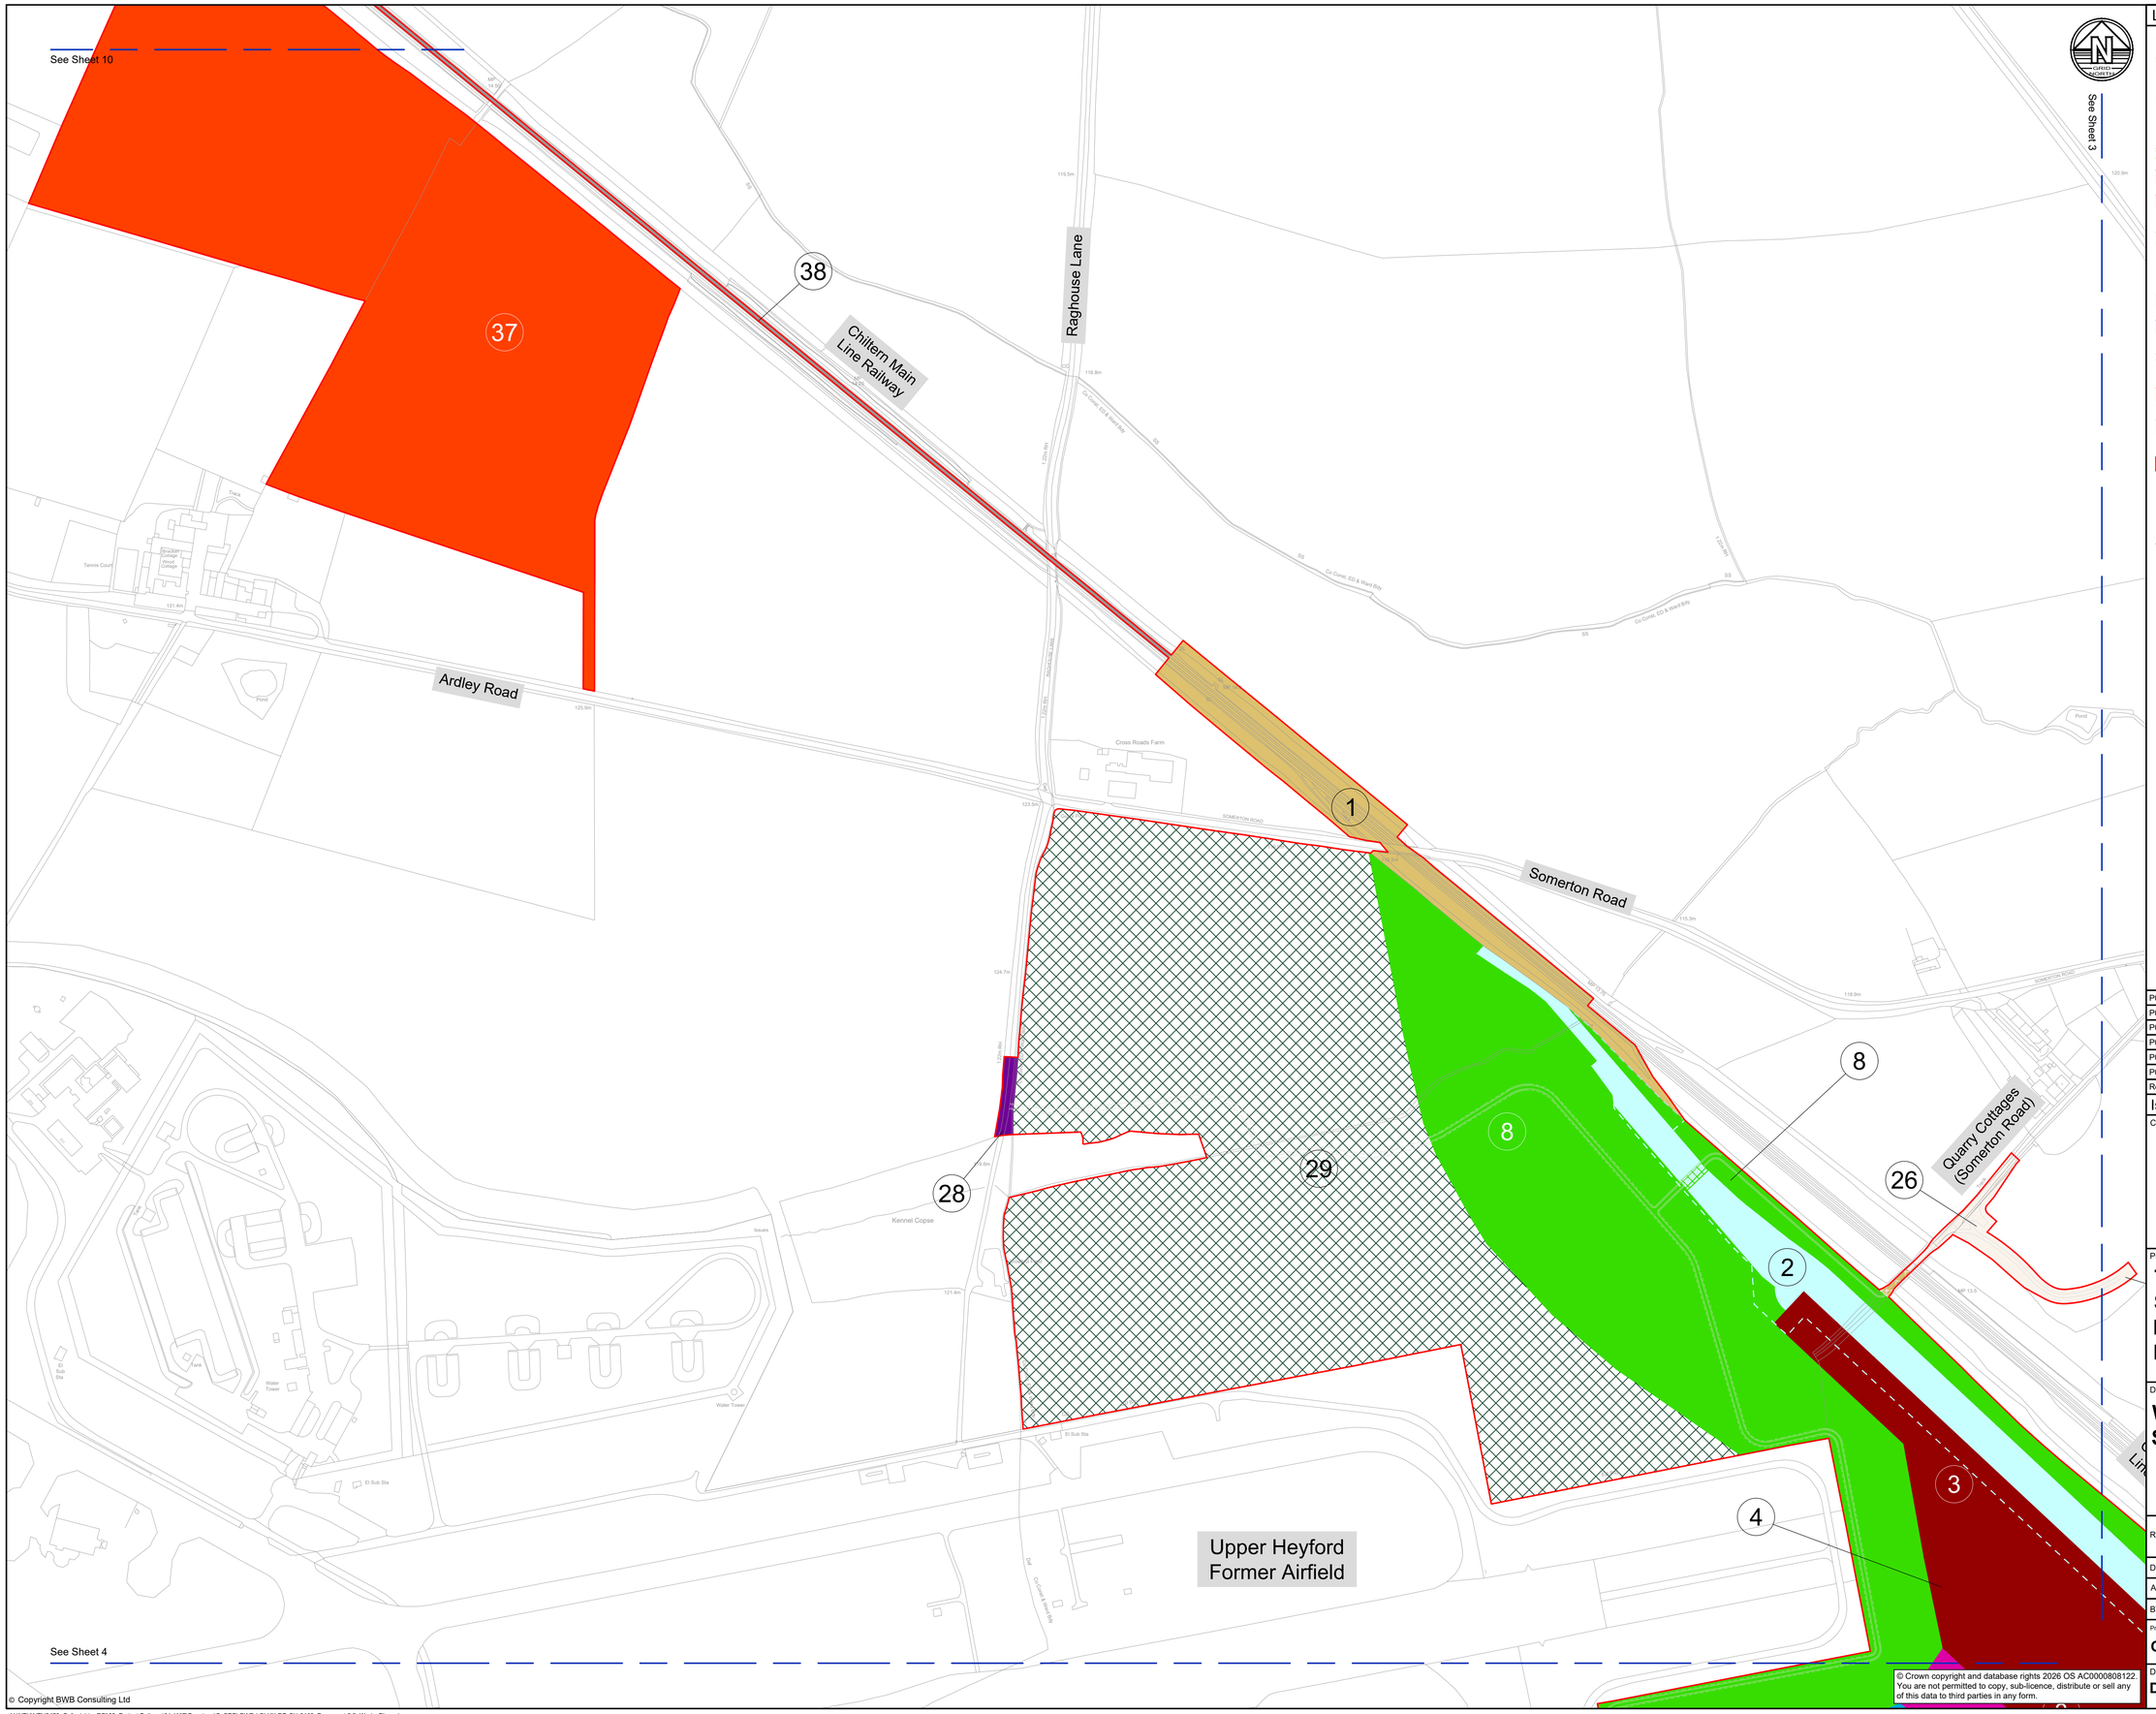

© Copyright BWB Consulting Ltd

© Crown copyright and database rights 2026 OS AC0000808122. You are not permitted to copy, sub-licence, distribute or sell any of this data to third parties in any form.

Legend (Sheet 2)

WORK No. REFERENCE

- WORK No. 1 - RAILWAY WORKS TO THE EXISTING CHILTERN MAIN LINE
- WORK No. 2 - PRIVATE RAILWAY
- WORK No. 2 LIMITS OF DEVIATION
- WORK No. 8 OVER WORK No. 2
- WORK No. 3 - RAIL TERMINAL
- WORK No. 4 - RAIL TERMINAL OR RAIL SERVED WAREHOUSING
- WORK No. 8 - LANDSCAPING
- WORK No. 26 - QUARRY COTTAGES TURNING HEAD AND BRIDLEWAY
- WORK No. 26 OVER WORK No. 1
- WORK No. 28 - AVES DITCH (NORTH)
- WORK No. 29 - ECOLOGICAL MITIGATION AREA (MAIN SITE)
- WORK No. 37 - ECOLOGICAL MITIGATION AREA (NORTH OF ARDLEY ROAD)
- WORK No. 38 - ARDLEY TUNNEL

- ORDER LIMITS
- X — WORK NUMBER: REFER TO SCHEDULE 1 OF THE DEVELOPMENT CONSENT ORDER.

NOTES

1. WORK No. AREAS ARE DESCRIBED IN SCHEDULE 1 OF THE DEVELOPMENT CONSENT ORDER.
2. THE LIMITS OF DEVIATION ARE THE FULL EXTENT OF THE WORKS SHOWN SAVE FOR WORK No. 2 THE LIMITS OF DEVIATION OF WHICH ARE AS SHOWN ON THESE PLANS. PLEASE REFER ALSO TO ARTICLE 4 OF THE DEVELOPMENT CONSENT ORDER.

0 50 100 150 200

SCALE: METRES

Rev	Date	Details of issue / revision	Drw	Ch'd	Apv
P06	13.07.26	Revised for DCO change	SRH	RP	SRH
P05	11.02.26	DCO Submission	RP	SRH	SRH
P04	23.01.26	Updated following consultation	RP	SRH	SRH
P03	12.09.25	Minor amendments	JFP	SRH	SRH
P02	29.08.25	Amended following legal review	JFP	SRH	SRH
P01	31.07.25	Preliminary Issue	JFP	SRH	SRH

Issues & Revisions

Client

OxSRFI OXFORDSHIRE STRATEGIC RAIL FREIGHT INTERCHANGE

Project Title

THE OXFORDSHIRE STRATEGIC RAIL FREIGHT INTERCHANGE AND HIGHWAYS ORDER 202X

Drawing Title

WORKS PLANS SHEET 2 OF 10

Regulation:	5(2) (j)	Document:	2.2B
Drawn:	J.Palmer	Checked:	S.Hilditch
Approved:	S.Hilditch	Date:	31.07.2025
BWB Ref:	NTH2479	Scale@A1:	1:2500

Project - Originator - Functional Breakdown - Spatial Breakdown - Form - Discipline - Number

OxSRFI-BWB-LSI-02-DR-CH-0162

Drawing Status	Rev
DCO SUBMISSION	**P06**

Y:\NTH\NTH2479_Oxfordshire RFI\02. Project Delivery\01. WIP\Drawings\OxSRFI-BWB-LSI-XX-DR-CH-0160_Document 2.2_Works Plans.dwg