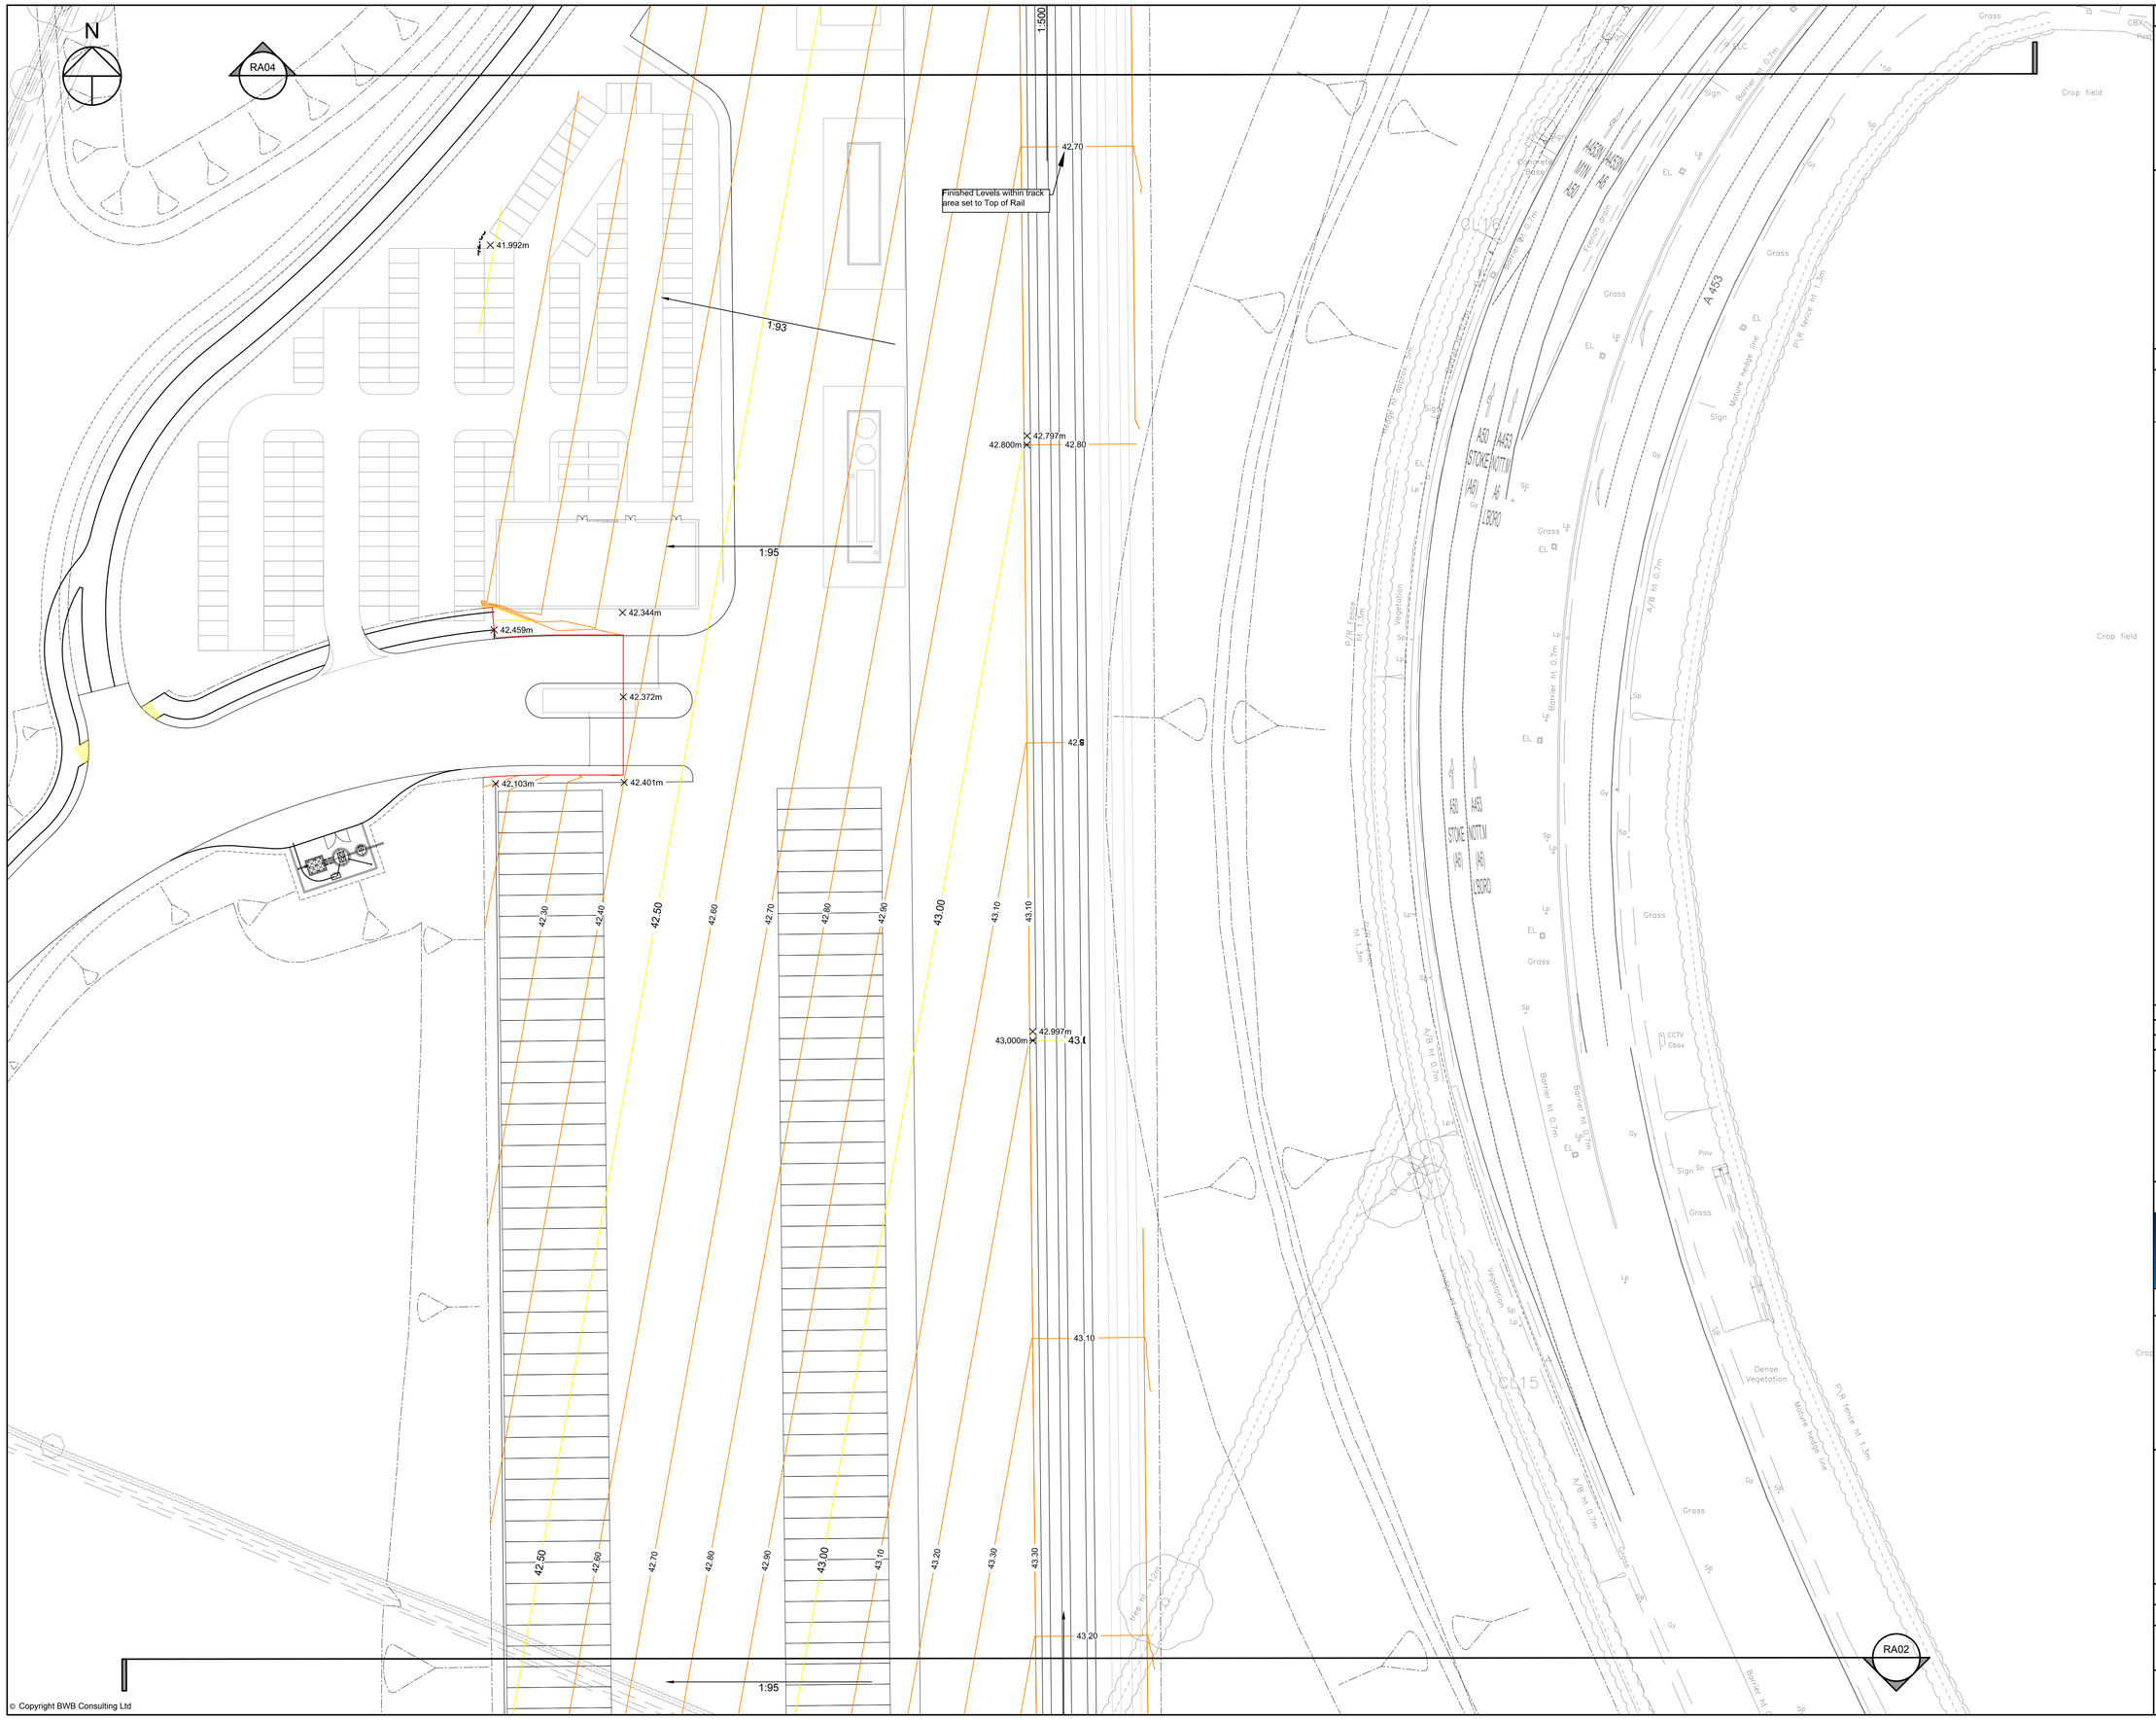

© Copyright BWB Consulting Ltd

Notes

1. Do not scale this drawing. All dimensions must be checked/ verified on site. If in doubt ask.
2. This drawing is to be read in conjunction with all relevant architects, engineers and specialists drawings and specifications.
3. All dimensions in millimetres unless noted otherwise. All levels in metres unless noted otherwise.
4. Any discrepancies noted on site are to be reported to the engineer immediately.
5. Finished Level within track area set to top of rail.

Key Plan

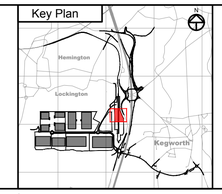

Legend

- FINISHED LEVEL CONTOURS
- MAJOR CONTOURS @ 0.5m INTERVALS
- MINOR CONTOURS @ 0.1m INTERVALS
- PROPOSED RAILWAY ALIGNMENT & TRACK

Rev	Date	Details of issue / revision	Drw	Rev
P2	07.06.18	Issued For Approval	IJ	SRH
P1	04.06.18	Issued For Comment	IJ	SRH

Issues & Revisions

BWB CONSULTANCY | ENVIRONMENT INFRASTRUCTURE | BUILDINGS
Birmingham | 0121 233 3322
Leeds | 0113 233 8000
London | 020 7407 3879
Manchester | 0161 233 4260
Nottingham | 0115 924 1100
www.bwbconsulting.com

Client

ROXHILL

Project Title

THE EAST MIDLANDS GATEWAY RAIL FREIGHT INTERCHANGE

Drawing Title

RAIL TERMINAL PROPOSED FINISHED LEVELS

Drawn:	I. Jacques	Reviewed:	S. Hilditch
BWB Ref:	NTH 209	Date: 04.06.18	Scale@A1: 1:500

Drawing Status

FOR APPROVAL

Project - Originator - Zone - Level - Type - Role - Number	Status	Rev
EMG-BWB-RDG-RA03-DR-D-600	S4	P2