

Hampshire Water Transfer and Water Recycling Project

Environmental Statement – Figure 8.3 Non-statutory designated sites within the desk study area

VOLUME NUMBER: 6

PLANNING INSPECTORATE SCHEME NUMBER: WA010002

APPLICATION DOCUMENT REFERENCE: 6.3

APFP REGULATION: 5(2)(a)

17 July 2026

Version 1



from
**Southern
Water.** 



Document Control		
Title	Environmental Statement – Figure 8.3 Non-statutory designated sites within the desk study area	
Version History		
Version	Date	Status/Reason for Issue
Version 0	21 May 2026	DCO Submission
Version 1	17 July 2026	S51 Advice

Drawing Change Log

Drawing Number	Drawing Title	Updated Revision	Changes
17 July 2026 – Response to S51 Advice			
ES Vol III – ES Figure 8.3 Non-statutory designated sites within the desk study area			
PC5223-RHD-ES-ZZ-D-Z-0028	Figure 8.3 Non-statutory designated sites within the desk study area SHEET 4 OF 16	06	All Sites of Interest for Nature Conservation (SINC) and Road Verges of Ecological Interest (RVEI) included in the ecology assessment (ES Chapter 8) added to figure: • Field West of Gillman Road SINC • Birkdale Avenue RVEI • Land to the South of Portsdown Hill Road SINC
PC5223-RHD-ES-ZZ-D-Z-0028	Figure 8.3 Non-statutory designated sites within the desk study area SHEET 5 OF 16	06	All SINC and RVEIs included in the ecology assessment (ES Chapter 8) added to figure: • Field West of Gillman Road SINC • Birkdale Avenue RVEI • Land to the South of Portsdown Hill Road SINC
PC5223-RHD-ES-ZZ-D-Z-0028	Figure 8.3 Non-statutory designated sites within the desk study area SHEET 6 OF 16	06	All SINC and RVEIs included in the ecology assessment (ES Chapter 8) added to figure: • Motte & Bailey & Chalk Pit SINC
PC5223-RHD-ES-ZZ-D-Z-0028	Figure 8.3 Non-statutory designated sites within the desk study area SHEET 7 OF 16	06	All SINC and RVEIs included in the ecology assessment (ES Chapter 8) added to figure: • Blakes Copse SINC • River Meon (Winchester) SINC
PC5223-RHD-ES-ZZ-D-Z-0028	Figure 8.3 Non-statutory designated sites within the desk study area SHEET 8 OF 16	06	All SINC and RVEIs included in the ecology assessment (ES Chapter 8) added to figure: • Blakes Copse SINC • Wickham Meadow SINC • River Meon (Winchester) SINC

Drawing Number	Drawing Title	Updated Revision	Changes
PC5223-RHD-ES-ZZ-D-Z-0028	Figure 8.3 Non-statutory designated sites within the desk study area SHEET 9 OF 16	06	All SINC's and RVEIs included in the ecology assessment (ES Chapter 8) added to figure: • Blakes Copse SINC • Wickham Meadow SINC • River Meon (Winchester) SINC
PC5223-RHD-ES-ZZ-D-Z-0028	Figure 8.3 Non-statutory designated sites within the desk study area SHEET 10 OF 16	06	All SINC's and RVEIs included in the ecology assessment (ES Chapter 8) added to figure: • River Meon (Winchester) SINC
PC5223-RHD-ES-ZZ-D-Z-0028	Figure 8.3 Non-statutory designated sites within the desk study area SHEET 12 OF 16	06	All SINC's and RVEIs included in the ecology assessment (ES Chapter 8) added to figure: • Wintershill Farm Woodland SINC
PC5223-RHD-ES-ZZ-D-Z-0028	Figure 8.3 Non-statutory designated sites within the desk study area SHEET 13 OF 16	06	All SINC's and RVEIs included in the ecology assessment (ES Chapter 8) added to figure: • Wintershill Farm Woodland SINC • Gore Copse SINC • Chestnut Gully Wood SINC
PC5223-RHD-ES-ZZ-D-Z-0028	Figure 8.3 Non-statutory designated sites within the desk study area SHEET 14 OF 16	06	All SINC's and RVEIs included in the ecology assessment (ES Chapter 8) added to figure: • Gore Copse SINC • Chestnut Gully Wood SINC • The Mount Fair Oak and Horton Heath SINC • Fielders Farm Meadows (Eastleigh) SINC • Colden Common Wood and Bracknells Copse SINC • Stoke Park Wood SINC

Drawing Number	Drawing Title	Updated Revision	Changes
PC5223-RHD-ES-ZZ-D-Z-0028	Figure 8.3 Non-statutory designated sites within the desk study area SHEET 15 OF 16	06	All SINC's and RVEIs included in the ecology assessment (ES Chapter 8) added to figure: • Gore Copse SINC • Chestnut Gully Wood SINC • The Mount Fair Oak and Horton Heath SINC • Fielders Farm Meadows (Eastleigh) SINC • Colden Common Wood and Bracknells Copse SINC • Stoke Park Wood SINC • Pitmore Copse/Pitmore Gulley Copse SINC • Pitmore Copse (West) SINC • Otterbourne Hill Common SINC • Otterbourne Primary School Meadow SINC • Long Mead SINC • Great Moorlands Copse Complex SINC
PC5223-RHD-ES-ZZ-D-Z-0028	Figure 8.3 Non-statutory designated sites within the desk study area SHEET 16 OF 16	06	All SINC's and RVEIs included in the ecology assessment (ES Chapter 8) added to figure: • Pitmore Copse/Pitmore Gulley Copse SINC • Pitmore Copse (West) SINC • Otterbourne Hill Common SINC • Otterbourne Primary School Meadow SINC • Long Mead SINC • Great Moorlands Copse Complex SINC • Shawford Down SINC

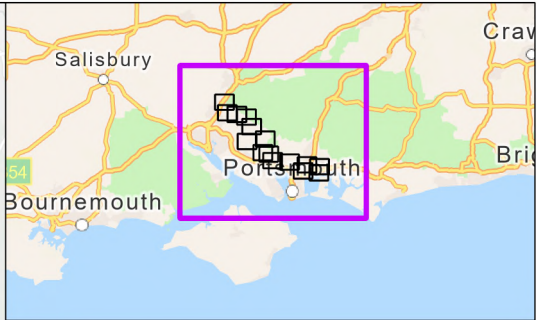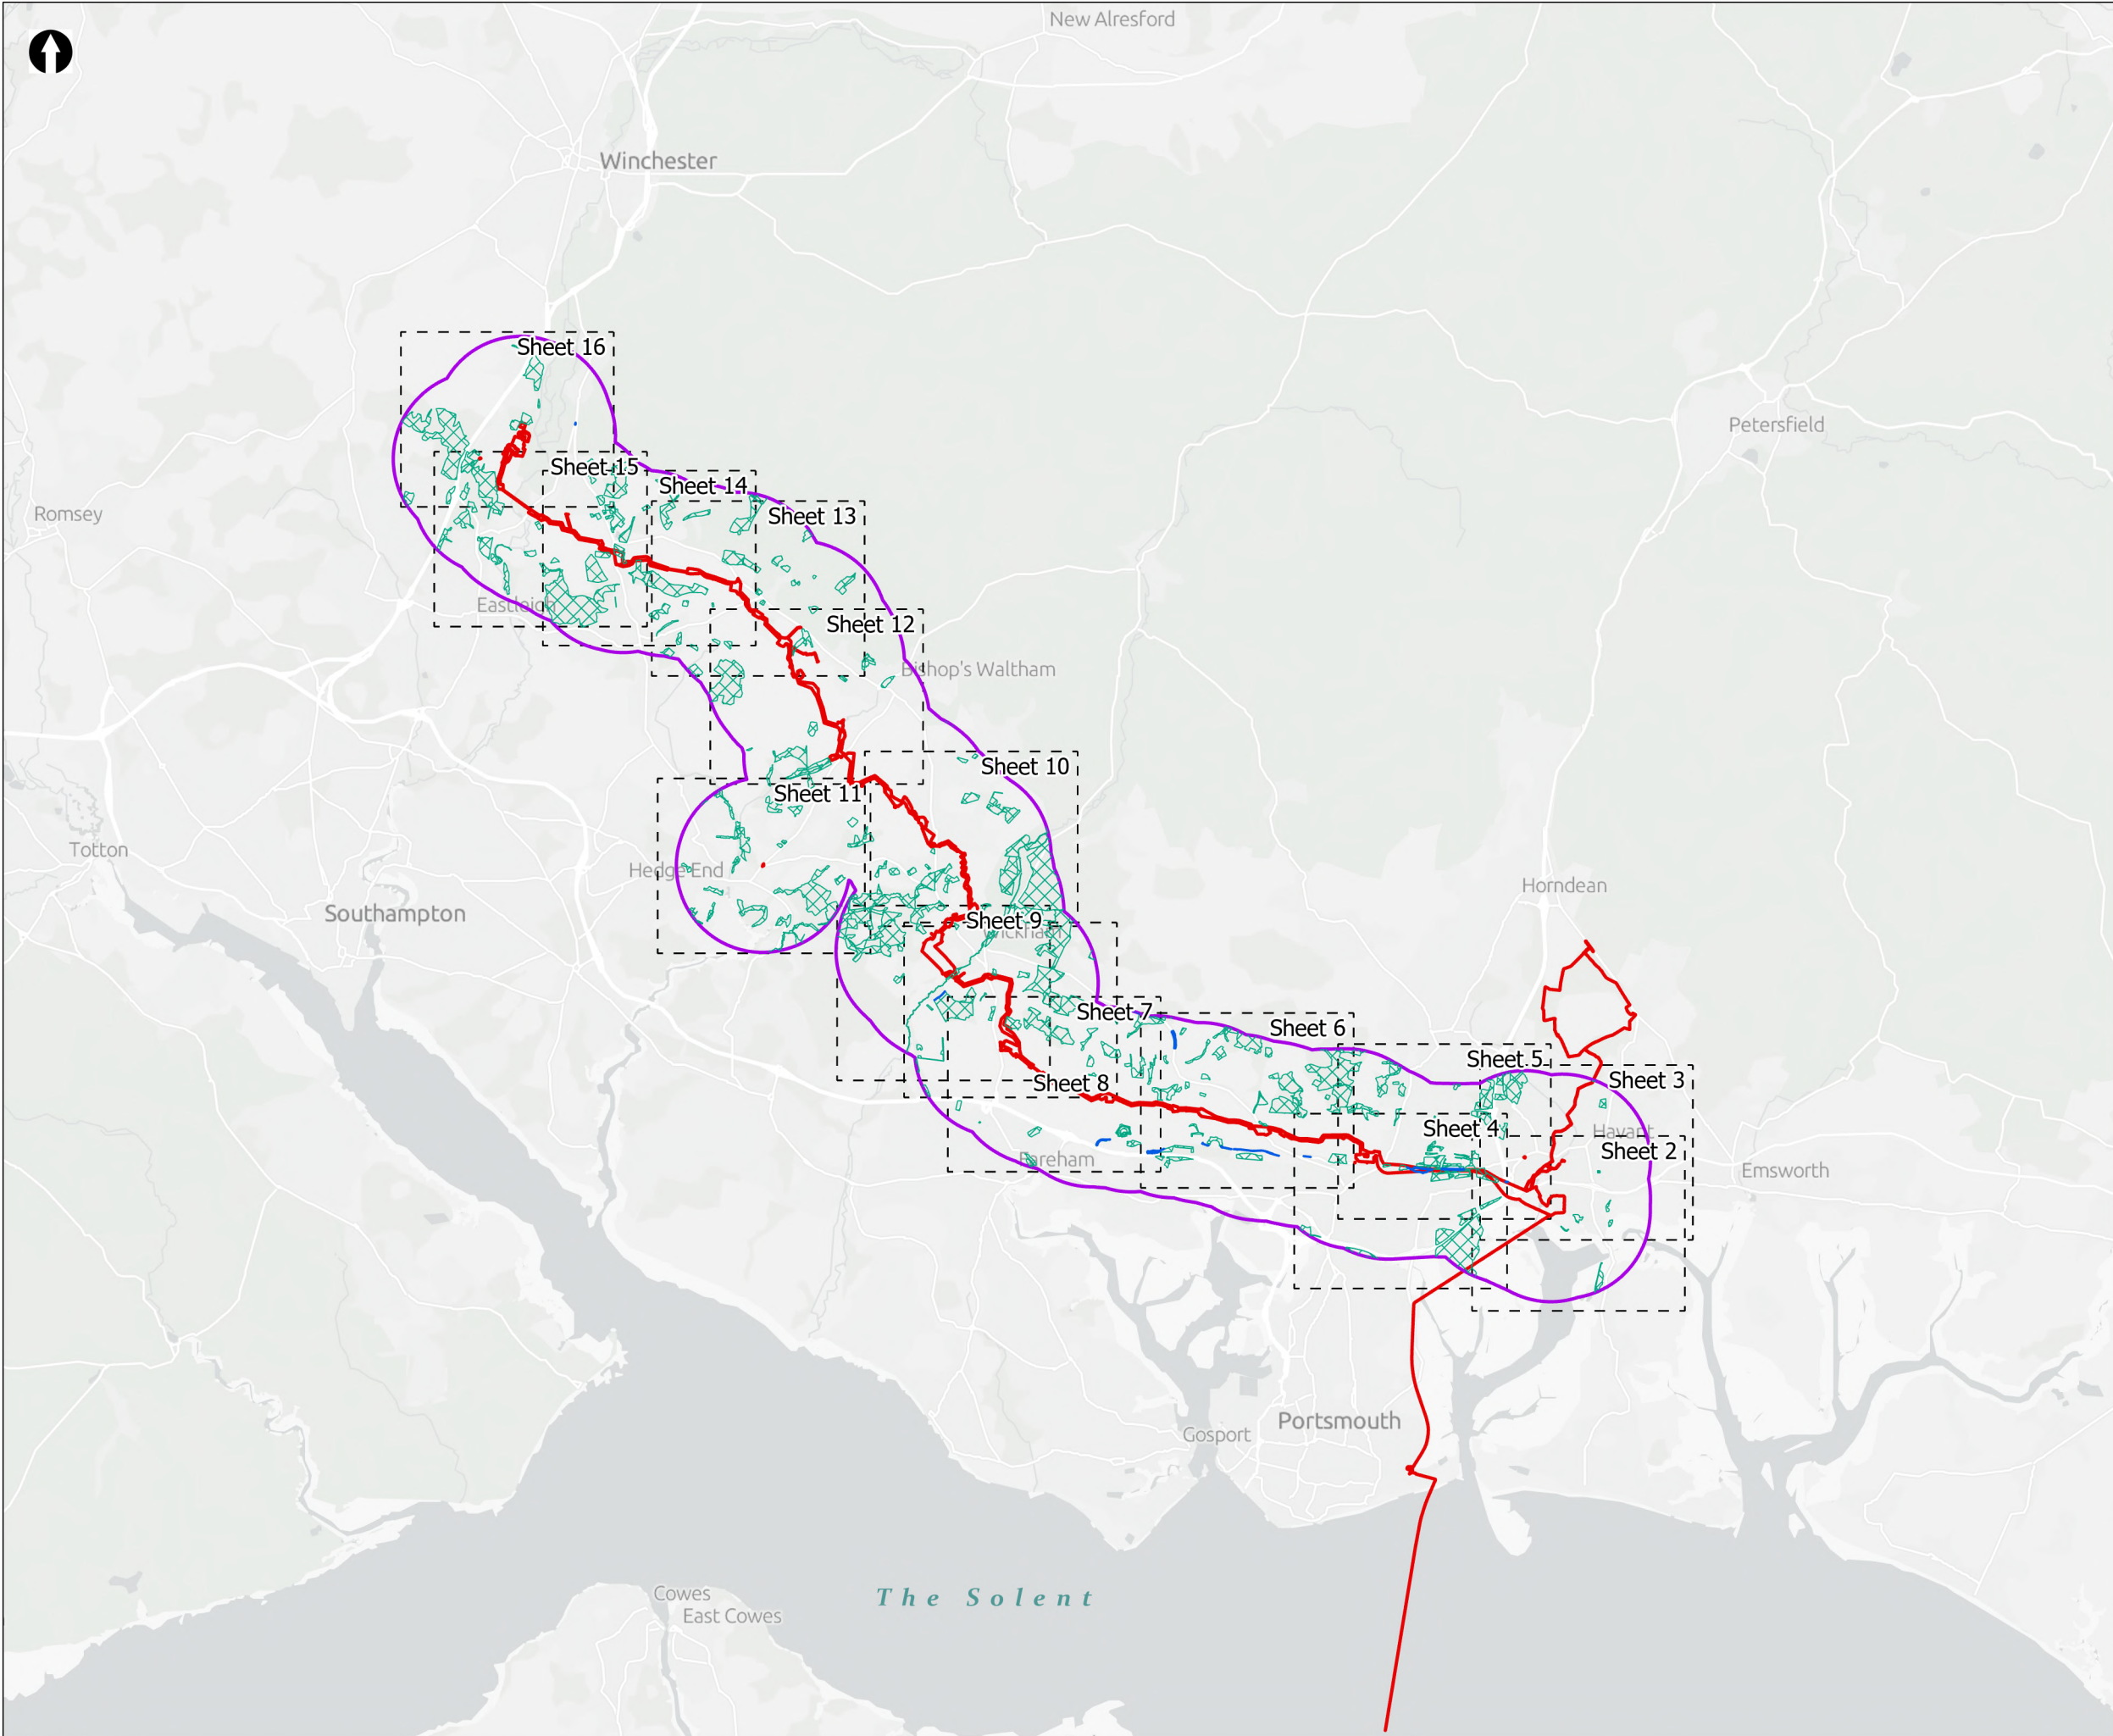

- Order Limits
- Sheet extent boxes 1:15k
- Desk study area
- Designated Sites**
 - Road Verges of Ecological Importance (RVEIs)
 - Sites of Importance for Nature Conservation (SINCs)

Coordinate system: British National Grid; Datum: OSGB 1936
Data sources: © Crown copyright and database rights 2026 Ordnance Survey 0100031673. Contains OS data © Crown Copyright and database right 2026. Contains data from OS Zoomstack, Sources: Esri, TomTom, Garmin, FAO, NOAA, USGS, © OpenStreetMap contributors, and the GIS User Community


PROJECT TITLE
Hampshire Water Transfer and Water Recycling Project





Figure 8.3
Non-statutory designated sites within the desk study area
Sheet 1 of 16

Drawn MW	GIS Checked DL	Checked MP	Approved AK
Scale at A3 1:149,000	Status Final	Revision 06	Security STD

Drawing Number
PC5223-RHD-ES-ZZ-D-Z-0028

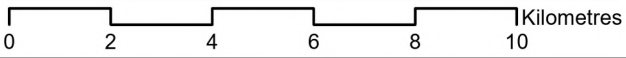

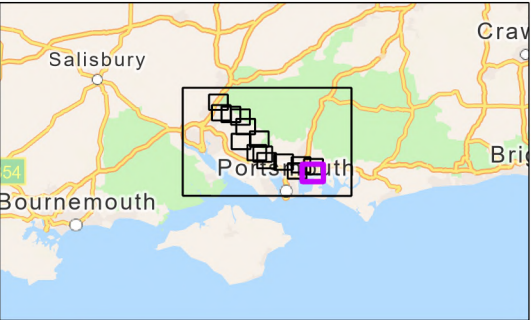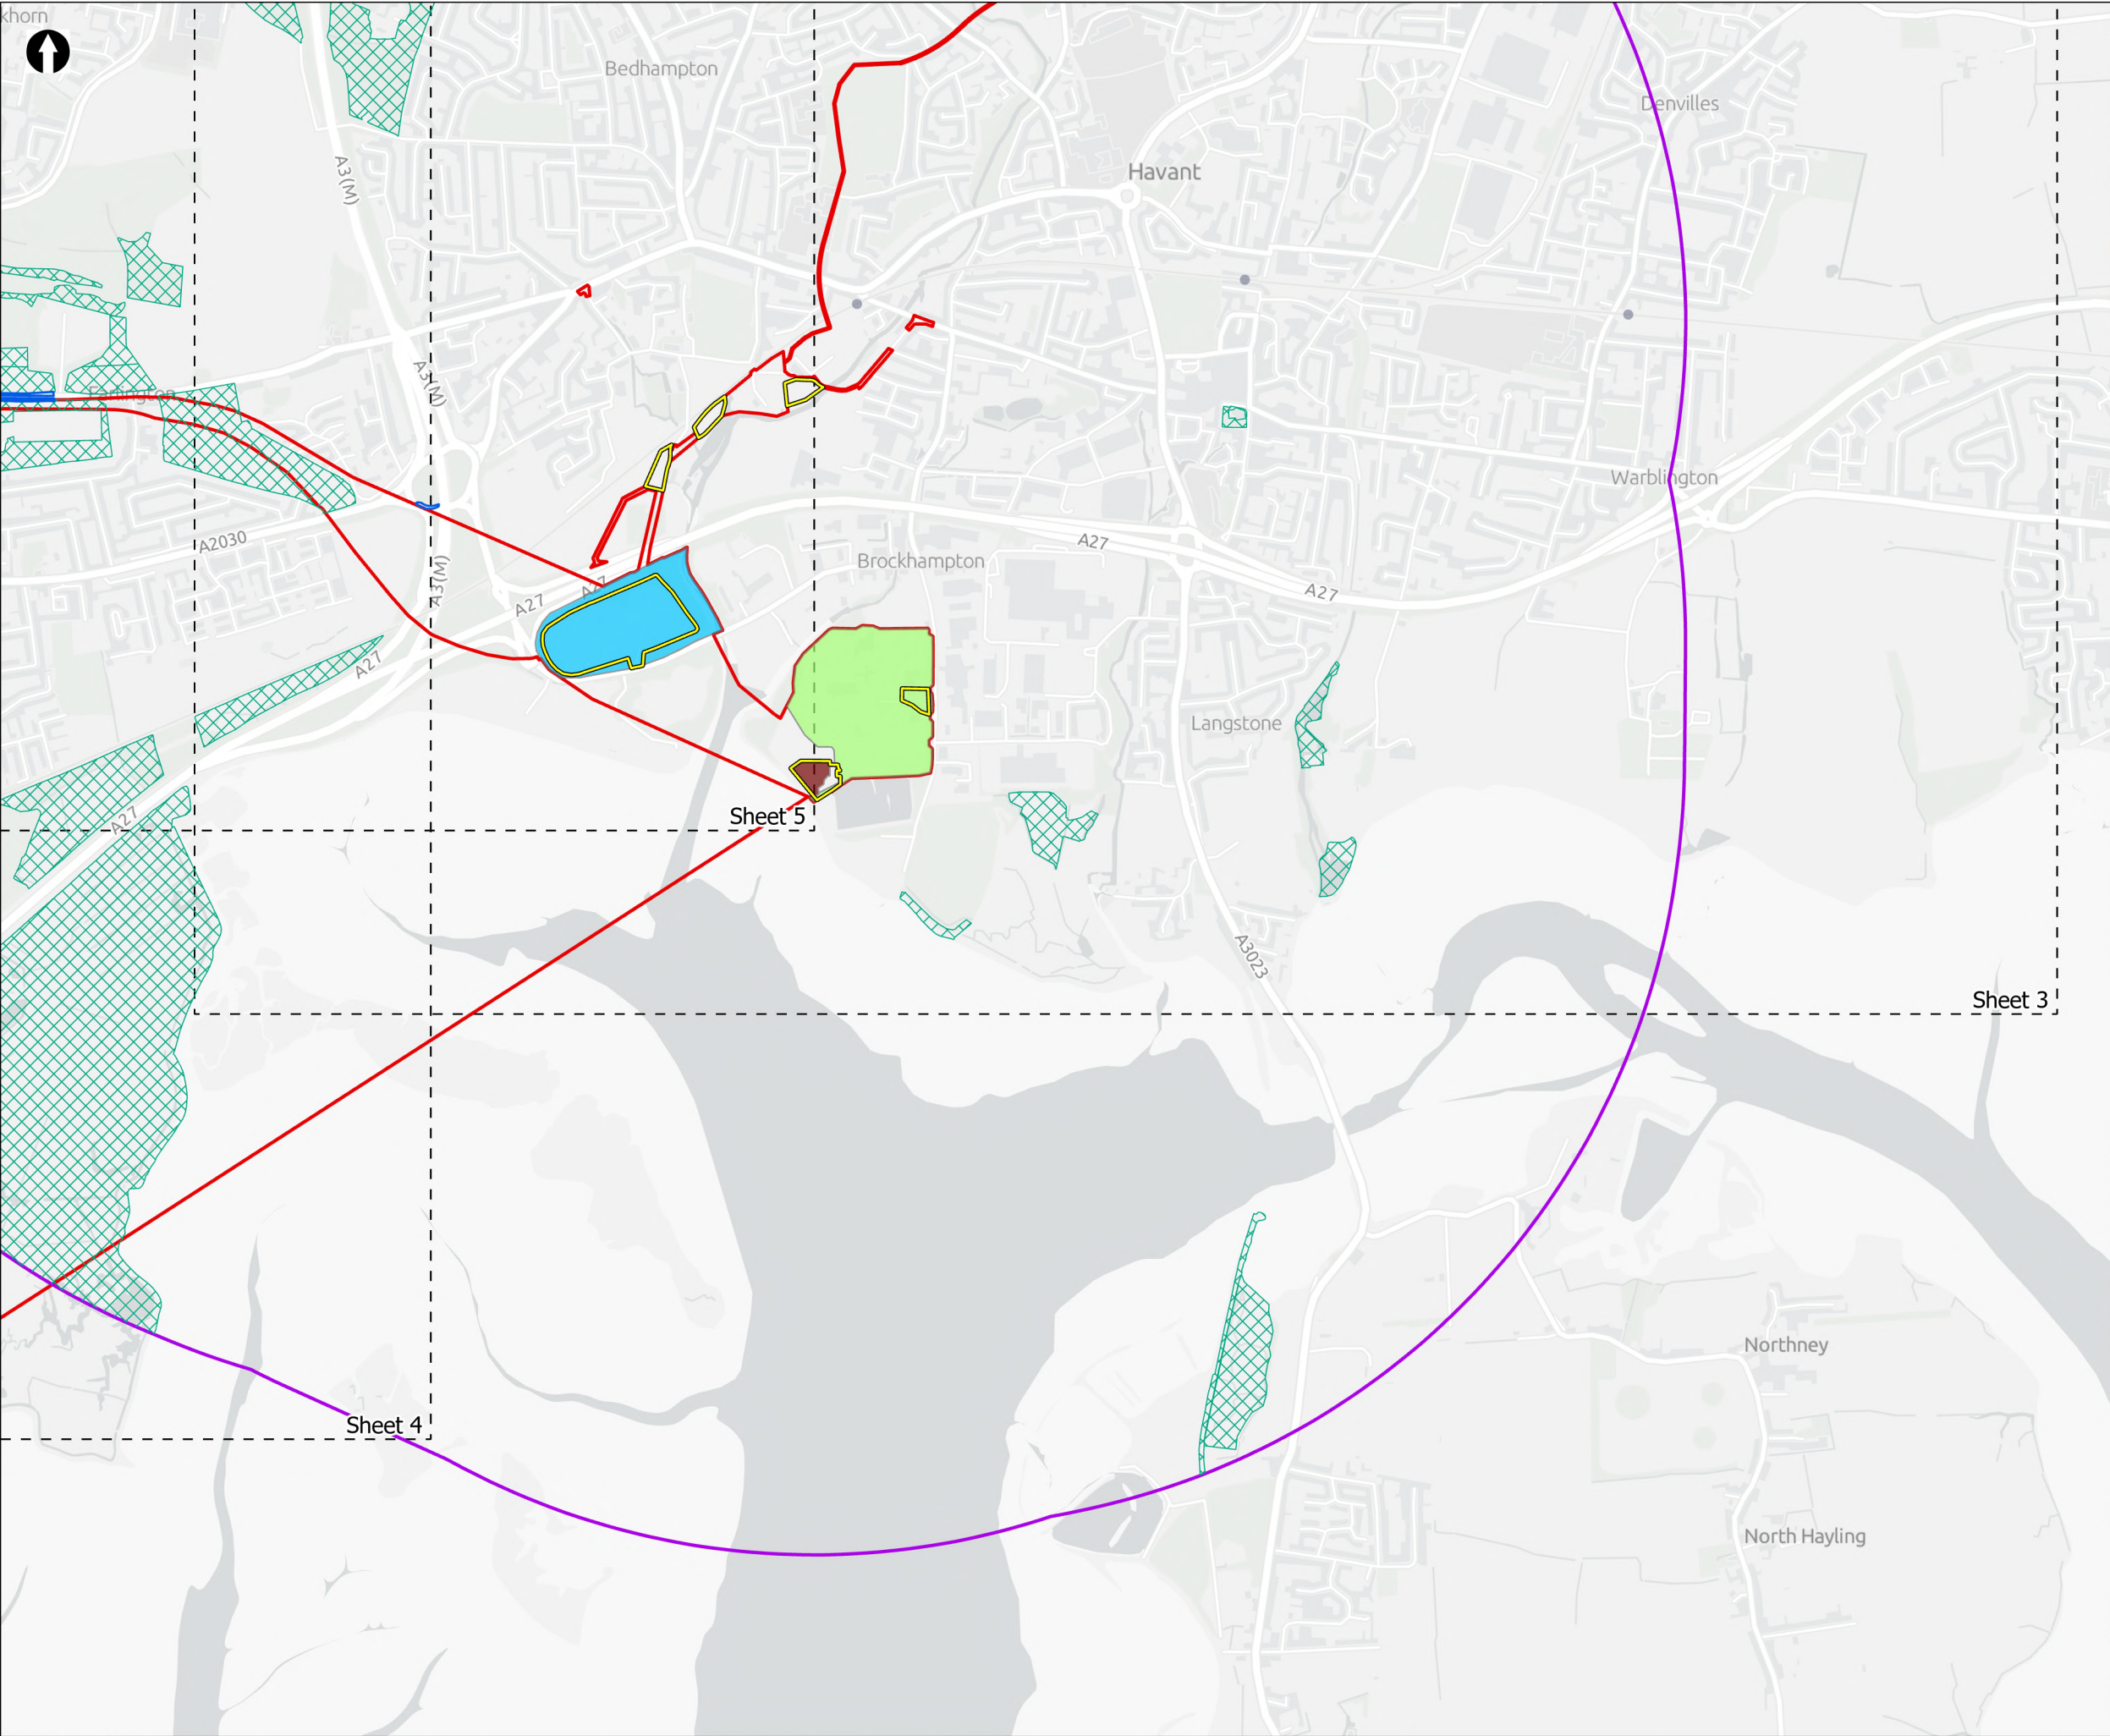

- Order Limits
- Sheet extent boxes 1:15k
- Desk study area
- Construction compounds
- Proposed Development components**
 - Budds Farm Wastewater Treatment Works
 - Limits of Deviation for Budds Farm Pumping Station
 - Water Recycling Plant site
- Designated Sites**
 - Road Verges of Ecological Importance (RVEIs)
 - Sites of Importance for Nature Conservation (SINCs)



Coordinate system: British National Grid; Datum: OSGB 1936
Data sources: © Crown copyright and database rights 2026 Ordnance Survey 0100031673. Contains OS data © Crown Copyright and database right 2026. Contains data from OS Zoomstack, Sources: Esri, TomTom, Garmin, FAO, NOAA, USGS, © OpenStreetMap contributors, and the GIS User Community

PROJECT TITLE
Hampshire Water Transfer and Water Recycling Project



Figure 8.3
Non-statutory designated sites within the desk study area
Sheet 2 of 16

Drawn MW	GIS Checked DL	Checked MP	Approved AK
Scale at A3 1:17,000	Status Final	Revision 06	Security STD

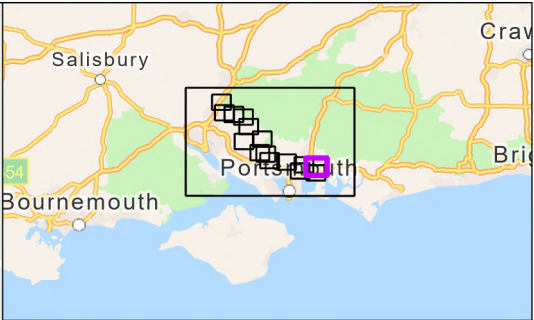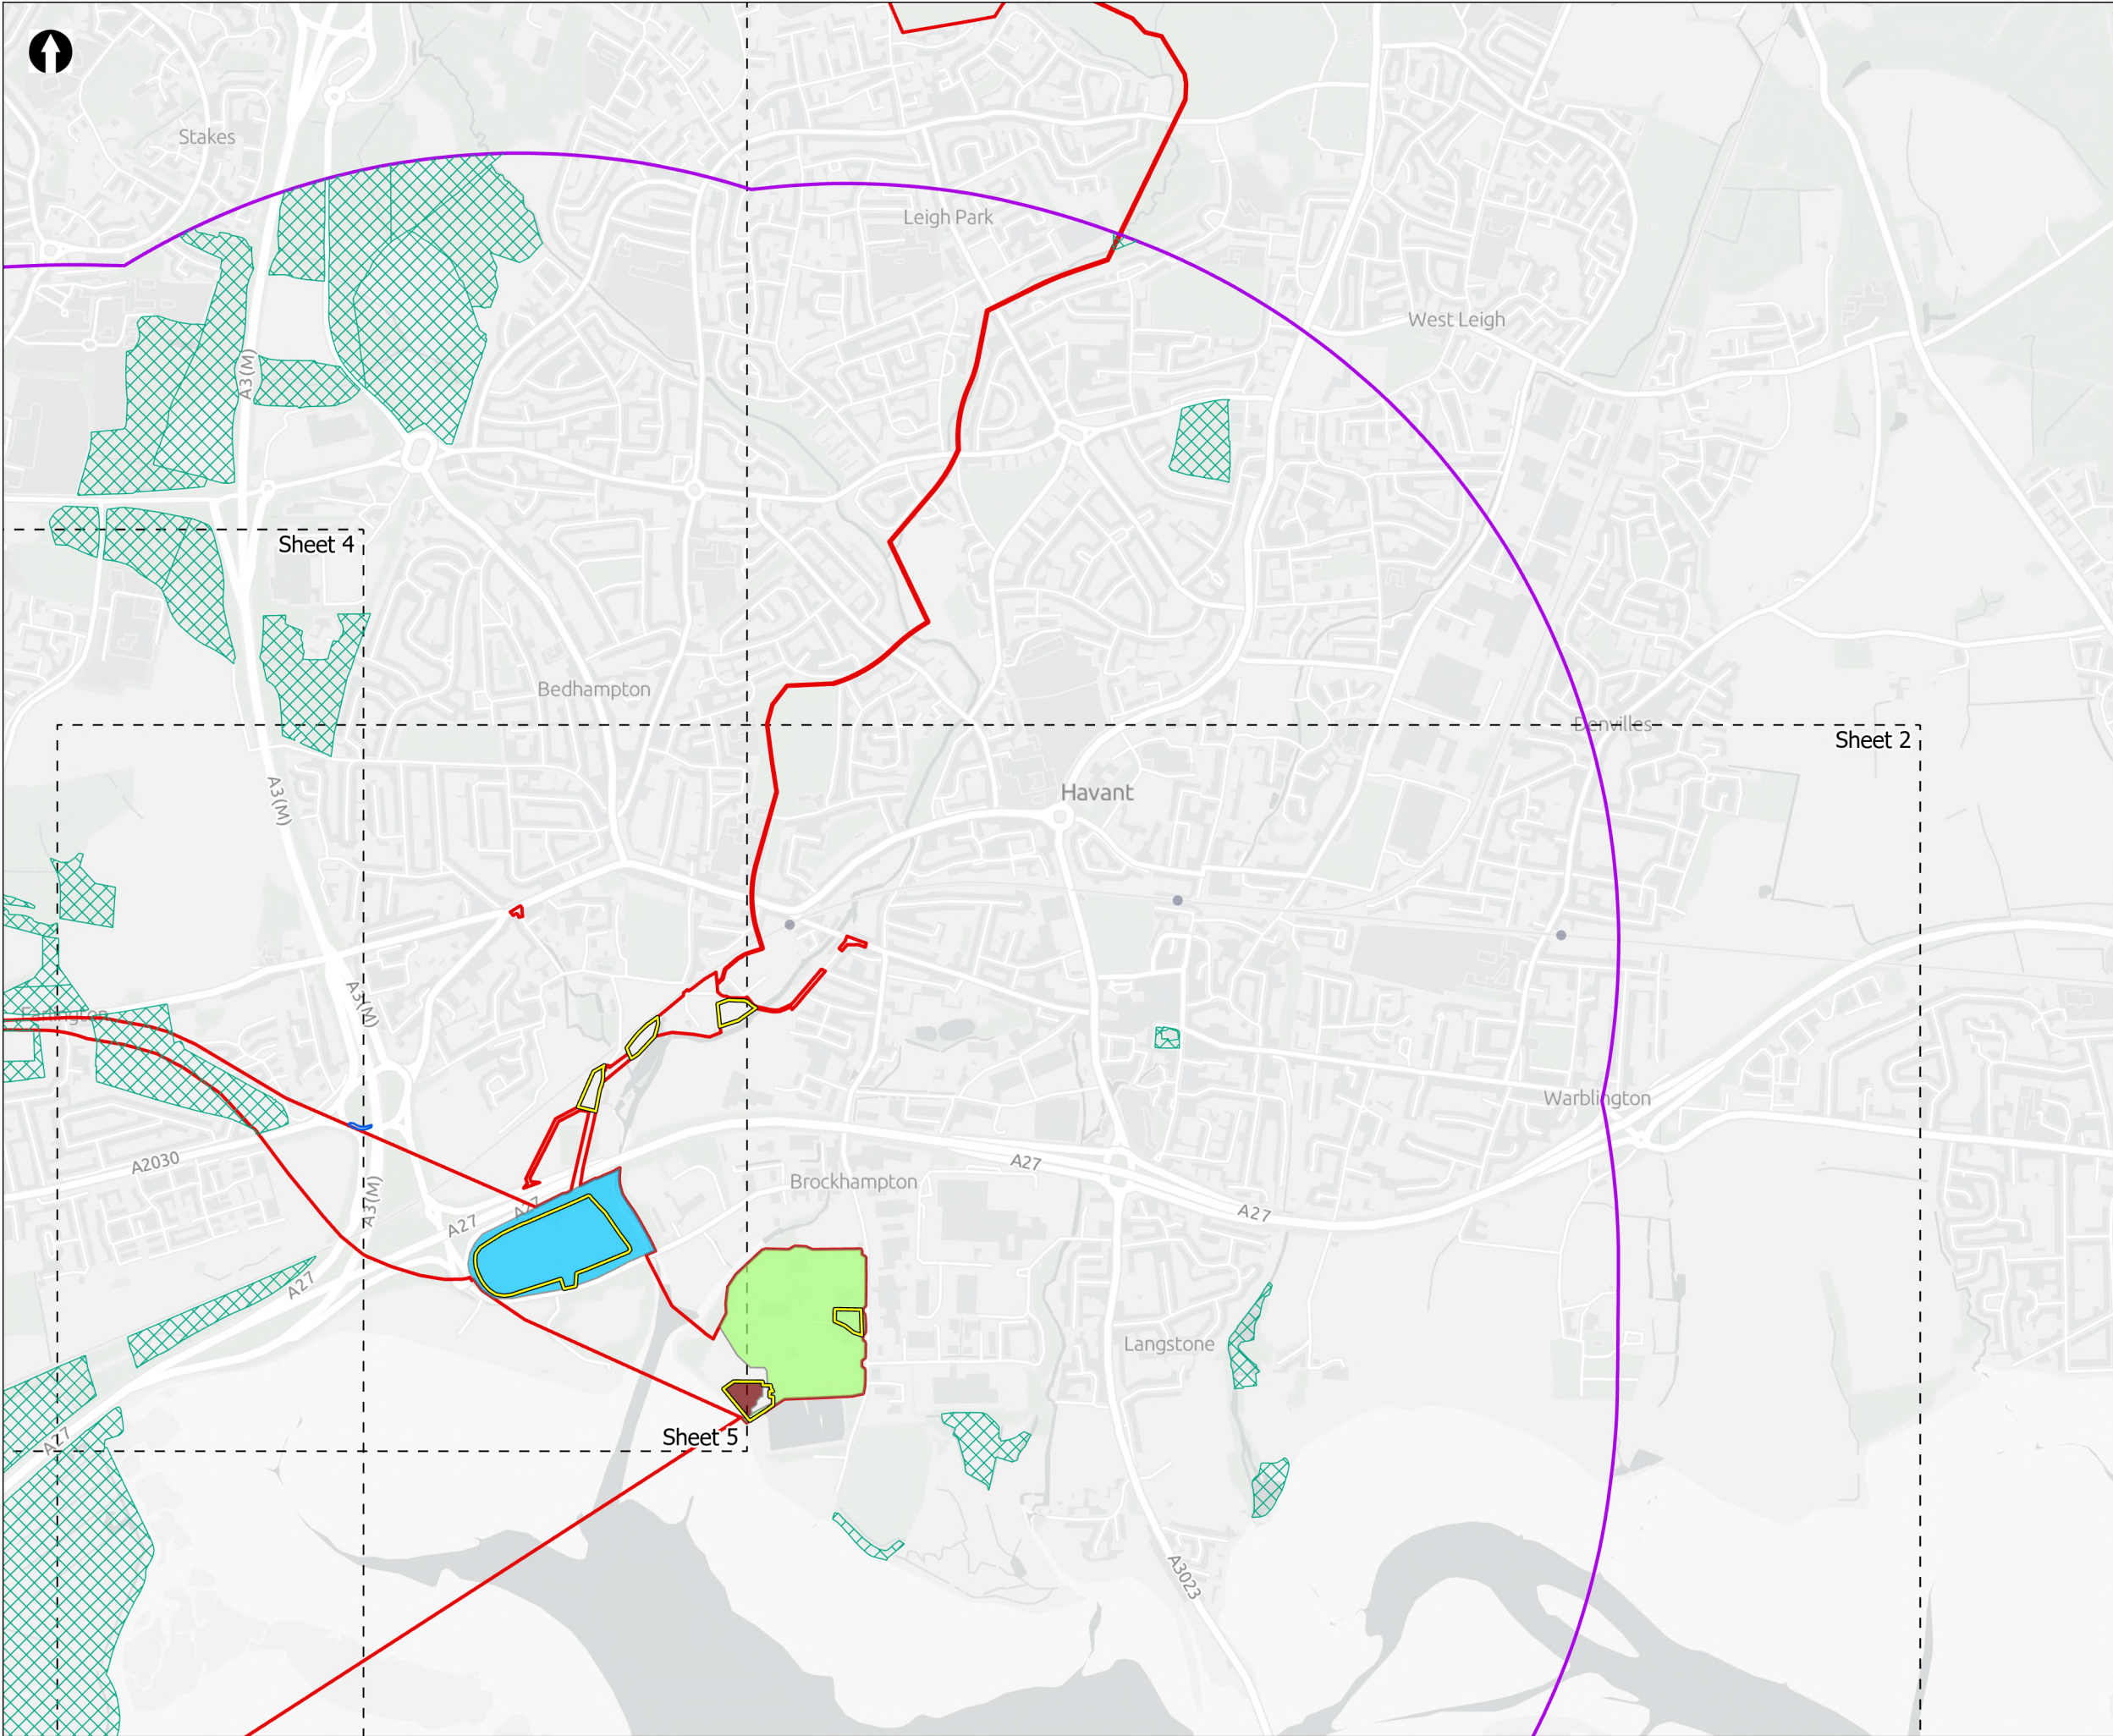

- Order Limits
- Sheet extent boxes 1:15k
- Desk study area
- Construction compounds
- Proposed Development components**
- Buds Farm Wastewater Treatment Works
- Limits of Deviation for Buds Farm Pumping Station
- Water Recycling Plant site
- Designated Sites**
- Road Verges of Ecological Importance (RVEIs)
- Sites of Importance for Nature Conservation (SINCs)

Coordinate system: British National Grid; Datum: OSGB 1936
Data sources: © Crown copyright and database rights 2026 Ordnance Survey 0100031673. Contains OS data © Crown Copyright and database right 2026. Contains data from OS Zoomstack, Sources: Esri, TomTom, Garmin, FAO, NOAA, USGS, © OpenStreetMap contributors, and the GIS User Community



PROJECT TITLE
Hampshire Water Transfer and Water Recycling Project



Figure 8.3
Non-statutory designated sites within the desk study area
Sheet 3 of 16

Drawn MW	GIS Checked DL	Checked MP	Approved AK
Scale at A3 1:17,000	Status Final	Revision 06	Security STD

Drawing Number
PC5223-RHD-ES-ZZ-D-Z-0028

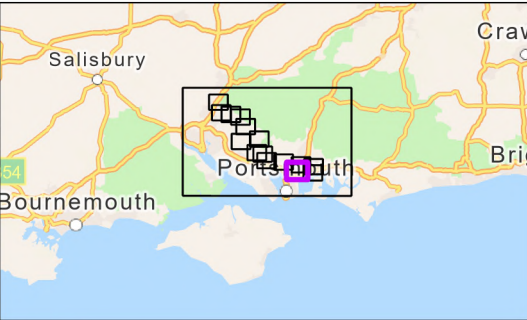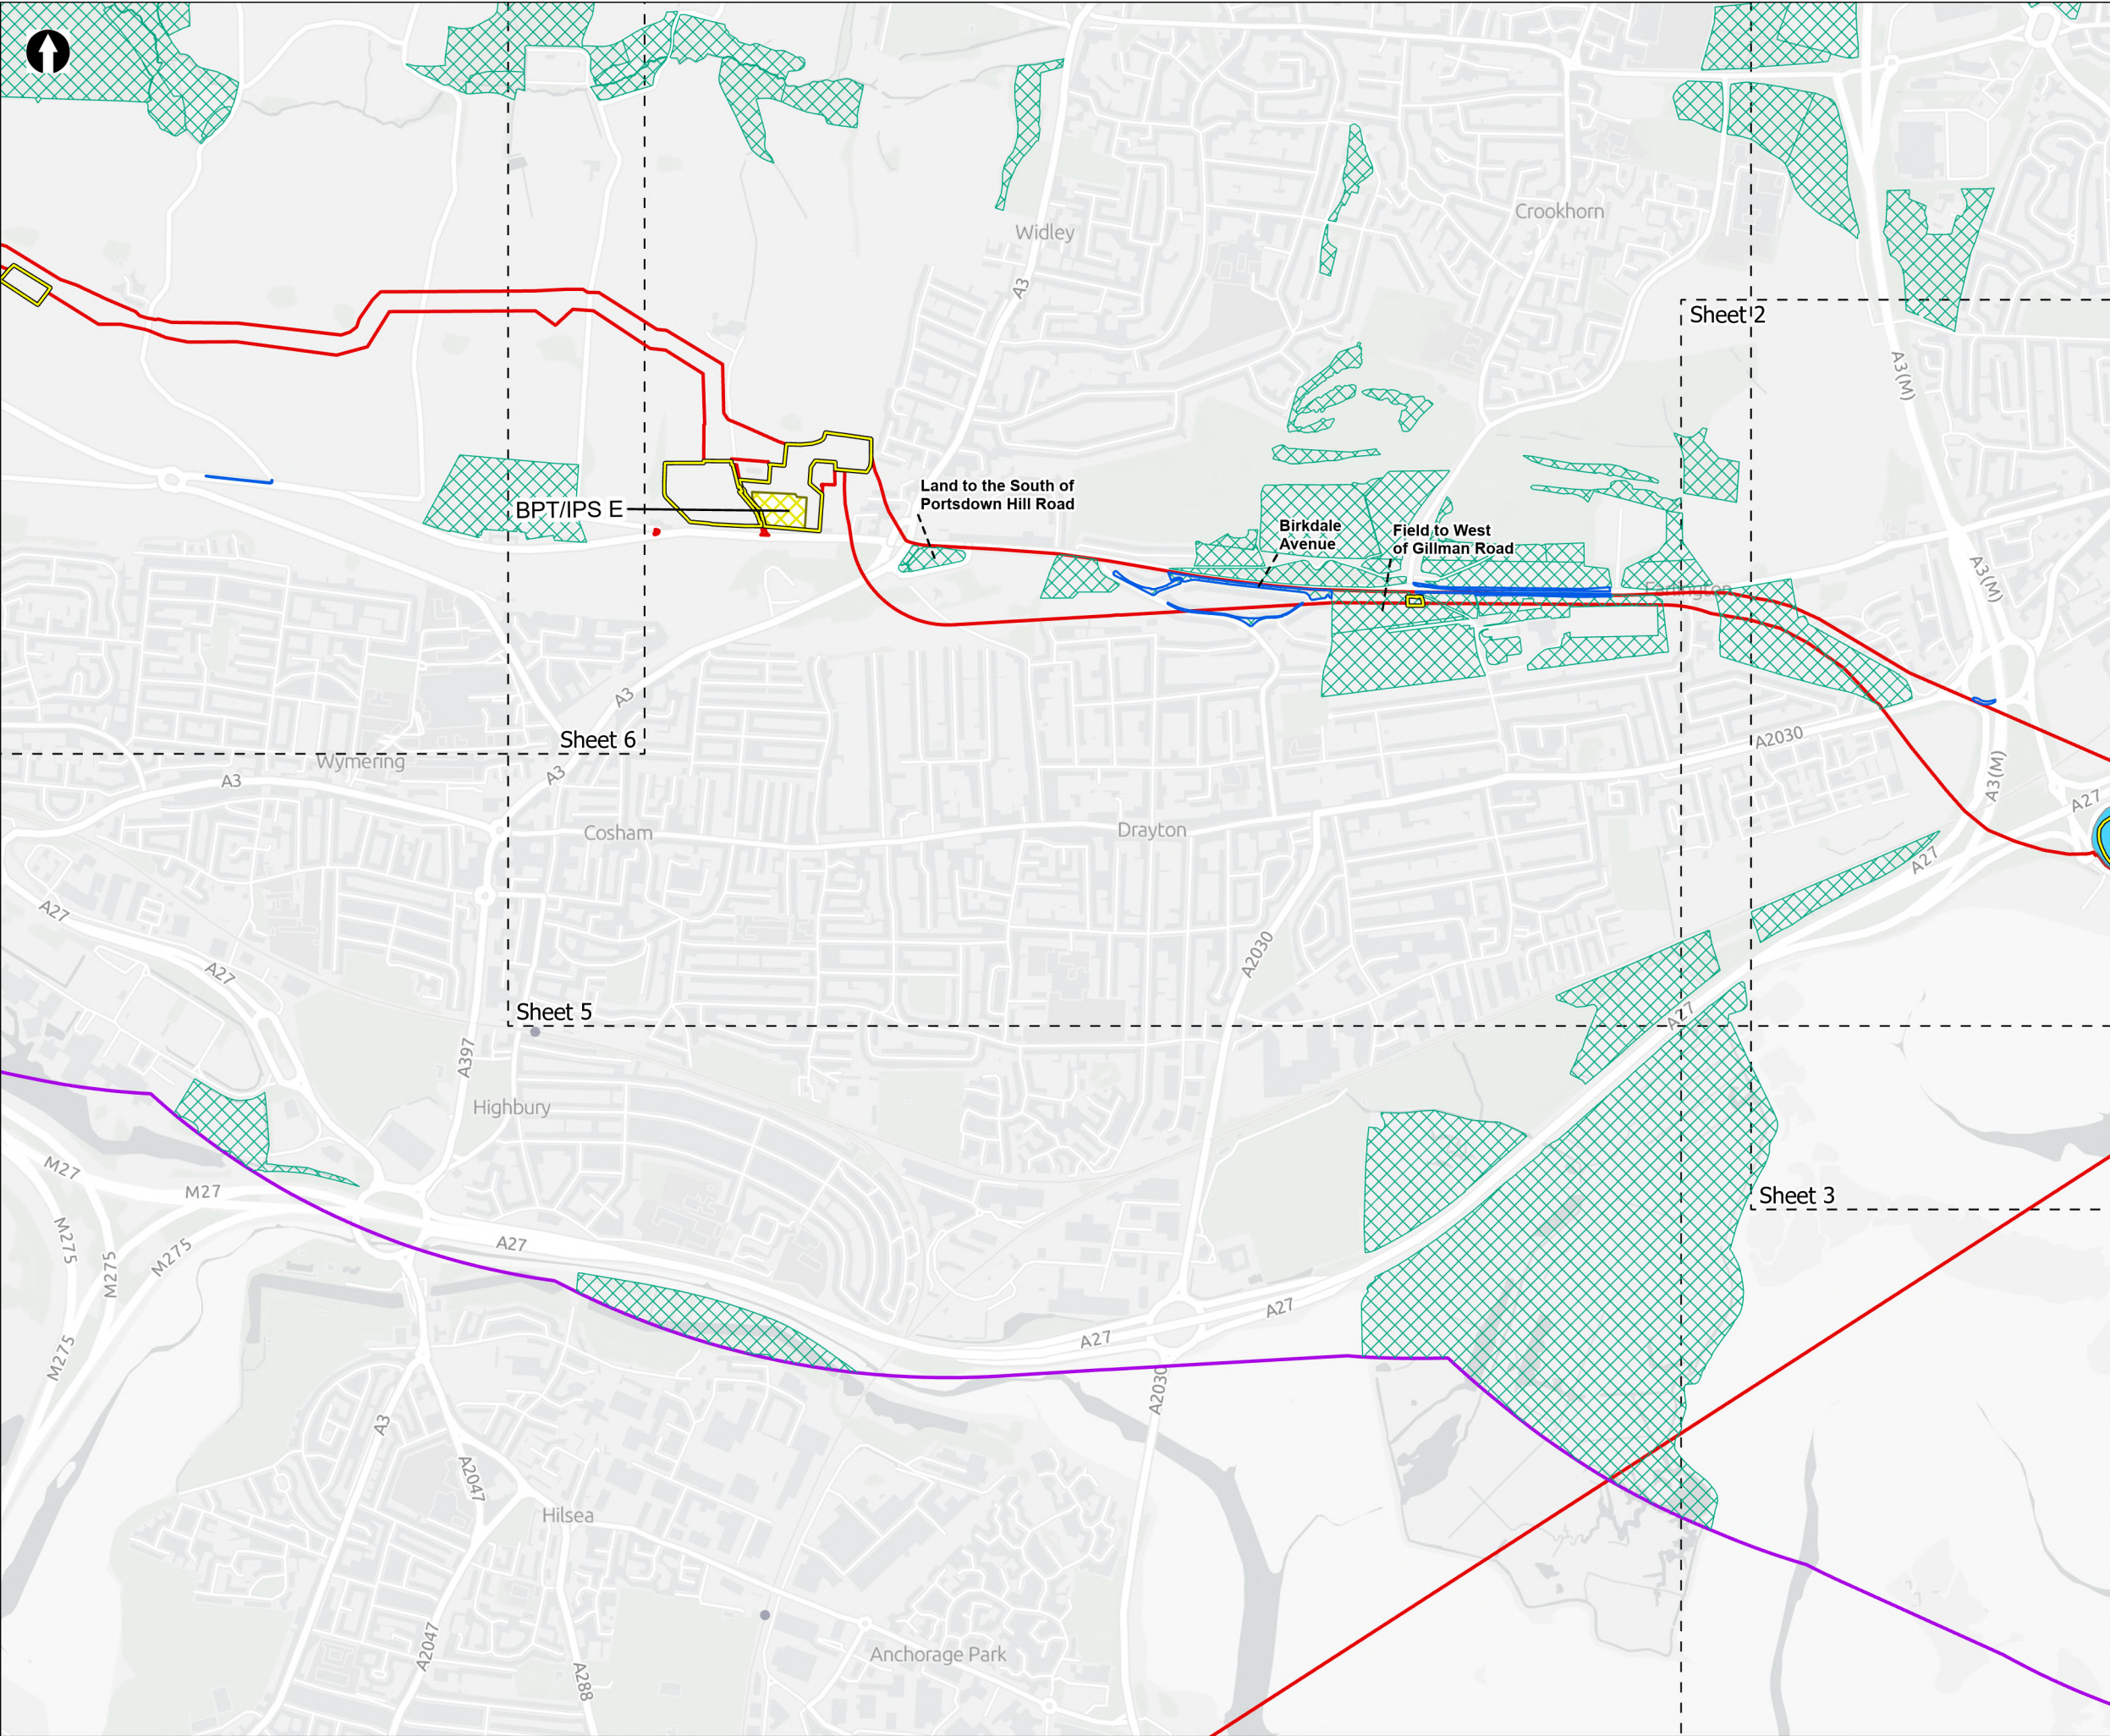

- Order Limits
- Sheet extent boxes 1:15k
- Desk study area
- Construction compounds
- Proposed Development components**
- Water Recycling Plant site
- Above Ground Plant**
- Break Pressure Tank & Intermediate Pumping Station
- Designated Sites**
- Road Verges of Ecological Importance (RVEIs)
- Sites of Importance for Nature Conservation (SINCs)

Coordinate system: British National Grid; Datum: OSGB 1936
Data sources: © Crown copyright and database rights 2026 Ordnance Survey 0100031673. Contains OS data © Crown Copyright and database right 2026. Contains data from OS Zoomstack, Sources: Esri, TomTom, Garmin, FAO, NOAA, USGS, © OpenStreetMap contributors, and the GIS User Community


PROJECT TITLE
Hampshire Water Transfer and Water Recycling Project






Figure 8.3
Non-statutory designated sites within the desk study area
Sheet 4 of 16

Drawn MW	GIS Checked DL	Checked MP	Approved AK
Scale at A3 1:17,000	Status Final	Revision 06	Security STD

Drawing Number
PC5223-RHD-ES-ZZ-D-Z-0028

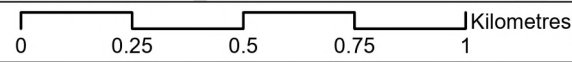

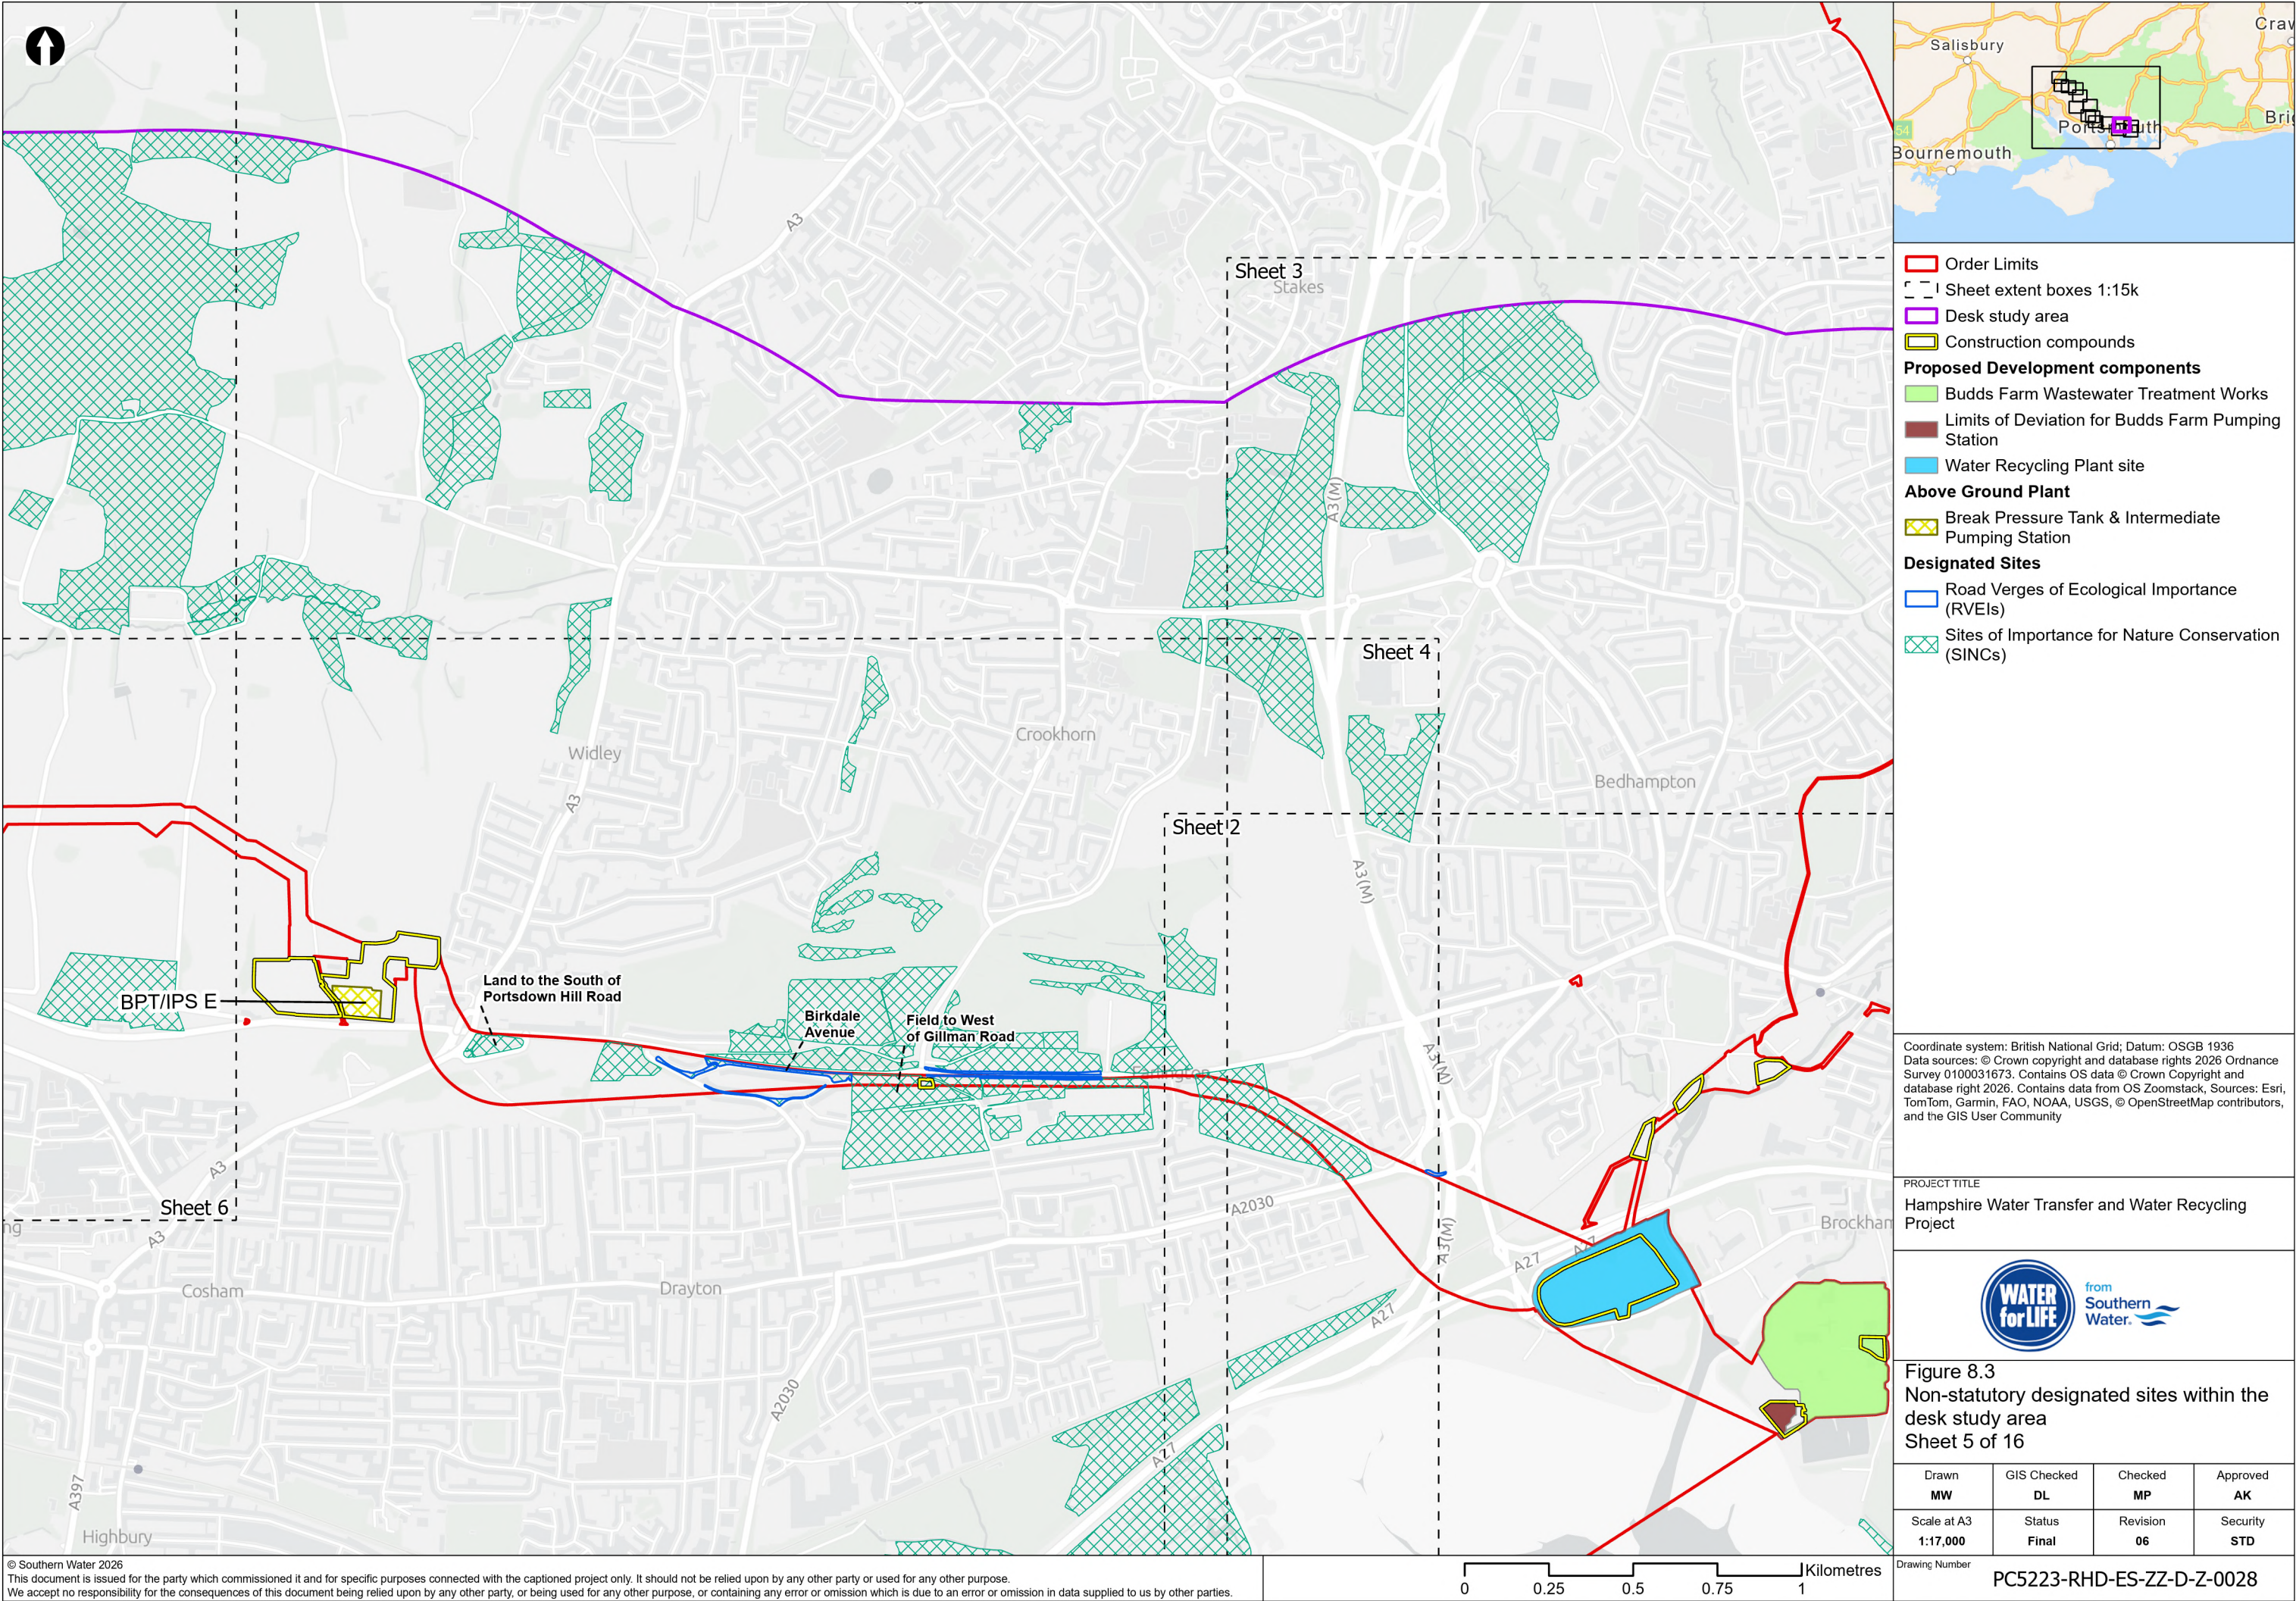

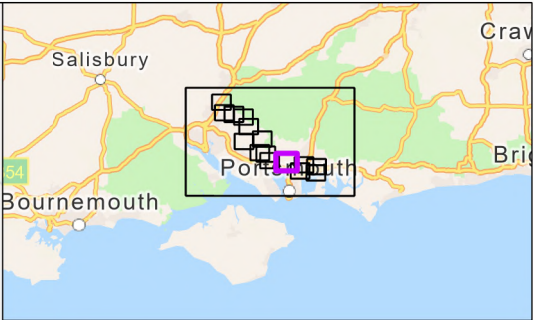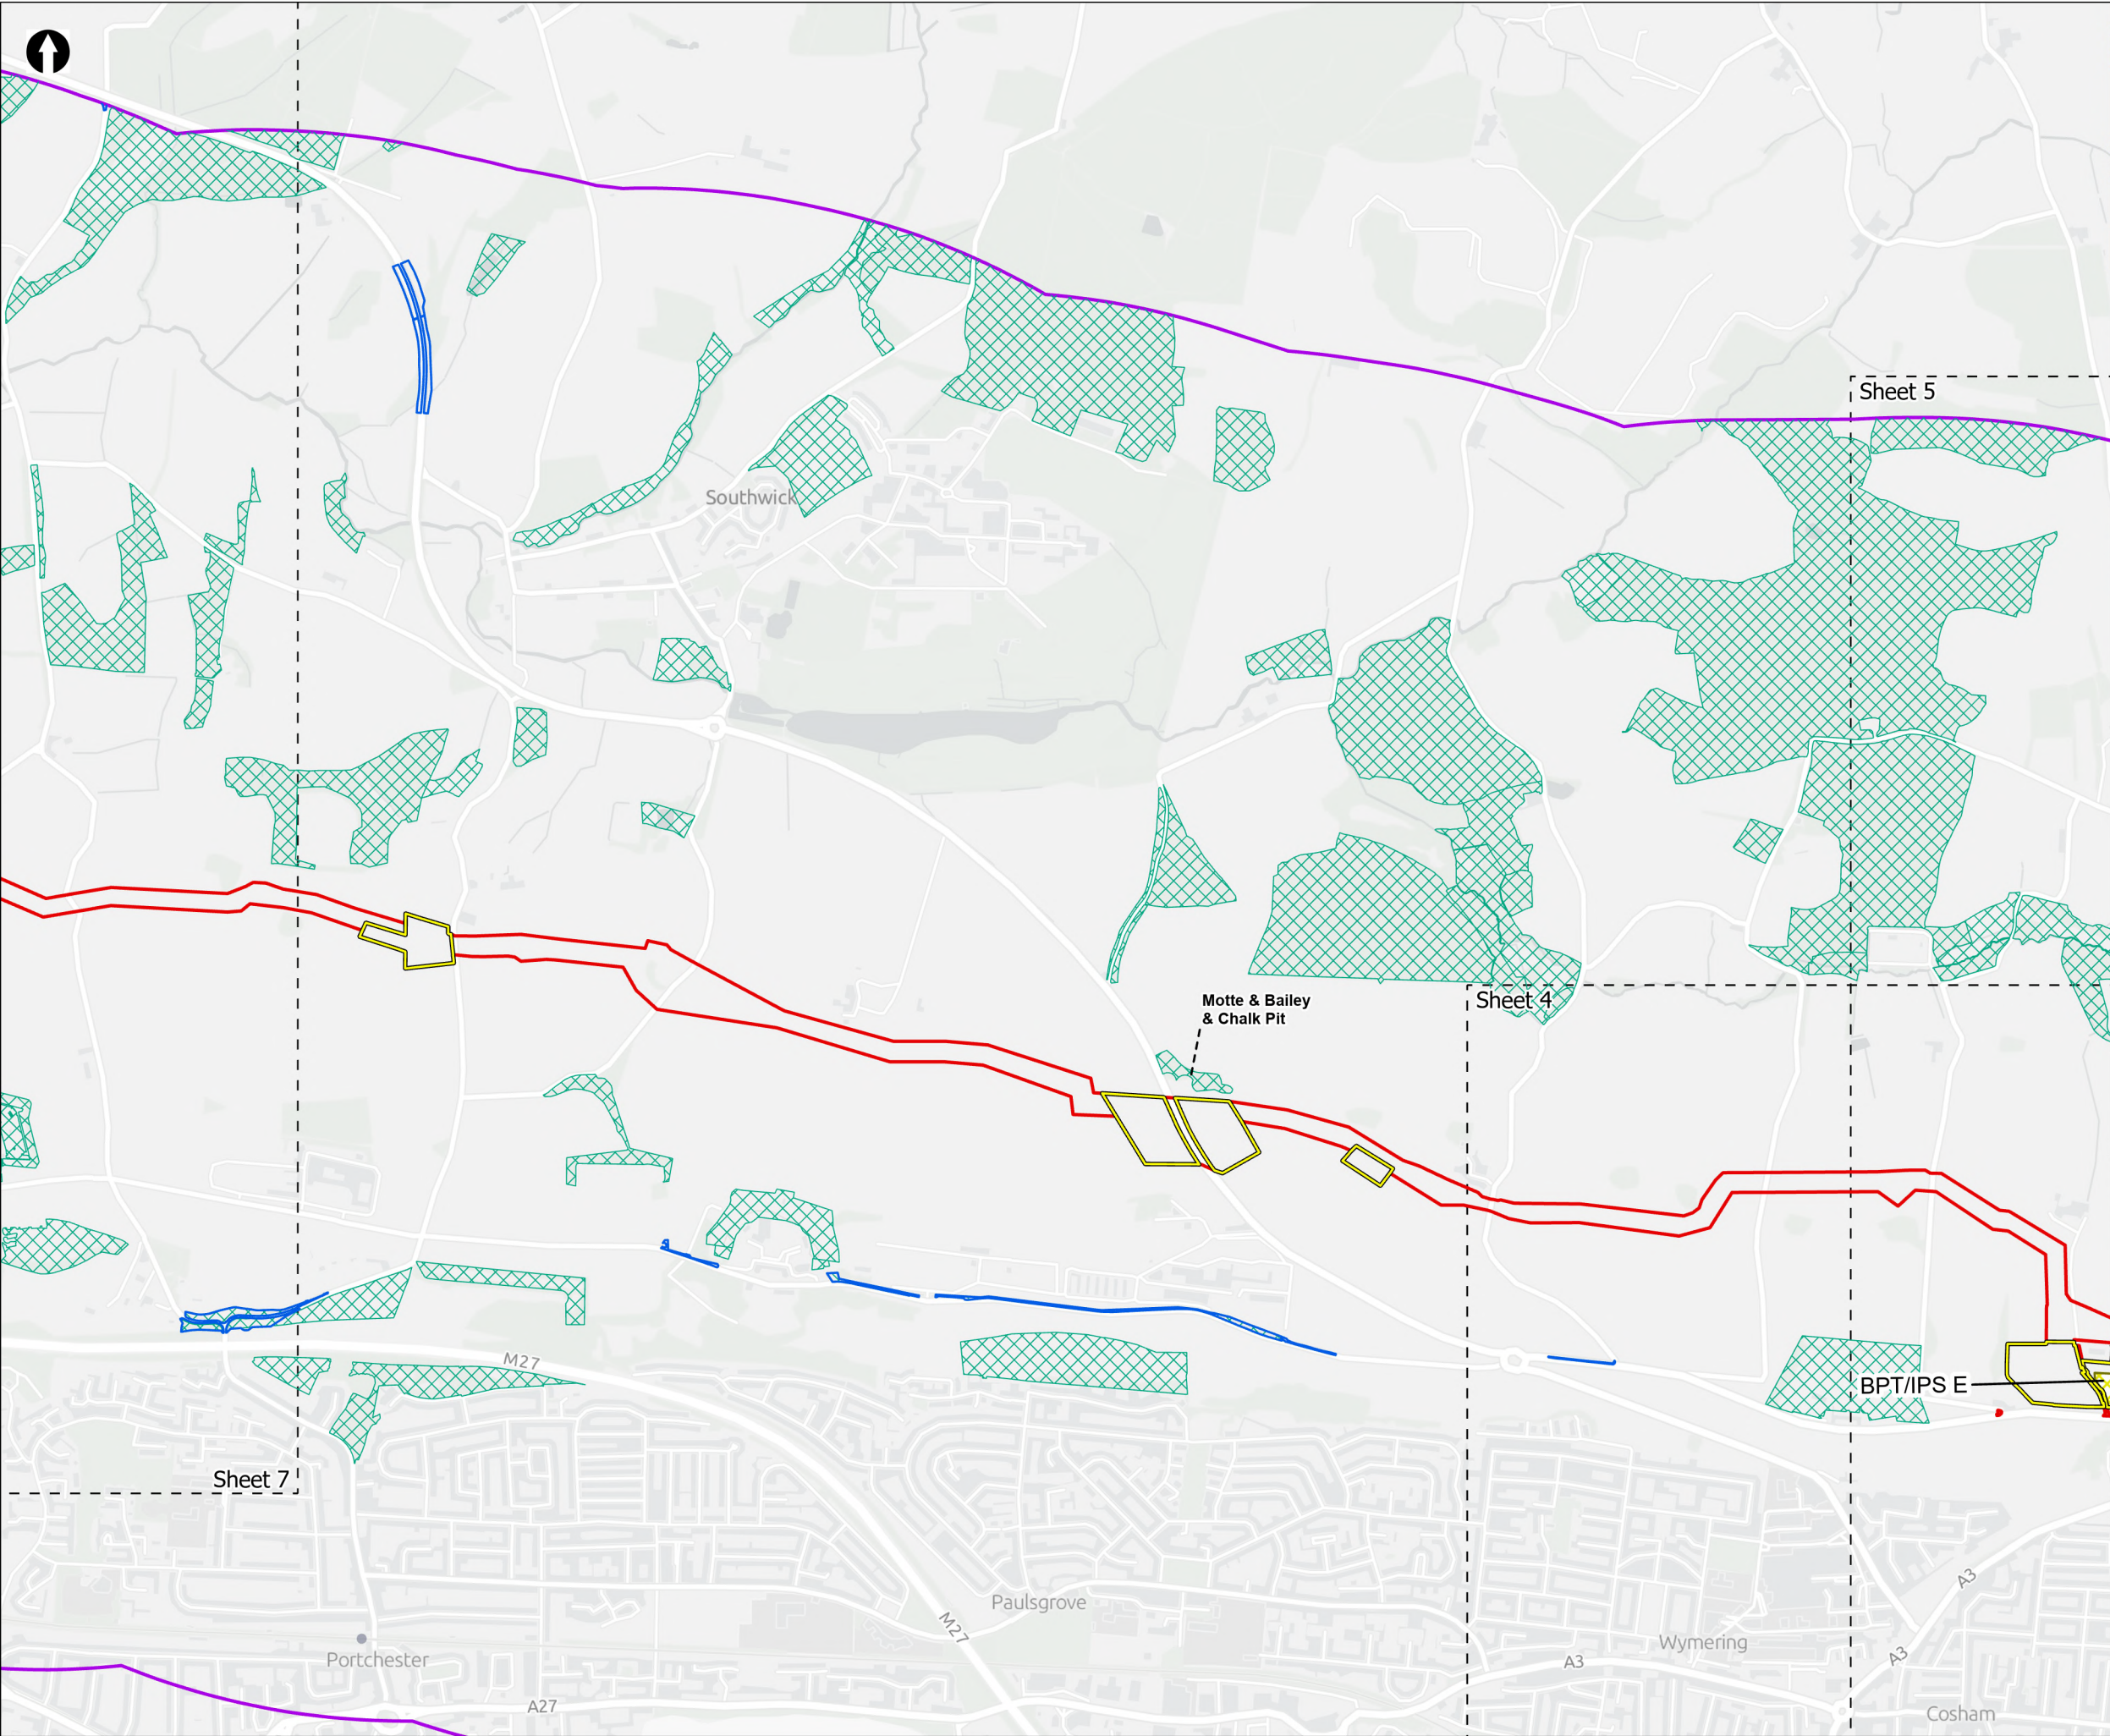

- Order Limits
- Sheet extent boxes 1:15k
- Desk study area
- Construction compounds
- Above Ground Plant**
- Break Pressure Tank & Intermediate Pumping Station
- Designated Sites**
- Road Verges of Ecological Importance (RVEIs)
- Sites of Importance for Nature Conservation (SINCs)

Coordinate system: British National Grid; Datum: OSGB 1936
Data sources: © Crown copyright and database rights 2026 Ordnance Survey 0100031673. Contains OS data © Crown Copyright and database right 2026. Contains data from OS Zoomstack, Sources: Esri, TomTom, Garmin, FAO, NOAA, USGS, © OpenStreetMap contributors, and the GIS User Community

PROJECT TITLE
Hampshire Water Transfer and Water Recycling Project


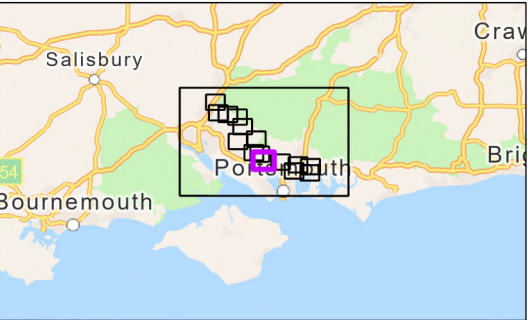


Figure 8.3
Non-statutory designated sites within the desk study area
Sheet 6 of 16

Drawn MW	GIS Checked DL	Checked MP	Approved AK
Scale at A3 1:17,000	Status Final	Revision 06	Security STD

Drawing Number
PC5223-RHD-ES-ZZ-D-Z-0028



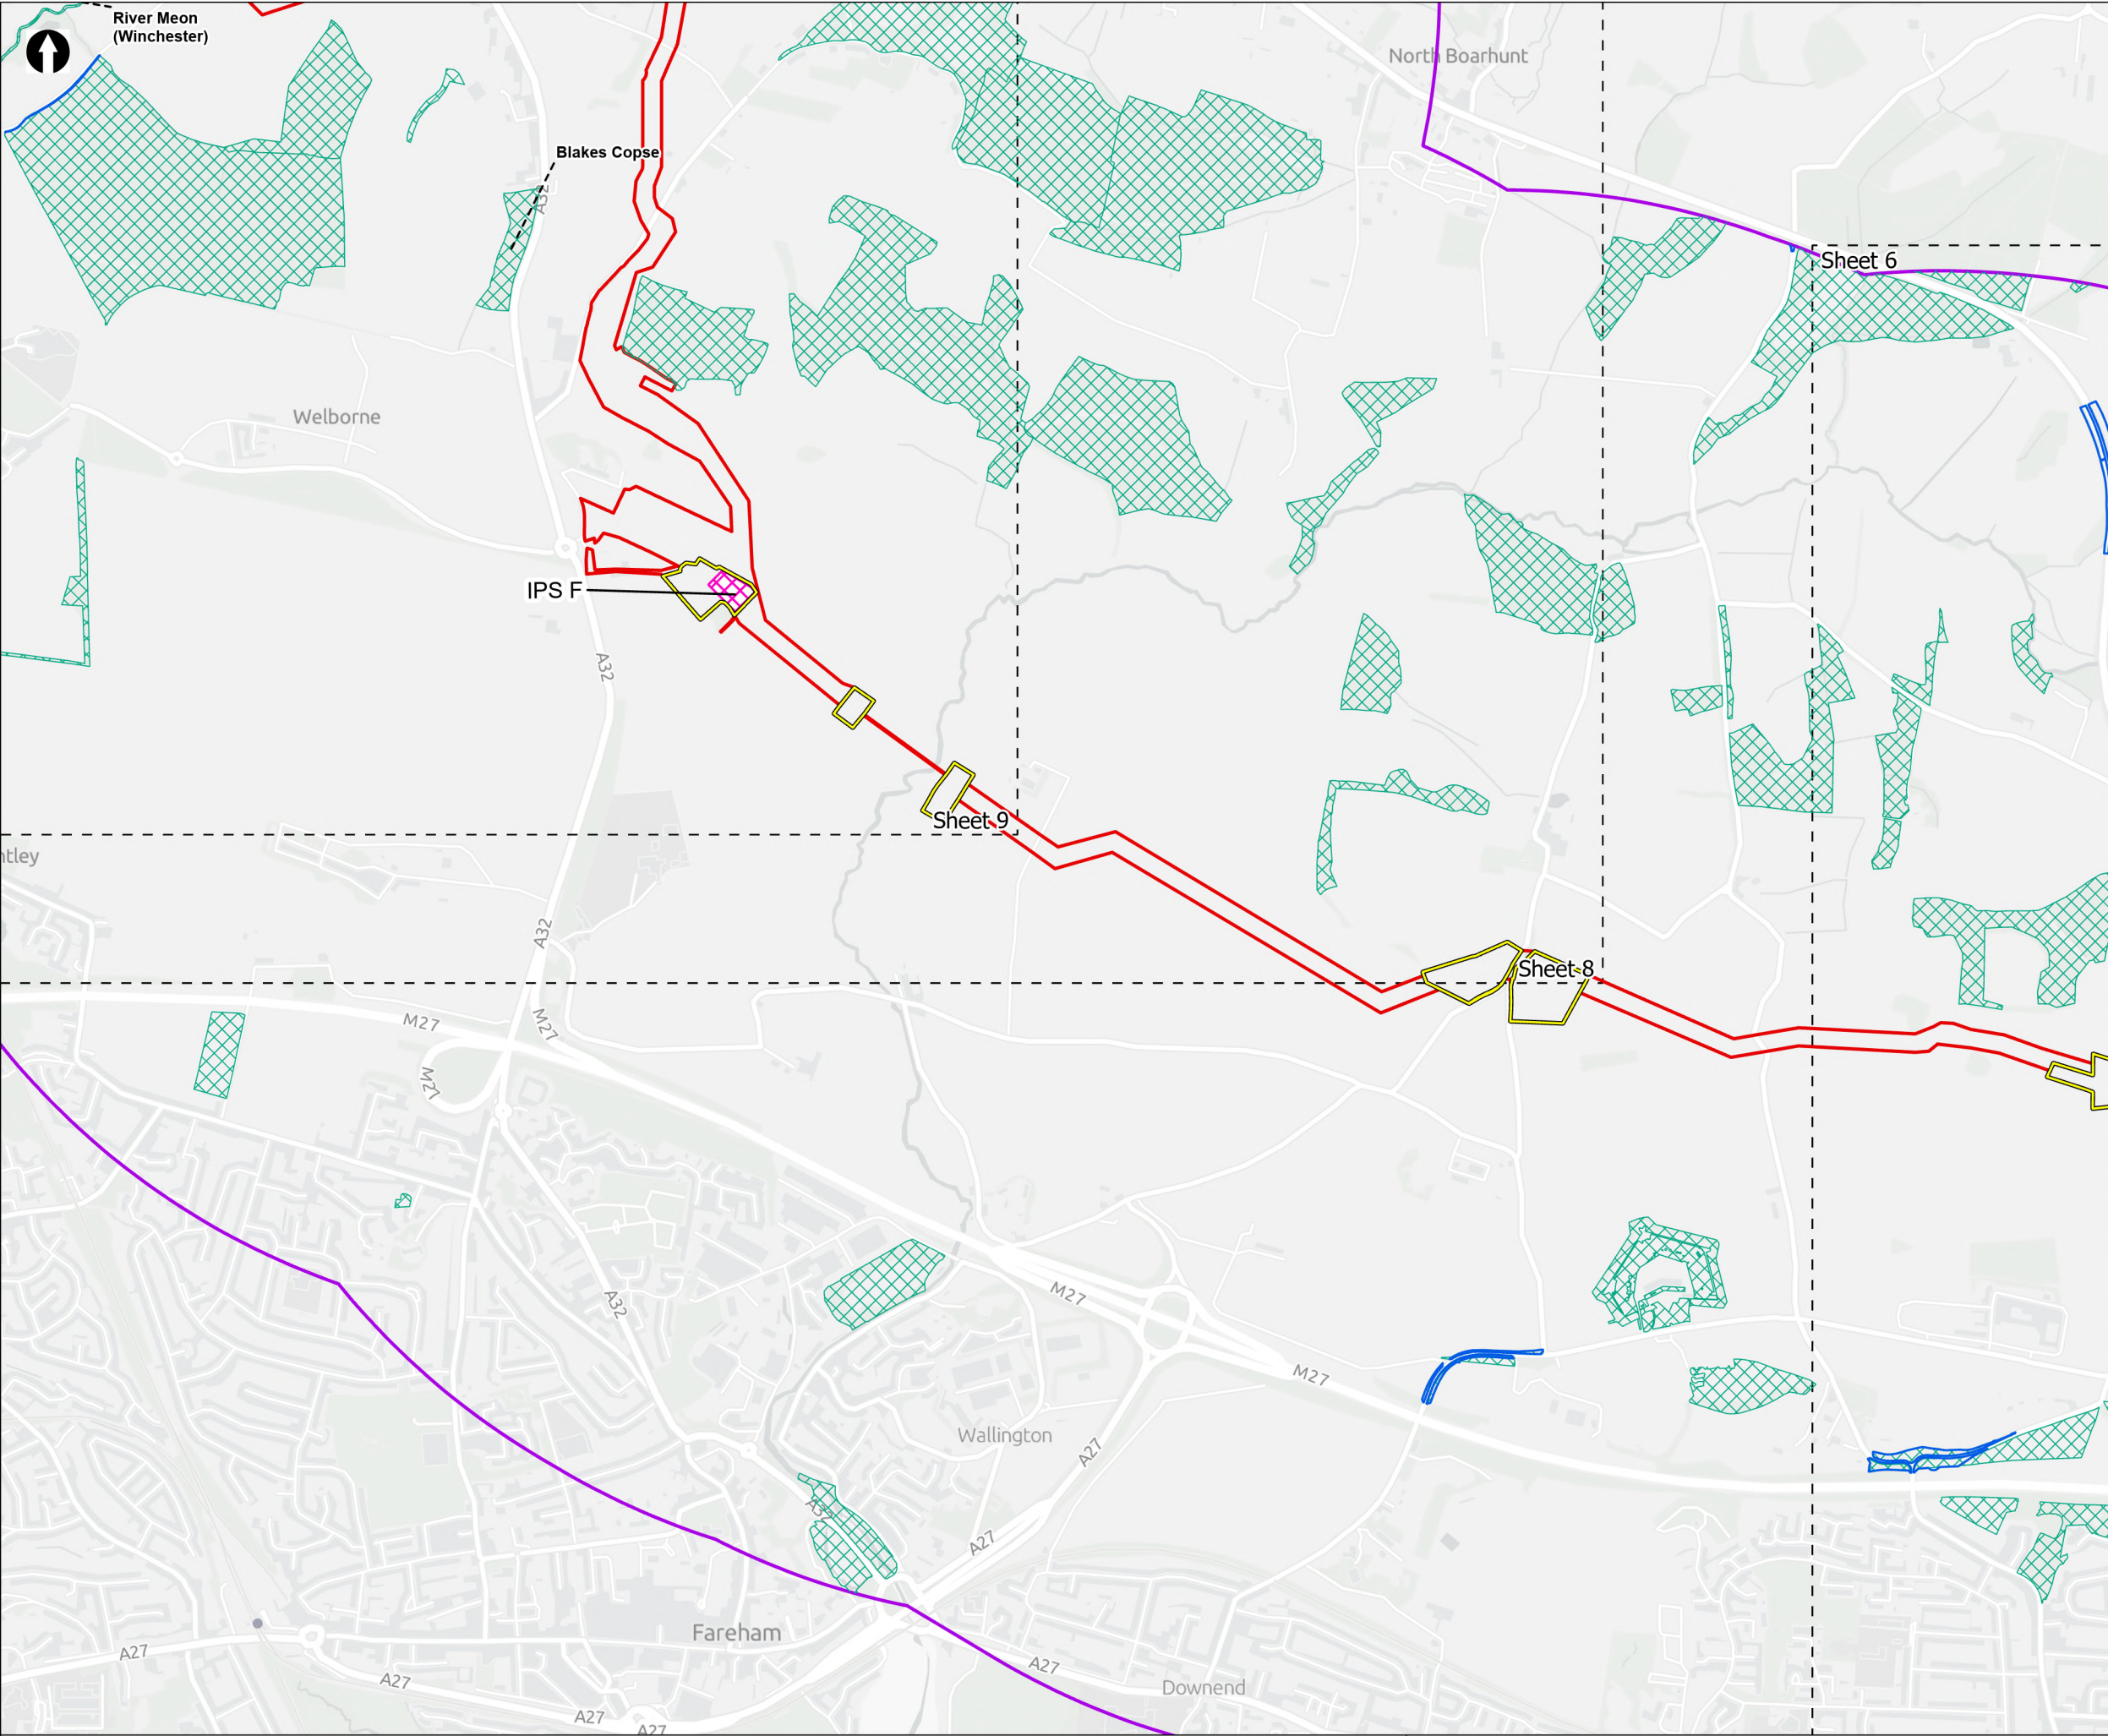

- Order Limits
- Sheet extent boxes 1:15k
- Desk study area
- Construction compounds
- Above Ground Plant**
- Intermediate Pumping Station
- Designated Sites**
- Road Verges of Ecological Importance (RVEIs)
- Sites of Importance for Nature Conservation (SINCs)

Coordinate system: British National Grid; Datum: OSGB 1936
Data sources: © Crown copyright and database rights 2026 Ordnance Survey 0100031673. Contains OS data © Crown Copyright and database right 2026. Contains data from OS Zoomstack, Sources: Esri, TomTom, Garmin, FAO, NOAA, USGS, © OpenStreetMap contributors, and the GIS User Community

PROJECT TITLE
Hampshire Water Transfer and Water Recycling Project


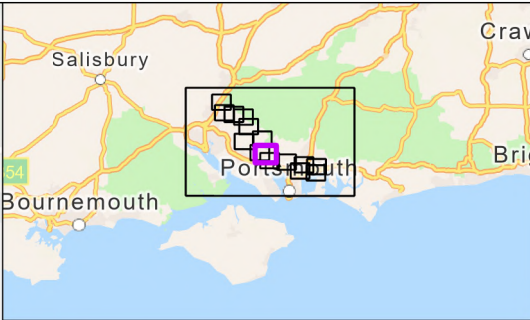


Figure 8.3
Non-statutory designated sites within the desk study area
Sheet 7 of 16

Drawn MW	GIS Checked DL	Checked MP	Approved AK
Scale at A3 1:17,000	Status Final	Revision 06	Security STD

Drawing Number
PC5223-RHD-ES-ZZ-D-Z-0028



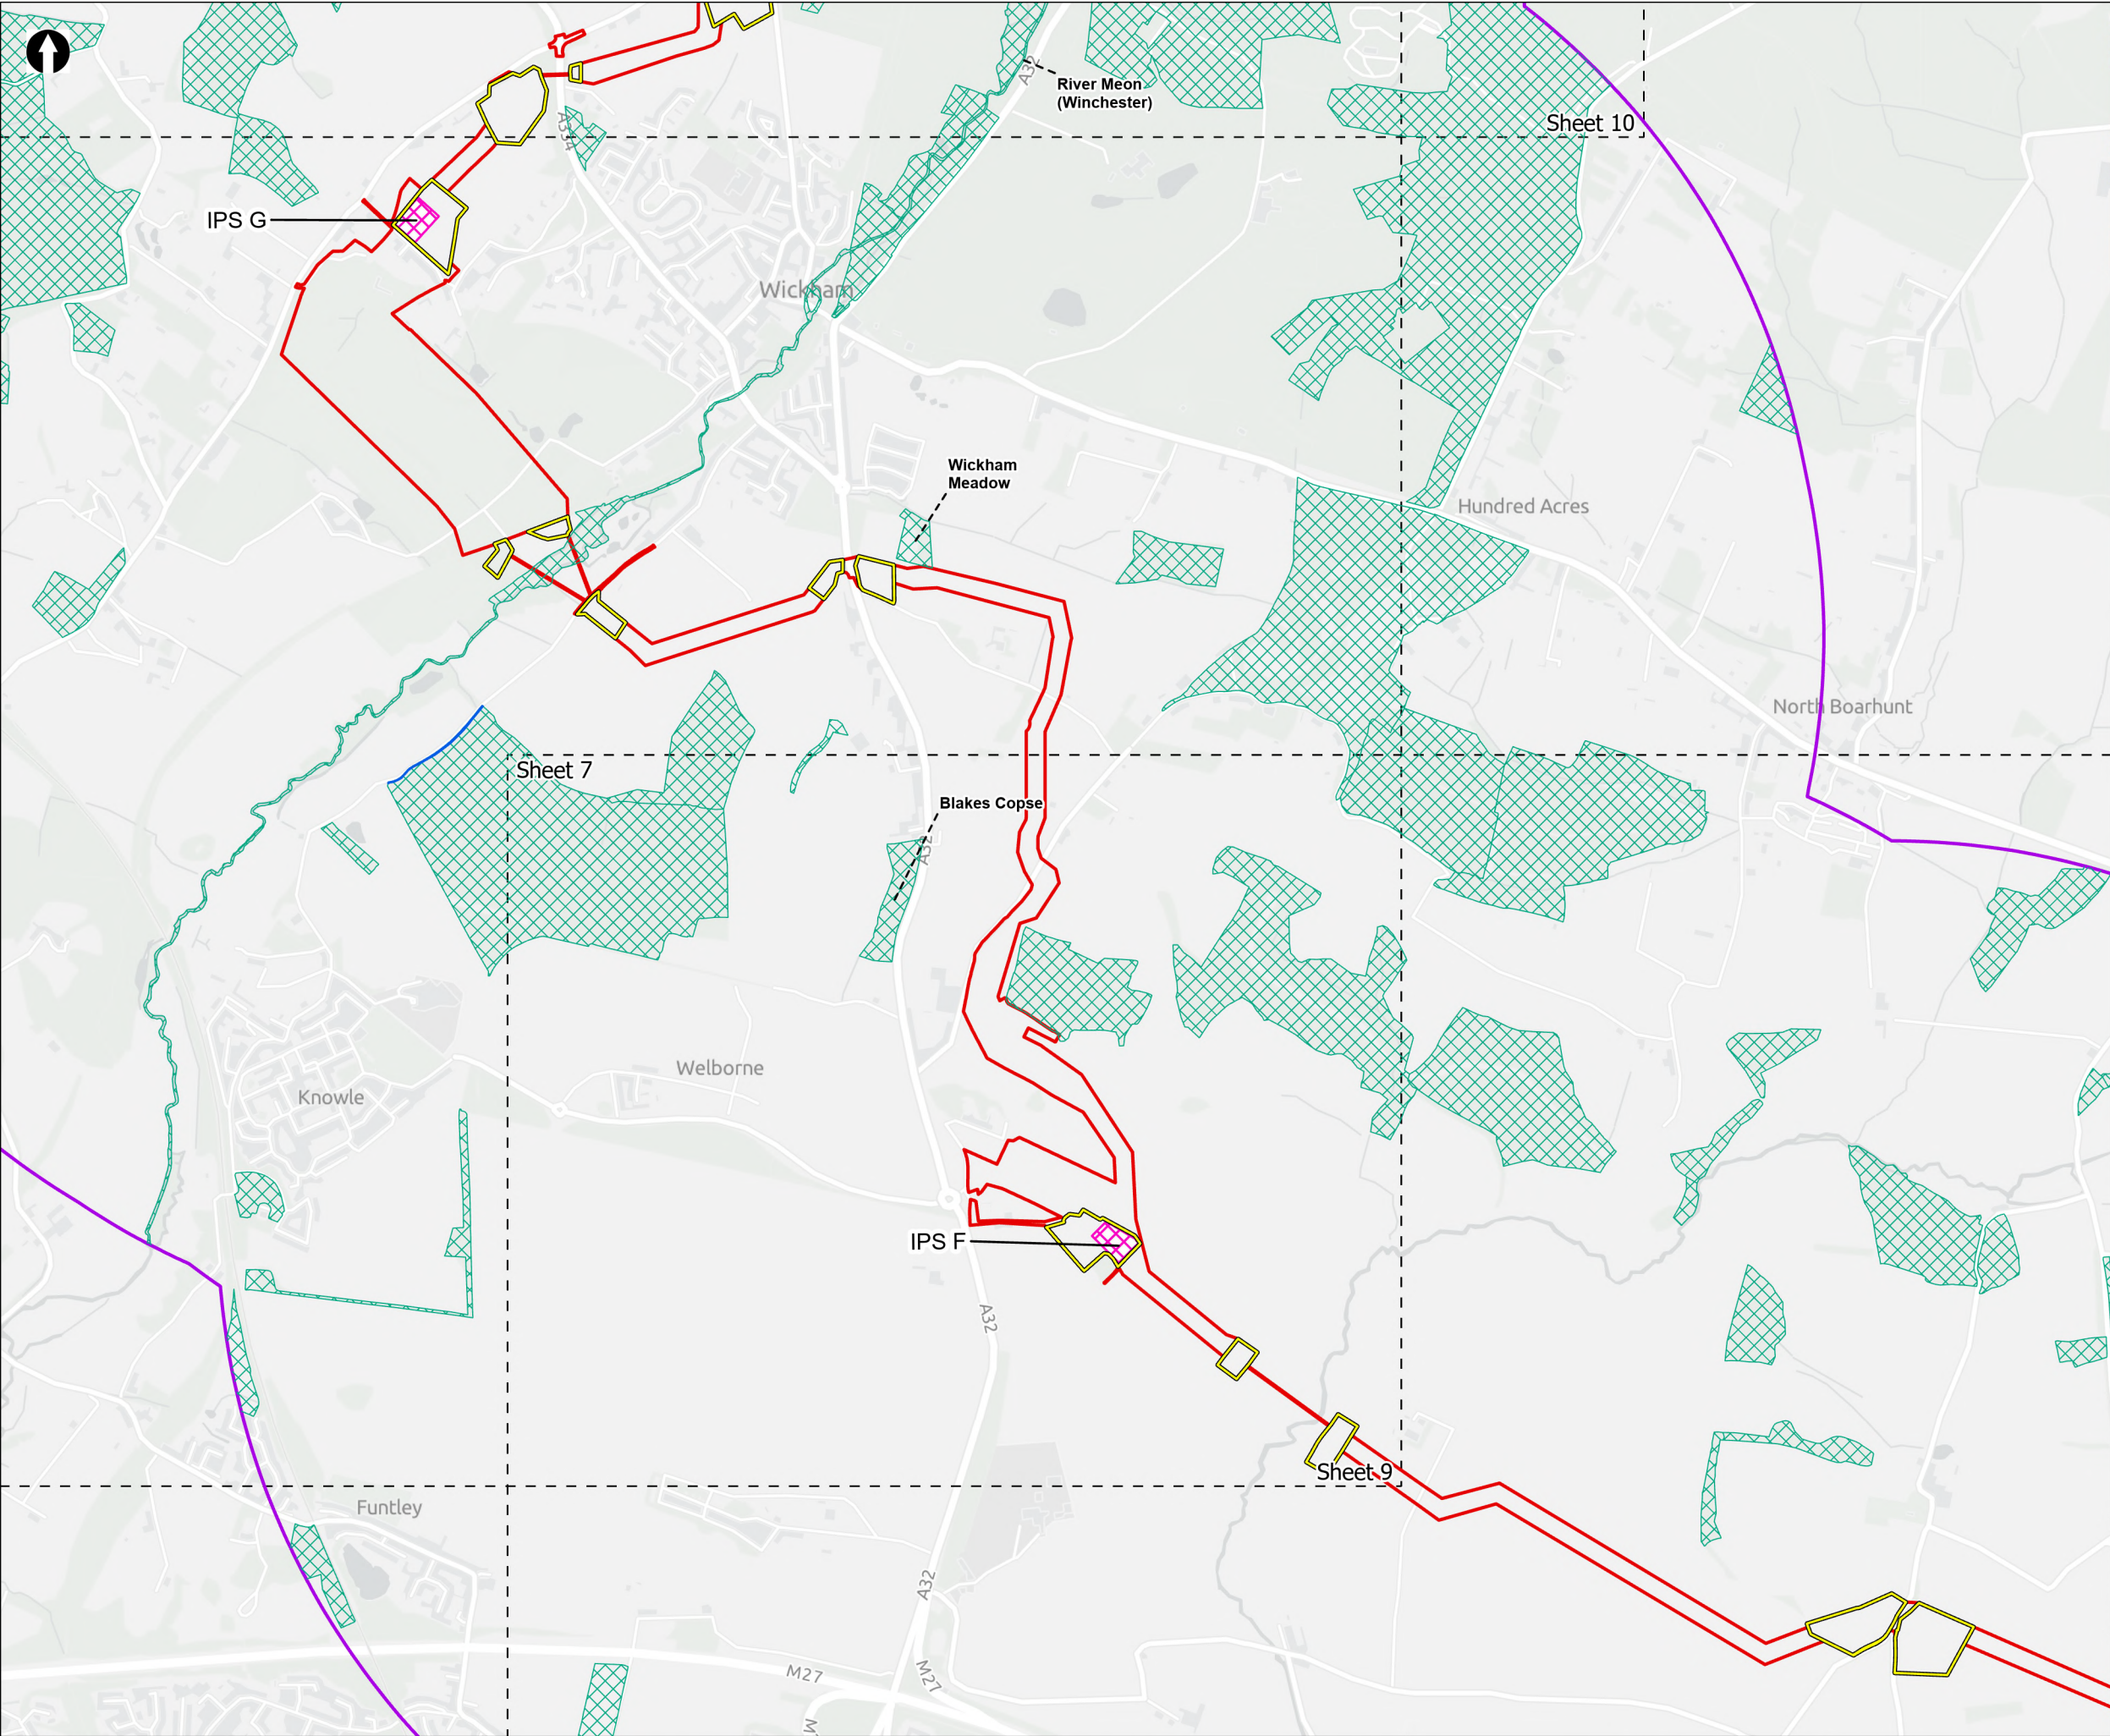

- Order Limits
- Sheet extent boxes 1:15k
- Desk study area
- Construction compounds
- Above Ground Plant**
- Intermediate Pumping Station
- Designated Sites**
- Road Verges of Ecological Importance (RVEIs)
- Sites of Importance for Nature Conservation (SINCs)



Coordinate system: British National Grid; Datum: OSGB 1936
Data sources: © Crown copyright and database rights 2026 Ordnance Survey 0100031673. Contains OS data © Crown Copyright and database right 2026. Contains data from OS Zoomstack, Sources: Esri, TomTom, Garmin, FAO, NOAA, USGS, © OpenStreetMap contributors, and the GIS User Community

PROJECT TITLE
Hampshire Water Transfer and Water Recycling Project



Figure 8.3
Non-statutory designated sites within the desk study area
Sheet 8 of 16

Drawn MW	GIS Checked DL	Checked MP	Approved AK
Scale at A3 1:17,000	Status Final	Revision 06	Security STD

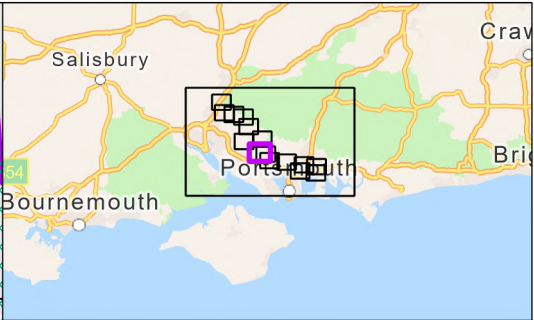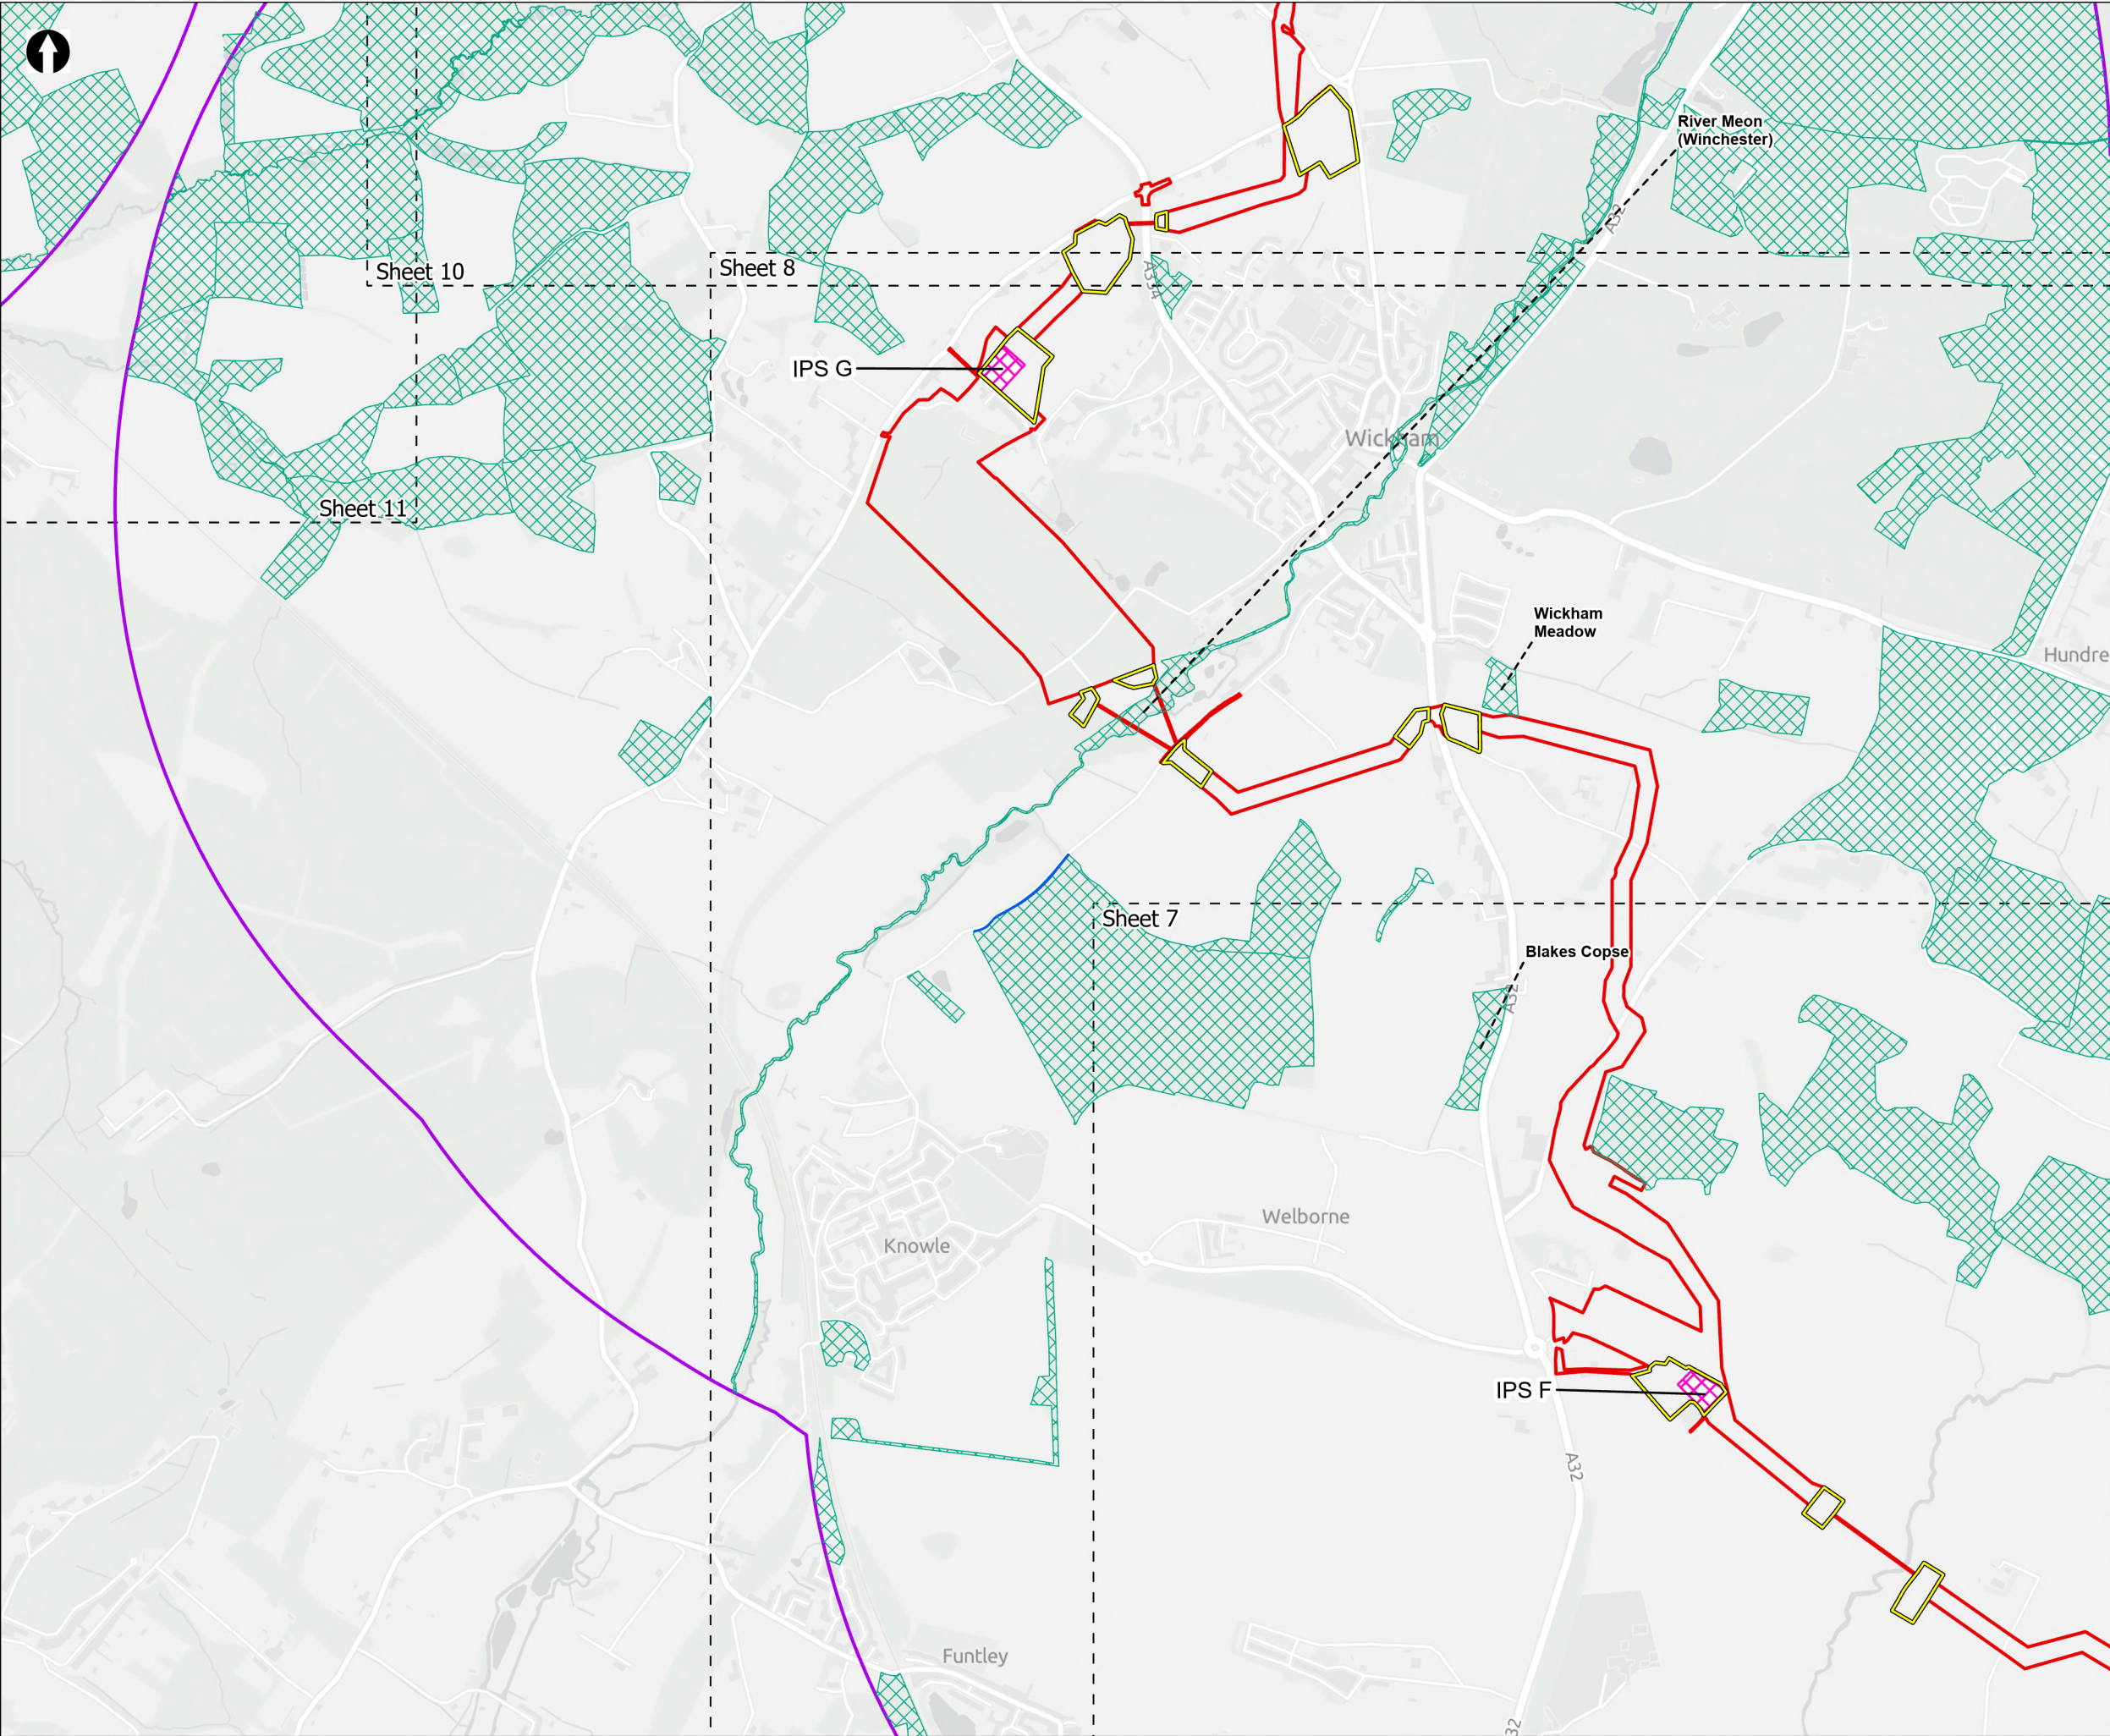

- Order Limits
- Sheet extent boxes 1:15k
- Desk study area
- Construction compounds
- Above Ground Plant**
- Intermediate Pumping Station
- Designated Sites**
- Road Verges of Ecological Importance (RVEIs)
- Sites of Importance for Nature Conservation (SINCs)

Coordinate system: British National Grid; Datum: OSGB 1936
Data sources: © Crown copyright and database rights 2026 Ordnance Survey 0100031673. Contains OS data © Crown Copyright and database right 2026. Contains data from OS Zoomstack, Sources: Esri, TomTom, Garmin, FAO, NOAA, USGS, © OpenStreetMap contributors, and the GIS User Community


PROJECT TITLE
Hampshire Water Transfer and Water Recycling Project





Figure 8.3
Non-statutory designated sites within the desk study area
Sheet 9 of 16

Drawn MW	GIS Checked DL	Checked MP	Approved AK
Scale at A3 1:17,000	Status Final	Revision 06	Security STD

Drawing Number
PC5223-RHD-ES-ZZ-D-Z-0028

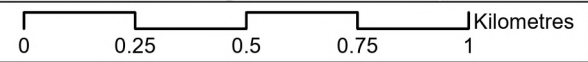

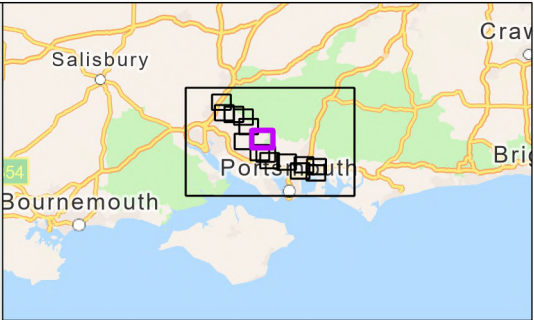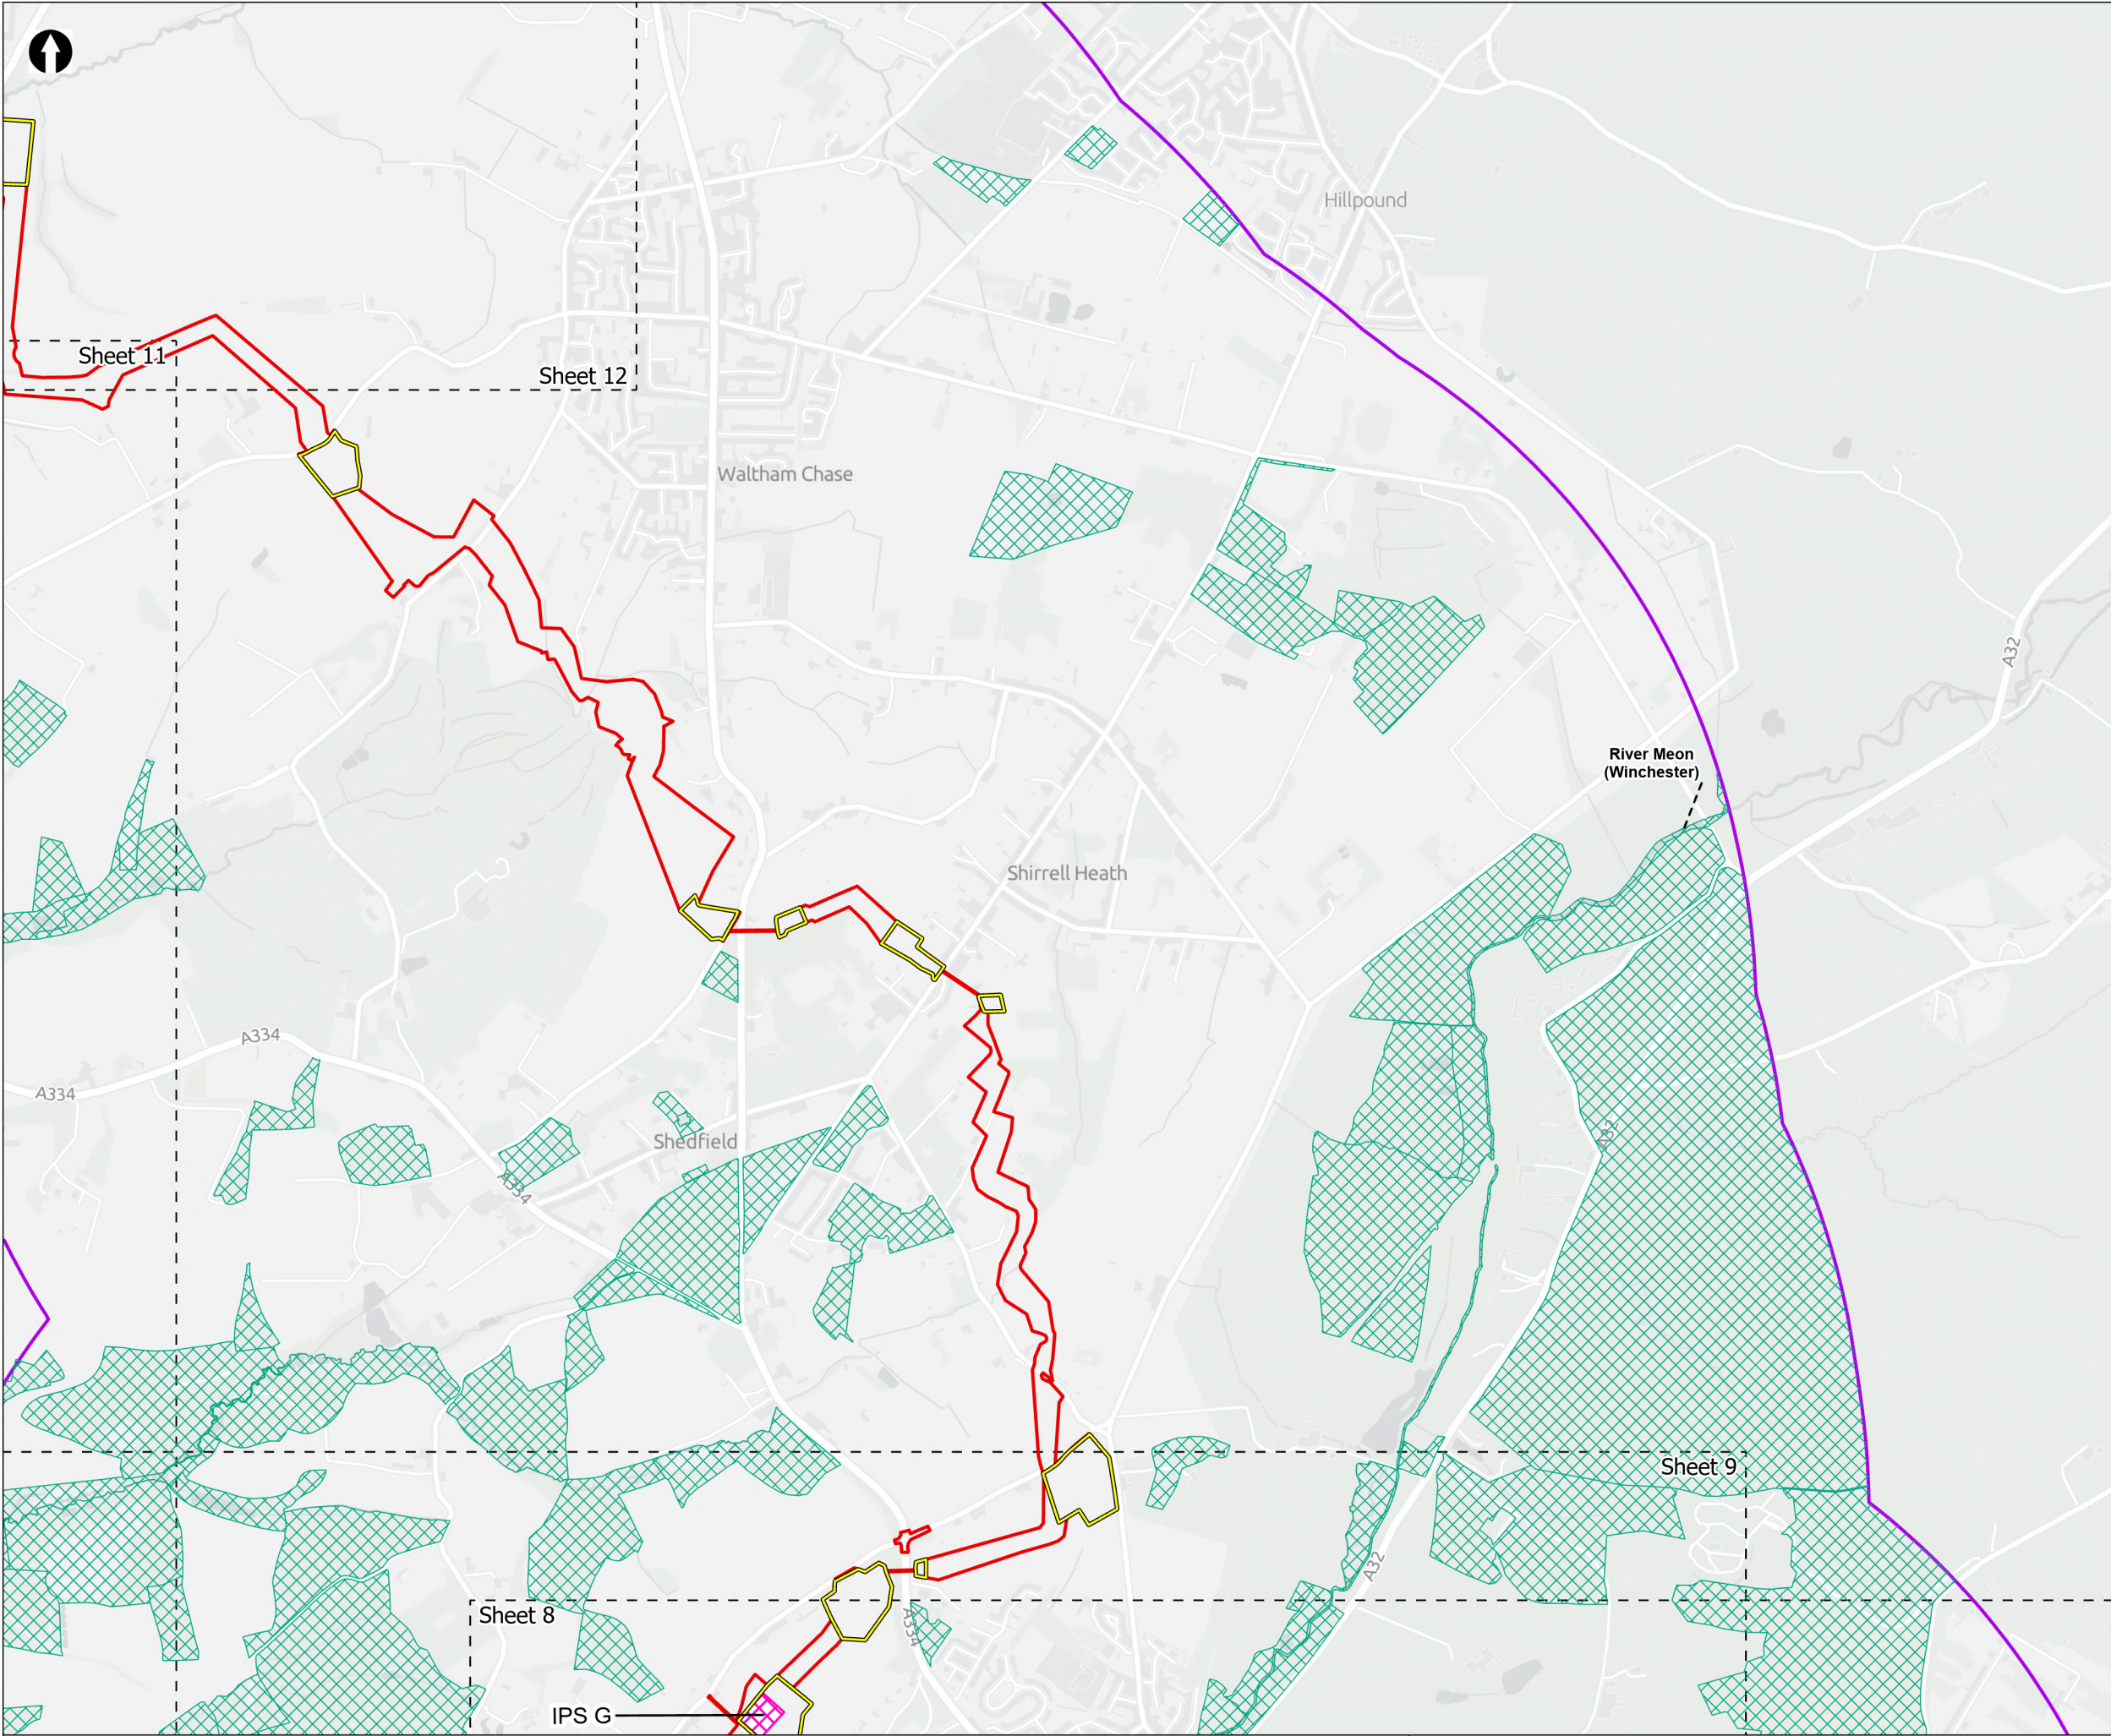

- Order Limits
- Sheet extent boxes 1:15k
- Desk study area
- Construction compounds
- Above Ground Plant**
- Intermediate Pumping Station
- Designated Sites**
- Sites of Importance for Nature Conservation (SINCs)

Coordinate system: British National Grid; Datum: OSGB 1936
Data sources: © Crown copyright and database rights 2026 Ordnance Survey 0100031673. Contains OS data © Crown Copyright and database right 2026. Contains data from OS Zoomstack, Sources: Esri, TomTom, Garmin, FAO, NOAA, USGS, © OpenStreetMap contributors, and the GIS User Community

PROJECT TITLE
Hampshire Water Transfer and Water Recycling Project

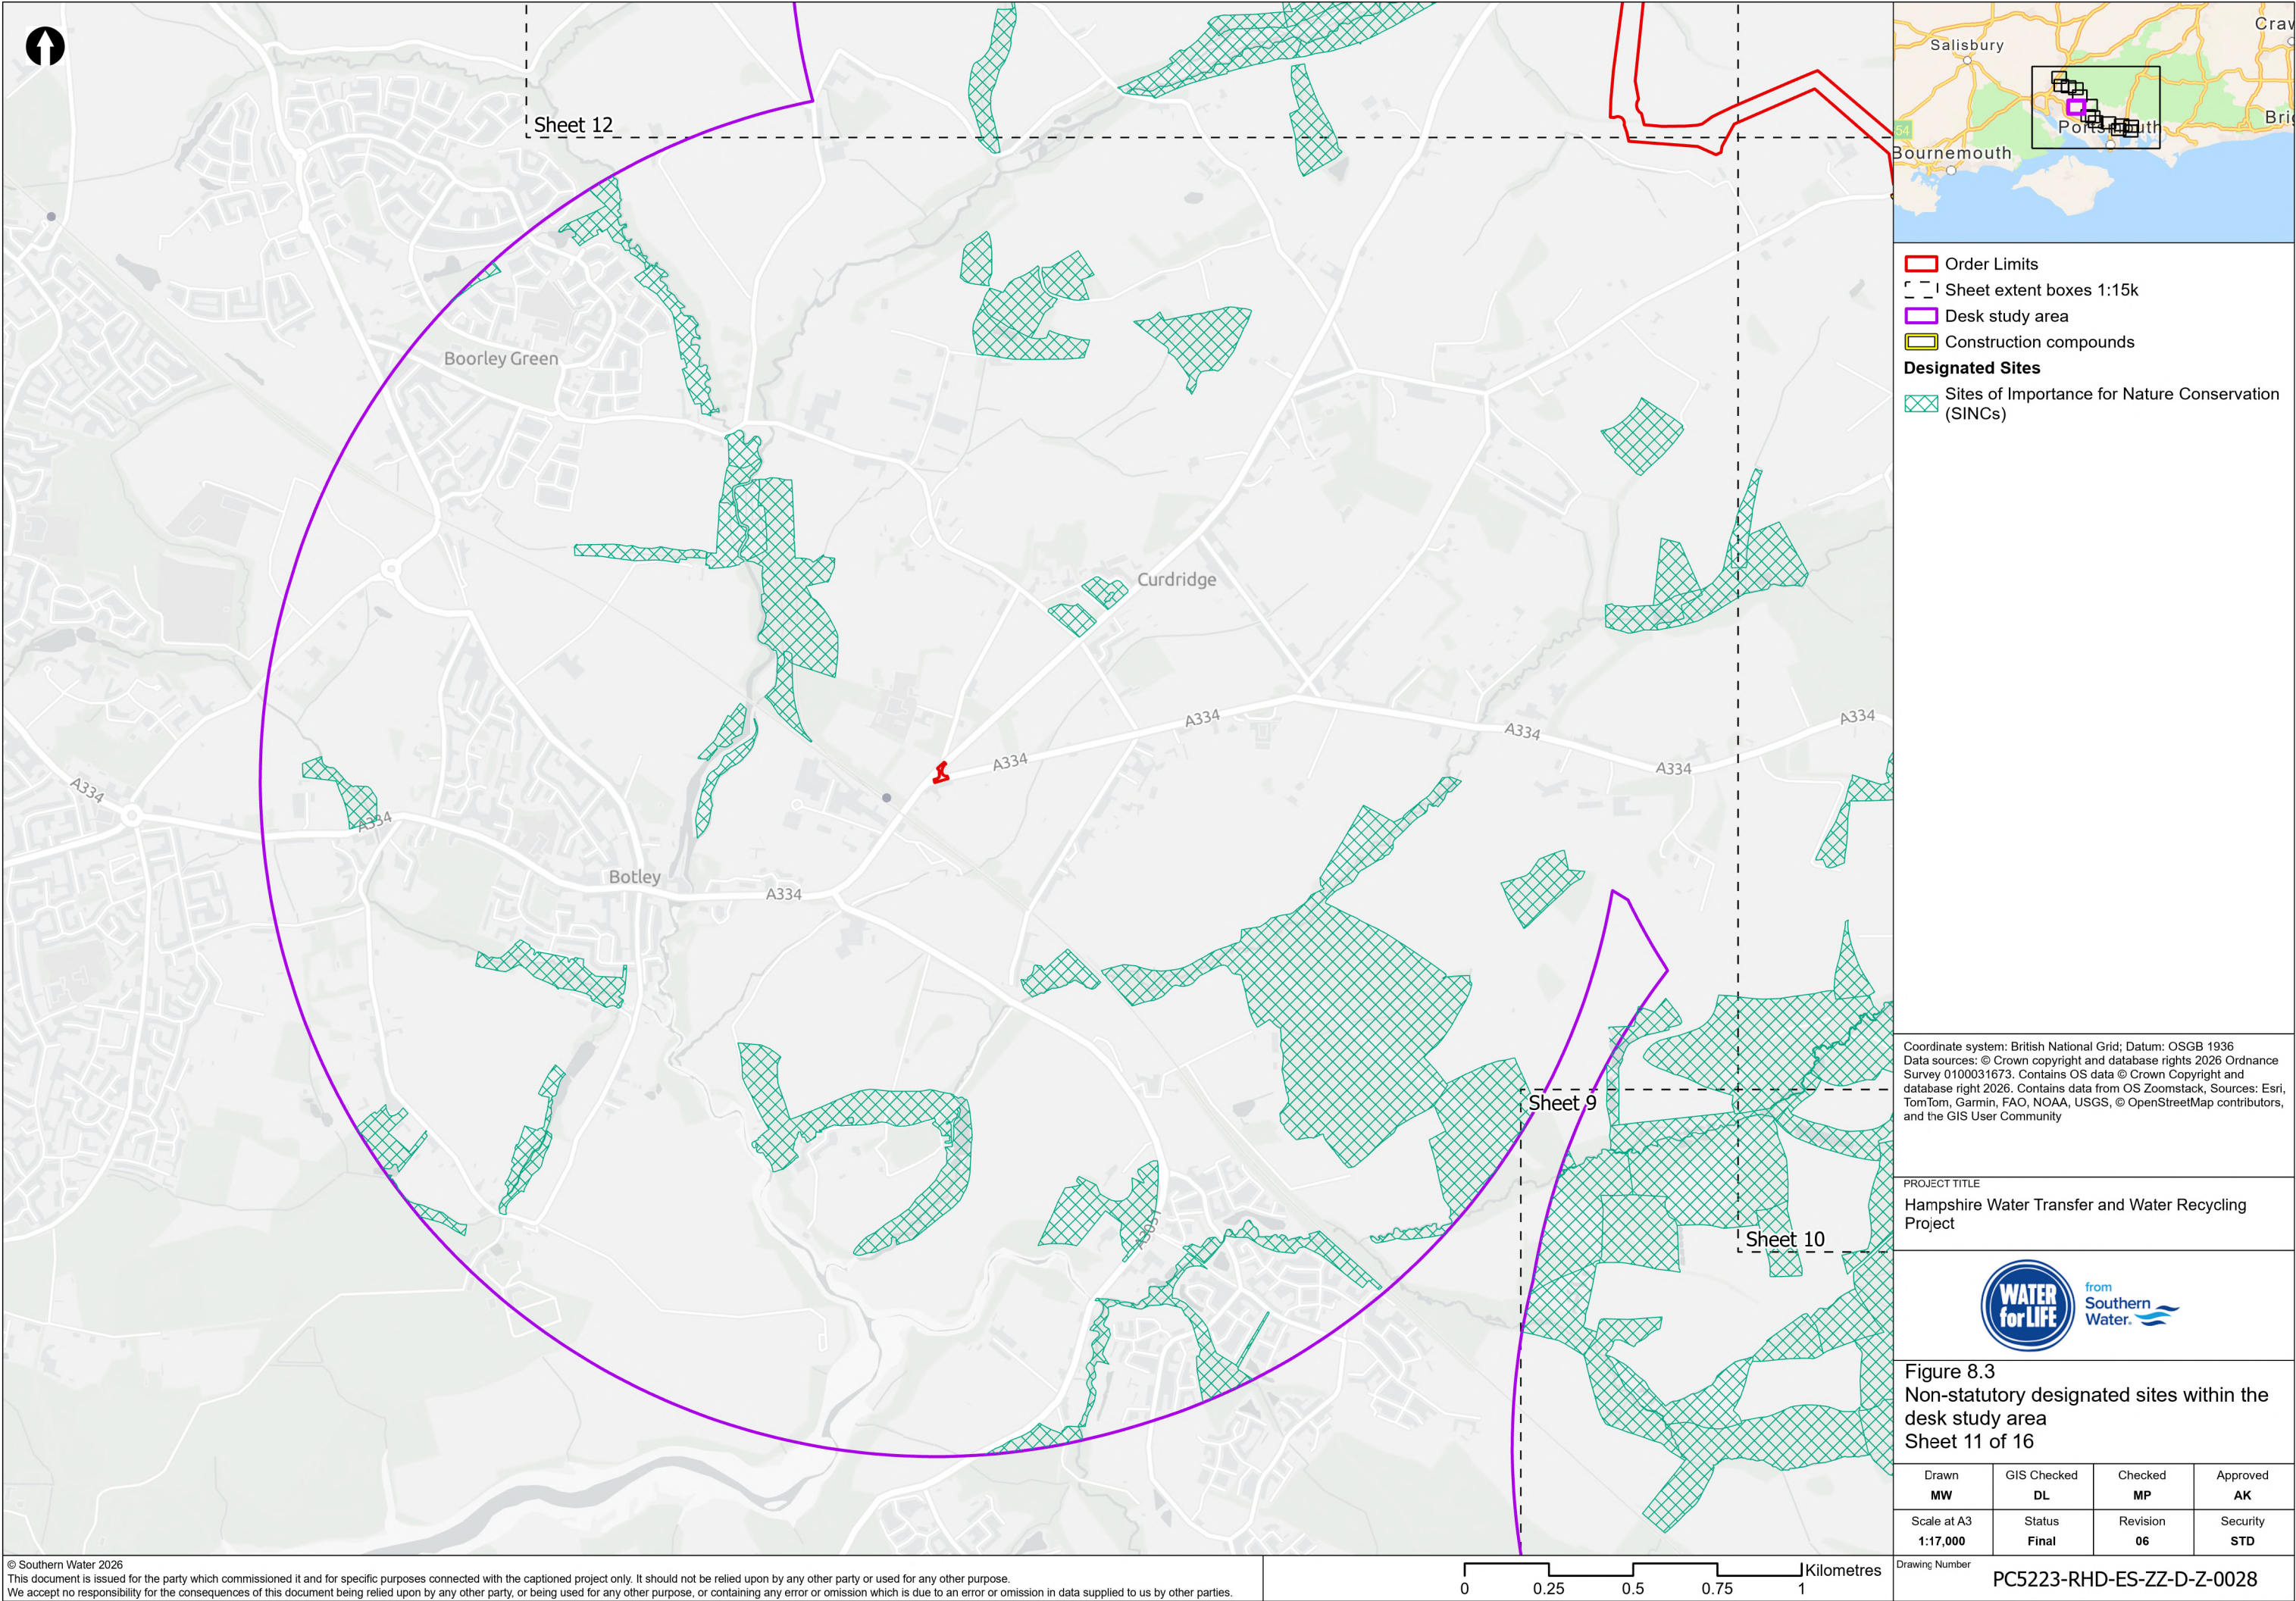




Figure 8.3
Non-statutory designated sites within the desk study area
Sheet 10 of 16

Drawn MW	GIS Checked DL	Checked MP	Approved AK
Scale at A3 1:17,000	Status Final	Revision 06	Security STD

Drawing Number
PC5223-RHD-ES-ZZ-D-Z-0028





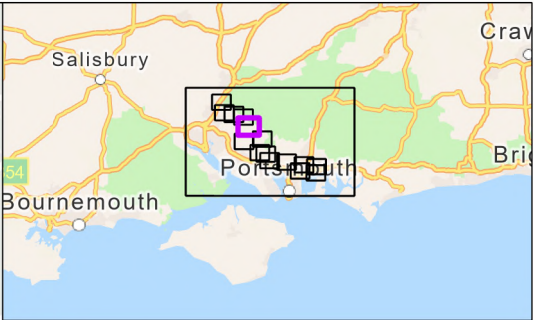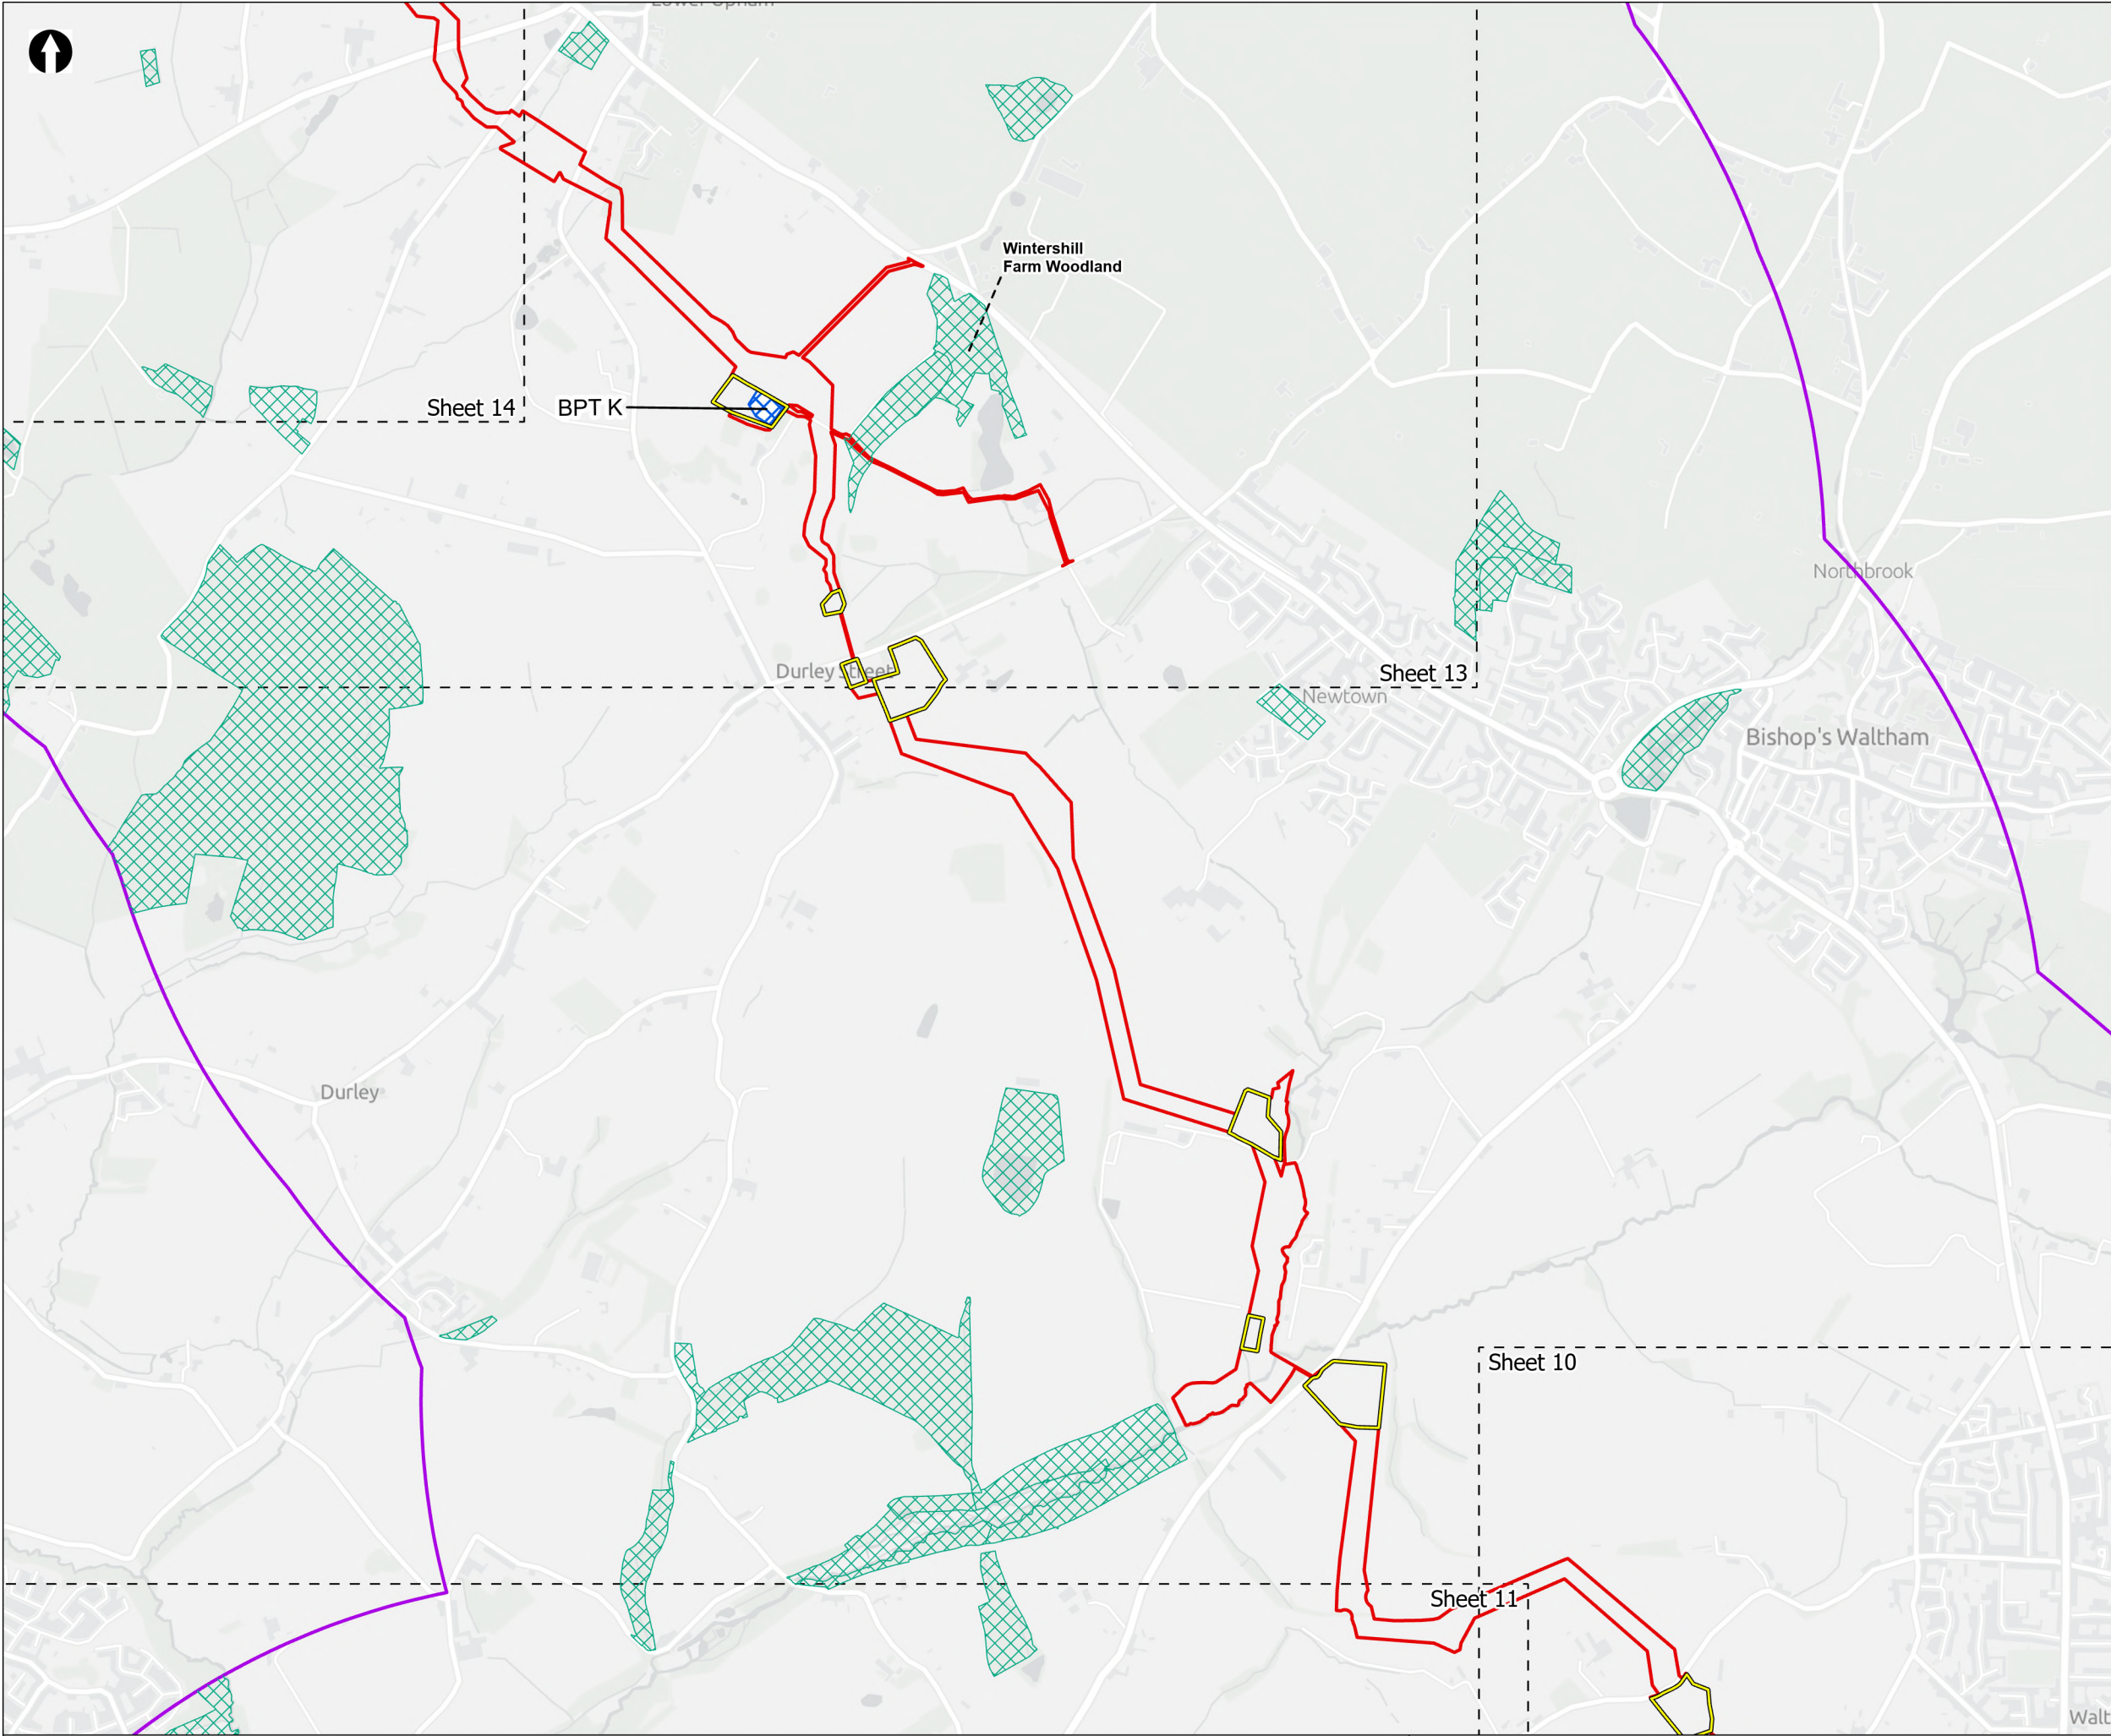

- Order Limits
- Sheet extent boxes 1:15k
- Desk study area
- Construction compounds
- Above Ground Plant**
 - Break Pressure Tank
- Designated Sites**
 - Sites of Importance for Nature Conservation (SINCs)

Coordinate system: British National Grid; Datum: OSGB 1936
Data sources: © Crown copyright and database rights 2026 Ordnance Survey 0100031673. Contains OS data © Crown Copyright and database right 2026. Contains data from OS Zoomstack, Sources: Esri, TomTom, Garmin, FAO, NOAA, USGS, © OpenStreetMap contributors, and the GIS User Community

PROJECT TITLE
Hampshire Water Transfer and Water Recycling Project


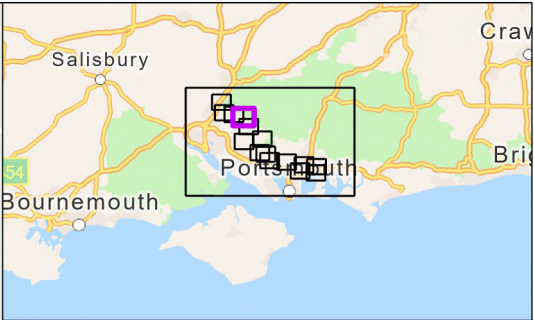


Figure 8.3
Non-statutory designated sites within the desk study area
Sheet 12 of 16

Drawn MW	GIS Checked DL	Checked MP	Approved AK
Scale at A3 1:17,000	Status Final	Revision 06	Security STD

Drawing Number
PC5223-RHD-ES-ZZ-D-Z-0028



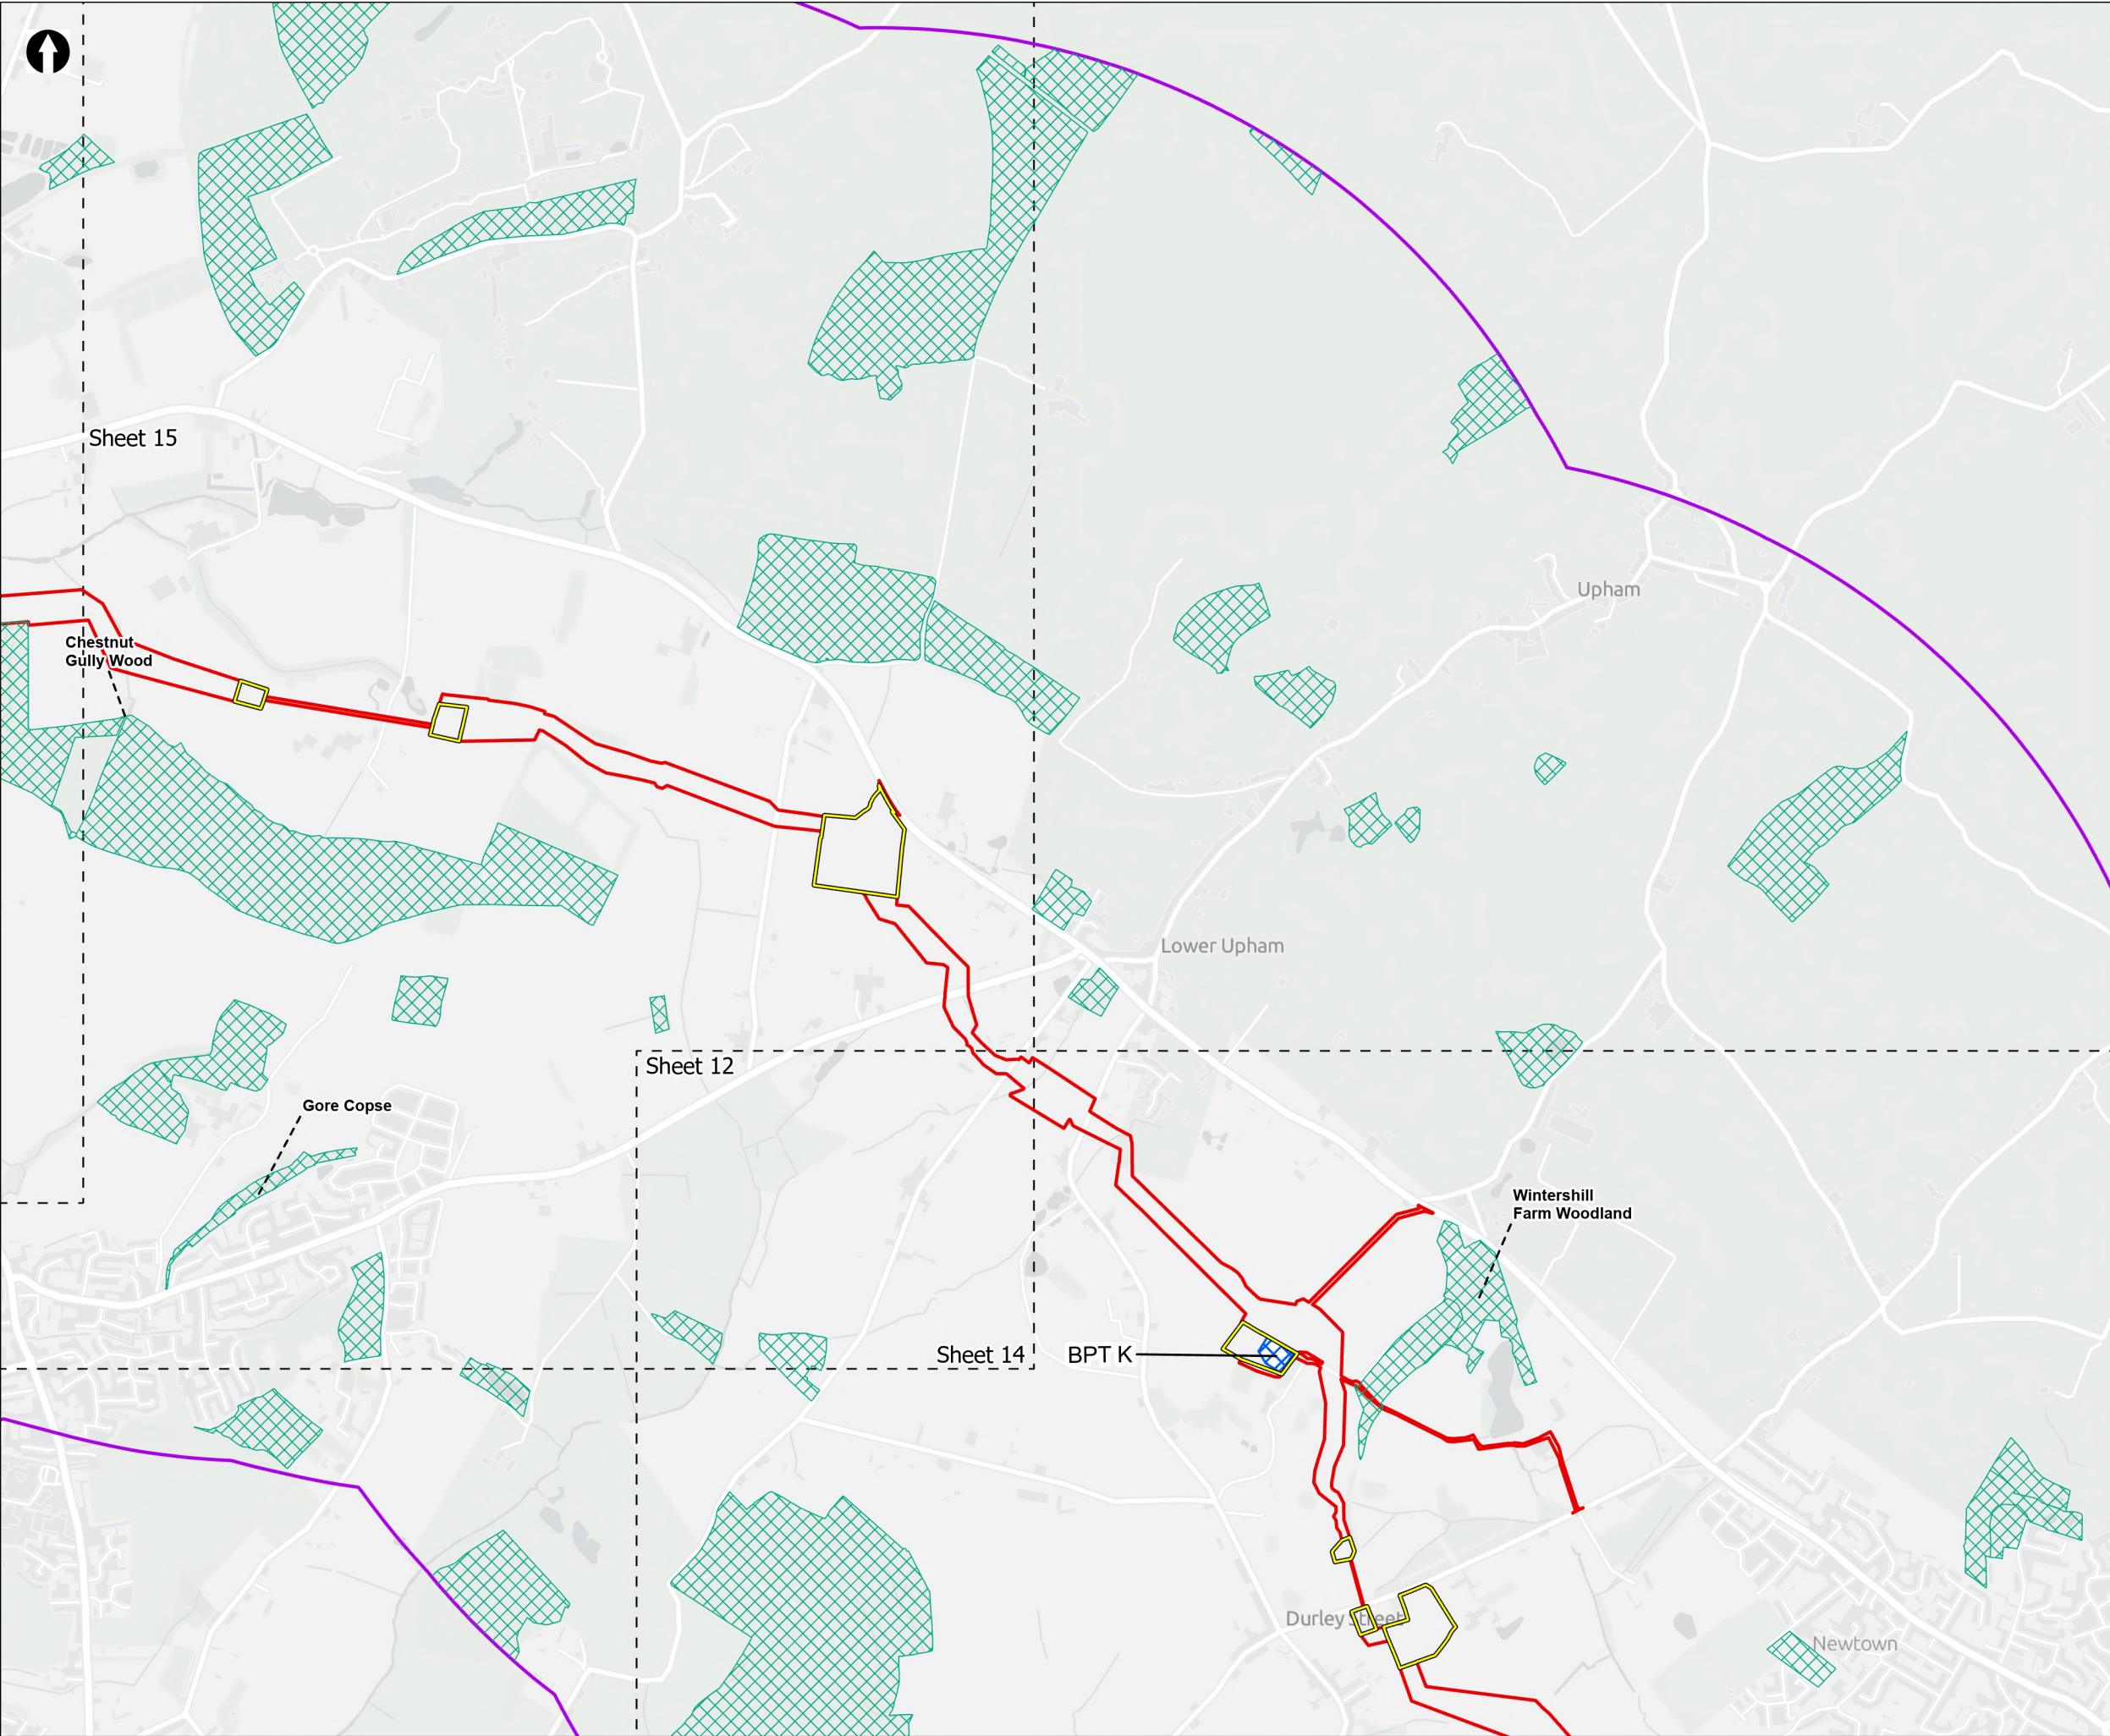

- Order Limits
- Sheet extent boxes 1:15k
- Desk study area
- Construction compounds
- Above Ground Plant**
 - Break Pressure Tank
- Designated Sites**
 - Sites of Importance for Nature Conservation (SINCs)

Coordinate system: British National Grid; Datum: OSGB 1936
Data sources: © Crown copyright and database rights 2026 Ordnance Survey 0100031673. Contains OS data © Crown Copyright and database right 2026. Contains data from OS Zoomstack, Sources: Esri, TomTom, Garmin, FAO, NOAA, USGS, © OpenStreetMap contributors, and the GIS User Community


PROJECT TITLE
Hampshire Water Transfer and Water Recycling Project





Figure 8.3
Non-statutory designated sites within the desk study area
Sheet 13 of 16

Drawn MW	GIS Checked DL	Checked MP	Approved AK
Scale at A3 1:17,000	Status Final	Revision 06	Security STD

Drawing Number
PC5223-RHD-ES-ZZ-D-Z-0028

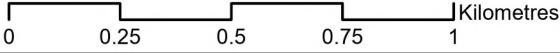

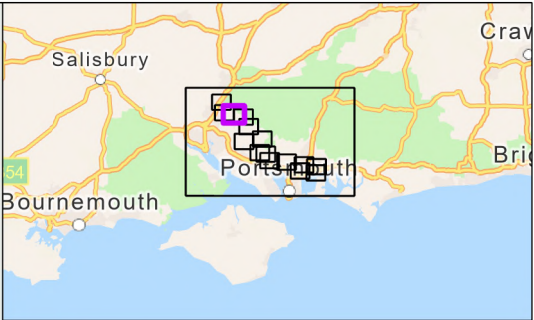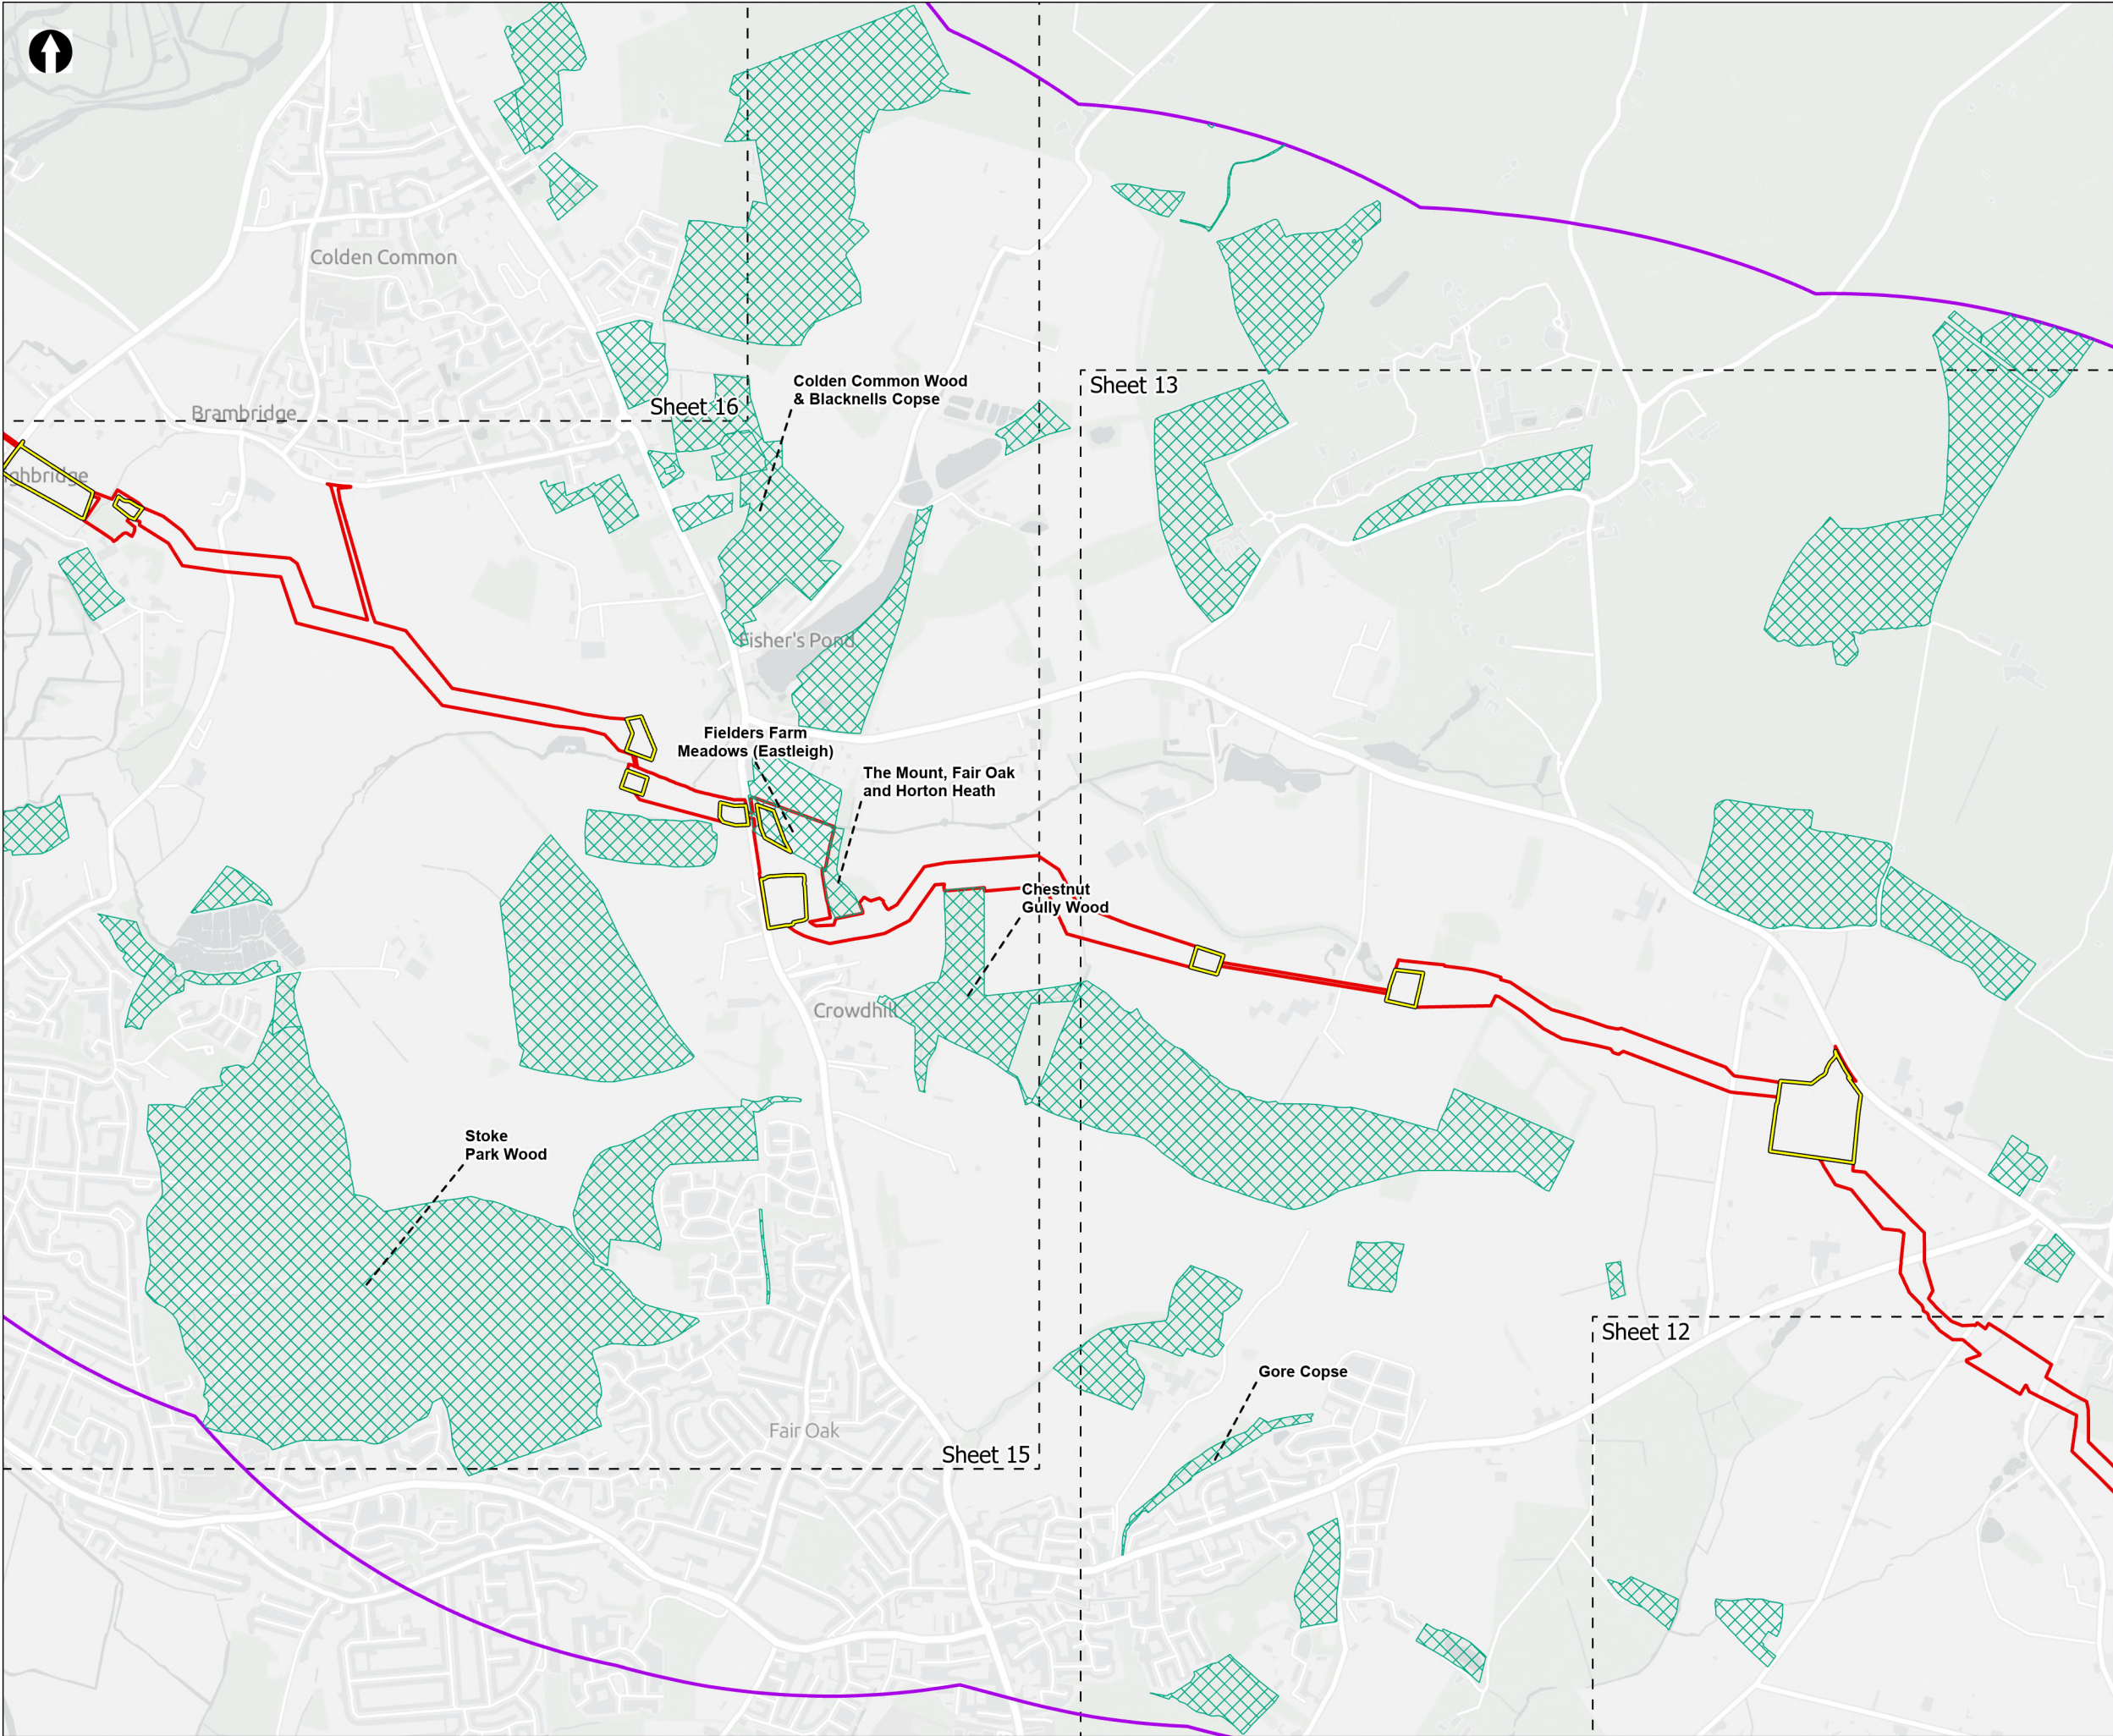

- Order Limits
- Sheet extent boxes 1:15k
- Desk study area
- Construction compounds
- Designated Sites**
- Sites of Importance for Nature Conservation (SINCs)

Coordinate system: British National Grid; Datum: OSGB 1936
Data sources: © Crown copyright and database rights 2026 Ordnance Survey 0100031673. Contains OS data © Crown Copyright and database right 2026. Contains data from OS Zoomstack, Sources: Esri, TomTom, Garmin, FAO, NOAA, USGS, © OpenStreetMap contributors, and the GIS User Community

PROJECT TITLE
Hampshire Water Transfer and Water Recycling Project


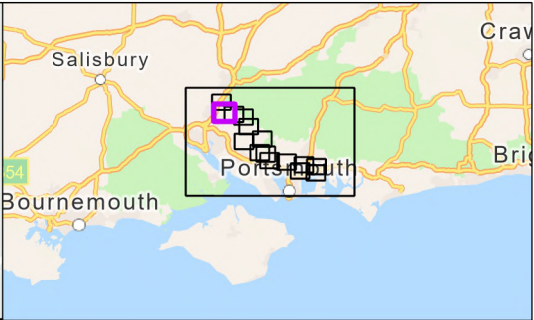


Figure 8.3
Non-statutory designated sites within the desk study area
Sheet 14 of 16

Drawn MW	GIS Checked DL	Checked MP	Approved AK
Scale at A3 1:17,000	Status Final	Revision 06	Security STD

Drawing Number
PC5223-RHD-ES-ZZ-D-Z-0028



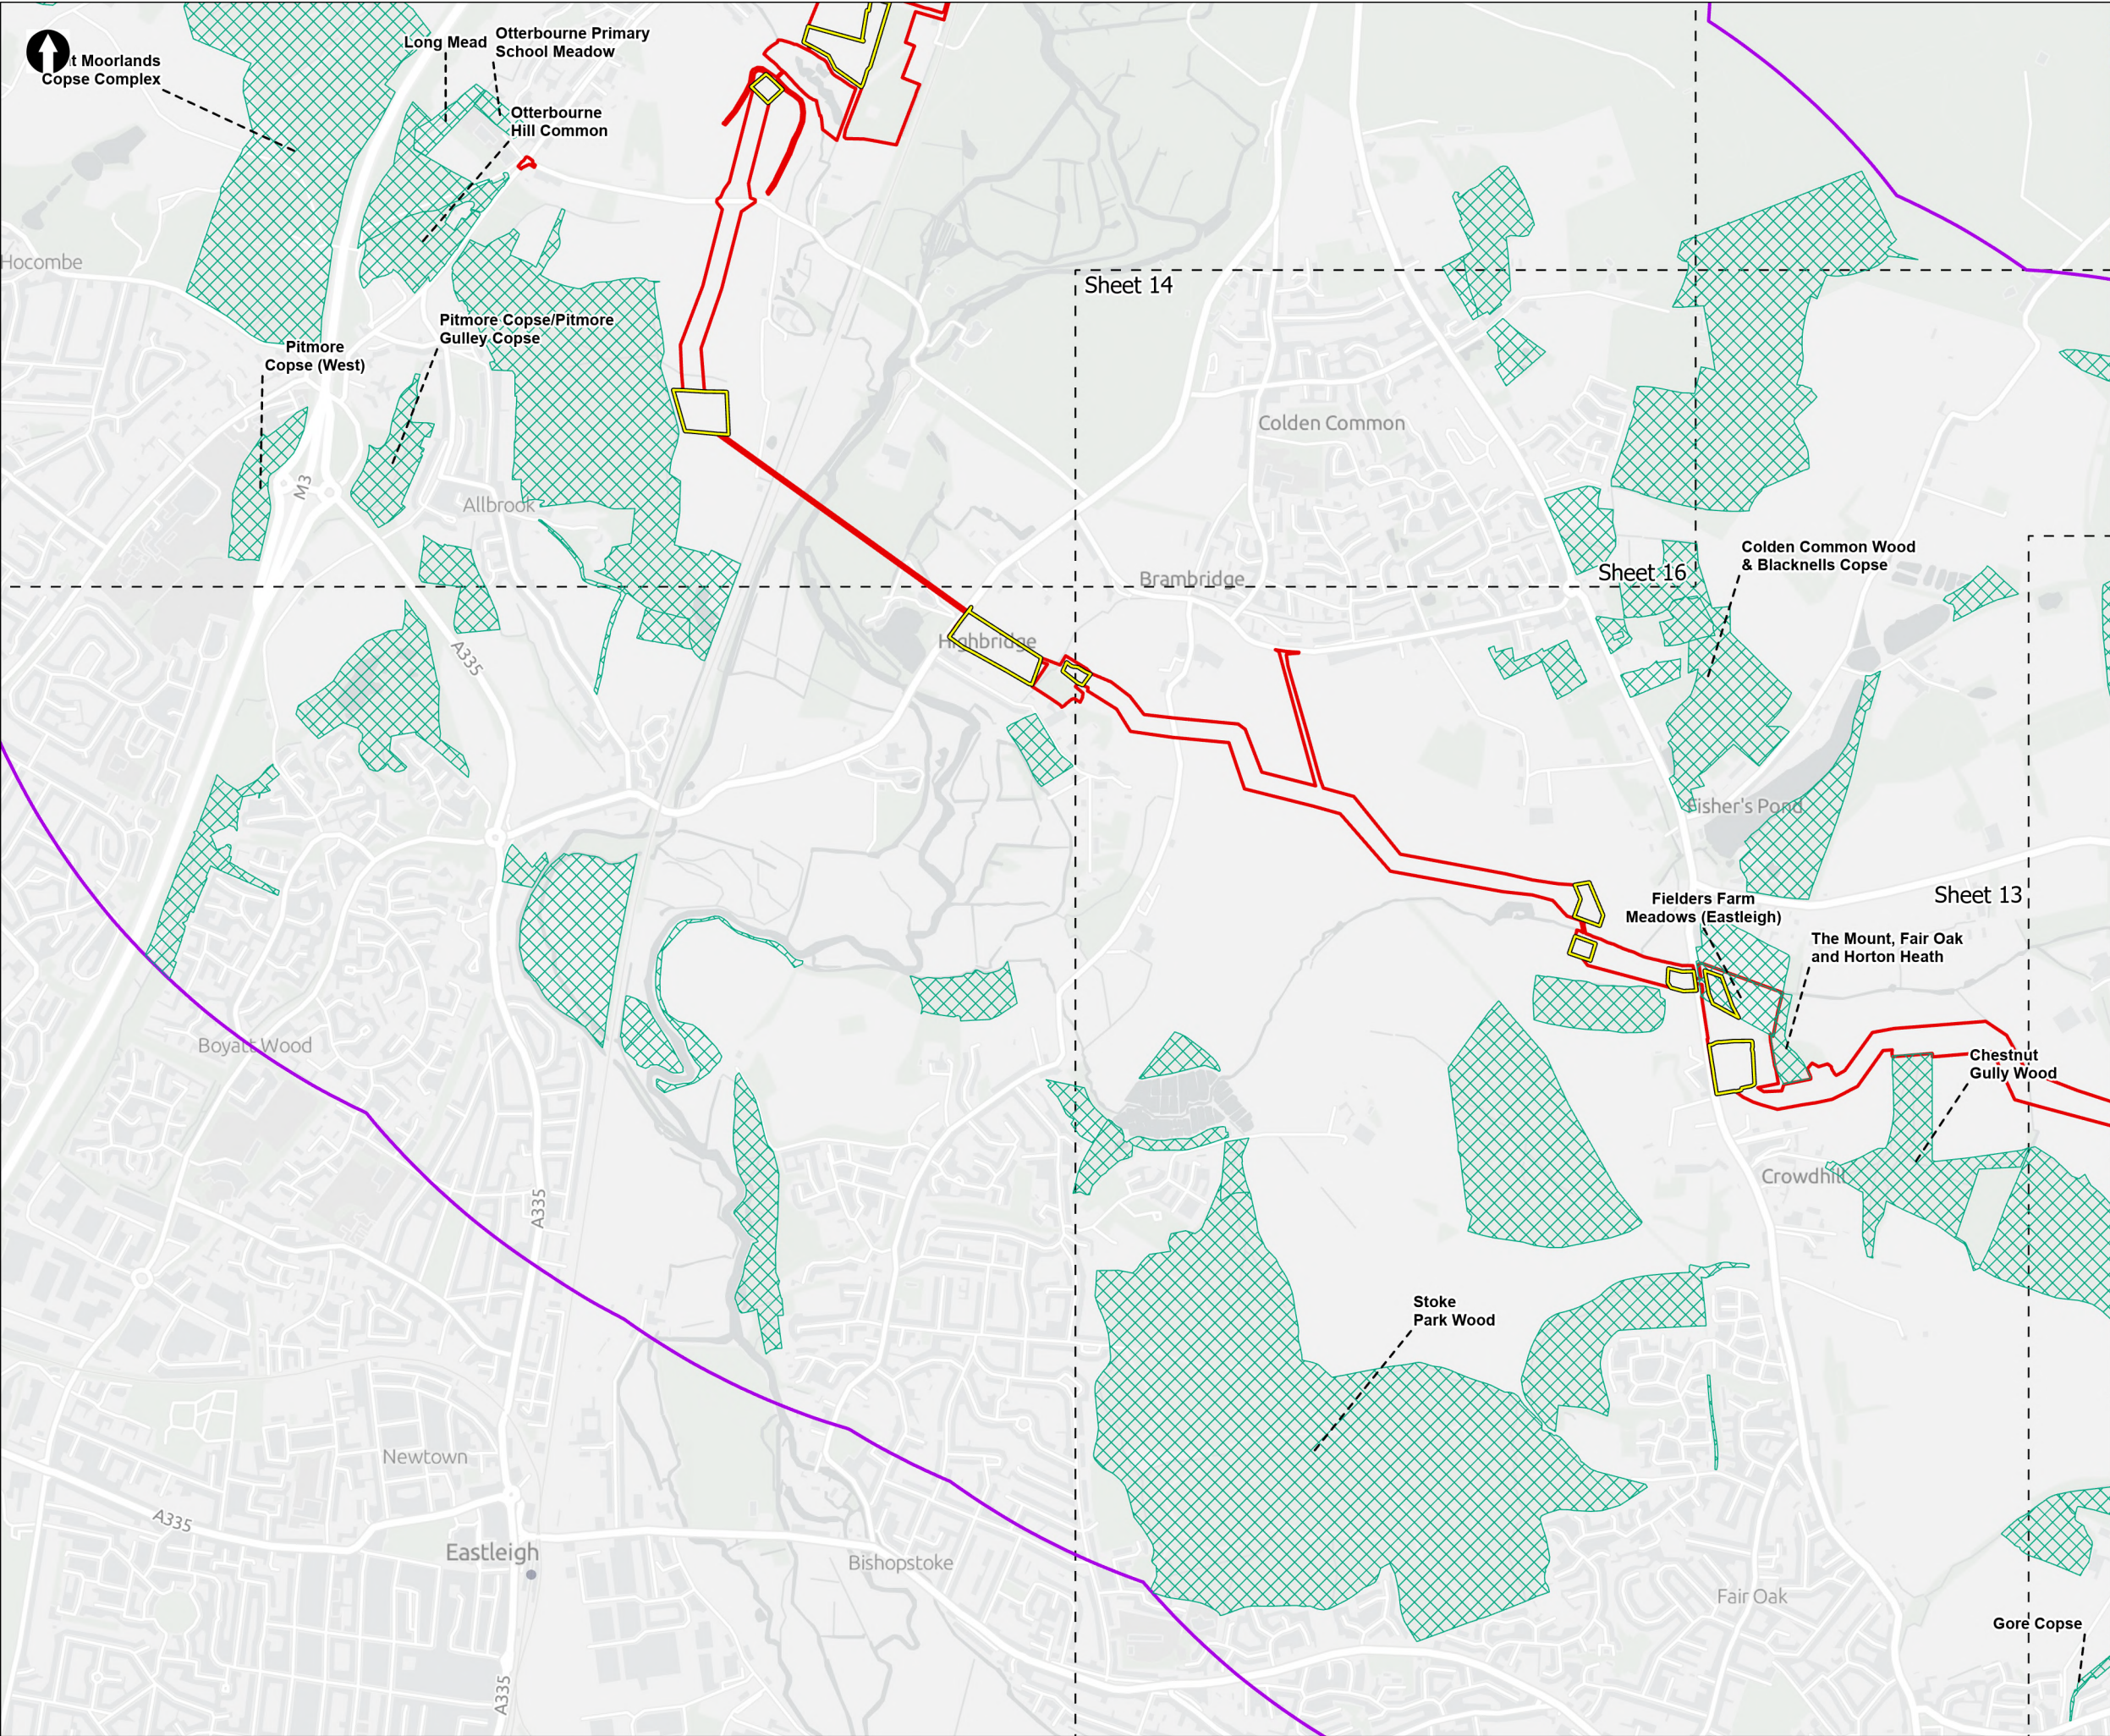

- Order Limits
- Sheet extent boxes 1:15k
- Desk study area
- Construction compounds
- Designated Sites**
- Sites of Importance for Nature Conservation (SINCs)

Coordinate system: British National Grid; Datum: OSGB 1936
Data sources: © Crown copyright and database rights 2026 Ordnance Survey 0100031673. Contains OS data © Crown Copyright and database right 2026. Contains data from OS Zoomstack, Sources: Esri, TomTom, Garmin, FAO, NOAA, USGS, © OpenStreetMap contributors, and the GIS User Community

PROJECT TITLE
Hampshire Water Transfer and Water Recycling Project



Figure 8.3
Non-statutory designated sites within the desk study area
Sheet 15 of 16

Drawn MW	GIS Checked DL	Checked MP	Approved AK
Scale at A3 1:17,000	Status Final	Revision 06	Security STD

Drawing Number
PC5223-RHD-ES-ZZ-D-Z-0028



