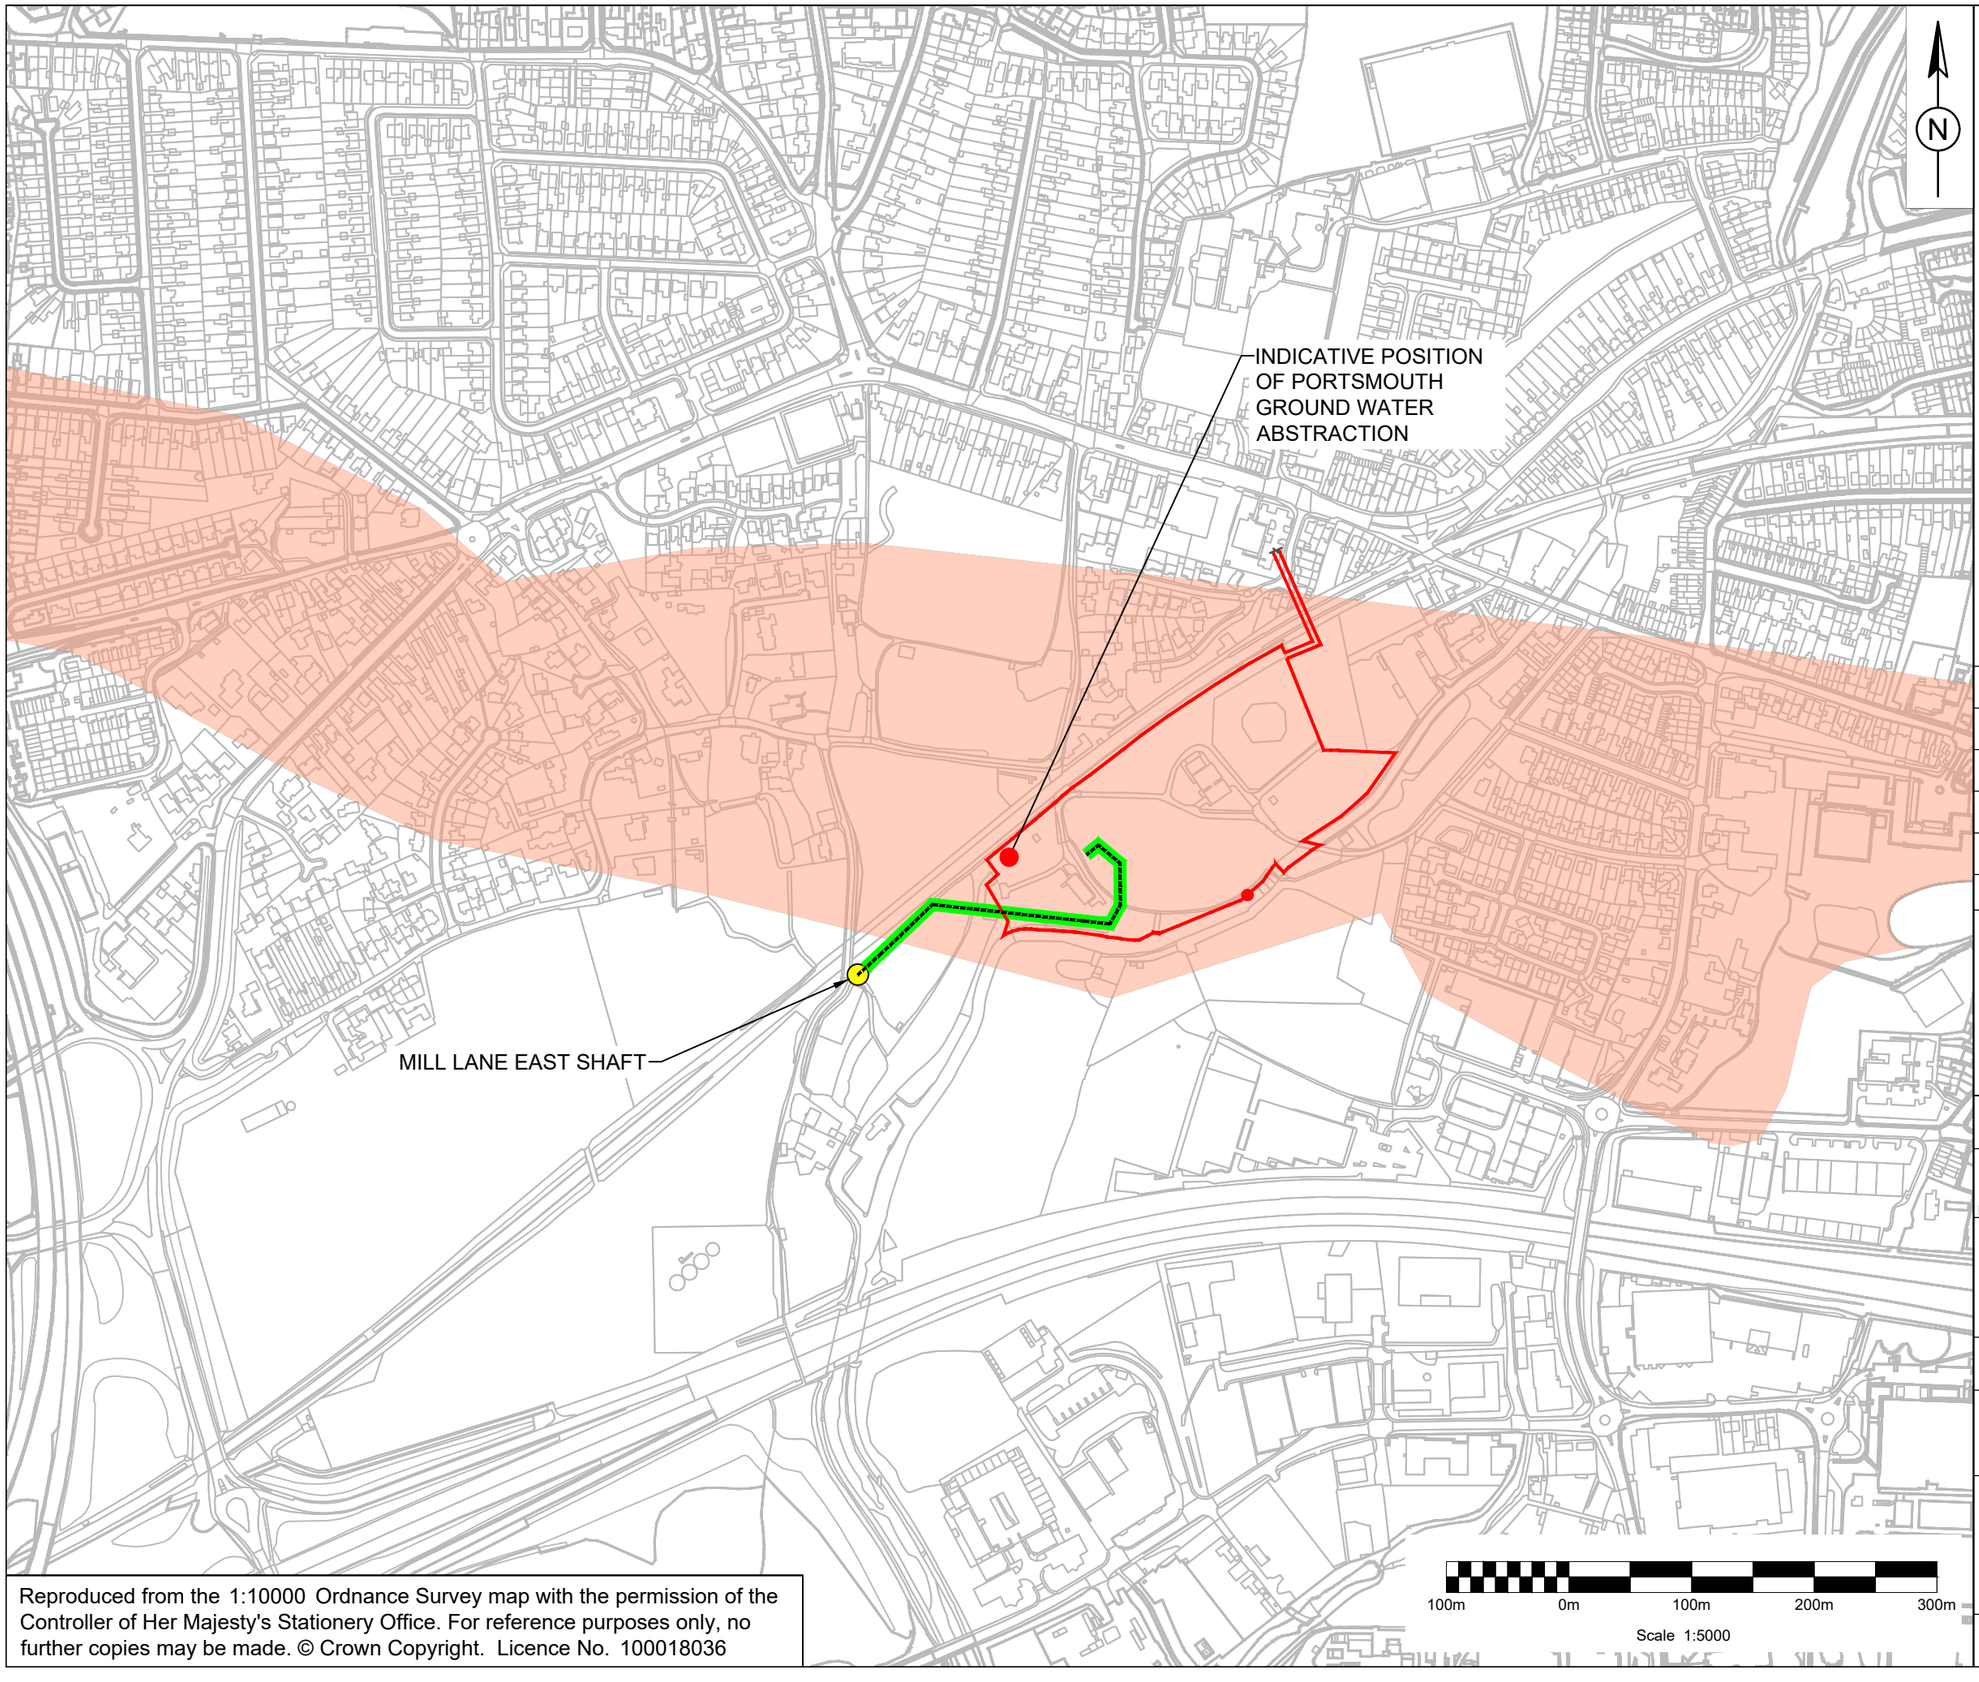


Notes:

KEY -

- MILL LANE EAST SHAFT
- BEDHAMPTON SPRINGS SITE BOUNDARY
- ABOVE AND BELOW GROUND PIPELINE
- SOURCE PROTECTION ZONE 1

Rev. Status	Drn By	Ckd By	Rev By	Auth By	Description	Date
P02	MJE	JM	SM	SM	Revised from Client comments	13/11/26
P01	MJE	JM	SM	SM	Issued to Client	06/11/26

AtkinsRéalis

Aztec West
500 Park Avenue
Almondsbury
Bristol
BS32 4RZ

Tel: +44 (0)1454 662000
Fax: +44 (0)1454 663333
www.atkinsglobal.com

Copyright©AtkinsRéalis Limited (2026)

Drawing Suitability:	Status:
APPROVED - PUBLISHED	A1

Contractors Drawing Number:

HTR - ATK - ZZ - ZZ - SK - D - 0003
Project | Originator | Volume | Location | Type | Role | Number

Telephone: Havant (023) 9249 9888
Fax: Havant (023) 9245 3632
Website: www.portsmouthwater.co.uk
Registered Office: PO Box 8 West Street
Havant Hampshire PO9 1LG
REGISTERED IN ENGLAND No. 2536455

Portsmouth Water

Project Ref. No:	Sheet:	Scale:	Sheet Size:
HTR	1 of 1	1:5000	A3

Project Title:
PORTSMOUTH WATER
WRITTEN REPRESENTATION
APPENDIX No. 7

Drawing Title:

PORTSMOUTH WATER
PIPELINES EAST OF MILL LANE AT
BEDHAMPTON SPRINGS
APPENDIX No. 7

Portsmouth Water Drawing Number: | Rev: P02

Reproduced from the 1:10000 Ordnance Survey map with the permission of the Controller of Her Majesty's Stationery Office. For reference purposes only, no further copies may be made. © Crown Copyright. Licence No. 100018036