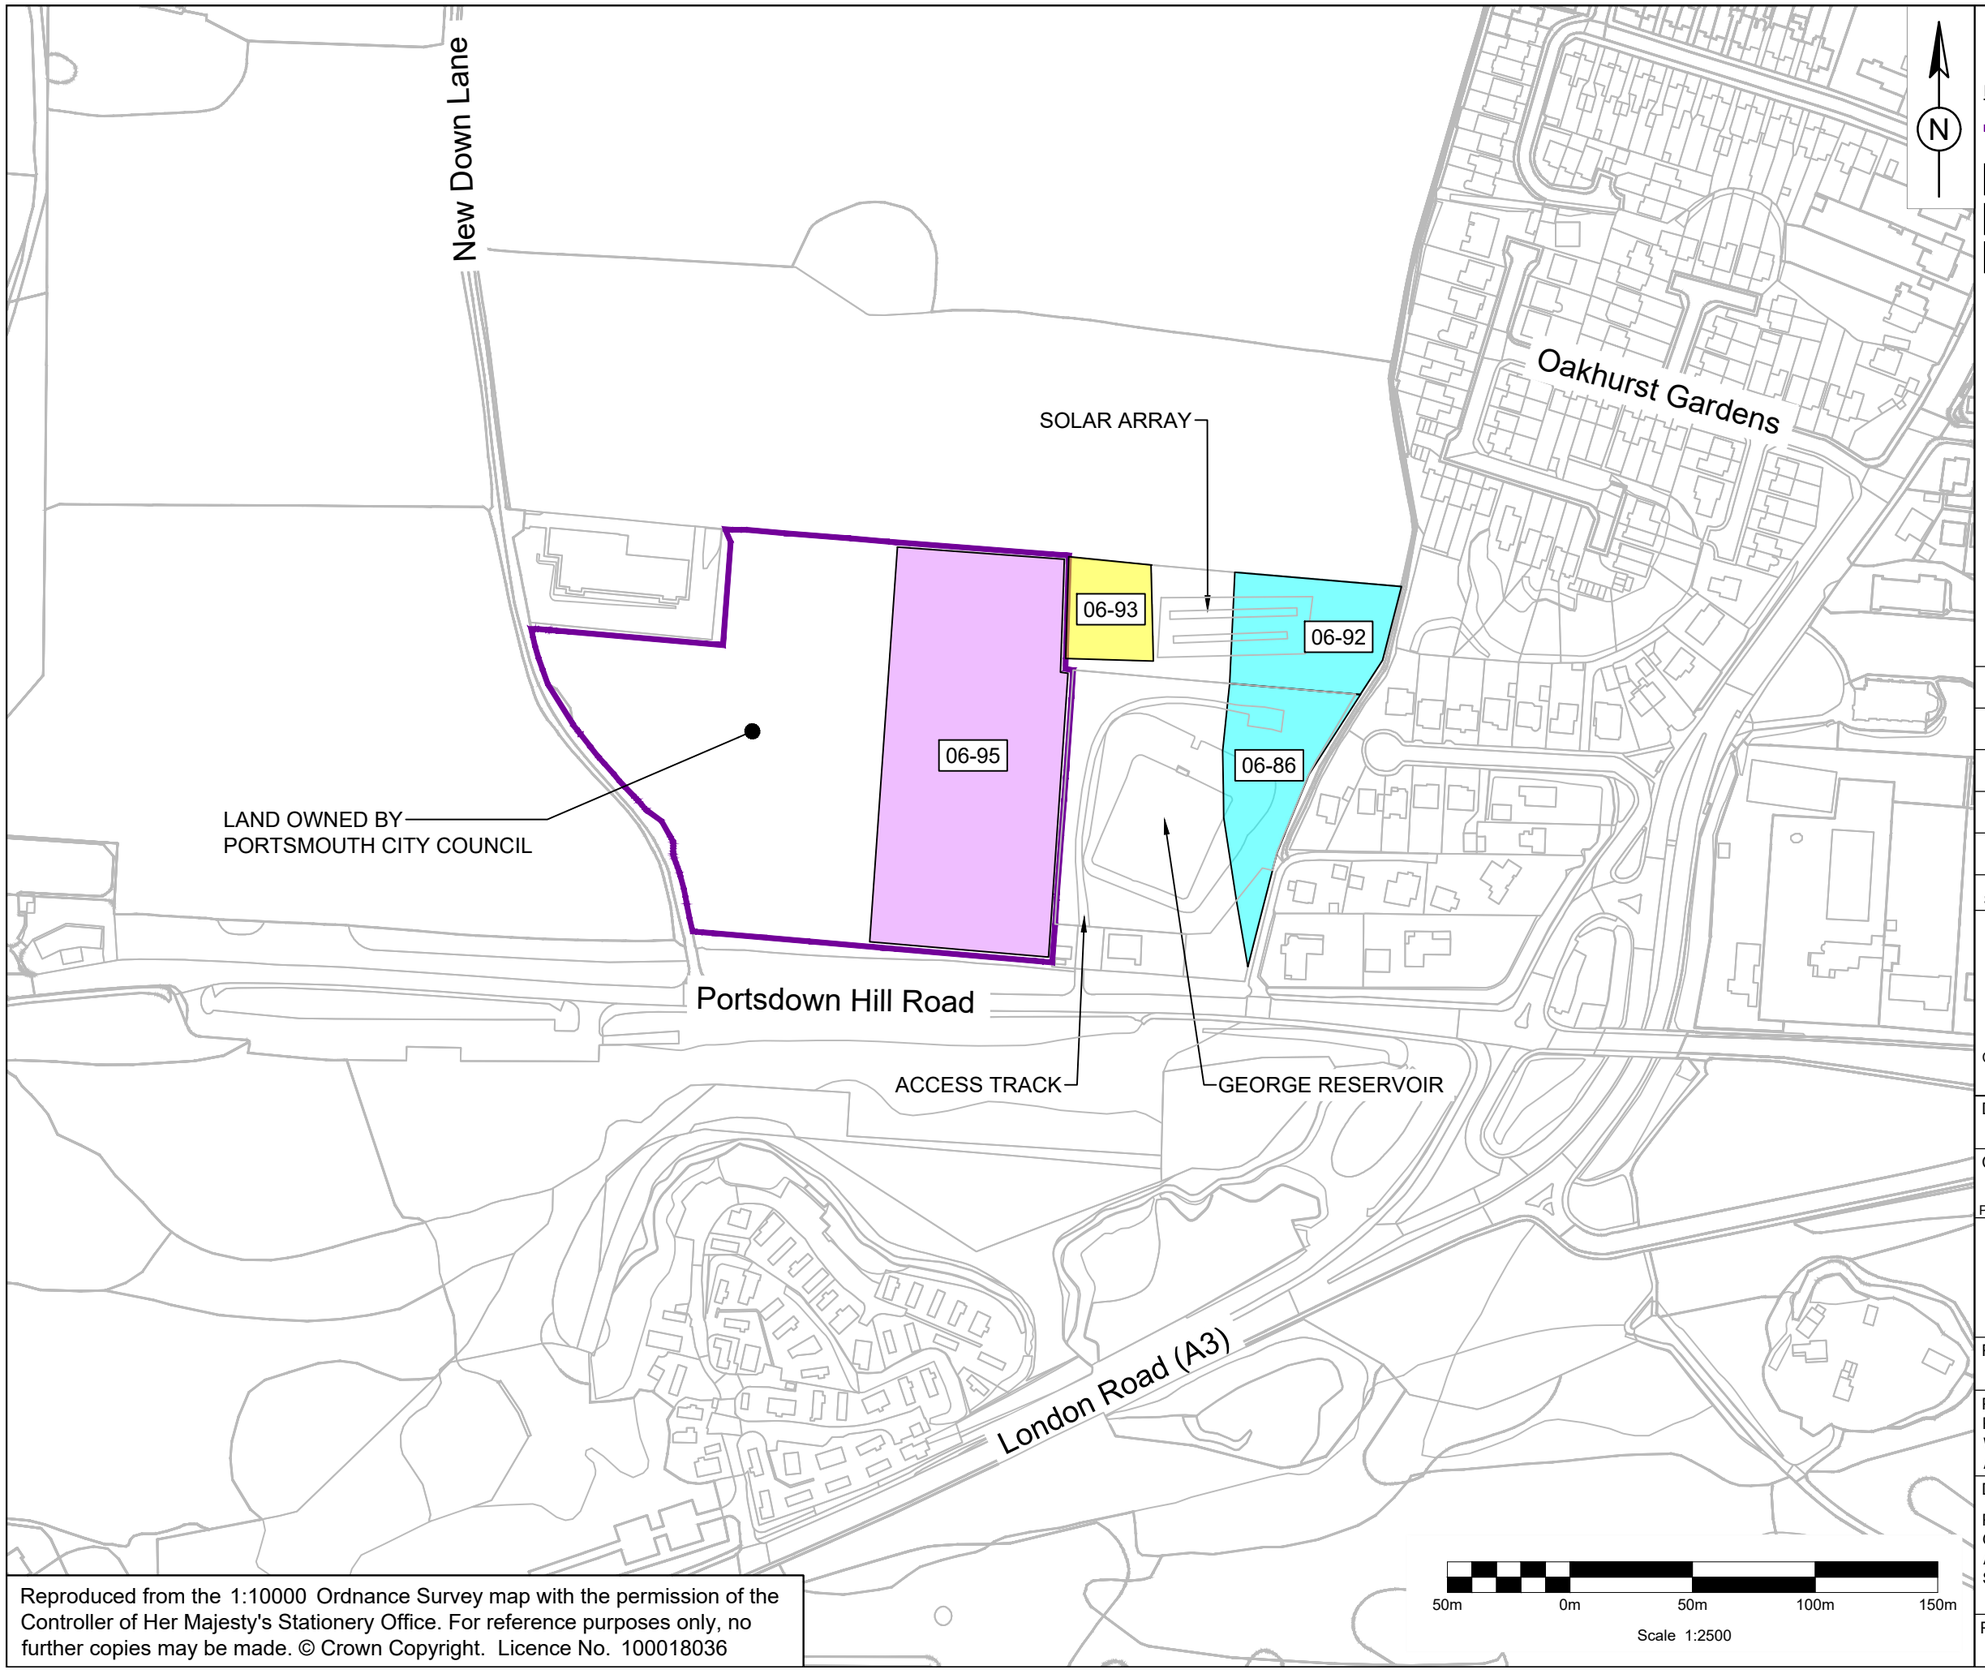


Notes:

KEY -

- WORK No. 5 (ABOVE GROUND PLANT) BOUNDARY
- PLOTS - FREEHOLD
- PLOTS - NEW RIGHTS
- PLOTS - TEMPORARY POSSESSION

Rev. Status	Drn By	Ckd By	Rev By	Auth By	Description	Date
P01	MJE	JM	SM	SM	Issued to Client	06/11/26

AtkinsRéalis

Aztec West
500 Park Avenue
Almondsbury
Bristol
BS32 4RZ

Tel: +44 (0)1454 662000
Fax: +44 (0)1454 663333
www.atkinsglobal.com

Copyright©AtkinsRéalis Limited (2026)

Drawing Suitability:	Status:
APPROVED - PUBLISHED	A1

Contractors Drawing Number:

Project	Originator	Volume	Location	Type	Role	Number
HTR	ATK	ZZ	ZZ	SK	D	0005

Telephone: Havant (023) 9249 9888
Fax: Havant (023) 9245 3632
Website: www.portsmouthwater.co.uk
Registered Office: PO Box 8 West Street
Havant Hampshire PO9 1LG
REGISTERED IN ENGLAND No. 2536455

Portsmouth Water

Project Ref. No:	Sheet:	Scale:	Sheet Size:
HTR	2 of 3	1:2500	A3

Project Title:
PORTSMOUTH WATER
WRITTEN REPRESENTATION
APPENDIX No. 8

Drawing Title:

PORTSMOUTH WATER
GEORGE RESERVOIR AND ADJACENT LAND
APPENDIX No. 8
SHEET 2 - LAND OWNERSHIP

Portsmouth Water Drawing Number:	Rev:
	P01

Reproduced from the 1:10000 Ordnance Survey map with the permission of the Controller of Her Majesty's Stationery Office. For reference purposes only, no further copies may be made. © Crown Copyright. Licence No. 100018036