



Wylfa Newydd Project

6.7.14 ES Volume G - A5025 Off-line Highway
Improvements App G2-2 -
DMRB Stage 2 Options

PINS Reference Number: EN010007

Application Reference Number: 6.7.14

June 2018

Revision 1.0

Regulation Number: 5(2)(a)

Planning Act 2008

Infrastructure Planning (Applications: Prescribed Forms and Procedure) Regulations 2009

[This page is intentionally blank]

List of Figures

Figure 1-1	Cefn Coch General Arrangement Option 1 sheet 1	1
Figure 1-2	Cefn Coch General Arrangement Option 1 sheet 2	2
Figure 1-3	Cefn Coch General Arrangement Option 2 sheet 1	3
Figure 1-4	Cefn Coch General Arrangement Option 2 sheet 2	4
Figure 1-5	Cefn Coch General Arrangement Option 3 sheet 1	5
Figure 1-6	Cefn Coch General Arrangement Option 3 sheet 2	6
Figure 1-7	Cefn Coch General Arrangement Option 4 sheet 1	7
Figure 1-8	Cefn Coch General Arrangement Option 4 sheet 2	8
Figure 1-9	Llanfachraeth General Arrangement Option 1 sheet 1.....	9
Figure 1-10	Llanfachraeth General Arrangement Option 1 sheet 2.....	10
Figure 1-11	Llanfachraeth General Arrangement Option 1 sheet 3.....	11
Figure 1-12	Llanfachraeth General Arrangement Option 1 sheet 4.....	12
Figure 1-13	Llanfachraeth General Arrangement Option 2 sheet 1.....	13
Figure 1-14	Llanfachraeth General Arrangement Option 2 sheet 2.....	14
Figure 1-15	Llanfachraeth General Arrangement Option 2 sheet 3.....	15
Figure 1-16	Llanfachraeth General Arrangement Option 2 sheet 4.....	16
Figure 1-17	Llanfachraeth General Arrangement Option 2a and Option 2b comparison ...	16
Figure 1-18	Llanfachraeth overbridge Option A general layout	17
Figure 1-19	Llanfachraeth overbridge Option B general layout	18
Figure 1-20	Llanfaethlu General Arrangement Option 1 sheet 1.....	19
Figure 1-21	Llanfaethlu General Arrangement Option 1 sheet 2.....	20
Figure 1-22	Llanfaethlu General Arrangement Option 2 sheet 1.....	21
Figure 1-23	Llanfaethlu General Arrangement Option 2 sheet 2.....	22
Figure 1-24	A5 Valley roundabout General Arrangement Option 1	23
Figure 1-25	Valley roundabout General Arrangement Option 2	24
Figure 1-26	Valley roundabout General Arrangement Option 3 sheet 1 of 2	25
Figure 1-27	Valley roundabout General Arrangement Option 3 sheet 2 of 2	26

[This page is intentionally blank]

Figure 1-1 Cefn Coch General Arrangement Option 1 sheet 1

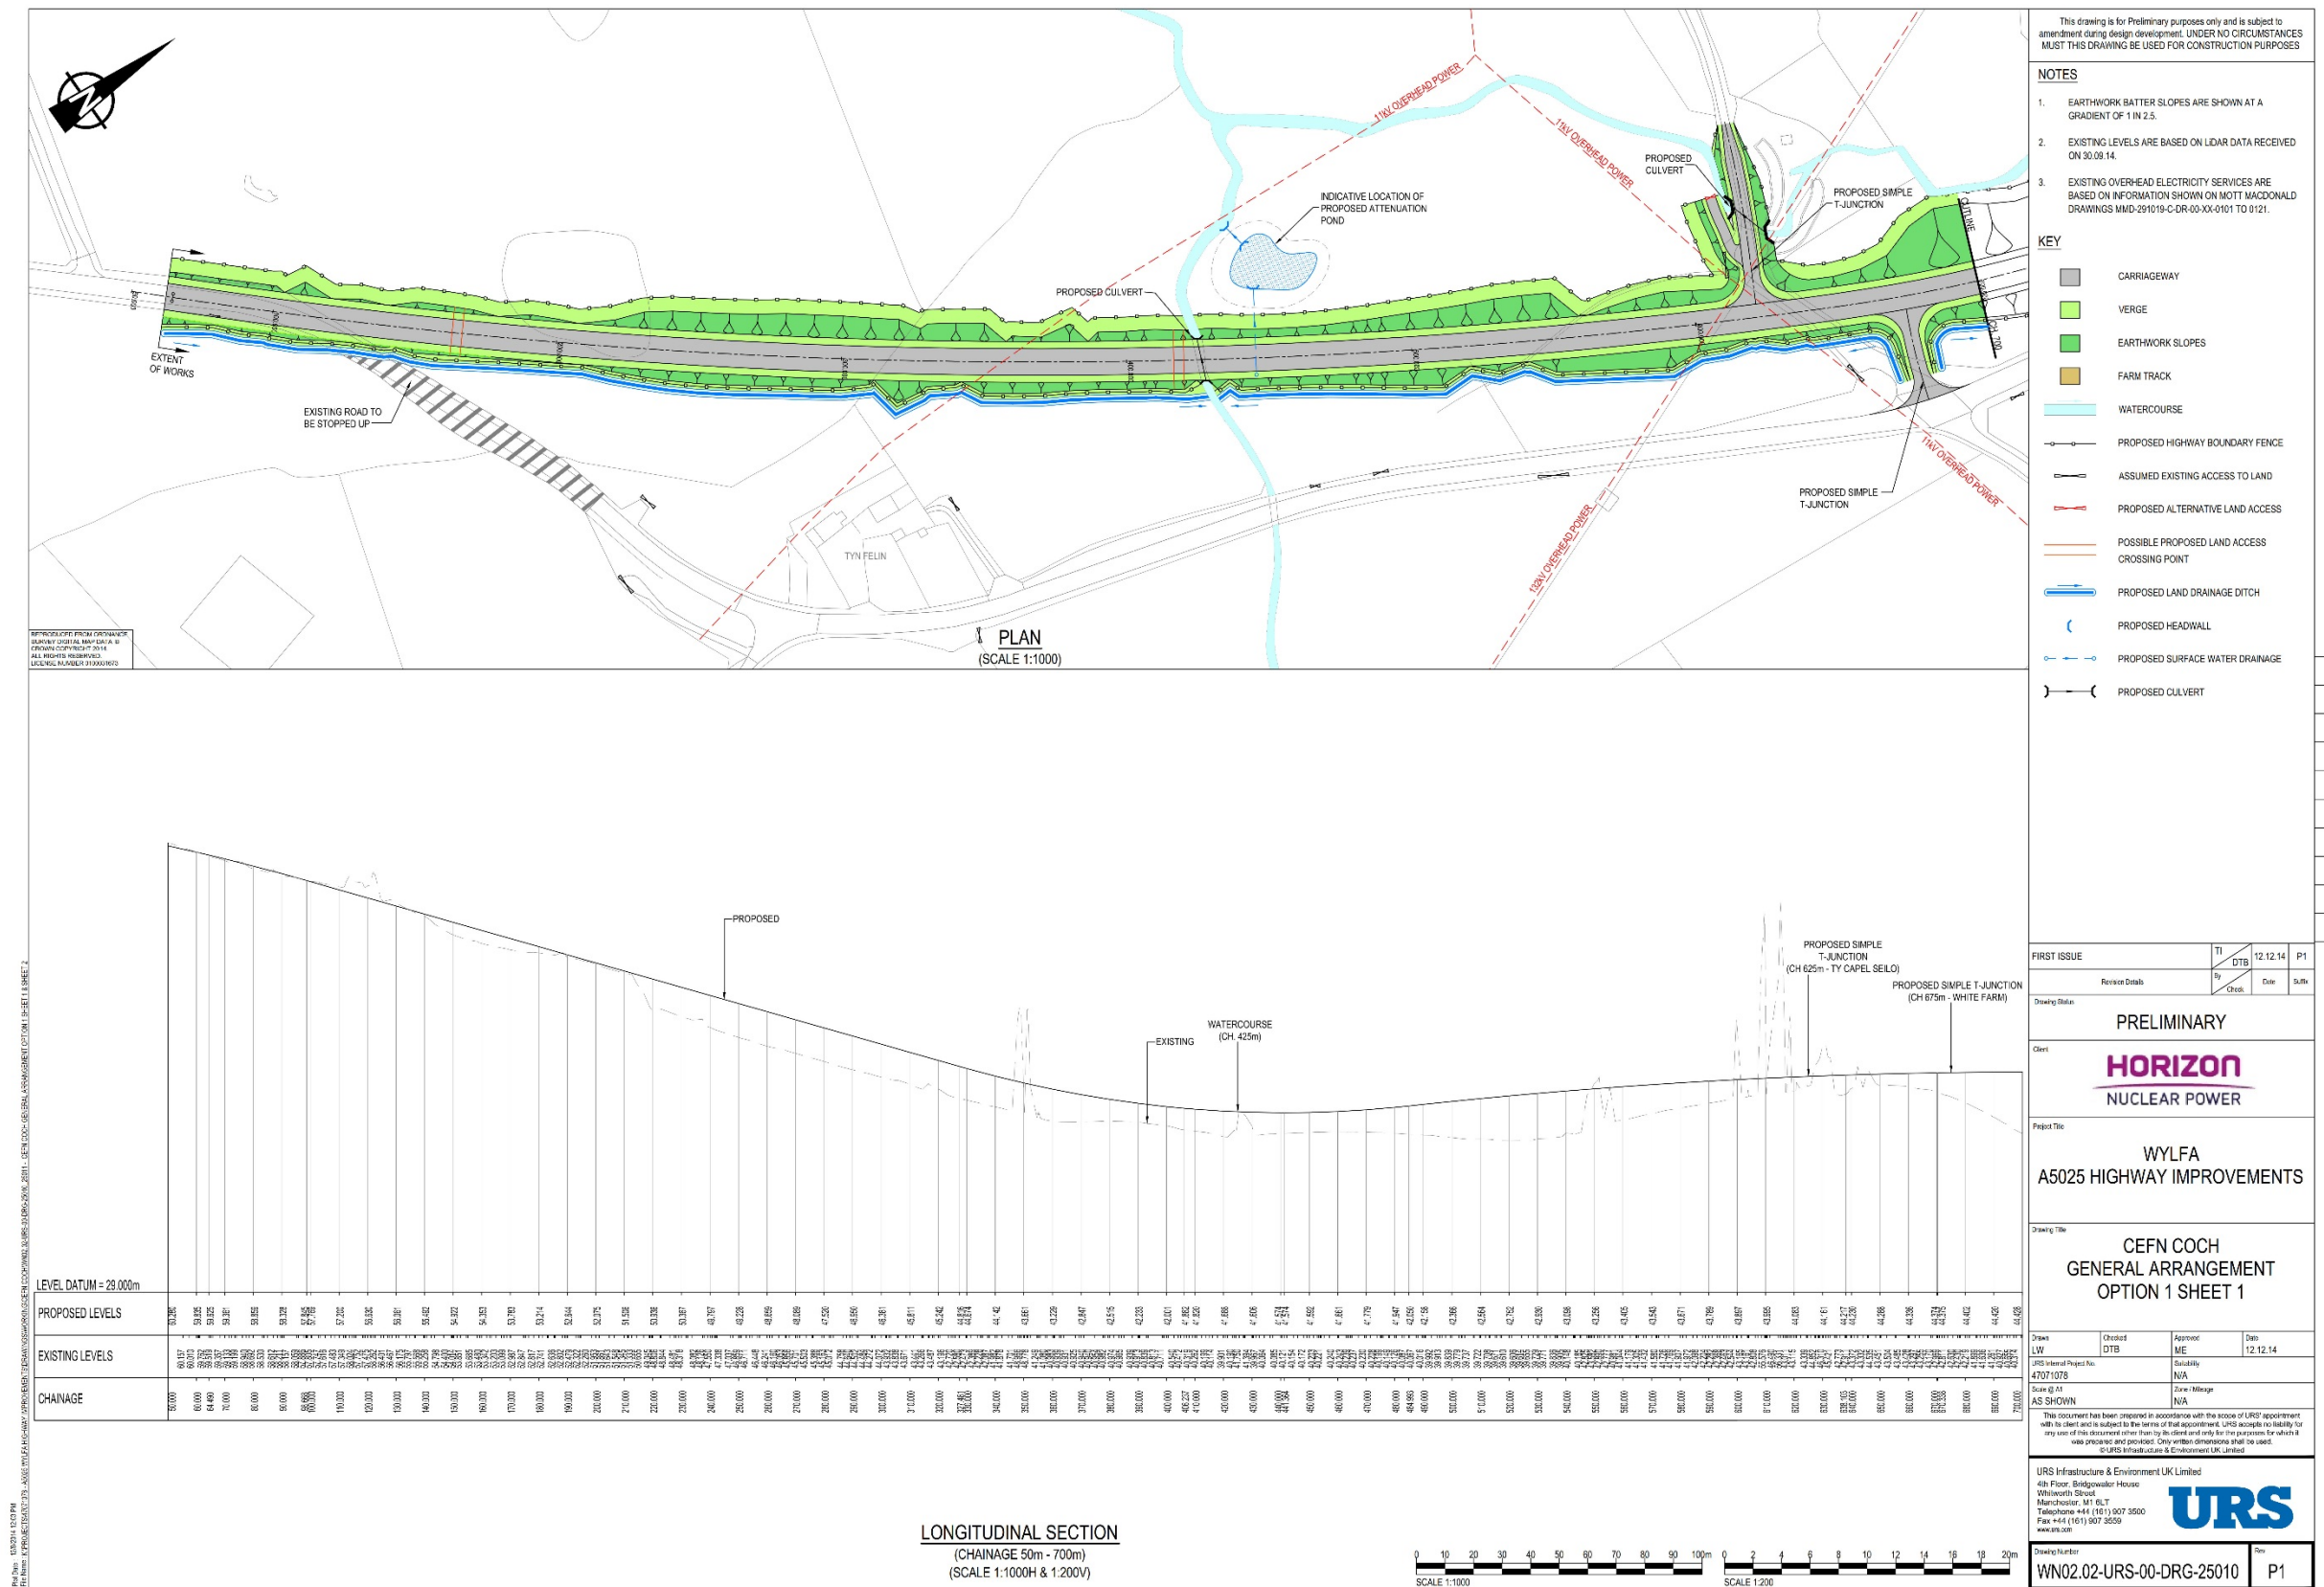


Figure 1-2 Cefn Coch General Arrangement Option 1 sheet 2

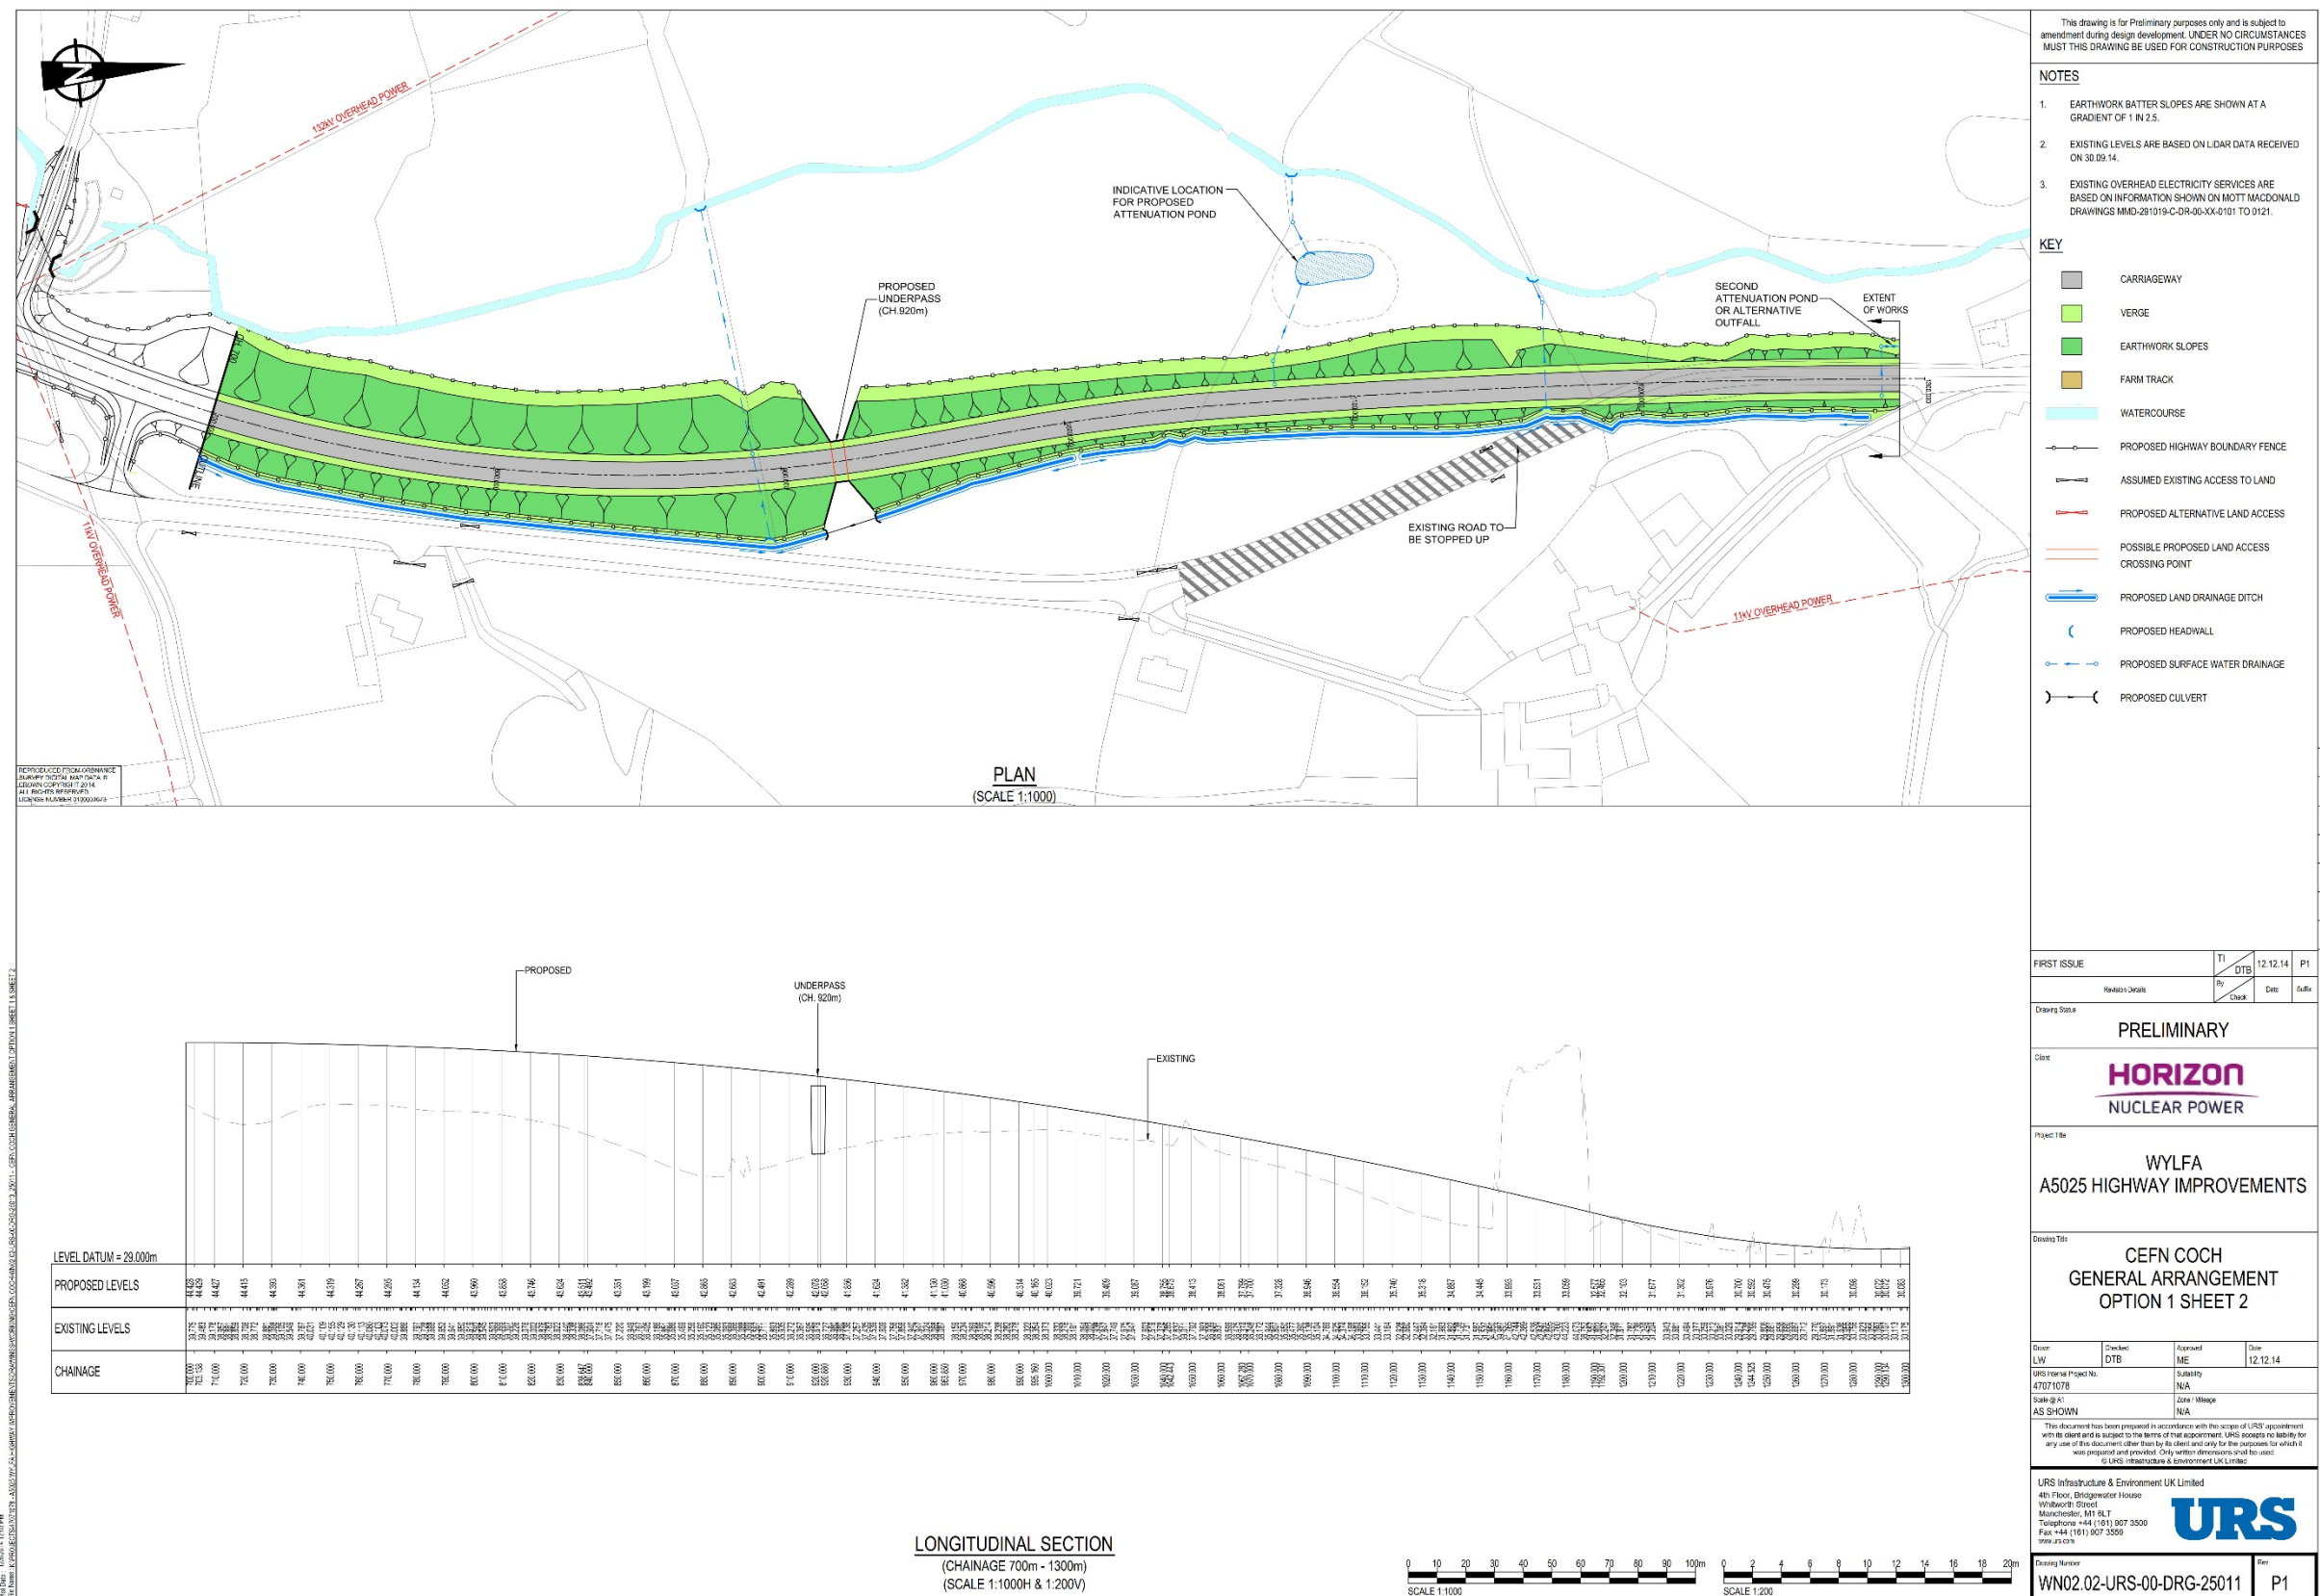


Figure 1-3 Cefn Coch General Arrangement Option 2 sheet 1

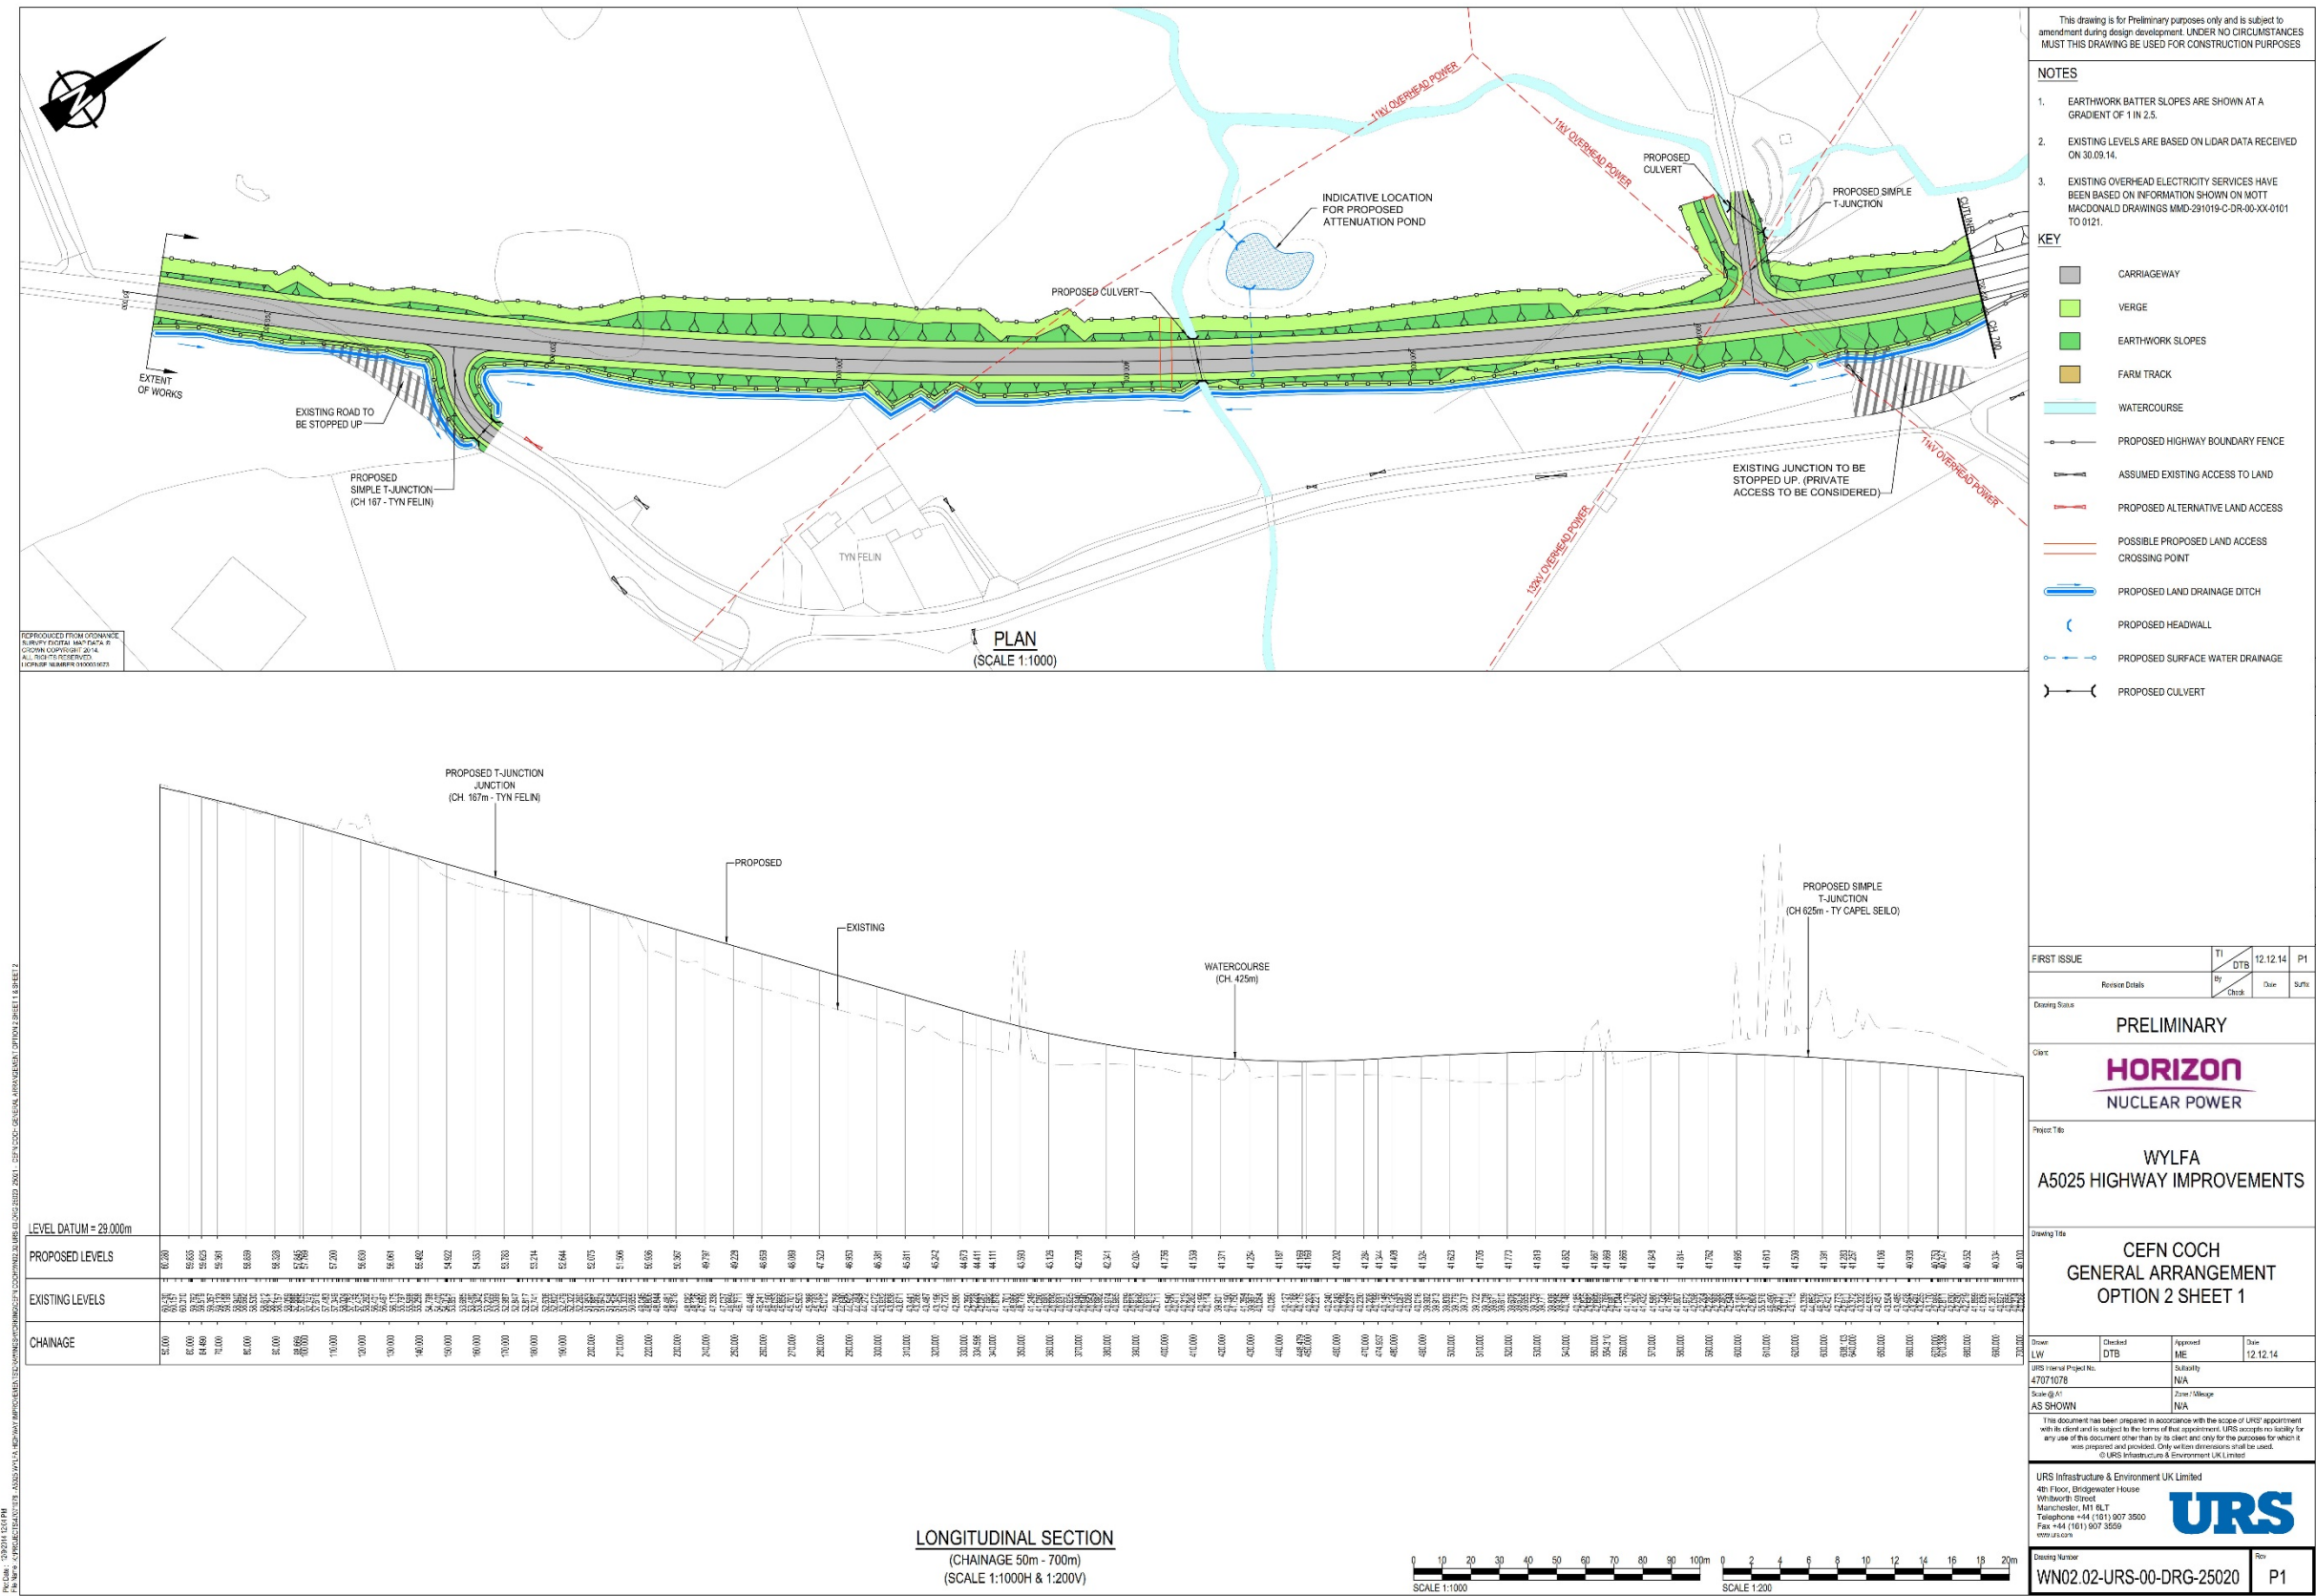


Figure 1-4 Cefn Coch General Arrangement Option 2 sheet 2



This drawing is for Preliminary purposes only and is subject to amendment during design development. UNDER NO CIRCUMSTANCES MUST THIS DRAWING BE USED FOR CONSTRUCTION PURPOSES

NOTES

- EARTHWORK BATTER SLOPES ARE SHOWN AT A GRADIENT OF 1 IN 2.5.
- EXISTING LEVELS ARE BASED ON LIDAR DATA RECEIVED ON 30.09.14.
- EXISTING OVERHEAD ELECTRICITY SERVICES ARE BASED ON INFORMATION SHOWN ON MOTT MACDONALD DRAWINGS MMD-281019-C-DR-00-XX-0101 TO 0121.

KEY

- CARRIAGEWAY
- VERGE
- EARTHWORK SLOPES
- FARM TRACK
- WATERCOURSE
- PROPOSED HIGHWAY BOUNDARY FENCE
- ASSUMED EXISTING ACCESS TO LAND
- PROPOSED ALTERNATIVE LAND ACCESS
- POSSIBLE PROPOSED LAND ACCESS CROSSING POINT
- PROPOSED LAND DRAINAGE DITCH
- PROPOSED HEADWALL
- PROPOSED SURFACE WATER DRAINAGE
- PROPOSED CULVERT

PLAN
(SCALE 1:1000)

LONGITUDINAL SECTION
(CHAINAGE 50m - 700m)
(SCALE 1:1000H & 1:200V)

LEVEL DATUM = 29.000m

PROPOSED LEVELS

EXISTING LEVELS

CHAINAGE


Project Name: A5025 HIGHWAY IMPROVEMENTS

REVISIONS

No.	Description	Date



Scale: 1:1000H & 1:200V


Page: P1

Figure 1-6 Cefn Coch General Arrangement Option 3 sheet 2

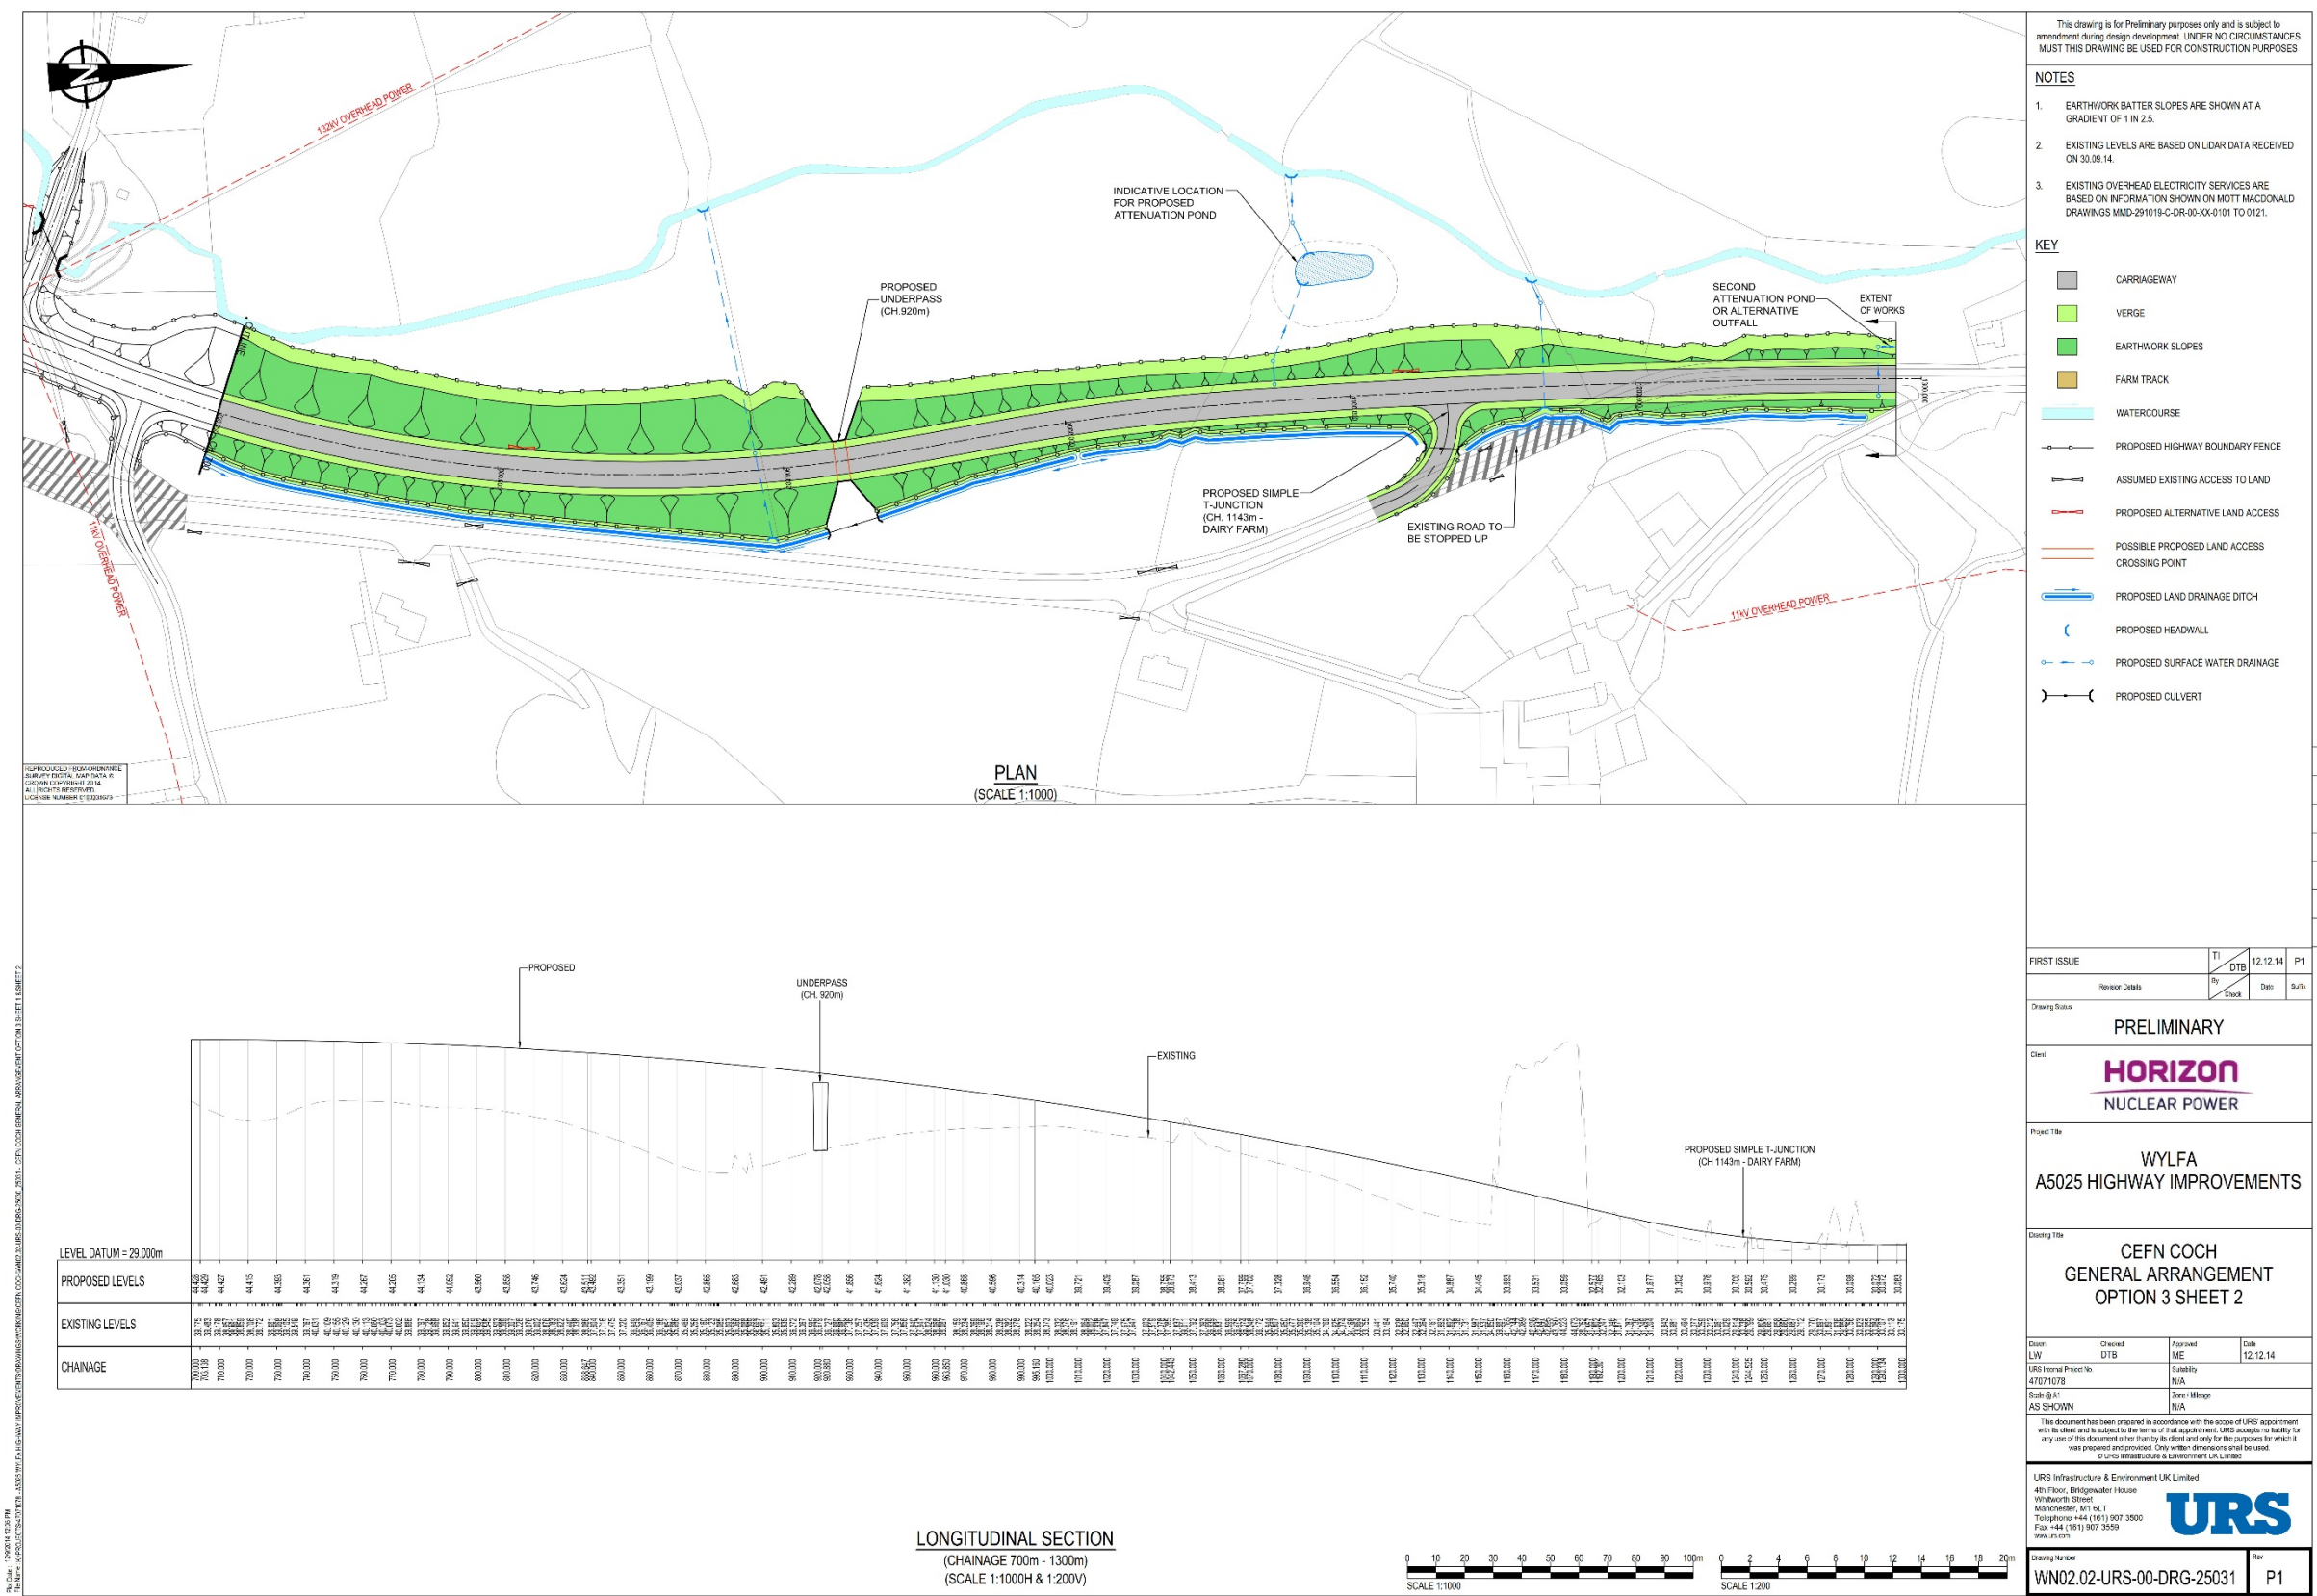


Figure 1-7 Cefn Coch General Arrangement Option 4 sheet 1

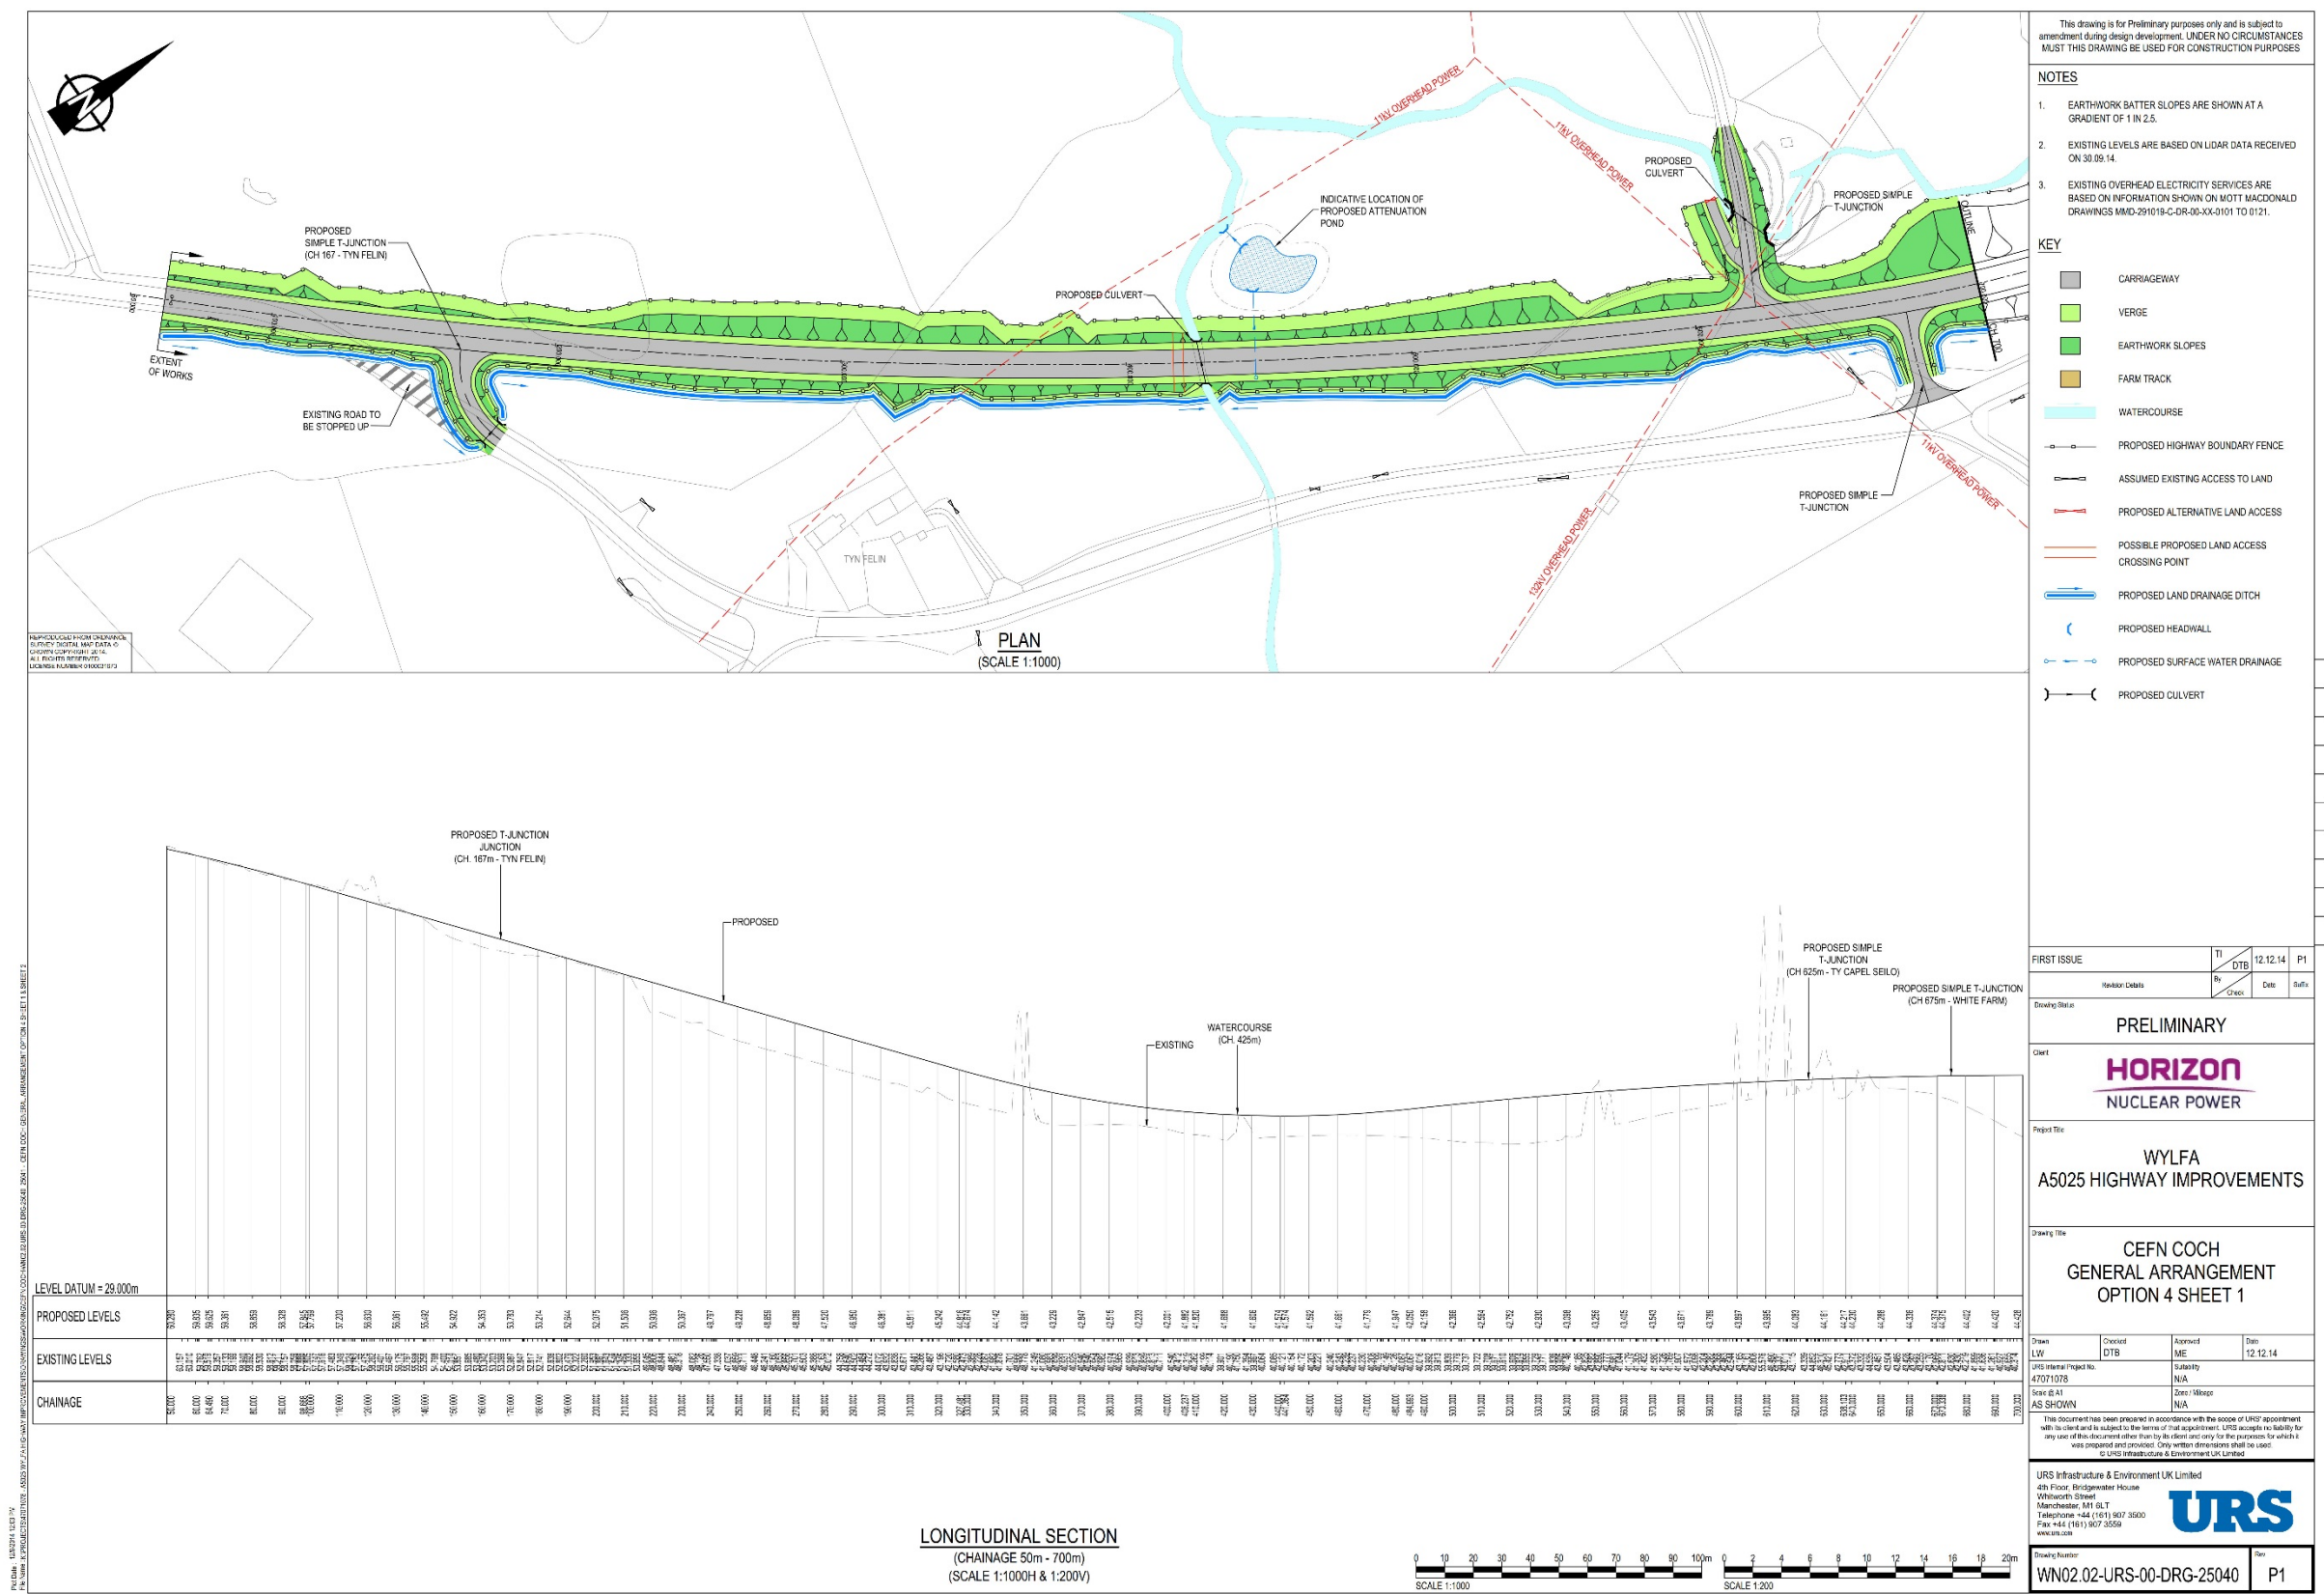


Figure 1-8 Cefn Coch General Arrangement Option 4 sheet 2



Figure 1-9 Llanfachraeth General Arrangement Option 1 sheet 1

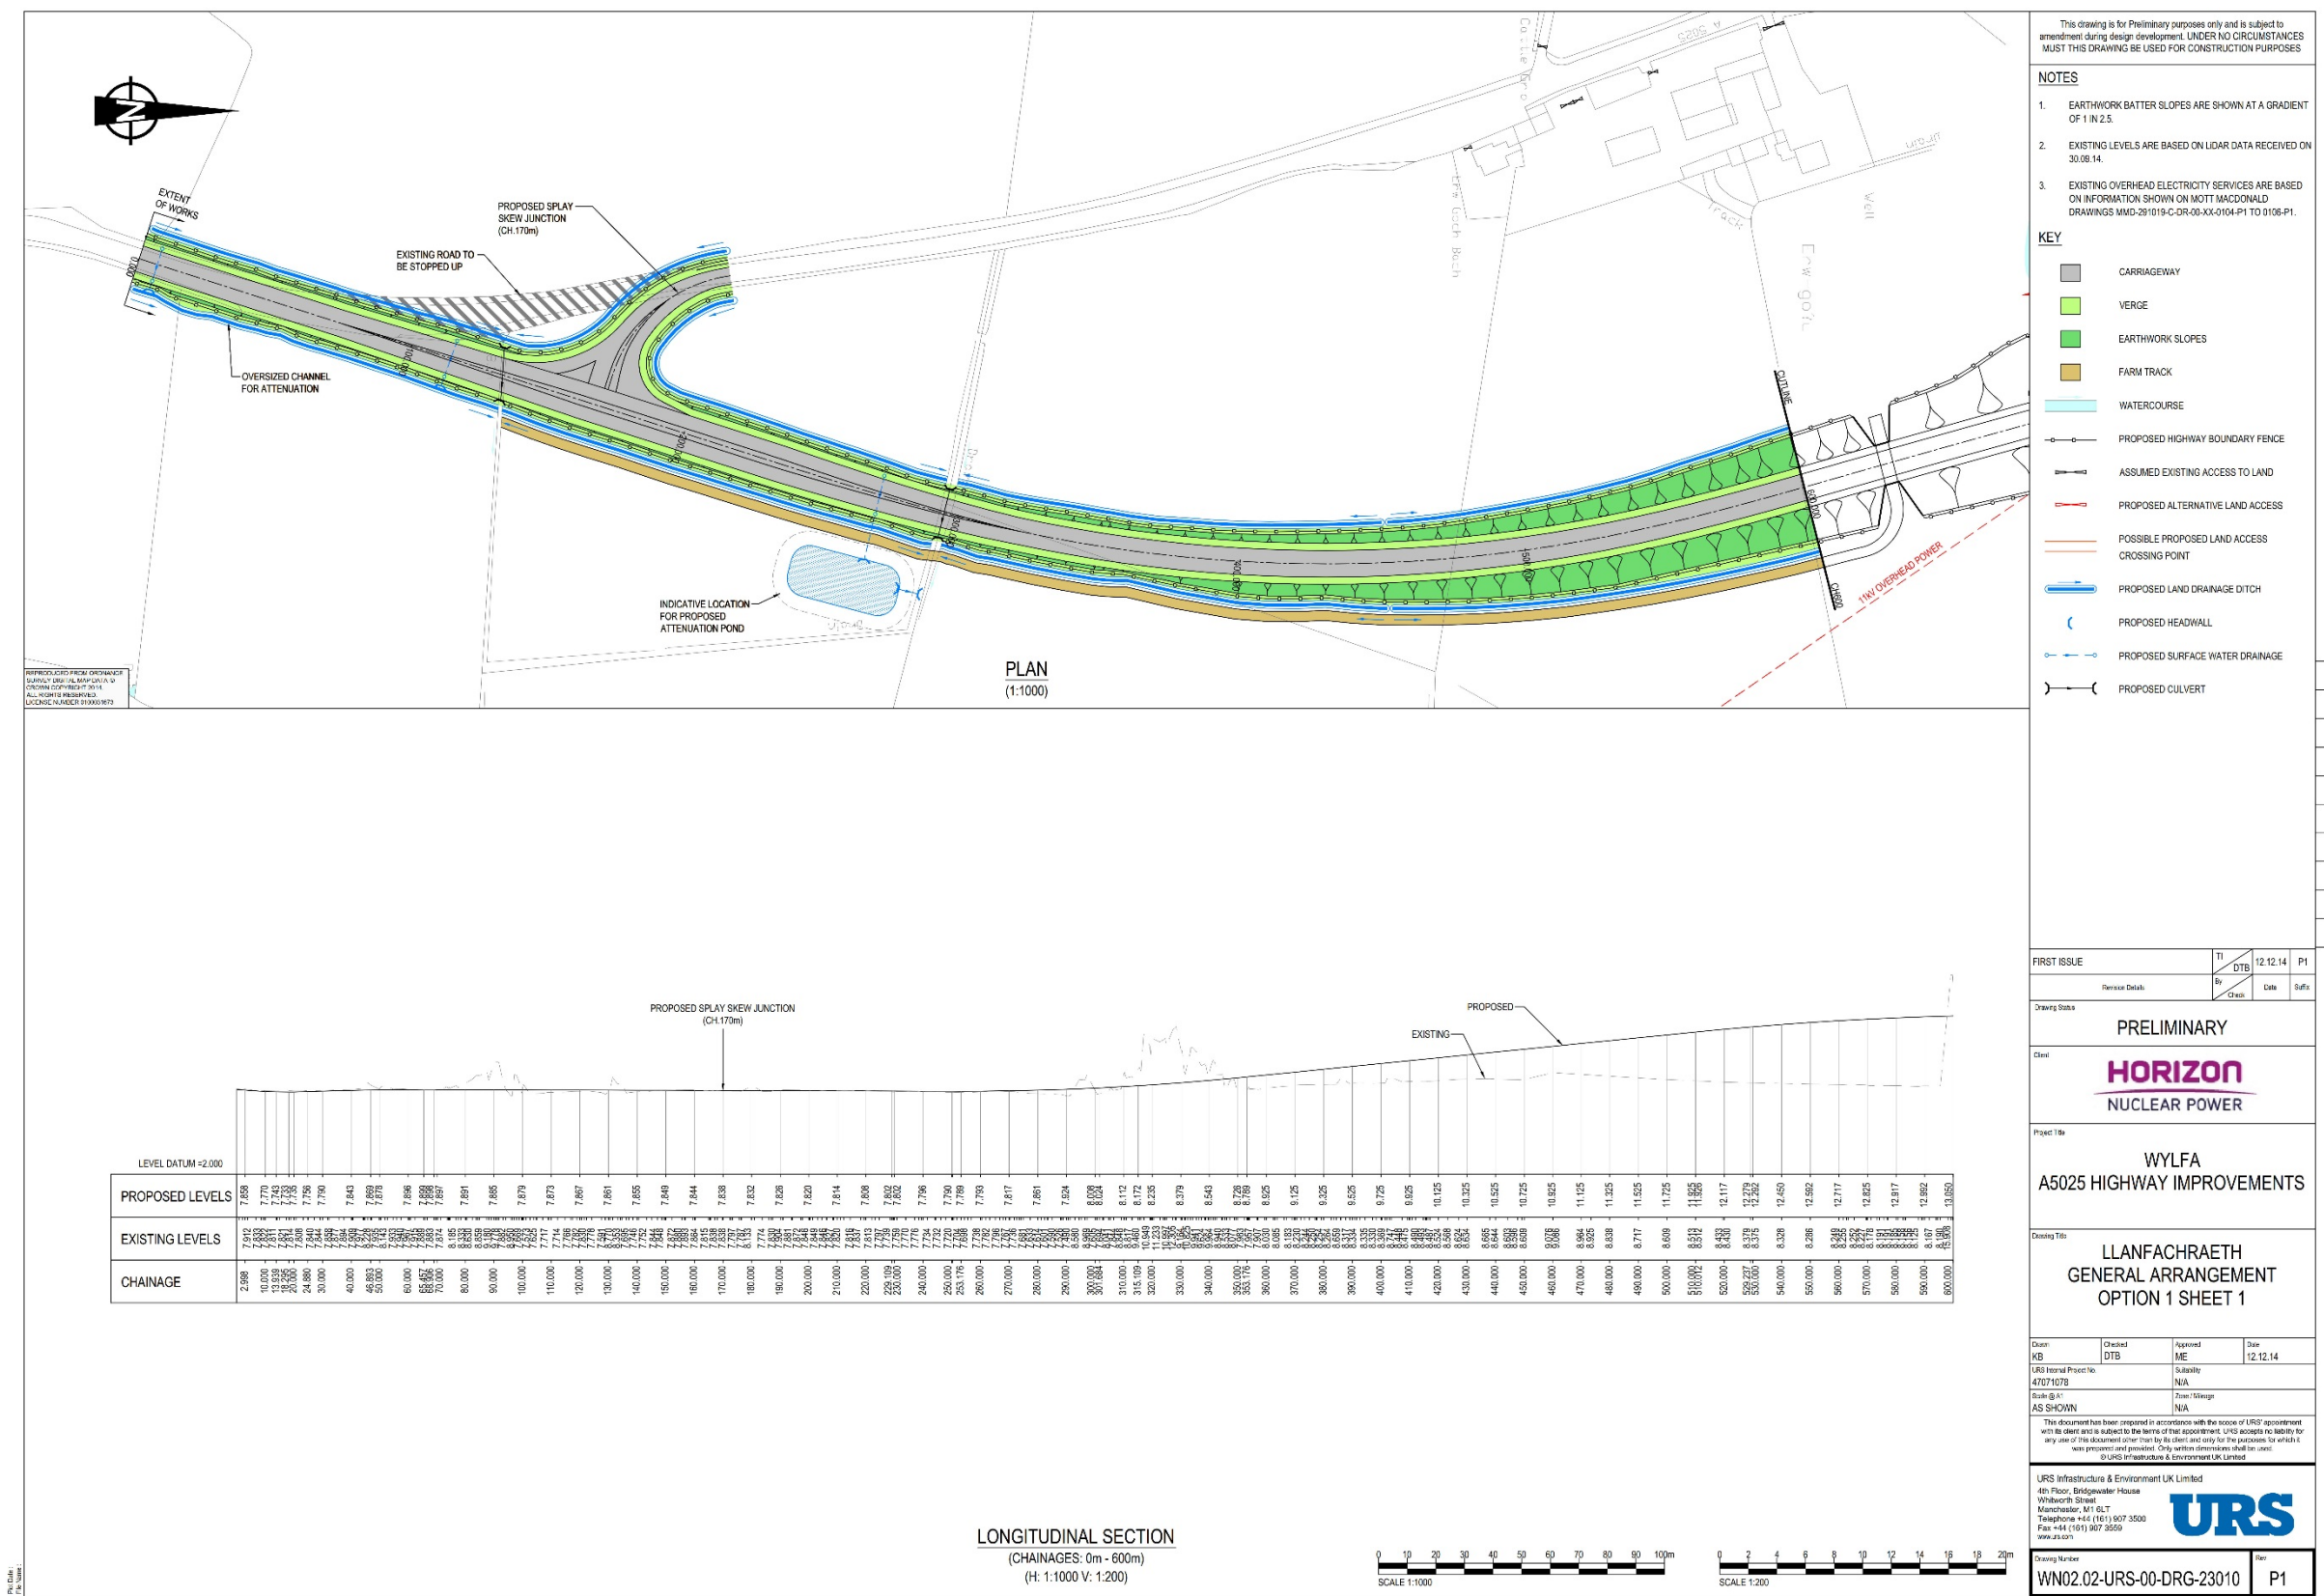


Figure 1-10 Llanfachraeth General Arrangement Option 1 sheet 2



Figure 1-11 Llanfachraeth General Arrangement Option 1 sheet 3



Figure 1-12 Llanfachraeth General Arrangement Option 1 sheet 4

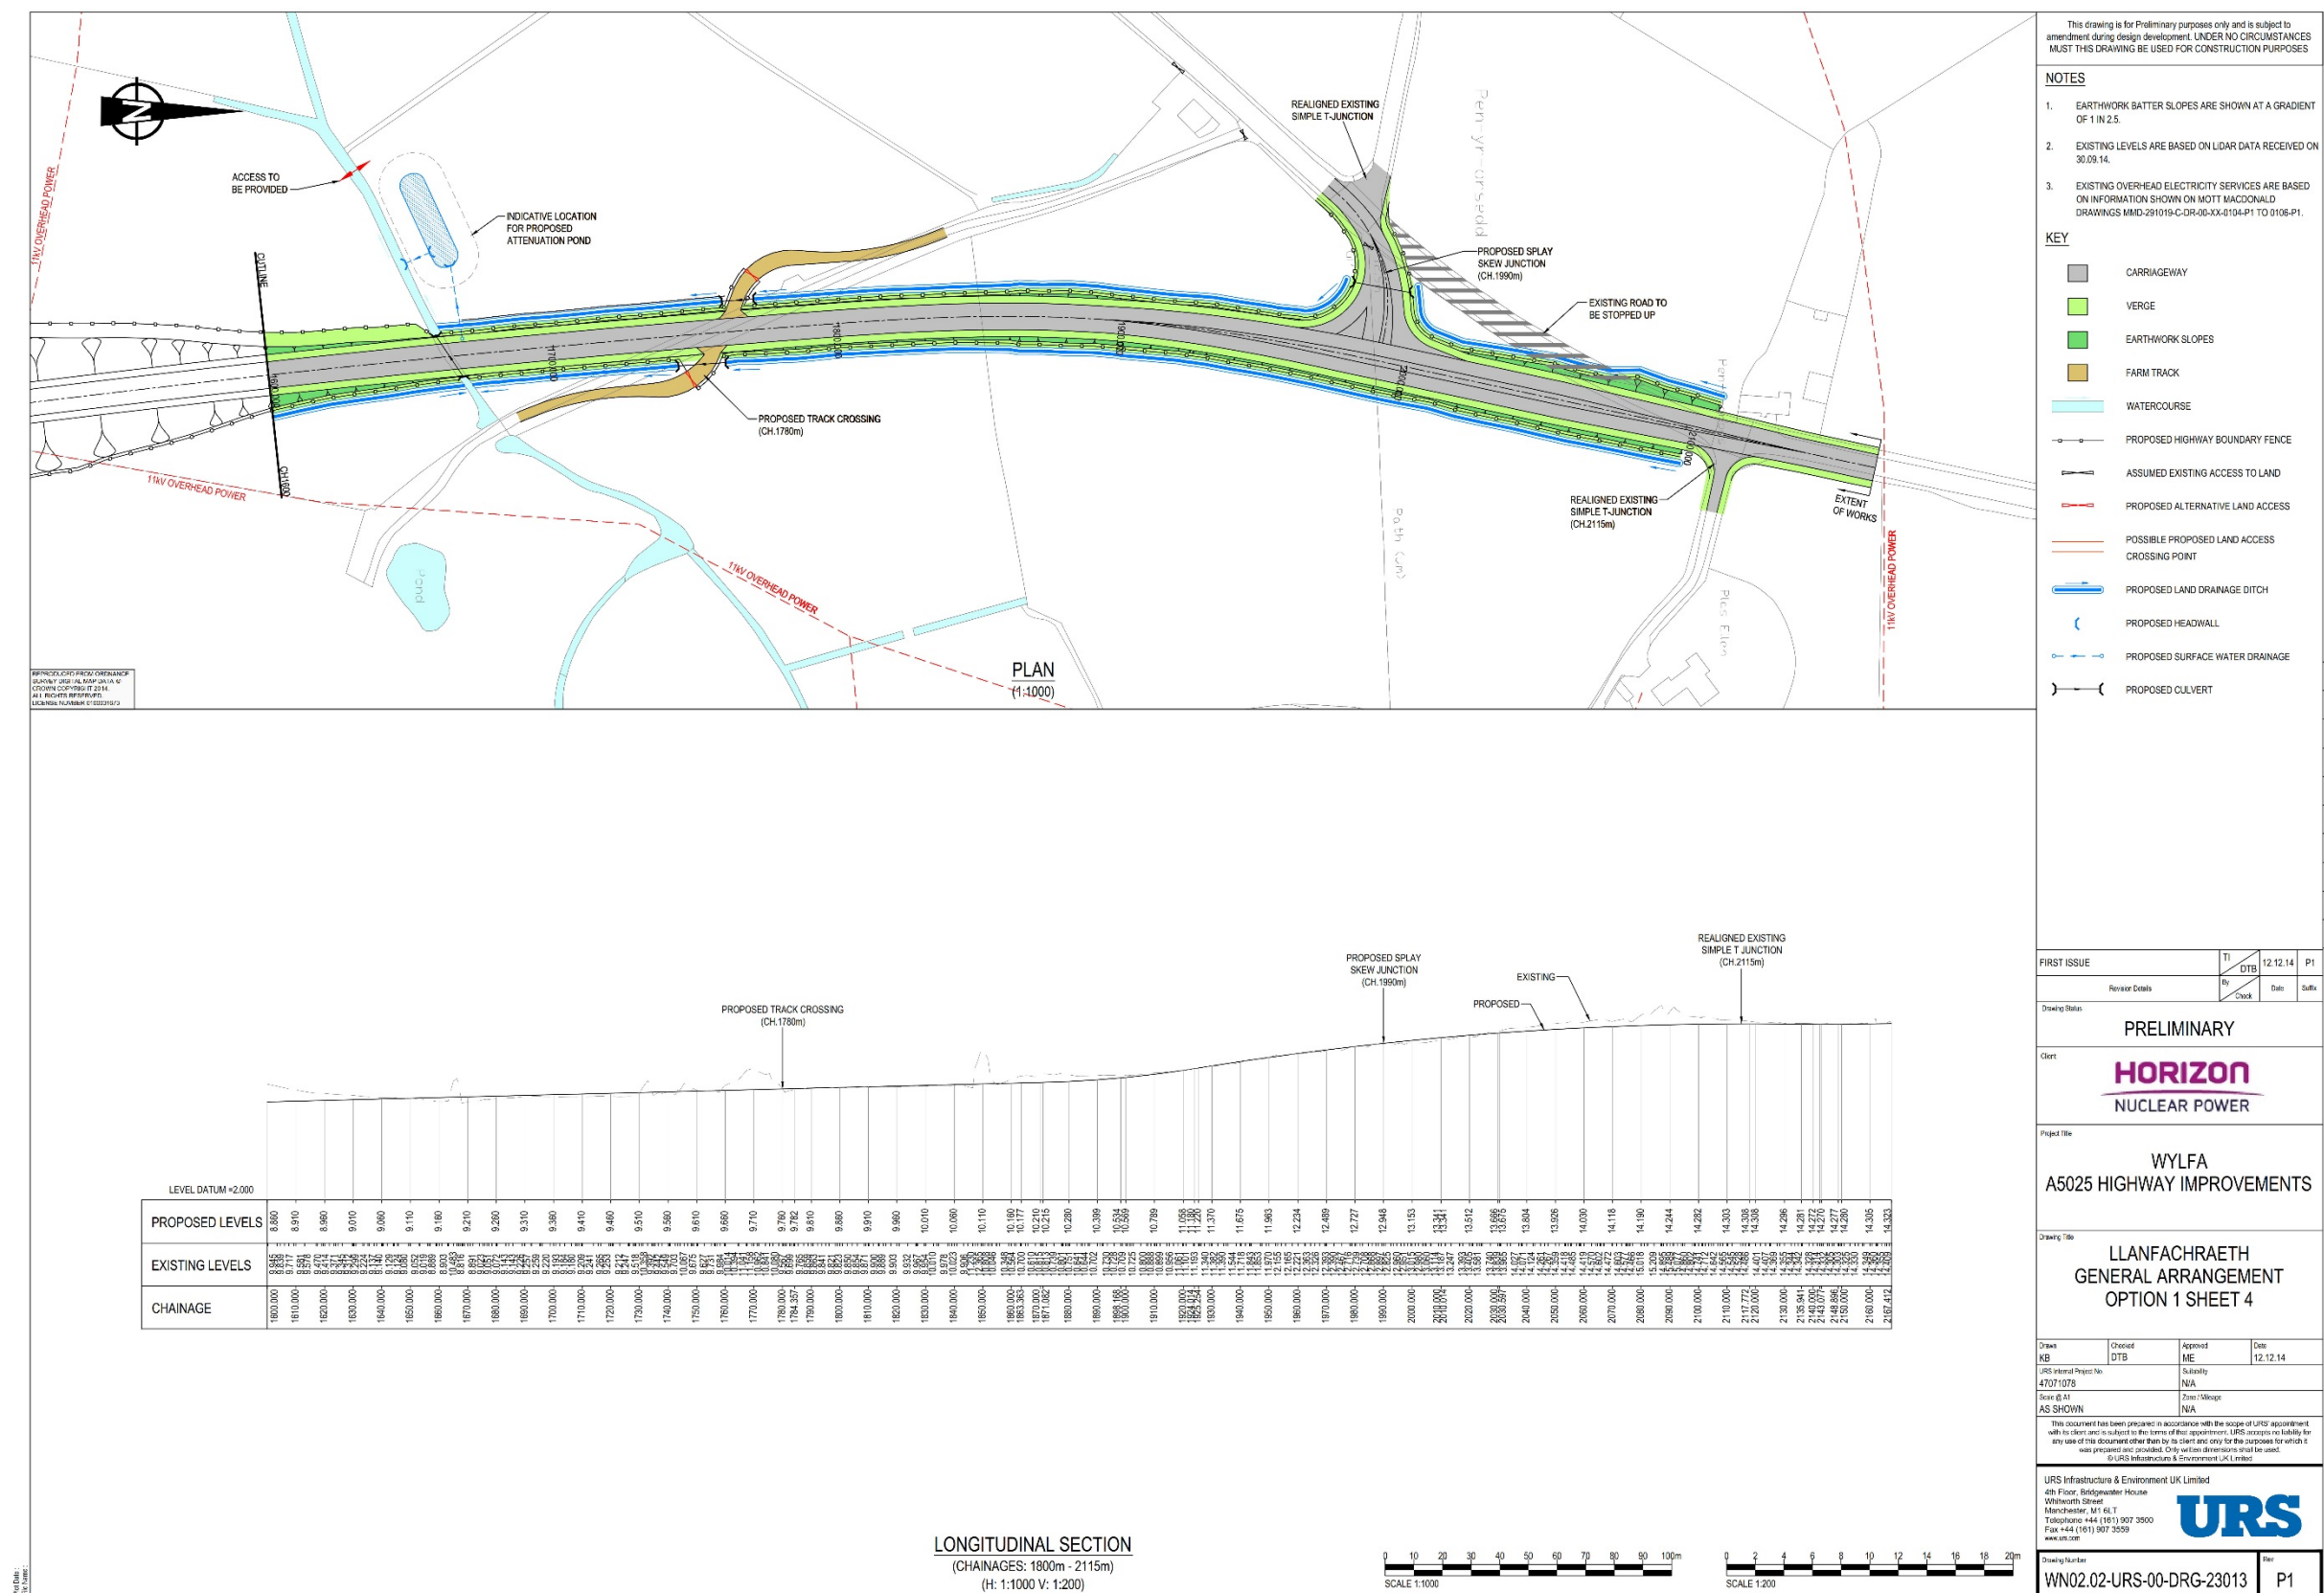


Figure 1-13 Llanfachraeth General Arrangement Option 2 sheet 1

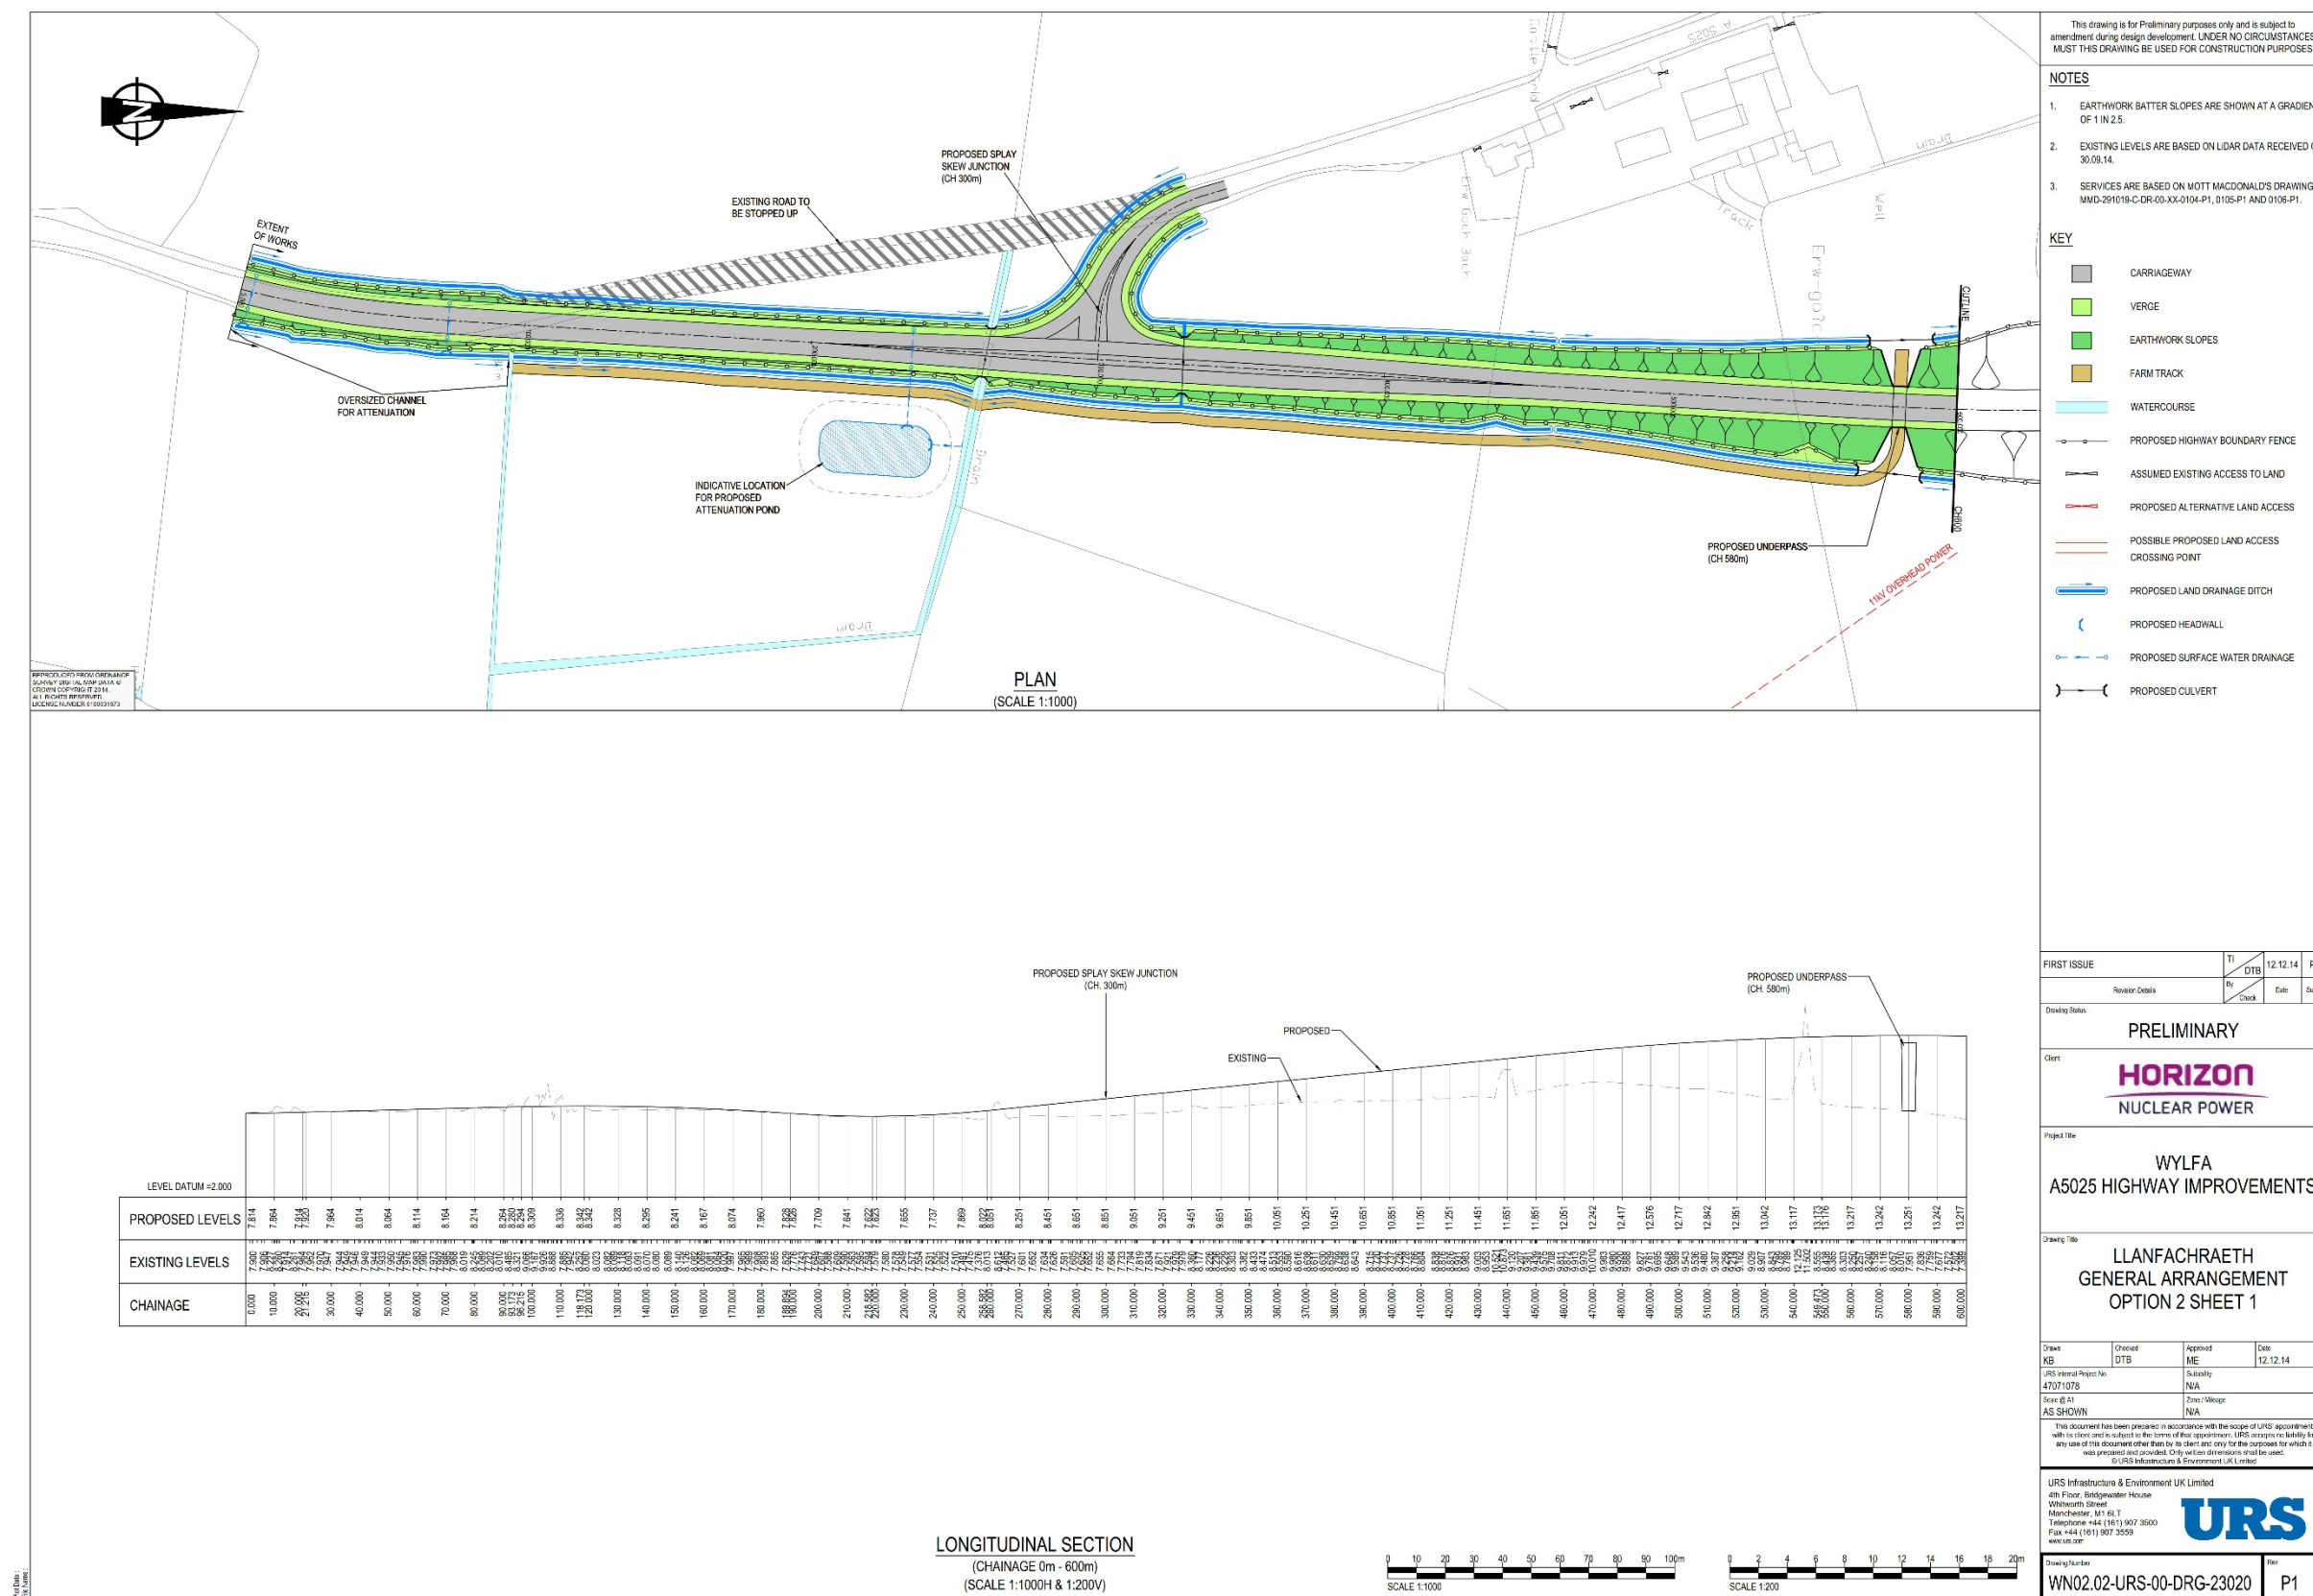


Figure 1-14 Llanfachraeth General Arrangement Option 2 sheet 2

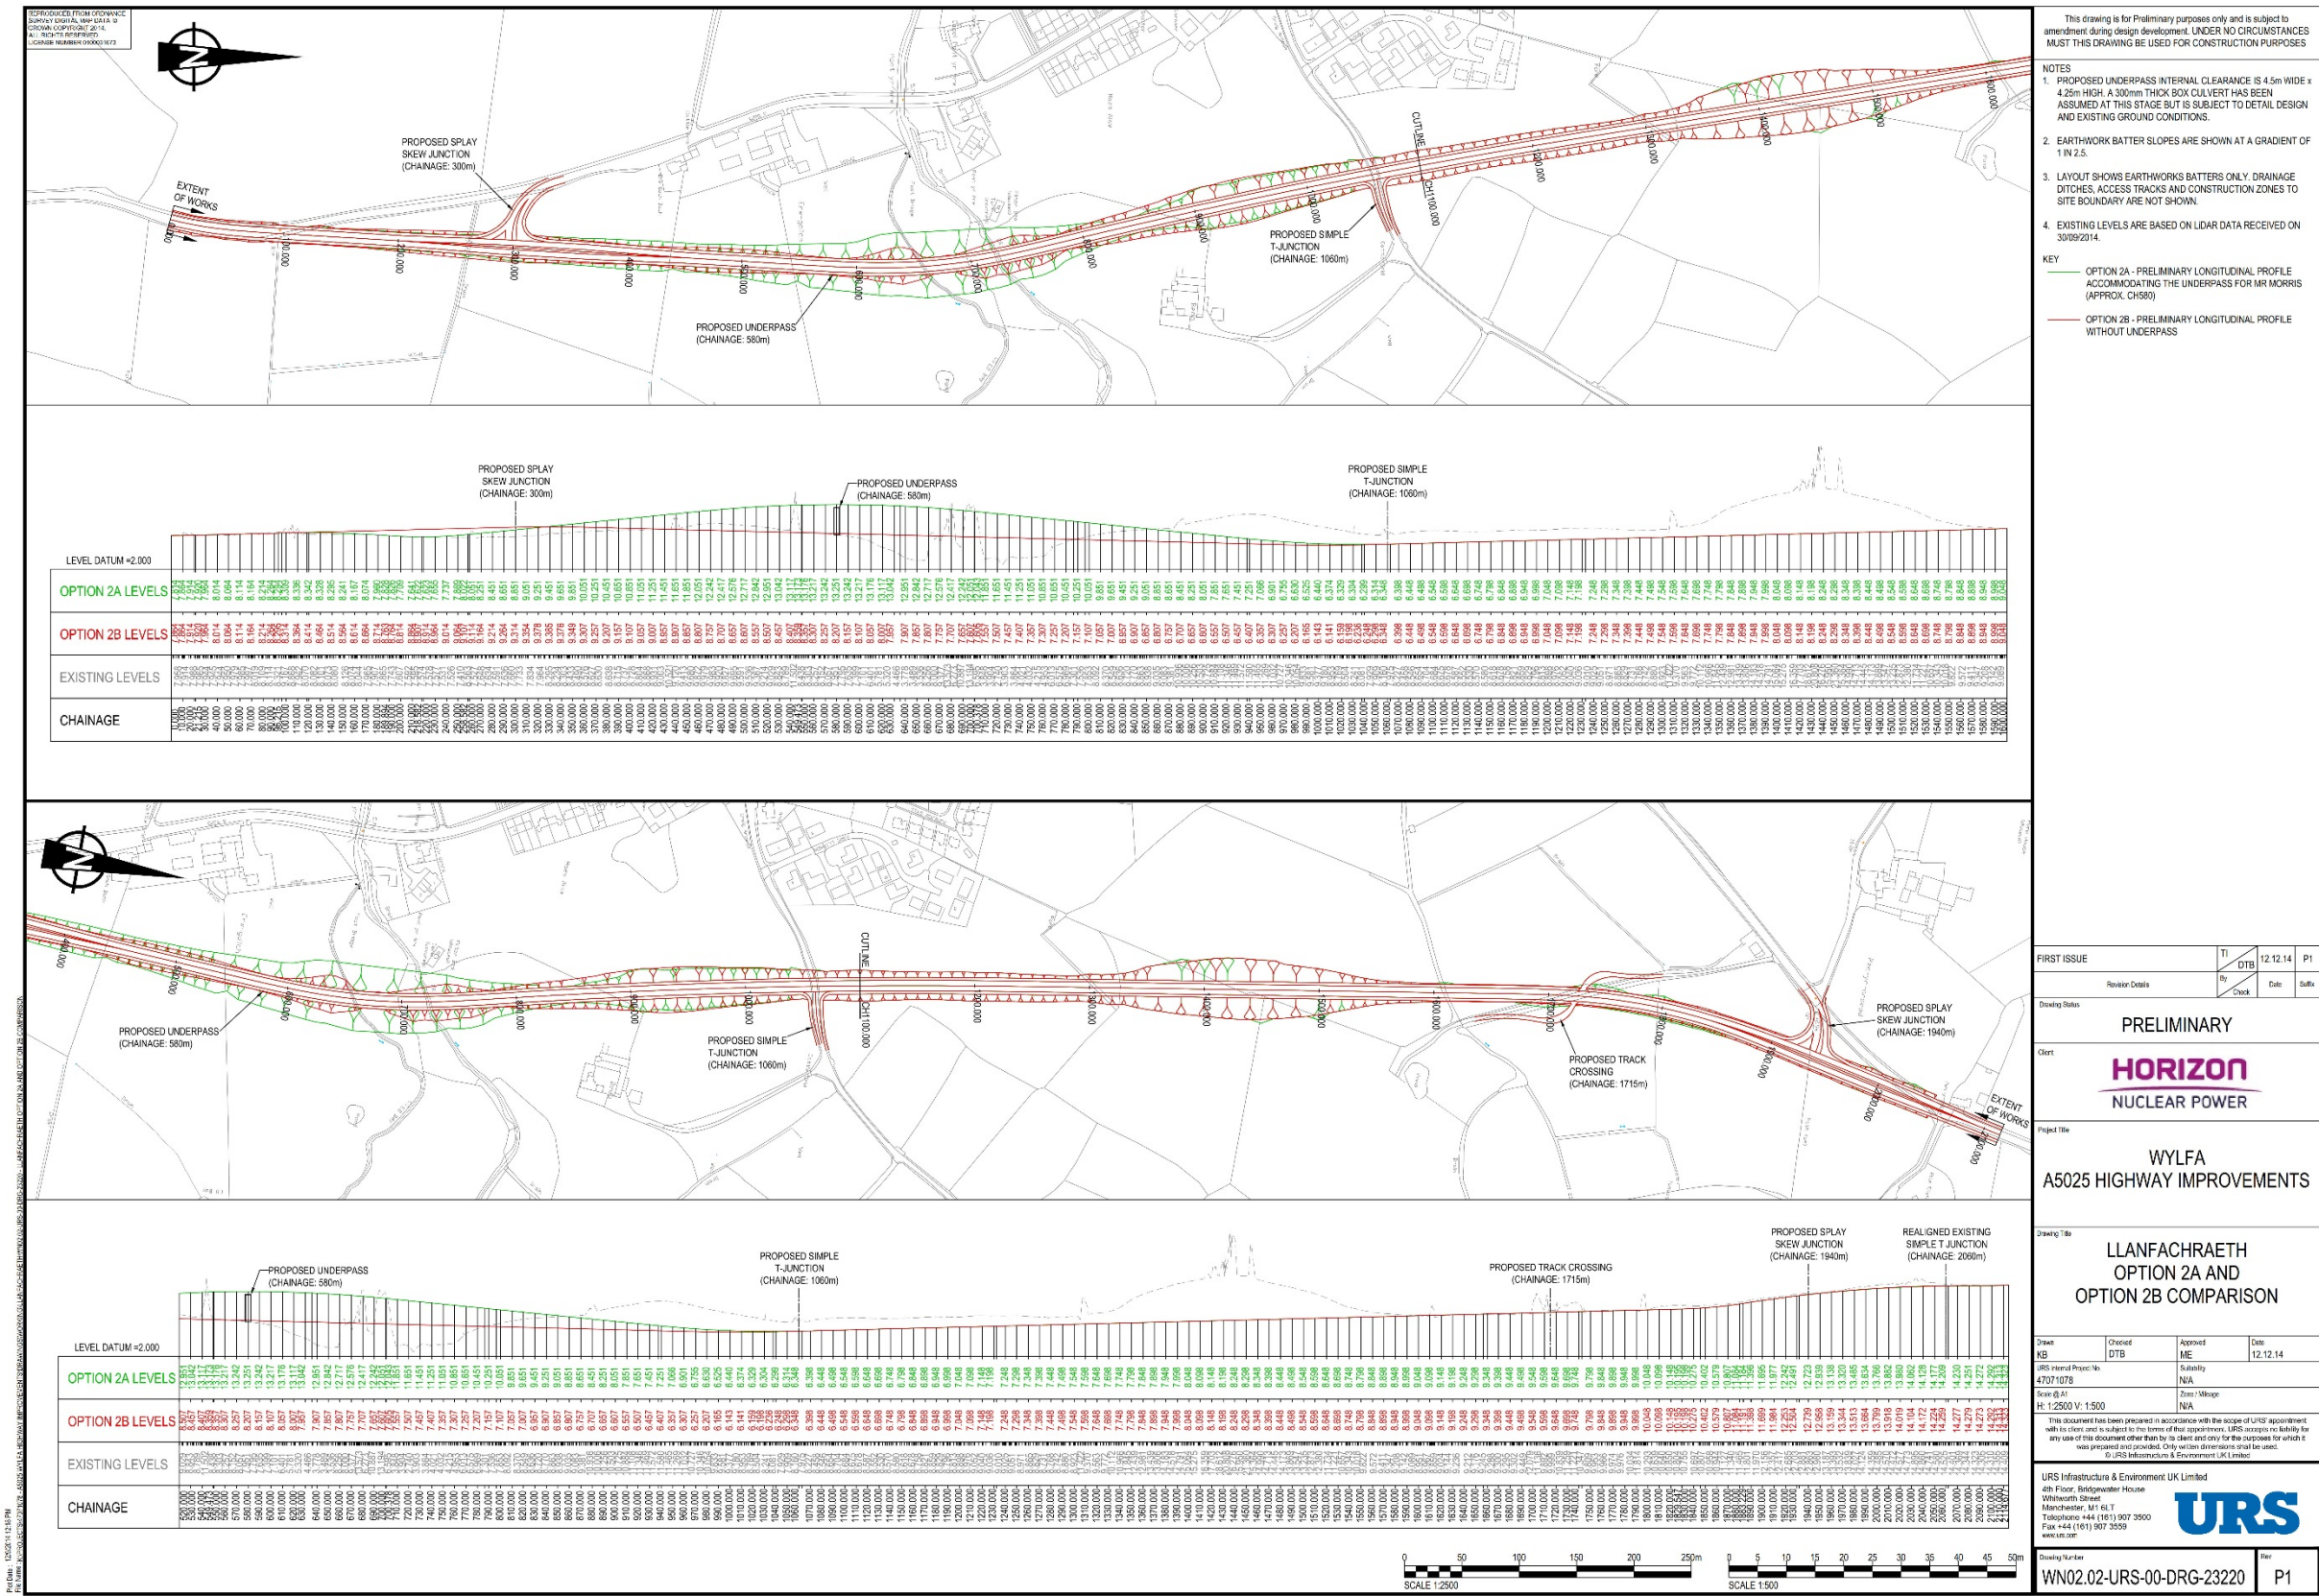



Figure 1-15 Llanfachraeth General Arrangement Option 2 sheet 3



Figure 1-17 Llanfachraeth General Arrangement Option 2a and Option 2b comparison





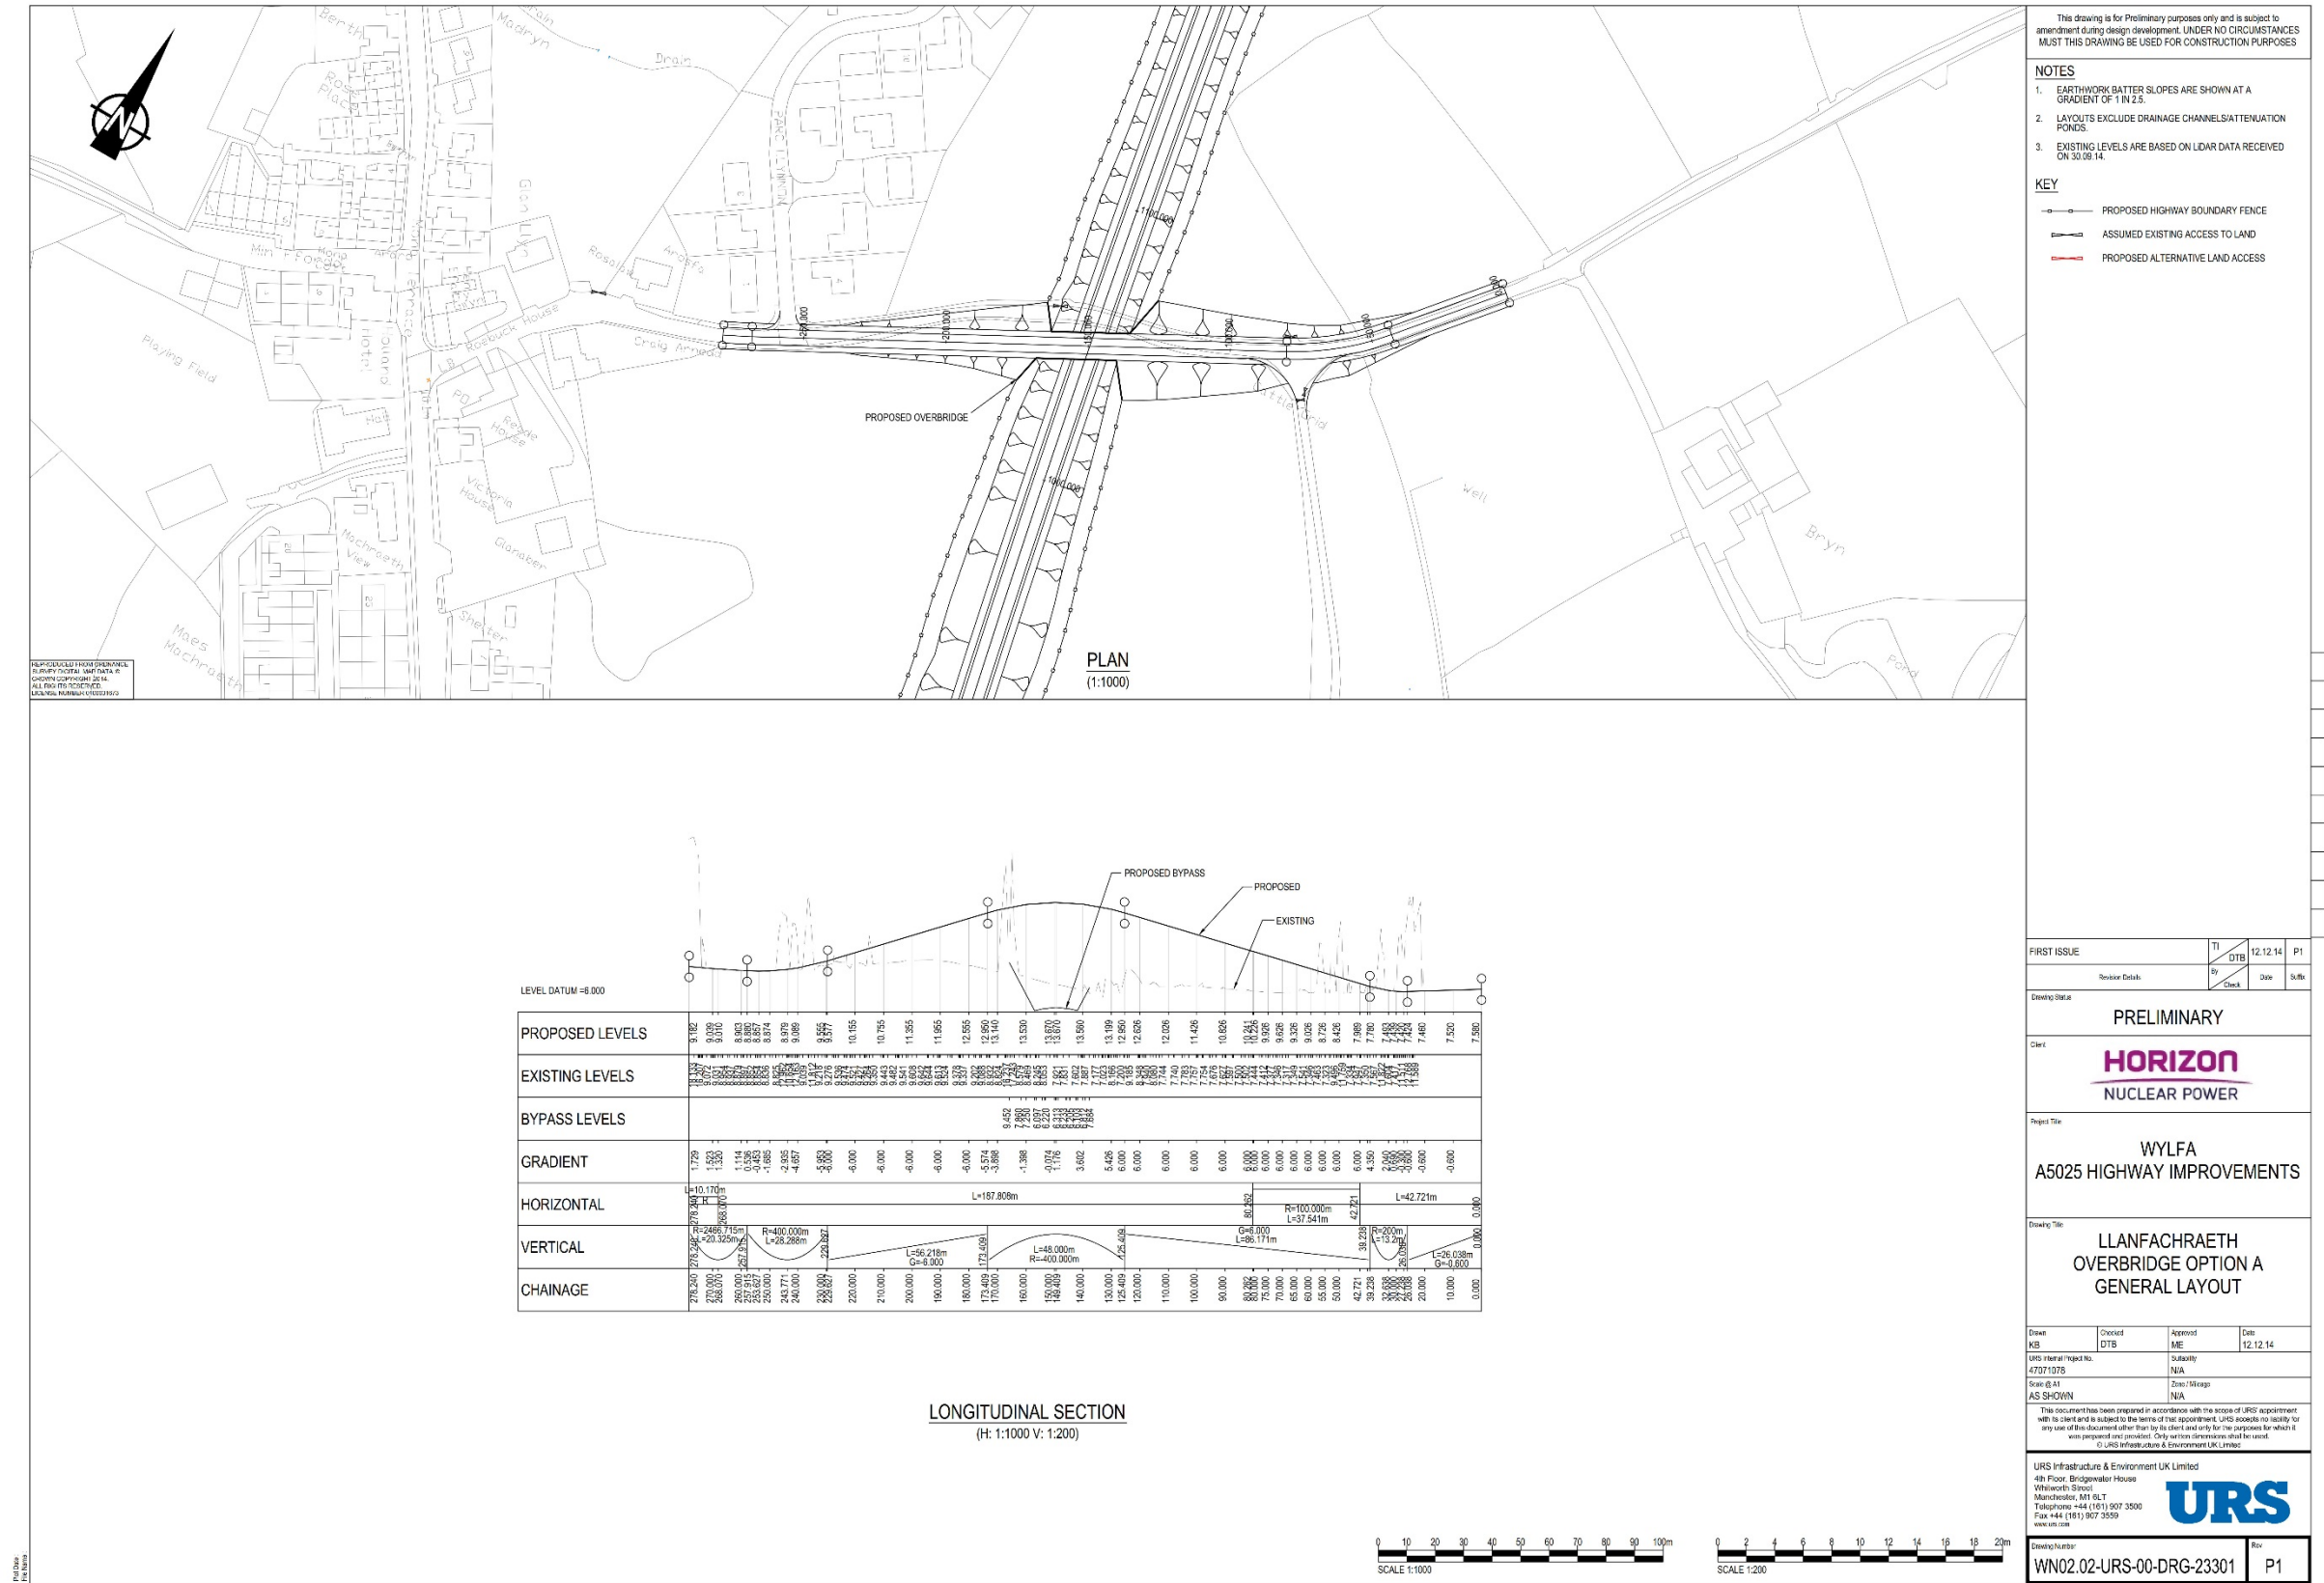

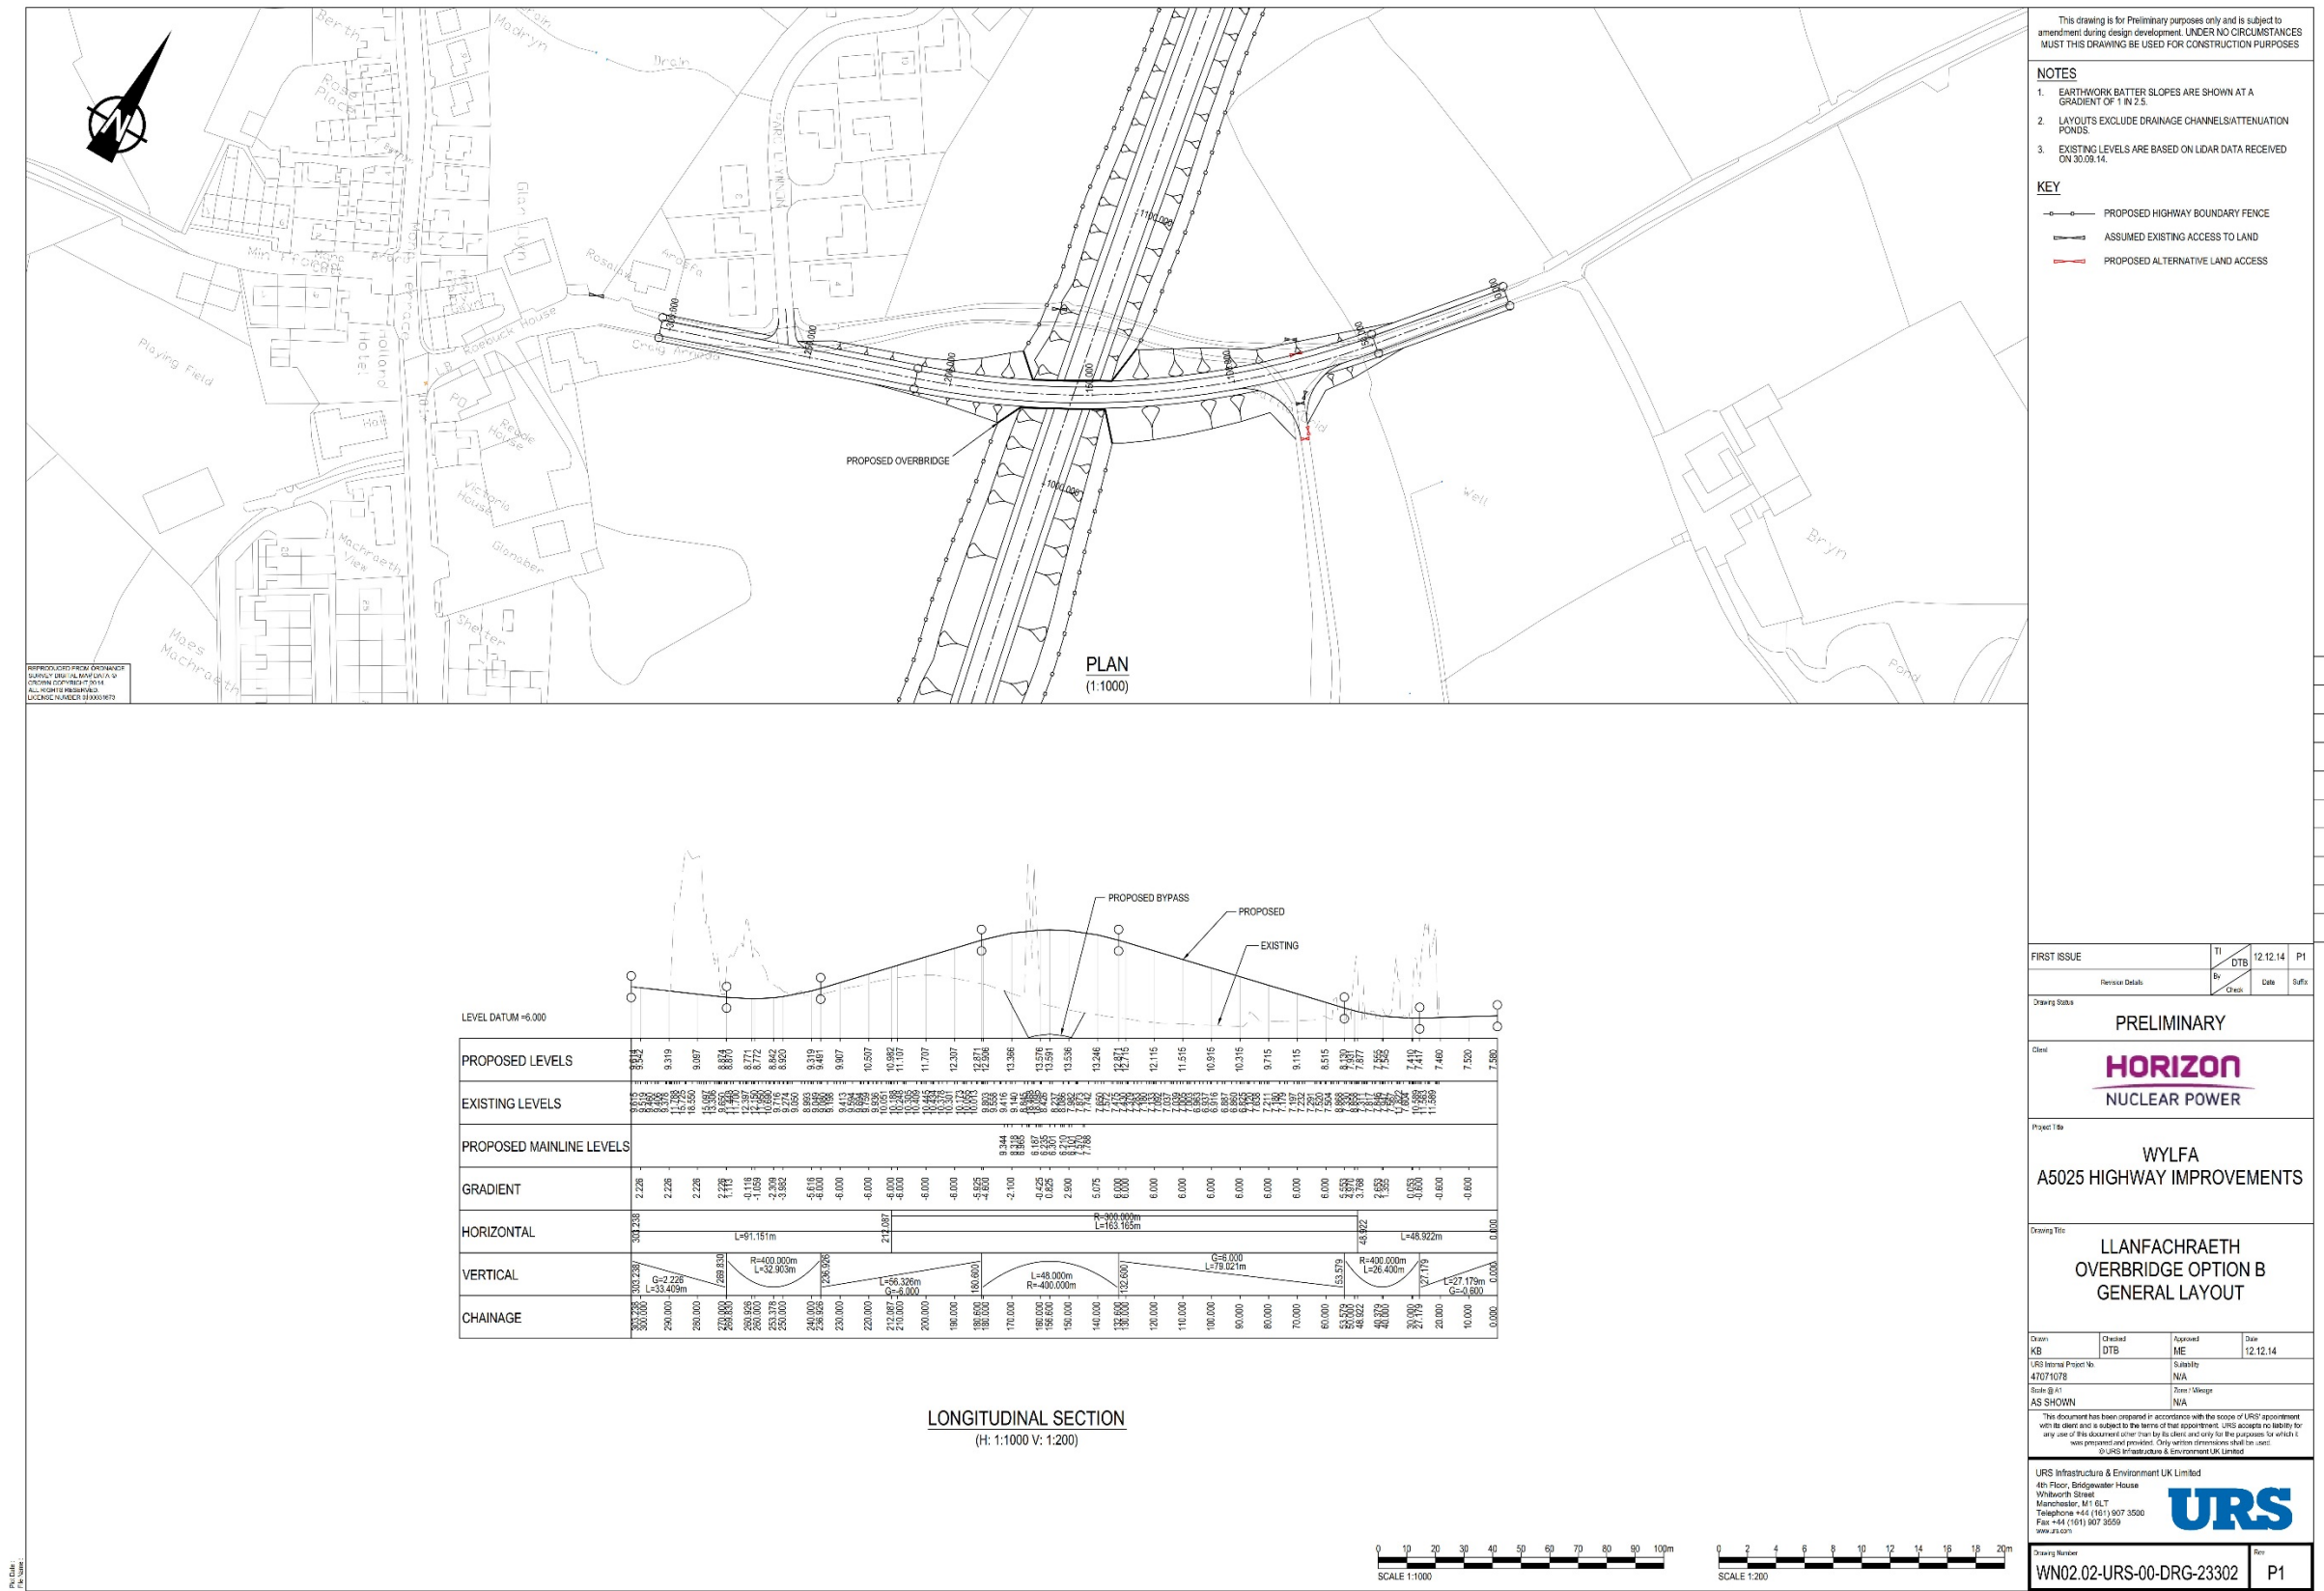







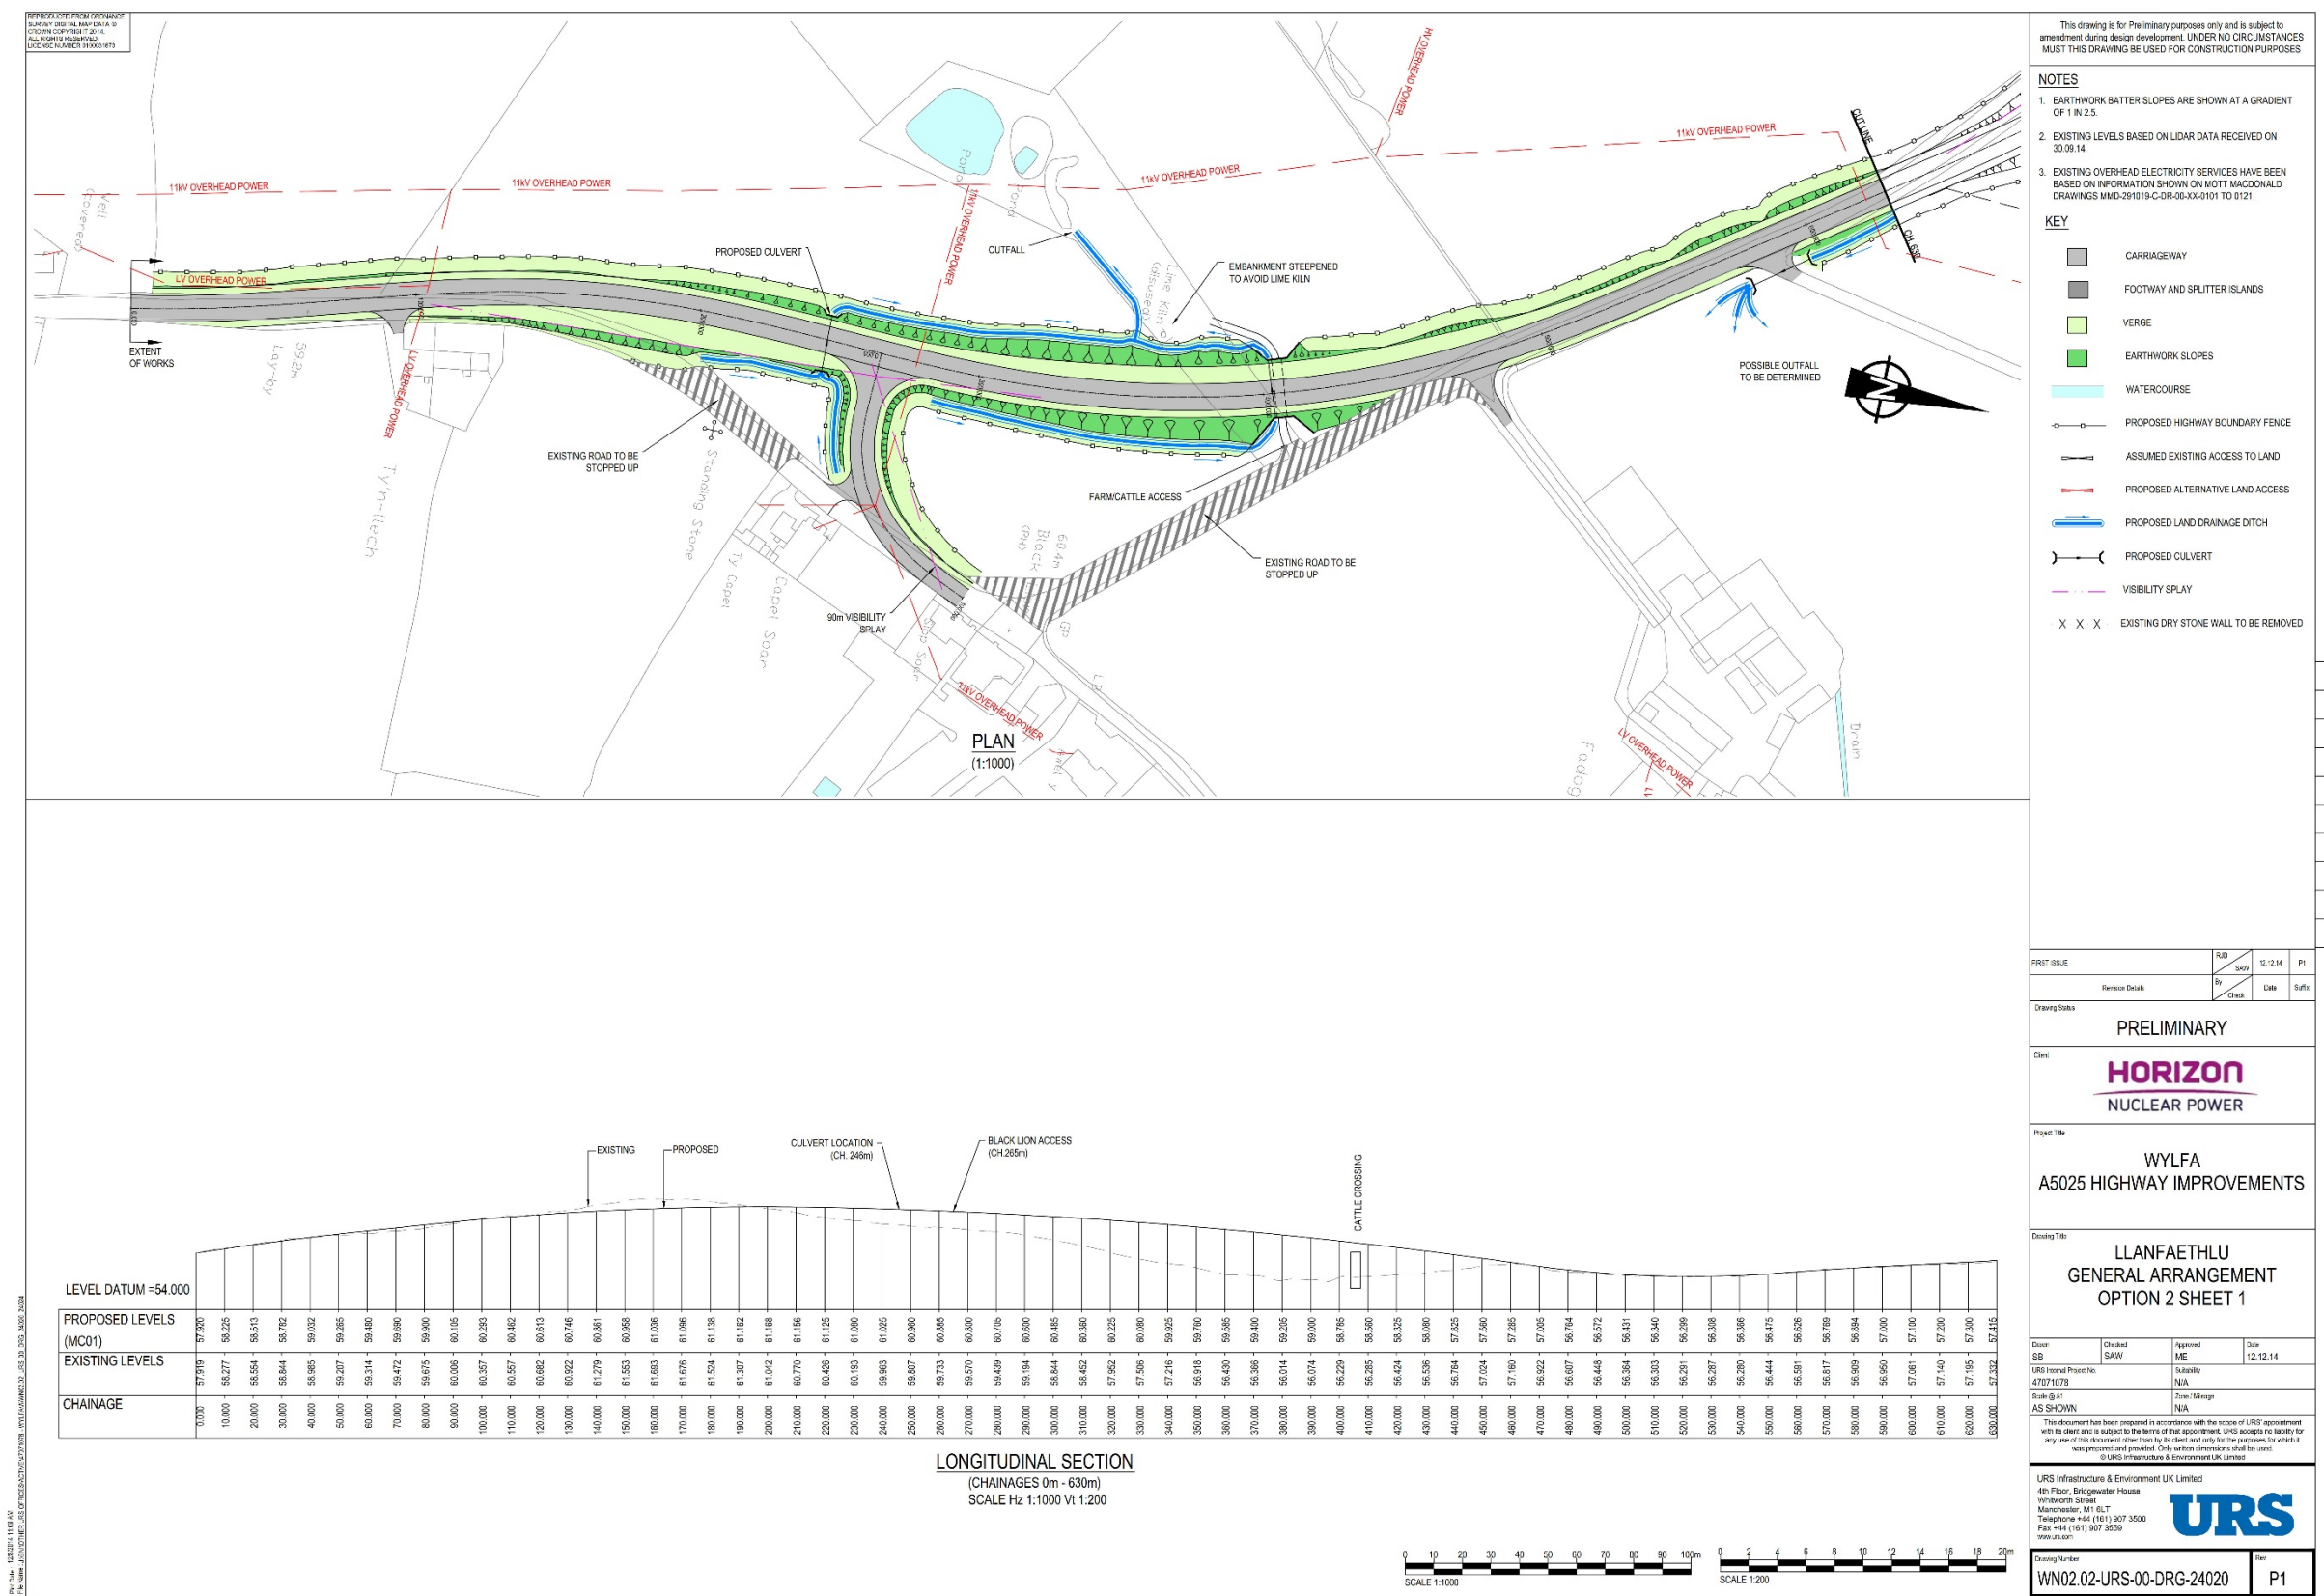









