



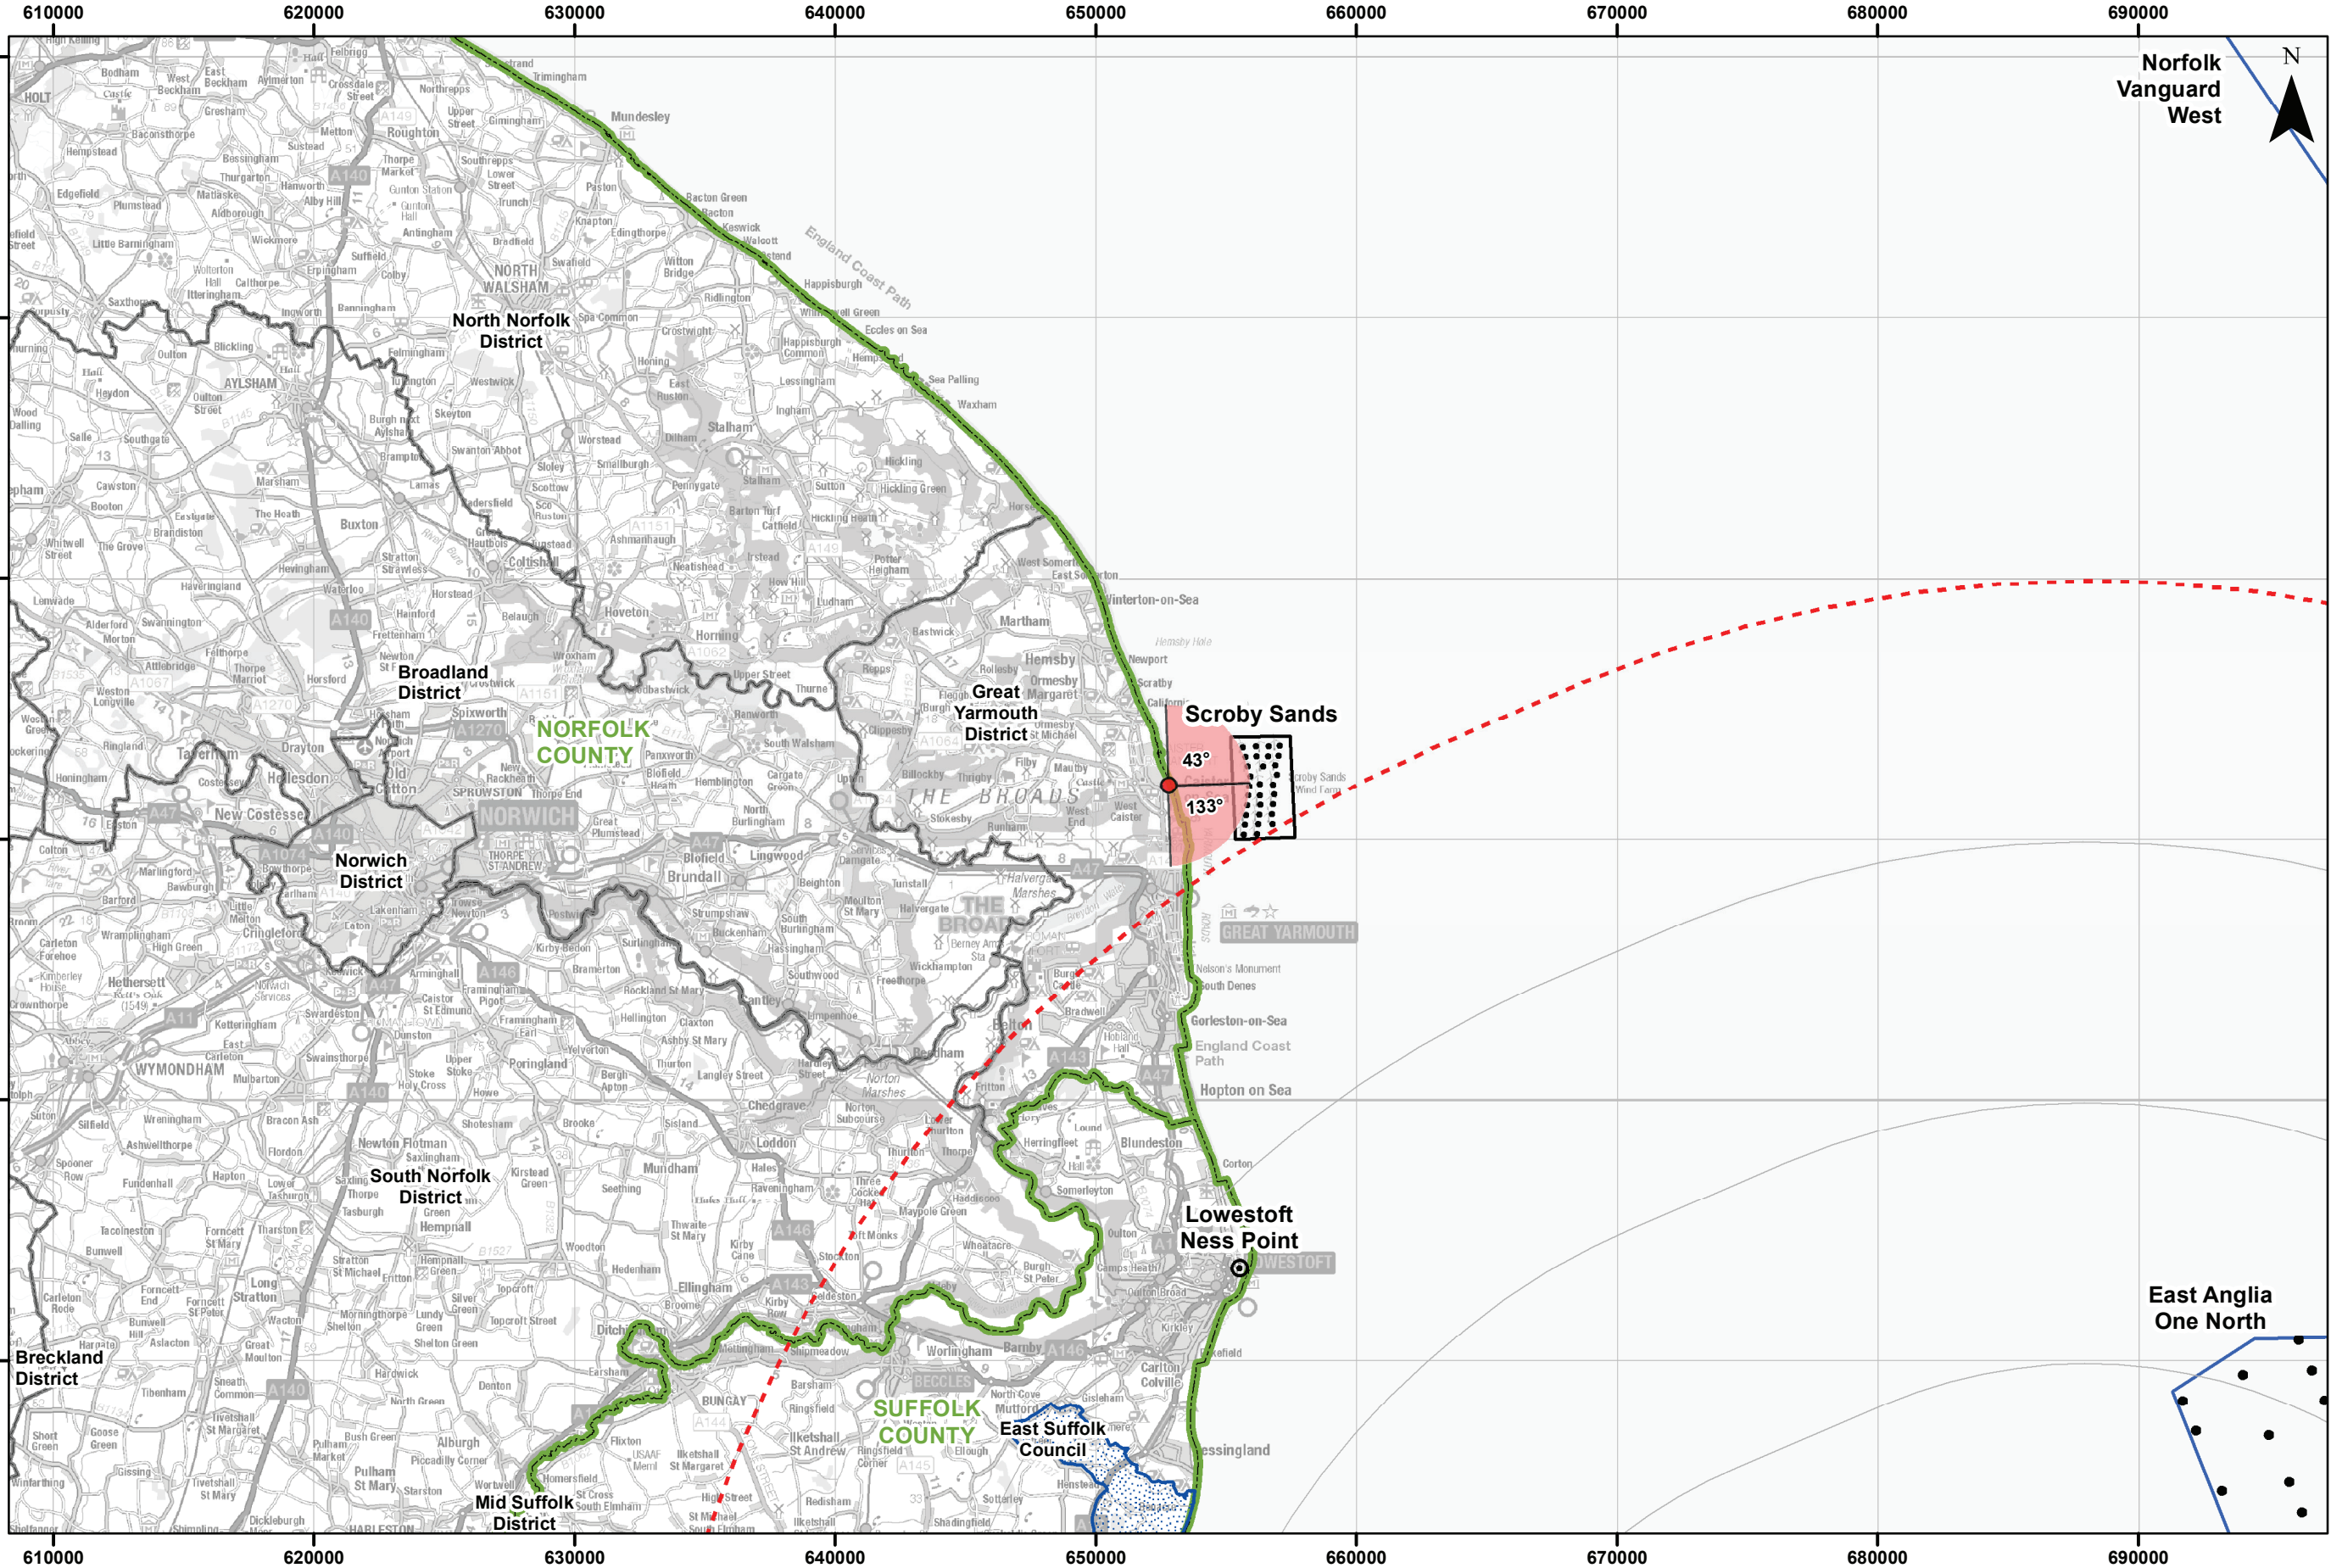

Viewpoint Location Plan - 90 Degree View
Scale: 1:350,000

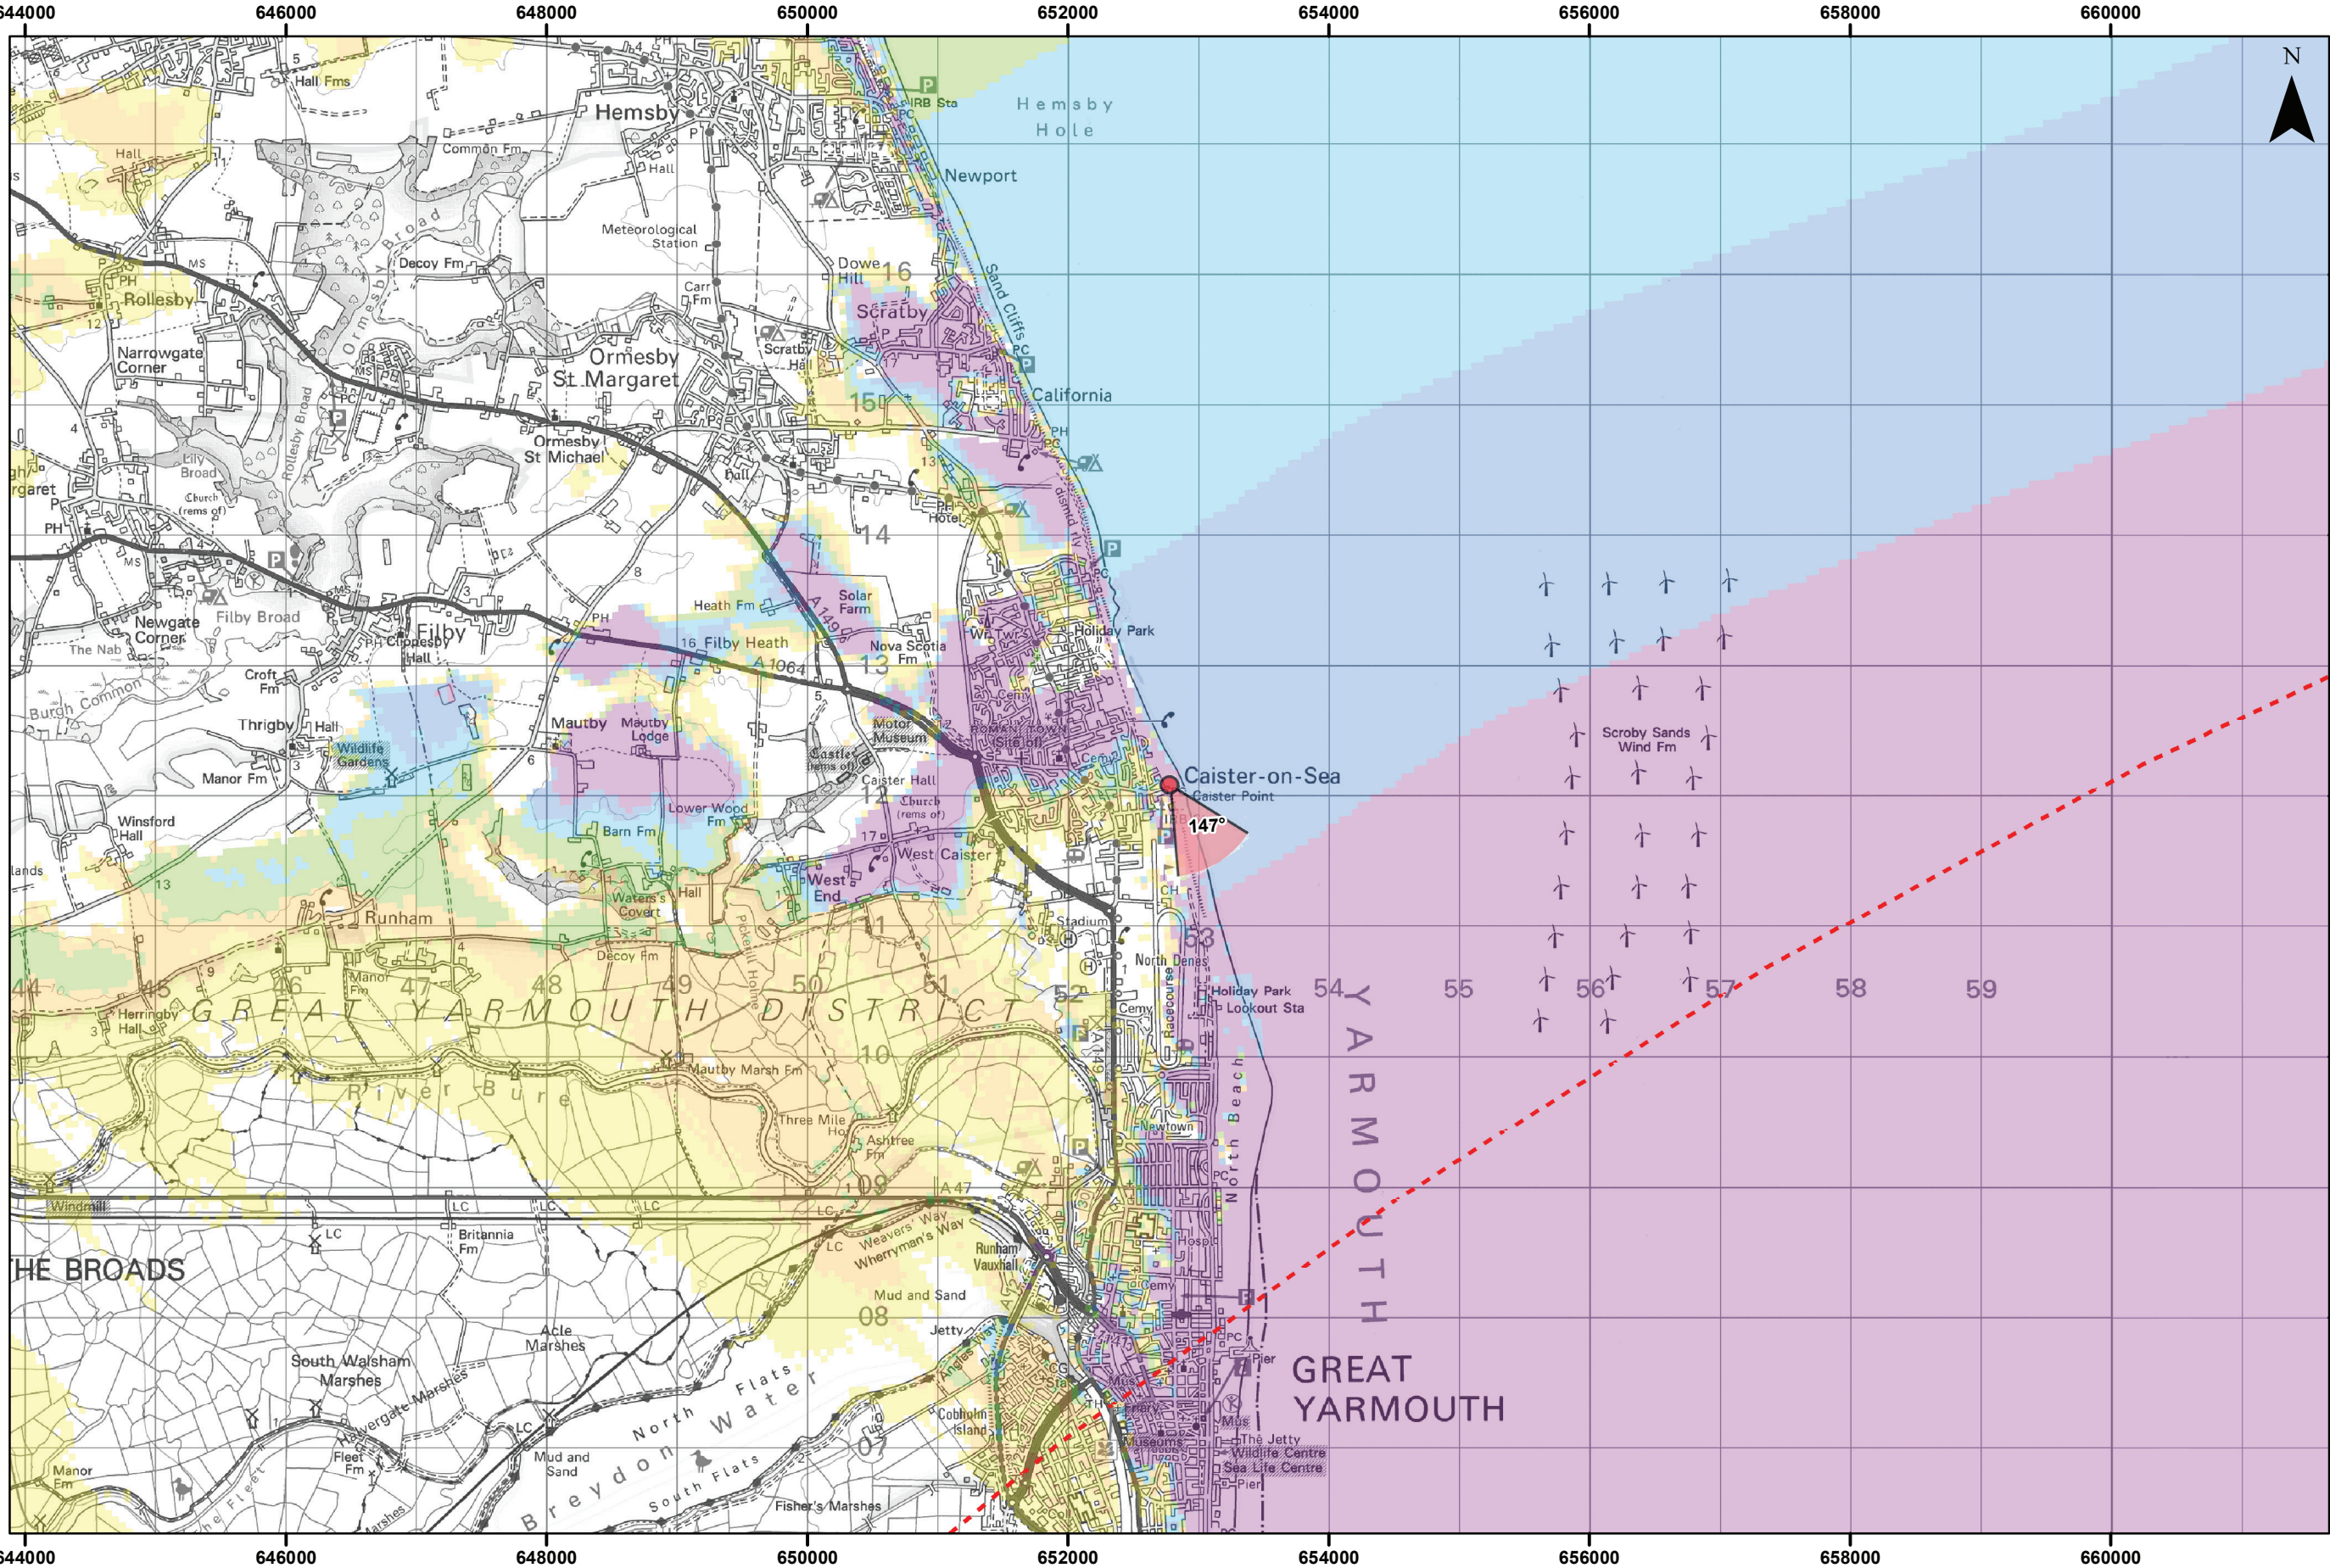

Viewpoint Location Plan - 53.5 Degree View
Scale: 1:50,000



Legend

- 10km Radii
- 50km SLVIA Study Area
- County Boundary
- District Boundary
- Suffolk Coast & Heaths AONB

Cumulative Wind Energy Development:

- Cumulative Turbine Locations
- Active/In Operation
- Pre-planning Application

Blade Tip ZTV

No. of Blade Tips Theoretically Visible

- 1 - 10
- 11 - 20
- 21 - 30
- 31 - 40
- 41 - 50
- 51 - 60

- 90° Field of View
- 53.5° Field of View


3	30/08/2019	LA	Second issue		
2	13/08/2019	LA	Second issue	Prepared:	TH
1	14/05/2019	TH	First issue	Checked:	SM
Rev	Date	By	Comment	Approved:	LT


Source: © Crown copyright and database rights 2019, Ordnance Survey 0100031673, The Crown Estate © Crown Copyright (2019).
© Natural England copyright. Contains Ordnance Survey data © Crown copyright and database right 2019.
This map has been prepared to the latest known information at the time of issue, and has been produced for your information only.
Please consult with the SPH Oriserve GIS team to ensure the content is still current before using the information contained on this map.
To the latest extent permitted by law, we accept no responsibility for liability (whether in contract, tort (including negligence) or otherwise) in respect of any errors or omissions in the information contained in the map and shall not be liable for any loss, damage or expense caused by such errors or omissions.
ZTV: Created using ESRi ArcGIS 10.6 software and the following data and parameters:
Blade to height: 30m
DTM Date: OS Terrain 50
DTM Resolution: 5m
Observer height: 2m
No surface features, such as buildings or trees, were included in the analysis.
Earth curvature and light refraction has been included in calculations.


East Anglia TWO

Viewpoint: 22
Caister-on-sea

Drg No	EA2-DWF-ENV-IPR-000920	Datum:	WGS 1984
Rev	3	Projection:	Zone 31N
Date	30/08/19		
Figure	28.46a		

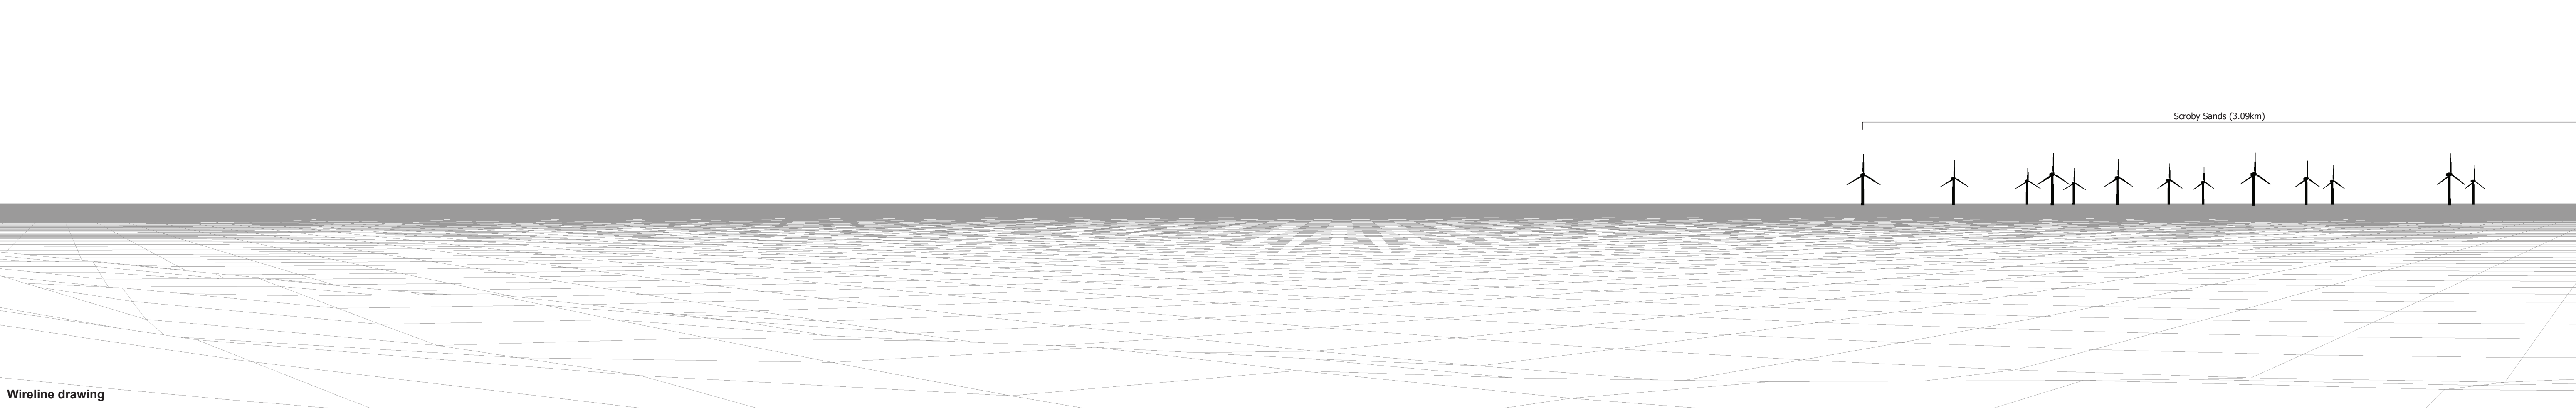

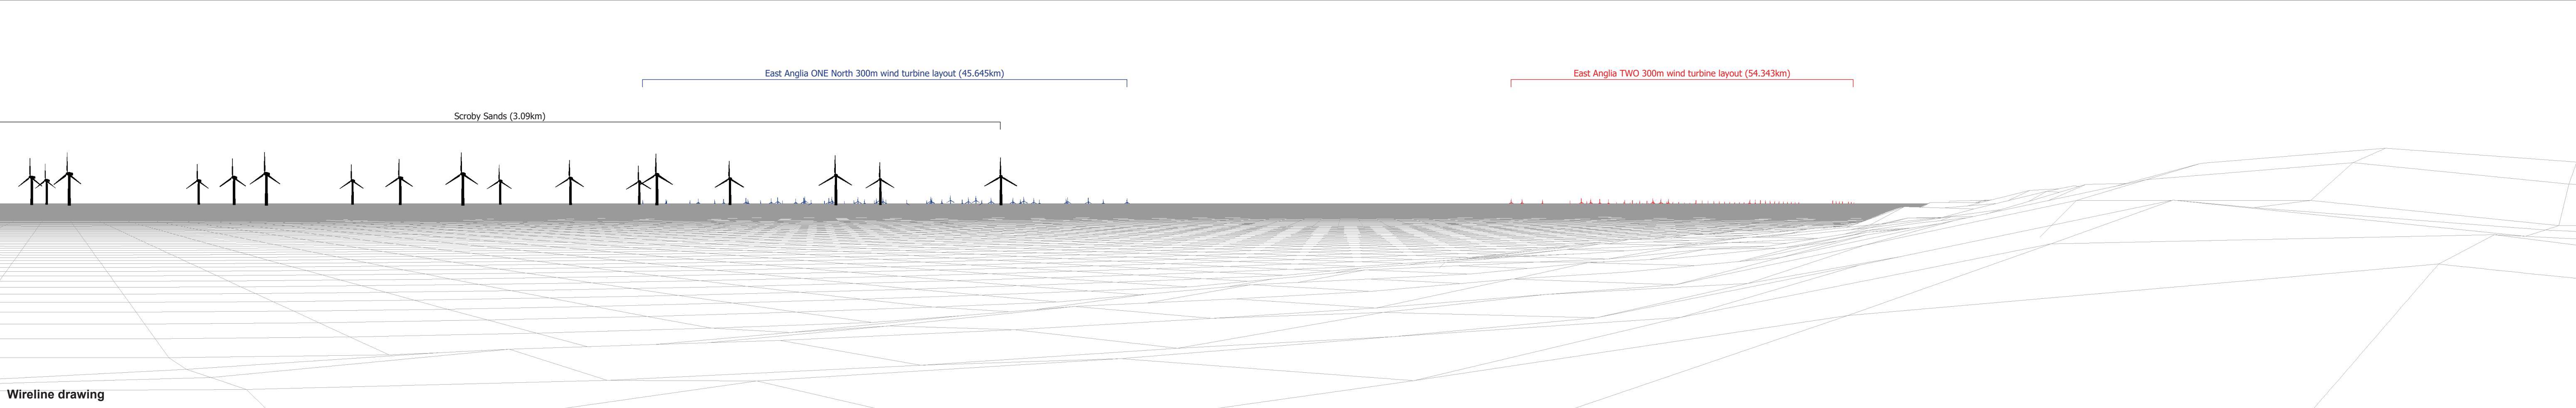

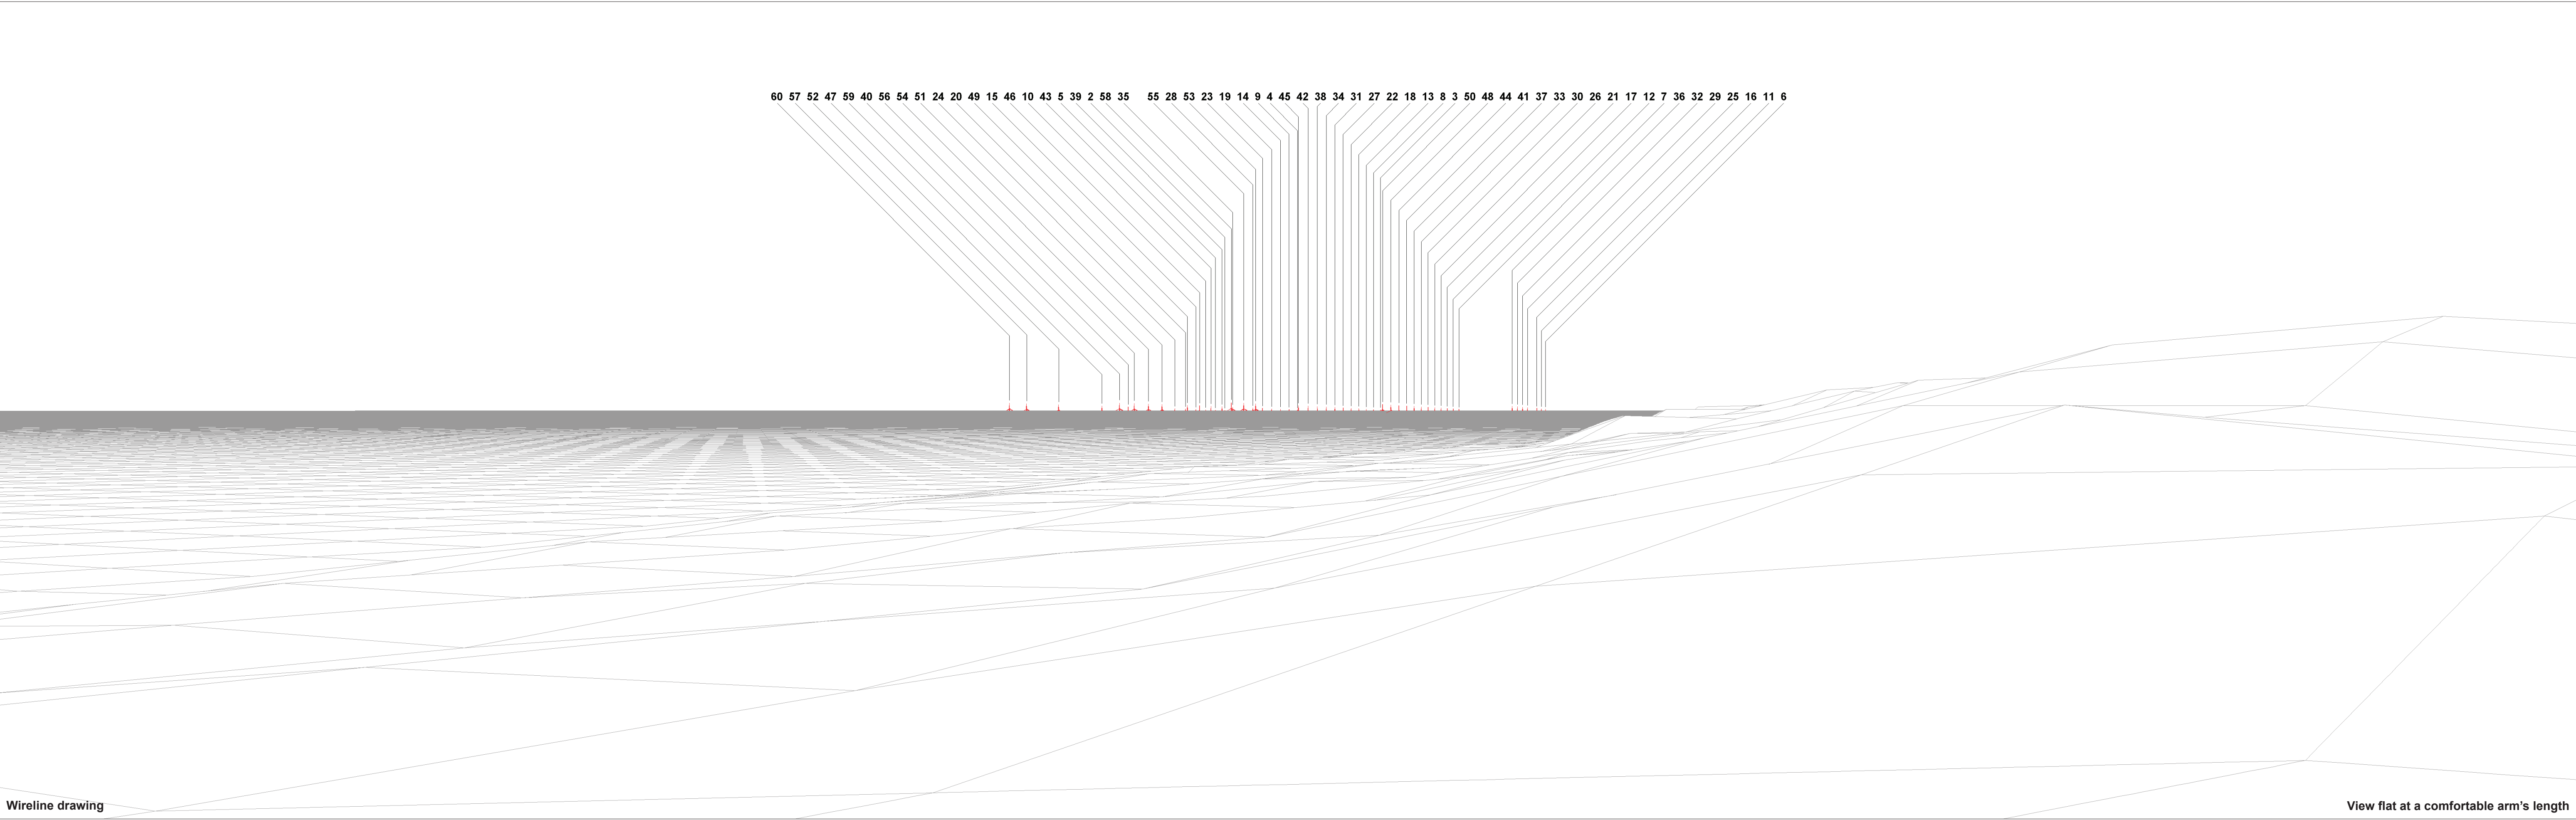

Wireline drawing

View flat at a comfortable arm's length

OS reference: 652777 E 312085 N
Eye level: 6.8 m AOD
Direction of view: 147°
Nearest turbine: 54.343 km

Horizontal field of view: 53.5° (planar projection)
Principal distance: 812.5 mm
Paper size: 841 x 297 mm
Correct printed image size: 820 x 260 mm

Camera: Canon EOS 5D Mark II
Lens: 50mm (Canon EF 50mm f/1.4)
Camera height: 1.5 m AGL
Date and time: 12/09/17 16:03

Figure: 28.46d
Viewpoint 22: Caister-on-sea



Photomontage

View flat at a comfortable arm's length

OS reference: 652777 E 312085 N
Eye level: 6.8 m AOD
Direction of view: 147°
Nearest turbine: 54.343 km

Horizontal field of view: 53.5° (planar projection)
Principal distance 812.5 mm
Paper size: 841 x 297 mm
Correct printed image size: 820 x 260 mm

Camera: Canon EOS 5D Mark II
Lens: 50mm (Canon EF 50mm f/1.4)
Camera height: 1.5 m AGL
Date and time: 12/09/17 16:03

Figure: 28.46e
Viewpoint 22: Caister-on-sea