


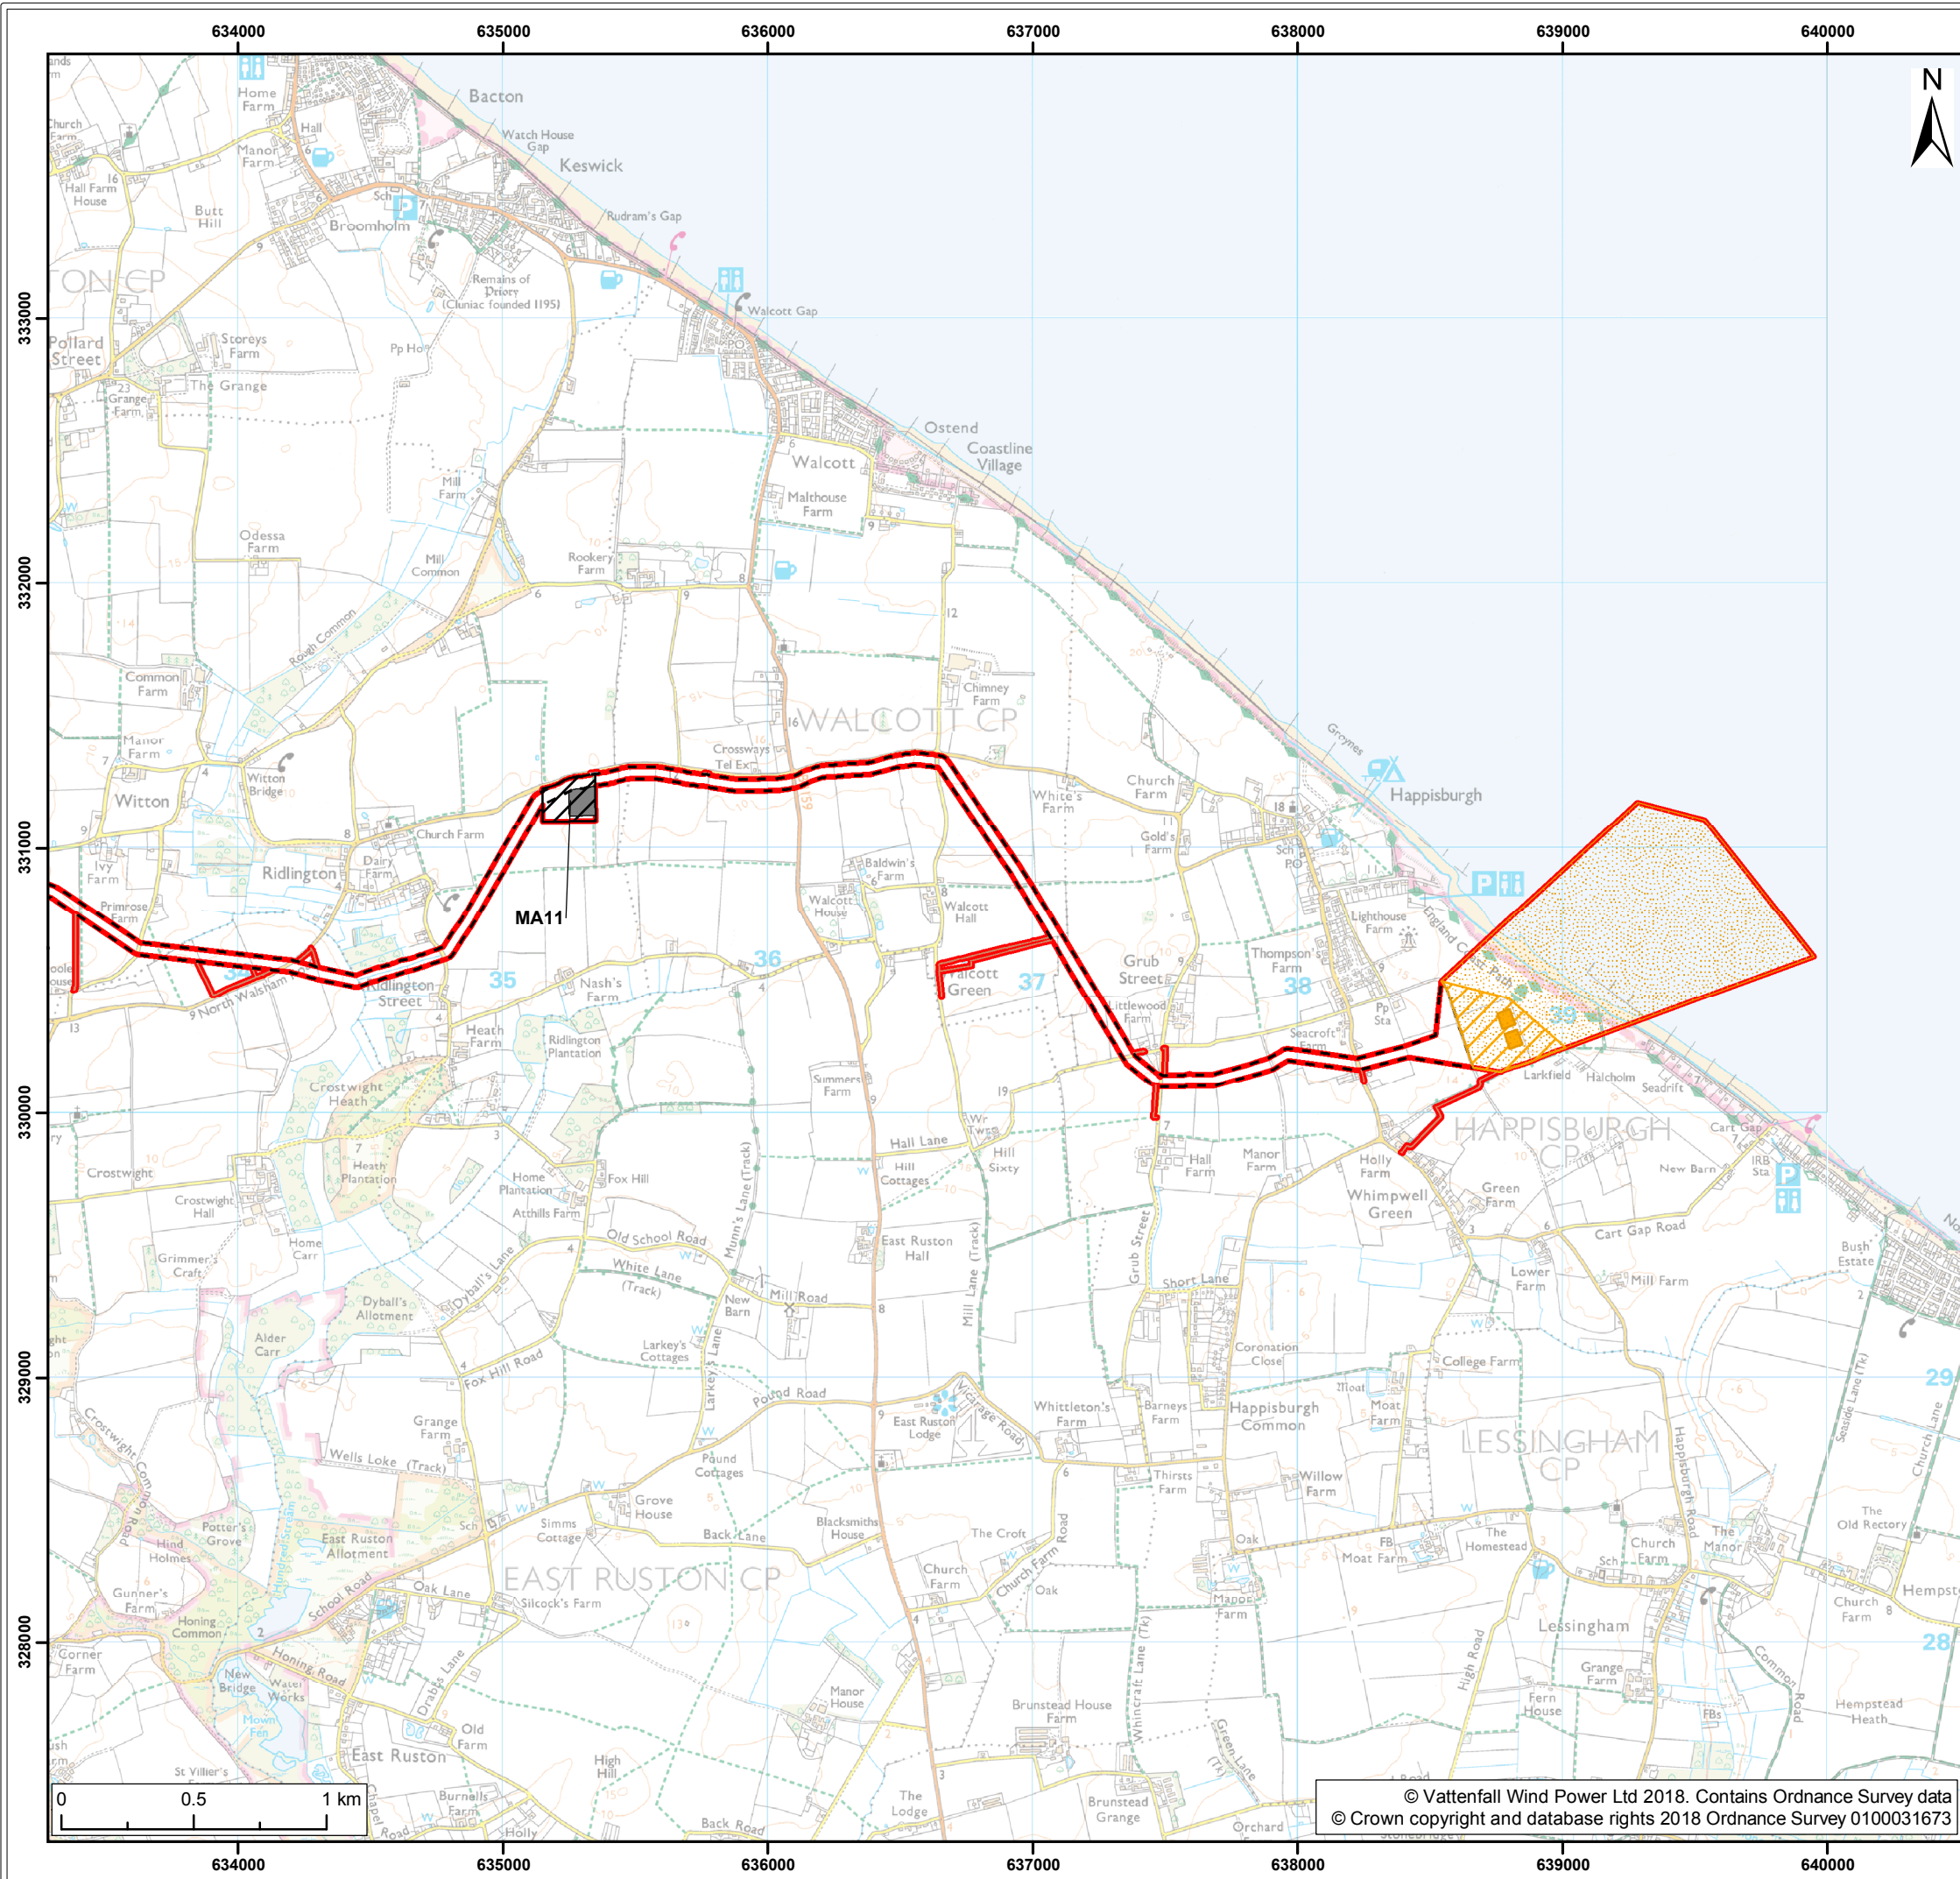

Legend:

- Norfolk Vanguard onshore red line boundary
- Landfall**
 - Landfall zone
 - Landfall compound zone
 - Indicative landfall compound
- Onshore cable route**
 - Onshore cable route
 - Mobilisation zone
 - Indicative mobilisation area compound
- Access**
 - Construction access
 - Operation access

NOTE: MA = Mobilisation area; TC = Trenchless crossing


Project:	Report:
Norfolk Vanguard	Environmental Statement

Title:

Onshore project area (map 1 of 9)

Figure:	4.8	Drawing No:	PB4476-005-004-008			
Revision:	Date:	Drawn:	Checked:	Size:	Scale:	
01	08/05/2018	NJ	RH	A3	1:25,000	

Co-ordinate system: British National Grid EPSG: 27700

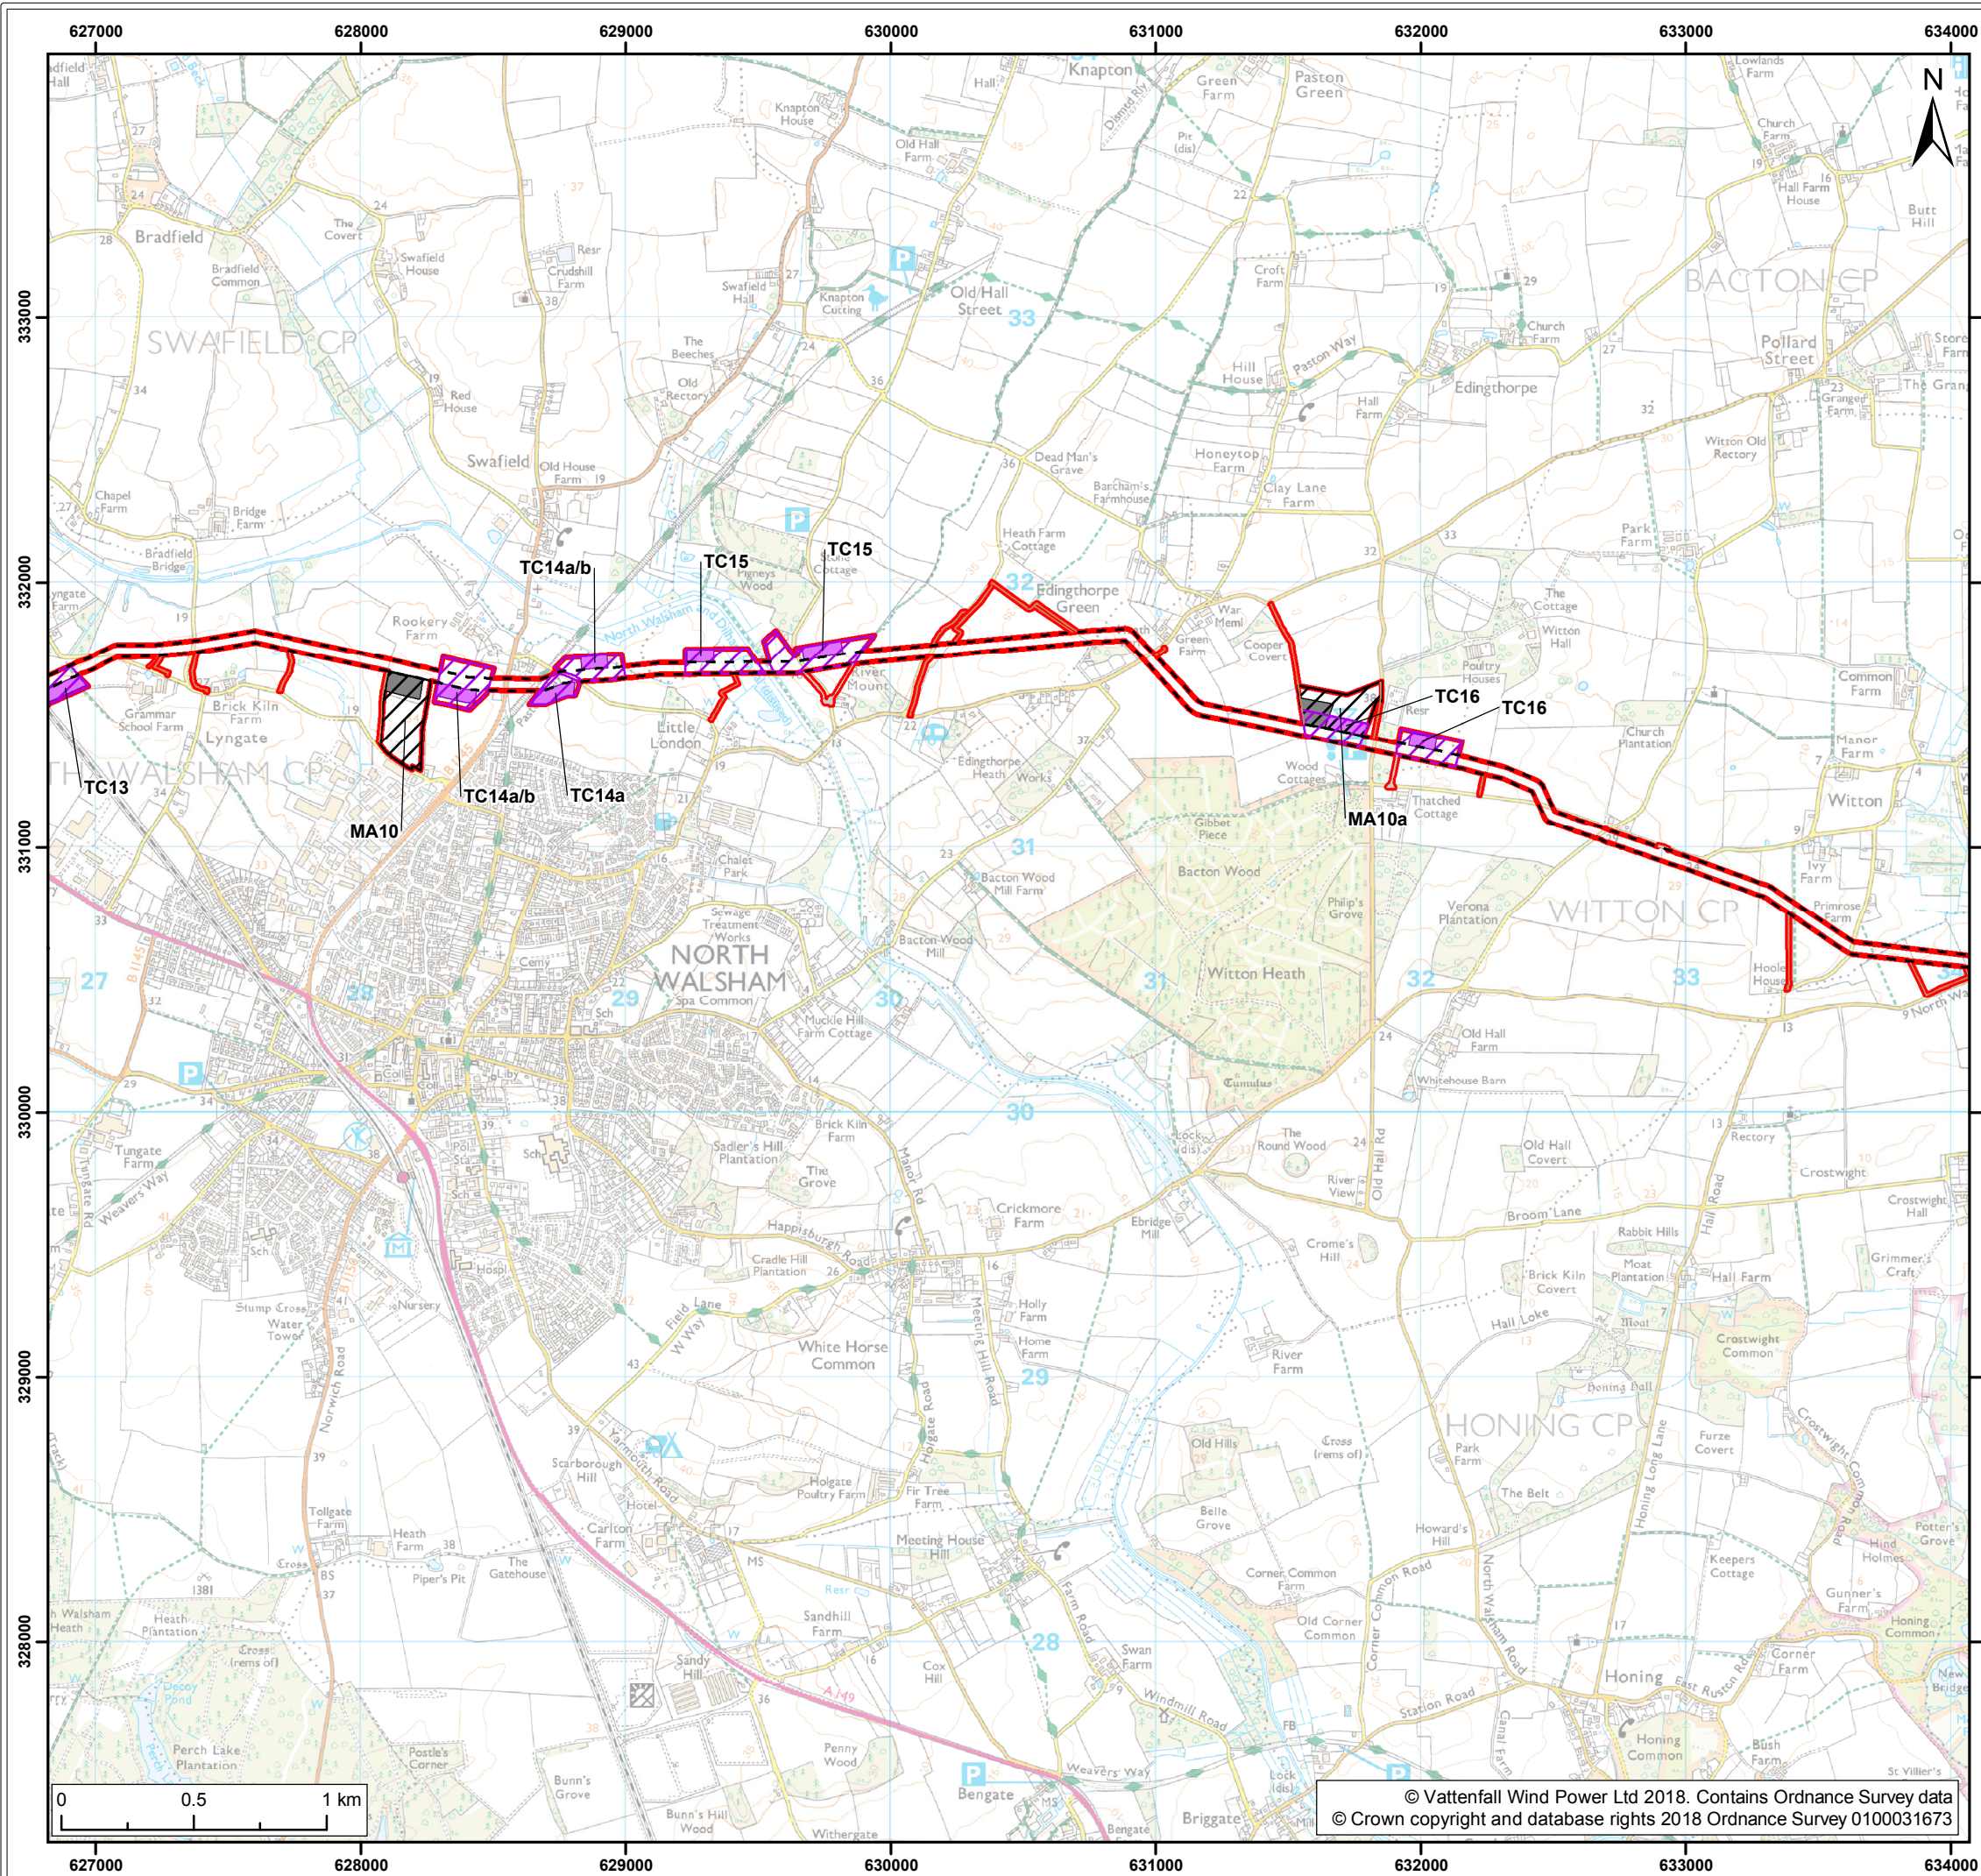

Legend:

- Norfolk Vanguard onshore red line boundary
- Onshore cable route
- Trenchless crossing zone (e.g. HDD)
- Indicative trenchless crossing compound
- Mobilisation zone
- Indicative mobilisation area compound
- Access
 - Construction access
 - Operation access

NOTE: MA = Mobilisation area; TC = Trenchless crossing

Project:	Report:
Norfolk Vanguard	Environmental Statement

Title:
Onshore project area (map 2 of 9)


Figure: 4.8		Drawing No: PB4476-005-004-08			
Revision:	Date:	Drawn:	Checked:	Size:	Scale:
01	08/05/2018	NJ	RH	A3	1:25,000

Co-ordinate system: British National Grid	EPSG: 27700
---	-------------

VATTENFALL



© Vattenfall Wind Power Ltd 2018. Contains Ordnance Survey data
© Crown copyright and database rights 2018 Ordnance Survey 0100031673

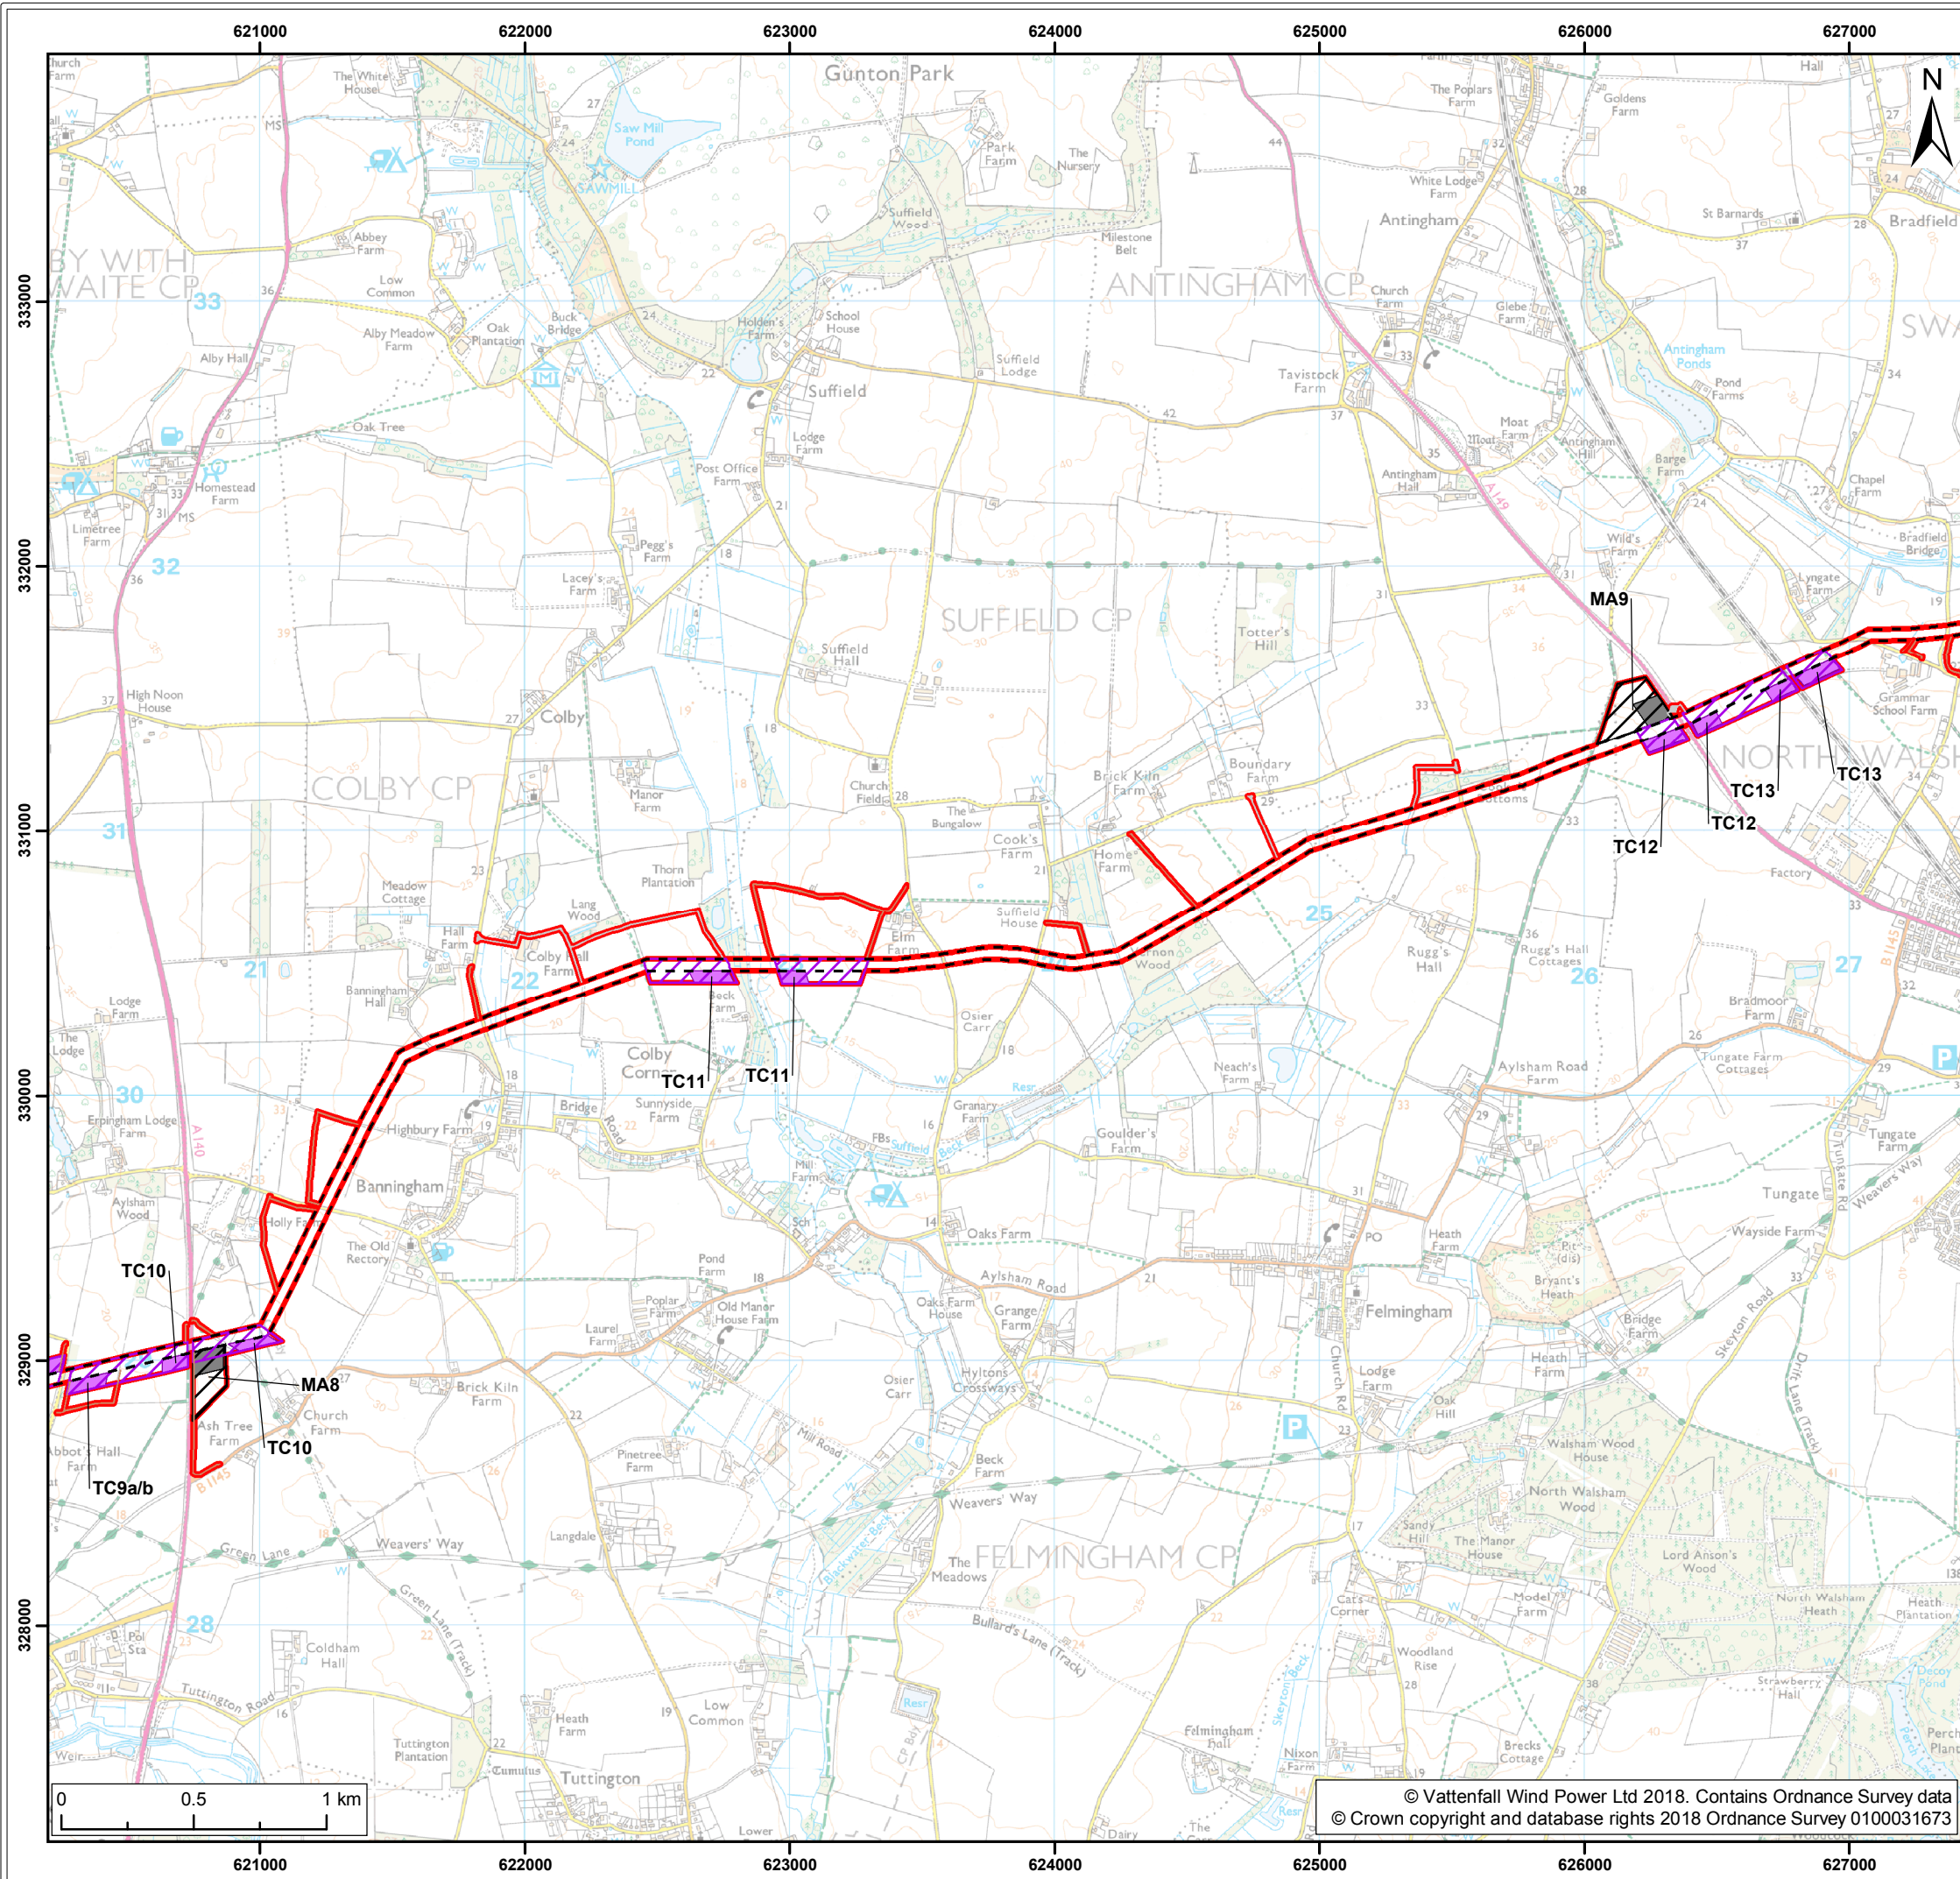

Legend:

- Norfolk Vanguard onshore red line boundary
- Onshore cable route
- Trenchless crossing zone (e.g. HDD)
- Indicative trenchless crossing compound
- Mobilisation zone
- Indicative mobilisation area compound
- Access
 - Construction access
 - Operation access

NOTE: MA = Mobilisation area; TC = Trenchless crossing

Project:	Report:
Norfolk Vanguard	Environmental Statement


Title:
Onshore project area
(map 3 of 9)

000280

Figure: 4.8		Drawing No: PB4476-005-004-008			
Revision:	Date:	Drawn:	Checked:	Size:	Scale:
01	08/05/2018	NJ	RH	A3	1:25,000

Co-ordinate system: British National Grid EPSG: 27700

© Vattenfall Wind Power Ltd 2018. Contains Ordnance Survey data
© Crown copyright and database rights 2018 Ordnance Survey 0100031673

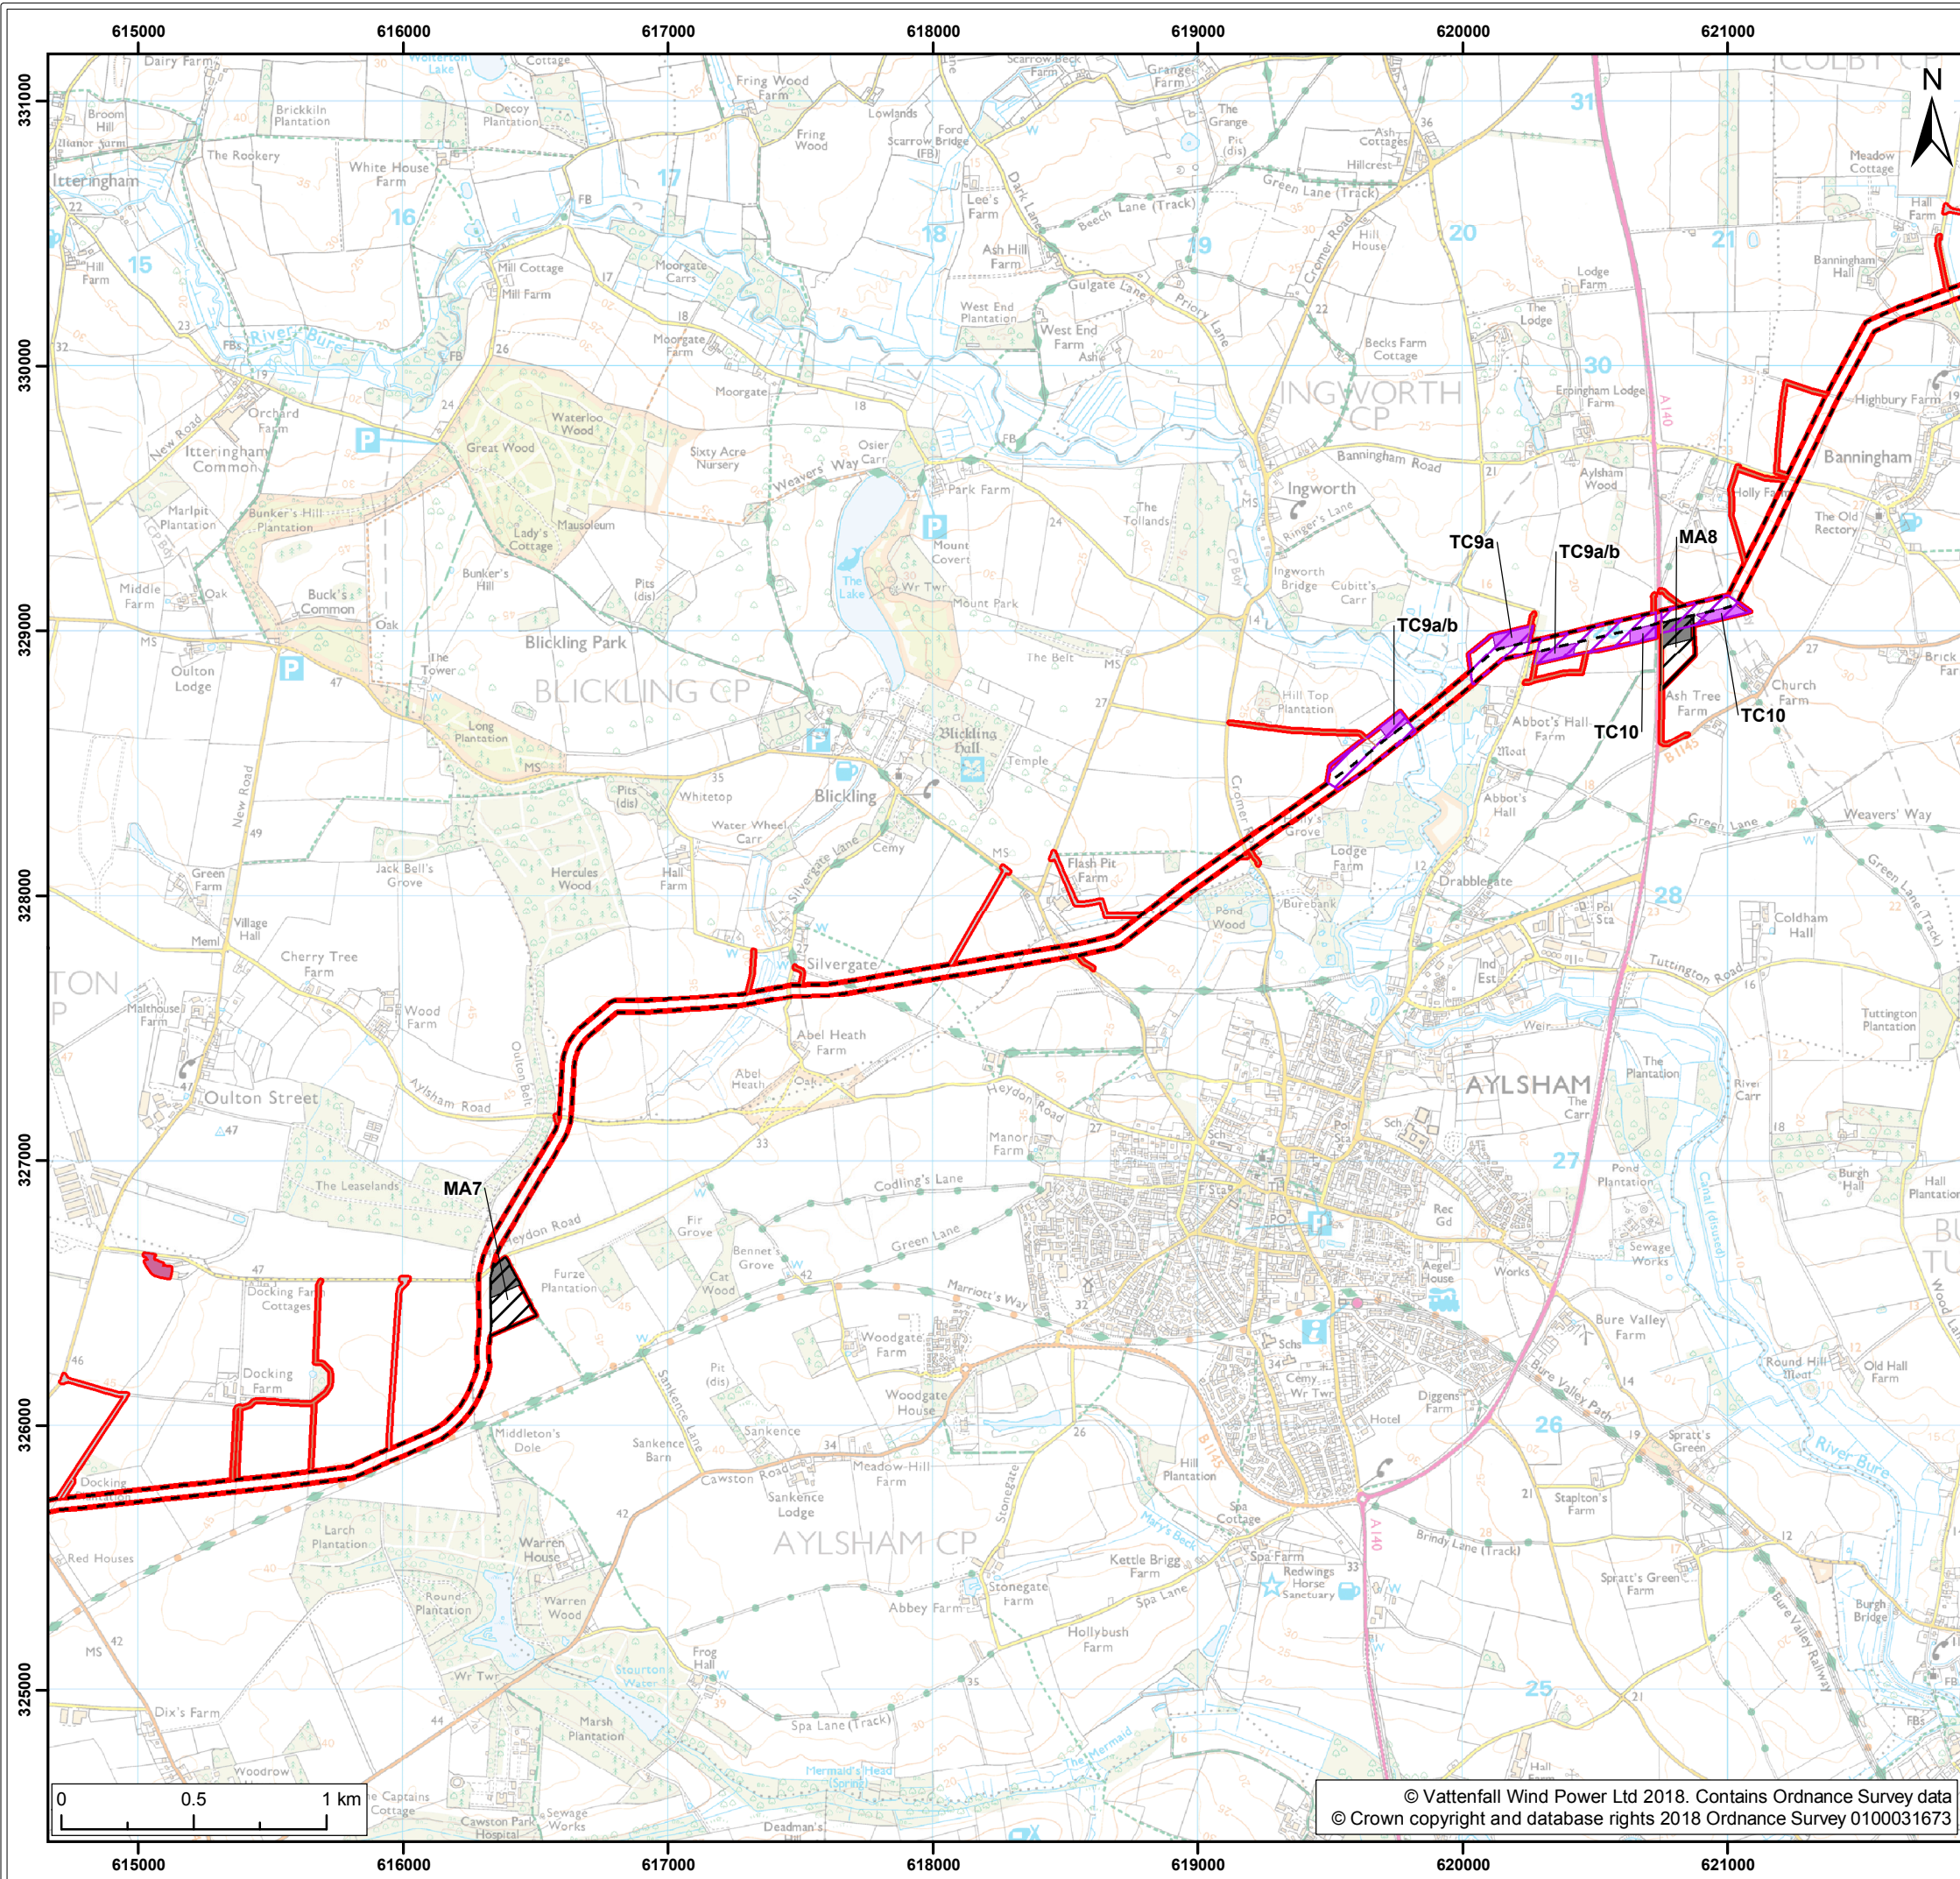

Legend:


- Norfolk Vanguard onshore red line boundary
- Onshore cable route**
 - Onshore cable route
 - Trenchless crossing zone (e.g. HDD)
 - Indicative trenchless crossing compound
 - Mobilisation zone
 - Indicative mobilisation area compound
 - Cable logistics area
- Access**
 - Construction access
 - Operation access

NOTE: MA = Mobilisation area; TC = Trenchless crossing

Project:	Report:				
Norfolk Vanguard	Environmental Statement				
Title:					
Onshore project area (map 4 of 9)					
Figure: 4.8	Drawing No: PB4476-005-004-008				
Revision:	Date:	Drawn:	Checked:	Size:	Scale:
01	08/05/2018	NJ	RH	A3	1:25,000
Co-ordinate system: British National Grid					
EPSG: 27700					

VATTENFALL  

© Vattenfall Wind Power Ltd 2018. Contains Ordnance Survey data
© Crown copyright and database rights 2018 Ordnance Survey 0100031673

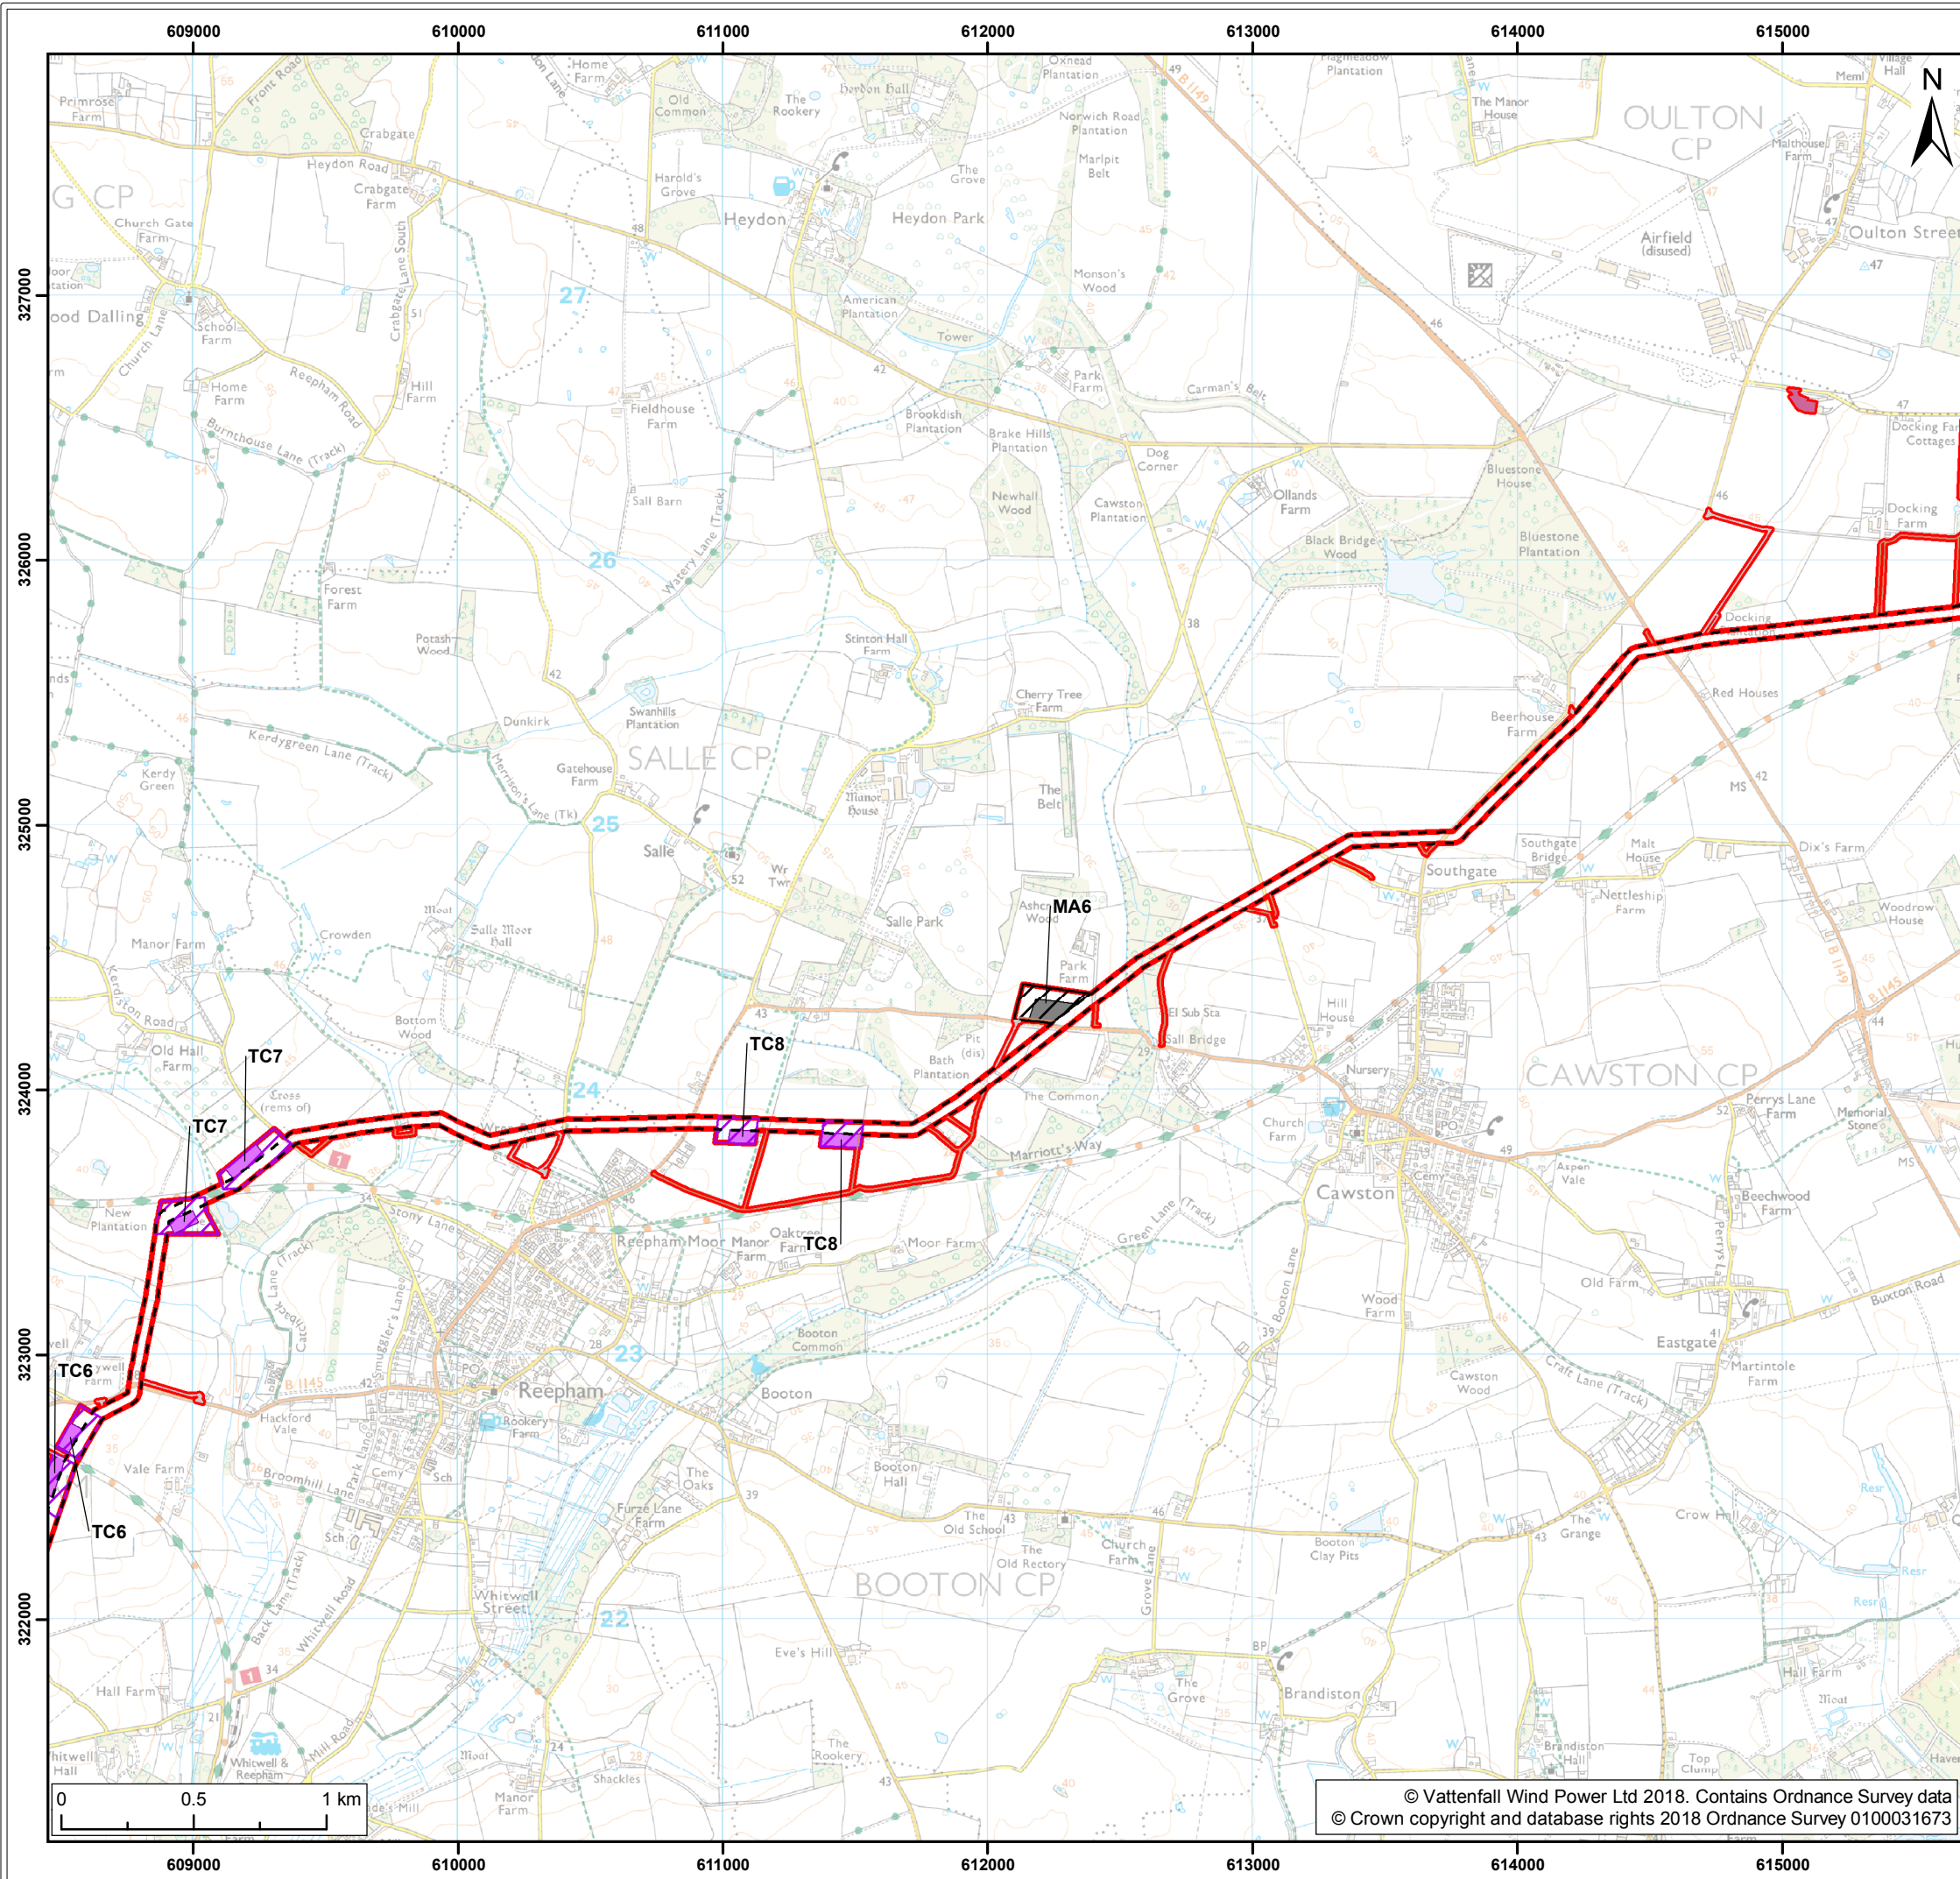

Legend:

- Norfolk Vanguard onshore red line boundary
- Onshore cable route
- Trenchless crossing zone (e.g. HDD)
- Indicative trenchless crossing compound
- Mobilisation zone
- Indicative mobilisation area compound
- Cable logistics area
- Access
 - Construction access
 - Operation access

NOTE: MA = Mobilisation area; TC = Trenchless crossing

Project:	Report:
Norfolk Vanguard	Environmental Statement


Title:

Onshore project area
(map 5 of 9)

Figure:	4.8	Drawing No:	PB4476-005-004-008			
Revision:	Date:	Drawn:	Checked:	Size:	Scale:	
01	08/05/2018	NJ	RH	A3	1:25,000	

Co-ordinate system: British National Grid **EPSG:** 27700



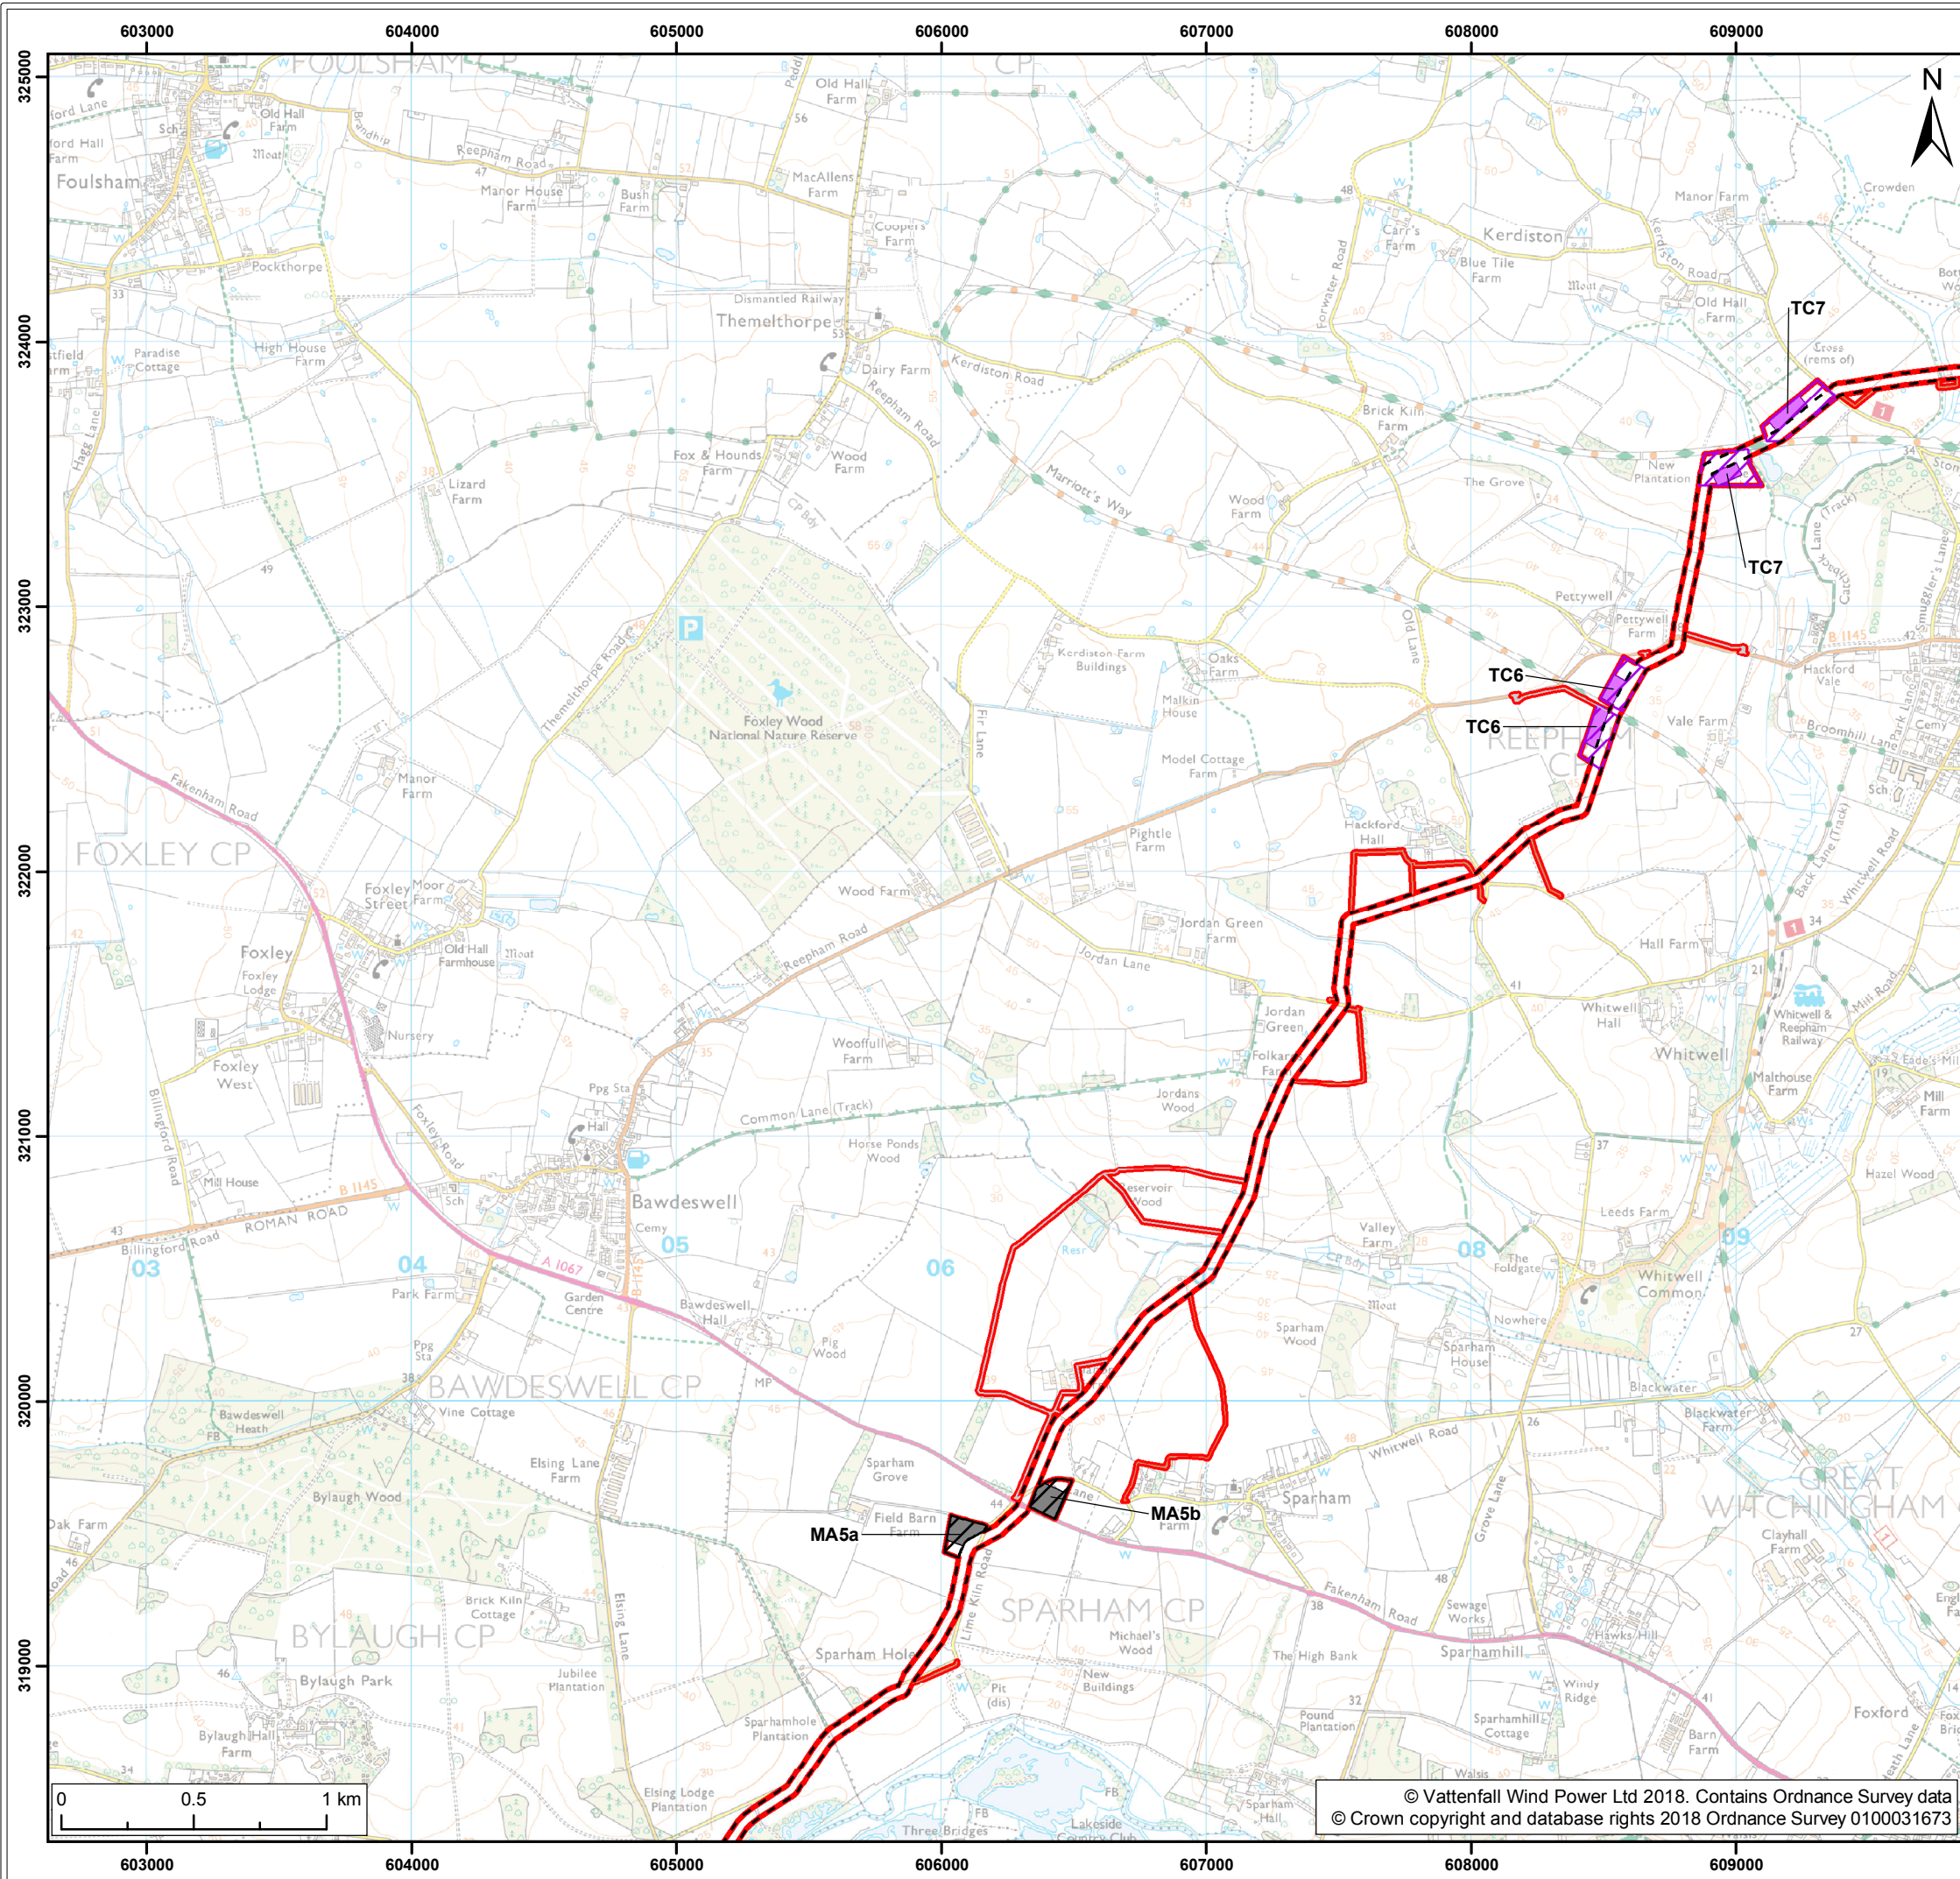

Legend:

- Norfolk Vanguard onshore red line boundary
- Onshore cable route
- Trenchless crossing zone (e.g. HDD)
- Indicative trenchless crossing compound
- Mobilisation zone
- Indicative mobilisation area compound
- Access
 - Construction access
 - Operation access

NOTE: MA = Mobilisation area; TC = Trenchless crossing

Project:	Report:
Norfolk Vanguard	Environmental Statement

Title:


Onshore project area (map 6 of 9)

Figure:	4.8	Drawing No:	PB4476-005-004-008			
Revision:	Date:	Drawn:	Checked:	Size:	Scale:	
01	08/05/2018	NJ	RH	A3	1:25,000	

Co-ordinate system: British National Grid EPSG: 27700



© Vattenfall Wind Power Ltd 2018. Contains Ordnance Survey data
© Crown copyright and database rights 2018 Ordnance Survey 0100031673

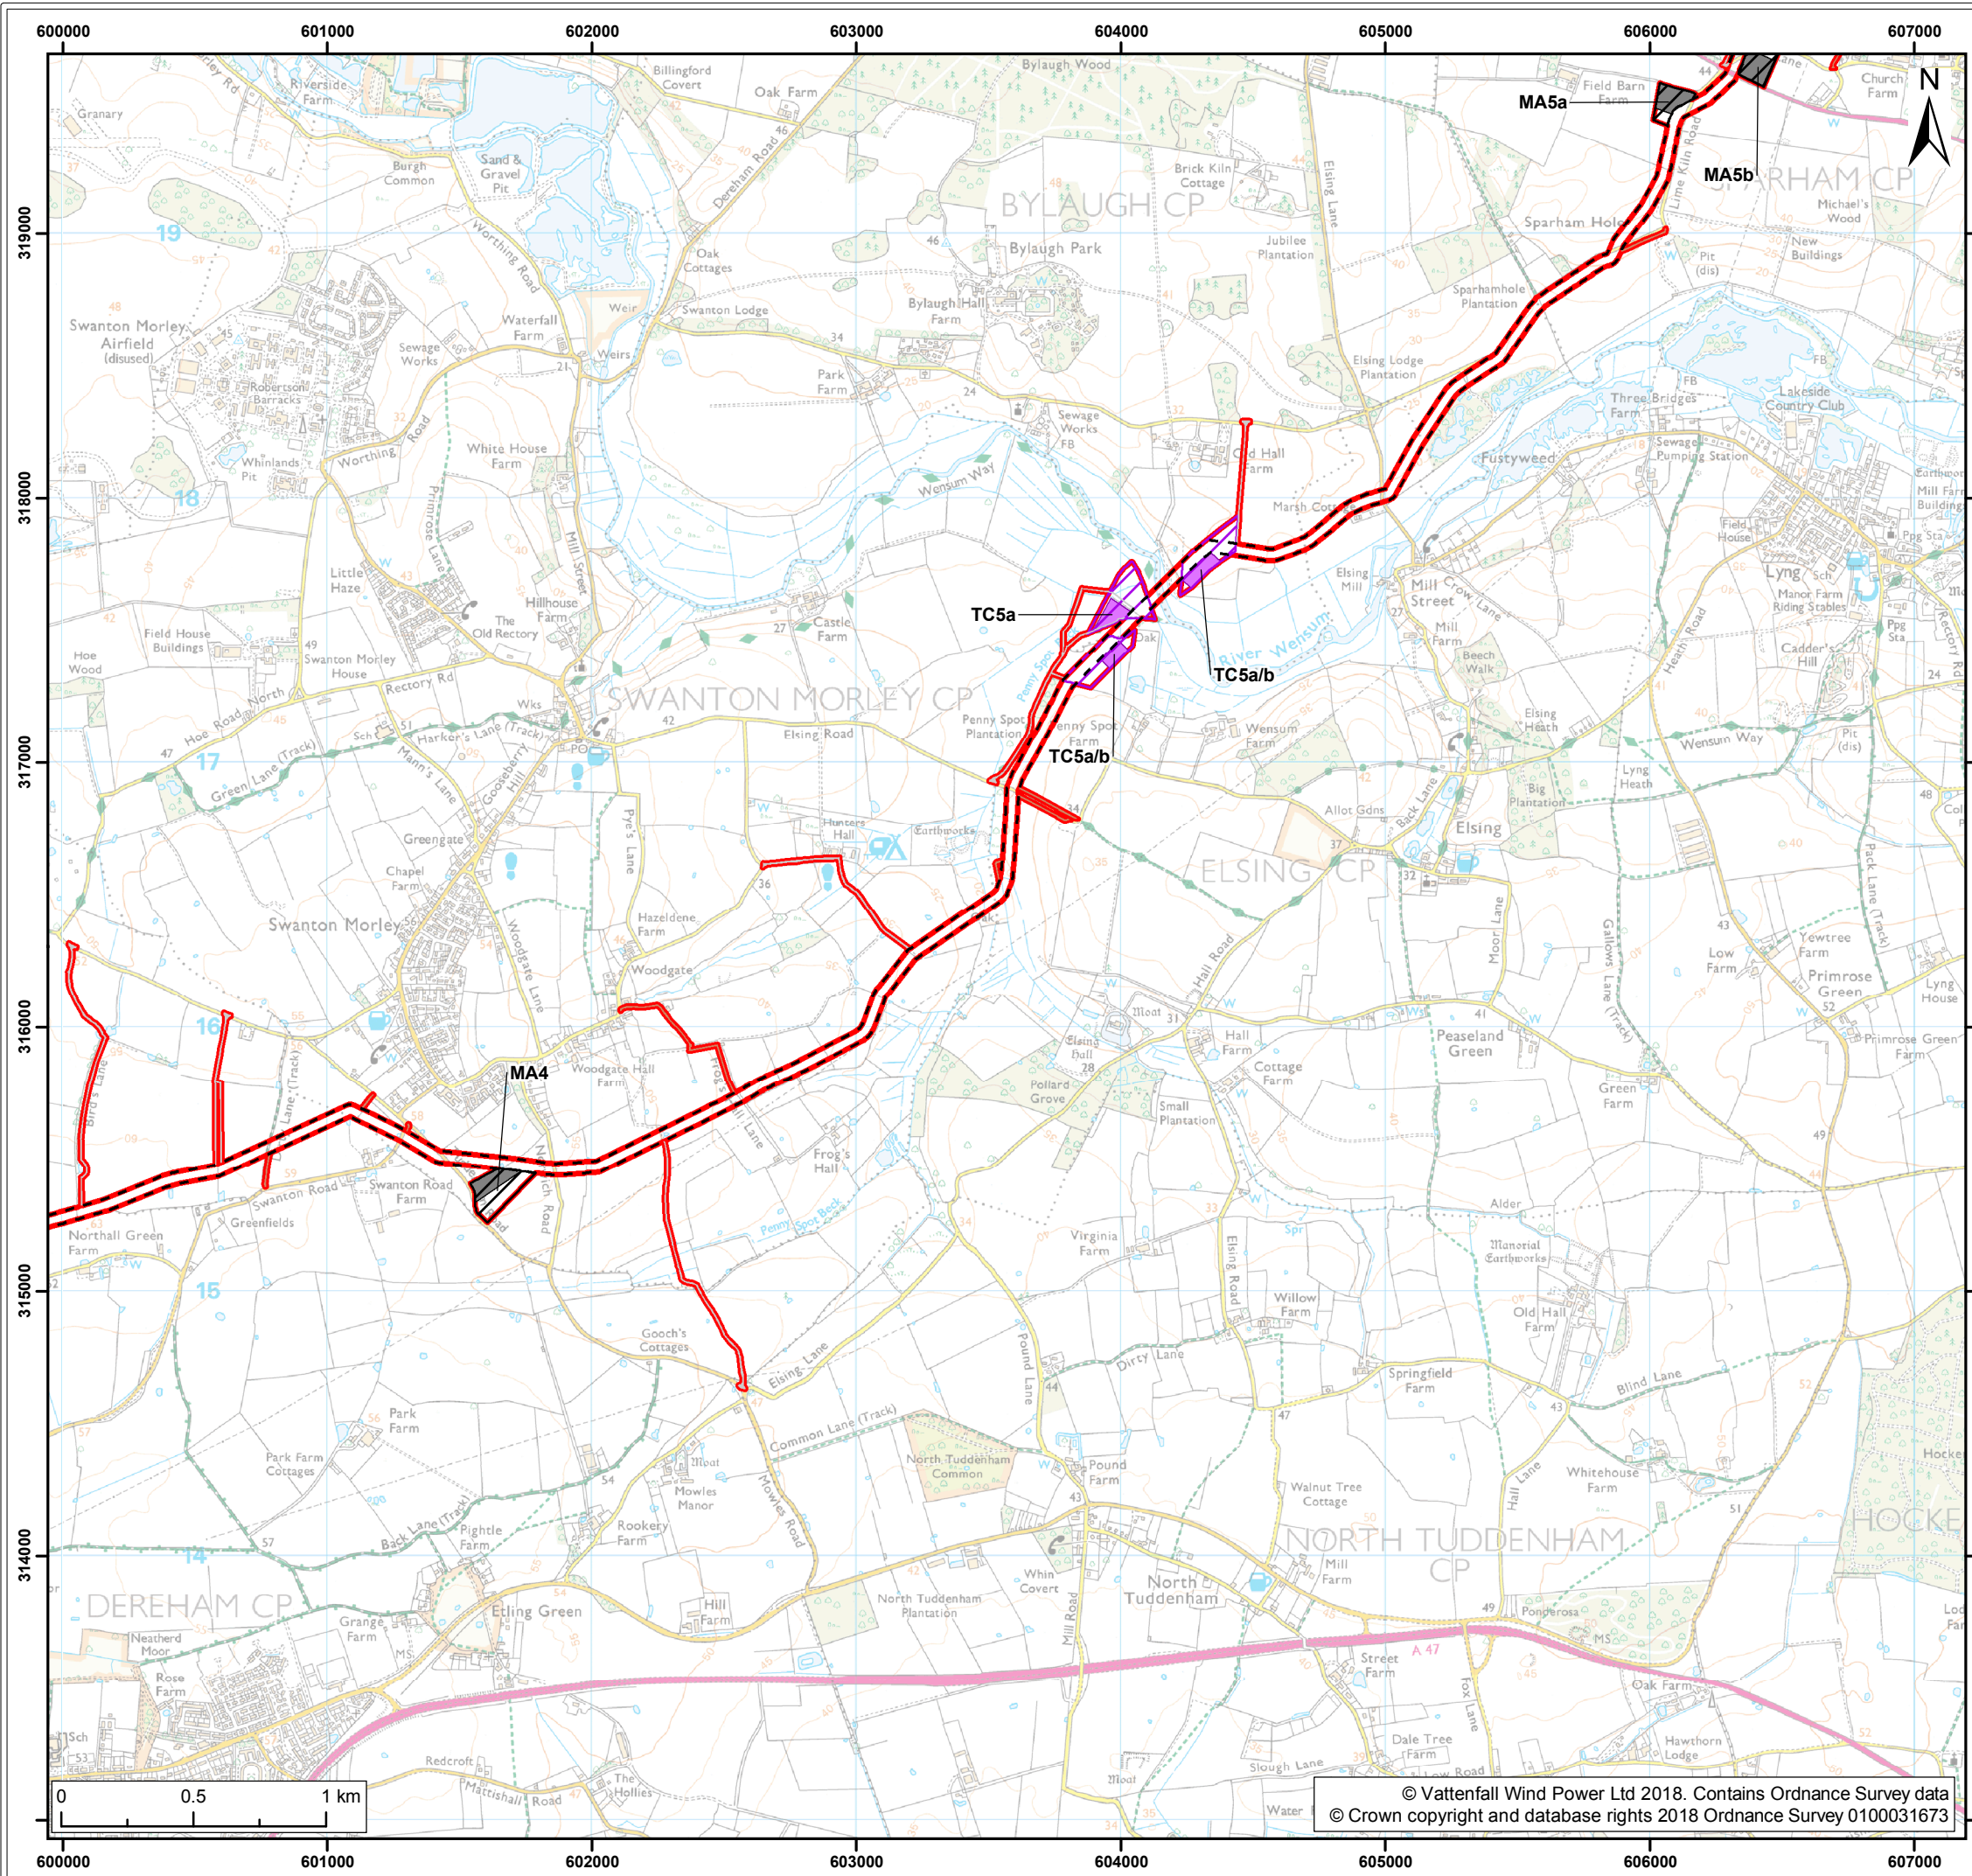

- Legend:
- Norfolk Vanguard onshore red line boundary
 - Onshore cable route
 - Trenchless crossing zone (e.g. HDD)
 - Indicative trenchless crossing compound
 - Mobilisation zone
 - Indicative mobilisation area compound
 - Access
 - Construction access
 - Operation access

NOTE: MA = Mobilisation area; TC = Trenchless crossing

Project:	Report:
Norfolk Vanguard	Environmental Statement


Title:

Onshore project area
(map 7 of 9)

Figure:	4.8	Drawing No:	PB4476-005-004-008			
Revision:	Date:	Drawn:	Checked:	Size:	Scale:	
01	08/05/2018	NJ	RH	A3	1:25,000	

Co-ordinate system: British National Grid EPSG: 27700



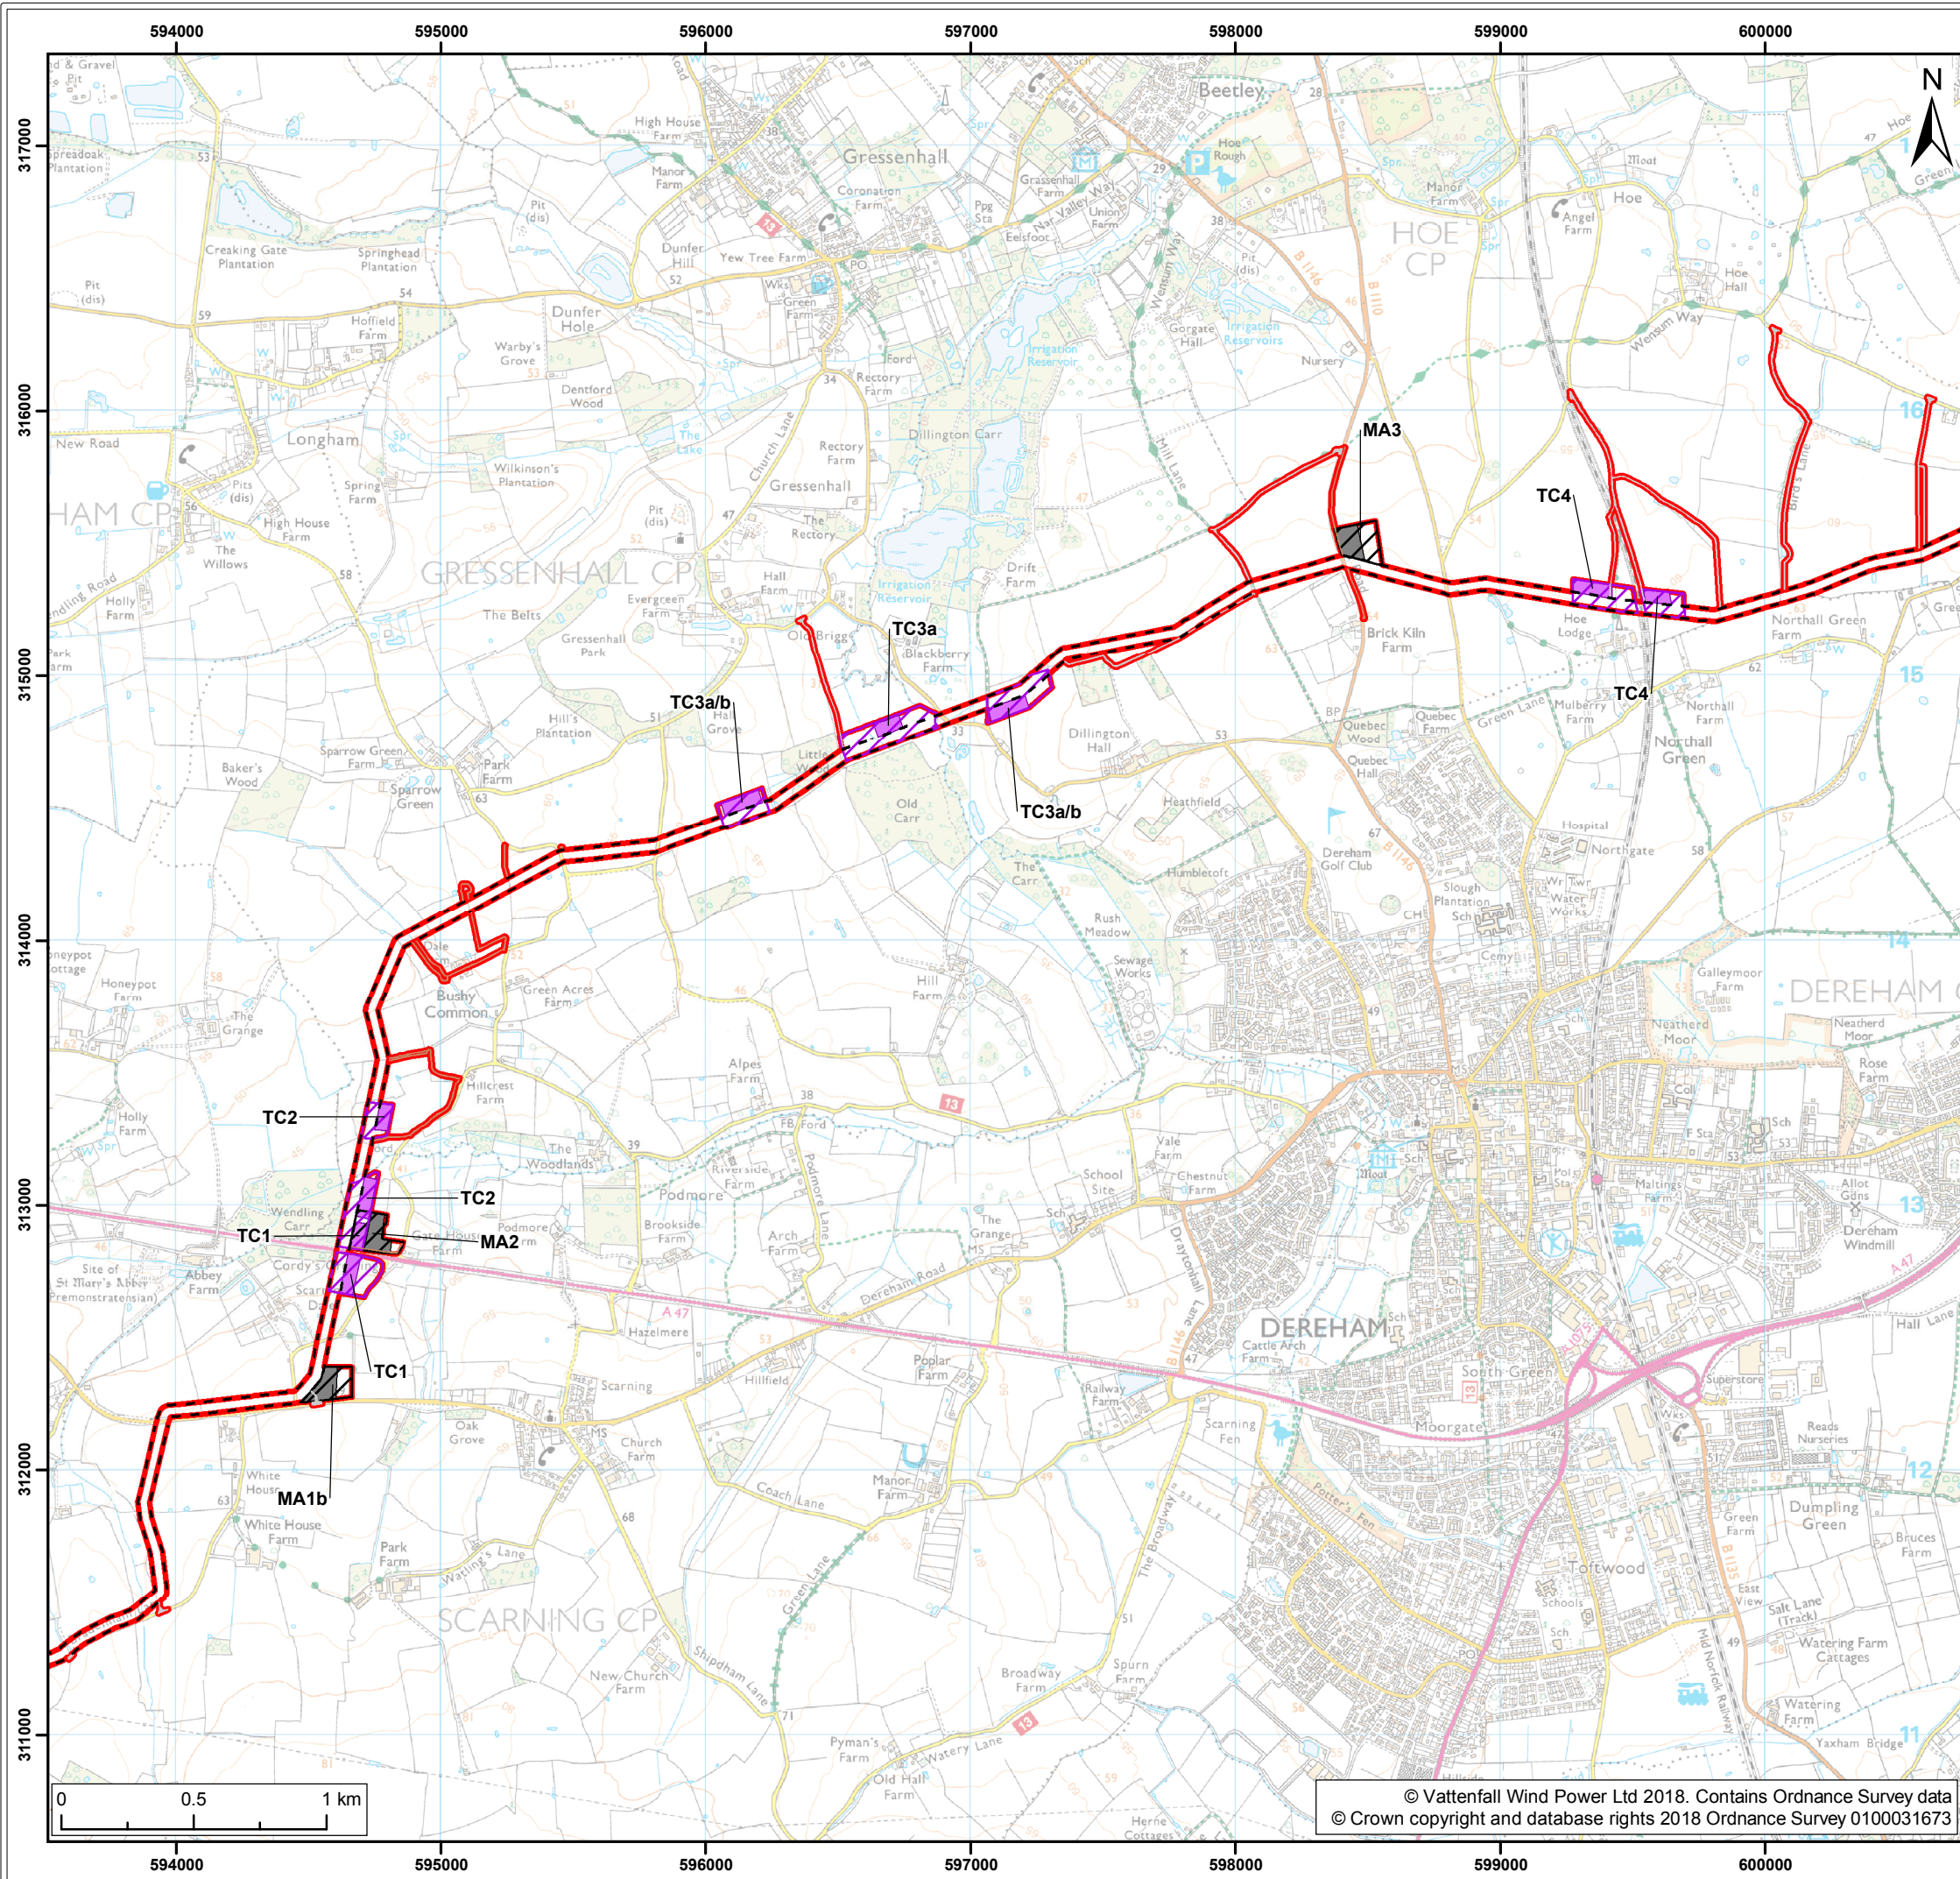

Legend:

- Norfolk Vanguard onshore red line boundary
- Onshore cable route
 - Onshore cable route
 - Trenchless crossing zone (e.g. HDD)
 - Indicative trenchless crossing compound
 - Mobilisation zone
 - Indicative mobilisation area compound
- Access
 - Construction access
 - Operation access

NOTE: MA = Mobilisation area; TC = Trenchless crossing

Project:	Report:
Norfolk Vanguard	Environmental Statement

Title:

Onshore project area
(map 8 of 9)

312

Figure: 4.8		Drawing No: PB4476-005-004-008			
Revision:	Date:	Drawn:	Checked:	Size:	Scale:
01	08/05/2018	NJ	RH	A3	1:25,000

Co-ordinate system: British National Grid EPSG: 27700

© Vattenfall Wind Power Ltd 2018. Contains Ordnance Survey data
© Crown copyright and database rights 2018 Ordnance Survey 0100031673

