
From: Dominika Phillips [mailto:DOMPH@orsted.co.uk]
Sent: 08 February 2019 21:10
To: KJ Johansson; Kay Sully; Hornsea Project Three
Cc: Andrew Guyton; Stuart Livesey
Subject: Hornsea Project Three (UK) Ltd response to Deadline 6 (Part 3)

Dear Kay, K-J

Please find attached the 3rd instalment of documents.

Best regards,
Dr Dominika Chalder PIEMA
Environment and Consent Manager



Environmental Management UK | Wind Power
5 Howick Place | London | SW1P 1WG



Please consider the environment before printing this e-mail


This communication contains information which is confidential and is for the exclusive use of the addressee(s).

If you are not a named addressee, please inform the sender immediately and also delete the communication from your system.

Orsted Power (UK) Limited is registered in England
Registered number: 04984787
Registered Address: 5 Howick Place, London, SW1P 1WG
The Company is a wholly owned subsidiary of Orsted A/S (a company registered in Denmark)
More information on the business of the Orsted group can be found at www.orsted.com
Disclaimer version 1.1

This email has been scanned by the Symantec Email Security.cloud service.
For more information please visit <http://www.symanteccloud.com>

Hornsea Project Three
Offshore Wind Farm

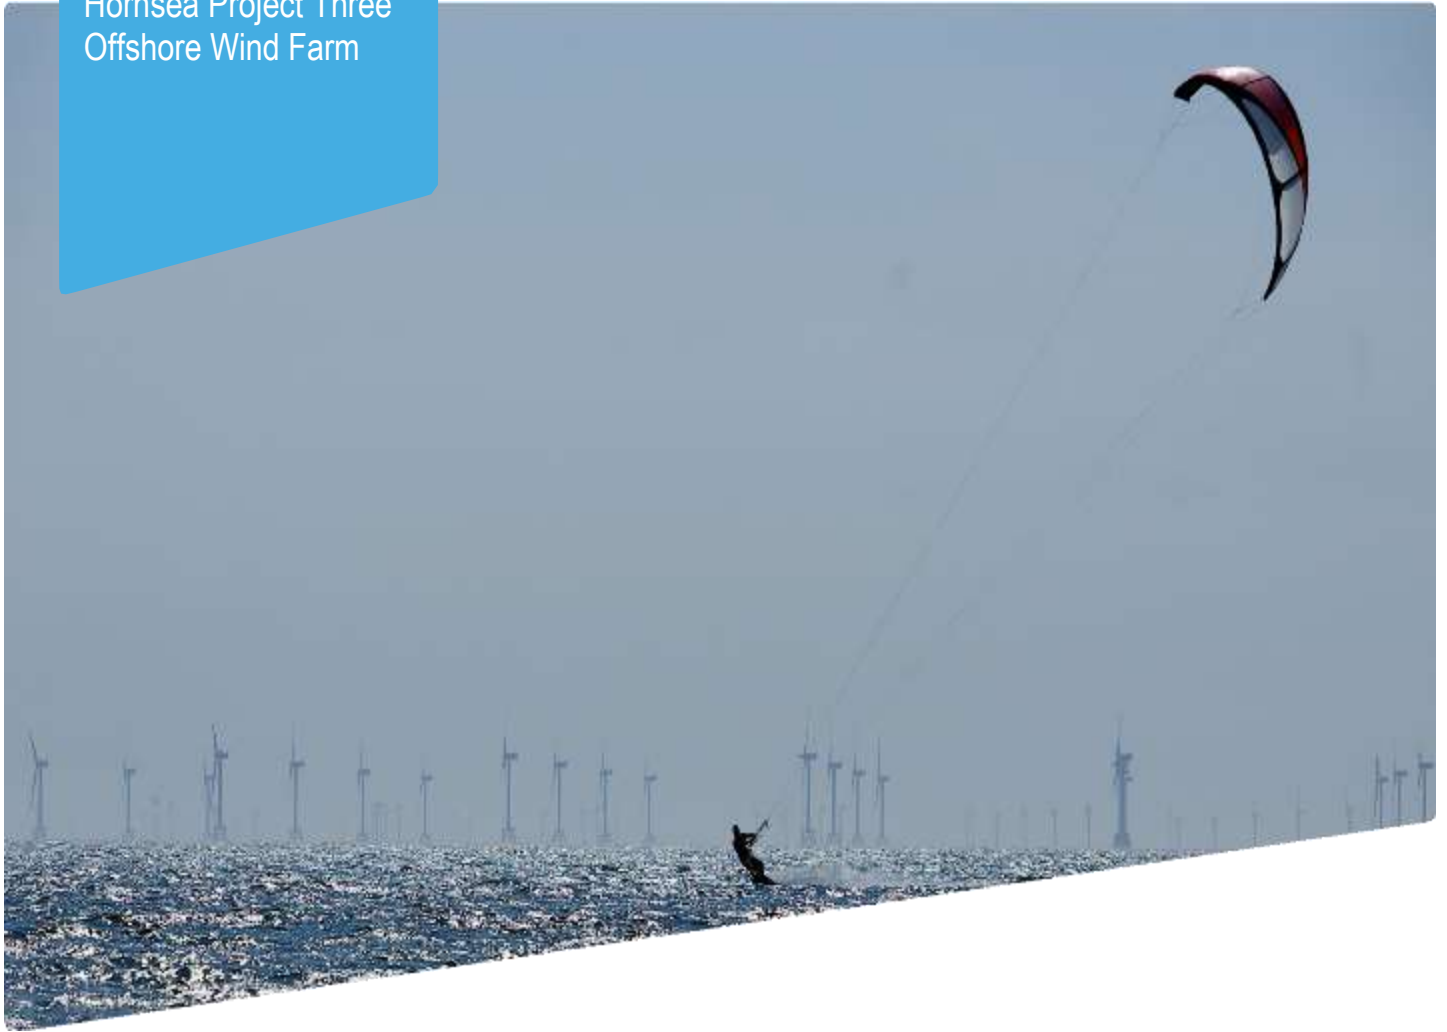

Hornsea Project Three Offshore Wind Farm

Appendix 3b to Deadline 6 submission - Annex A - Hornsea
Three Highway Intervention Schemes (Taverham Road and
B1145 Cawston)

Date: 8th February 2019

Document Control			
Document Properties			
Organisation	Ørsted Hornsea Project Three		
Author	RPS Group / Create Consulting Ltd		
Checked by	Sarah Drljaca		
Approved by	Andrew Guyton		
Title	Appendix 3b to Deadline 6 submission - Annex A - Hornsea Three Highway Intervention Schemes (Taverham Road and B1145 Cawston)		
PINS Document Number	REP4-024		
Version History			
Date	Version	Status	Description / Changes
14/05/2018	1	Final	Submitted with Application Documents (APP-176)
07/11/2018	A	Final	Submitted at Deadline 1 (7 th Nov 2018) – REP1-146
15/01/2019	B	Final	Submitted at Deadline 4 (15 th Jan 2019) – REP4-024
08/02/2019	C	Final	Submitted at Deadline 6 (8 th Feb 2019)

Ørsted

5 Howick Place,




London, SW1P 1WG

© Orsted Power (UK) Ltd, 2019. All rights reserved

Front cover picture: Kite surfer near a UK offshore wind farm © Ørsted Hornsea Project Three (UK) Ltd., 2019.

Annex A – Hornsea Three Highway Intervention Schemes

TAVERHAM ROAD

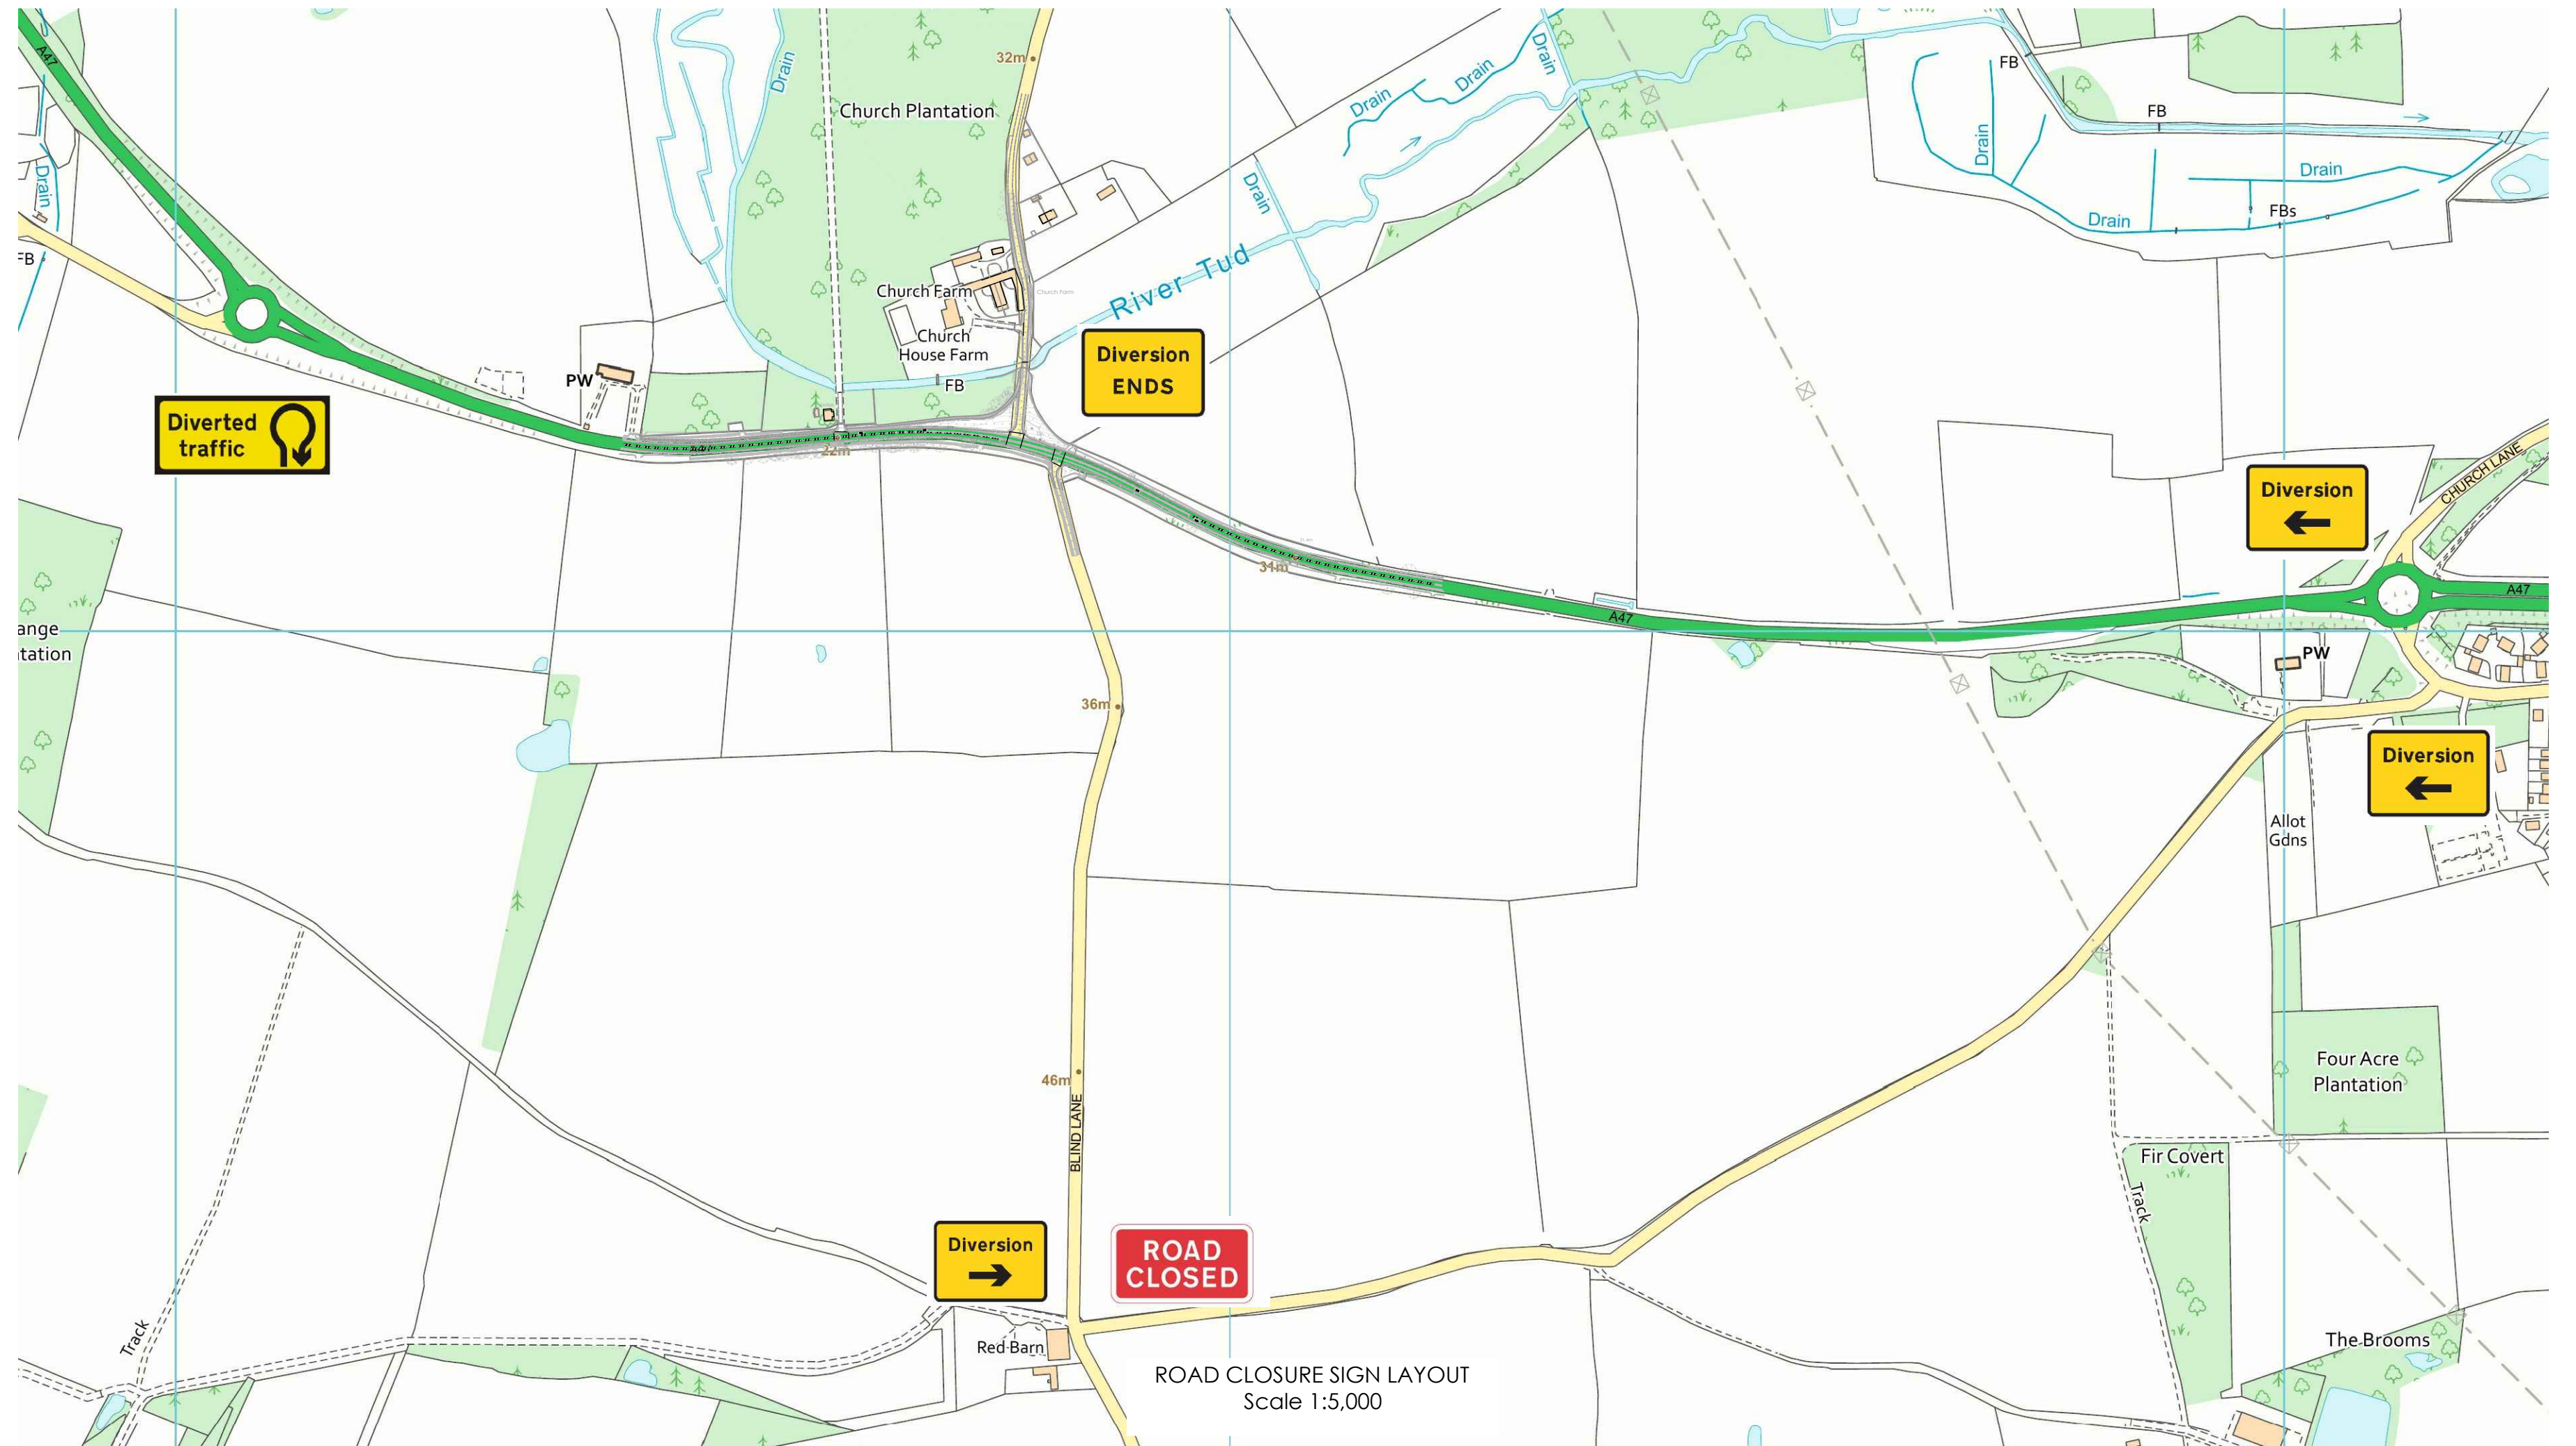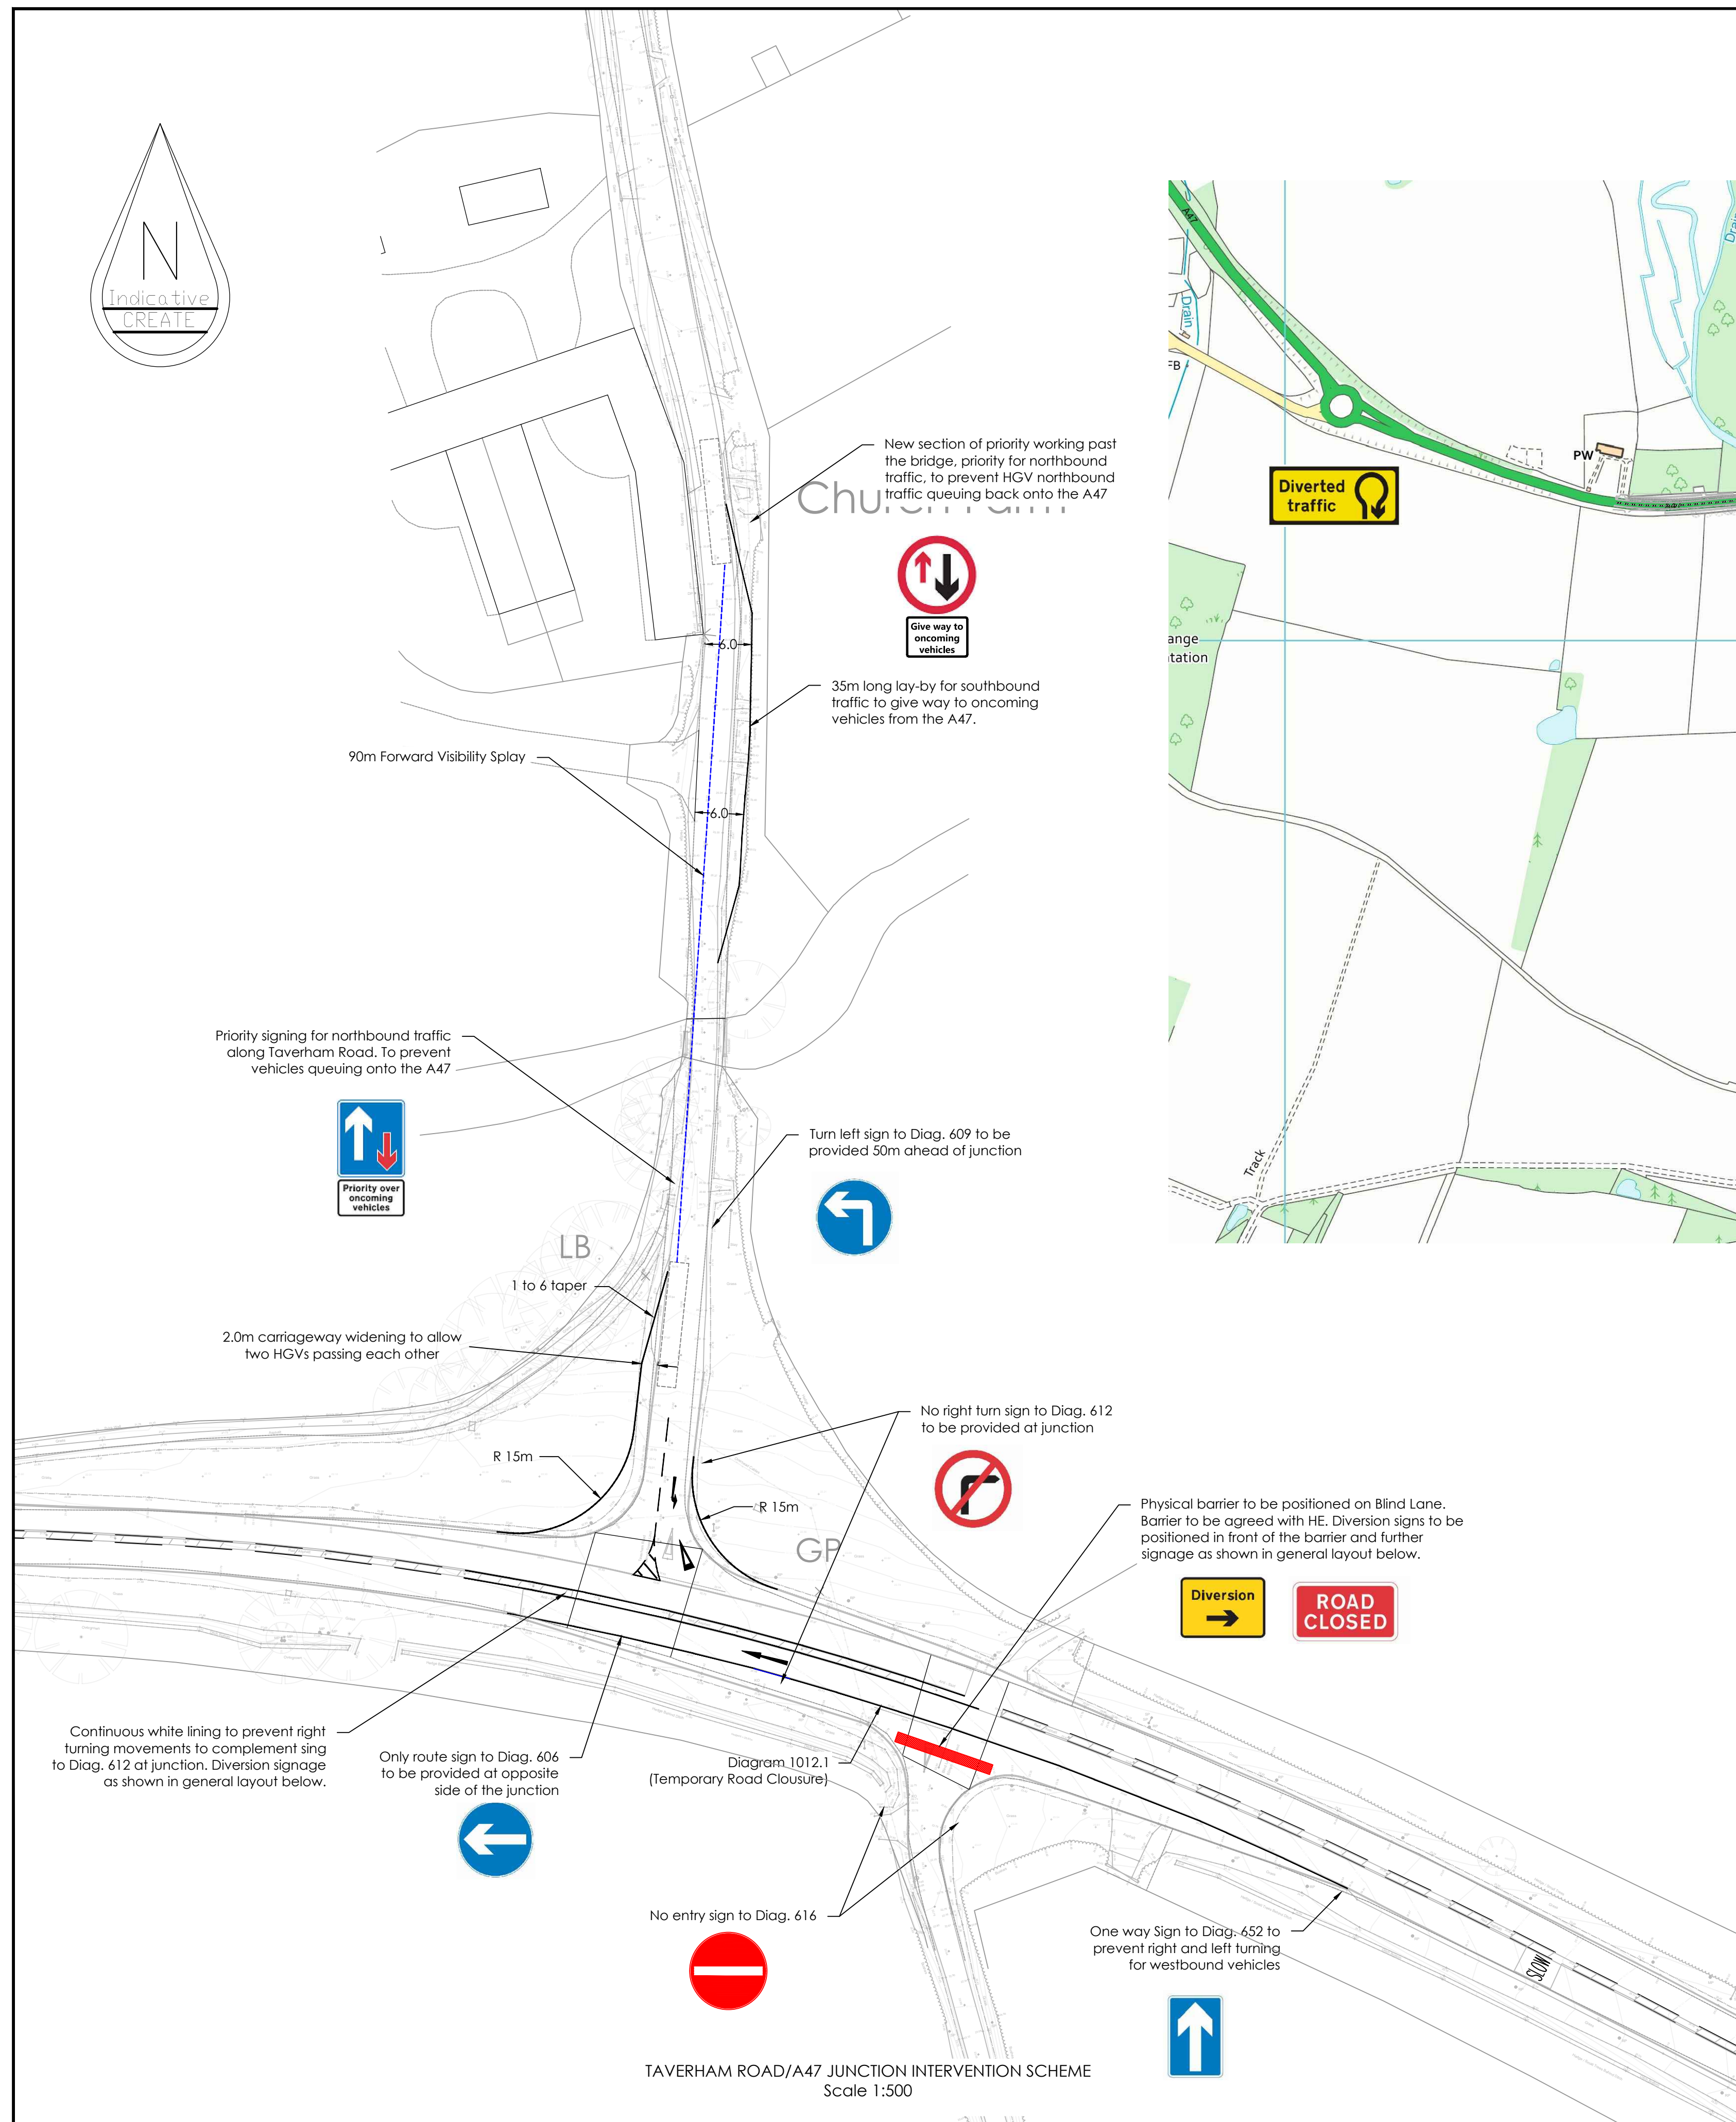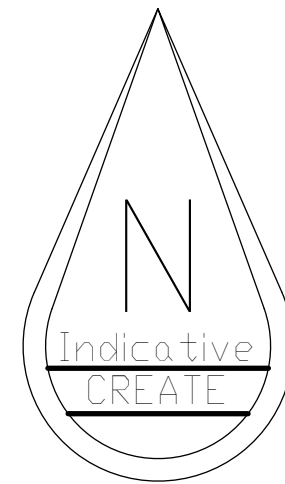

GENERAL NOTES:

1. THE DRAWING IS BASED ON TOPOGRAPHICAL SURVEY CARRIED OUT BY PARISH LAND SURVEYS ON 22ND DECEMBER 2018 IN CONJUNCTION WITH DIGITAL OS MAPPING.
2. PROPOSED SOUTHBOUND LAY-BY TO BE FORMED BY SHALLOW-DIG CELLULAR SYSTEM (E.G. GRASSCRETE, OR SIMILAR) PROVIDING LOCALISED 6.0m OVERALL ROAD WIDTH, WITH PERMEABLE DRAINAGE TO SUB-STRATA.
3. PROPOSED LAYBY AND WIDENING AT JUNCTION TO BE CONSTRUCTED TO NCC STANDARDS.
4. ANY EXCAVATION CLOSE TO TREES/HEDGES TO BE CARRIED OUT IN ACCORDANCE WITH NJUG GUIDELINES.
5. SERVICES ARE TO BE PROTECTED IN ACCORDANCE WITH THE REQUIREMENTS OF THE RELEVANT STATUTORY AUTHORITIES.
6. TO BE READ IN CONJUNCTION WITH ALL OTHER LAYOUT AND DETAIL DRAWINGS.
7. ACCESS FOR PEDESTRIANS AND CYCLISTS IS TO BE MAINTAINED AT ALL TIMES. ACCESSES TO PROPERTIES ARE TO BE MAINTAINED AND WORKS PROGRAMMED IN CONSULTATION WITH PROPERTY OWNERS.
8. **THIS IS NOT** A SIGNAGE PLAN AND ANY SIGNAGE SHOWN IS FOR ULLUSTRATIVE PURPOSES ONLY. DETAILED SIGN PLAN TO BE AGREED WITH NCC AND HE.
9. ANY ROAD MARKINGS AND ROAD SIGNS ARE TO BE IN ACCORDANCE WITH THE SI DOCUMENT 'TRAFFIC SIGNS REGULATIONS AND GENERAL DIRECTIONS, 2016'.
10. ALL MEASUREMENTS IN METRES UNLESS OTHERWISE STATED.

©Crown Copyright 2018. All rights reserved. Licence number 100022432

Create Consulting Engineers accept no responsibility for any unauthorised amendments to this drawing. Only figured dimensions are to be worked to. COPYRIGHT RESERVED


REV	DATE	AMENDMENT DETAILS	DRAWN	APPROVED
A	29.01.19	RADIUS AMENDED, PHYSICAL BARRIER REMOVED AND NOTES ADDED	EC	PZ

PROJECT HORNSSEA 3 OFF-SHORE WIND FARM	DATE 04.01.19 SCALE(S) EC	DRAWING STATUS INFORMATION DESIGNED EC DRAWN EC	
DRAWING TITLE TAVERHAM ROAD TEMPORARY SCHEME	AS SHOWN CHECKED PZ	APPROVED PZ	
CLIENT ORSTED	DRAWING No 03/300	REVISION A	

www.createconsultingengineers.co.uk

Annex A – Hornsea Three Highway Intervention Schemes

B1145 - CAWSTON

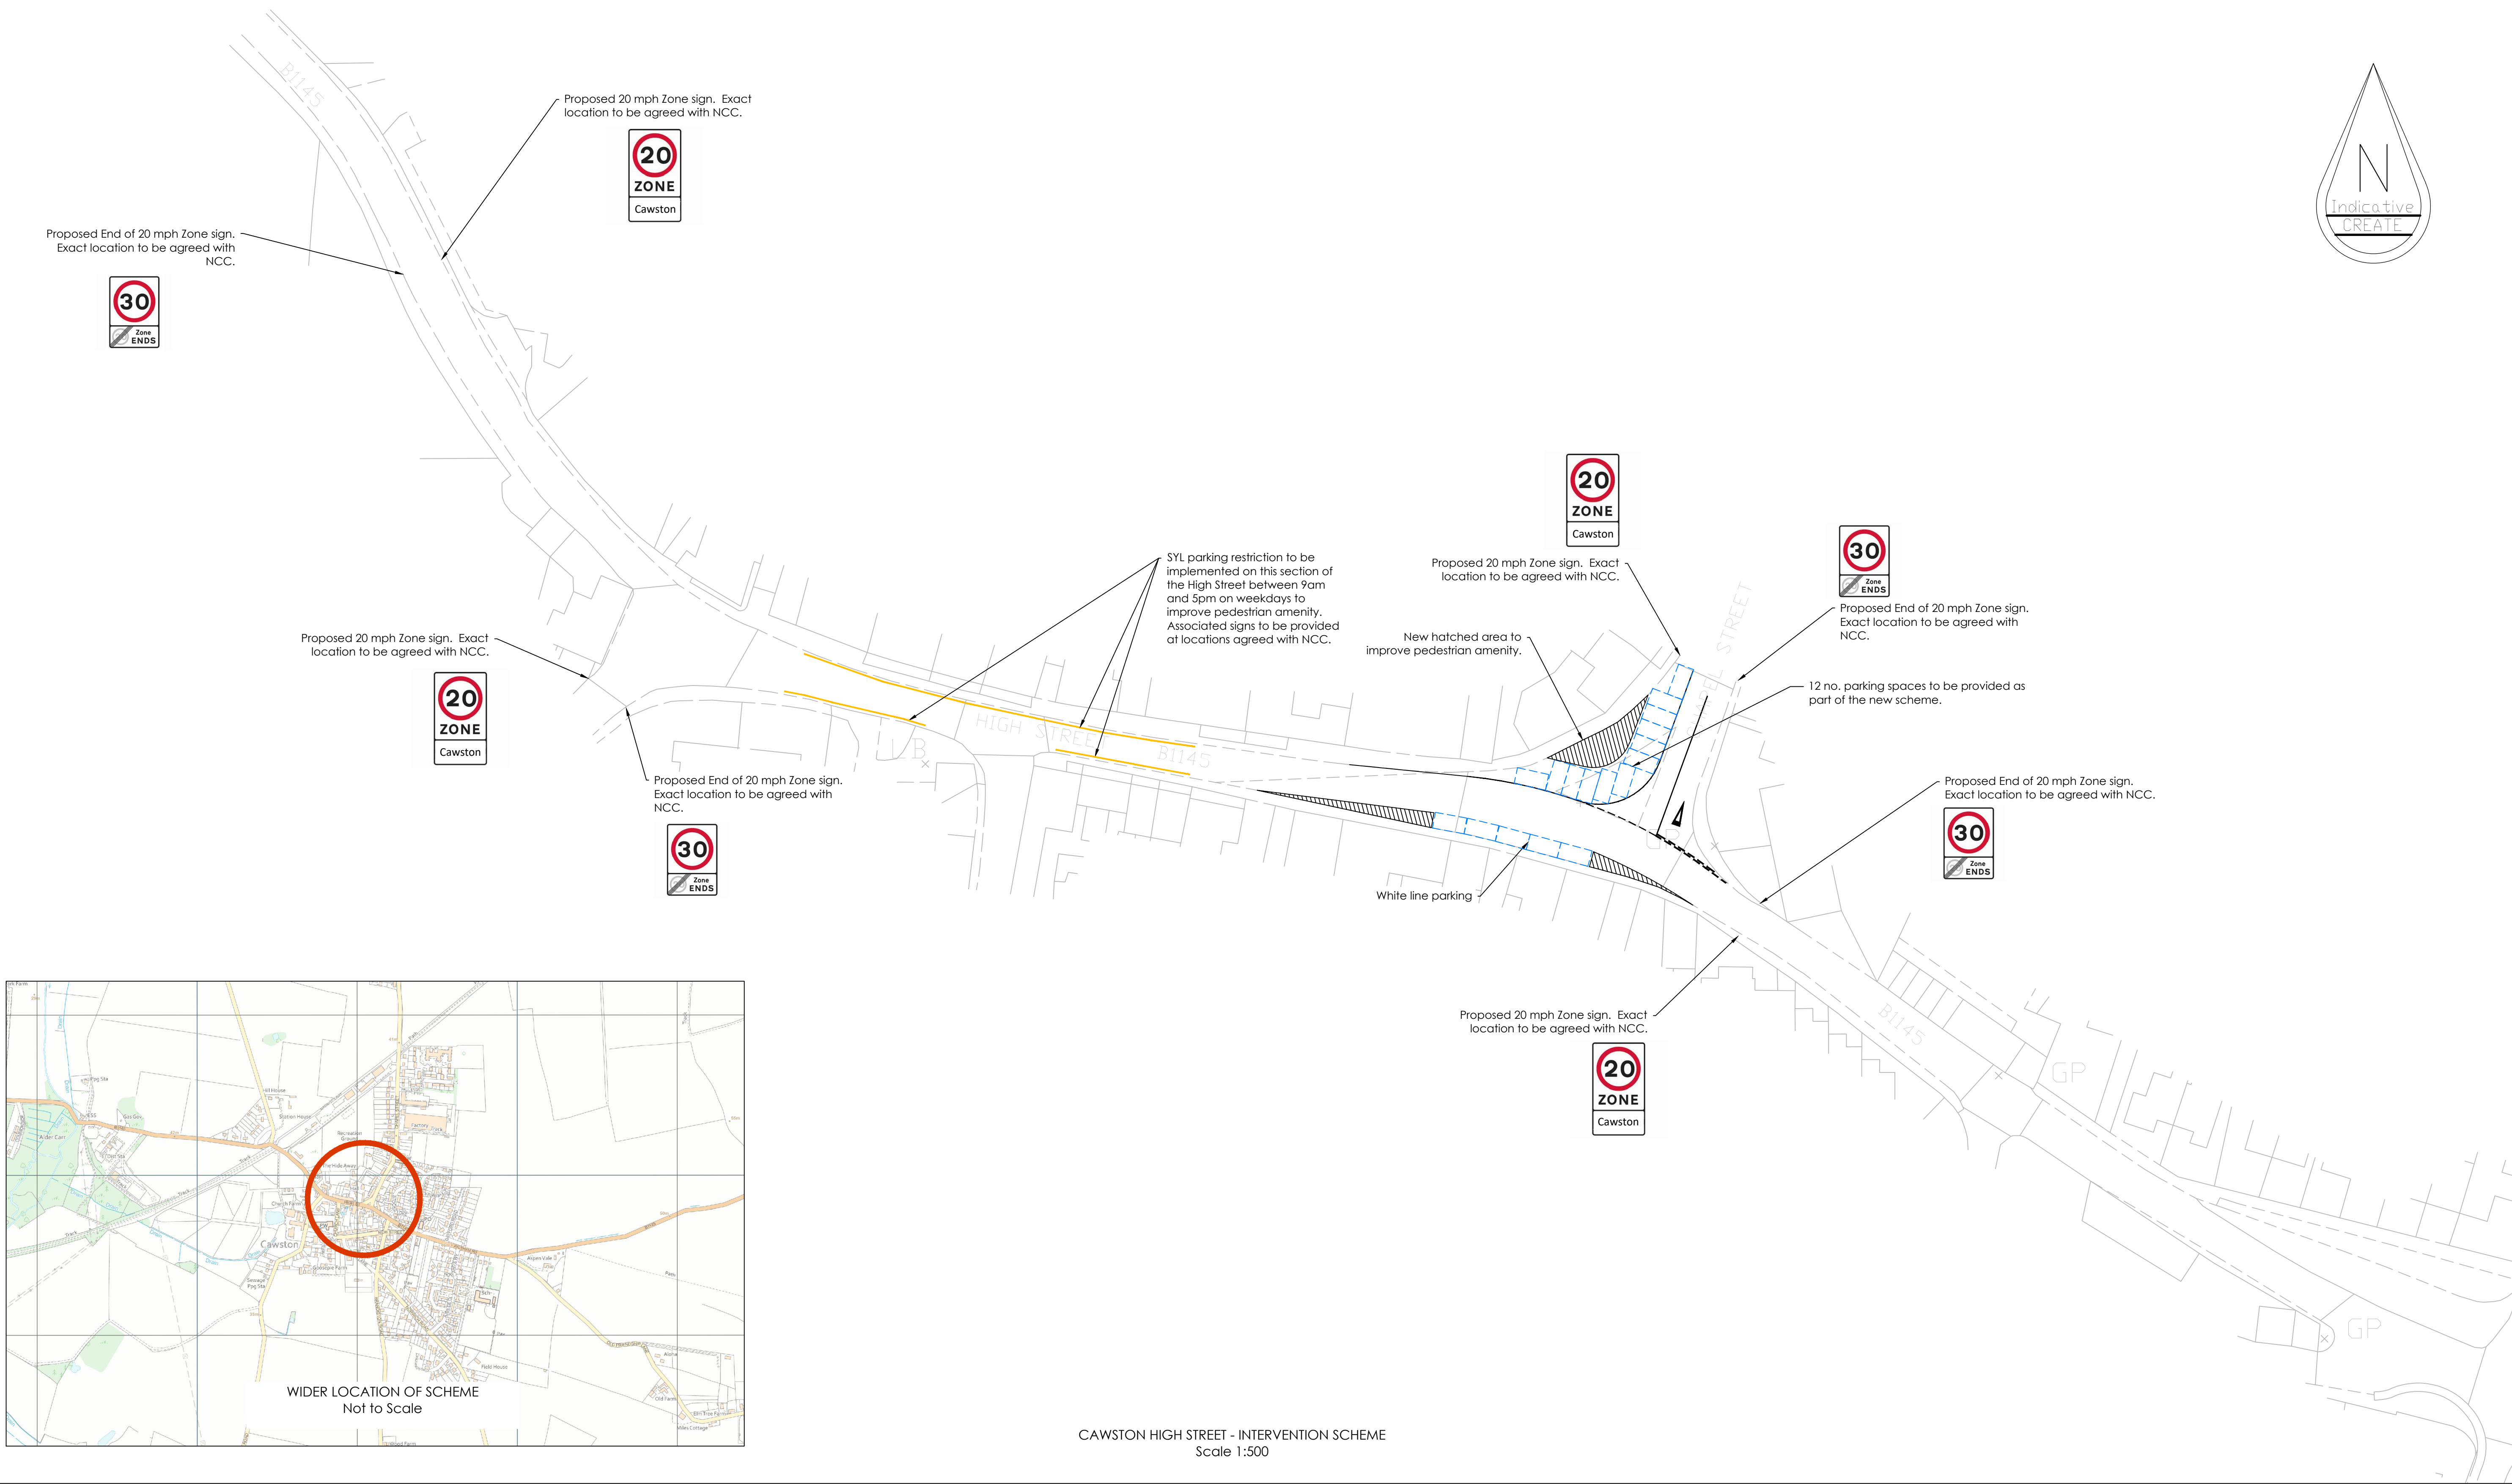

1. THE DRAWING IS BASED ON DIGITAL OS MAPPING.
2. SERVICES ARE TO BE PROTECTED IN ACCORDANCE WITH THE REQUIREMENTS OF THE RELEVANT STATUTORY AUTHORITIES.
3. TO BE READ IN CONJUNCTION WITH ALL OTHER LAYOUT AND DETAIL DRAWINGS
4. ACCESS FOR PEDESTRIANS AND CYCLISTS IS TO BE MAINTAINED AT ALL TIMES. ACCESS TO PROPERTIES ARE TO BE MAINTAINED AND WORKS PROGRAMMED IN CONSULTATION WITH PROPERTY OWNERS.
5. ROAD MARKINGS AND ROAD SIGNS ARE TO BE IN ACCORDANCE WITH THE SI DOCUMENT 'TRAFFIC SIGNS REGULATIONS AND GENERAL DIRECTIONS, 2016'.
6. ALL MEASUREMENTS IN METRES UNLESS OTHERWISE STATED.

DRAFT

©Crown Copyright 2019. All rights reserved. Licence number 100022432

Create Consulting Engineers accept no responsibility for any unauthorised amendments to this drawing. Only figured dimensions are to be worked to. COPYRIGHT©RESERVE

A	05.02.19	PARKING ADDED	AF	PZ
REV	DATE	AMENDMENT DETAILS	DRAWN	APPROVED

PROJECT HORNSEA 3 OFF-SHORE WIND FARM	DATE 29.01.19	DRAWING STATUS INFORMATION		 create CONSULTING ENGINEERS LTD
	SCALE(S)	DESIGNED EC	DRAWN EC	
DRAWING TITLE B1145 - CENTRE OF CAWSTON MITIGATION SCHEME	AS SHOWN	CHECKED PZ	APPROVED PZ	
	JOB No 1554			
CLIENT ORSTED	DRAWING No 03/320	REVISION A		

www.createconsultingengineers.co.uk

