


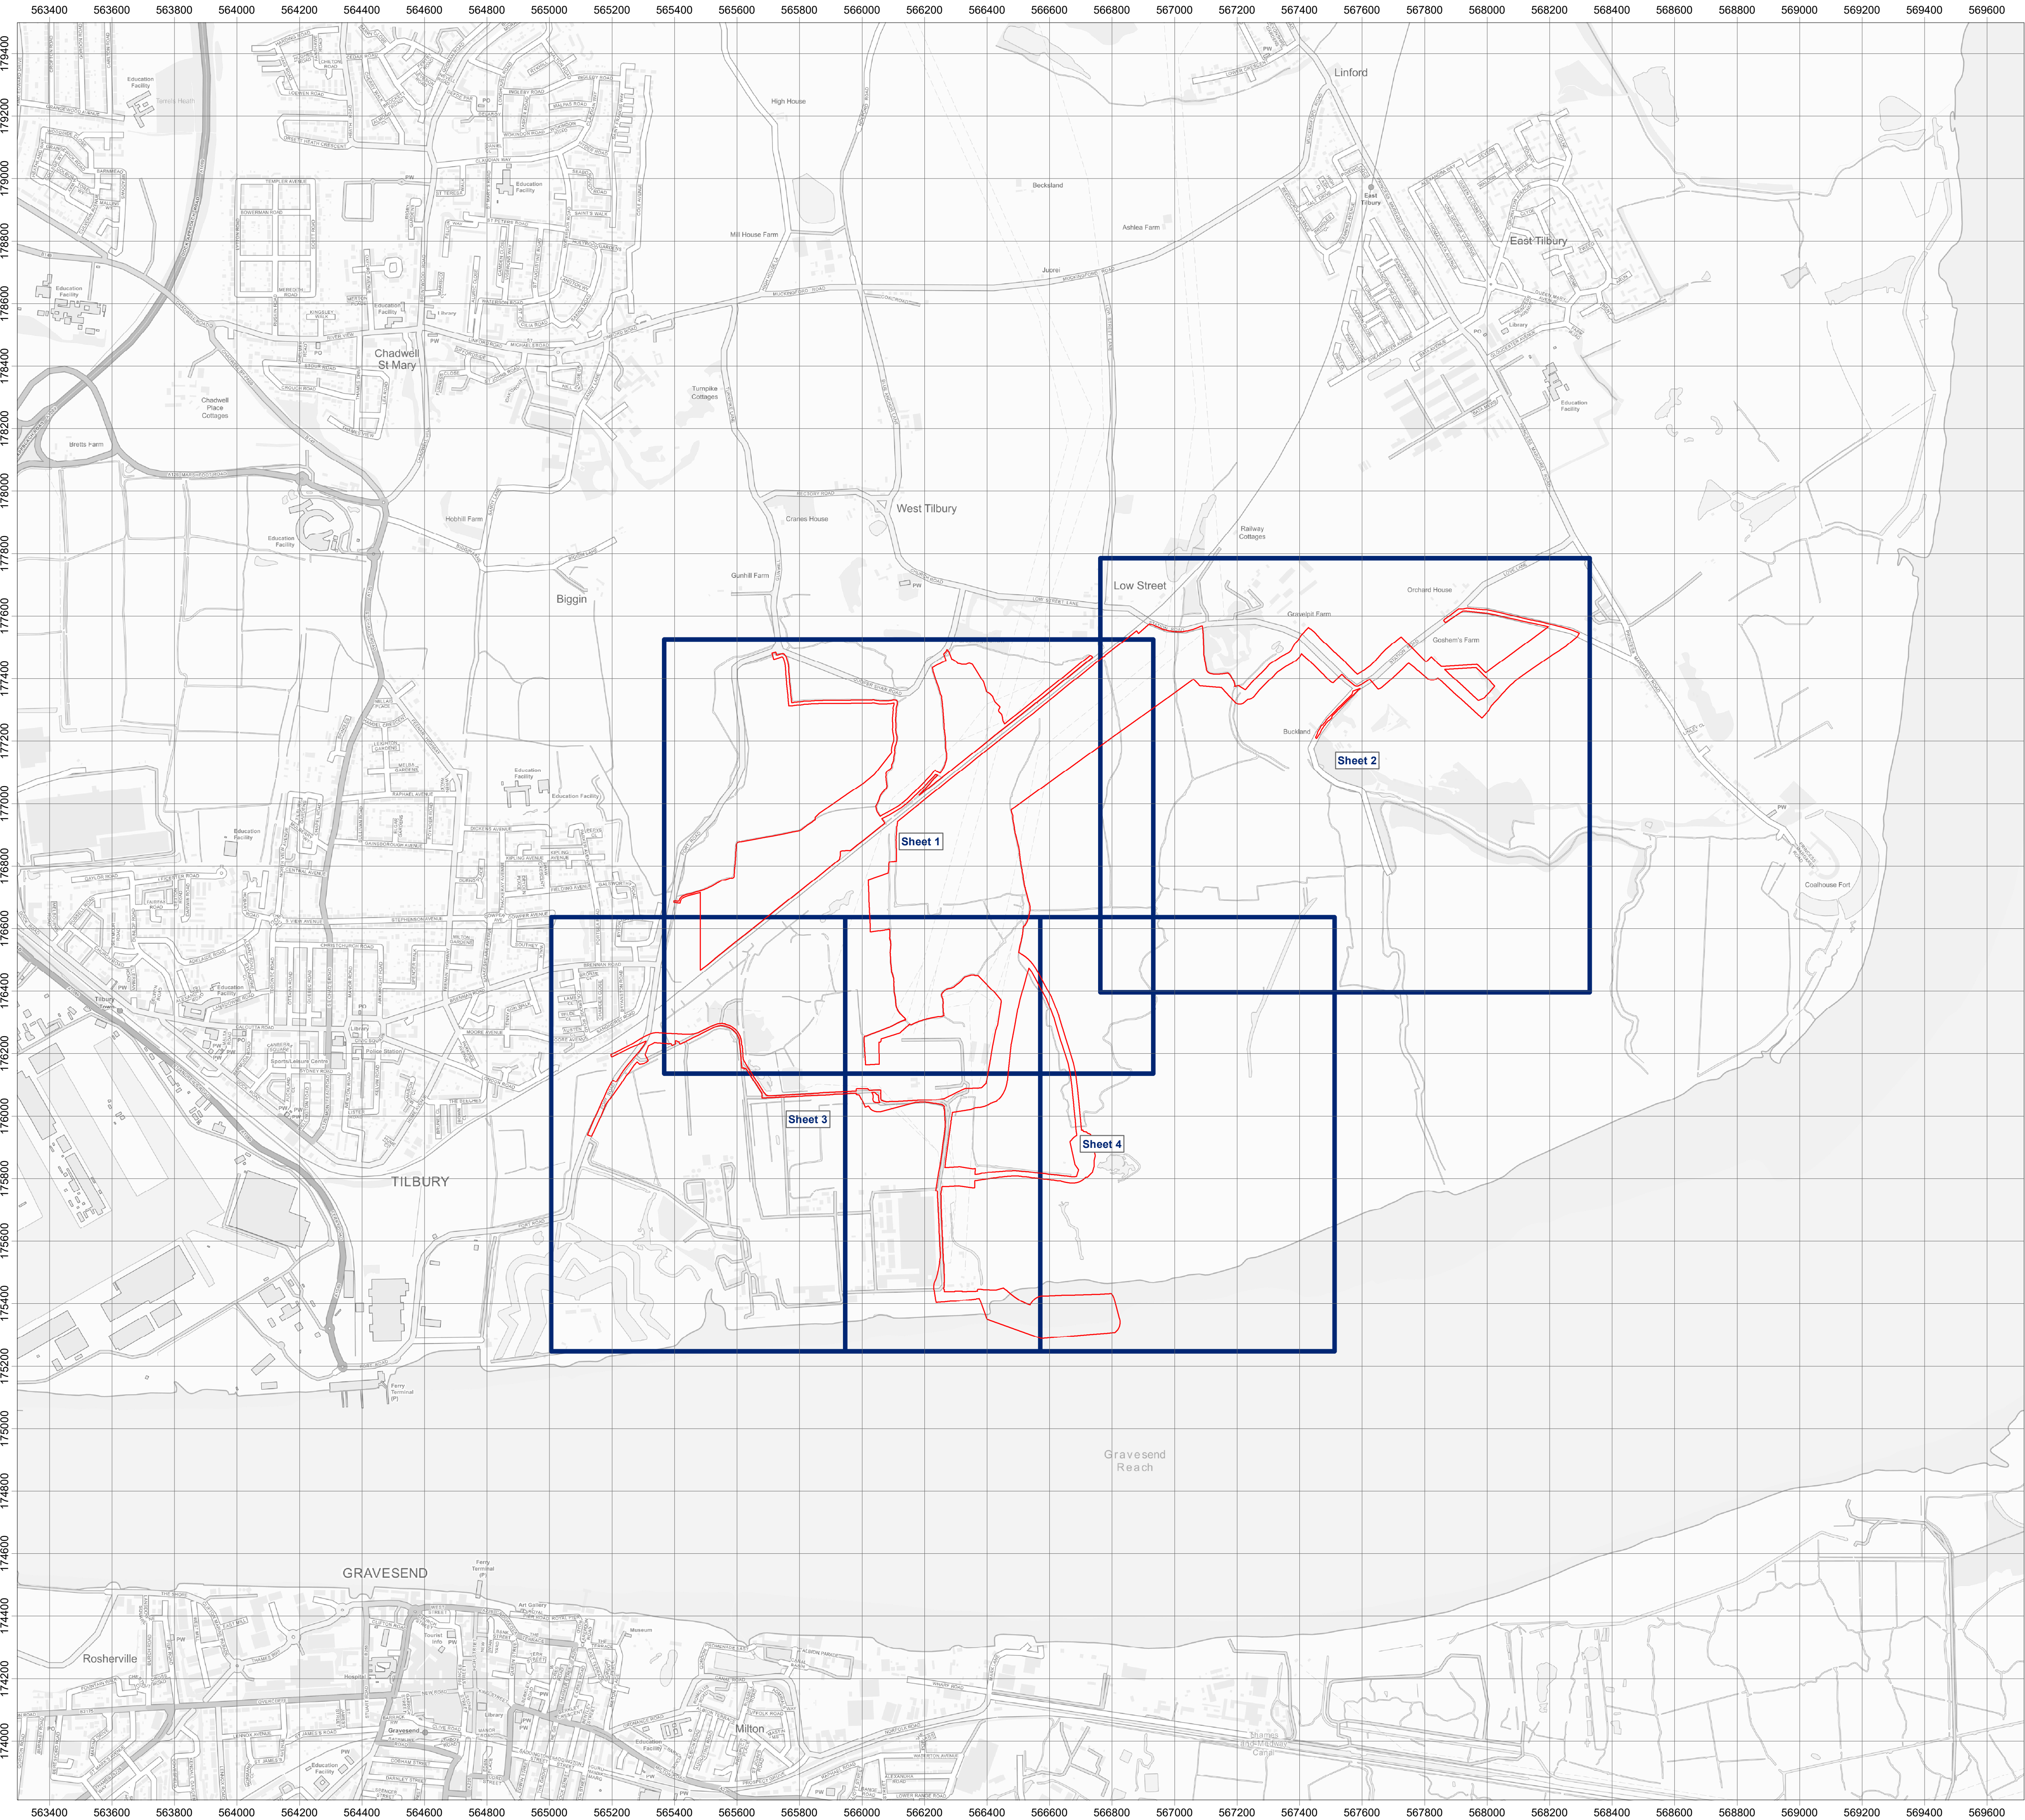


Legend

Order Limits



Date: 14/04/2021
Created by: MS
Checked by: TD
Doc no: 10872-0230-08
Scale: A1@ 1:10,000
Reference System: OSGB36
Projection: BNG

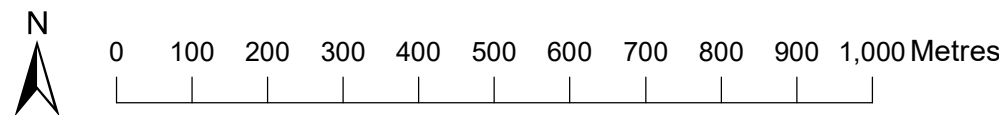

Rev	Date	Remark
1	30/10/20	Habitat creation changes
2	29/01/21	Work 10 order limits changes
3	14/04/21	Access change

APFP Regulations Reference: 5(2)(o)
Application Document Number: A2.9


Thurrock Flexible Generation Plant Illustrative Landscaping Plan Index Sheet






Legend

- Order Limits
- Existing hedgerow; to be 'gapped up'
- Proposed individual trees
- Proposed 5m wide meadow strips either side of access road
- Meadow grassland
- Proposed temporary meadow strips either side of access road for duration of construction period
- Proposed bund with scrub and tree planting
- Scrub and tree planting
- Proposed scrub planting
- Proposed reedbed
- Proposed bee bank
- Proposed hummock/hollow
- Proposed pond
- Landscaping on main site
- Semi-improved grassland
- New ditch

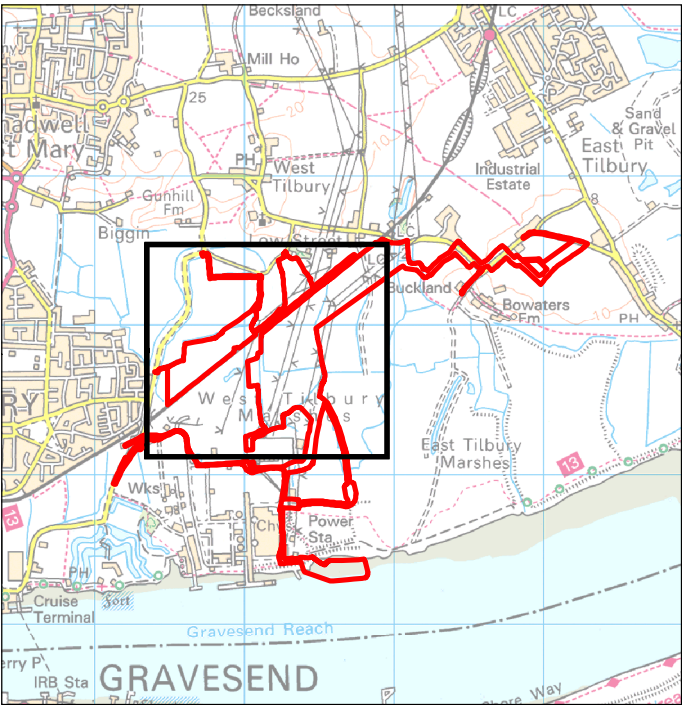

Date: 14/04/2021
Created by: MS
Checked by: TD
Doc no: 10872-0230-08
Scale: A1@ 1:2,500
Reference System: OSGB36
Projection: BNG

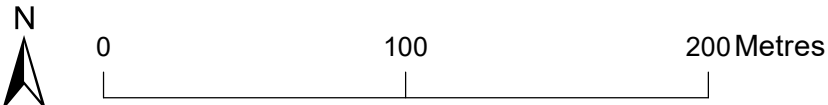

Rev	Date	Remark
1	30/10/20	Habitat creation changes
2	29/01/21	Work 10 order limits changes
3	14/04/21	Access change

APFP Regulations Reference: 5(2)(o)
Application Document Number: A2.9


Thurrock Flexible Generation Plant
Illustrative Landscaping Plan
Sheet 1 of 4






Legend

- Order Limits
- Existing hedgerow; to be 'gapped up'
- Proposed native hedgerow
- Proposed individual trees
- Proposed 5m wide meadow strips either side of access road
- Meadow grassland
- Proposed bund with scrub and tree planting
- Proposed access and compound

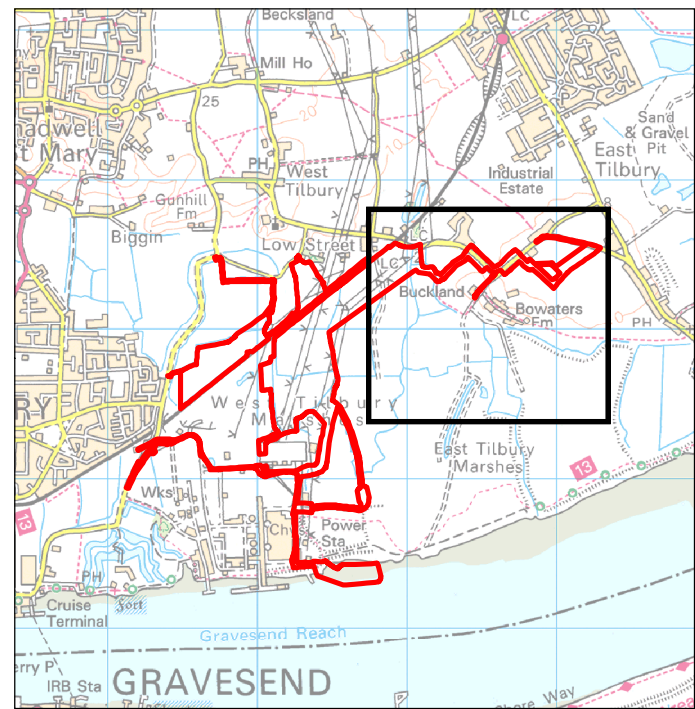

Date: 14/04/2021
Created by: MS
Checked by: TD
Doc no: 10872-0230-08
Scale: A1@ 1:2,500
Reference System: OSGB36
Projection: BNG

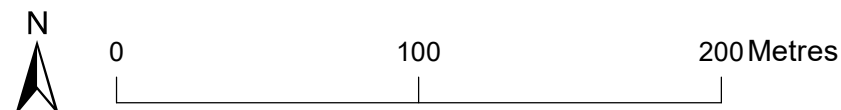


Rev	Date	Remark
1	30/10/20	Habitat creation changes
2	29/01/21	Work 10 order limits changes
3	14/04/21	Access change

APFP Regulations Reference: 5(2)(o)
Application Document Number: A2.9


Thurrock Flexible Generation Plant
Illustrative Landscaping Plan
Sheet 2 of 4



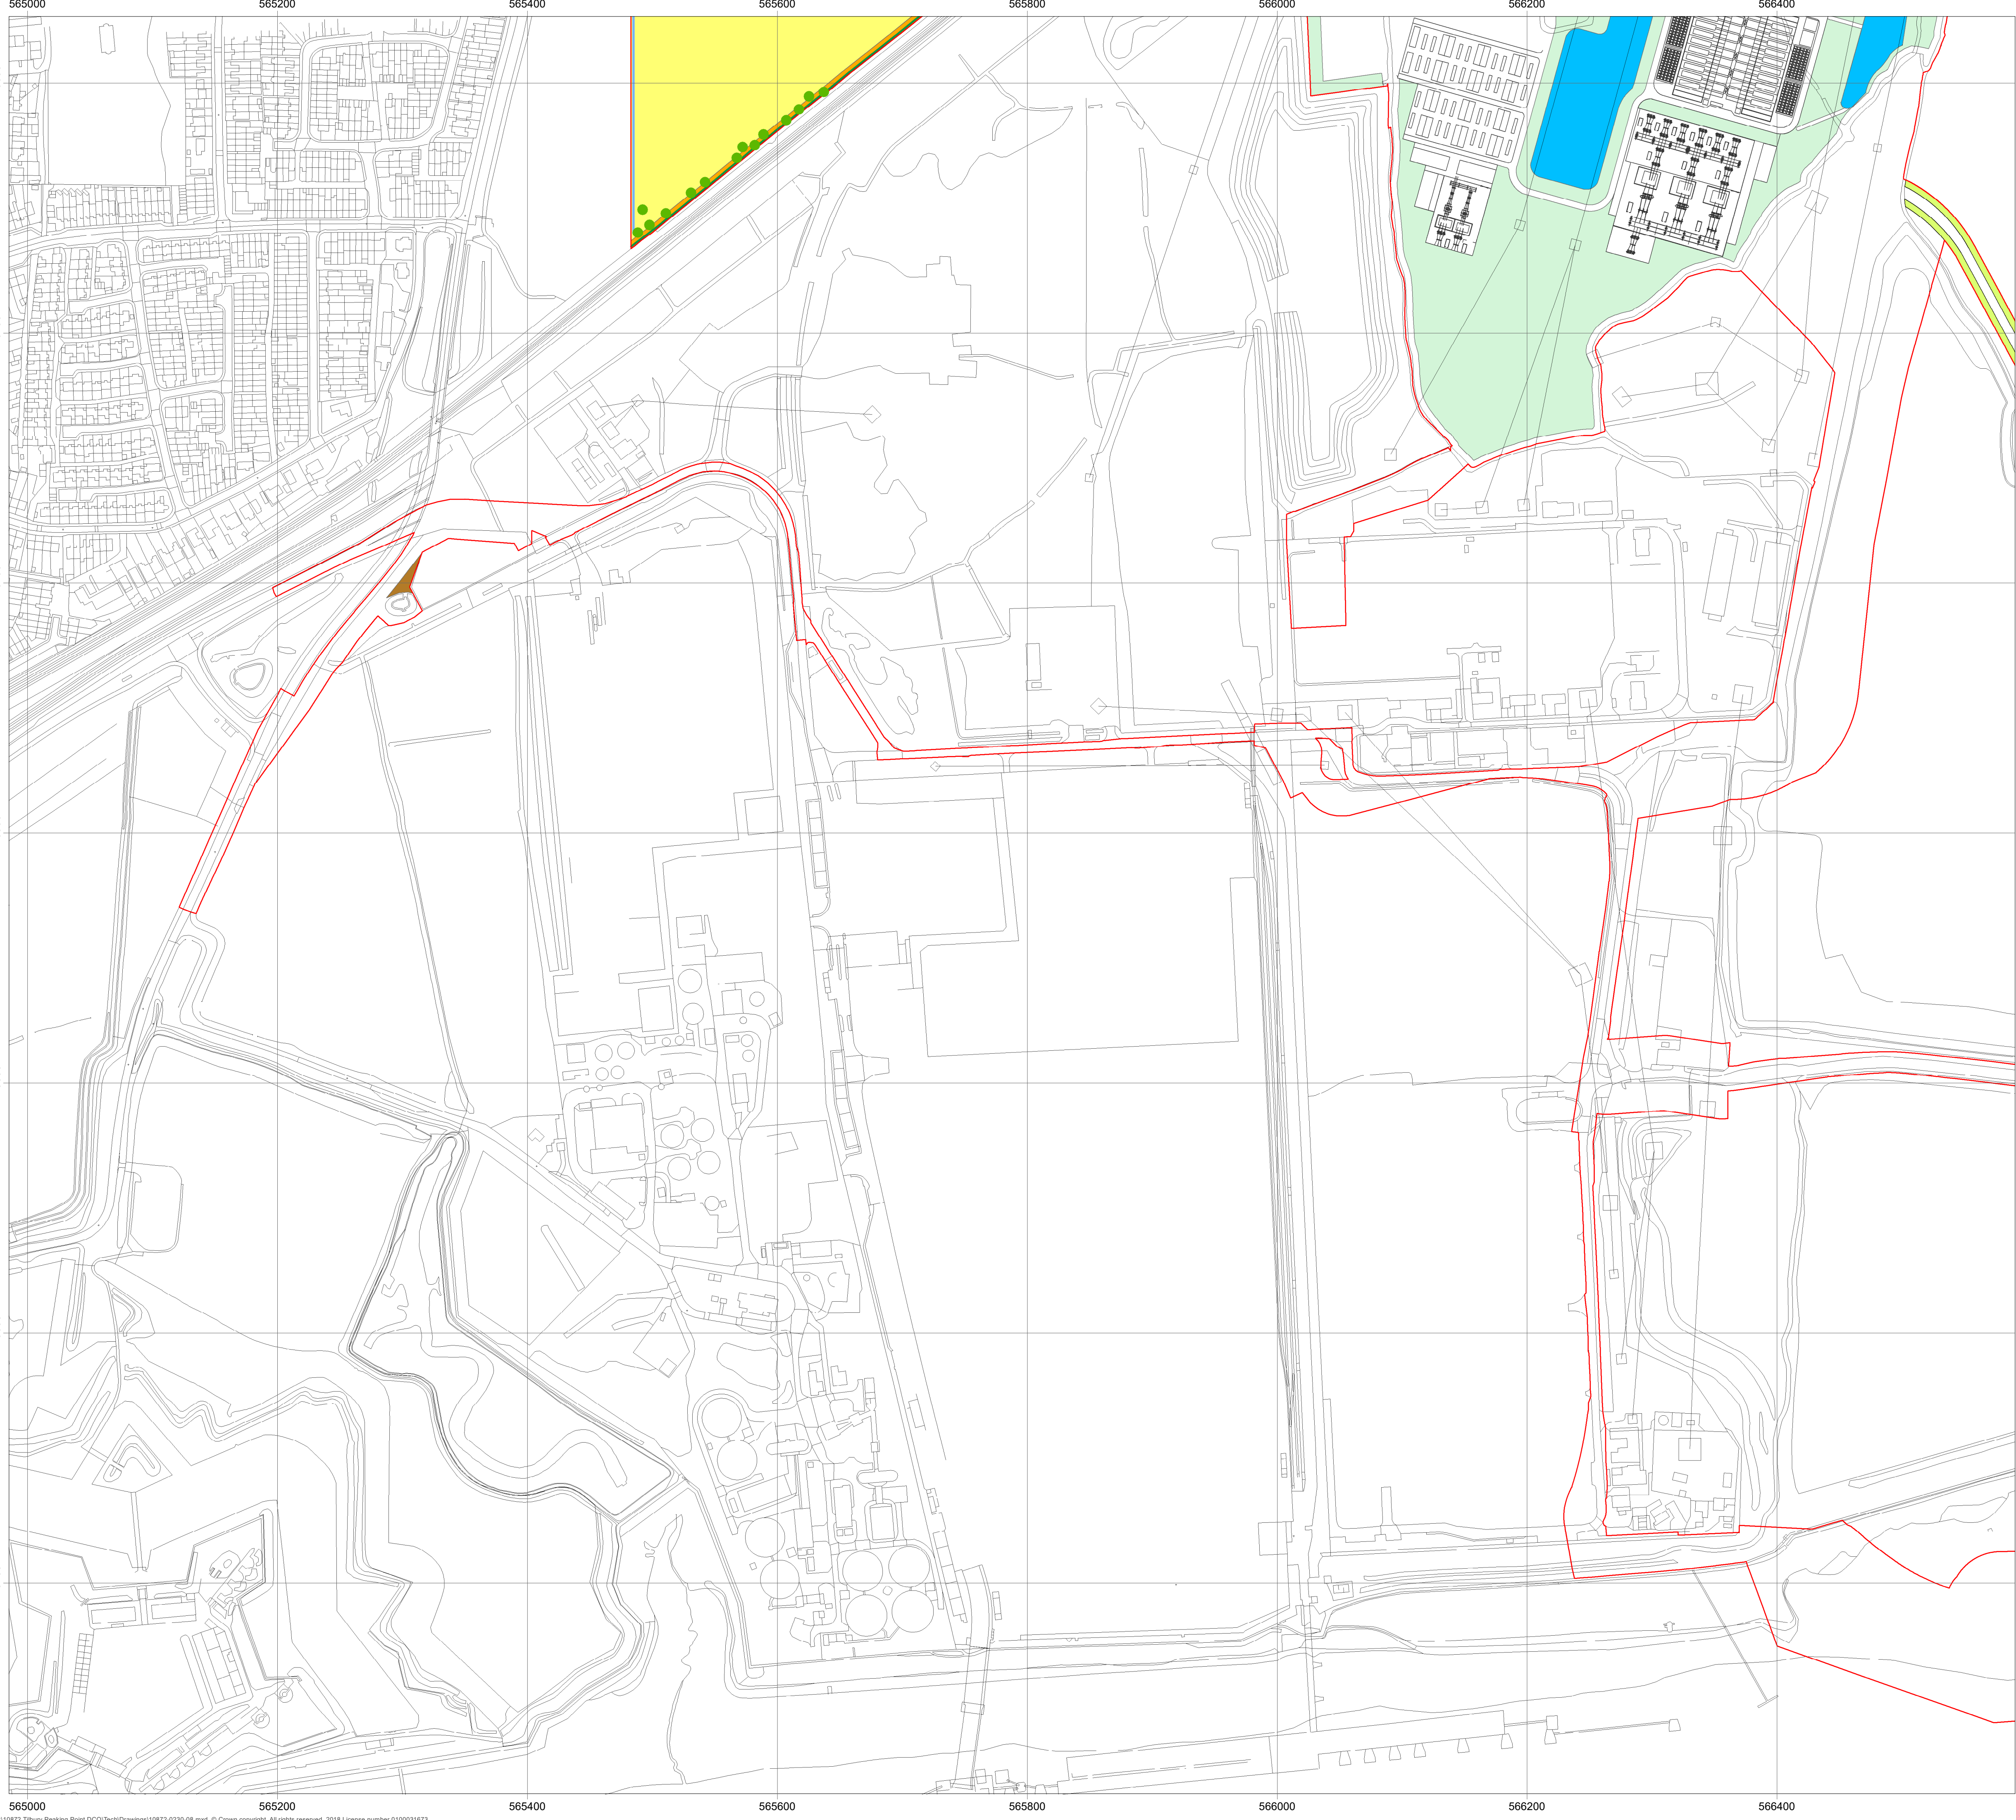


Legend

- Order Limits
- Existing hedgerow; to be 'gapped up'
- Proposed individual trees
- Proposed temporary meadow strips either side of access road for duration of construction period
- Scrub and tree planting
- Proposed pond
- Landscaping on main site
- Semi-improved grassland
- Replacement planting
- New ditch

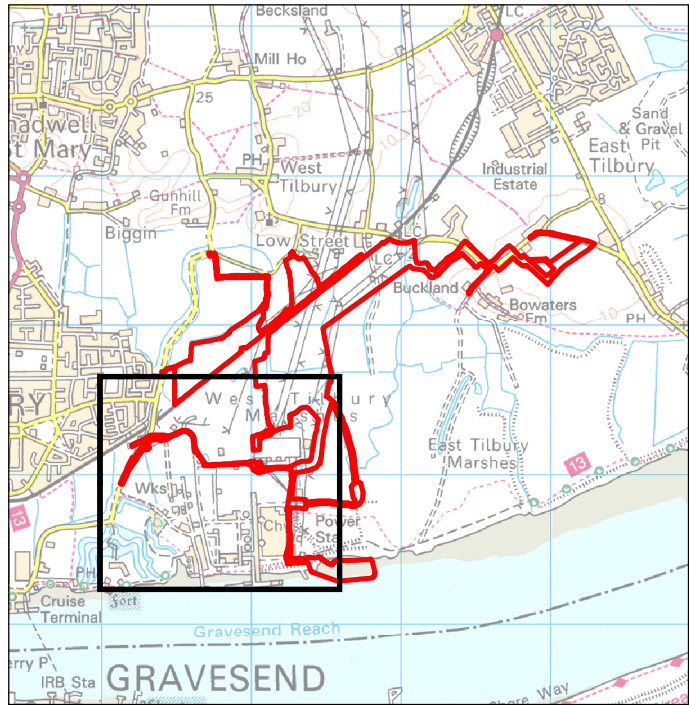

Date: 14/04/2021
Created by: MS
Checked by: TD
Doc no: 10872-0230-08
Scale: A1@ 1:2,500
Reference System: OSGB36
Projection: BNG

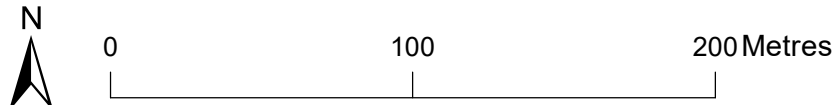


Rev	Date	Remark
1	30/10/20	Habitat creation changes
2	29/01/21	Work 10 order limits changes
3	14/04/21	Access change

APFP Regulations Reference: 5(2)(o)
Application Document Number: A2.9


Thurrock Flexible Generation Plant
Illustrative Landscaping Plan
Sheet 3 of 4



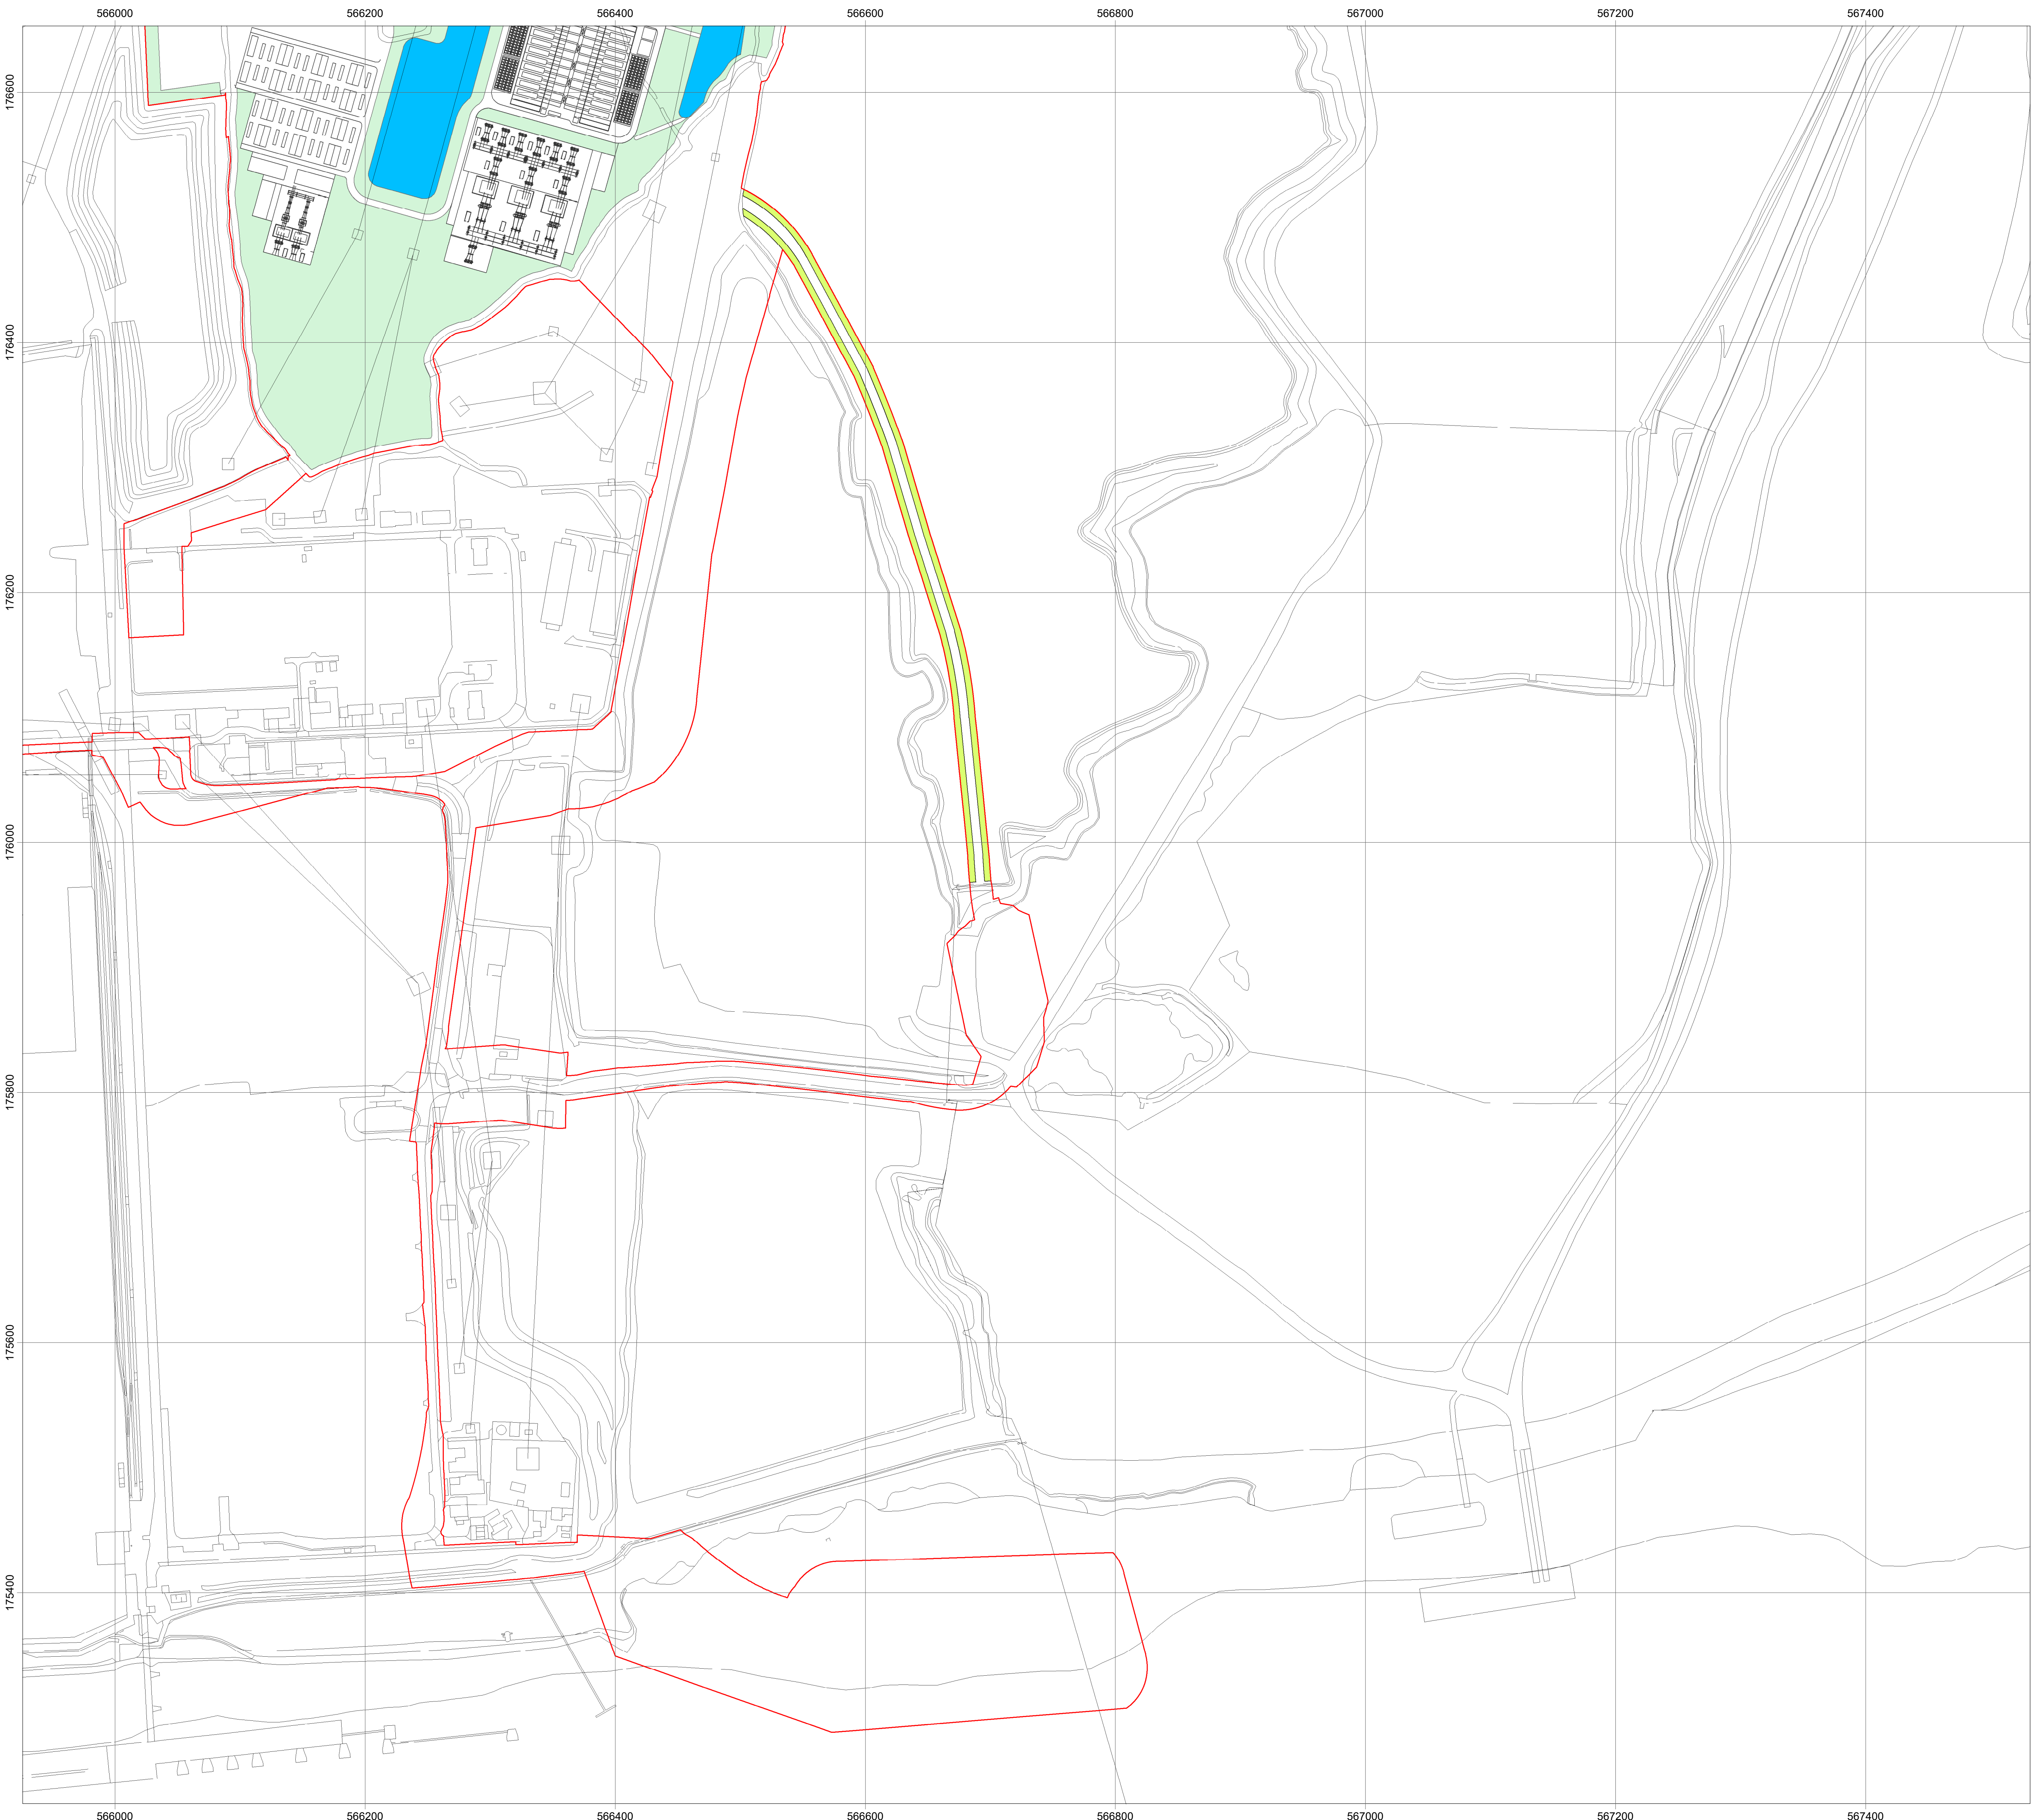


Legend

- Order Limits
- Existing hedgerow; to be 'gapped up'
- Proposed temporary meadow strips either side of access road for duration of construction period
- Scrub and tree planting
- Proposed pond
- Landscaping on main site
- Semi-improved grassland

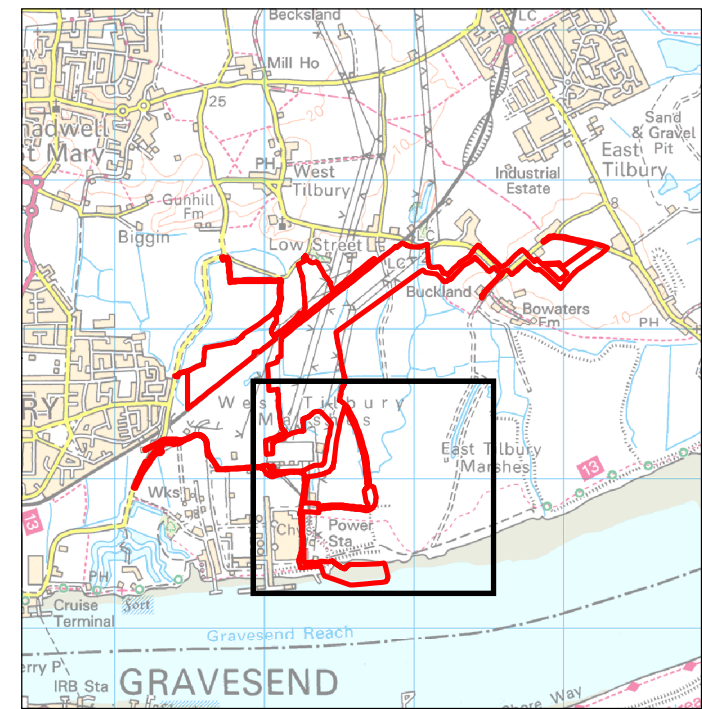

Date: 14/04/2021
Created by: MS
Checked by: TD
Doc no: 10872-0230-08
Scale: A1@ 1:2,500
Reference System: OSGB36
Projection: BNG

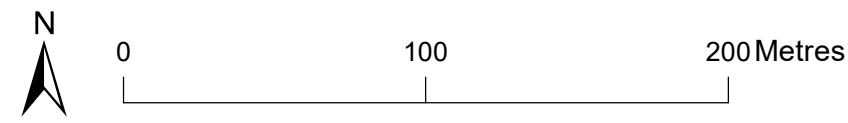

Rev	Date	Remark
1	30/10/20	Habitat creation changes
2	29/01/21	Work 10 order limits changes
3	14/04/21	Access change

APFP Regulations Reference: 5(2)(o)
Application Document Number: A2.9

Thurrock Flexible Generation Plant
Illustrative Landscaping Plan
Sheet 4 of 4

