



WORKS PLANS: 2.3

DECARBONISATION

Cory Decarbonisation Project


PINS Reference: EN010128

January 2025

Revision P07

QUALITY CONTROL

Document Reference		2.3			
Document Owner		WSP			
Revision	Date	Comments	Author	Check	Approver
P01	March 2024	Submitted with DCO Application	SP/ DT	DS/ MR/ SH	TA/ JP/ JW/ AV
P02	May 2024	S51 Response	SP/ DT	PZ	AV
P03	September 2024	For DCO Examination	SP/ DT	PZ	AV
P04	October 2024	For Change Request 1	SP/ DT	DS/ MR/ SH	TA/ JP/ JW/ AV
P05	November 2024	For Deadline 1	OG	PZ	AV
P06	December 2024	For Deadline 2	OG	PZ	AV
P07	January 2025	For Change Request 2	MD	PZ	AV

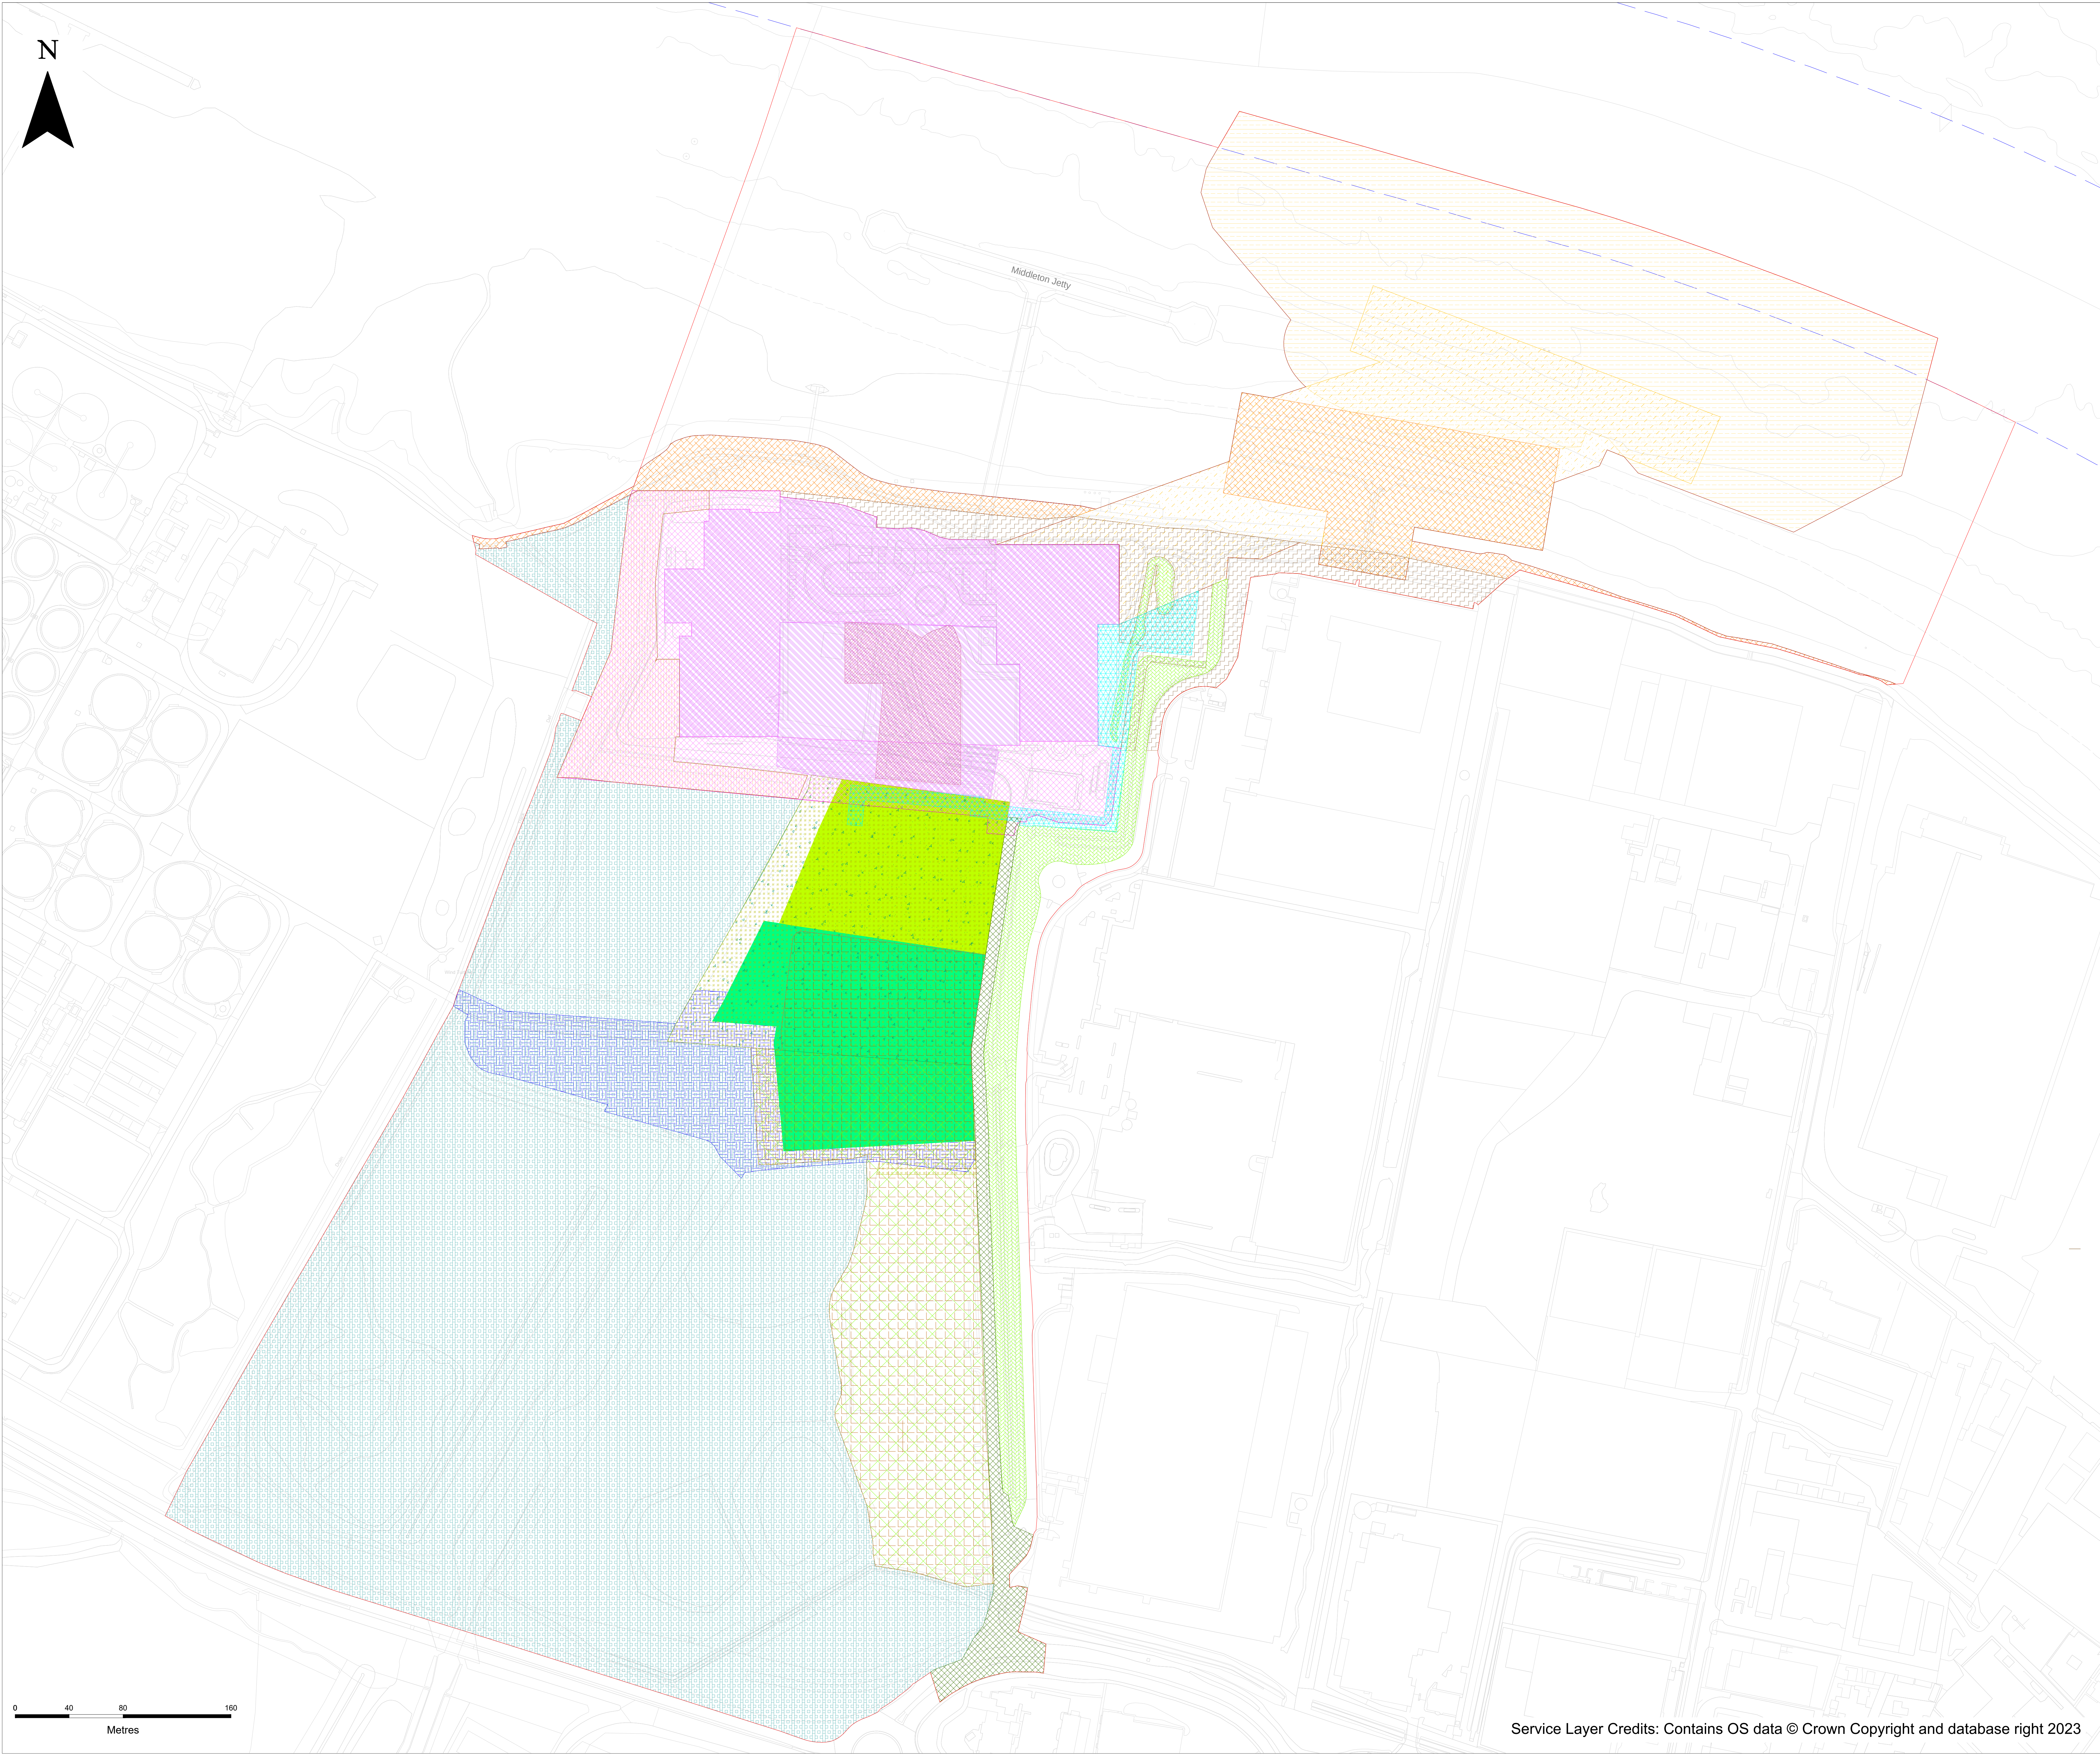

NOTES:
1. ALL DIMENSIONS ARE IN METRES UNLESS STATED OTHERWISE.
2. NUMBERED WORKS ARE DESCRIBED IN SCHEDULE 1 (AUTHORISED DEVELOPMENT) TO THE DEVELOPMENT CONSENT ORDER
3. THE WORKS PLANS SHOULD BE READ ALONGSIDE THE DEVELOPMENT CONSENT ORDER, THE PARAMETERS SET OUT IN THE ENVIRONMENTAL STATEMENT AND A SCHEDULE TO THE DCO AND THE DESIGN PRINCIPLES AND DESIGN CODE.

Key:	
	ORDER LIMITS
	BOUNDARIES OF AUTHORISED NAVIGATIONAL CHANNEL

LIMITS OF DEVIATION	WORK No.	AUTHORISED DEVELOPMENT
	1	Carbon Capture Facility
	1A	Carbon Capture Plant(s)
	1B	Absorber Column(s) and Stack
	1C	CO ₂ Processing Plant
	1D	Liquid CO ₂ (LCO ₂) Buffer Storage Area
	1E	Supporting Plant
	2	Modification and Interconnection to Riverside 1 and Riverside 2
	2A	Process Steam and Condensate Connections
	2B	Flue Gas Supply Ductwork
	2C	Electrical Connections
	3	Utilities Connections and Site Access Works
	4	Maritime Works
	4A	Belvedere Power Station Jetty Modifications or Removal and Improvements to England Coast Path
	4B	Jetty
	4C	Proposed Dredging
	5	LCO ₂ Piping and Utilities Connection to the Jetty
	6	Temporary Construction Compounds
	6A	Core Temporary Construction Compound
	6B	Western Temporary Construction Compound
	6C	Jetty Temporary Construction Compound
	7	Mitigation and Enhancement Area
	8	Re-Routing of Thames Water access road
	9	Protective Works

CONTAINS OS DATA © CROWN COPYRIGHT [AND DATABASE RIGHT] [2023].

P07	SP	MD	PZ	15/01/2025
P04	SP	MD	PZ	21/10/2024
P03	DT	MD	PZ	30/08/2024
P02	SP	DS	TA	16/05/2024
P01	SP	DS	TA	20/03/2024

FINAL				
REVISION	DRAWN	CHECKED	APPROVED	DATE
DESCRIPTION				



PROJECT TITLE:

CORY DECARBONISATION PROJECT

DRAWING TITLE:

WORKS PLANS
REGULATION 5(2)(j)
APPLICATION DOCUMENT
REFERENCE 2.3
KEY PLAN

DRAWING STATUS



FOR CHANGE REQUEST 2

DRAWN: SP	CHECKED: DS	APPROVED: TA	AUTHORISED: AV
--------------	----------------	-----------------	-------------------

SCALE @ A0 SIZE: 1:1600	DATE: January 2025	REVISION: P07
----------------------------	-----------------------	------------------

DRAWING NUMBER:

EN010128-01-XX-DG-PL-0002-P07

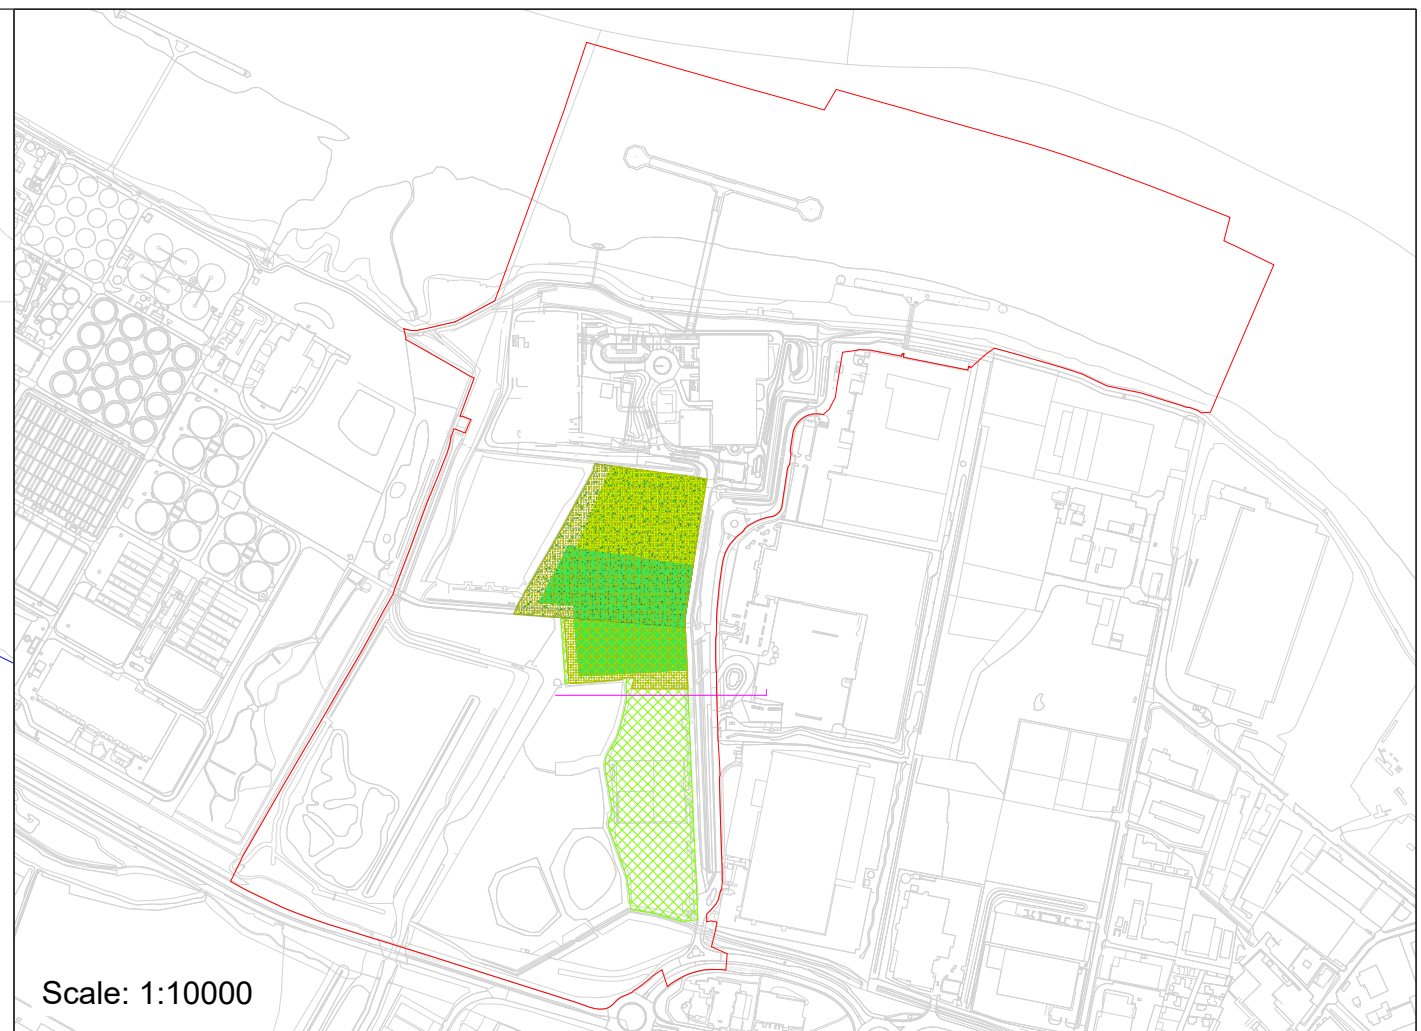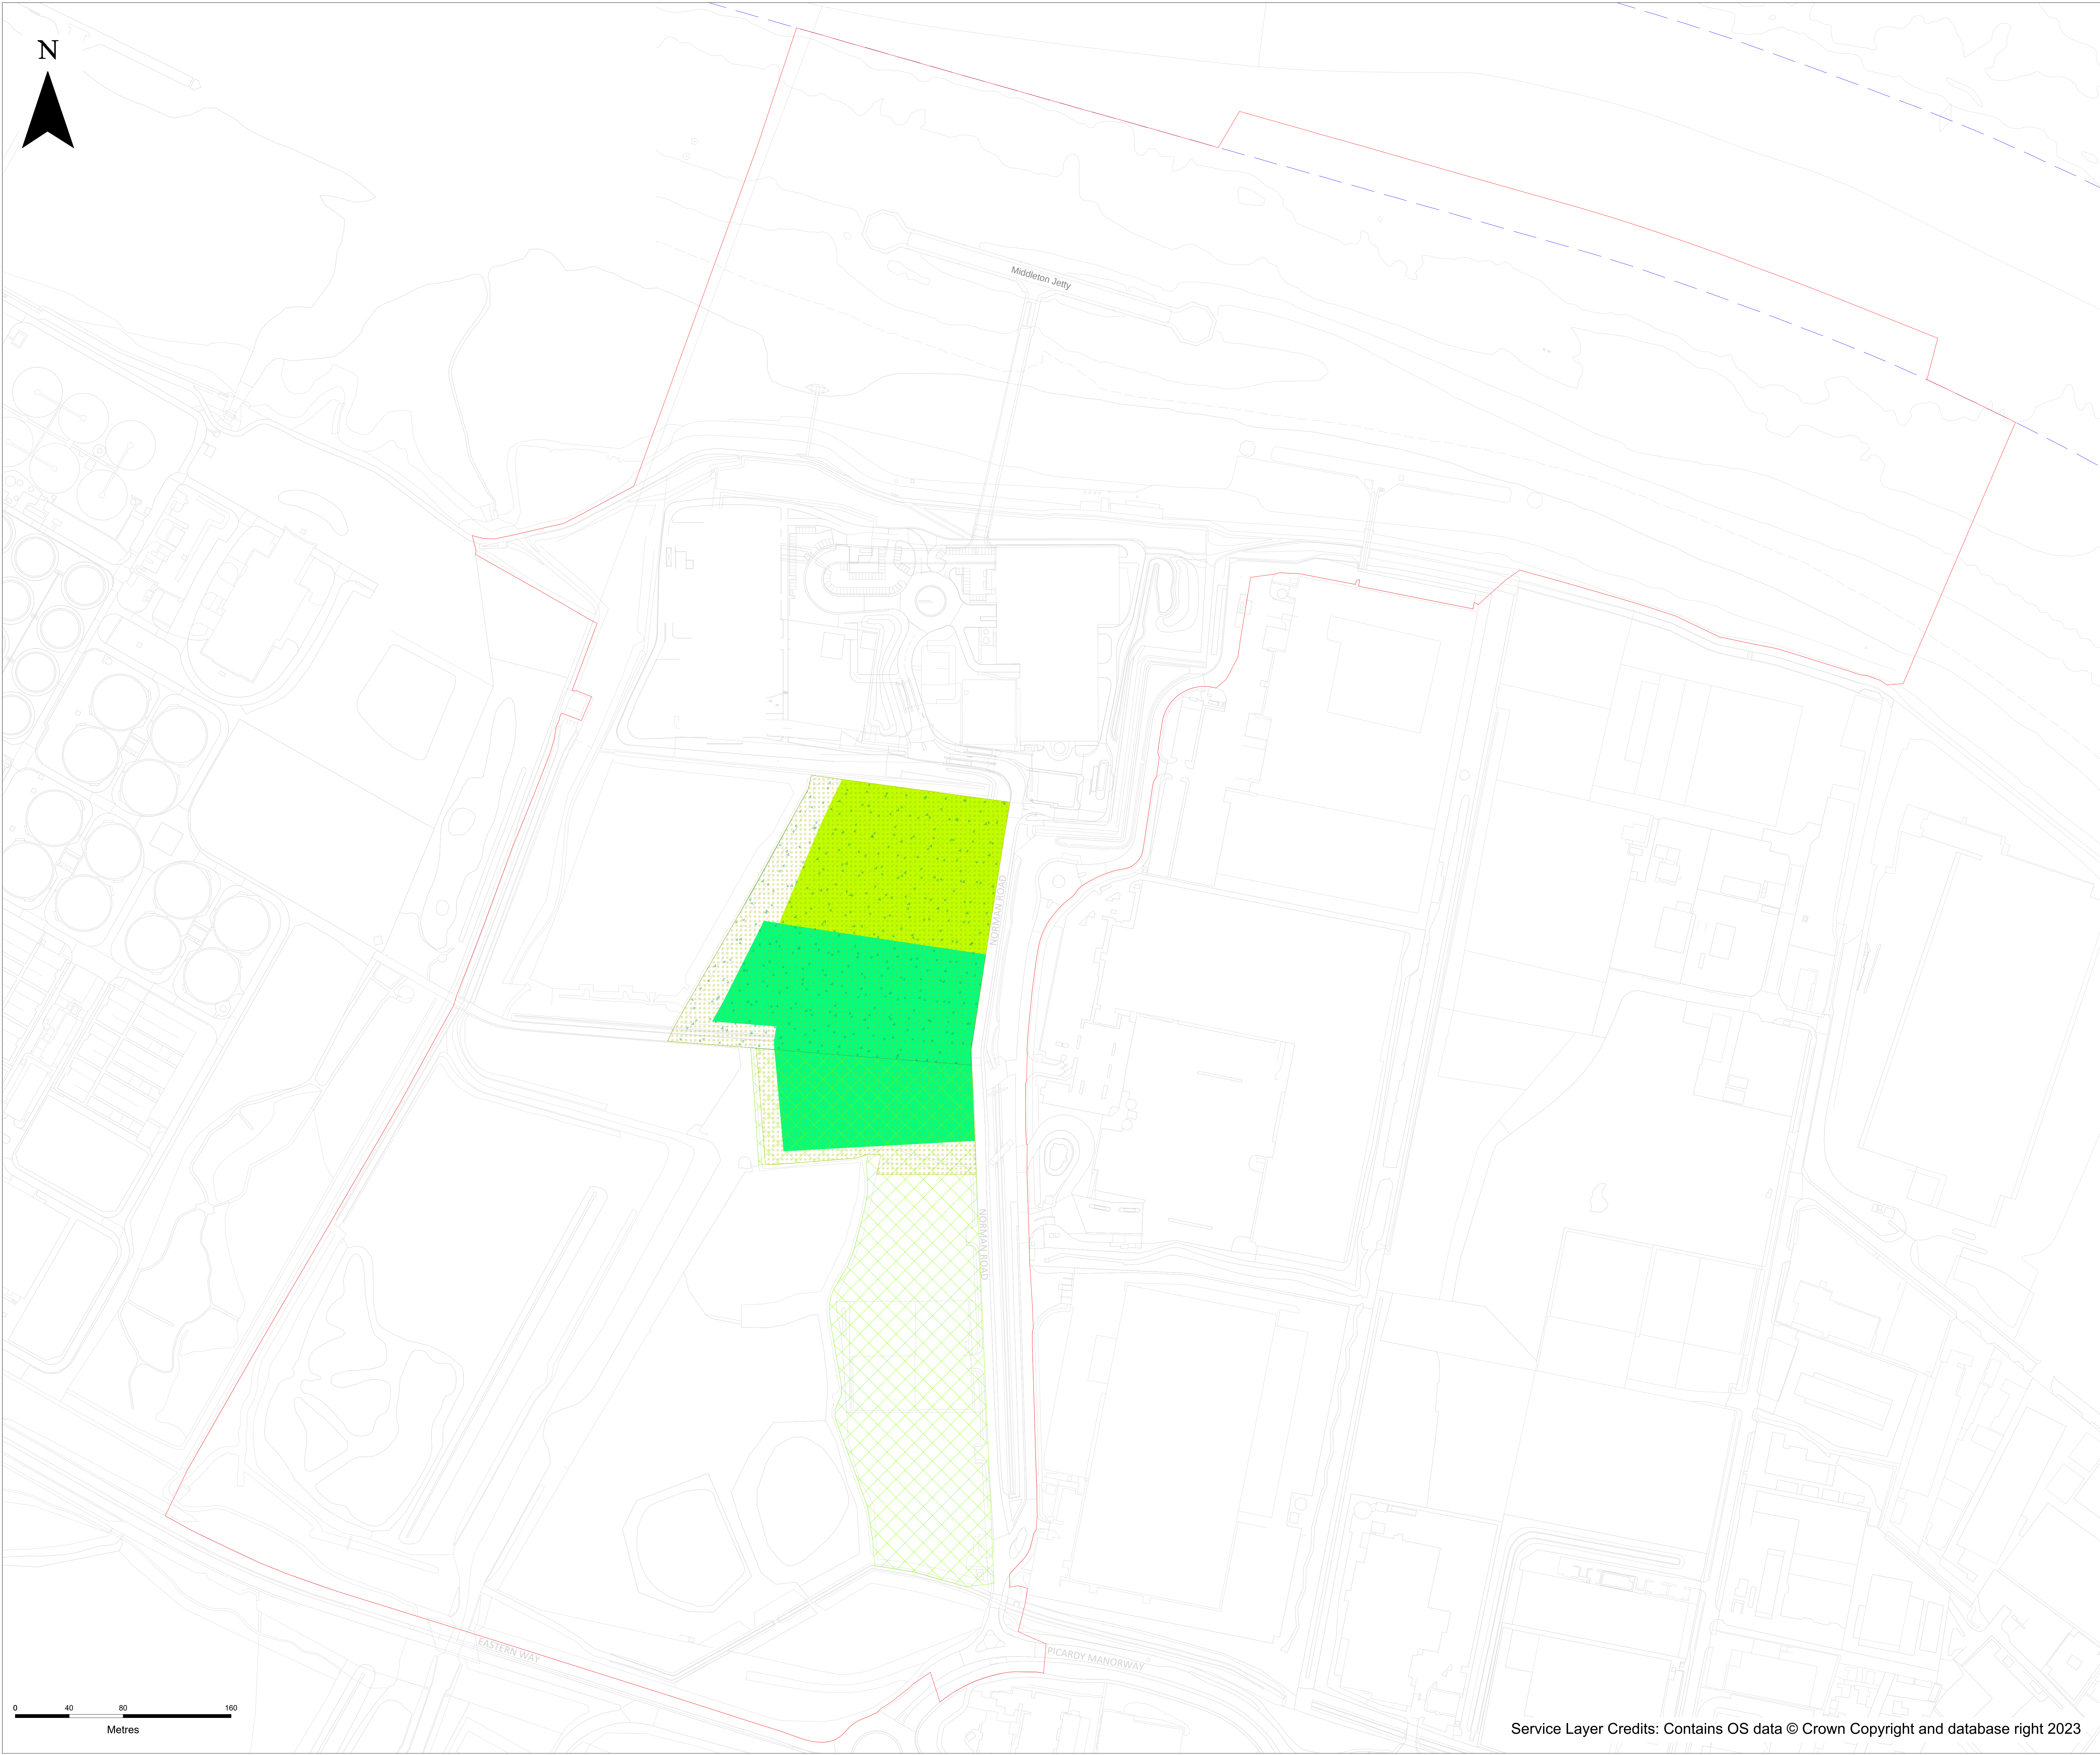

- Key:**
- ORDER LIMITS
 - BOUNDARIES OF AUTHORISED NAVIGATIONAL CHANNEL
- Notes:**
- ALL DIMENSIONS ARE IN METERS UNLESS STATED OTHERWISE.
 - NUMBERED WORKS ARE DESCRIBED IN SCHEDULE 1 (AUTHORISED DEVELOPMENT) TO THE DEVELOPMENT CONSENT ORDER
 - THE WORKS PLANS SHOULD BE READ ALONGSIDE THE DEVELOPMENT CONSENT ORDER, THE PARAMETERS SET OUT IN THE ENVIRONMENTAL STATEMENT AND A SCHEDULE TO THE DCO AND THE DESIGN PRINCIPLES AND DESIGN CODE.

LIMITS OF DEVIATION	WORK No.	AUTHORISED DEVELOPMENT
	1	Carbon Capture Facility
	1A	Carbon Capture Plant(s)
	1B	Absorber Column(s) and Stack
	1C	CO ₂ Processing Plant
	1D	Liquid CO ₂ (LCO ₂) Buffer Storage Area
	1E	Supporting Plant

CONTAINS OS DATA © CROWN COPYRIGHT [AND DATABASE RIGHT] [2023].

P07	SP	MD	PZ	15/01/2025
P04	SP	MD	PZ	21/10/2024
P03	DT	MD	PZ	30/08/2024
P02	SP	DS	TA	16/05/2024
P01	SP	DS	TA	20/03/2024

FINAL				
REVISION	DRAWN	CHECKED	APPROVED	DATE
DESCRIPTION				



PROJECT TITLE:

CORY DECARBONISATION PROJECT

DRAWING TITLE:

WORKS PLANS
REGULATIONS 5(2)(j)
APPLICATION DOCUMENT
REFERENCE 2.3
SHEET 1 OF 46


DRAWING STATUS

FOR CHANGE REQUEST 2


DRAWN: SP	CHECKED: DS	APPROVED: TA	AUTHORISED: AV
SCALE @ A0 SIZE: 1:1600		DATE: January 2025	REVISION: P07

DRAWING NUMBER:


EN010128-01-XX-DG-PL-0008-P07

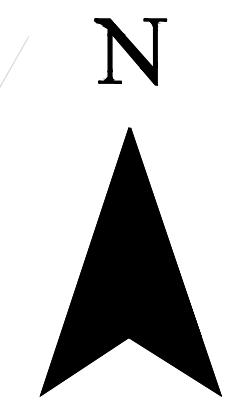

SEE CONTINUATION ON SHEET 3 OF 46

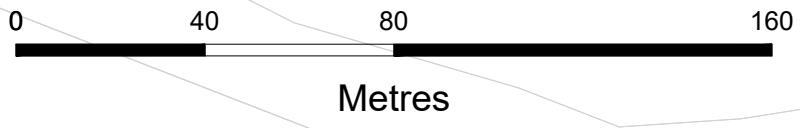

NORMAN ROAD

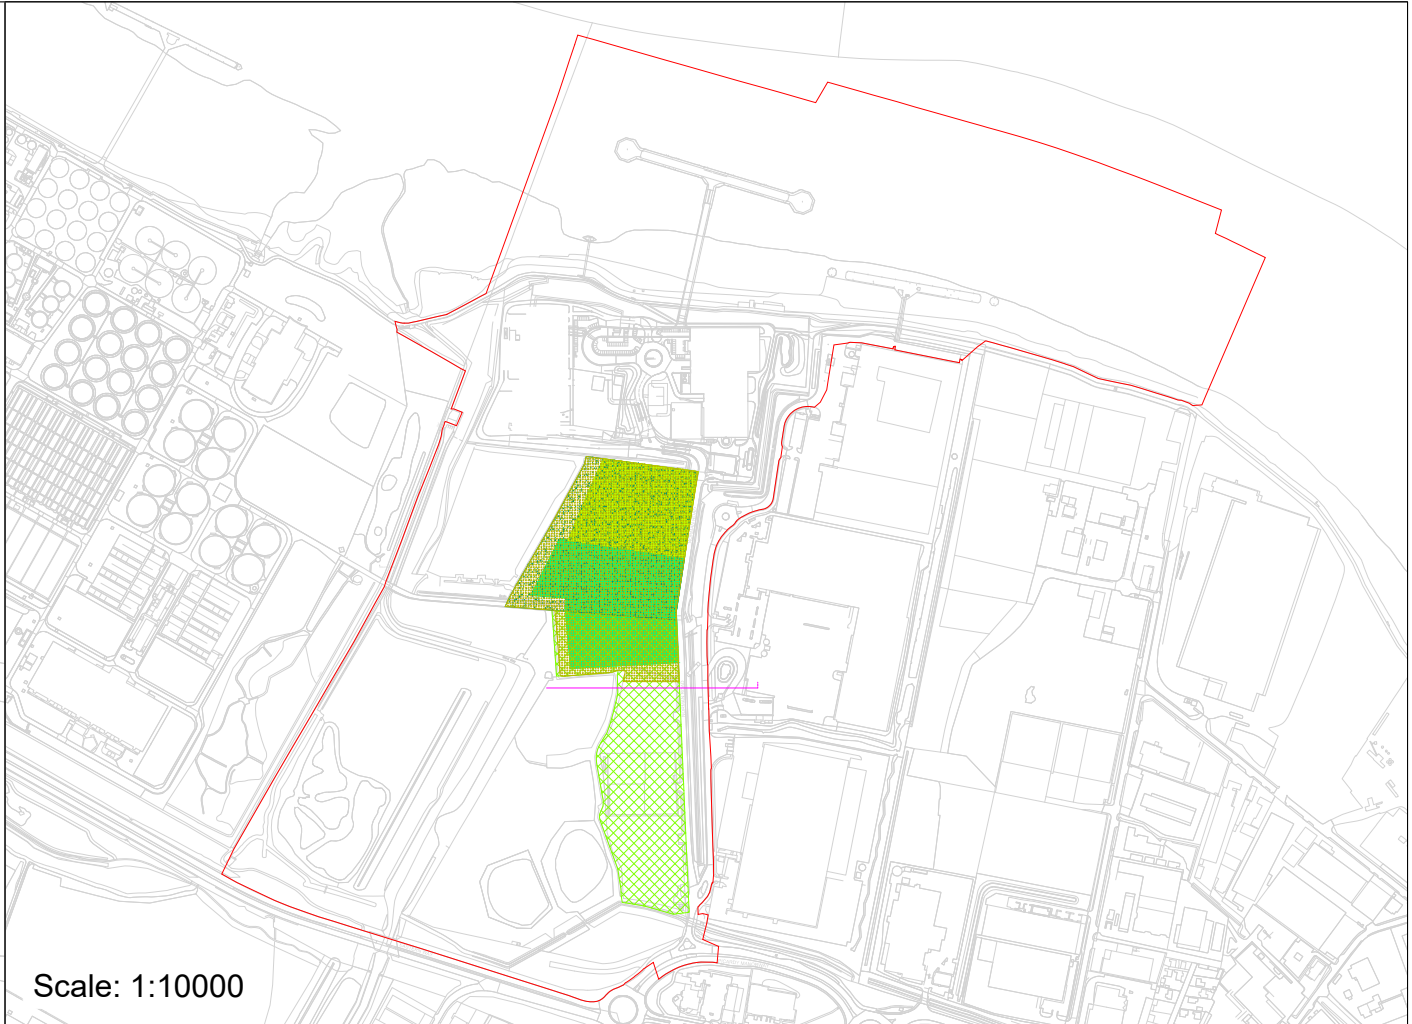

Scale: 1:10000

Key:
ORDER LIMITS

- Notes:**
- ALL DIMENSIONS ARE IN METERS UNLESS STATED OTHERWISE.
 - NUMBERED WORKS ARE DESCRIBED IN SCHEDULE 1 (AUTHORISED DEVELOPMENT) TO THE DEVELOPMENT CONSENT ORDER
 - THE WORKS PLANS SHOULD BE READ ALONGSIDE THE DEVELOPMENT CONSENT ORDER, THE PARAMETERS SET OUT IN THE ENVIRONMENTAL STATEMENT AND A SCHEDULE TO THE DCO AND THE DESIGN PRINCIPLES AND DESIGN CODE.

LIMITS OF DEVIATION	WORK No.	AUTHORISED DEVELOPMENT
	1	Carbon Capture Facility
	1A	Carbon Capture Plant(s)
	1B	Absorber Column(s) and Stack
	1C	CO ₂ Processing Plant
	1D	Liquid CO ₂ (LCO ₂) Buffer Storage Area
	1E	Supporting Plant

CONTAINS OS DATA © CROWN COPYRIGHT [AND DATABASE RIGHT] [2023].

P07	SP	MD	PZ	15/01/2025
P04	SP	MD	PZ	21/10/2024
P03	DT	MD	PZ	30/08/2024
P02	SP	DS	TA	16/05/2024
P01	SP	DS	TA	20/03/2024

FINAL				
REVISION	DRAWN	CHECKED	APPROVED	DATE
DESCRIPTION				



PROJECT TITLE:

CORY DECARBONISATION PROJECT

DRAWING TITLE:

WORKS PLANS
REGULATIONS 5(2)(j)
APPLICATION DOCUMENT
REFERENCE 2.3
SHEET 2 OF 46

DRAWING STATUS


FOR CHANGE REQUEST 2

DRAWN: SP	CHECKED: DS	APPROVED: TA	AUTHORISED: AV
SCALE @ A0 SIZE: 1:2500		DATE: January 2025	REVISION: P07

DRAWING NUMBER:


EN010128-01-XX-DG-PL-0008-P07

Service Layer Credits: Contains OS data © Crown Copyright and database right 2023

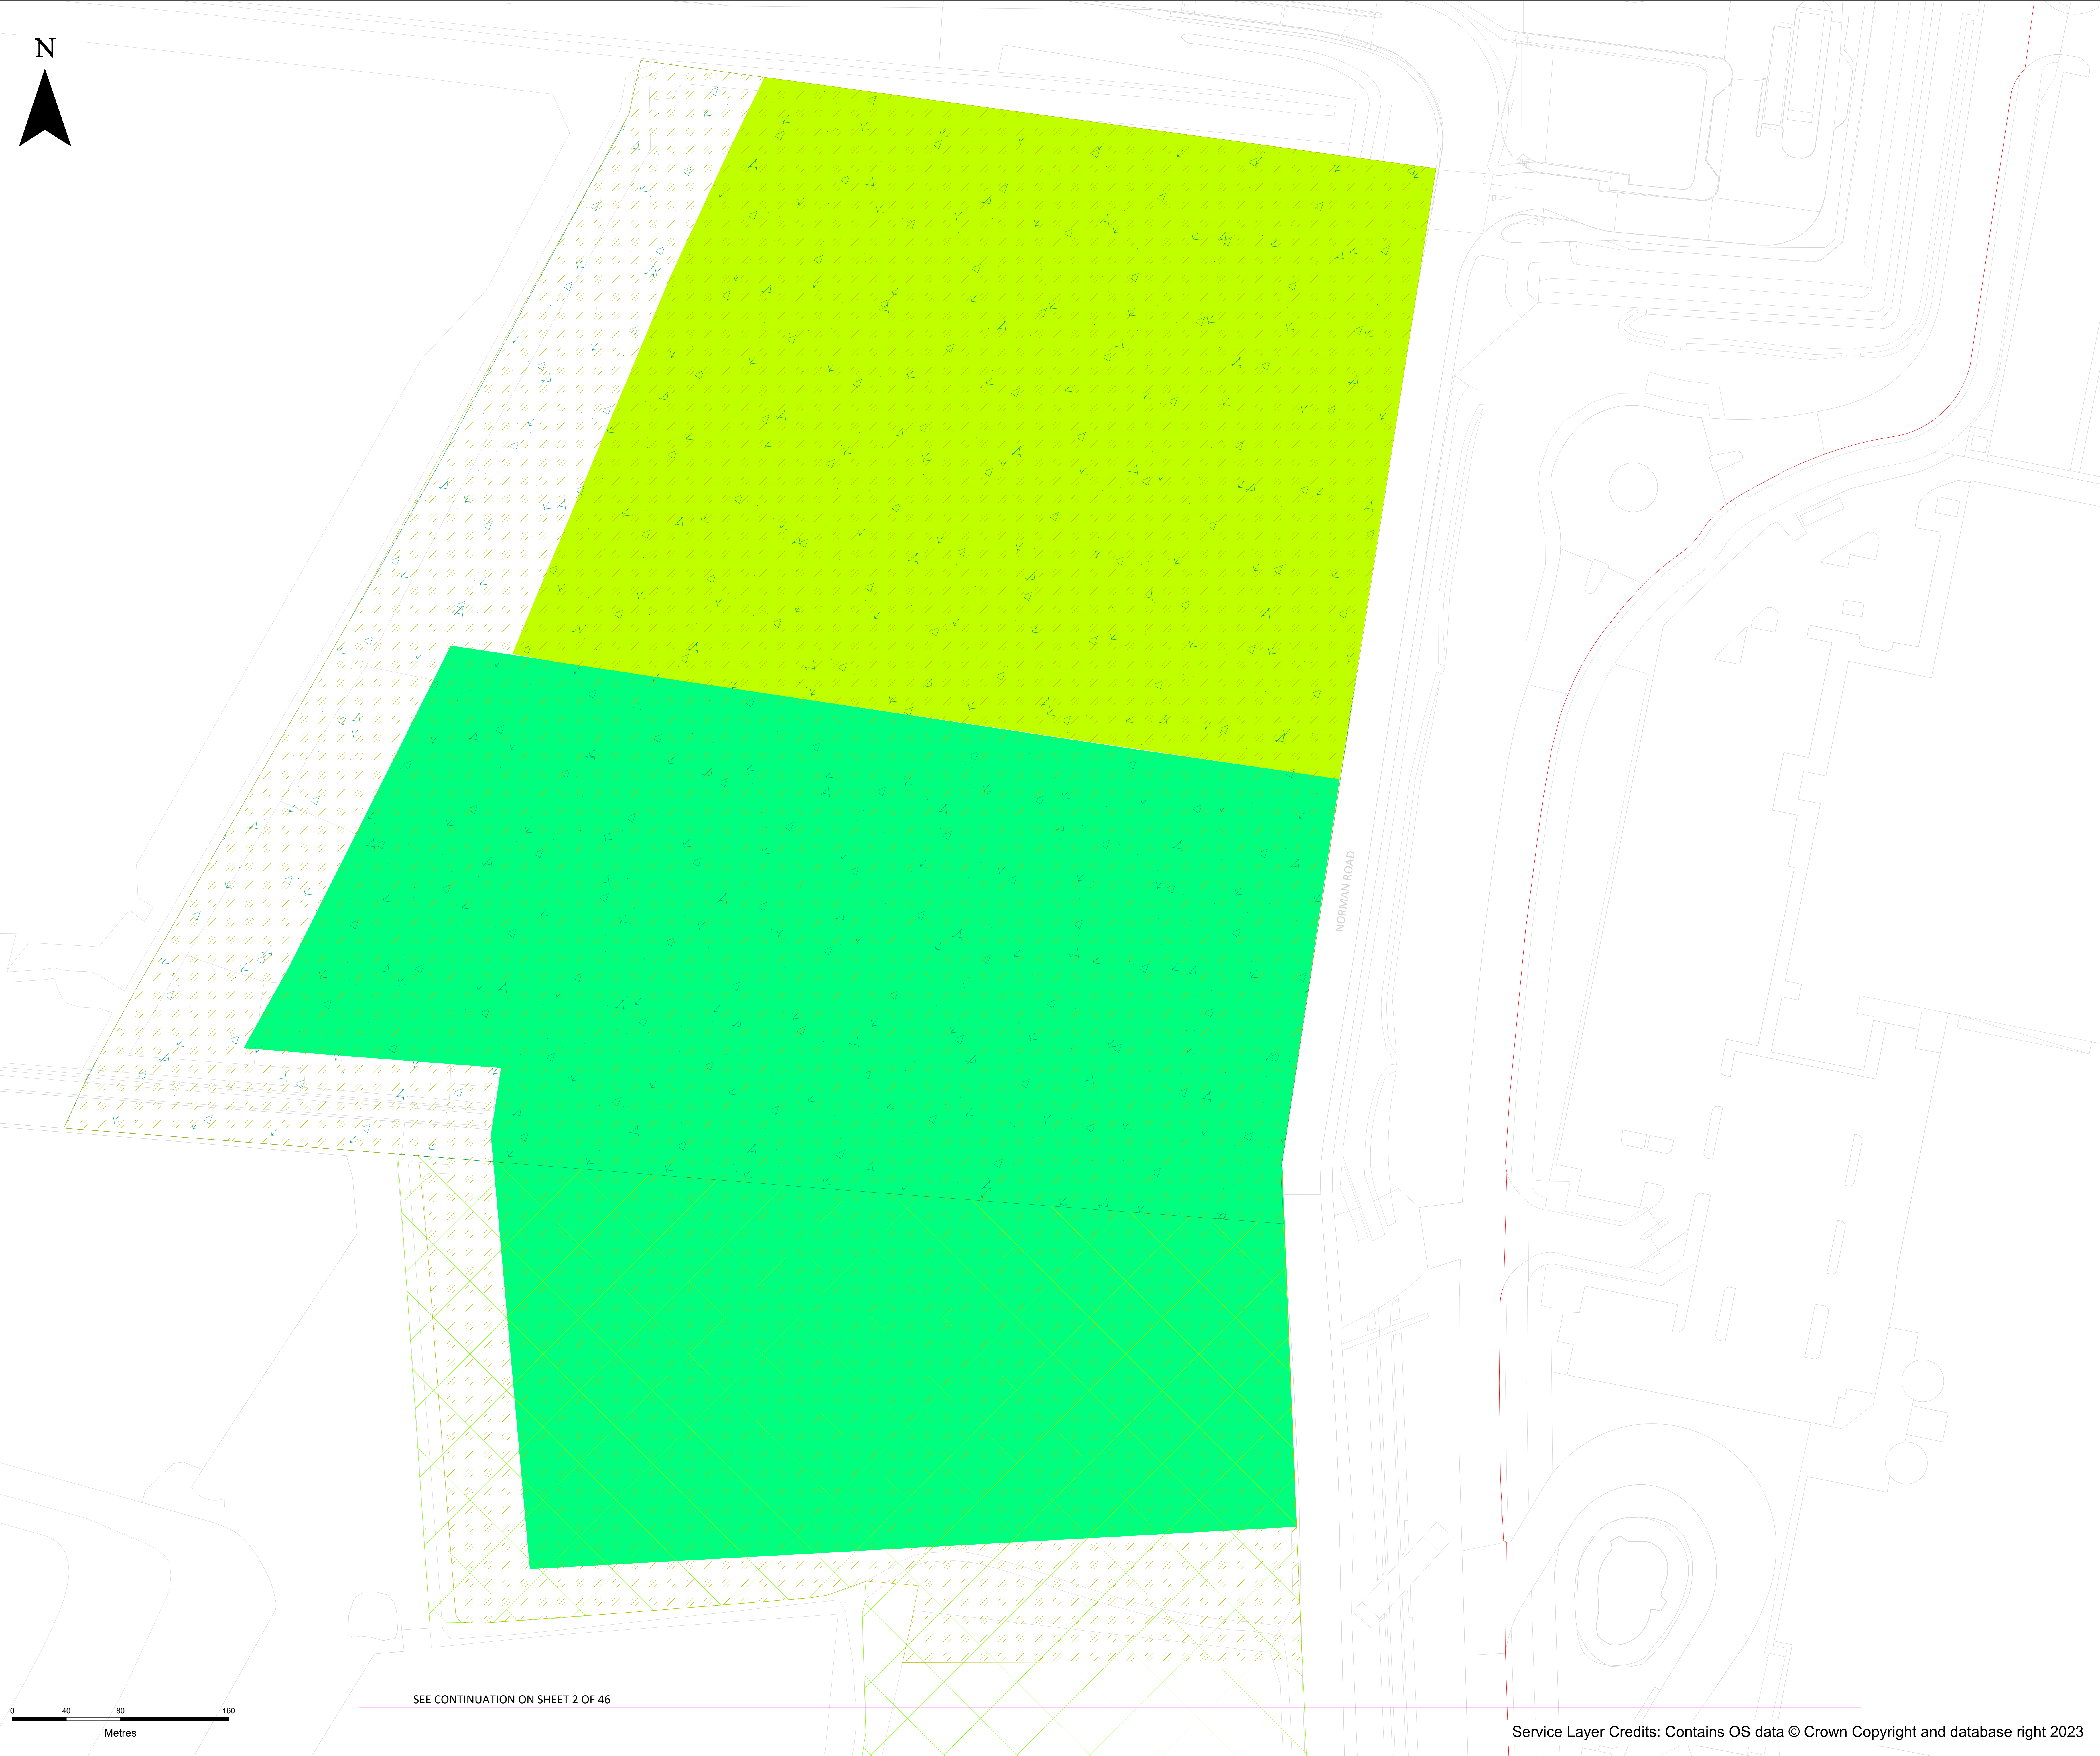

SEE CONTINUATION ON SHEET 2 OF 46

NORMAN ROAD

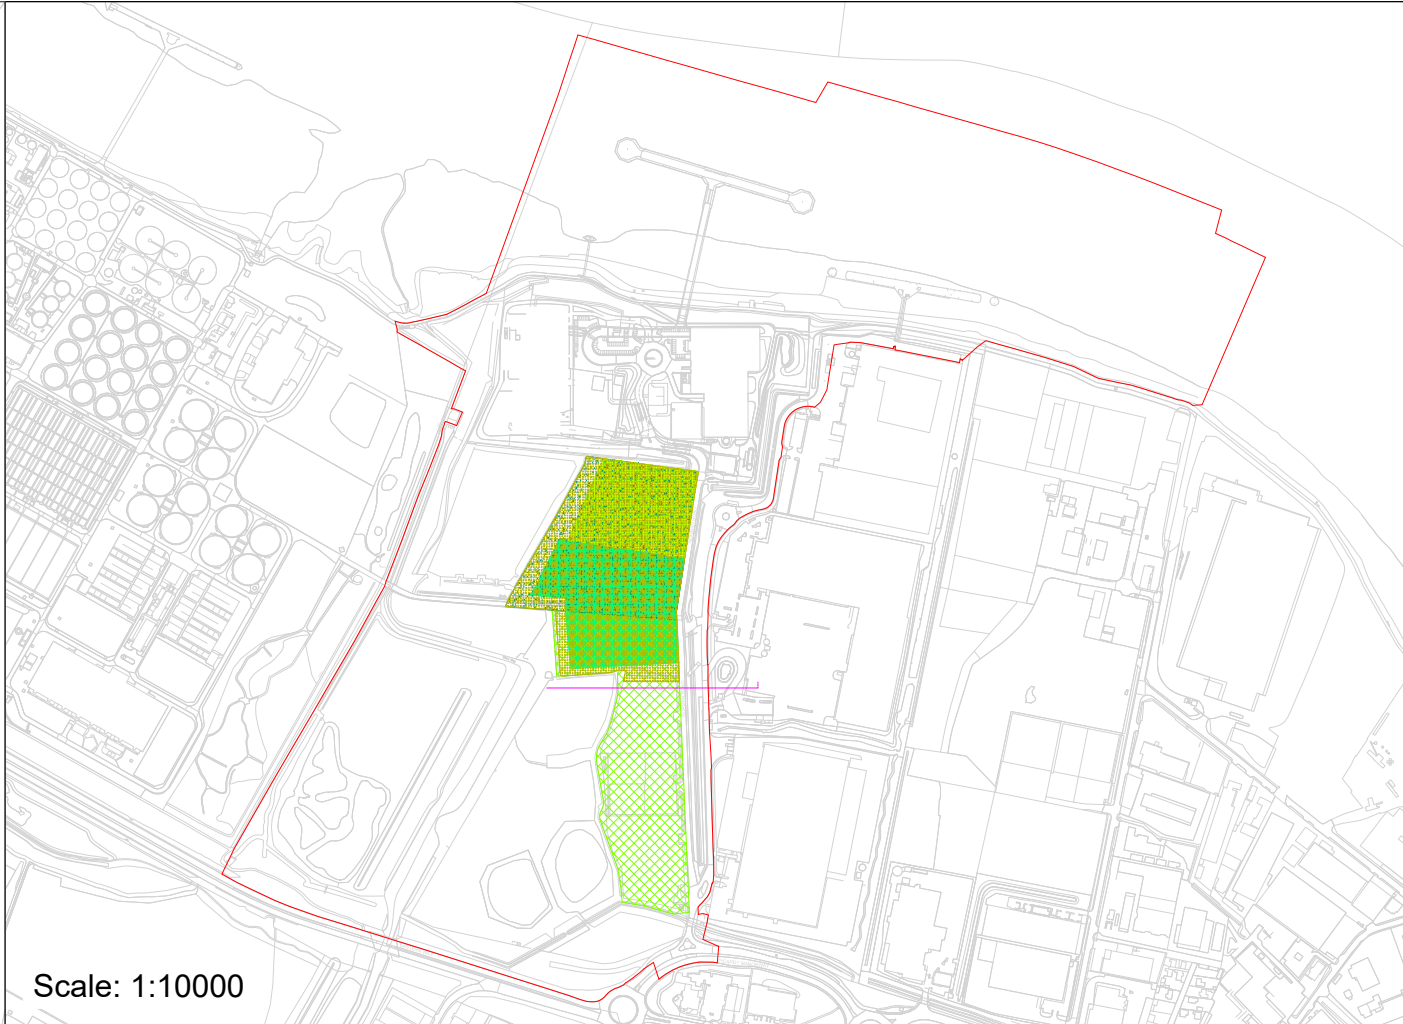

Scale: 1:10000

Key:
ORDER LIMITS

- Notes:
1. ALL DIMENSIONS ARE IN METERS UNLESS STATED OTHERWISE.
 2. NUMBERED WORKS ARE DESCRIBED IN SCHEDULE 1 (AUTHORISED DEVELOPMENT) TO THE DEVELOPMENT CONSENT ORDER
 3. THE WORKS PLANS SHOULD BE READ ALONGSIDE THE DEVELOPMENT CONSENT ORDER, THE PARAMETERS SET OUT IN THE ENVIRONMENTAL STATEMENT AND A SCHEDULE TO THE DCO AND THE DESIGN PRINCIPLES AND DESIGN CODE.

LIMITS OF DEVIATION	WORK No.	AUTHORISED DEVELOPMENT
	1	Carbon Capture Facility
	1A	Carbon Capture Plant(s)
	1B	Absorber Column(s) and Stack
	1C	CO ₂ Processing Plant
	1D	Liquid CO ₂ (LCO ₂) Buffer Storage Area
	1E	Supporting Plant

CONTAINS OS DATA © CROWN COPYRIGHT [AND DATABASE RIGHT] [2023].

P07	SP	MD	PZ	15/01/2025
P04	SP	MD	PZ	21/10/2024
P03	DT	MD	PZ	30/08/2024
P02	SP	DS	TA	16/05/2024
P01	SP	DS	TA	20/03/2024

FINAL				
REVISION	DRAWN	CHECKED	APPROVED	DATE
DESCRIPTION				



PROJECT TITLE:

CORY DECARBONISATION PROJECT

DRAWING TITLE:

WORKS PLANS
REGULATIONS 5(2)(j)
APPLICATION DOCUMENT
REFERENCE 2.3
SHEET 3 OF 46

DRAWING STATUS


FOR CHANGE REQUEST 2

DRAWN: SP	CHECKED: DS	APPROVED: TA	AUTHORISED: AV
--------------	----------------	-----------------	-------------------

SCALE @ A0 SIZE: 1:2500	DATE: January 2025	REVISION: P07
----------------------------	-----------------------	------------------

DRAWING NUMBER:

EN010128-01-XX-DG-PL-0008-P07

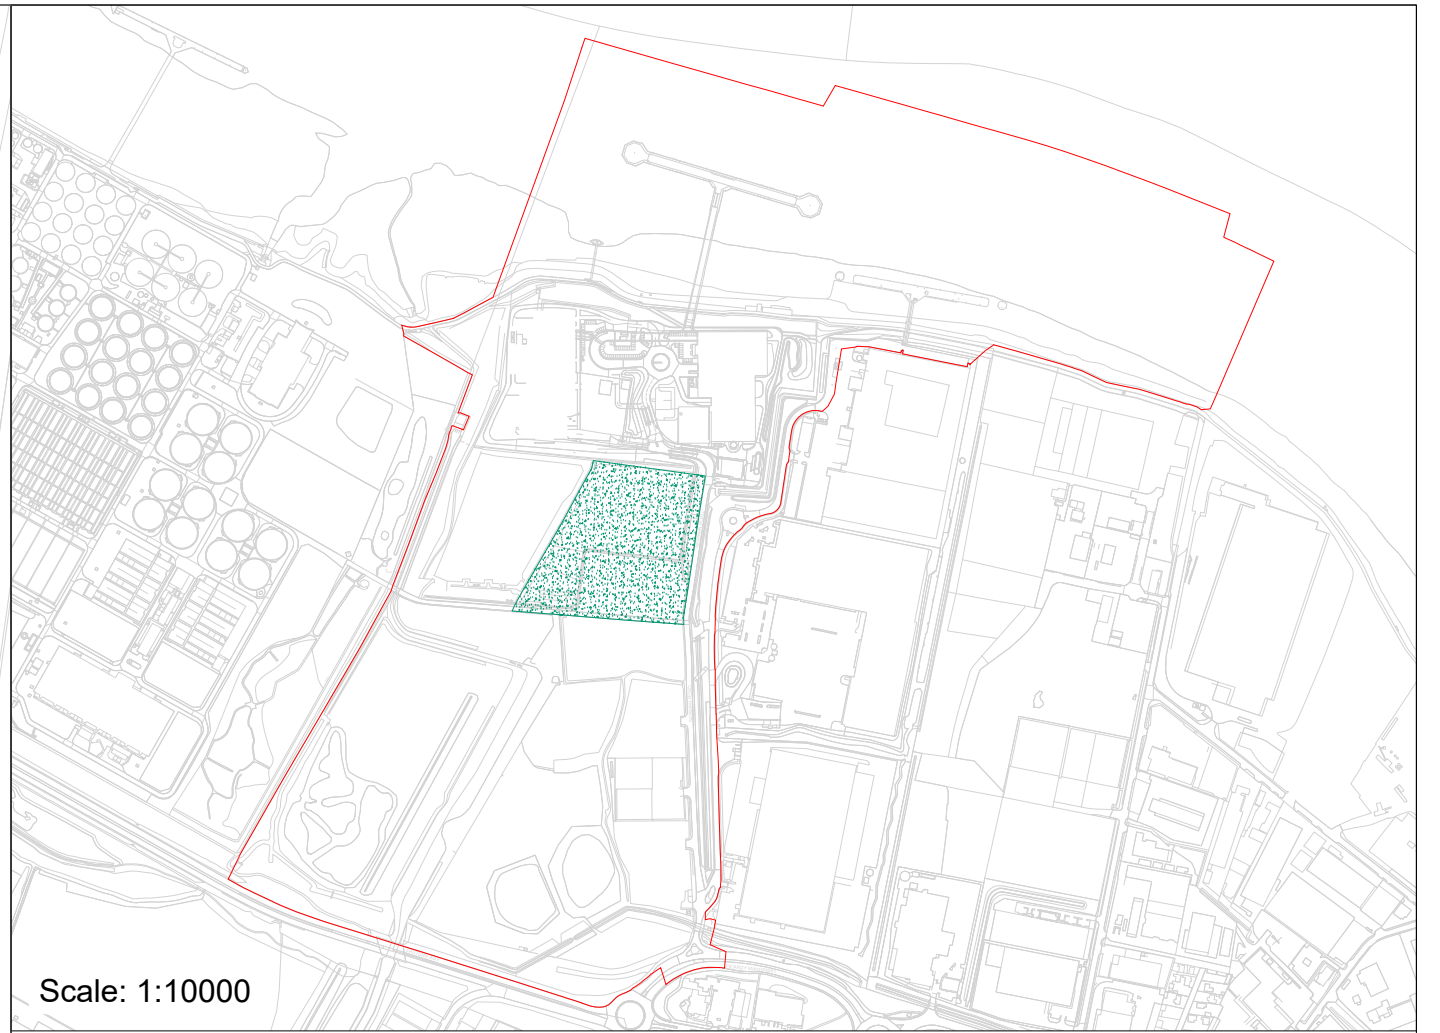

Scale: 1:10000

Key:

ORDER LIMITS

- Notes:**
- 1. ALL DIMENSIONS ARE IN METERS UNLESS STATED OTHERWISE.
 - 2. NUMBERED WORKS ARE DESCRIBED IN SCHEDULE 1 (AUTHORISED DEVELOPMENT) TO THE DEVELOPMENT CONSENT ORDER
 - 3. THE WORKS PLANS SHOULD BE READ ALONGSIDE THE DEVELOPMENT CONSENT ORDER, THE PARAMETERS SET OUT IN THE ENVIRONMENTAL STATEMENT AND A SCHEDULE TO THE DCO AND THE DESIGN PRINCIPLES AND DESIGN CODE.

LIMITS OF DEVIATION	WORK No.	AUTHORISED DEVELOPMENT
	1A	Carbon Capture Plant(s)

CONTAINS OS DATA © CROWN COPYRIGHT [AND DATABASE RIGHT] [2023].

P07	SP	MD	PZ	15/01/2025
P04	SP	MD	PZ	21/10/2024
P03	DT	MD	PZ	30/08/2024
P02	SP	DS	TA	16/05/2024
P01	SP	DS	TA	20/03/2024

FINAL				
REVISION	DRAWN	CHECKED	APPROVED	DATE

DESCRIPTION



PROJECT TITLE:

CORY DECARBONISATION PROJECT

DRAWING TITLE:

WORKS PLANS
REGULATION 5(2)(j)
APPLICATION DOCUMENT
REFERENCE 2.3
SHEET 4 OF 46

DRAWING STATUS



FOR CHANGE REQUEST 2

DRAWN: SP	CHECKED: DS	APPROVED: TA	AUTHORISED: AV
--------------	----------------	-----------------	-------------------

SCALE @ A0 SIZE: 1:2500	DATE: January 2025	REVISION: P07
----------------------------	-----------------------	------------------

DRAWING NUMBER:

EN010128-01-XX-DG-PL-0009-P07

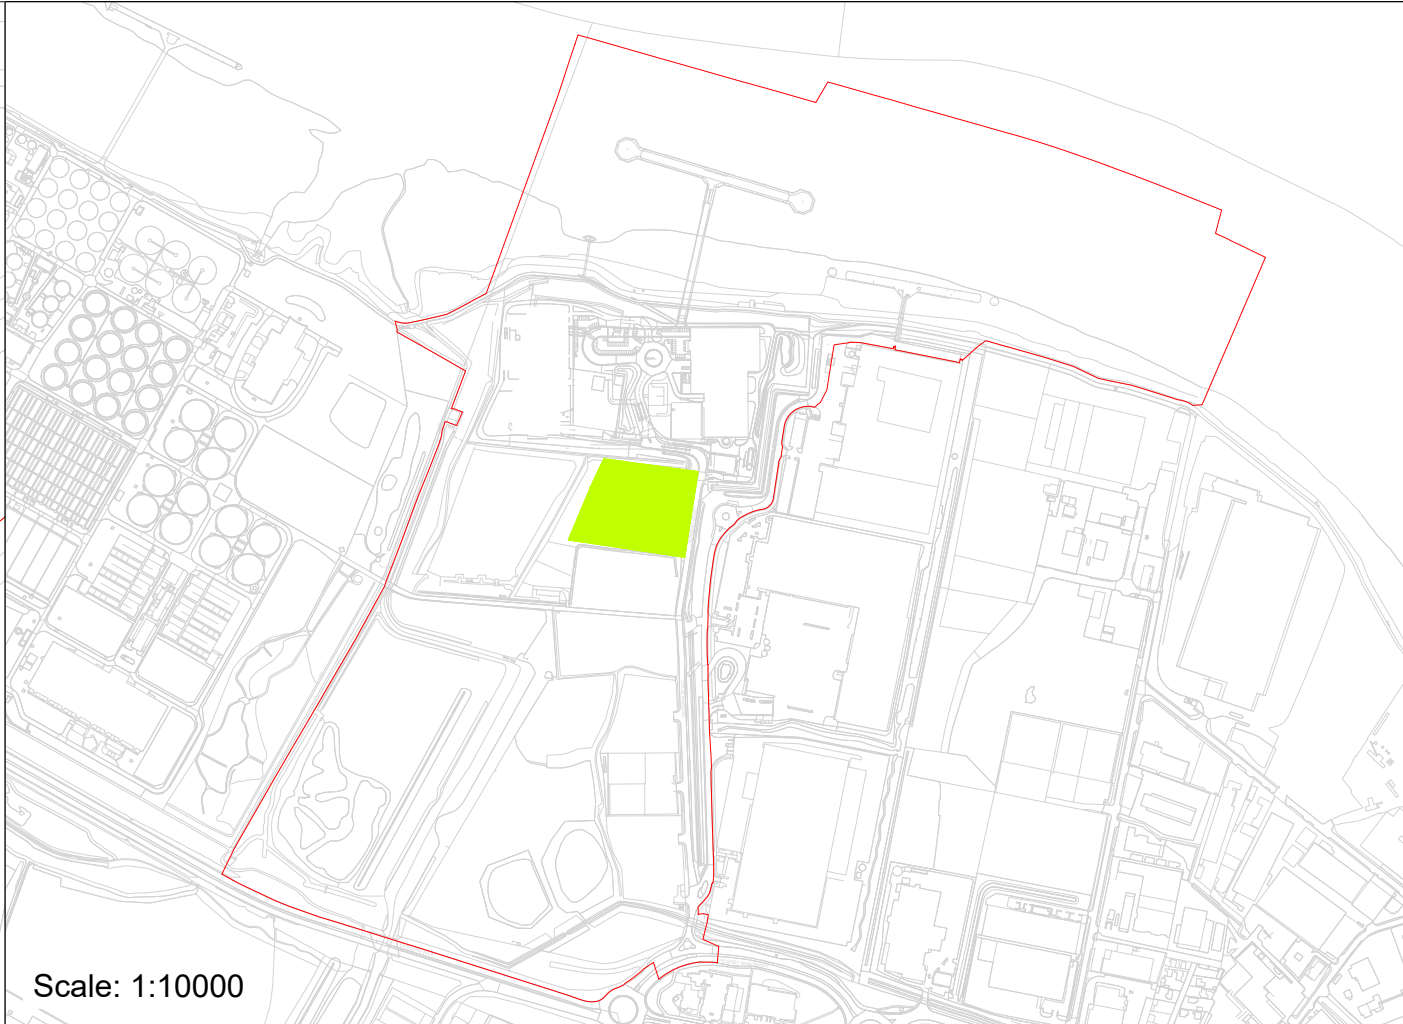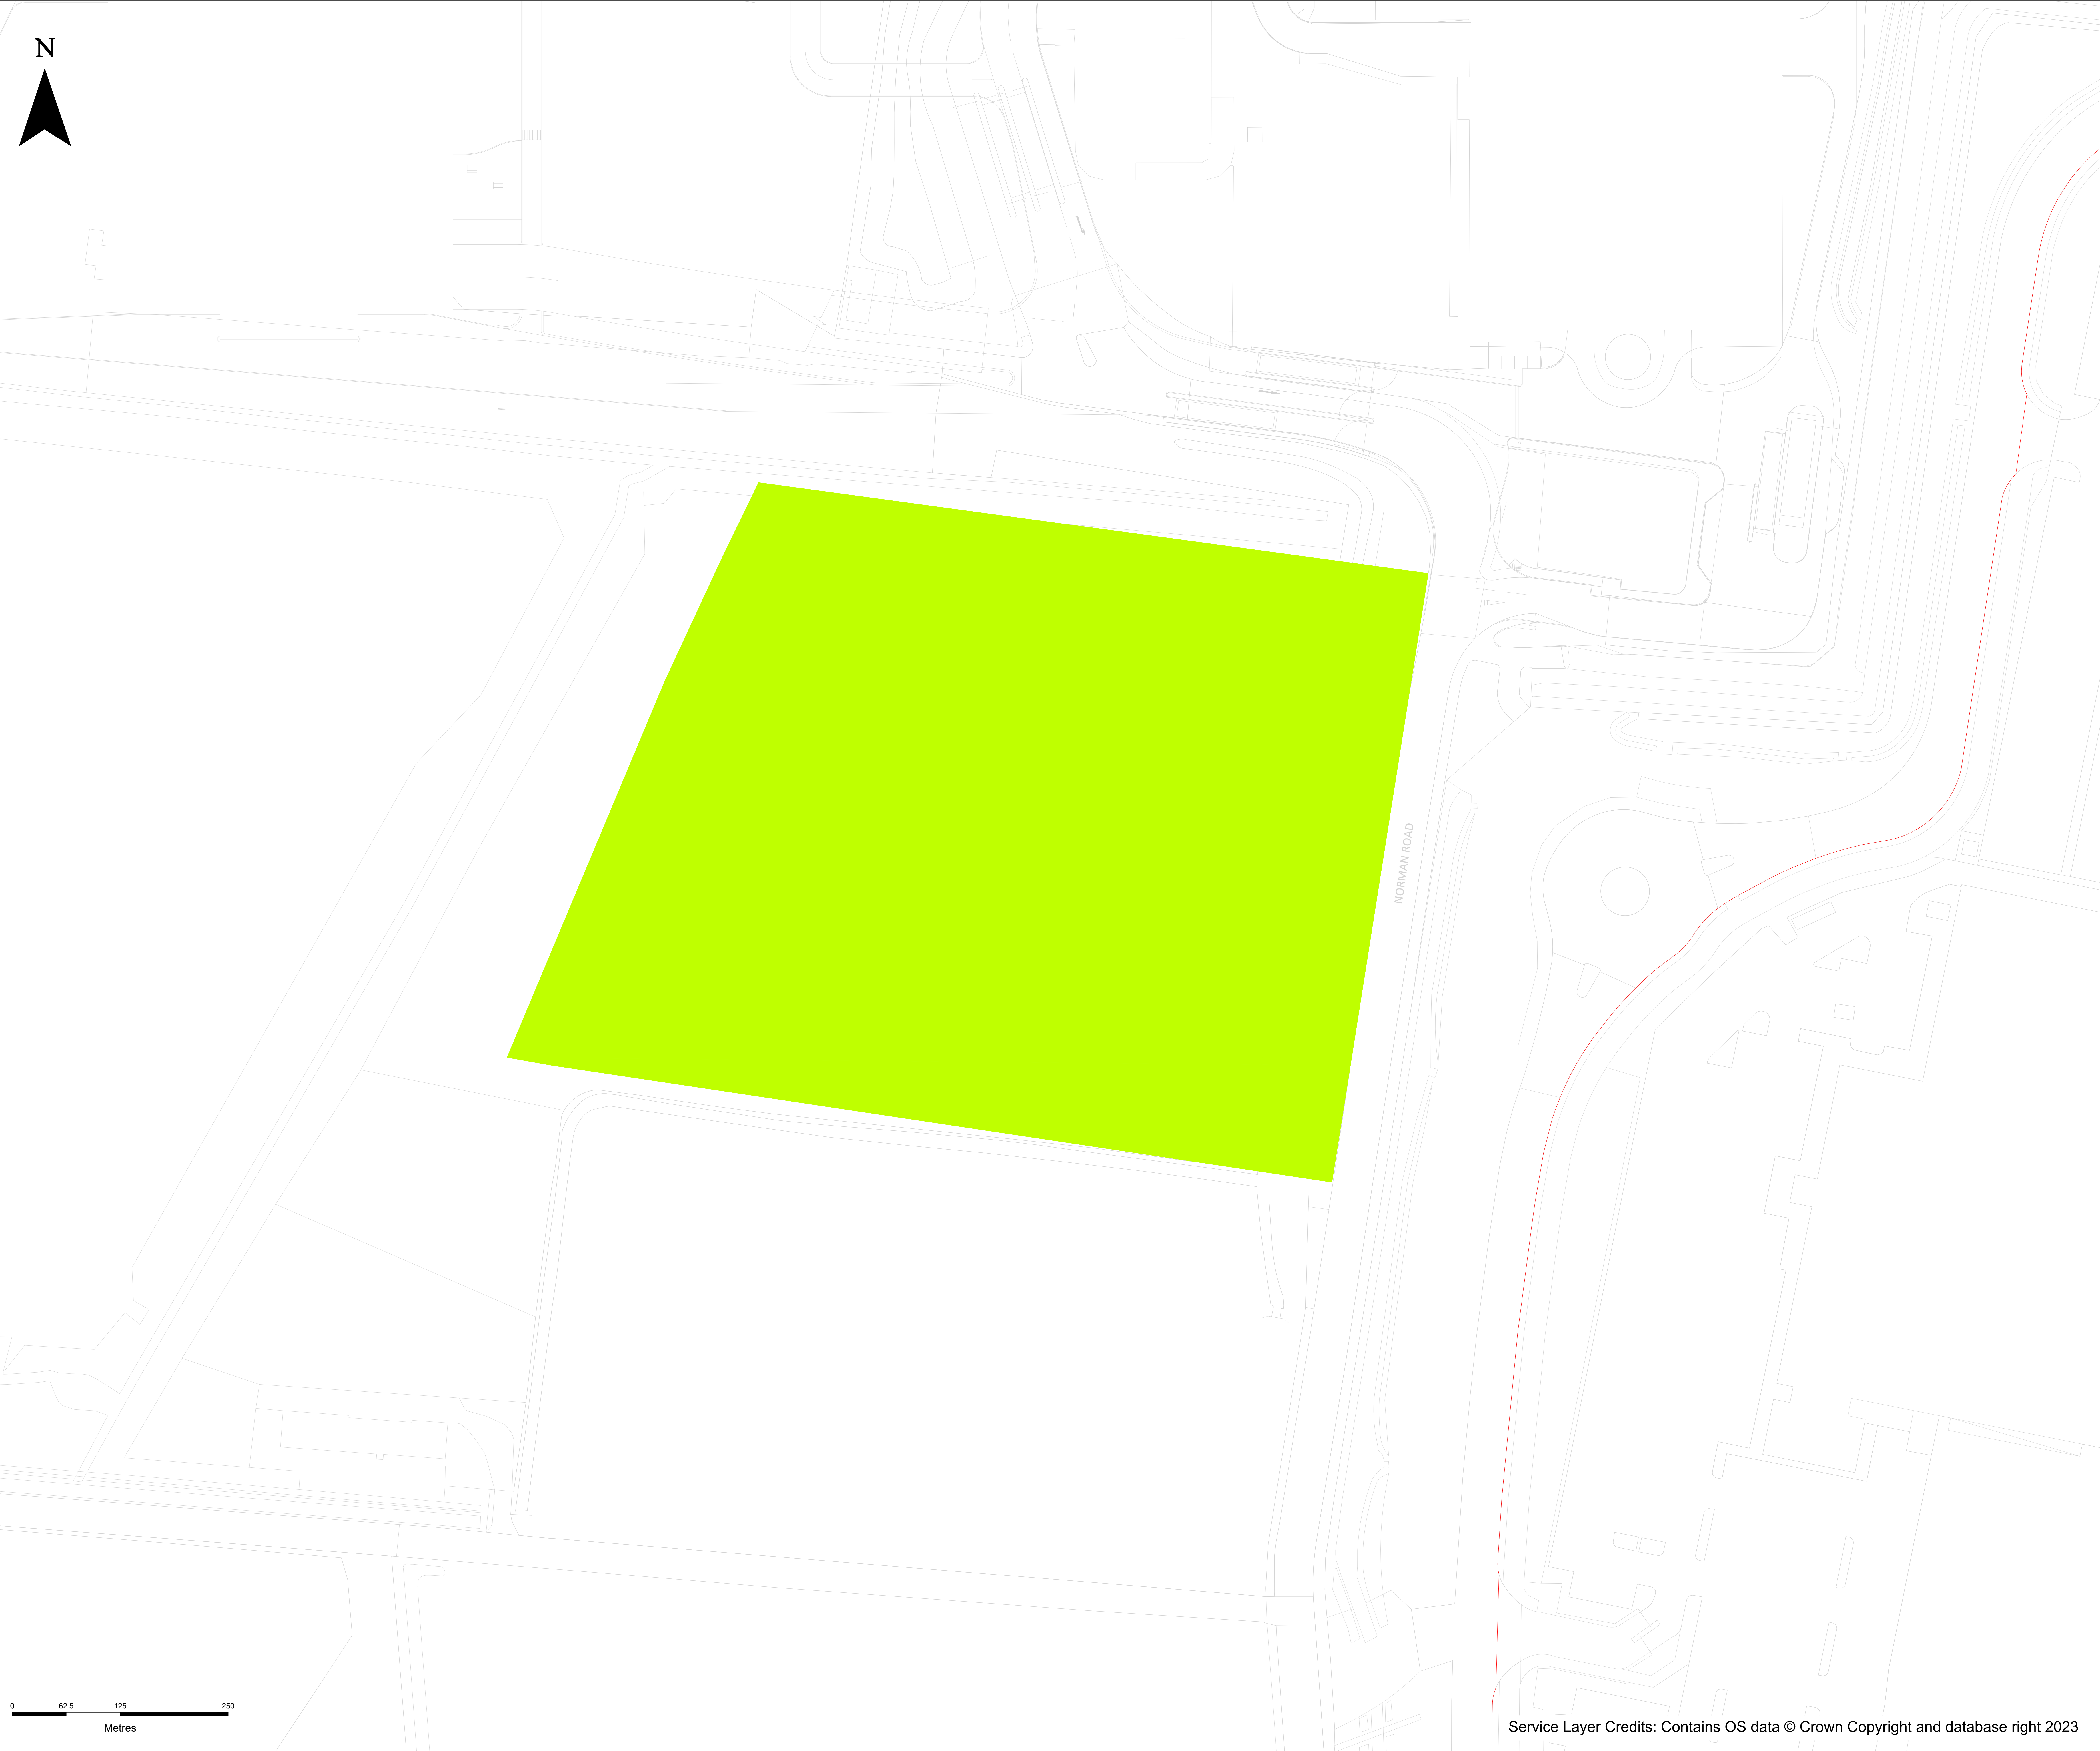

Scale: 1:10000

- Key:**
- ORDER LIMITS
- Notes:**
- ALL DIMENSIONS ARE IN METERS UNLESS STATED OTHERWISE.
 - NUMBERED WORKS ARE DESCRIBED IN SCHEDULE 1 (AUTHORISED DEVELOPMENT) TO THE DEVELOPMENT CONSENT ORDER
 - THE WORKS PLANS SHOULD BE READ ALONGSIDE THE DEVELOPMENT CONSENT ORDER, THE PARAMETERS SET OUT IN THE ENVIRONMENTAL STATEMENT AND A SCHEDULE TO THE DCO AND THE DESIGN PRINCIPLES AND DESIGN CODE.

LIMITS OF DEVIATION	WORK No.	AUTHORISED DEVELOPMENT
	1B	Absorber Column(s) and Stack

CONTAINS OS DATA © CROWN COPYRIGHT [AND DATABASE RIGHT] [2023].

P07	SP	MD	PZ	15/01/2025
P04	SP	MD	PZ	21/10/2024
P03	DT	MD	PZ	30/08/2024
P02	SP	DS	TA	16/05/2024
P01	SP	DS	TA	20/03/2024

FINAL				
REVISION	DRAWN	CHECKED	APPROVED	DATE
DESCRIPTION				



PROJECT TITLE:

CORY DECARBONISATION PROJECT

DRAWING TITLE:

WORKS PLANS
REGULATION 5(2)(j)
APPLICATION DOCUMENT
REFERENCE 2.3
SHEET 5 OF 46

DRAWING STATUS


FOR CHANGE REQUEST 2

DRAWN: SP	CHECKED: DS	APPROVED: TA	AUTHORISED: AV
--------------	----------------	-----------------	-------------------

SCALE @ A0 SIZE: 1:2500	DATE: January 2025	REVISION: P07
----------------------------	-----------------------	------------------

DRAWING NUMBER:

EN010128-01-XX-DG-PL-0010-P07

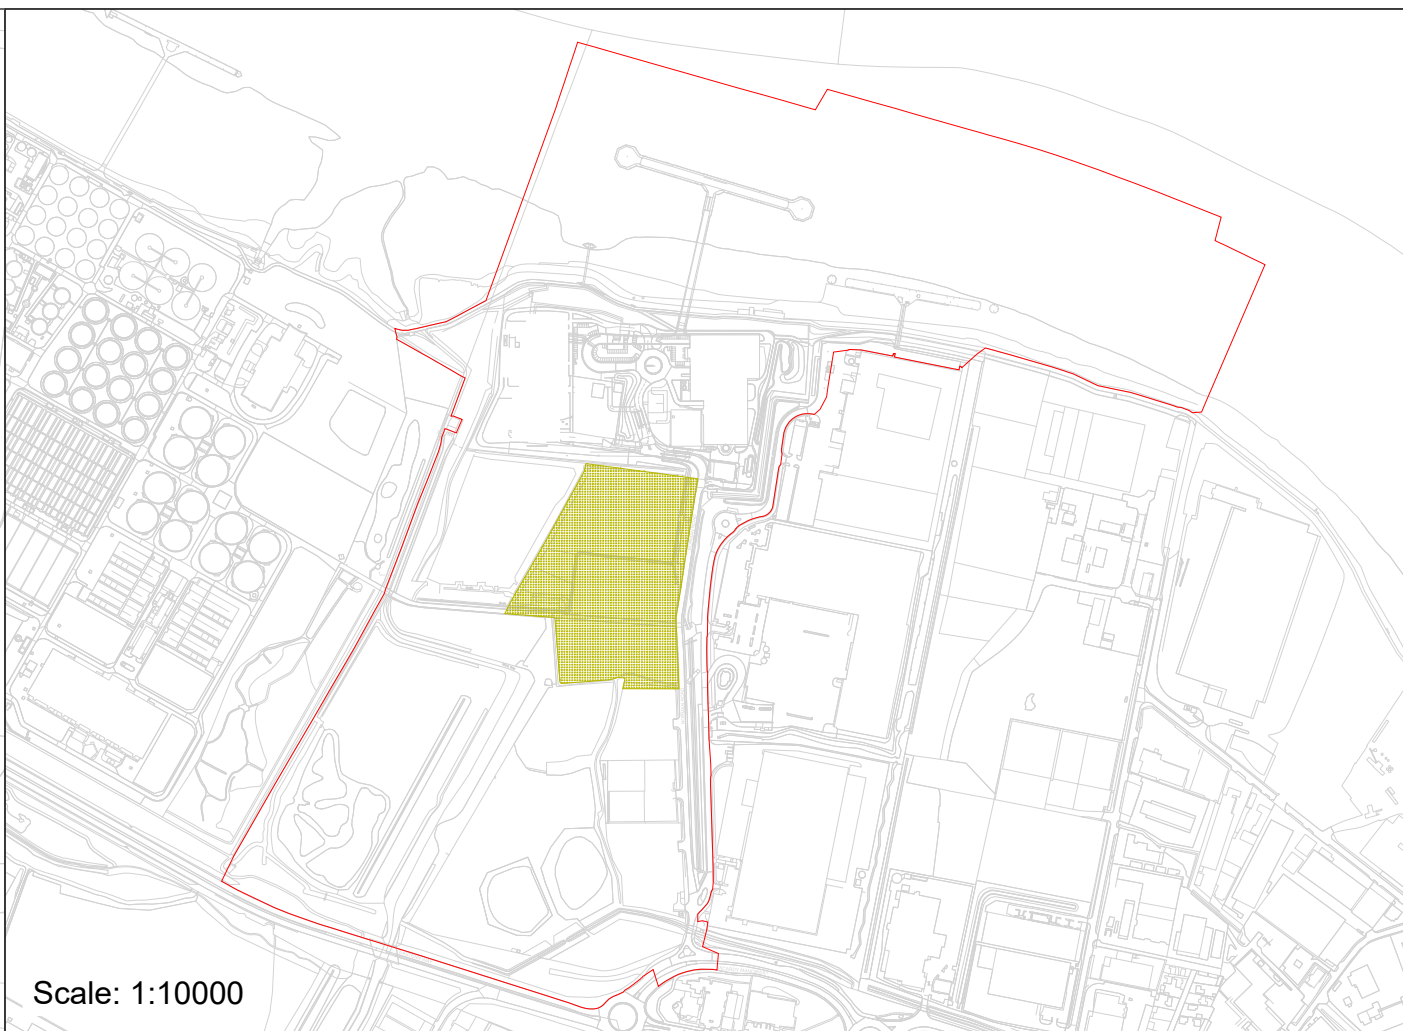

Key:

ORDER LIMITS

Notes:

- ALL DIMENSIONS ARE IN METERS UNLESS STATED OTHERWISE.
- NUMBERED WORKS ARE DESCRIBED IN SCHEDULE 1 (AUTHORISED DEVELOPMENT) TO THE DEVELOPMENT CONSENT ORDER
- THE WORKS PLANS SHOULD BE READ ALONGSIDE THE DEVELOPMENT CONSENT ORDER, THE PARAMETERS SET OUT IN THE ENVIRONMENTAL STATEMENT AND A SCHEDULE TO THE DCO AND THE DESIGN PRINCIPLES AND DESIGN CODE.

LIMITS OF DEVIATION	WORK No.	AUTHORISED DEVELOPMENT
	1C	CO ₂ Processing Plant

CONTAINS OS DATA © CROWN COPYRIGHT [AND DATABASE RIGHT] [2023].

P07	SP	MD	PZ	15/01/2025
P04	SP	MD	PZ	21/10/2024
P03	DT	MD	PZ	30/08/2024
P02	SP	DS	TA	16/05/2024
P01	SP	DS	TA	20/03/2024

FINAL				
REVISION	DRAWN	CHECKED	APPROVED	DATE

DESCRIPTION



PROJECT TITLE:

CORY DECARBONISATION PROJECT

DRAWING TITLE:

WORKS PLANS
REGULATION 5(2)(j)
APPLICATION DOCUMENT
REFERENCE 2.3
SHEET 6 OF 46


DRAWING STATUS

FOR CHANGE REQUEST 2

DRAWN: SP	CHECKED: DS	APPROVED: TA	AUTHORISED: AV
SCALE @ A0 SIZE: 1:2500		DATE: January 2025	REVISION: P07

DRAWING NUMBER:

EN010128-01-XX-DG-PL-0011-P07

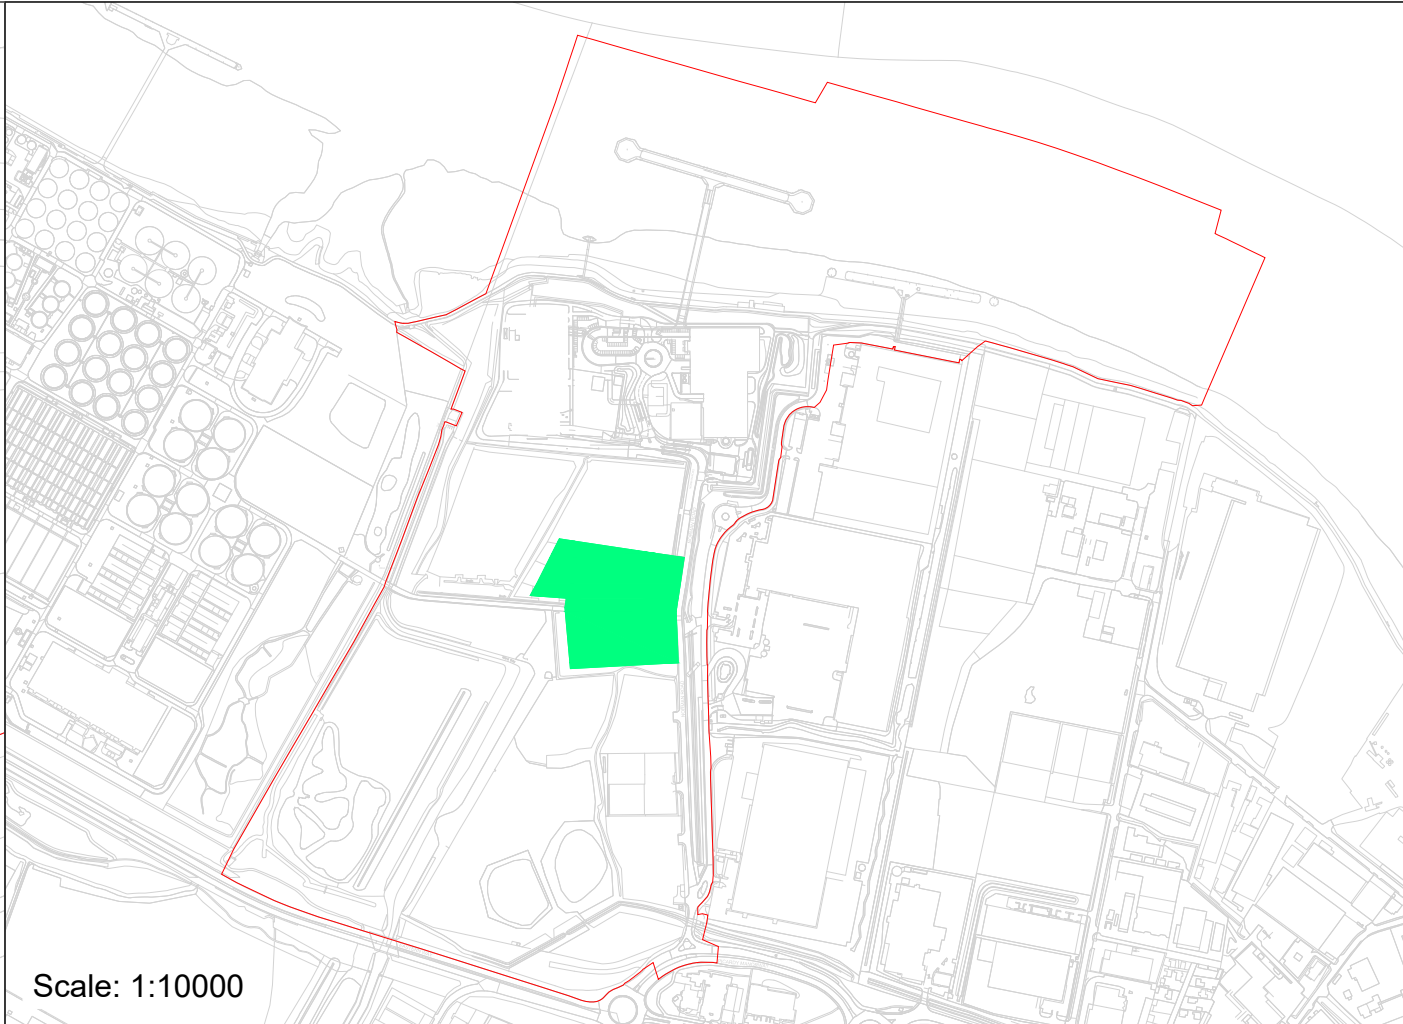

Scale: 1:10000

- Key:**
- ORDER LIMITS
- Notes:**
- ALL DIMENSIONS ARE IN METERS UNLESS STATED OTHERWISE.
 - NUMBERED WORKS ARE DESCRIBED IN SCHEDULE 1 (AUTHORISED DEVELOPMENT) TO THE DEVELOPMENT CONSENT ORDER
 - THE WORKS PLANS SHOULD BE READ ALONGSIDE THE DEVELOPMENT CONSENT ORDER, THE PARAMETERS SET OUT IN THE ENVIRONMENTAL STATEMENT AND A SCHEDULE TO THE DCO AND THE DESIGN PRINCIPLES AND DESIGN CODE.

LIMITS OF DEVIATION	WORK No.	AUTHORISED DEVELOPMENT
	1D	Liquid CO ₂ (LCO ₂) Buffer Storage Area

CONTAINS OS DATA © CROWN COPYRIGHT [AND DATABASE RIGHT] [2023].

P07	SP	MD	PZ	15/01/2025
P04	SP	MD	PZ	21/10/2024
P03	DT	MD	PZ	30/08/2024
P02	SP	DS	TA	16/05/2024
P01	SP	DS	TA	20/03/2024

FINAL				
REVISION	DRAWN	CHECKED	APPROVED	DATE
DESCRIPTION				



PROJECT TITLE:

CORY DECARBONISATION PROJECT

DRAWING TITLE:

WORKS PLANS
REGULATION 5(2)(j)
APPLICATION DOCUMENT
REFERENCE 2.3
SHEET 7 OF 46

DRAWING STATUS


FOR CHANGE REQUEST 2

DRAWN: SP	CHECKED: DS	APPROVED: TA	AUTHORISED: AV
--------------	----------------	-----------------	-------------------

SCALE @ A0 SIZE: 1:2500	DATE: January 2025	REVISION: P07
----------------------------	-----------------------	------------------

DRAWING NUMBER:

EN010128-01-XX-DG-PL-0012-P07

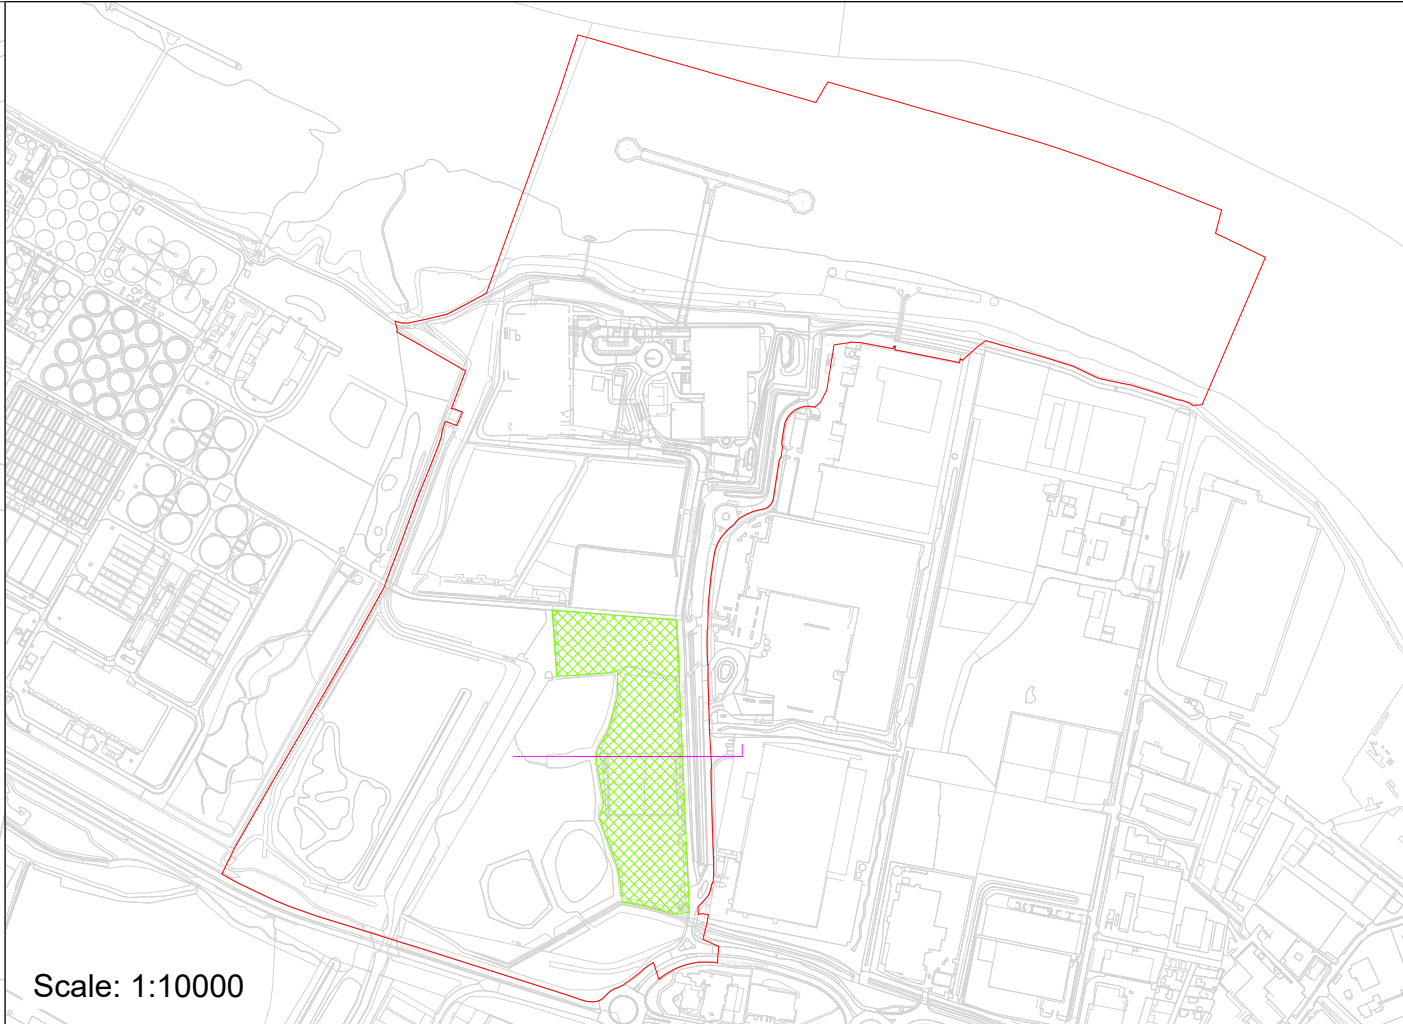

Key:

ORDER LIMITS

Notes:

1. ALL DIMENSIONS ARE IN METERS UNLESS STATED OTHERWISE.
2. NUMBERED WORKS ARE DESCRIBED IN SCHEDULE 1 (AUTHORISED DEVELOPMENT) TO THE DEVELOPMENT CONSENT ORDER
3. THE WORKS PLANS SHOULD BE READ ALONGSIDE THE DEVELOPMENT CONSENT ORDER, THE PARAMETERS SET OUT IN THE ENVIRONMENTAL STATEMENT AND A SCHEDULE TO THE DCO AND THE DESIGN PRINCIPLES AND DESIGN CODE.

LIMITS OF DEVIATION	WORK No.	AUTHORISED DEVELOPMENT
	1E	Supporting Plant

CONTAINS OS DATA © CROWN COPYRIGHT [AND DATABASE RIGHT] [2023].

P07	SP	MD	PZ	15/01/2025
P04	SP	MD	PZ	21/10/2024
P03	DT	MD	PZ	30/08/2024
P02	SP	DS	TA	16/05/2024
P01	SP	DS	TA	20/03/2024

FINAL				
REVISION	DRAWN	CHECKED	APPROVED	DATE
DESCRIPTION				

PROJECT TITLE:

CORY DECARBONISATION PROJECT

DRAWING TITLE:

WORKS PLANS
REGULATION 5(2)(j)
APPLICATION DOCUMENT
REFERENCE 2.3
SHEET 8 OF 46

DRAWING STATUS


FOR CHANGE REQUEST 2

DRAWN: SP	CHECKED: DS	APPROVED: TA	AUTHORISED: AV
--------------	----------------	-----------------	-------------------

SCALE @ A0 SIZE: 1:2500	DATE: January 2025	REVISION: P07
----------------------------	-----------------------	------------------

DRAWING NUMBER:

EN010128-01-XX-DG-PL-0013-P07

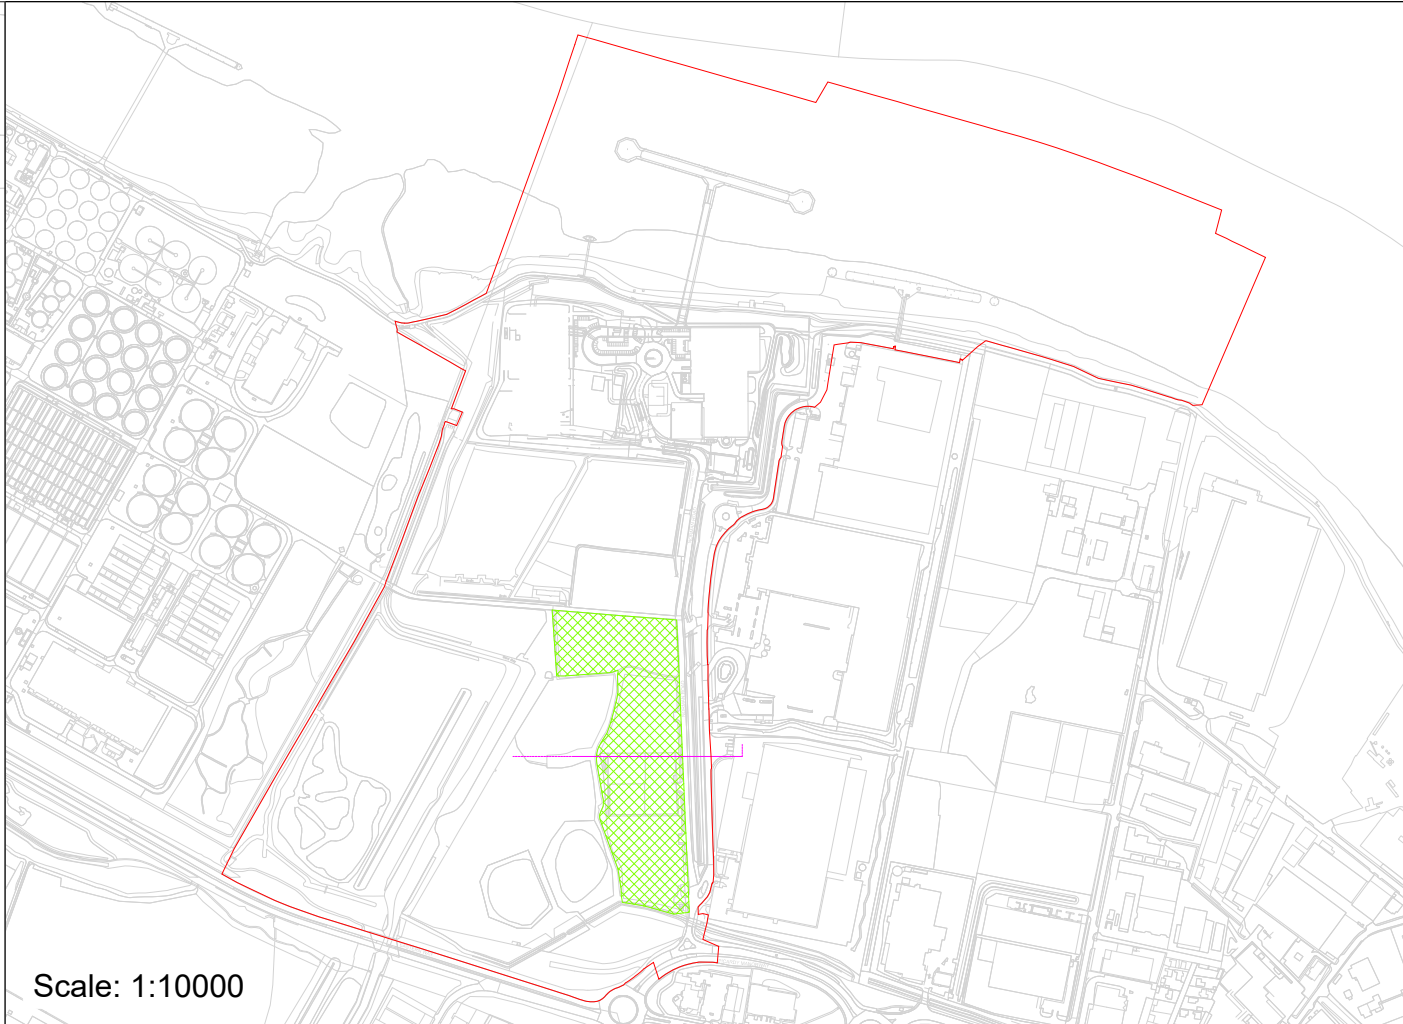

Scale: 1:10000

- Key:**
- ORDER LIMITS
- Notes:**
- ALL DIMENSIONS ARE IN METERS UNLESS STATED OTHERWISE.
 - NUMBERED WORKS ARE DESCRIBED IN SCHEDULE 1 (AUTHORISED DEVELOPMENT) TO THE DEVELOPMENT CONSENT ORDER
 - THE WORKS PLANS SHOULD BE READ ALONGSIDE THE DEVELOPMENT CONSENT ORDER, THE PARAMETERS SET OUT IN THE ENVIRONMENTAL STATEMENT AND A SCHEDULE TO THE DCO AND THE DESIGN PRINCIPLES AND DESIGN CODE.

LIMITS OF DEVIATION	WORK No.	AUTHORISED DEVELOPMENT
	1E	Supporting Plant

CONTAINS OS DATA © CROWN COPYRIGHT [AND DATABASE RIGHT] [2023].

P07	SP	MD	PZ	15/01/2025
P04	SP	MD	PZ	21/10/2024
P03	DT	MD	PZ	30/08/2024
P02	SP	DS	TA	16/05/2024
P01	SP	DS	TA	20/03/2024

FINAL				
REVISION	DRAWN	CHECKED	APPROVED	DATE
DESCRIPTION				



PROJECT TITLE:

CORY DECARBONISATION PROJECT

DRAWING TITLE:

WORKS PLANS
REGULATION 5(2)(j)
APPLICATION DOCUMENT
REFERENCE 2.3
SHEET 9 OF 46



DRAWING STATUS

FOR CHANGE REQUEST 2

DRAWN: SP	CHECKED: DS	APPROVED: TA	AUTHORISED: AV
SCALE @ A0 SIZE: 1:2500		DATE: January 2025	REVISION: P07

DRAWING NUMBER:

EN010128-01-XX-DG-PL-0013-P07

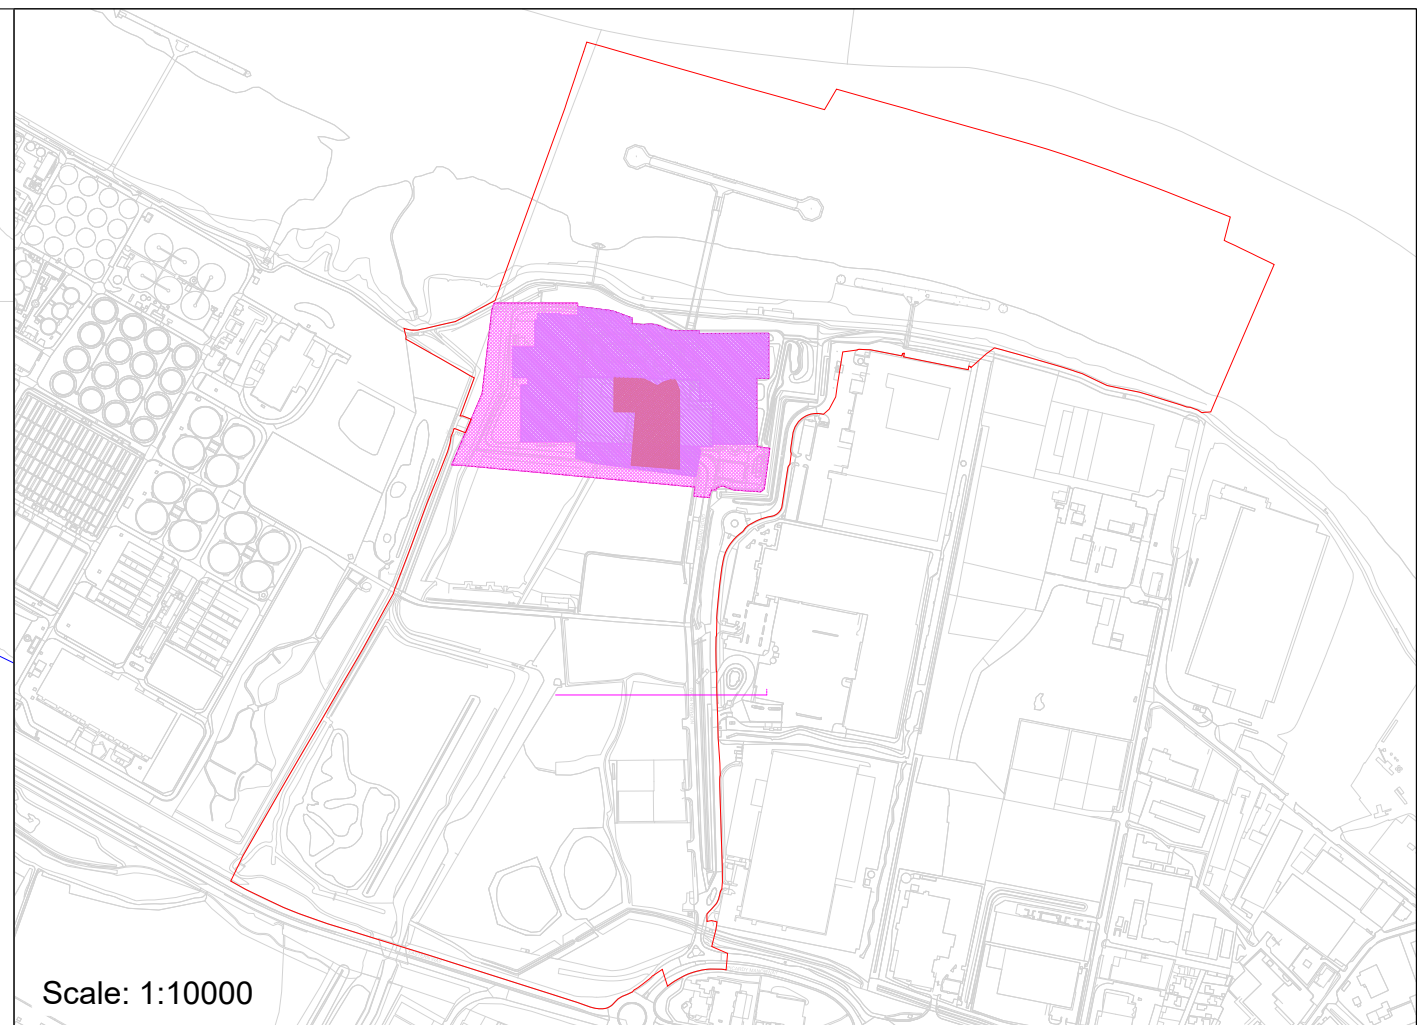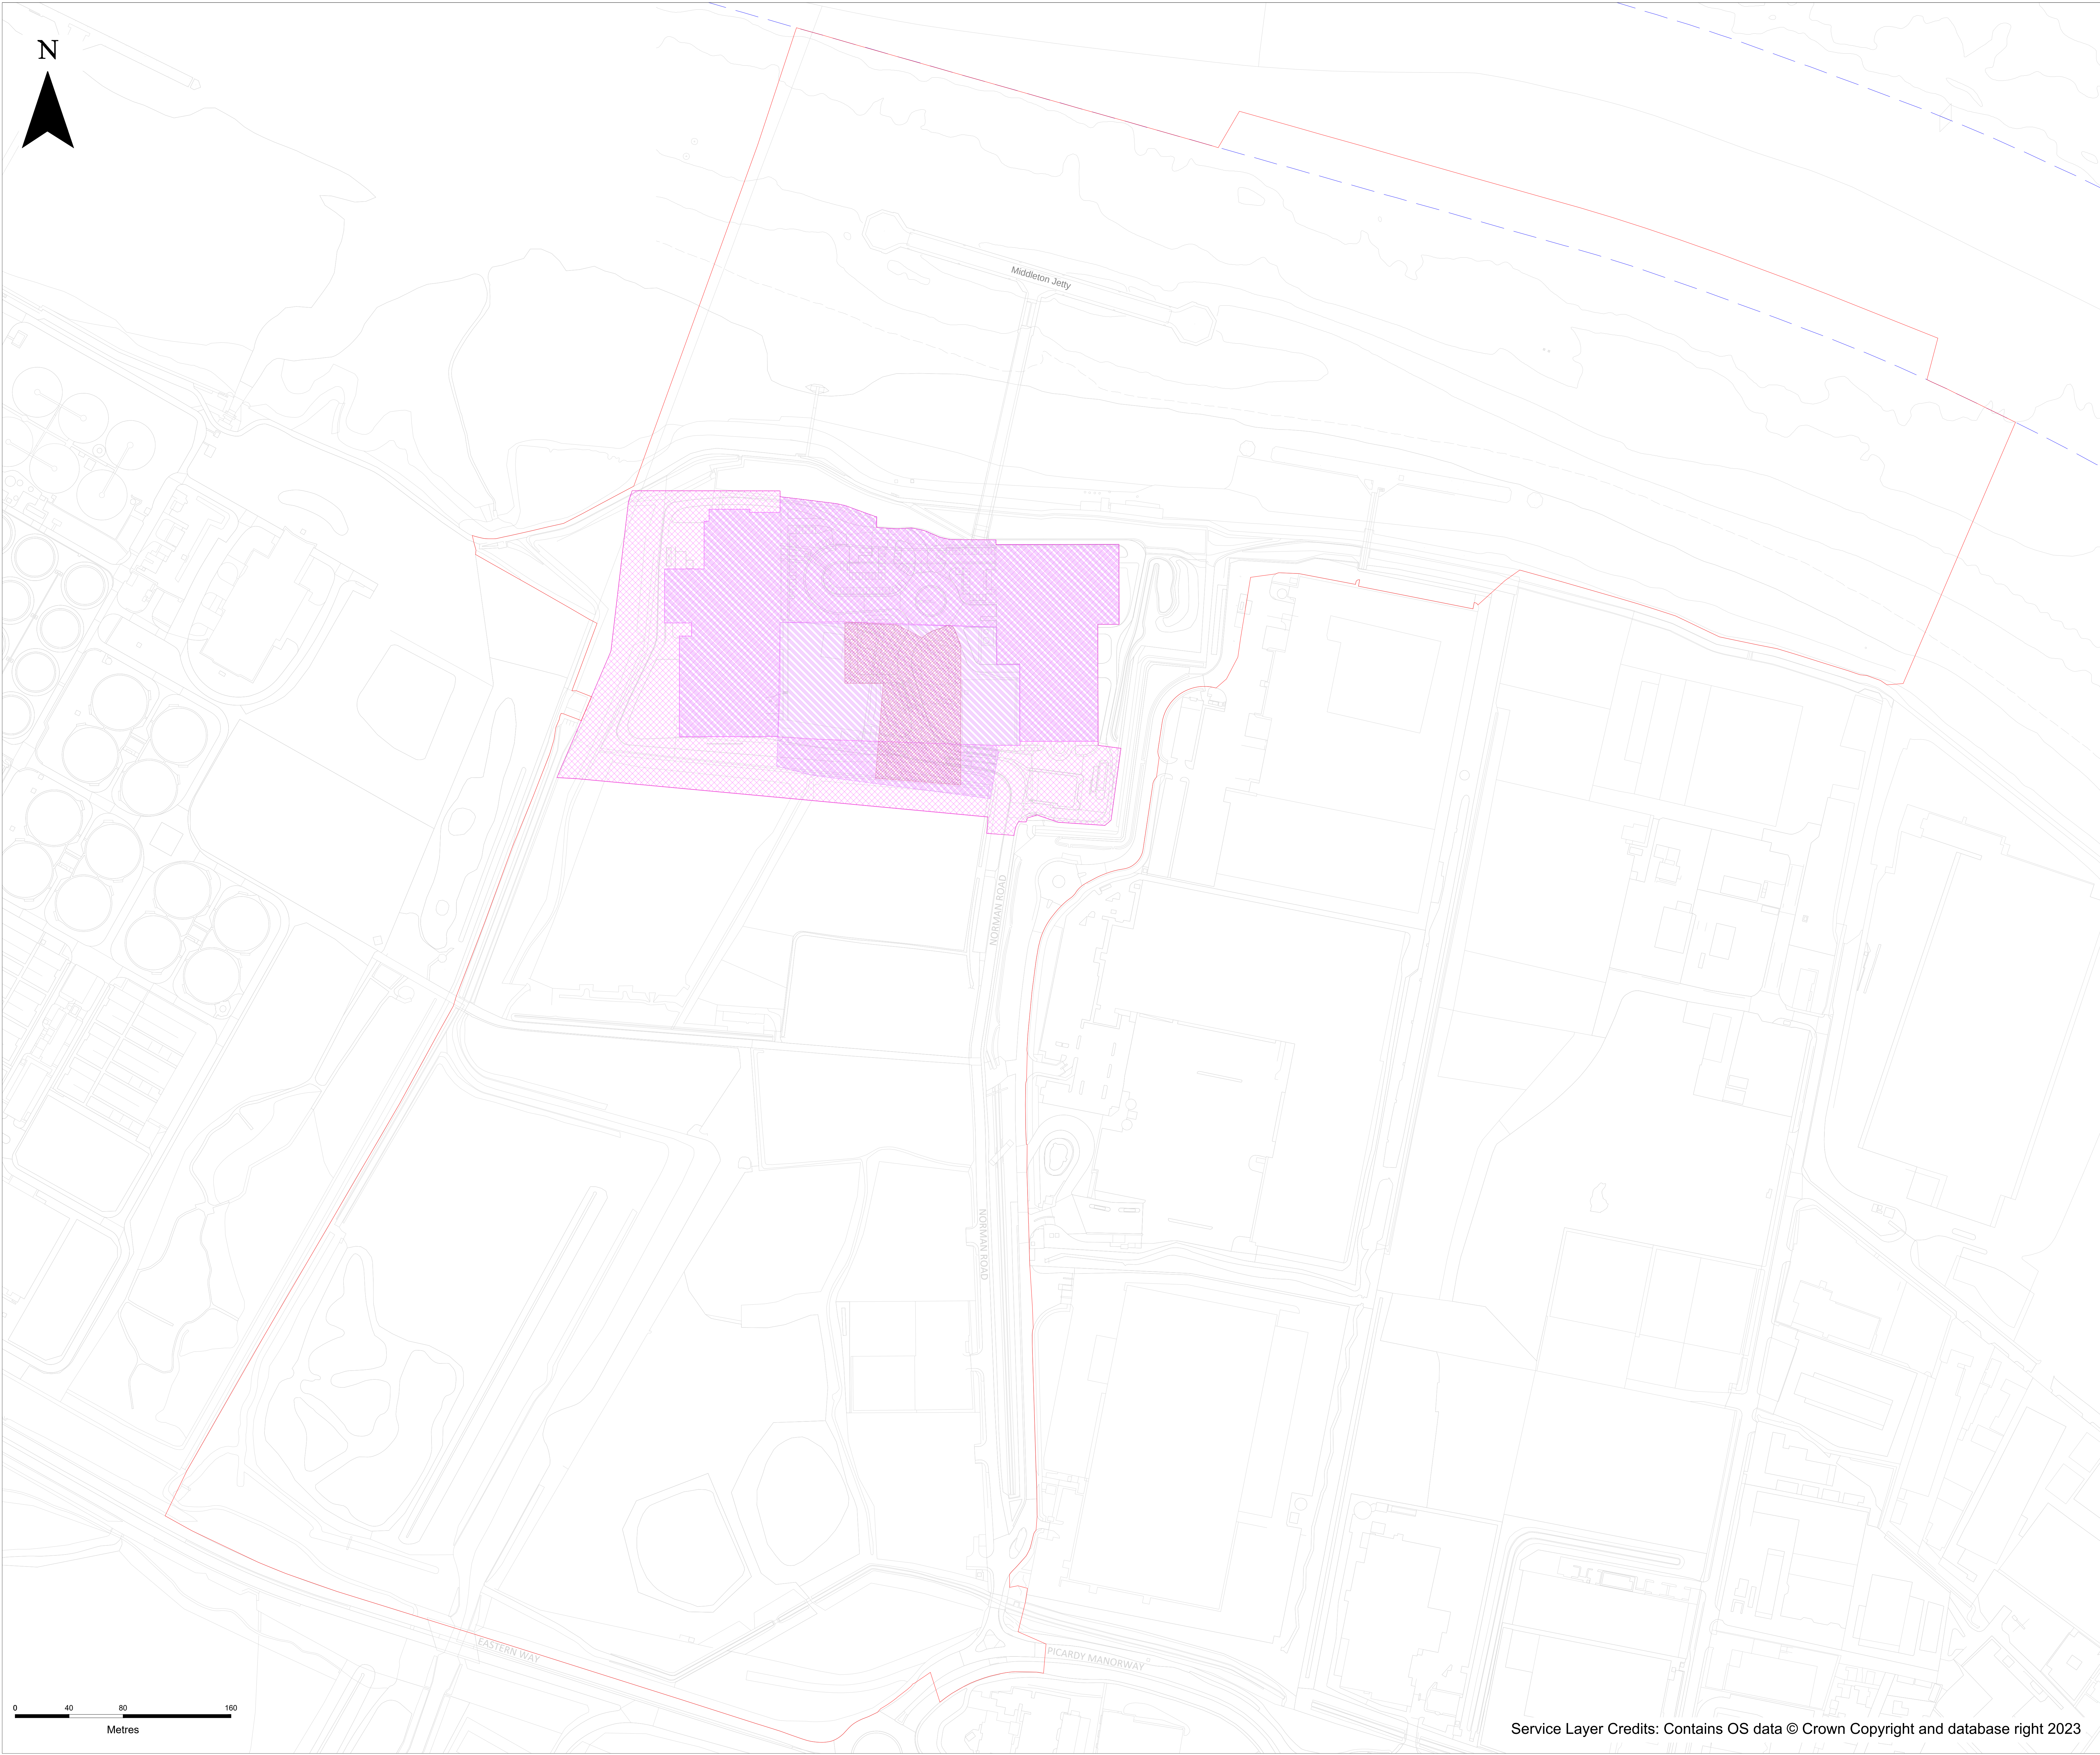

- Key:**
- ORDER LIMITS
 - BOUNDARIES OF AUTHORISED NAVIGATIONAL CHANNEL
- Notes:**
- ALL DIMENSIONS ARE IN METERS UNLESS STATED OTHERWISE.
 - NUMBERED WORKS ARE DESCRIBED IN SCHEDULE 1 (AUTHORISED DEVELOPMENT) TO THE DEVELOPMENT CONSENT ORDER
 - THE WORKS PLANS SHOULD BE READ ALONGSIDE THE DEVELOPMENT CONSENT ORDER, THE PARAMETERS SET OUT IN THE ENVIRONMENTAL STATEMENT AND A SCHEDULE TO THE DCO AND THE DESIGN PRINCIPLES AND DESIGN CODE.

LIMITS OF DEVIATION	WORK No.	AUTHORISED DEVELOPMENT
	2	Modification and Interconnection to Riverside 1 and Riverside 2
	2A	Process Steam and Condensate Connections
	2B	Flue Gas Supply Ductwork
	2C	Electrical Connections

CONTAINS OS DATA © CROWN COPYRIGHT [AND DATABASE RIGHT] [2023].

P07	SP	MD	PZ	15/01/2025
P04	SP	MD	PZ	21/10/2024
P03	DT	MD	PZ	30/08/2024
P02	SP	DS	TA	16/05/2024
P01	SP	DS	TA	20/03/2024

FINAL				
REVISION	DRAWN	CHECKED	APPROVED	DATE
DESCRIPTION				



PROJECT TITLE:

CORY DECARBONISATION PROJECT

DRAWING TITLE:

WORKS PLANS
REGULATION 5(2)(j)
APPLICATION DOCUMENT
REFERENCE 2.3
SHEET 10 OF 46

DRAWING STATUS



FOR CHANGE REQUEST 2

DRAWN: SP	CHECKED: DS	APPROVED: TA	AUTHORISED: AV
--------------	----------------	-----------------	-------------------

SCALE @ A0 SIZE: 1:1600	DATE: January 2025	REVISION: P07
----------------------------	-----------------------	------------------

DRAWING NUMBER:

EN010128-01-XX-DG-PL-0014-P07

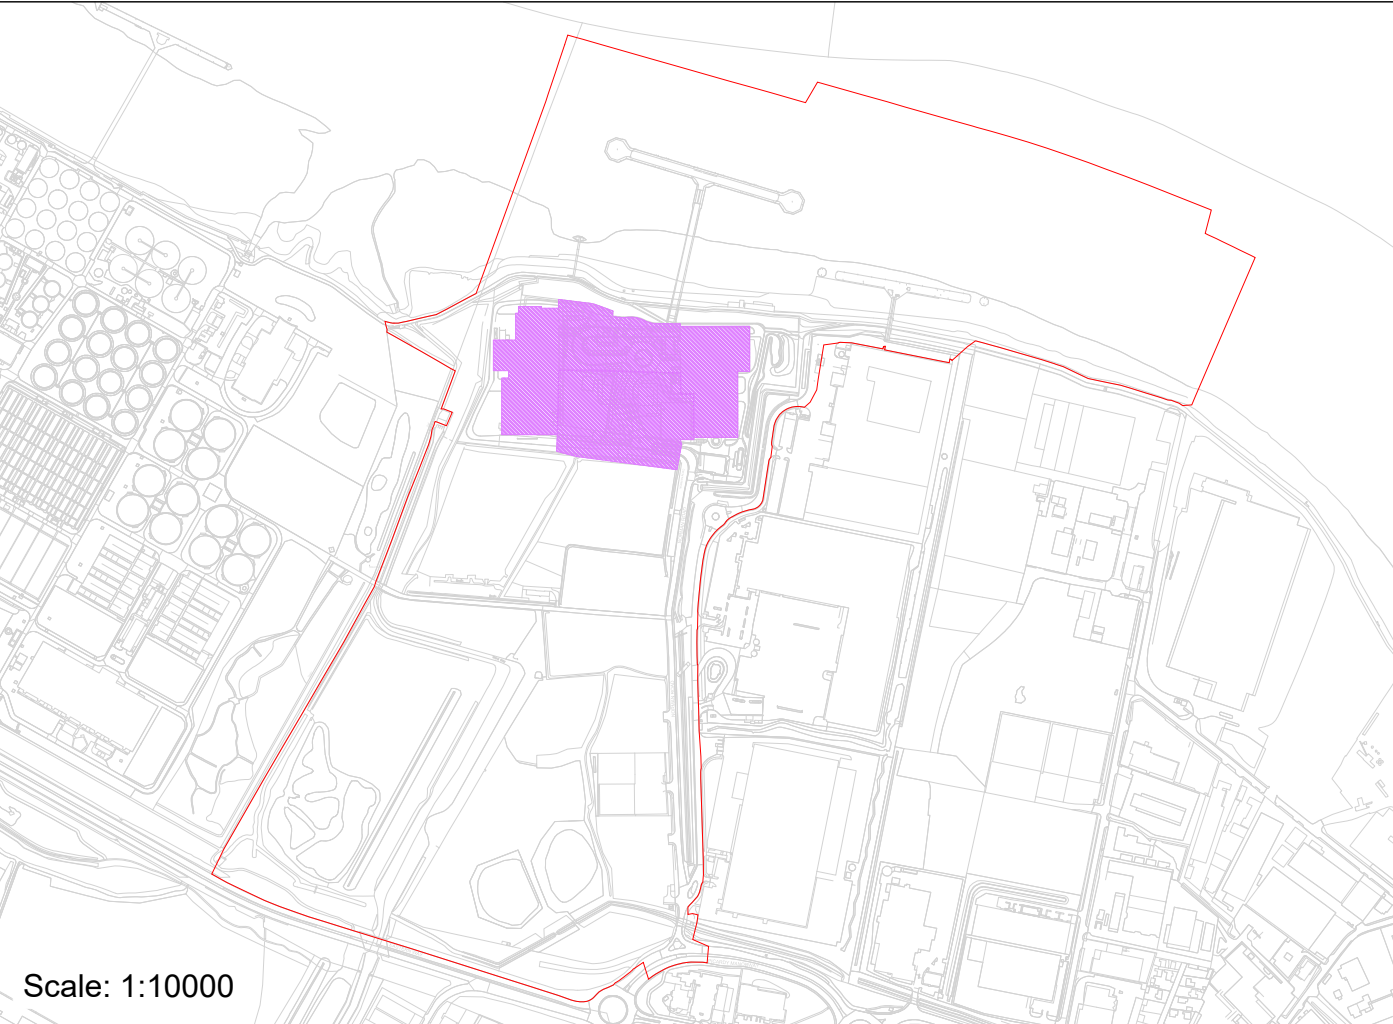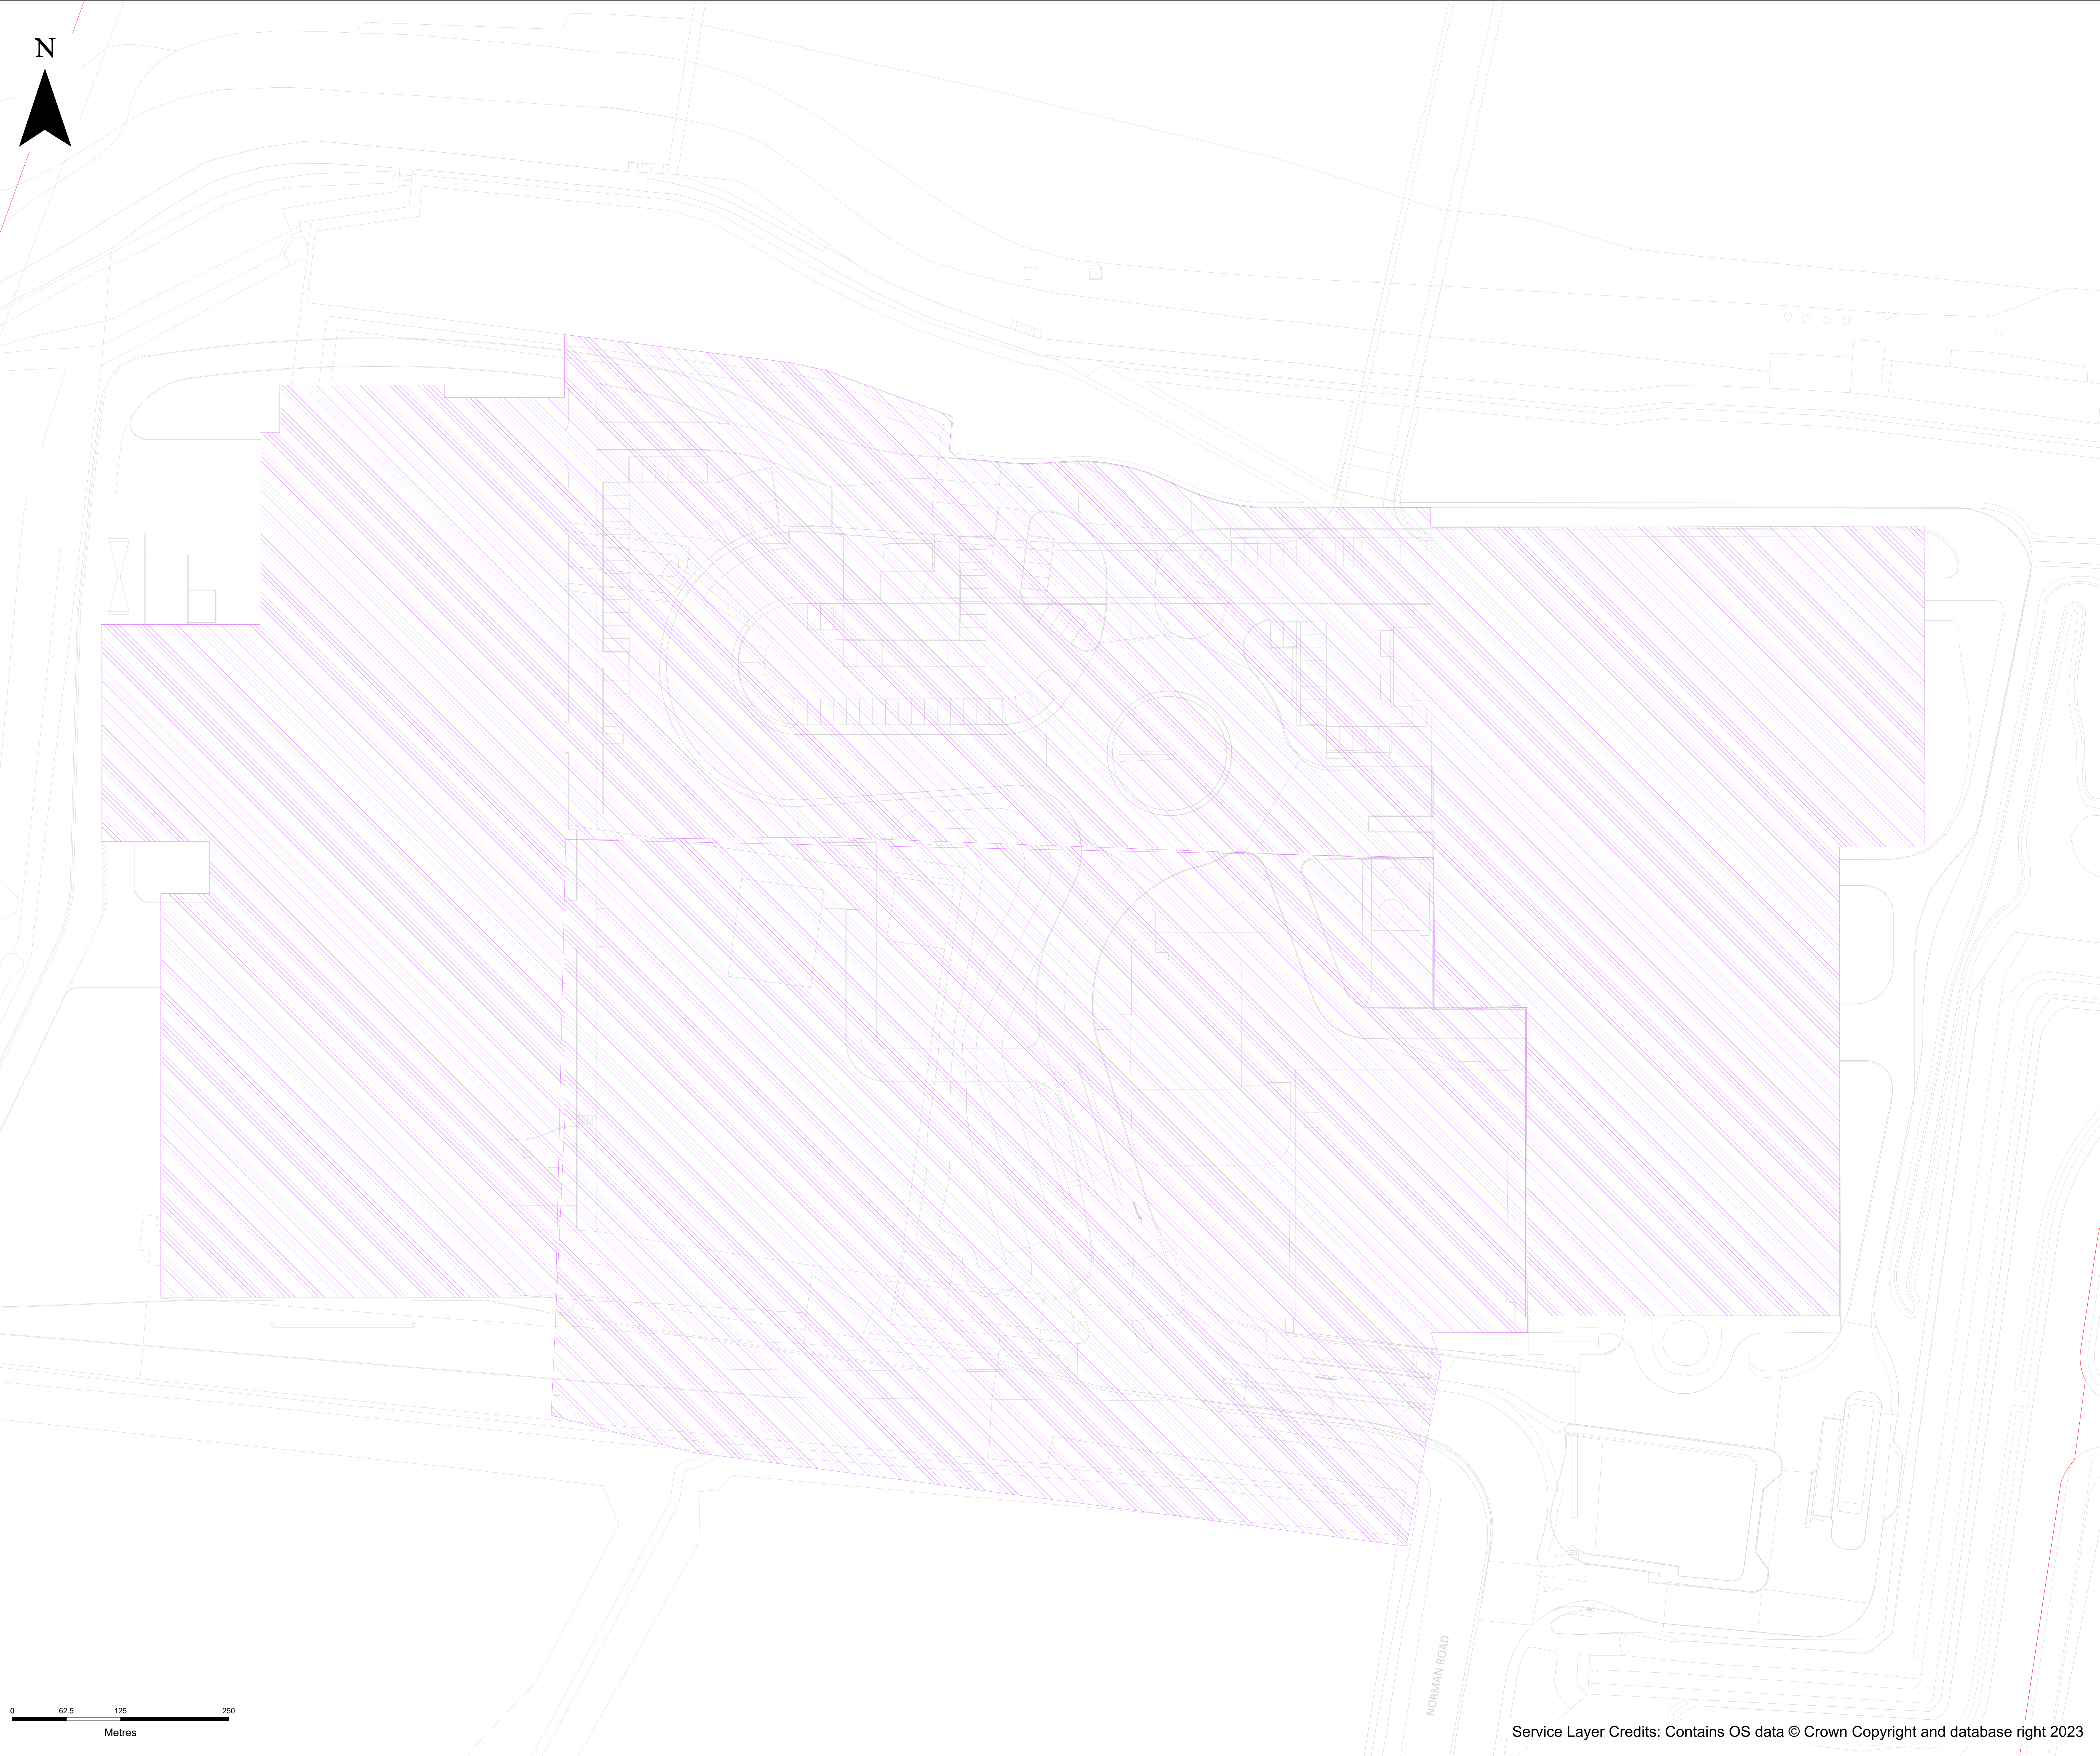

Scale: 1:10000

Key:
ORDER LIMITS

- Notes:**
- 1. ALL DIMENSIONS ARE IN METERS UNLESS STATED OTHERWISE.
 - 2. NUMBERED WORKS ARE DESCRIBED IN SCHEDULE 1 (AUTHORISED DEVELOPMENT) TO THE DEVELOPMENT CONSENT ORDER
 - 3. THE WORKS PLANS SHOULD BE READ ALONGSIDE THE DEVELOPMENT CONSENT ORDER, THE PARAMETERS SET OUT IN THE ENVIRONMENTAL STATEMENT AND A SCHEDULE TO THE DCO AND THE DESIGN PRINCIPLES AND DESIGN CODE.

LIMITS OF DEVIATION	WORK No.	AUTHORISED DEVELOPMENT
	2A	Process Steam and Condensate Connections

CONTAINS OS DATA © CROWN COPYRIGHT [AND DATABASE RIGHT] [2023].

P07	SP	MD	PZ	15/01/2025
P04	SP	MD	PZ	21/10/2024
P03	DT	MD	PZ	30/08/2024
P02	SP	DS	TA	16/05/2024
P01	SP	DS	TA	20/03/2024

FINAL				
REVISION	DRAWN	CHECKED	APPROVED	DATE
DESCRIPTION				





PROJECT TITLE:
CORY DECARBONISATION PROJECT

DRAWING TITLE:
**WORKS PLANS
REGULATION 5(2)(j)
APPLICATION DOCUMENT
REFERENCE 2.3
SHEET 11 OF 46**

DRAWING STATUS
FOR CHANGE REQUEST 2

DRAWN: SP	CHECKED: DS	APPROVED: TA	AUTHORISED: AV
SCALE @ A0 SIZE: 1:2500		DATE: January 2025	REVISION: P07

DRAWING NUMBER:
EN010128-01-XX-DG-PL-0015-P07

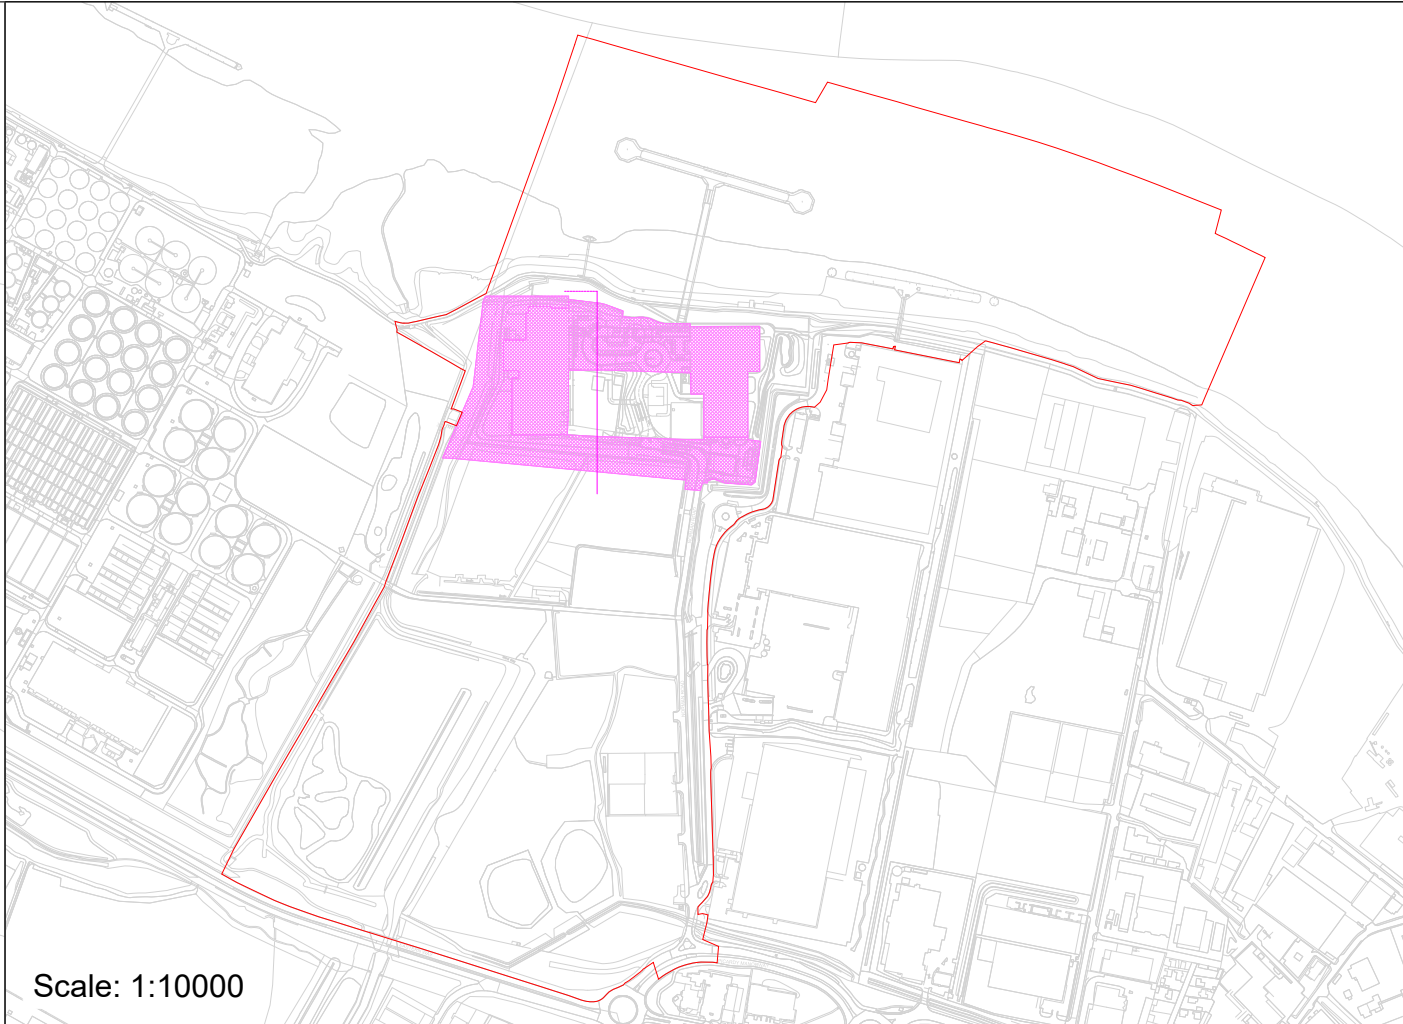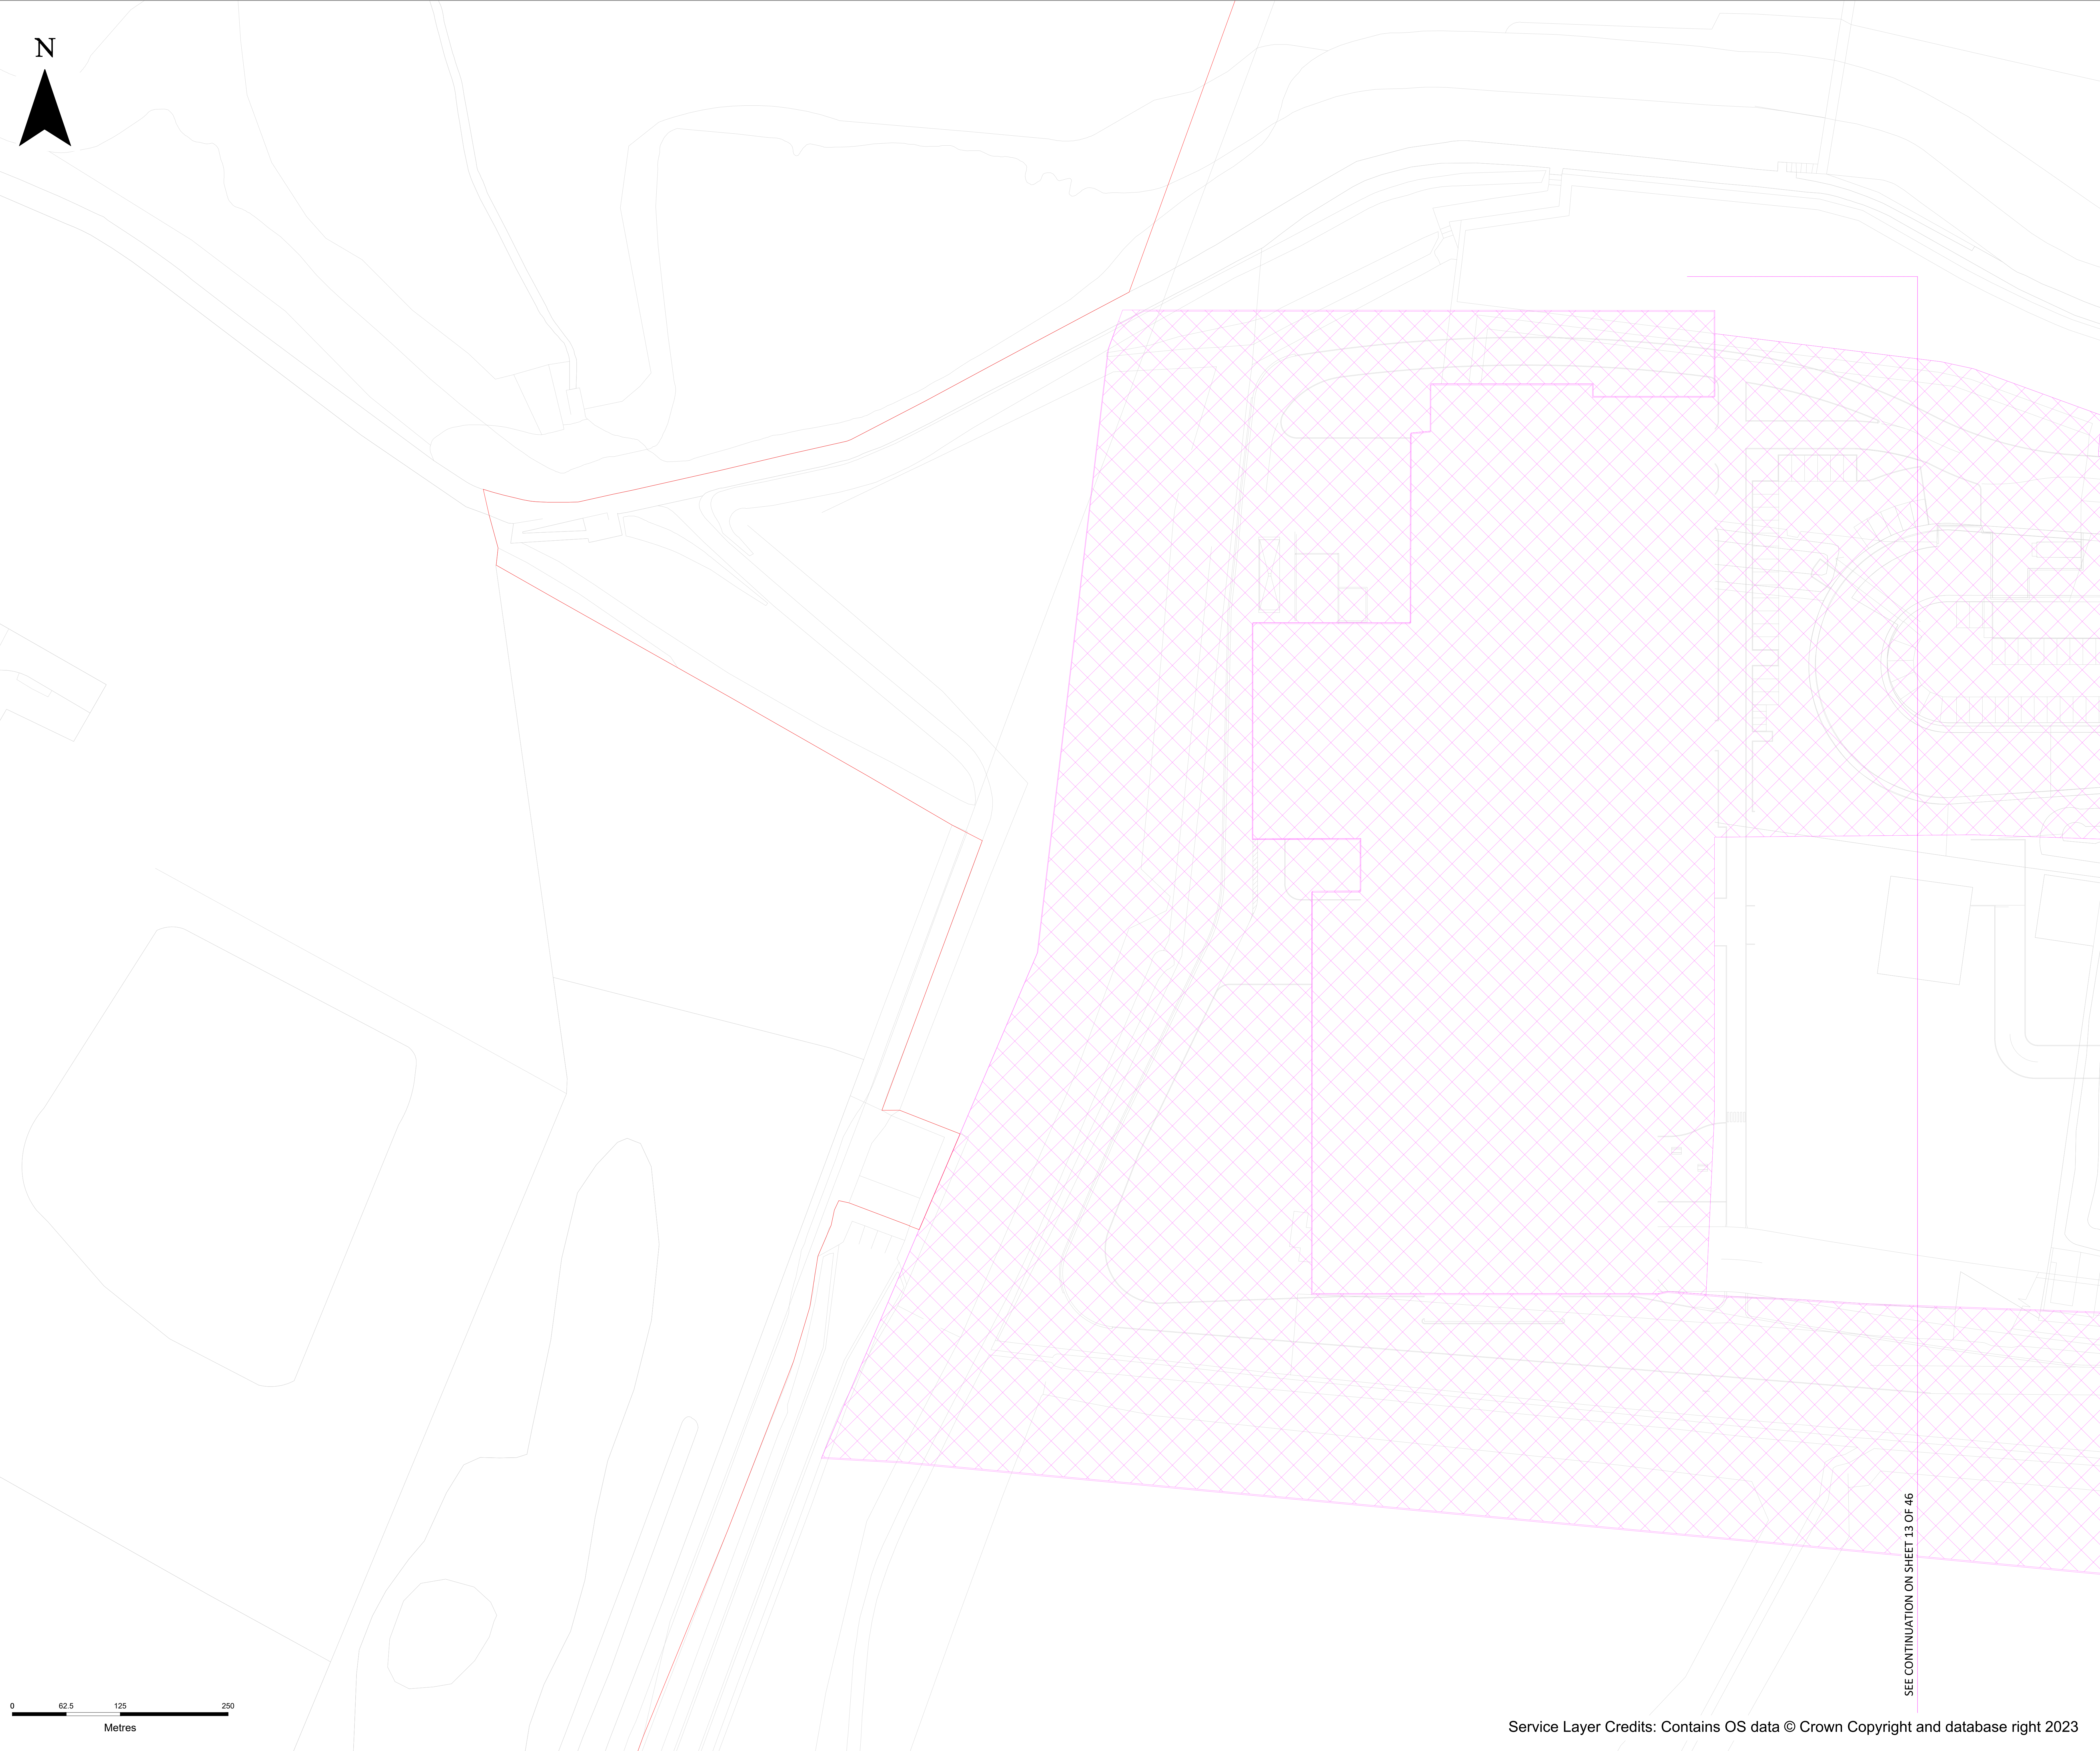

Key:

ORDER LIMITS

Notes:

1. ALL DIMENSIONS ARE IN METERS UNLESS STATED OTHERWISE.
2. NUMBERED WORKS ARE DESCRIBED IN SCHEDULE 1 (AUTHORISED DEVELOPMENT) TO THE DEVELOPMENT CONSENT ORDER
3. THE WORKS PLANS SHOULD BE READ ALONGSIDE THE DEVELOPMENT CONSENT ORDER, THE PARAMETERS SET OUT IN THE ENVIRONMENTAL STATEMENT AND A SCHEDULE TO THE DCO AND THE DESIGN PRINCIPLES AND DESIGN CODE.

LIMITS OF DEVIATION	WORK No.	AUTHORISED DEVELOPMENT
	2B	Flue Gas Supply Ductwork

CONTAINS OS DATA © CROWN COPYRIGHT [AND DATABASE RIGHT] [2023].

P07	SP	MD	PZ	15/01/2025
P04	SP	MD	PZ	21/10/2024
P03	DT	MD	PZ	30/08/2024
P02	SP	DS	TA	16/05/2024
P01	SP	DS	TA	20/03/2024

FINAL				
REVISION	DRAWN	CHECKED	APPROVED	DATE
DESCRIPTION				



PROJECT TITLE:

CORY DECARBONISATION PROJECT

DRAWING TITLE:

WORKS PLANS
REGULATION 5(2)(j)
APPLICATION DOCUMENT
REFERENCE 2.3
SHEET 12 OF 46


DRAWING STATUS

FOR CHANGE REQUEST 2


DRAWN: SP	CHECKED: DS	APPROVED: TA	AUTHORISED: AV
SCALE @ A0 SIZE: 1:2500		DATE: January 2025	REVISION: P07

DRAWING NUMBER:

EN010128-01-XX-DG-PL-0016-P07

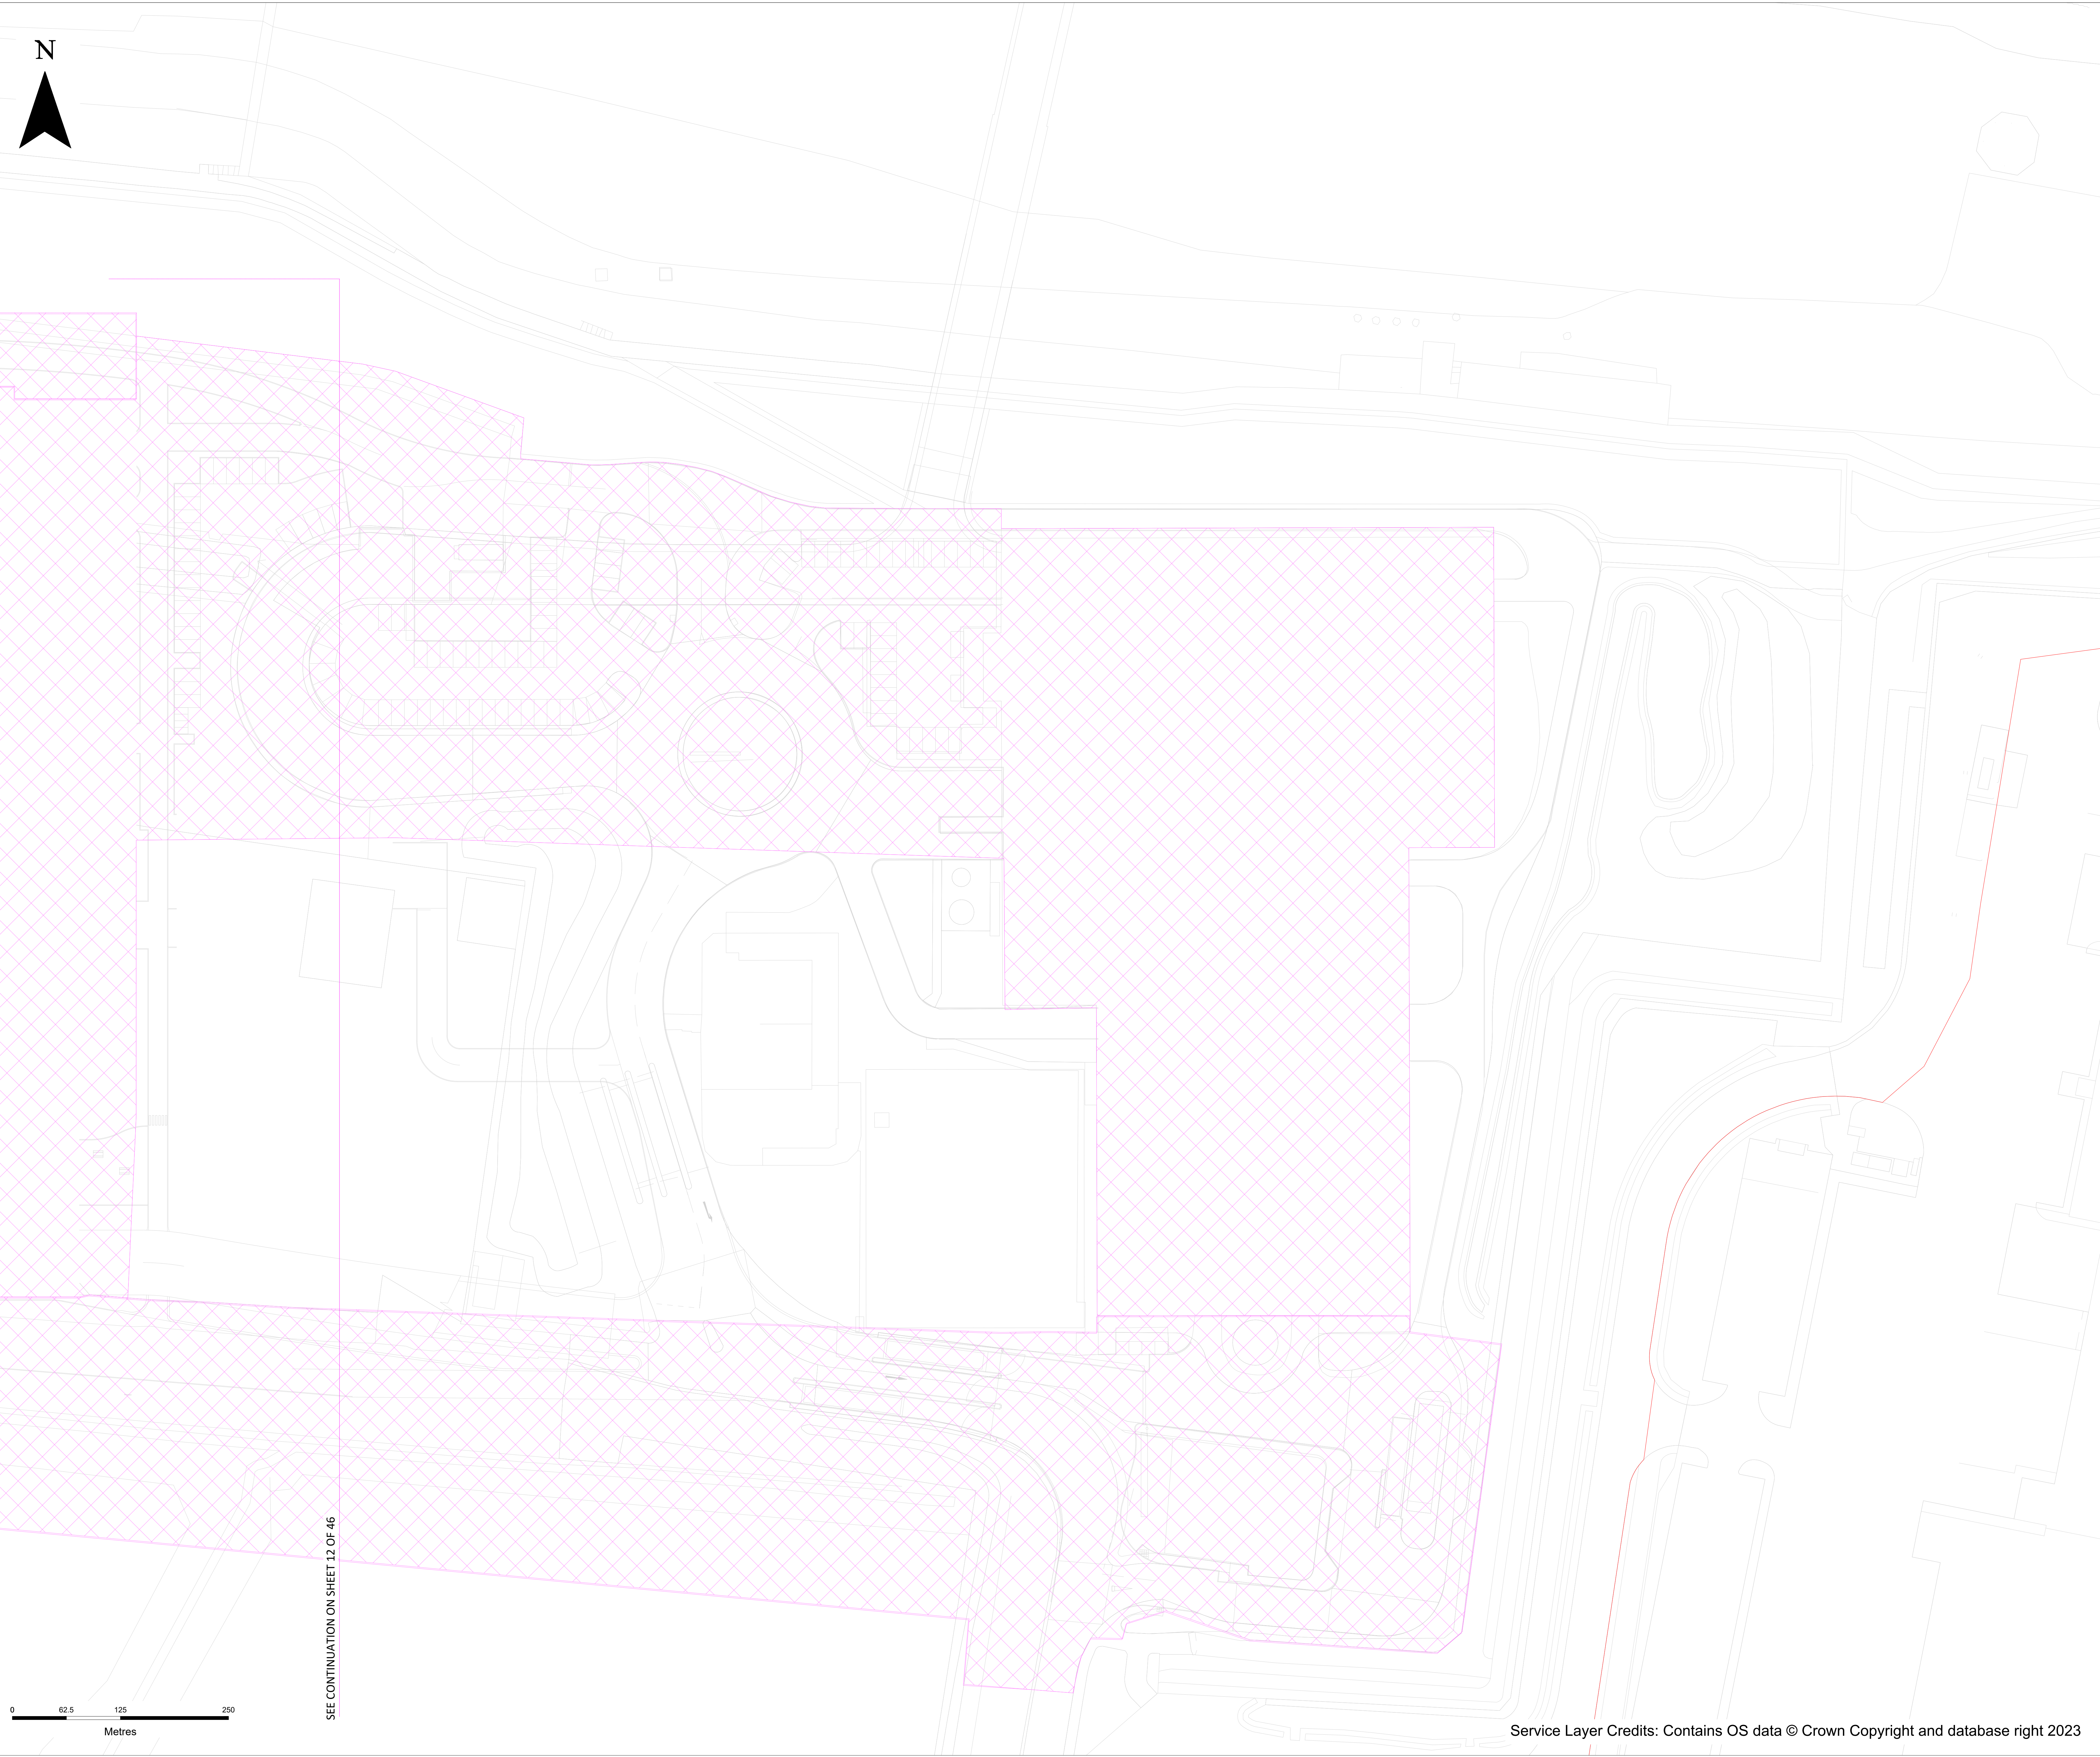

SEE CONTINUATION ON SHEET 12 OF 46

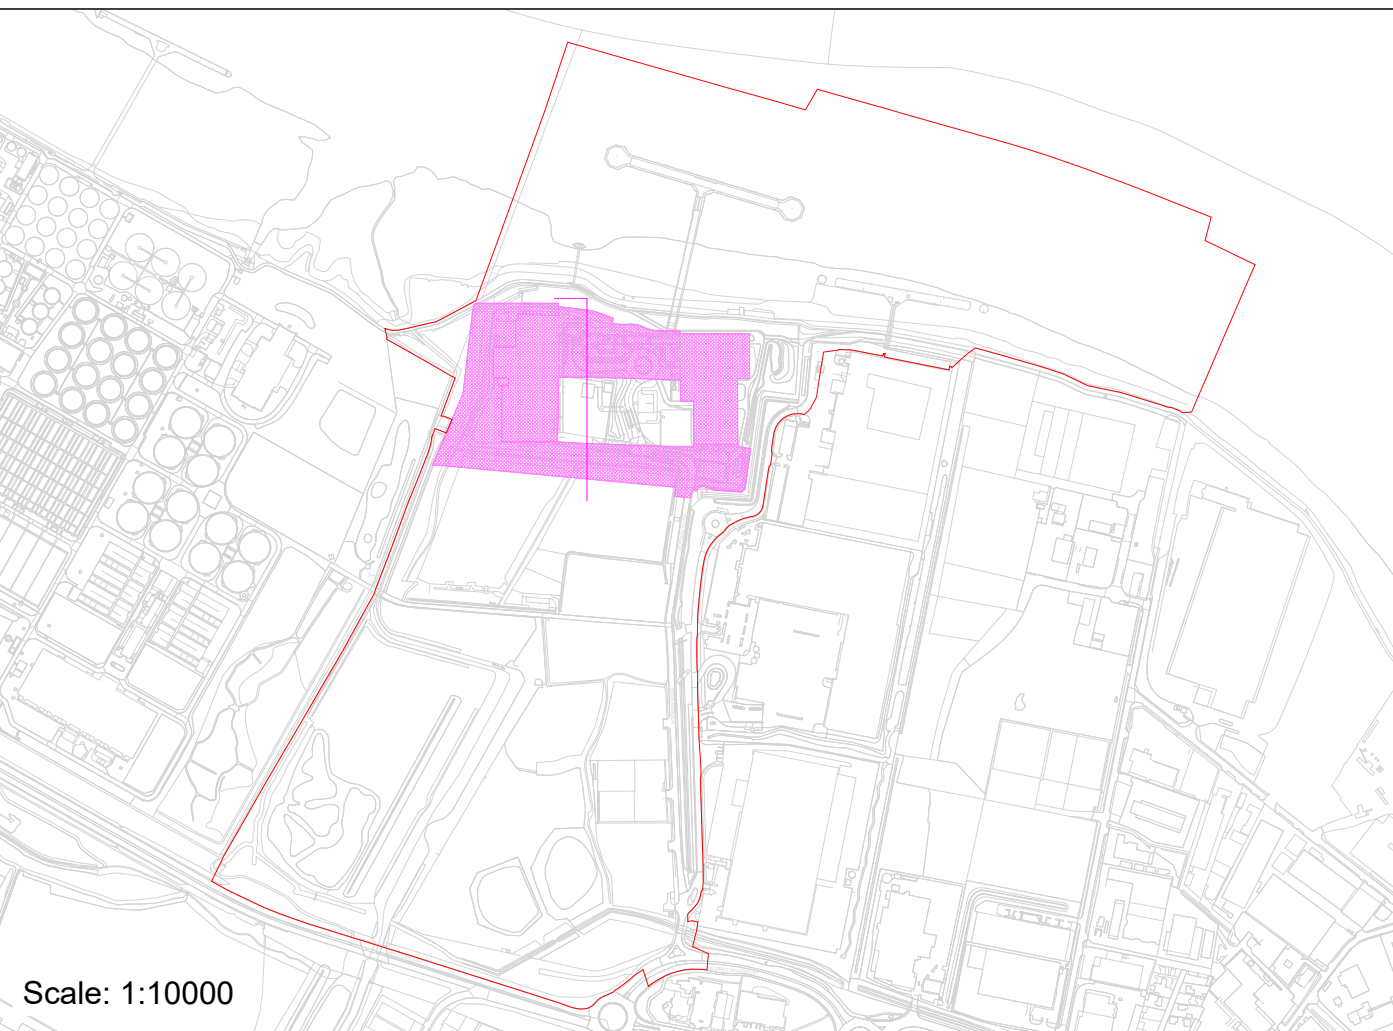

- Key:**
- ORDER LIMITS
- Notes:**
- 1. ALL DIMENSIONS ARE IN METERS UNLESS STATED OTHERWISE.
 - 2. NUMBERED WORKS ARE DESCRIBED IN SCHEDULE 1 (AUTHORISED DEVELOPMENT) TO THE DEVELOPMENT CONSENT ORDER
 - 3. THE WORKS PLANS SHOULD BE READ ALONGSIDE THE DEVELOPMENT CONSENT ORDER, THE PARAMETERS SET OUT IN THE ENVIRONMENTAL STATEMENT AND A SCHEDULE TO THE DCO AND THE DESIGN PRINCIPLES AND DESIGN CODE.

LIMITS OF DEVIATION	WORK No.	AUTHORISED DEVELOPMENT
	2B	Flue Gas Supply Ductwork

CONTAINS OS DATA © CROWN COPYRIGHT [AND DATABASE RIGHT] [2023].

P07	SP	MD	PZ	15/01/2025
P04	SP	MD	PZ	21/10/2024
P03	DT	MD	PZ	30/08/2024
P02	SP	DS	TA	16/05/2024
P01	SP	DS	TA	20/03/2024

FINAL				
REVISION	DRAWN	CHECKED	APPROVED	DATE
DESCRIPTION				



PROJECT TITLE:

CORY DECARBONISATION PROJECT

DRAWING TITLE:

WORKS PLANS
REGULATION 5(2)(j)
APPLICATION DOCUMENT
REFERENCE 2.3
SHEET 13 OF 46





DRAWING STATUS

FOR CHANGE REQUEST 2

DRAWN: SP	CHECKED: DS	APPROVED: TA	AUTHORISED: AV
SCALE @ A0 SIZE: 1:2500		DATE: January 2025	REVISION: P07

DRAWING NUMBER:

EN010128-01-XX-DG-PL-0016-P07

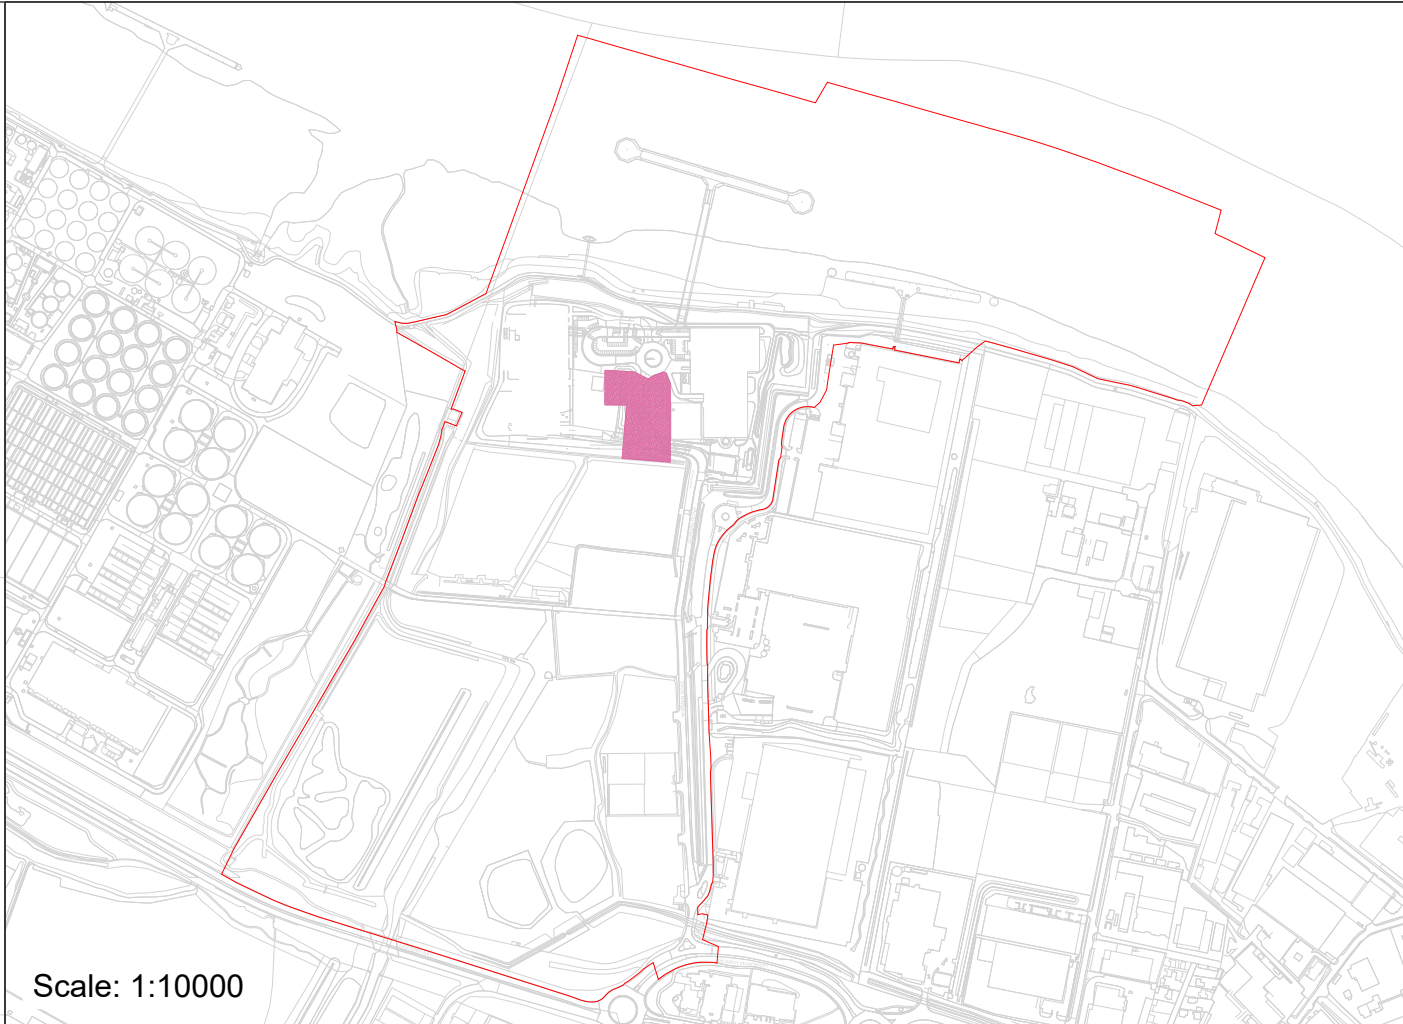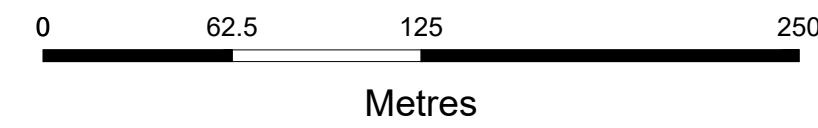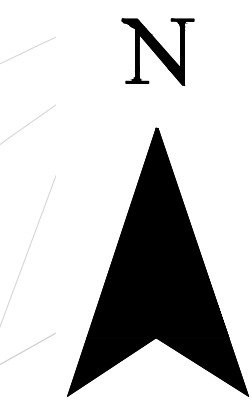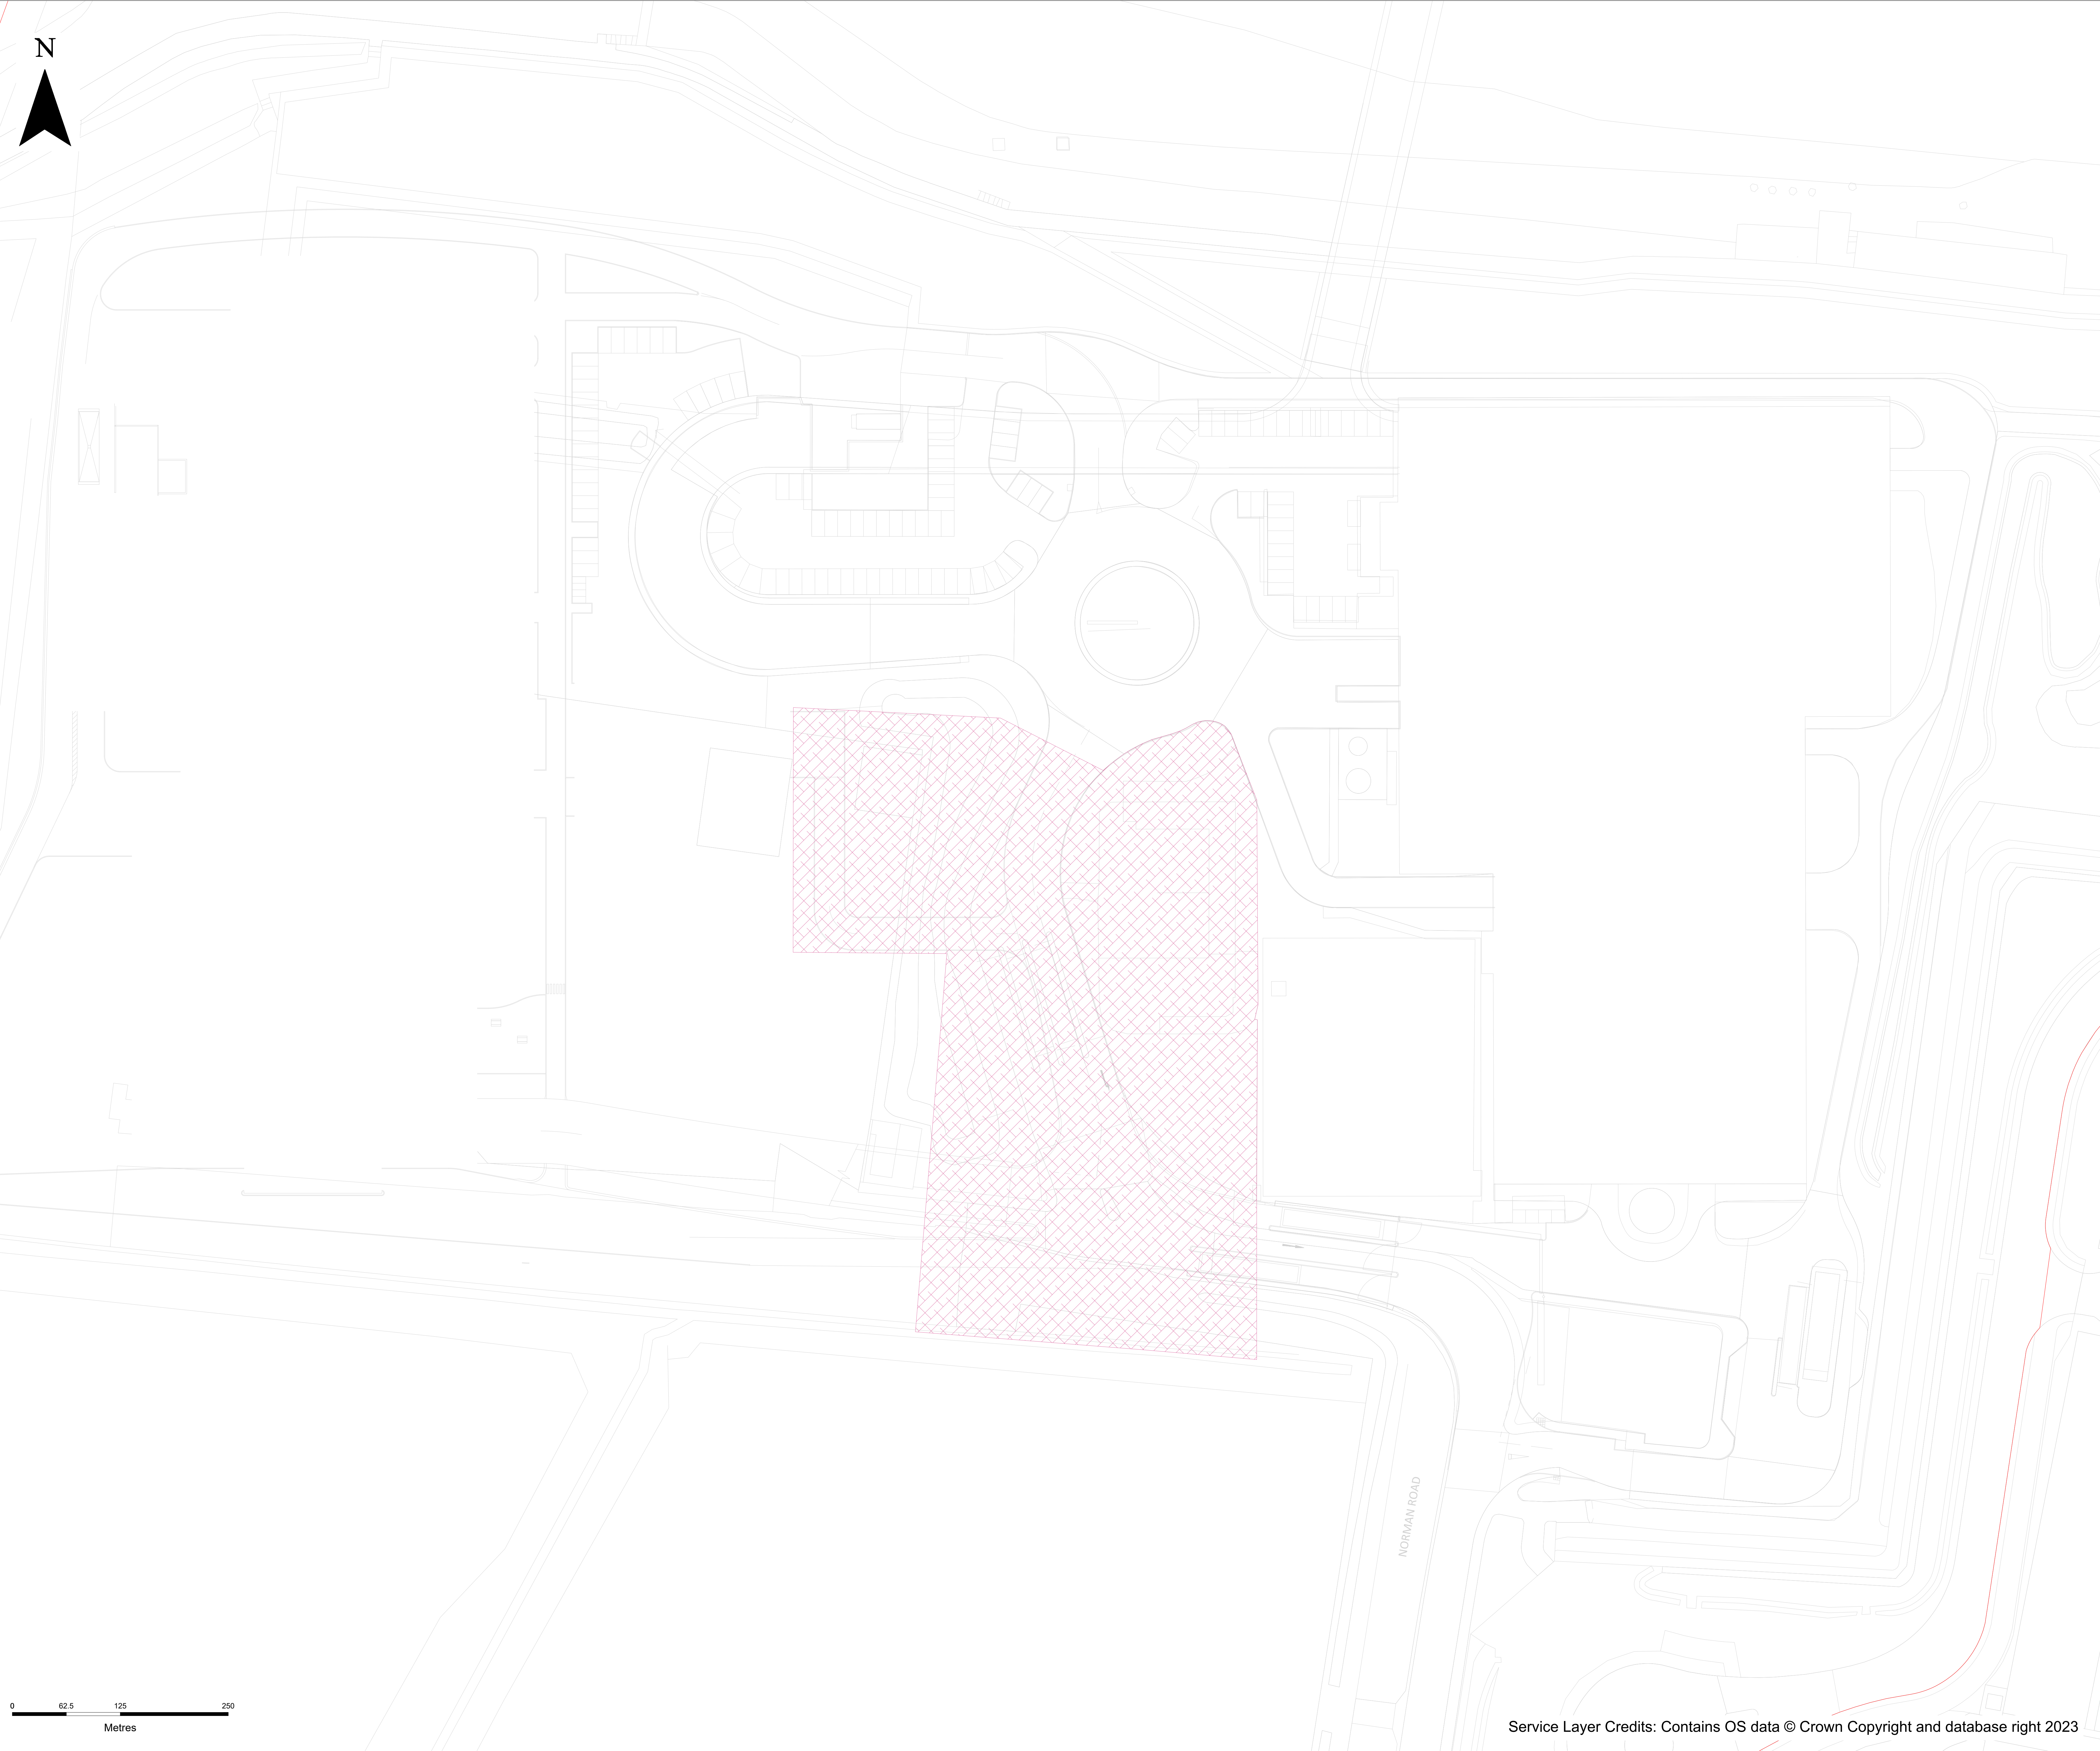

Scale: 1:10000

- Key:**
- ORDER LIMITS
- Notes:**
- ALL DIMENSIONS ARE IN METERS UNLESS STATED OTHERWISE.
 - NUMBERED WORKS ARE DESCRIBED IN SCHEDULE 1 (AUTHORISED DEVELOPMENT) TO THE DEVELOPMENT CONSENT ORDER
 - THE WORKS PLANS SHOULD BE READ ALONGSIDE THE DEVELOPMENT CONSENT ORDER, THE PARAMETERS SET OUT IN THE ENVIRONMENTAL STATEMENT AND A SCHEDULE TO THE DCO AND THE DESIGN PRINCIPLES AND DESIGN CODE.

LIMITS OF DEVIATION	WORK No.	AUTHORISED DEVELOPMENT
	2C	Electrical Connections

CONTAINS OS DATA © CROWN COPYRIGHT [AND DATABASE RIGHT] [2023].

P07	SP	MD	PZ	15/01/2025
P04	SP	MD	PZ	21/10/2024
P03	DT	MD	PZ	30/08/2024
P02	SP	DS	TA	16/05/2024
P01	SP	DS	TA	20/03/2024

FINAL				
REVISION	DRAWN	CHECKED	APPROVED	DATE
DESCRIPTION				



PROJECT TITLE:

CORY DECARBONISATION PROJECT

DRAWING TITLE:

WORKS PLANS
REGULATION 5(2)(j)
APPLICATION DOCUMENT
REFERENCE 2.3
SHEET 14 OF 46

DRAWING STATUS




FOR CHANGE REQUEST 2

DRAWN: SP	CHECKED: DS	APPROVED: TA	AUTHORISED: AV
--------------	----------------	-----------------	-------------------

SCALE @ A0 SIZE: 1:2500	DATE: January 2025	REVISION: P07
----------------------------	-----------------------	------------------

DRAWING NUMBER:

EN010128-01-XX-DG-PL-0017-P07

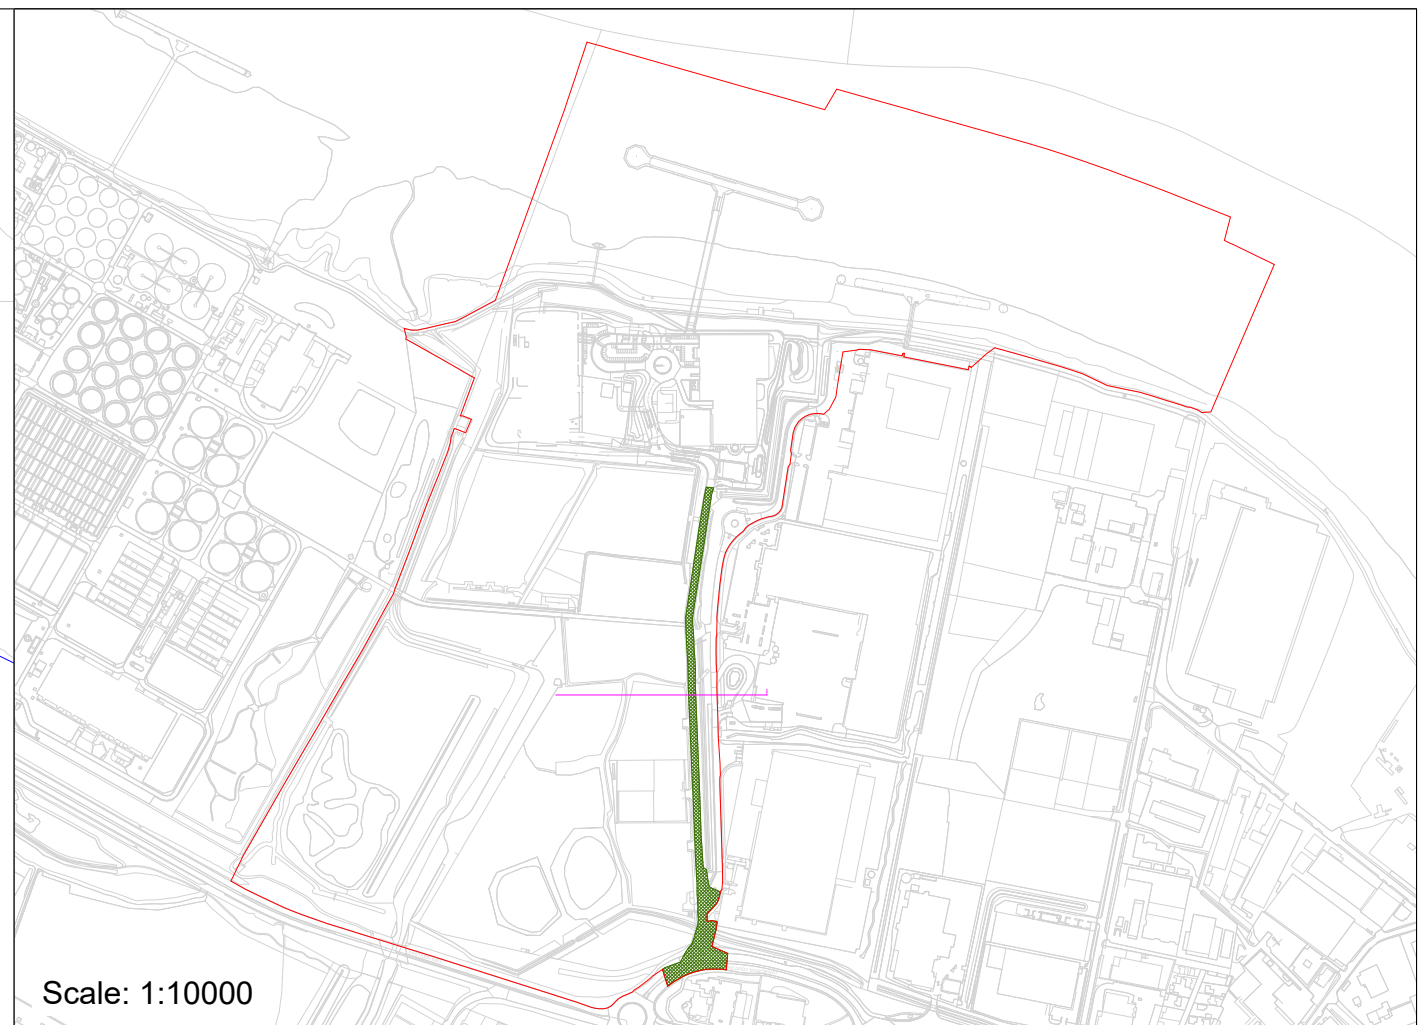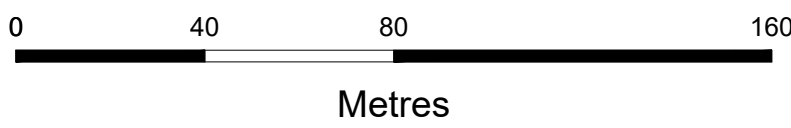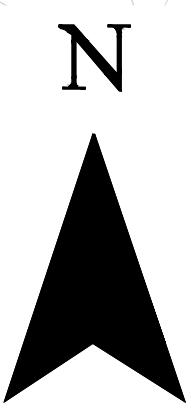

Scale: 1:10000

Key:

— ORDER LIMITS

- - - BOUNDARIES OF AUTHORISED NAVIGATIONAL CHANNEL

Notes:

1. ALL DIMENSIONS ARE IN METERS UNLESS STATED OTHERWISE.

2. NUMBERED WORKS ARE DESCRIBED IN SCHEDULE 1 (AUTHORISED DEVELOPMENT) TO THE DEVELOPMENT CONSENT ORDER

3. THE WORKS PLANS SHOULD BE READ ALONGSIDE THE DEVELOPMENT CONSENT ORDER, THE PARAMETERS SET OUT IN THE ENVIRONMENTAL STATEMENT AND A SCHEDULE TO THE DCO AND THE DESIGN PRINCIPLES AND DESIGN CODE.

LIMITS OF DEVIATION	WORK No.	AUTHORISED DEVELOPMENT
	3	Utilities Connections and Site Access Works

CONTAINS OS DATA © CROWN COPYRIGHT [AND DATABASE RIGHT] [2023].				
P07	SP	MD	PZ	15/01/2025
P04	SP	MD	PZ	21/10/2024
P03	DT	MD	PZ	30/08/2024
P02	SP	DS	TA	16/05/2024
P01	SP	DS	TA	20/03/2024
FINAL				
REVISION	DRAWN	CHECKED	APPROVED	DATE
DESCRIPTION				



PROJECT TITLE:

CORY DECARBONISATION PROJECT

DRAWING TITLE:

WORKS PLANS
REGULATION 5(2)(j)
APPLICATION DOCUMENT
REFERENCE 2.3
SHEET 15 OF 46



DRAWING STATUS

FOR CHANGE REQUEST 2

DRAWN: SP	CHECKED: DS	APPROVED: TA	AUTHORISED: AV
SCALE @ A0 SIZE: 1:1600		DATE: January 2025	REVISION: P07

DRAWING NUMBER:

EN010128-01-XX-DG-PL-0018-P07

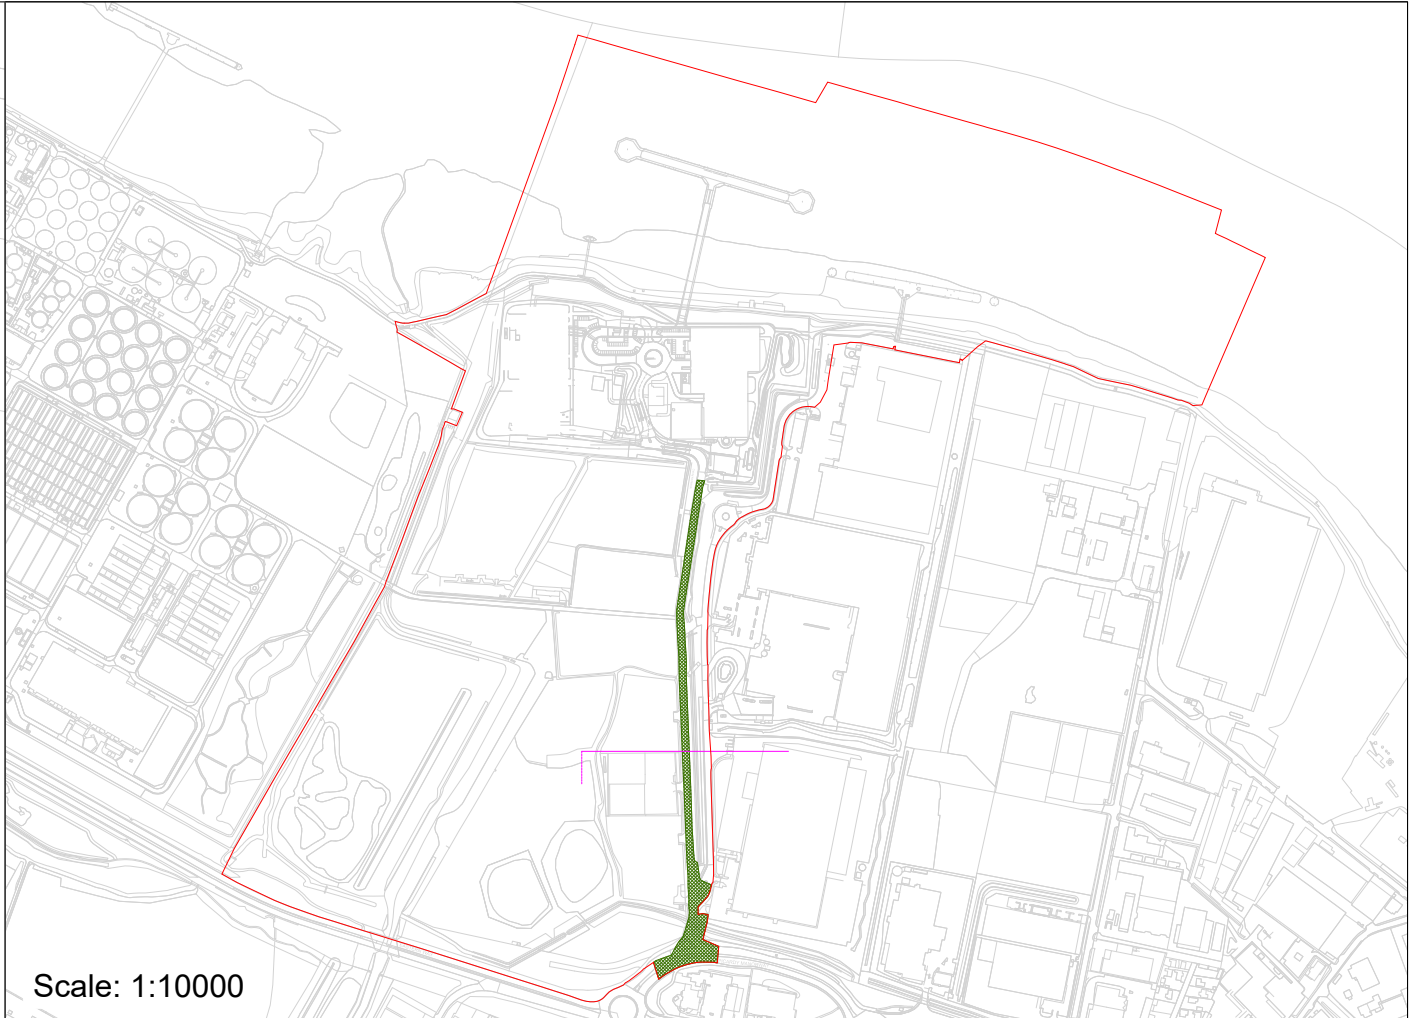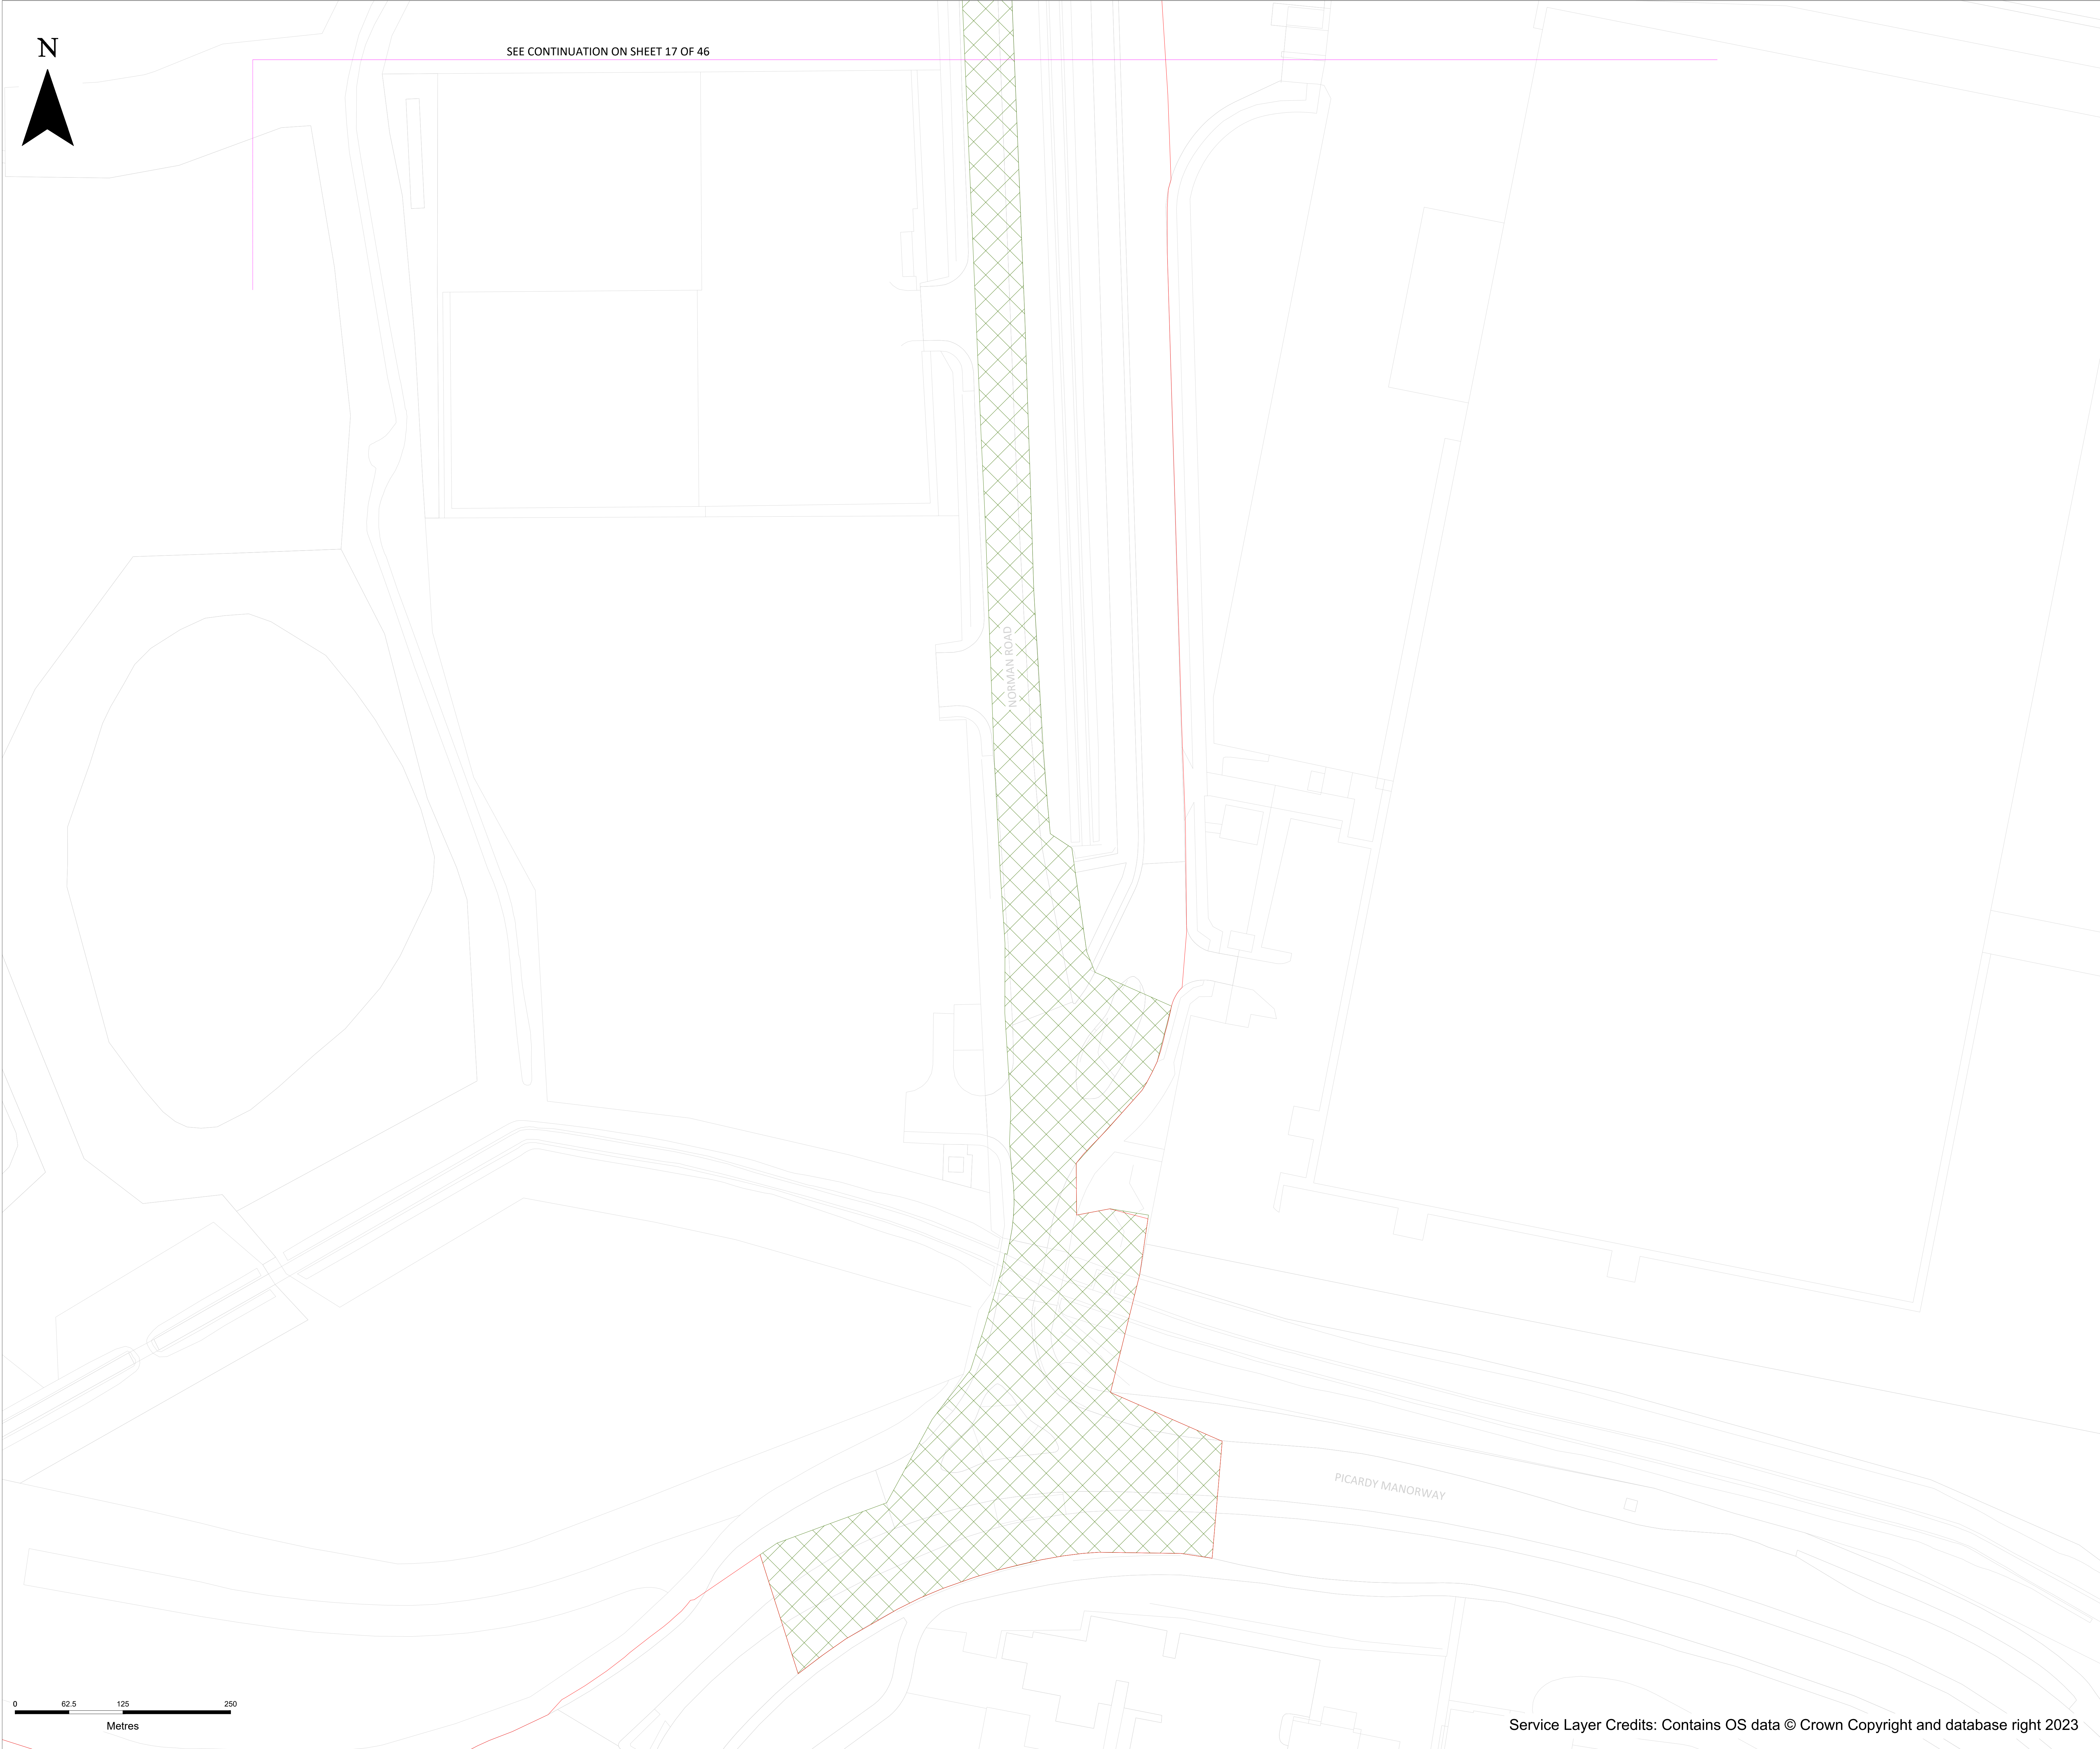

Scale: 1:10000

Key:

ORDER LIMITS

- Notes:**
1. ALL DIMENSIONS ARE IN METERS UNLESS STATED OTHERWISE.
 2. NUMBERED WORKS ARE DESCRIBED IN SCHEDULE 1 (AUTHORISED DEVELOPMENT) TO THE DEVELOPMENT CONSENT ORDER
 3. THE WORKS PLANS SHOULD BE READ ALONGSIDE THE DEVELOPMENT CONSENT ORDER, THE PARAMETERS SET OUT IN THE ENVIRONMENTAL STATEMENT AND A SCHEDULE TO THE DCO AND THE DESIGN PRINCIPLES AND DESIGN CODE.

LIMITS OF DEVIATION	WORK No.	AUTHORISED DEVELOPMENT
	3	Utilities Connections and Site Access Works

CONTAINS OS DATA © CROWN COPYRIGHT [AND DATABASE RIGHT] [2023].

P07	SP	MD	PZ	15/01/2025
P04	SP	MD	PZ	21/10/2024
P03	DT	MD	PZ	30/08/2024
P02	SP	DS	TA	16/05/2024
P01	SP	DS	TA	20/03/2024

FINAL				
REVISION	DRAWN	CHECKED	APPROVED	DATE
DESCRIPTION				



PROJECT TITLE:

CORY DECARBONISATION PROJECT

DRAWING TITLE:

WORKS PLANS
REGULATION 5(2)(j)
APPLICATION DOCUMENT
REFERENCE 2.3
SHEET 16 OF 46

DRAWING STATUS


FOR CHANGE REQUEST 2

DRAWN: SP	CHECKED: DS	APPROVED: TA	AUTHORISED: AV
--------------	----------------	-----------------	-------------------

SCALE @ A0 SIZE: 1:2500	DATE: January 2025	REVISION: P07
----------------------------	-----------------------	------------------

DRAWING NUMBER:

EN010128-01-XX-DG-PL-0018-P07

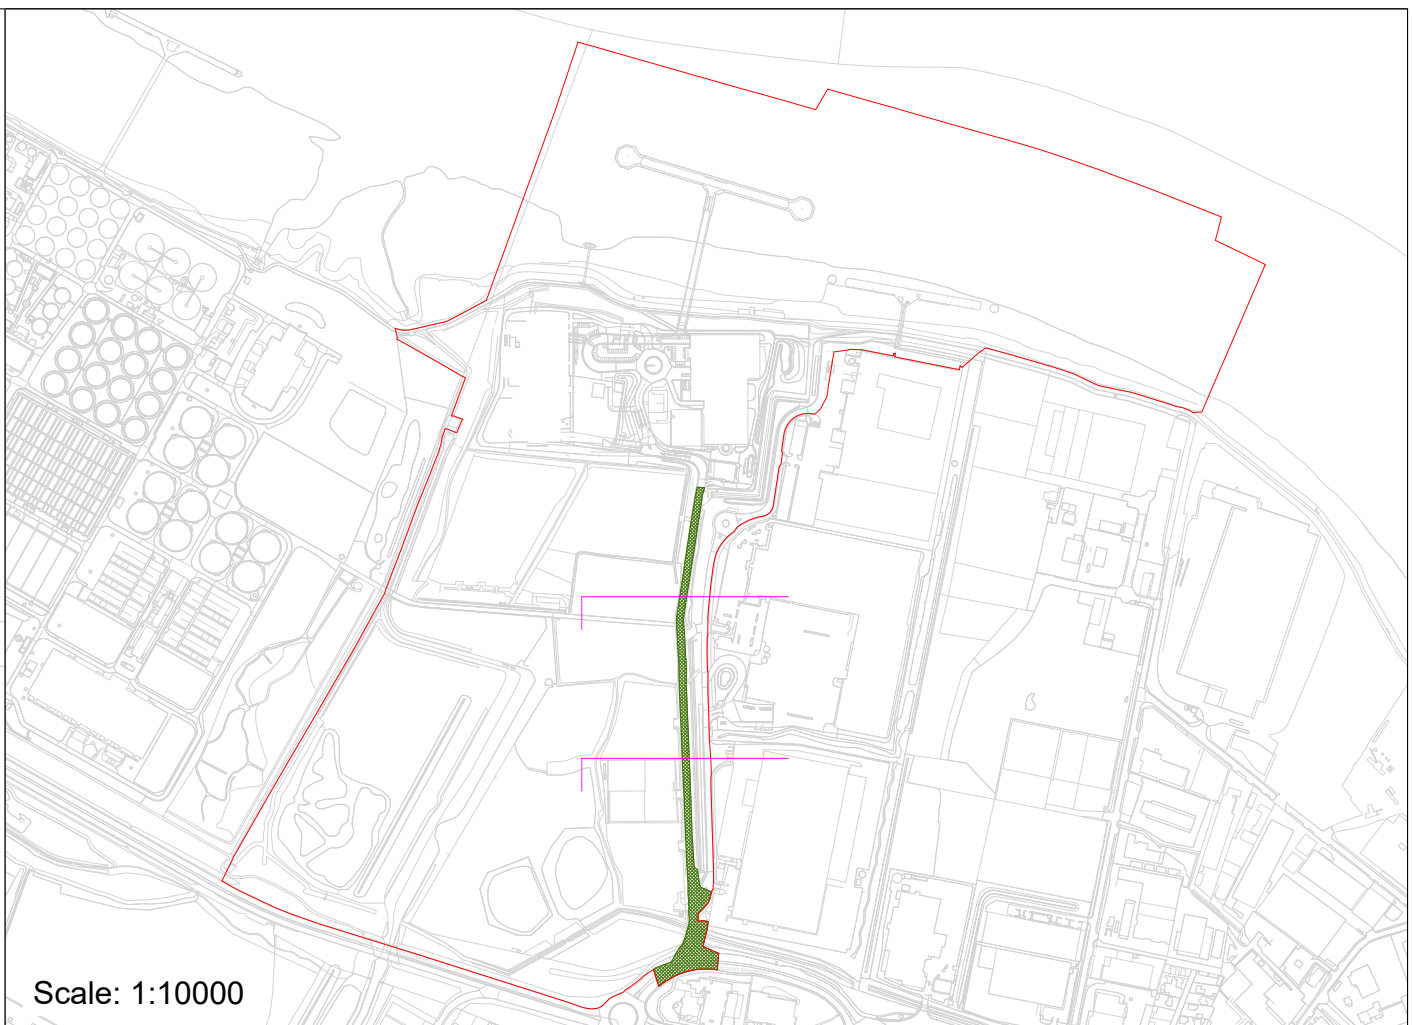

Scale: 1:10000

Key:

ORDER LIMITS

Notes:

1. ALL DIMENSIONS ARE IN METERS UNLESS STATED OTHERWISE.

2. NUMBERED WORKS ARE DESCRIBED IN SCHEDULE 1 (AUTHORISED DEVELOPMENT) TO THE DEVELOPMENT CONSENT ORDER

3. THE WORKS PLANS SHOULD BE READ ALONGSIDE THE DEVELOPMENT CONSENT ORDER, THE PARAMETERS SET OUT IN THE ENVIRONMENTAL STATEMENT AND A SCHEDULE TO THE DCO AND THE DESIGN PRINCIPLES AND DESIGN CODE.

LIMITS OF DEVIATION	WORK No.	AUTHORISED DEVELOPMENT
	3	Utilities Connections and Site Access Works

CONTAINS OS DATA © CROWN COPYRIGHT [AND DATABASE RIGHT] [2023].

P07	SP	MD	PZ	15/01/2025
P04	SP	MD	PZ	21/10/2024
P03	DT	MD	PZ	30/08/2024
P02	SP	DS	TA	16/05/2024
P01	SP	DS	TA	20/03/2024

FINAL				
REVISION	DRAWN	CHECKED	APPROVED	DATE
DESCRIPTION				



PROJECT TITLE:

CORY DECARBONISATION PROJECT

DRAWING TITLE:

WORKS PLANS
REGULATION 5(2)(j)
APPLICATION DOCUMENT
REFERENCE 2.3
SHEET 17 OF 46

DRAWING STATUS





FOR CHANGE REQUEST 2

DRAWN: SP	CHECKED: DS	APPROVED: TA	AUTHORISED: AV
--------------	----------------	-----------------	-------------------

SCALE @ A0 SIZE: 1:2500	DATE: January 2025	REVISION: P07
----------------------------	-----------------------	------------------

DRAWING NUMBER:

EN010128-01-XX-DG-PL-0018-P07

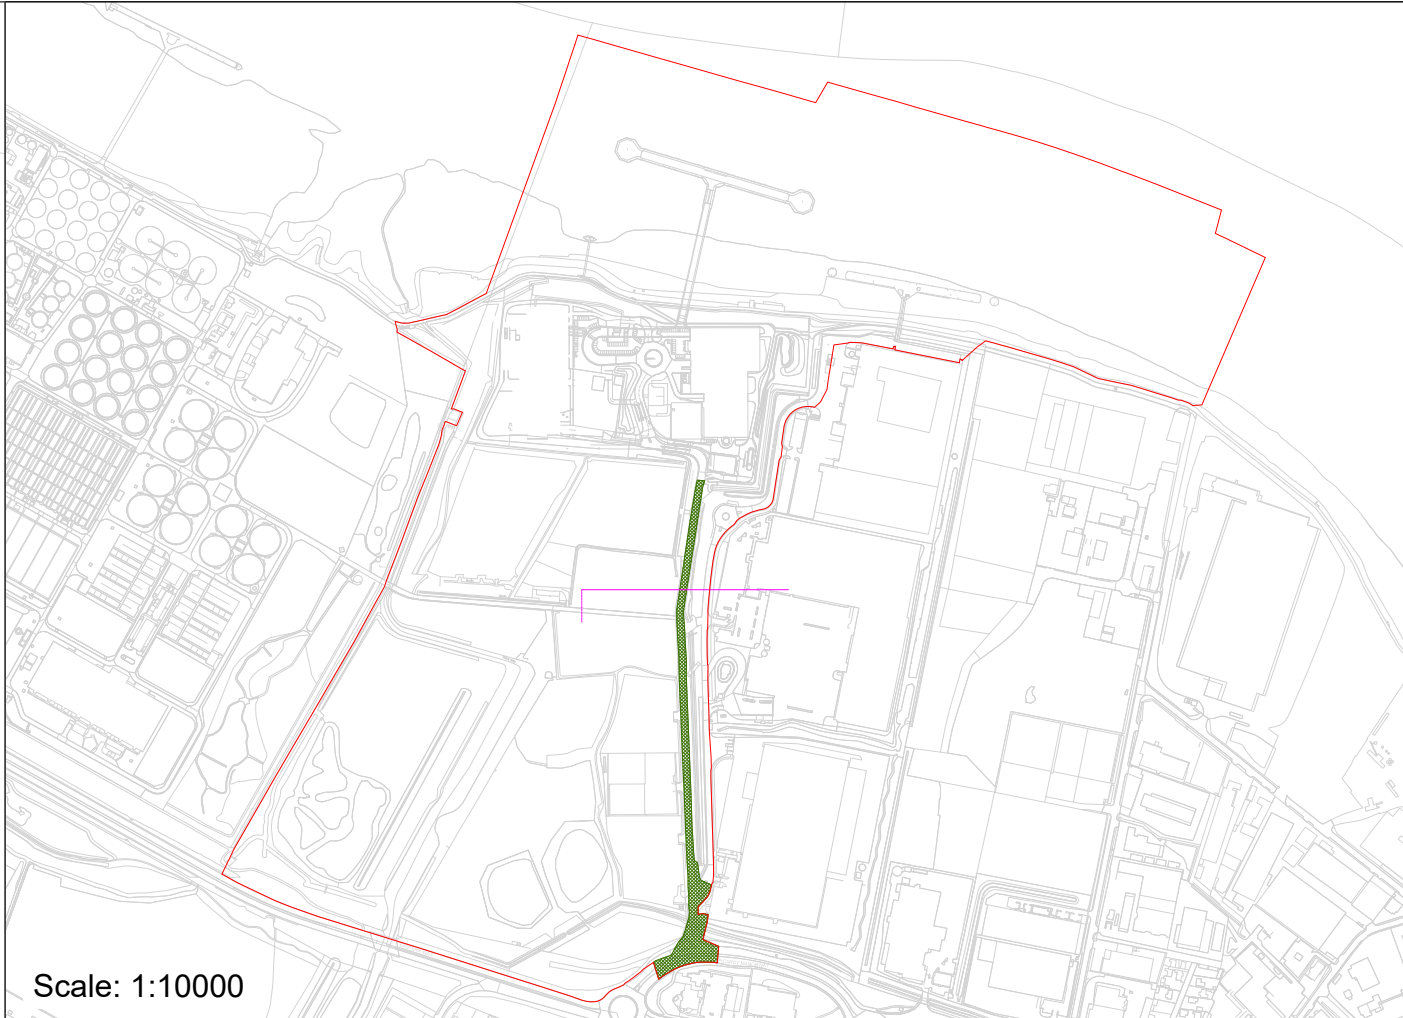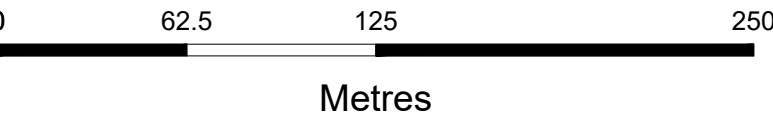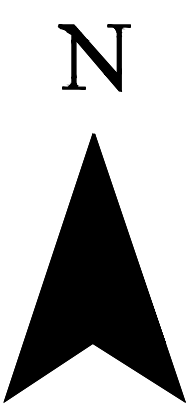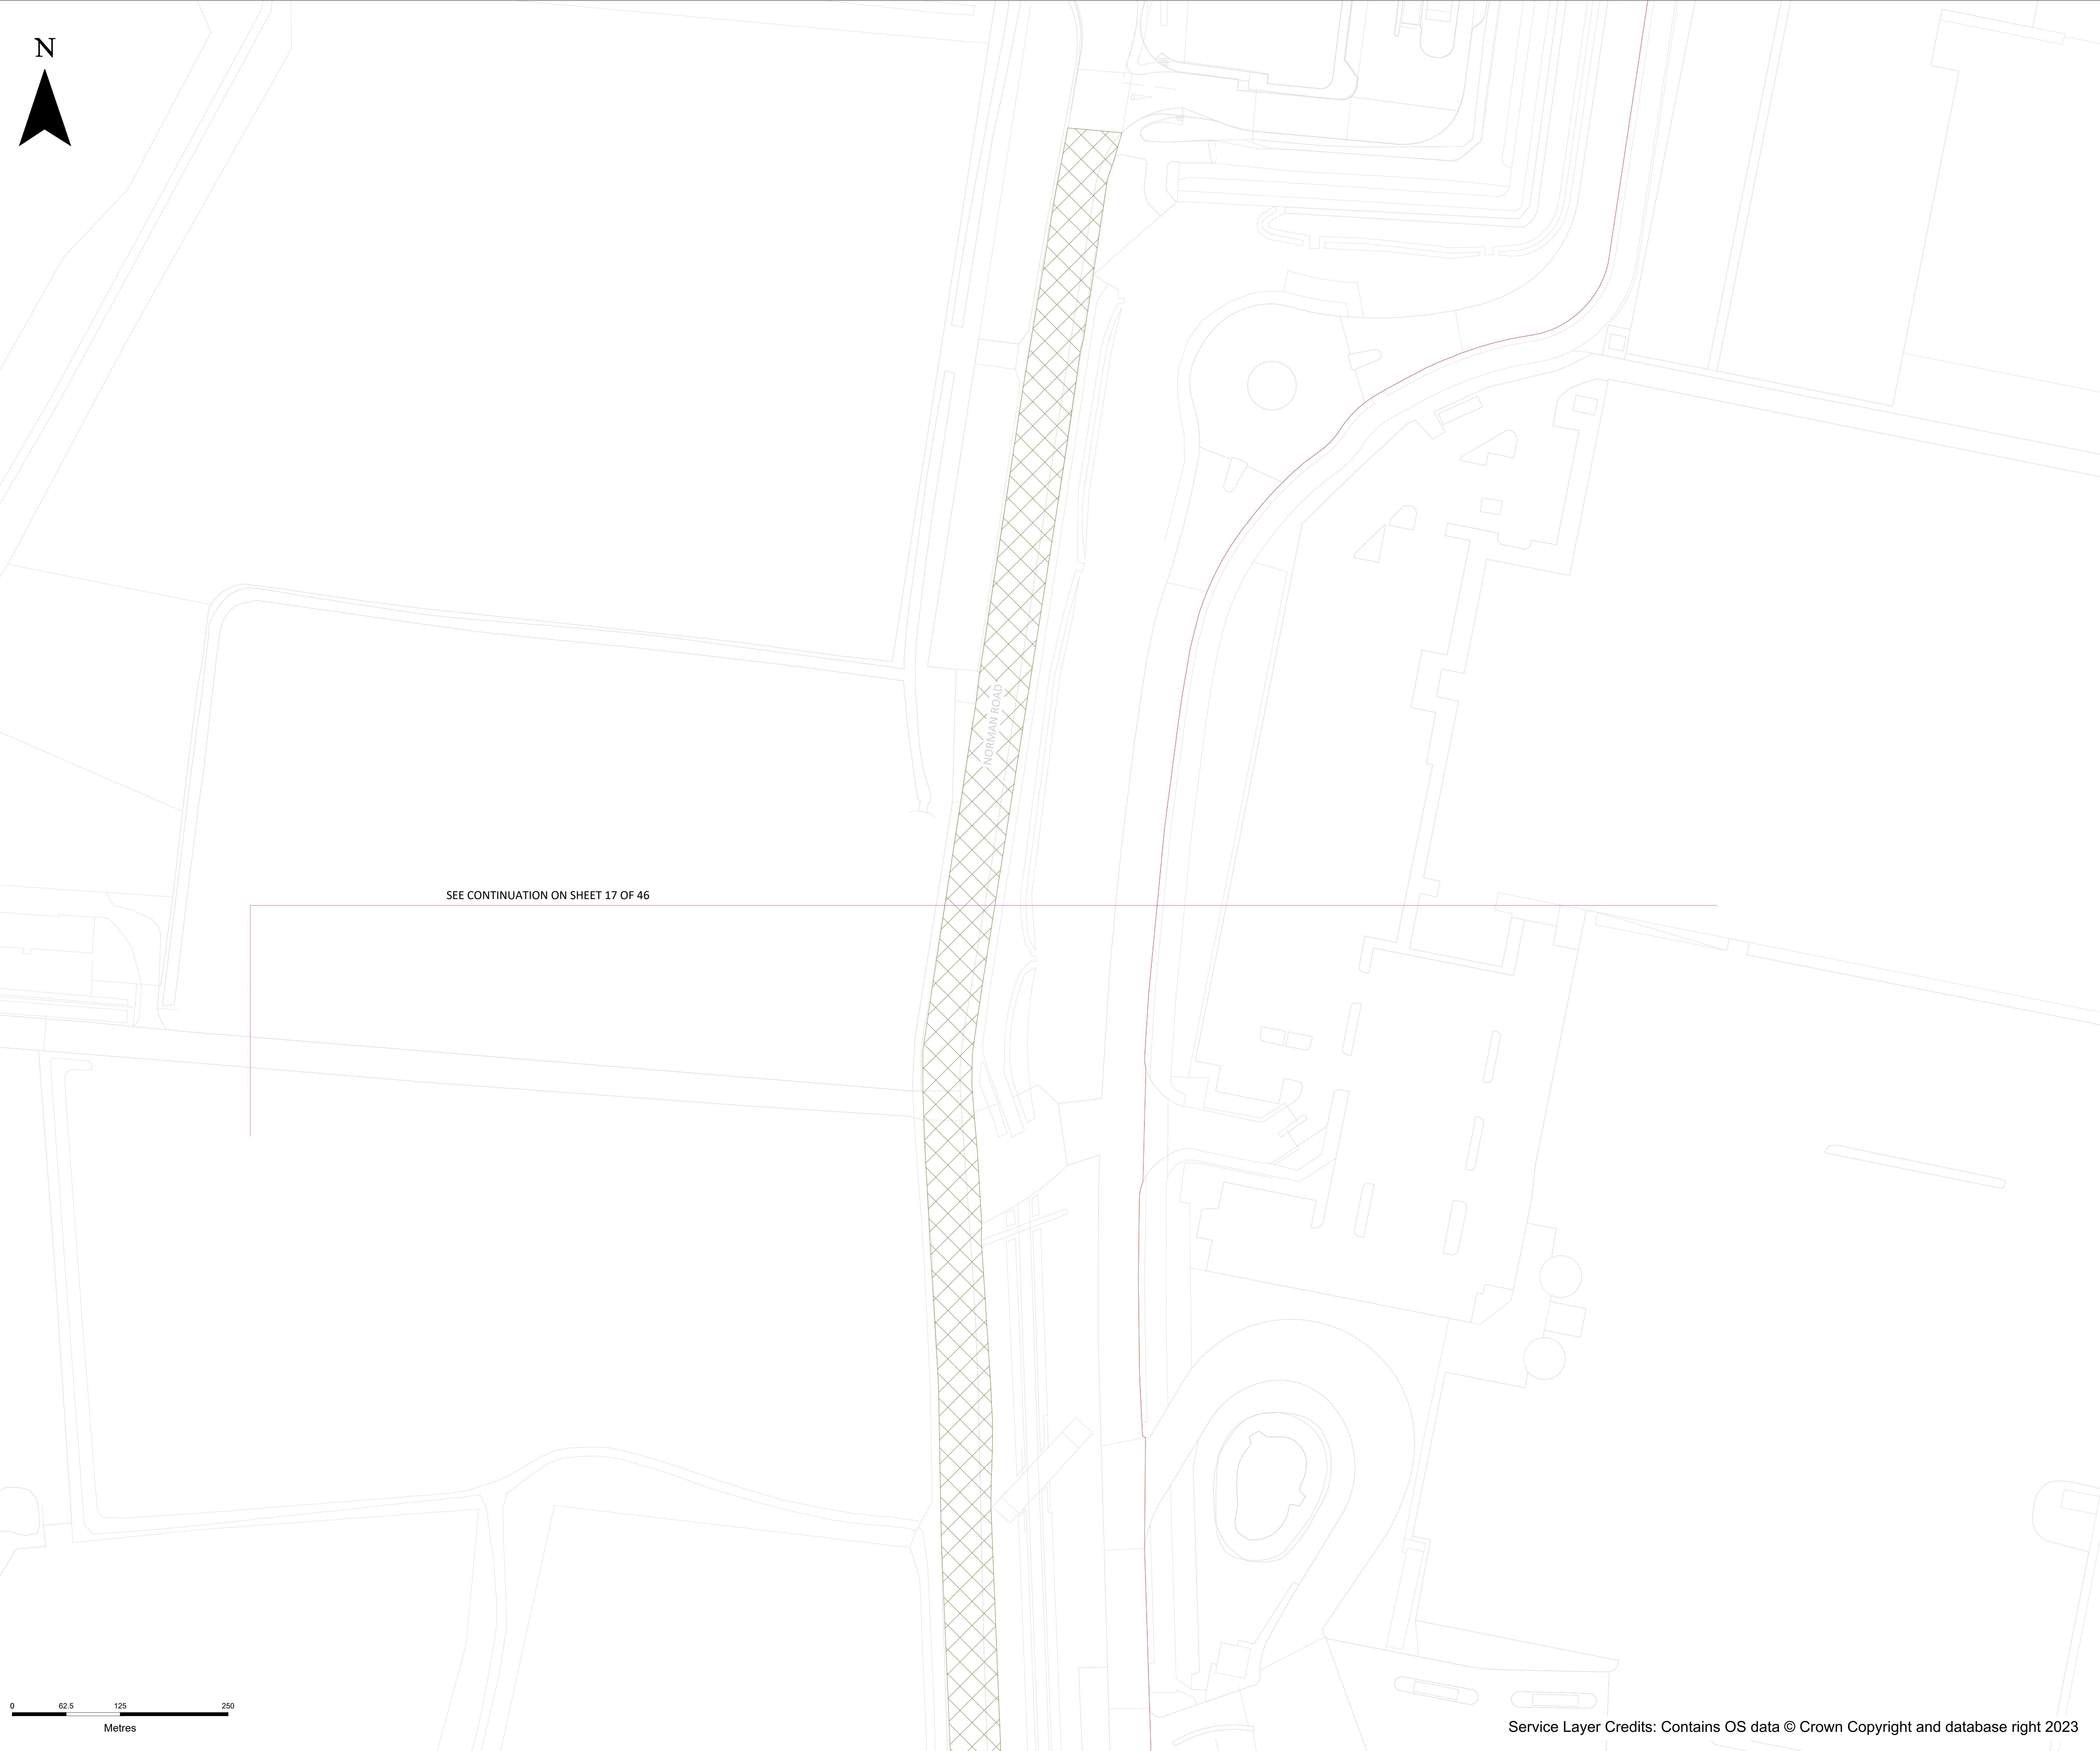

Key:
ORDER LIMITS

- Notes:**
- ALL DIMENSIONS ARE IN METERS UNLESS STATED OTHERWISE.
 - NUMBERED WORKS ARE DESCRIBED IN SCHEDULE 1 (AUTHORISED DEVELOPMENT) TO THE DEVELOPMENT CONSENT ORDER
 - THE WORKS PLANS SHOULD BE READ ALONGSIDE THE DEVELOPMENT CONSENT ORDER, THE PARAMETERS SET OUT IN THE ENVIRONMENTAL STATEMENT AND A SCHEDULE TO THE DCO AND THE DESIGN PRINCIPLES AND DESIGN CODE.

LIMITS OF DEVIATION	WORK No.	AUTHORISED DEVELOPMENT
	3	Utilities Connections and Site Access Works

CONTAINS OS DATA © CROWN COPYRIGHT [AND DATABASE RIGHT] [2023].

P07	SP	MD	PZ	15/01/2025
P04	SP	MD	PZ	21/10/2024
P03	DT	MD	PZ	30/08/2024
P02	SP	DS	TA	16/05/2024
P01	SP	DS	TA	20/03/2024

FINAL				
REVISION	DRAWN	CHECKED	APPROVED	DATE
DESCRIPTION				





PROJECT TITLE:
CORY DECARBONISATION PROJECT

DRAWING TITLE:
**WORKS PLANS
REGULATION 5(2)(j)
APPLICATION DOCUMENT
REFERENCE 2.3
SHEET 18 OF 46**

DRAWING STATUS
FOR CHANGE REQUEST 2

DRAWN: SP	CHECKED: DS	APPROVED: TA	AUTHORISED: AV
SCALE @ A0 SIZE: 1:2500		DATE: January 2025	REVISION: P07

DRAWING NUMBER:
EN010128-01-XX-DG-PL-0018-P07

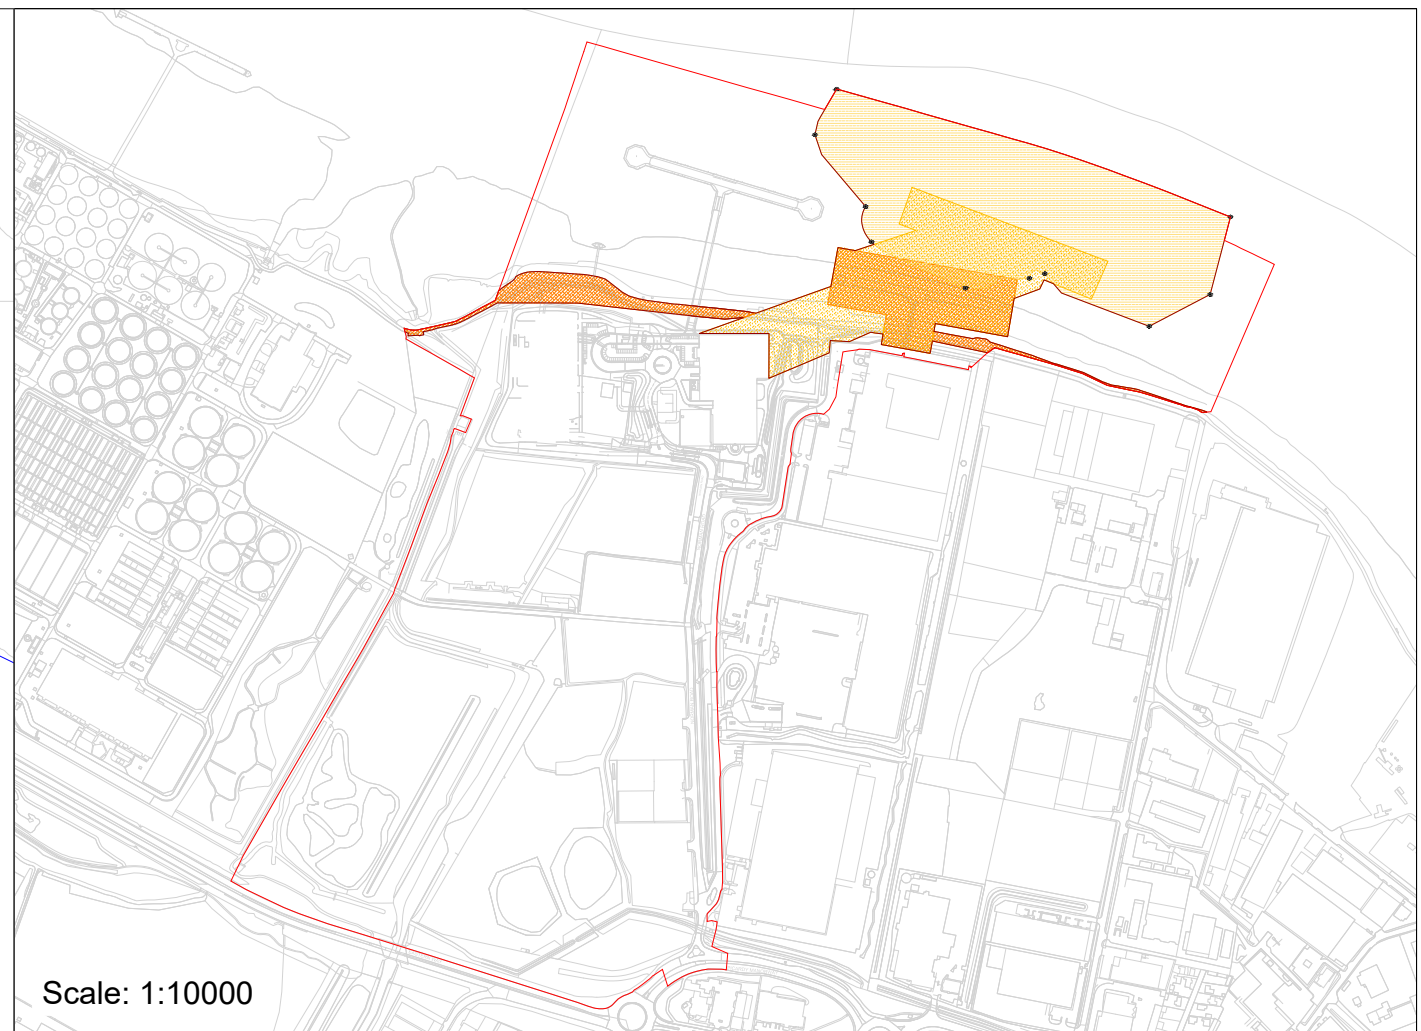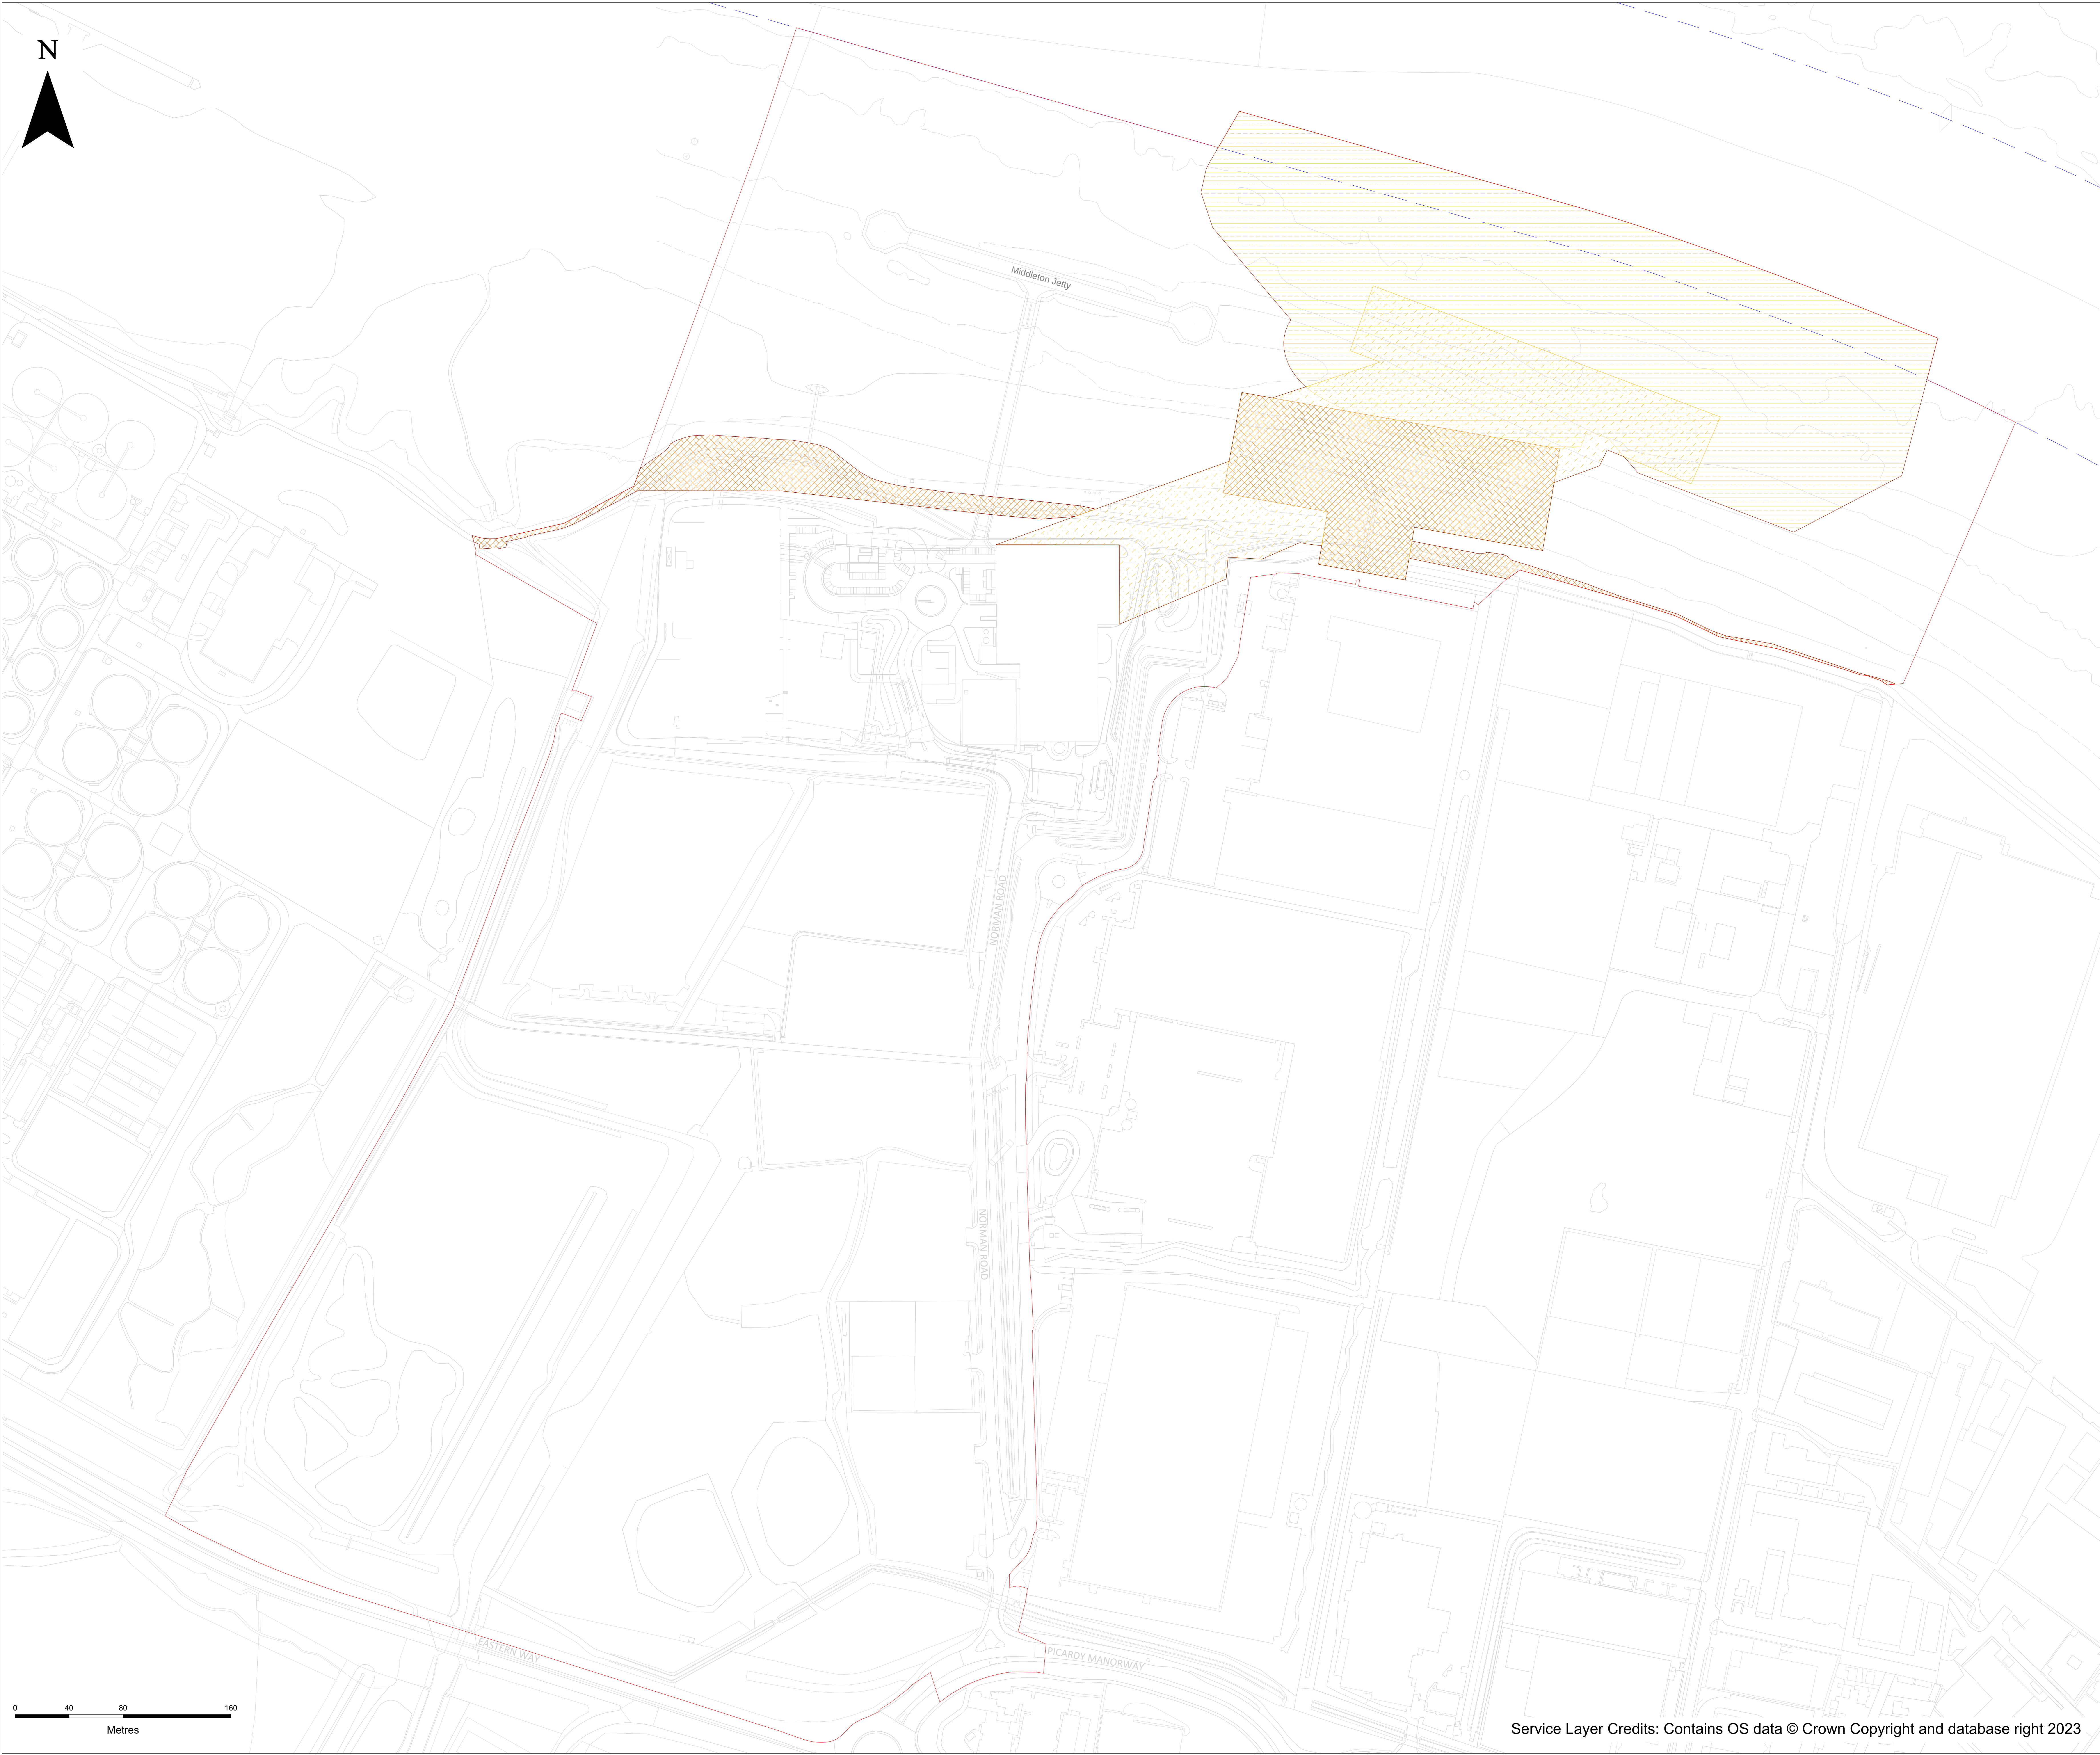

Key:

— ORDER LIMITS
- - - BOUNDARIES OF AUTHORISED NAVIGATIONAL CHANNEL

Notes:

1. ALL DIMENSIONS ARE IN METERS UNLESS STATED OTHERWISE.
2. NUMBERED WORKS ARE DESCRIBED IN SCHEDULE 1 (AUTHORISED DEVELOPMENT) TO THE DEVELOPMENT CONSENT ORDER
3. THE WORKS PLANS SHOULD BE READ ALONGSIDE THE DEVELOPMENT CONSENT ORDER, THE PARAMETERS SET OUT IN THE ENVIRONMENTAL STATEMENT AND A SCHEDULE TO THE DCO AND THE DESIGN PRINCIPLES AND DESIGN CODE.

LIMITS OF DEVIATION	WORK No.	AUTHORISED DEVELOPMENT
	4	Maritime Works
	4A	Belvedere Power Station Jetty Modifications or Removal and Improvements to England Coast Path
	4B	Jetty
	4C	Proposed Dredging

CONTAINS OS DATA © CROWN COPYRIGHT [AND DATABASE RIGHT] [2023].

P07	SP	MD	PZ	15/01/2025
P04	SP	MD	PZ	21/10/2024
P03	DT	MD	PZ	30/08/2024
P02	SP	MR	JP	16/05/2024
P01	SP	MR	JP	20/03/2024

FINAL				
REVISION	DRAWN	CHECKED	APPROVED	DATE
DESCRIPTION				



PROJECT TITLE:

CORY DECARBONISATION PROJECT

DRAWING TITLE:

WORKS PLANS
REGULATION 5(2)(j)
APPLICATION DOCUMENT
REFERENCE 2.3
SHEET 19 OF 46

DRAWING STATUS



FOR CHANGE REQUEST 2

DRAWN: SP	CHECKED: MR	APPROVED: JP	AUTHORISED: AV
--------------	----------------	-----------------	-------------------

SCALE @ A0 SIZE: 1:1600	DATE: January 2025	REVISION: P07
----------------------------	-----------------------	------------------

DRAWING NUMBER:

EN010128-01-XX-DG-PL-0019-P07

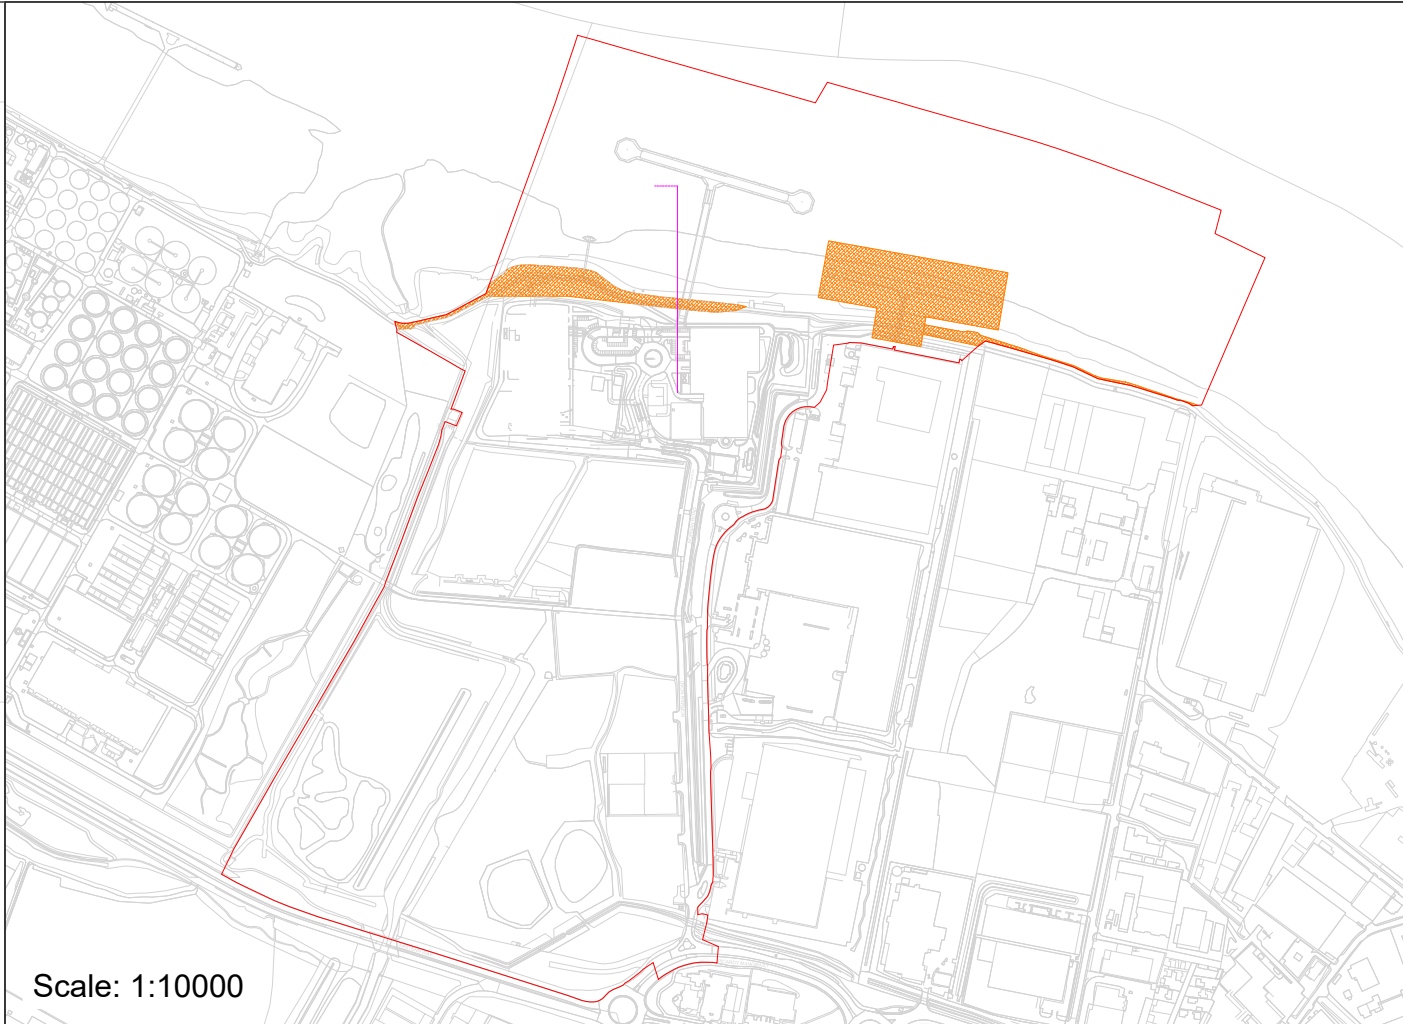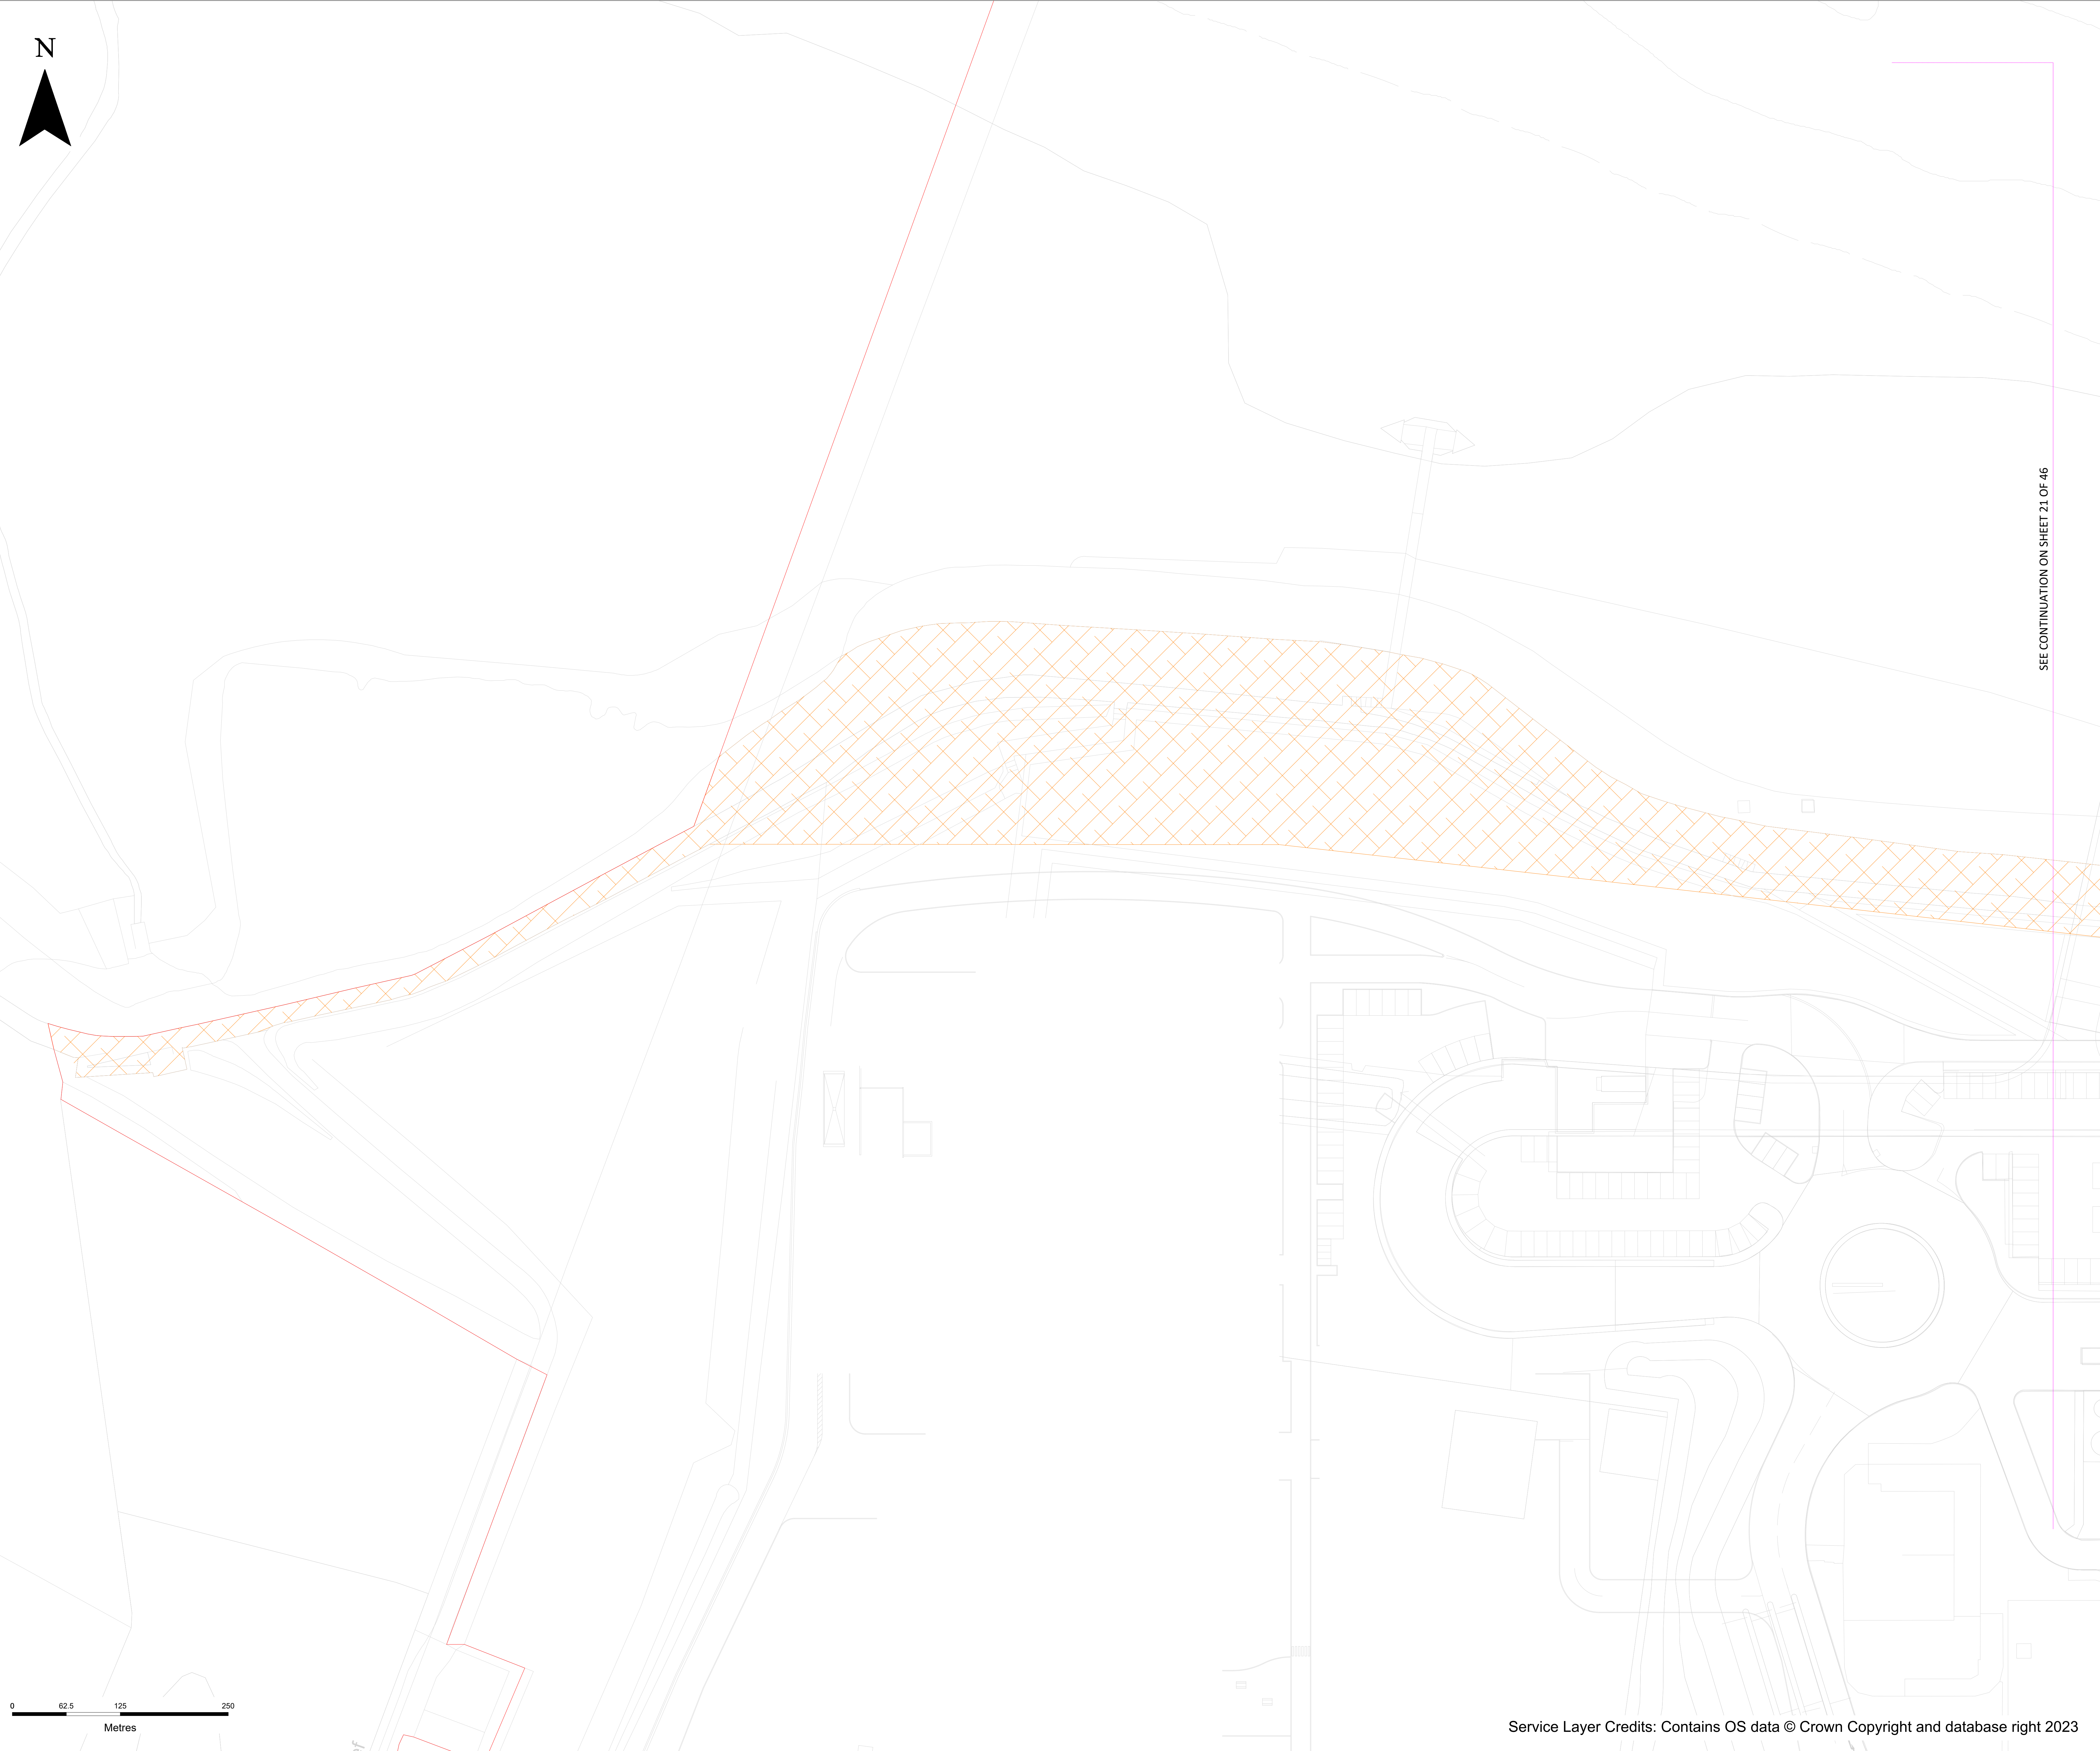

Key:

ORDER LIMITS

Notes:

- ALL DIMENSIONS ARE IN METERS UNLESS STATED OTHERWISE.
- NUMBERED WORKS ARE DESCRIBED IN SCHEDULE 1 (AUTHORISED DEVELOPMENT) TO THE DEVELOPMENT CONSENT ORDER
- THE WORKS PLANS SHOULD BE READ ALONGSIDE THE DEVELOPMENT CONSENT ORDER, THE PARAMETERS SET OUT IN THE ENVIRONMENTAL STATEMENT AND A SCHEDULE TO THE DCO AND THE DESIGN PRINCIPLES AND DESIGN CODE.

LIMITS OF DEVIATION	WORK No.	AUTHORISED DEVELOPMENT
	4A	Belvedere Power Station Jetty Modifications or Removal and Improvements to England Coast Path

CONTAINS OS DATA © CROWN COPYRIGHT [AND DATABASE RIGHT] [2023].

P07	SP	MD	PZ	15/01/2025
P04	SP	MD	PZ	21/10/2024
P03	DT	MD	PZ	30/08/2024
P02	SP	MR	JP	16/05/2024
P01	SP	MR	JP	20/03/2024

FINAL				
REVISION	DRAWN	CHECKED	APPROVED	DATE
DESCRIPTION				



PROJECT TITLE:

CORY DECARBONISATION PROJECT

DRAWING TITLE:

WORKS PLANS
REGULATION 5(2)(j)
APPLICATION DOCUMENT
REFERENCE 2.3
SHEET 20 OF 46

DRAWING STATUS



FOR CHANGE REQUEST 2

DRAWN: SP	CHECKED: MR	APPROVED: JP	AUTHORISED: AV
--------------	----------------	-----------------	-------------------

SCALE @ A0 SIZE: 1:2500	DATE: January 2025	REVISION: P07
----------------------------	-----------------------	------------------

DRAWING NUMBER:

EN010128-01-XX-DG-PL-0020-P07

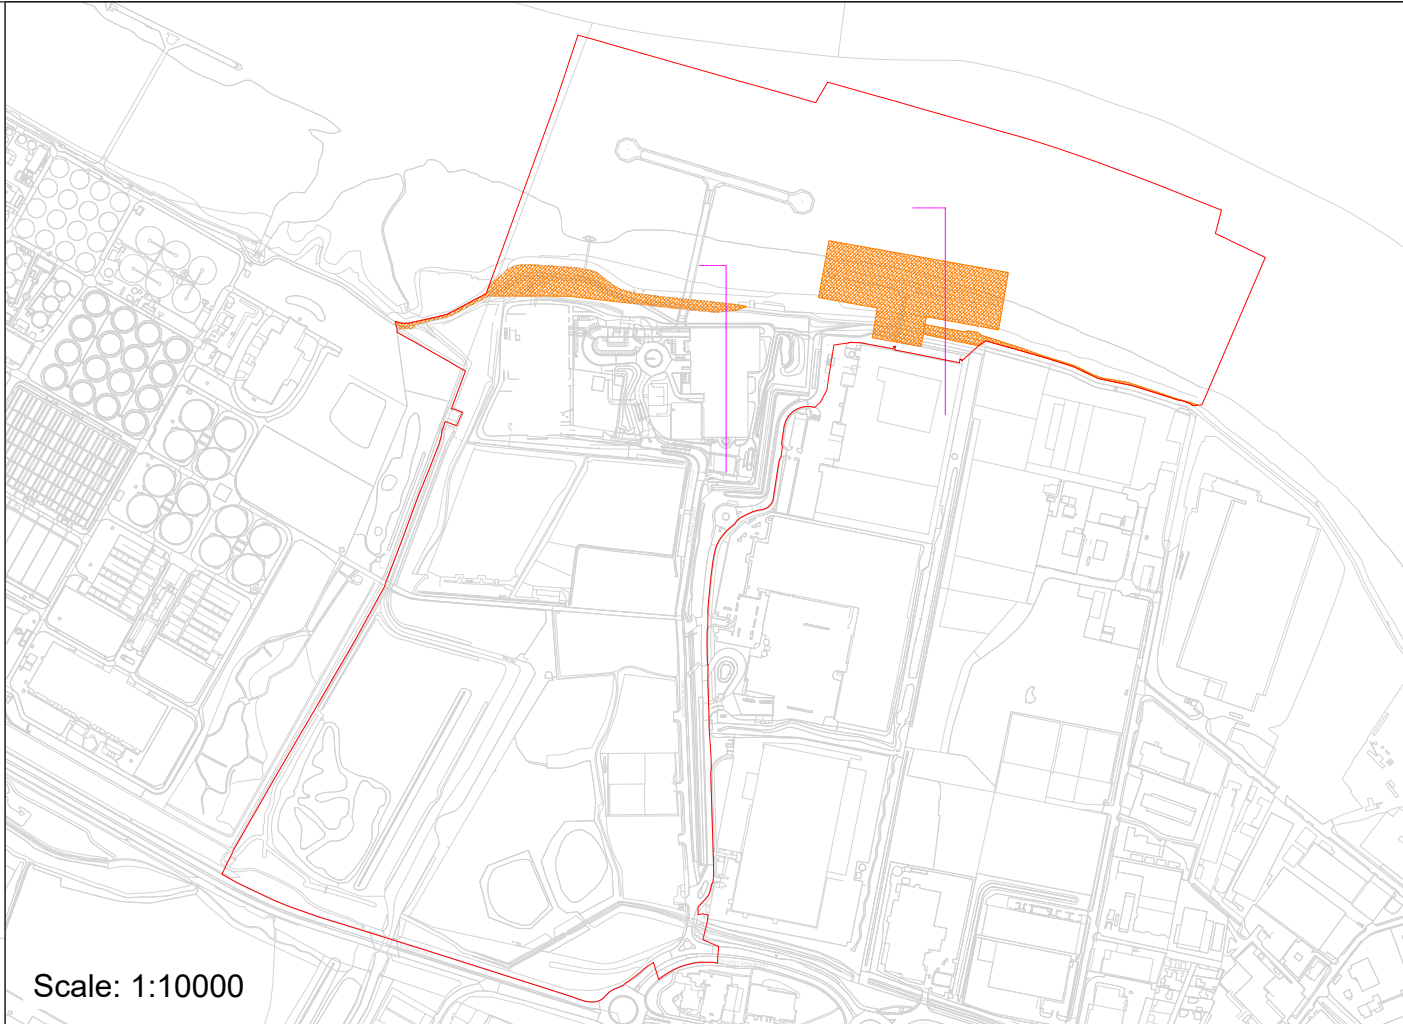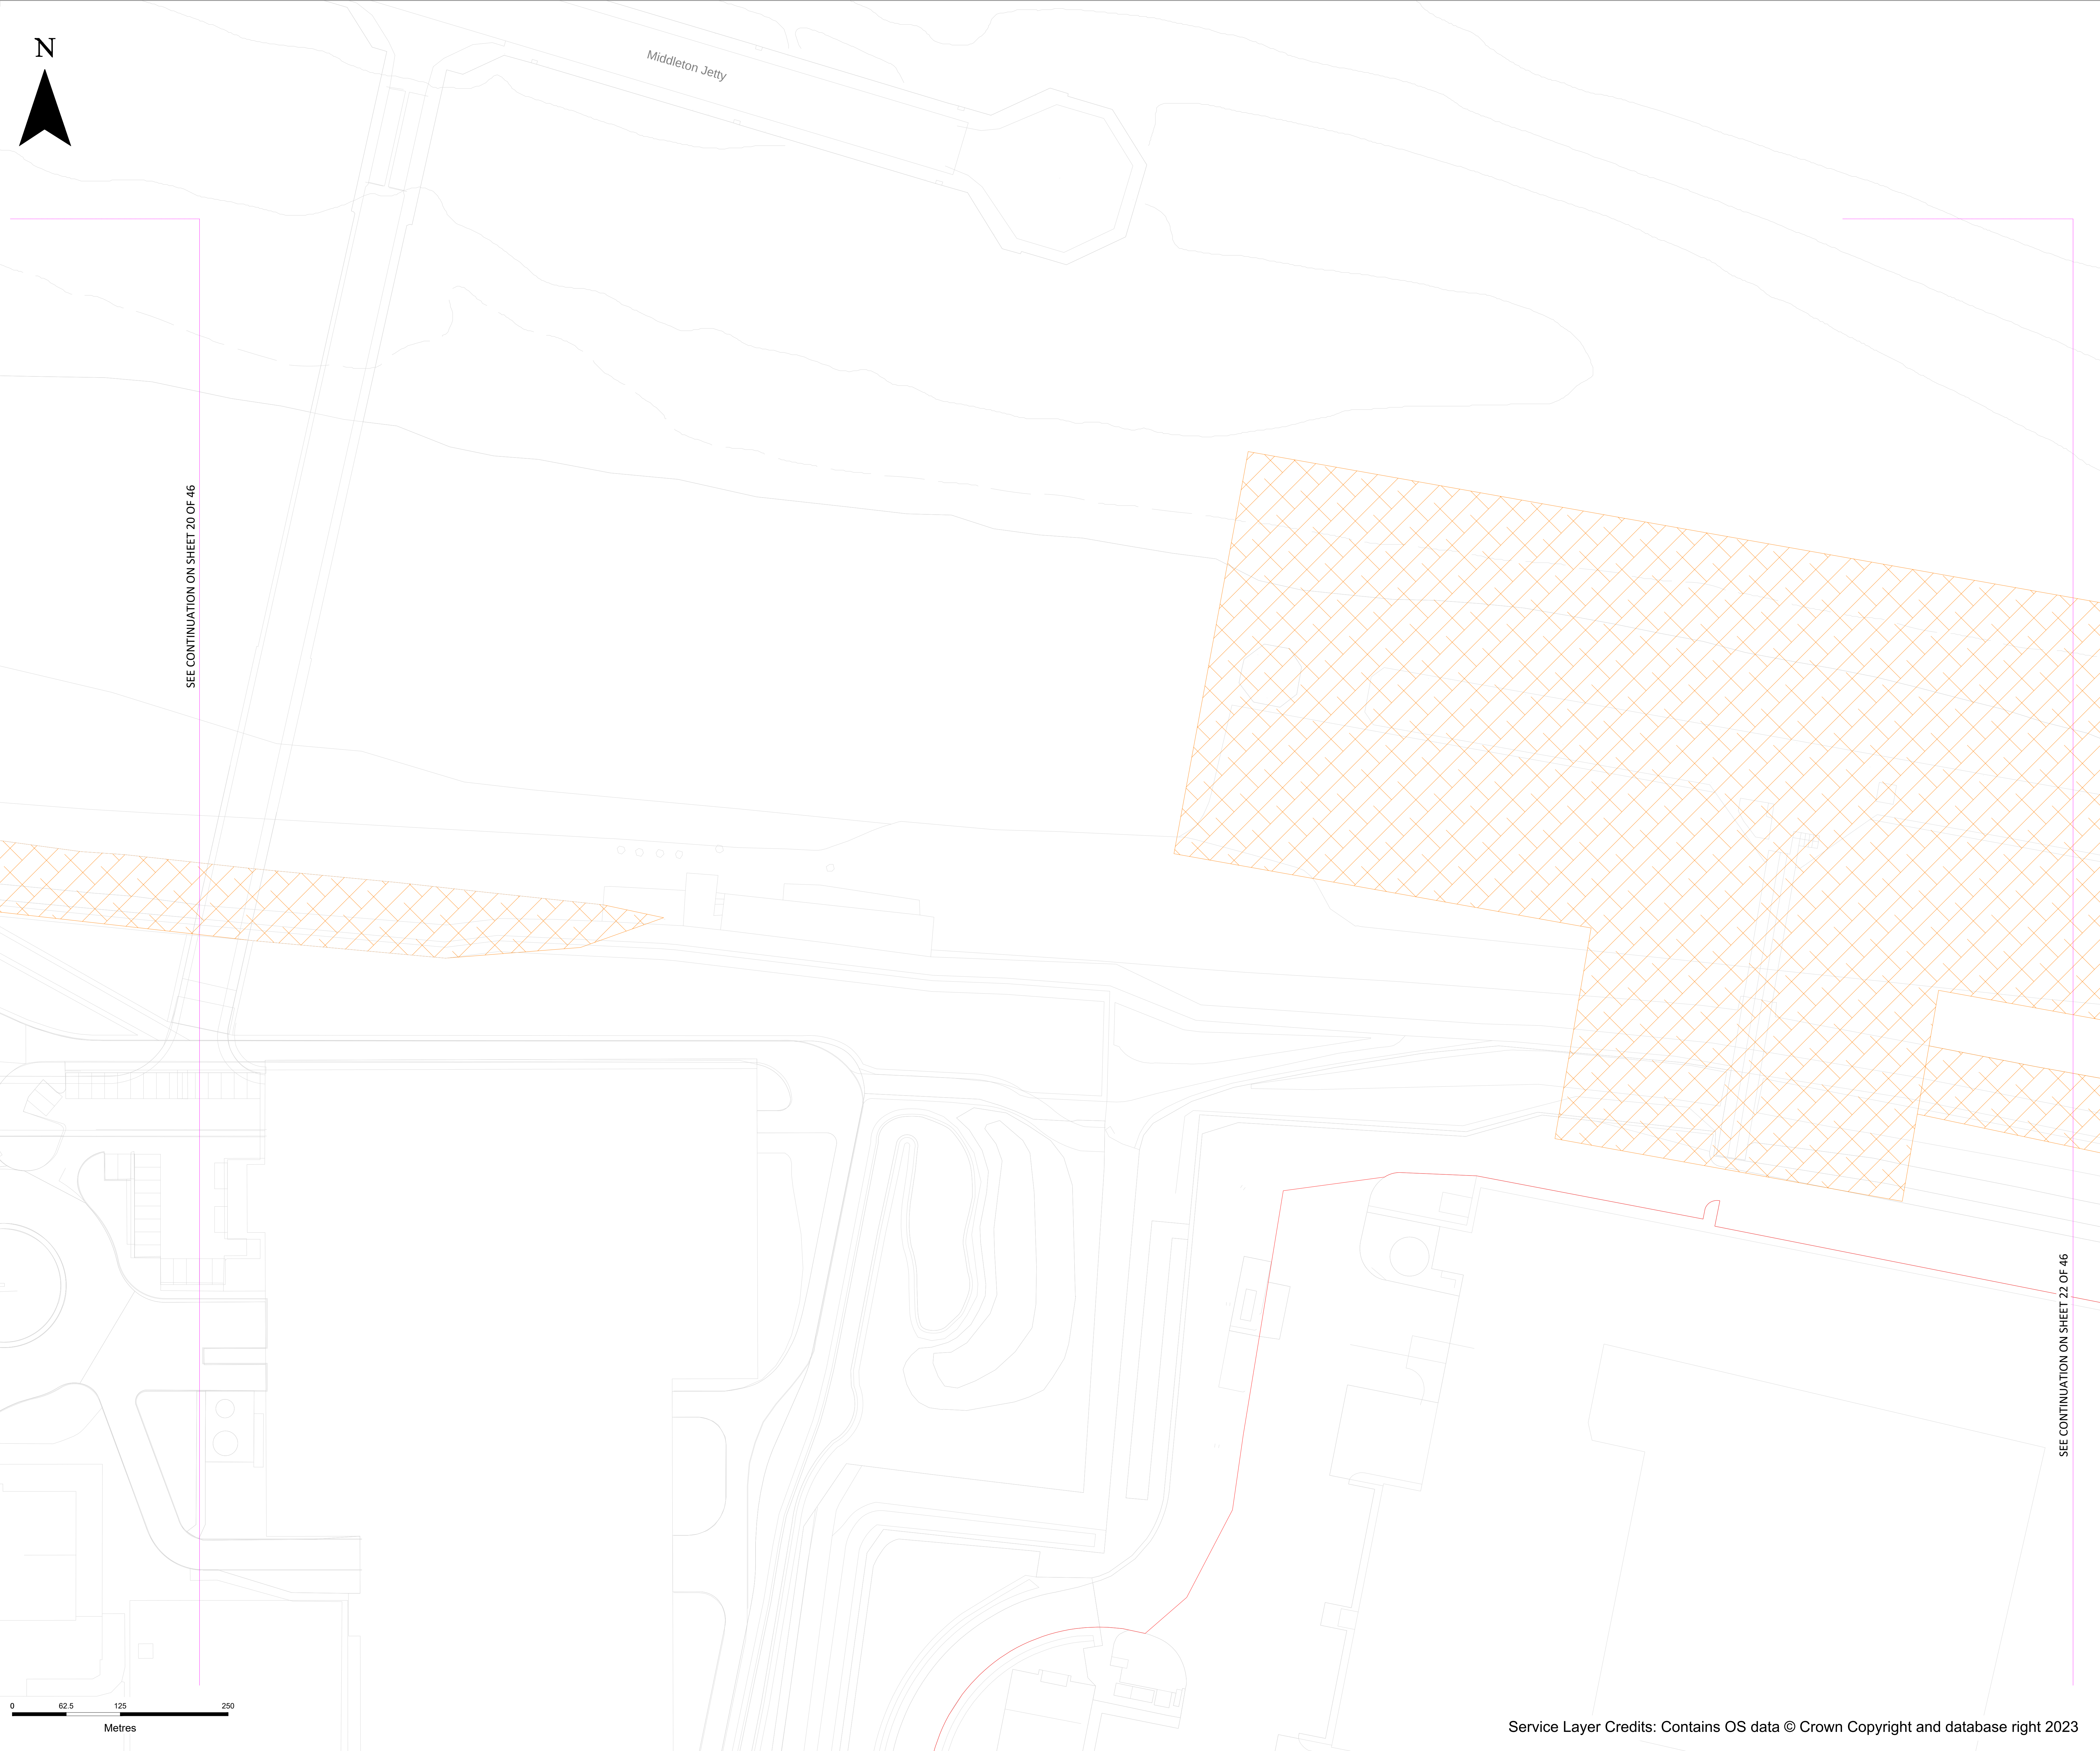

Key:

ORDER LIMITS

Notes:

1. ALL DIMENSIONS ARE IN METERS UNLESS STATED OTHERWISE.
2. NUMBERED WORKS ARE DESCRIBED IN SCHEDULE 1 (AUTHORISED DEVELOPMENT) TO THE DEVELOPMENT CONSENT ORDER
3. THE WORKS PLANS SHOULD BE READ ALONGSIDE THE DEVELOPMENT CONSENT ORDER, THE PARAMETERS SET OUT IN THE ENVIRONMENTAL STATEMENT AND A SCHEDULE TO THE DCO AND THE DESIGN PRINCIPLES AND DESIGN CODE.

LIMITS OF DEVIATION	WORK No.	AUTHORISED DEVELOPMENT
	4A	Belvedere Power Station Jetty Modifications or Removal and Improvements to England Coast Path

CONTAINS OS DATA © CROWN COPYRIGHT [AND DATABASE RIGHT] [2023].

P07	SP	MD	PZ	15/01/2025
P04	SP	MD	PZ	21/10/2024
P03	DT	MD	PZ	30/08/2024
P02	SP	MR	JP	16/05/2024
P01	SP	MR	JP	20/03/2024

FINAL				
REVISION	DRAWN	CHECKED	APPROVED	DATE
DESCRIPTION				



PROJECT TITLE:

CORY DECARBONISATION PROJECT

DRAWING TITLE:

WORKS PLANS
REGULATION 5(2)(j)
APPLICATION DOCUMENT
REFERENCE 2.3
SHEET 21 OF 46



DRAWING STATUS

FOR CHANGE REQUEST 2

DRAWN: SP	CHECKED: MR	APPROVED: JP	AUTHORISED: AV
SCALE @ A0 SIZE: 1:2500		DATE: January 2025	REVISION: P07

DRAWING NUMBER:

EN010128-01-XX-DG-PL-0020-P07

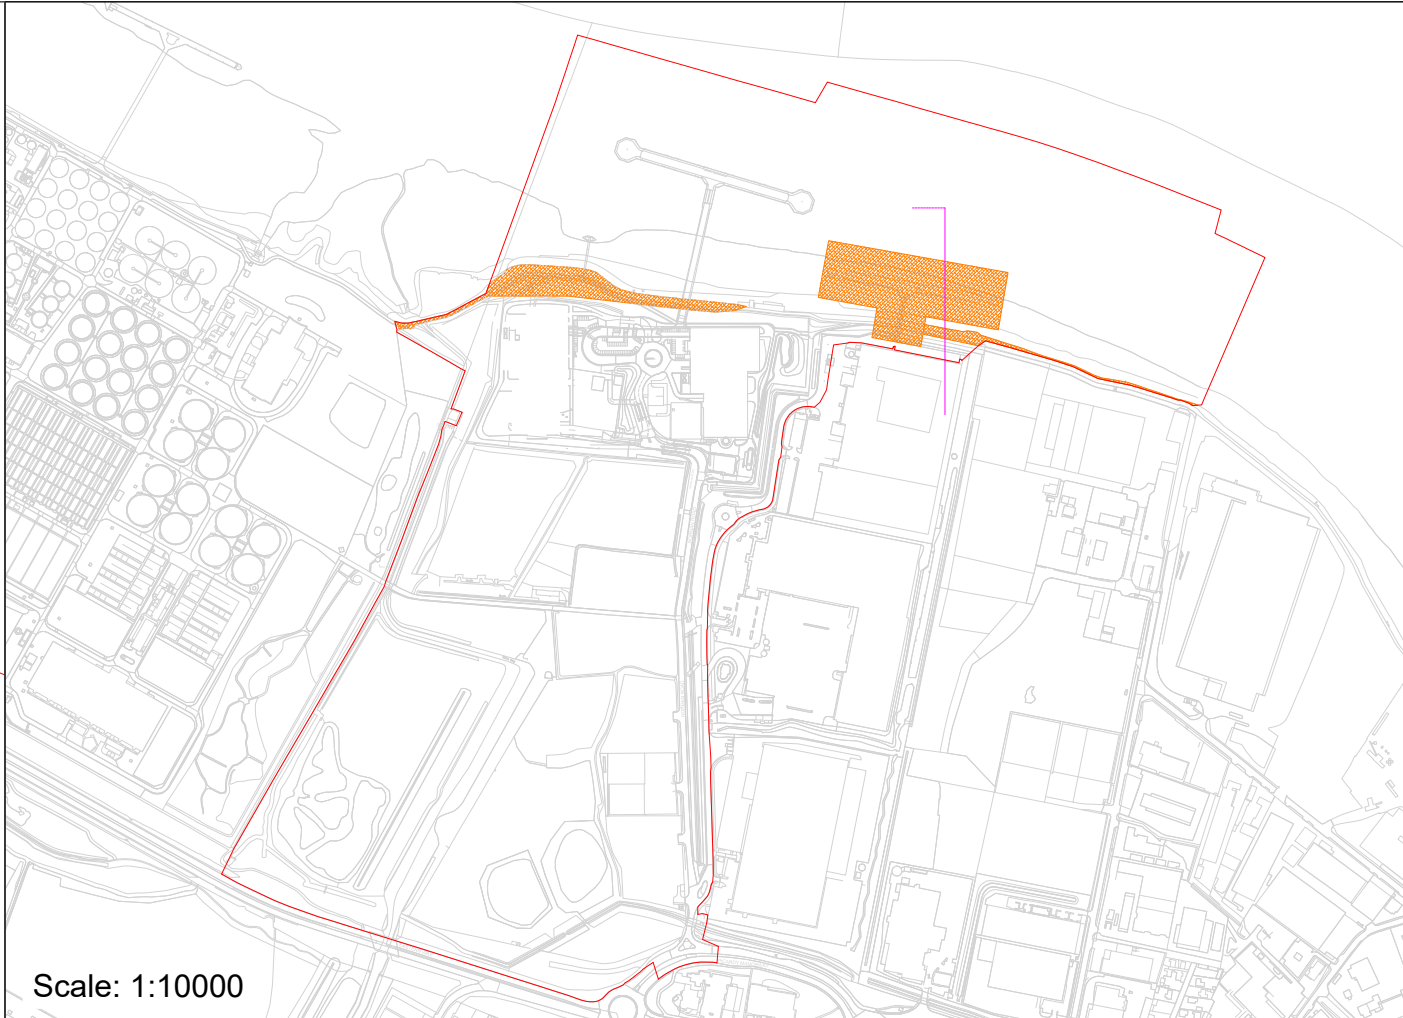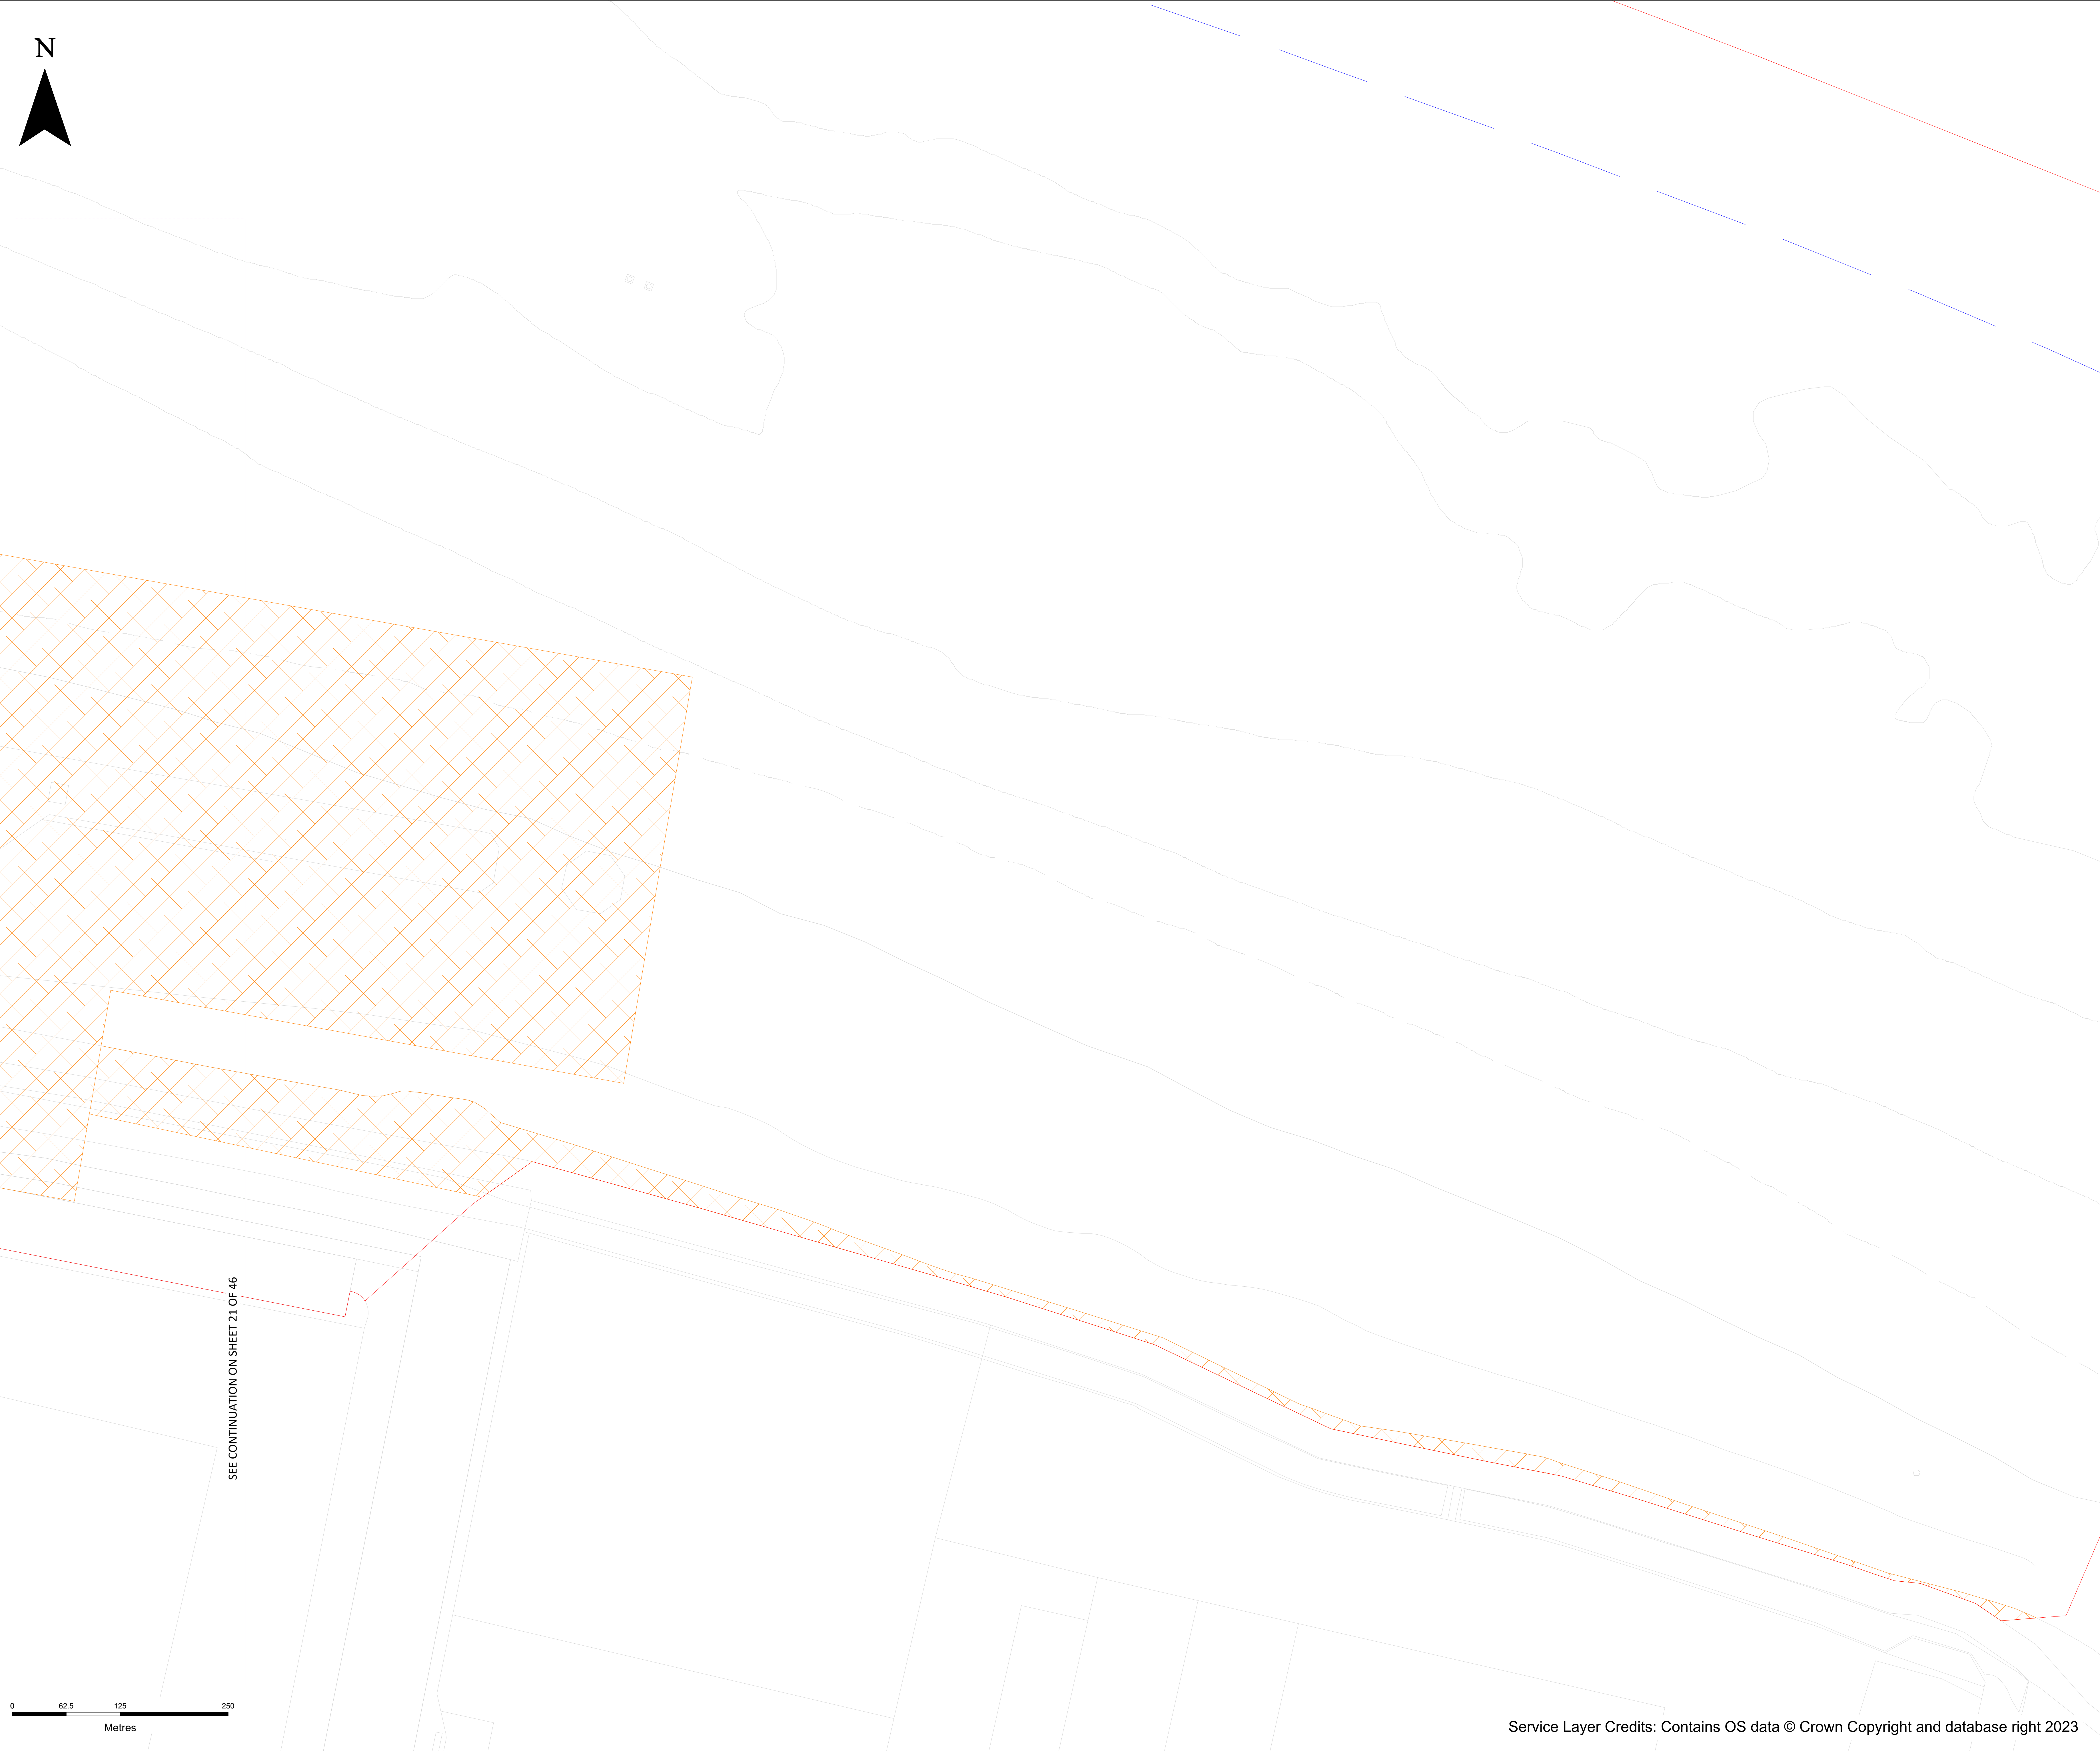

Scale: 1:10000

Key:

— ORDER LIMITS
- - - BOUNDARIES OF AUTHORISED NAVIGATIONAL CHANNEL

Notes:

1. ALL DIMENSIONS ARE IN METERS UNLESS STATED OTHERWISE.
2. NUMBERED WORKS ARE DESCRIBED IN SCHEDULE 1 (AUTHORISED DEVELOPMENT) TO THE DEVELOPMENT CONSENT ORDER
3. THE WORKS PLANS SHOULD BE READ ALONGSIDE THE DEVELOPMENT CONSENT ORDER, THE PARAMETERS SET OUT IN THE ENVIRONMENTAL STATEMENT AND A SCHEDULE TO THE DCO AND THE DESIGN PRINCIPLES AND DESIGN CODE.

LIMITS OF DEVIATION	WORK No.	AUTHORISED DEVELOPMENT
	4A	Belvedere Power Station Jetty Modifications or Removal and Improvements to England Coast Path

CONTAINS OS DATA © CROWN COPYRIGHT [AND DATABASE RIGHT] [2023].

P07	SP	MD	PZ	15/01/2025
P04	SP	MD	PZ	21/10/2024
P03	DT	MD	PZ	30/08/2024
P02	SP	MR	JP	08/05/2024
P01	SP	MR	JP	20/03/2024

FINAL				
REVISION	DRAWN	CHECKED	APPROVED	DATE
DESCRIPTION				



PROJECT TITLE:

CORY DECARBONISATION PROJECT

DRAWING TITLE:

WORKS PLANS
REGULATION 5(2)(j)
APPLICATION DOCUMENT
REFERENCE 2.3
SHEET 22 OF 46


DRAWING STATUS

FOR CHANGE REQUEST 2

DRAWN: SP	CHECKED: MR	APPROVED: JP	AUTHORISED: AV
SCALE @ A0 SIZE: 1:2500		DATE: January 2025	REVISION: P07

DRAWING NUMBER:

EN010128-01-XX-DG-PL-0020-P07

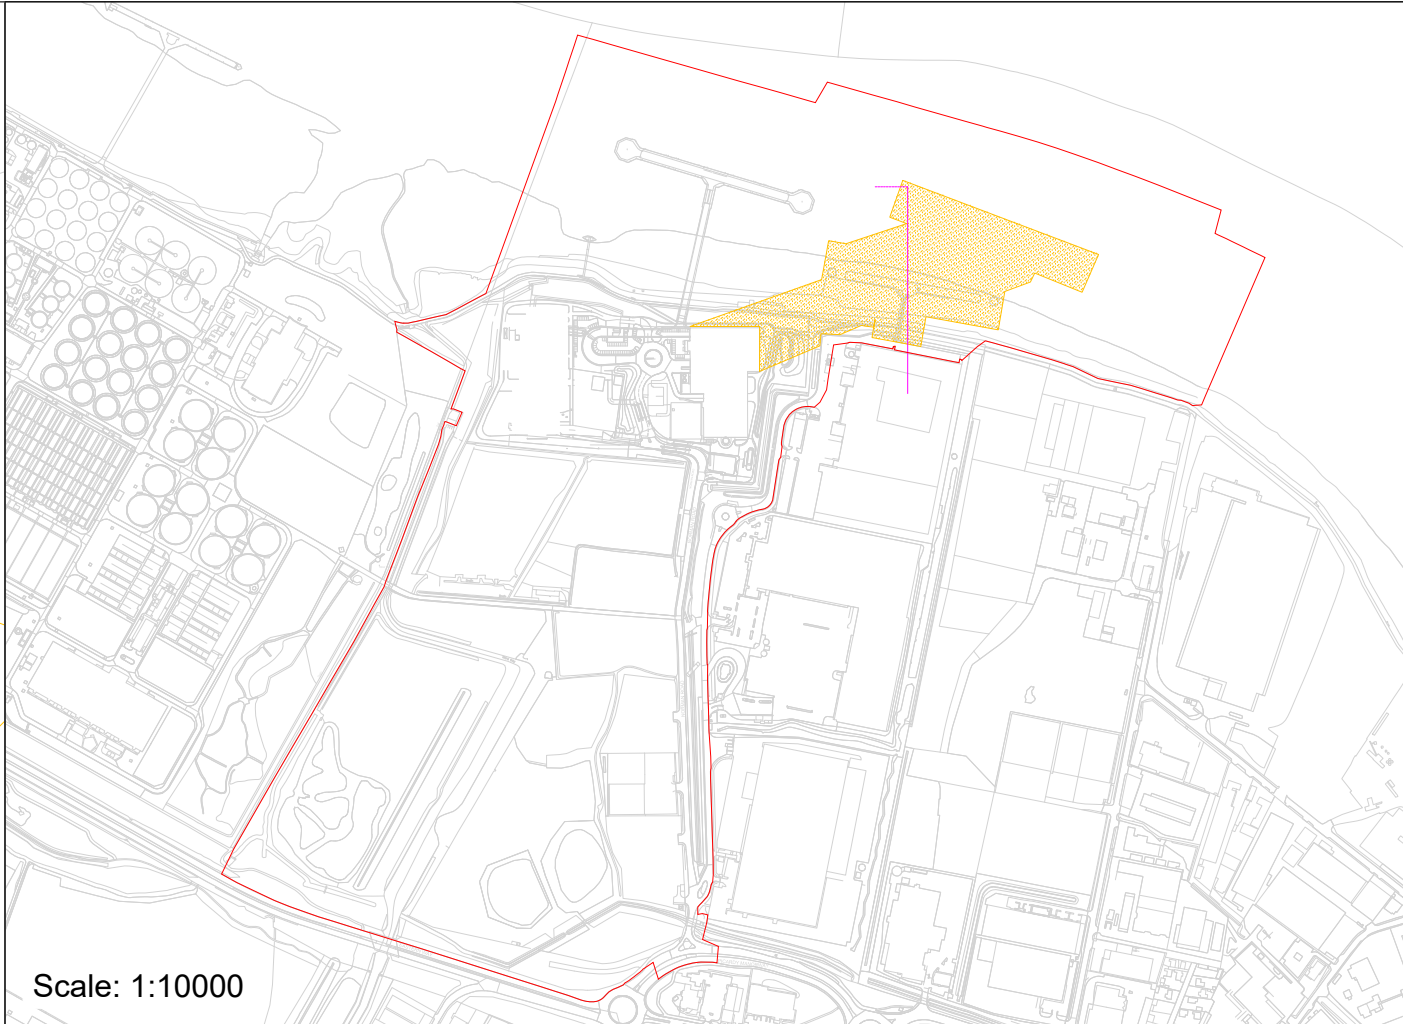

Key:

ORDER LIMITS

- Notes:**
1. ALL DIMENSIONS ARE IN METERS UNLESS STATED OTHERWISE.
 2. NUMBERED WORKS ARE DESCRIBED IN SCHEDULE 1 (AUTHORISED DEVELOPMENT) TO THE DEVELOPMENT CONSENT ORDER
 3. THE WORKS PLANS SHOULD BE READ ALONGSIDE THE DEVELOPMENT CONSENT ORDER, THE PARAMETERS SET OUT IN THE ENVIRONMENTAL STATEMENT AND A SCHEDULE TO THE DCO AND THE DESIGN PRINCIPLES AND DESIGN CODE.

LIMITS OF DEVIATION	WORK No.	AUTHORISED DEVELOPMENT
	4B	Jetty

CONTAINS OS DATA © CROWN COPYRIGHT [AND DATABASE RIGHT] [2023].

P07	SP	MD	PZ	15/01/2025
P04	SP	MD	PZ	21/10/2024
P03	DT	MD	PZ	30/08/2024
P02	SP	MR	JP	16/05/2024
P01	SP	MR	JP	20/03/2024

FINAL				
REVISION	DRAWN	CHECKED	APPROVED	DATE
DESCRIPTION				



PROJECT TITLE:

CORY DECARBONISATION PROJECT

DRAWING TITLE:

WORKS PLANS
REGULATION 5(2)(j)
APPLICATION DOCUMENT
REFERENCE 2.3
SHEET 23 OF 46

DRAWING STATUS

FOR CHANGE REQUEST 2


DRAWN: SP	CHECKED: MR	APPROVED: JP	AUTHORISED: AV
--------------	----------------	-----------------	-------------------

SCALE @ A0 SIZE: 1:2500	DATE: January 2025	REVISION: P07
----------------------------	-----------------------	------------------


DRAWING NUMBER:

EN010128-01-XX-DG-PL-0021-P07



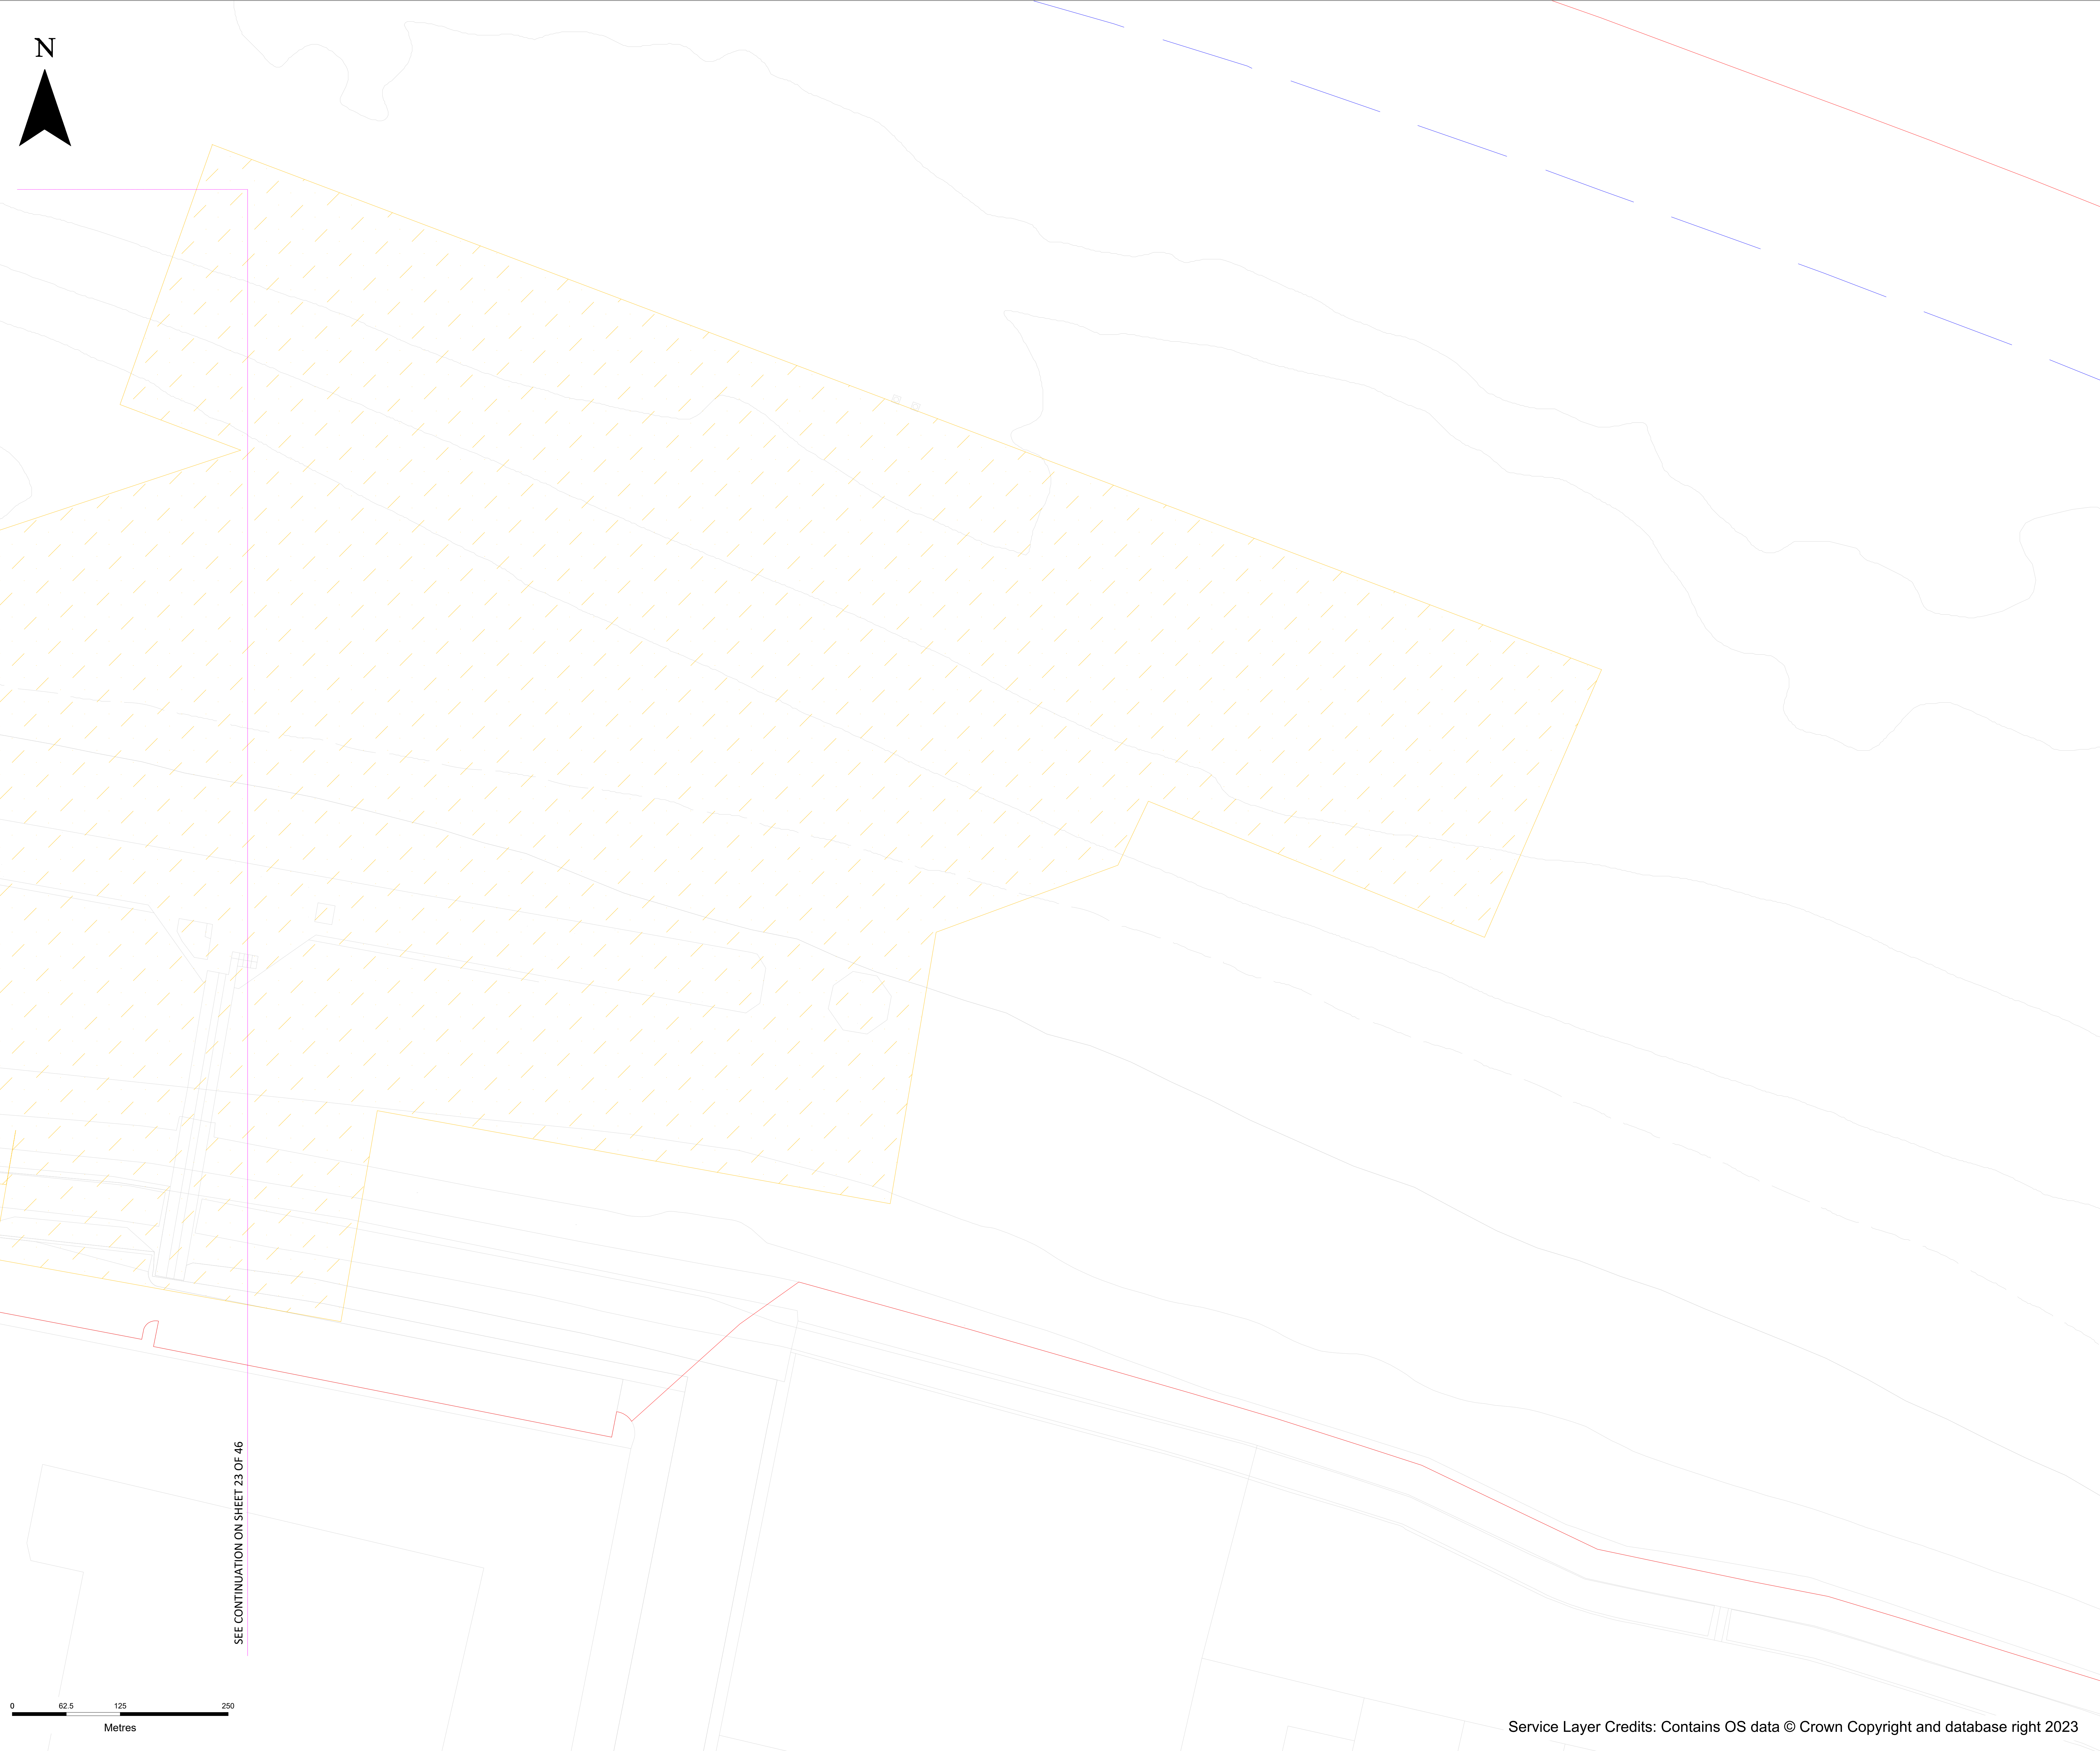

SEE CONTINUATION ON SHEET 23 OF 46

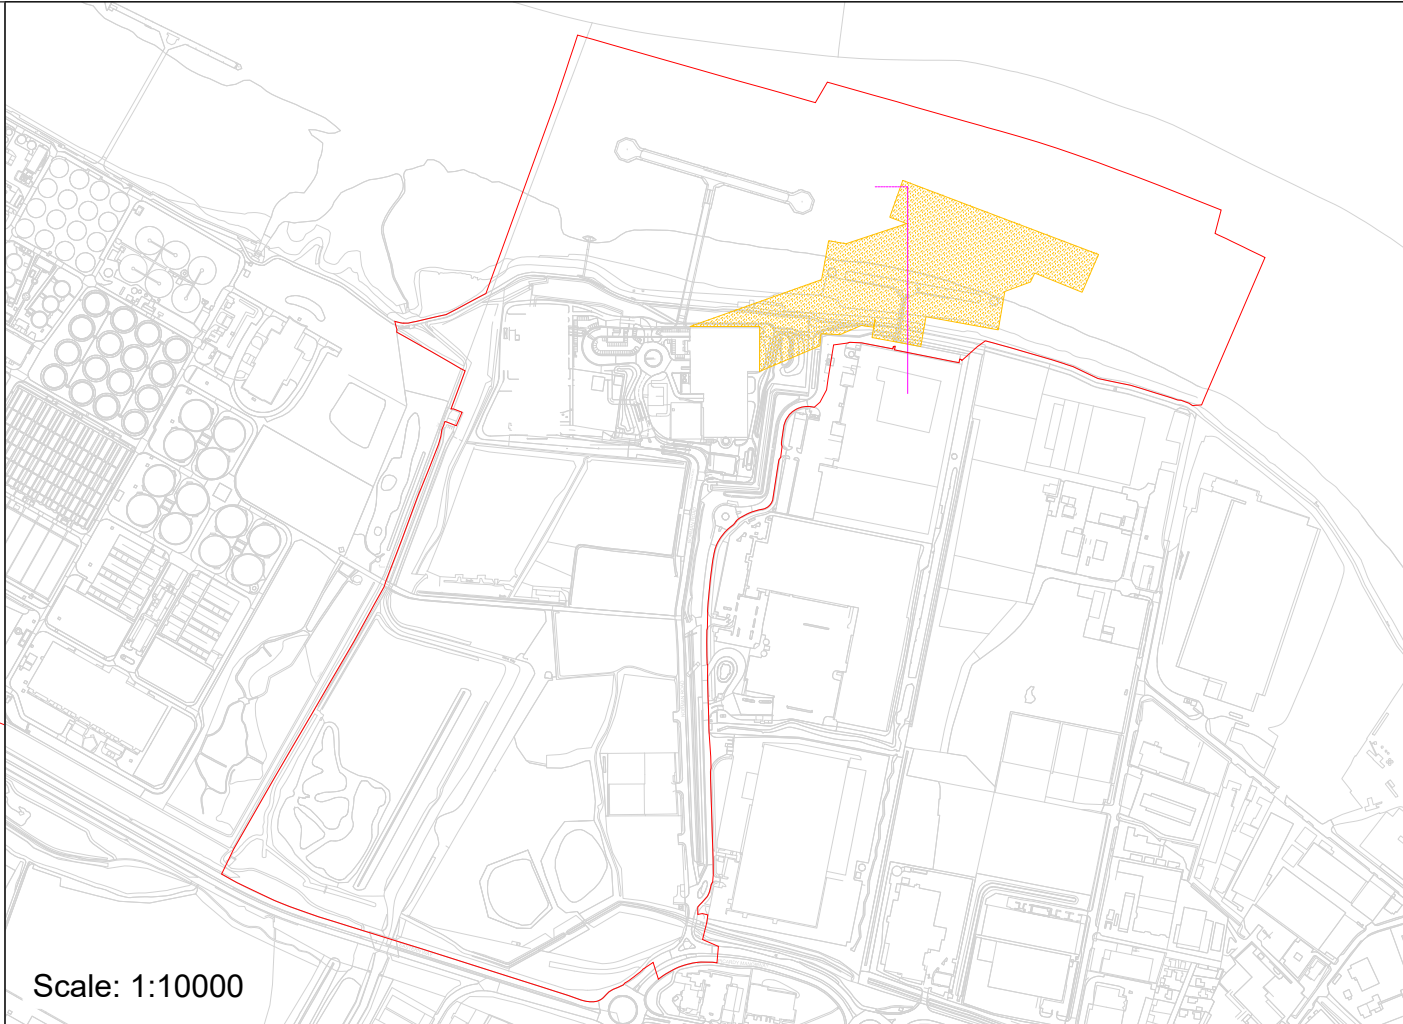

- Key:**
- ORDER LIMITS
 - BOUNDARIES OF AUTHORISED NAVIGATIONAL CHANNEL
- Notes:**
- ALL DIMENSIONS ARE IN METERS UNLESS STATED OTHERWISE.
 - NUMBERED WORKS ARE DESCRIBED IN SCHEDULE 1 (AUTHORISED DEVELOPMENT) TO THE DEVELOPMENT CONSENT ORDER
 - THE WORKS PLANS SHOULD BE READ ALONGSIDE THE DEVELOPMENT CONSENT ORDER, THE PARAMETERS SET OUT IN THE ENVIRONMENTAL STATEMENT AND A SCHEDULE TO THE DCO AND THE DESIGN PRINCIPLES AND DESIGN CODE.

LIMITS OF DEVIATION	WORK No.	AUTHORISED DEVELOPMENT
	4B	Jetty

CONTAINS OS DATA © CROWN COPYRIGHT [AND DATABASE RIGHT] [2023].

P07	SP	MD	PZ	15/01/2025
P04	SP	MD	PZ	21/10/2024
P03	DT	MD	PZ	30/08/2024
P02	SP	MR	JP	16/05/2024
P01	SP	MR	JP	20/03/2024

FINAL				
REVISION	DRAWN	CHECKED	APPROVED	DATE
DESCRIPTION				



PROJECT TITLE:

CORY DECARBONISATION PROJECT

DRAWING TITLE:

WORKS PLANS
REGULATION 5(2)(j)
APPLICATION DOCUMENT
REFERENCE 2.3
SHEET 24 OF 46


DRAWING STATUS

FOR CHANGE REQUEST 2


DRAWN: SP	CHECKED: MR	APPROVED: JP	AUTHORISED: AV
SCALE @ A0 SIZE: 1:2500		DATE: January 2025	REVISION: P07

DRAWING NUMBER:

EN010128-01-XX-DG-PL-0021-P07

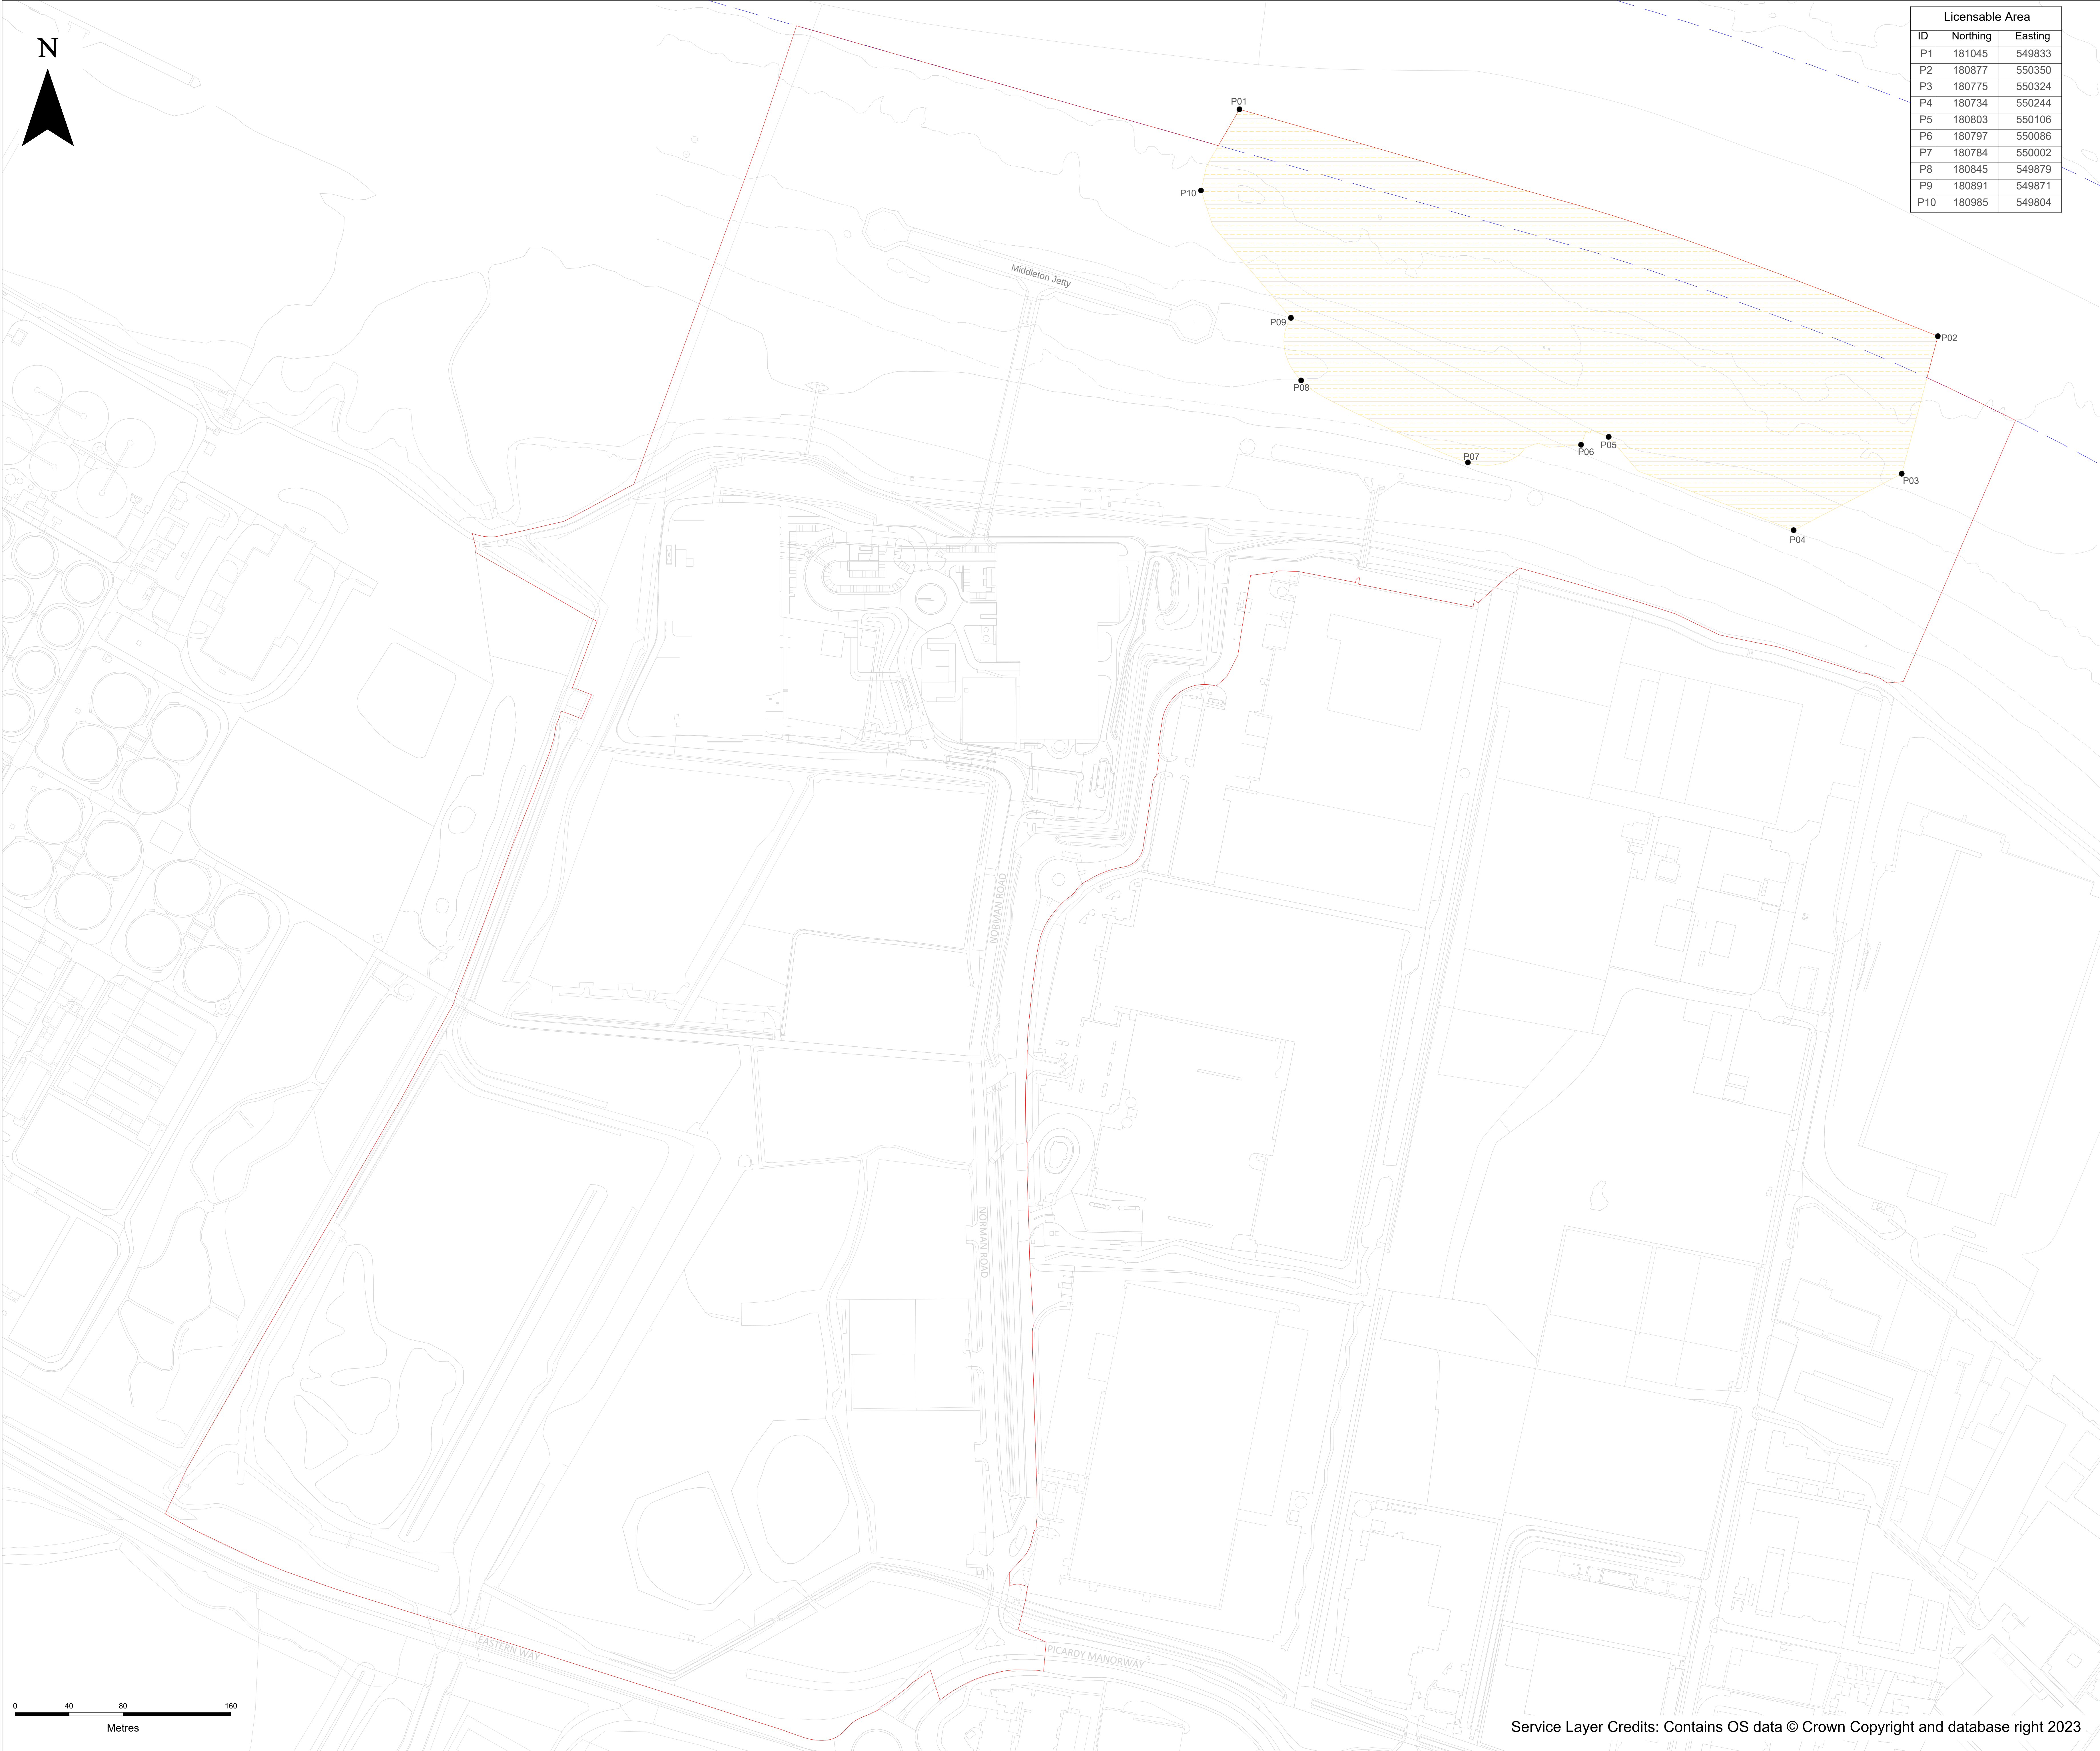

Licensable Area		
ID	Northing	Easting
P1	181045	549833
P2	180877	550350
P3	180775	550324
P4	180734	550244
P5	180803	550106
P6	180797	550086
P7	180784	550002
P8	180845	549879
P9	180891	549871
P10	180985	549804

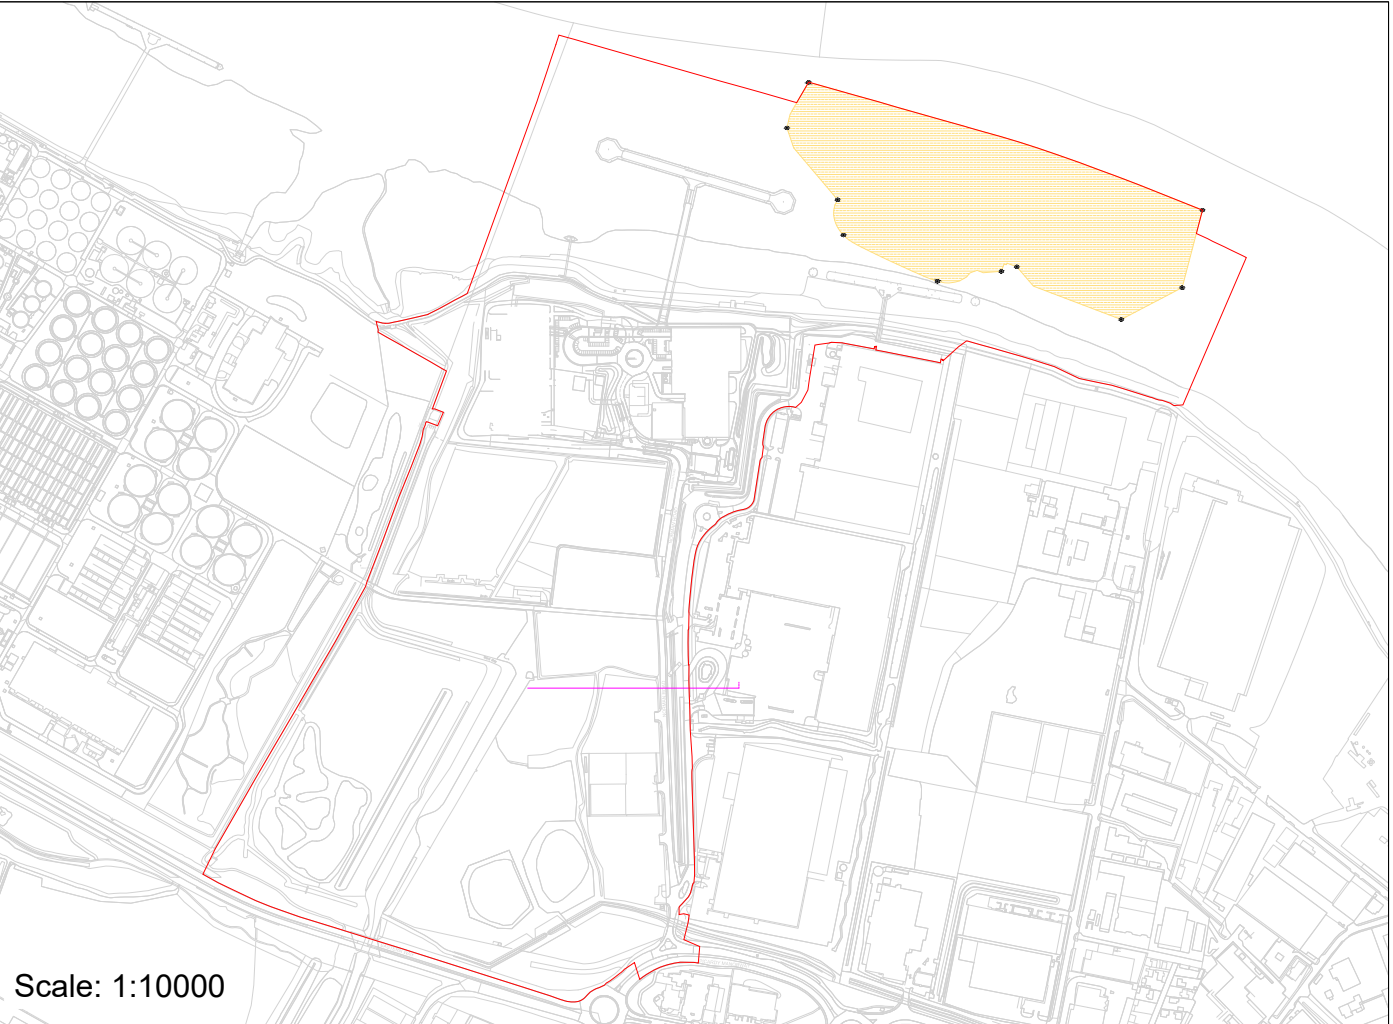

- Key:**
- ORDER LIMITS
 - BOUNDARIES OF AUTHORISED NAVIGATIONAL CHANNEL
- Notes:**
- ALL DIMENSIONS ARE IN METERS UNLESS STATED OTHERWISE.
 - NUMBERED WORKS ARE DESCRIBED IN SCHEDULE 1 (AUTHORISED DEVELOPMENT) TO THE DEVELOPMENT CONSENT ORDER
 - THE WORKS PLANS SHOULD BE READ ALONGSIDE THE DEVELOPMENT CONSENT ORDER, THE PARAMETERS SET OUT IN THE ENVIRONMENTAL STATEMENT AND A SCHEDULE TO THE DCO AND THE DESIGN PRINCIPLES AND DESIGN CODE.

LIMITS OF DEVIATION	WORK No.	AUTHORISED DEVELOPMENT
	4C	Proposed Dredging

CONTAINS OS DATA © CROWN COPYRIGHT [AND DATABASE RIGHT] [2023].

P07	SP	MD	PZ	15/01/2025
P04	SP	MD	PZ	21/10/2024
P03	DT	MD	PZ	30/08/2024
P02	SP	MR	JP	16/05/2024
P01	SP	MR	JP	20/03/2024

FINAL				
REVISION	DRAWN	CHECKED	APPROVED	DATE
DESCRIPTION				



PROJECT TITLE:

CORY DECARBONISATION PROJECT

DRAWING TITLE:

WORKS PLANS
REGULATION 5(2)(j)
APPLICATION DOCUMENT
REFERENCE 2.3
SHEET 25 OF 46

DRAWING STATUS


FOR CHANGE REQUEST 2

DRAWN: SP	CHECKED: MR	APPROVED: JP	AUTHORISED: AV
--------------	----------------	-----------------	-------------------

SCALE @ A0 SIZE: 1:1600	DATE: January 2025	REVISION: P07
----------------------------	-----------------------	------------------


DRAWING NUMBER:

EN010128-01-XX-DG-PL-0022-P07

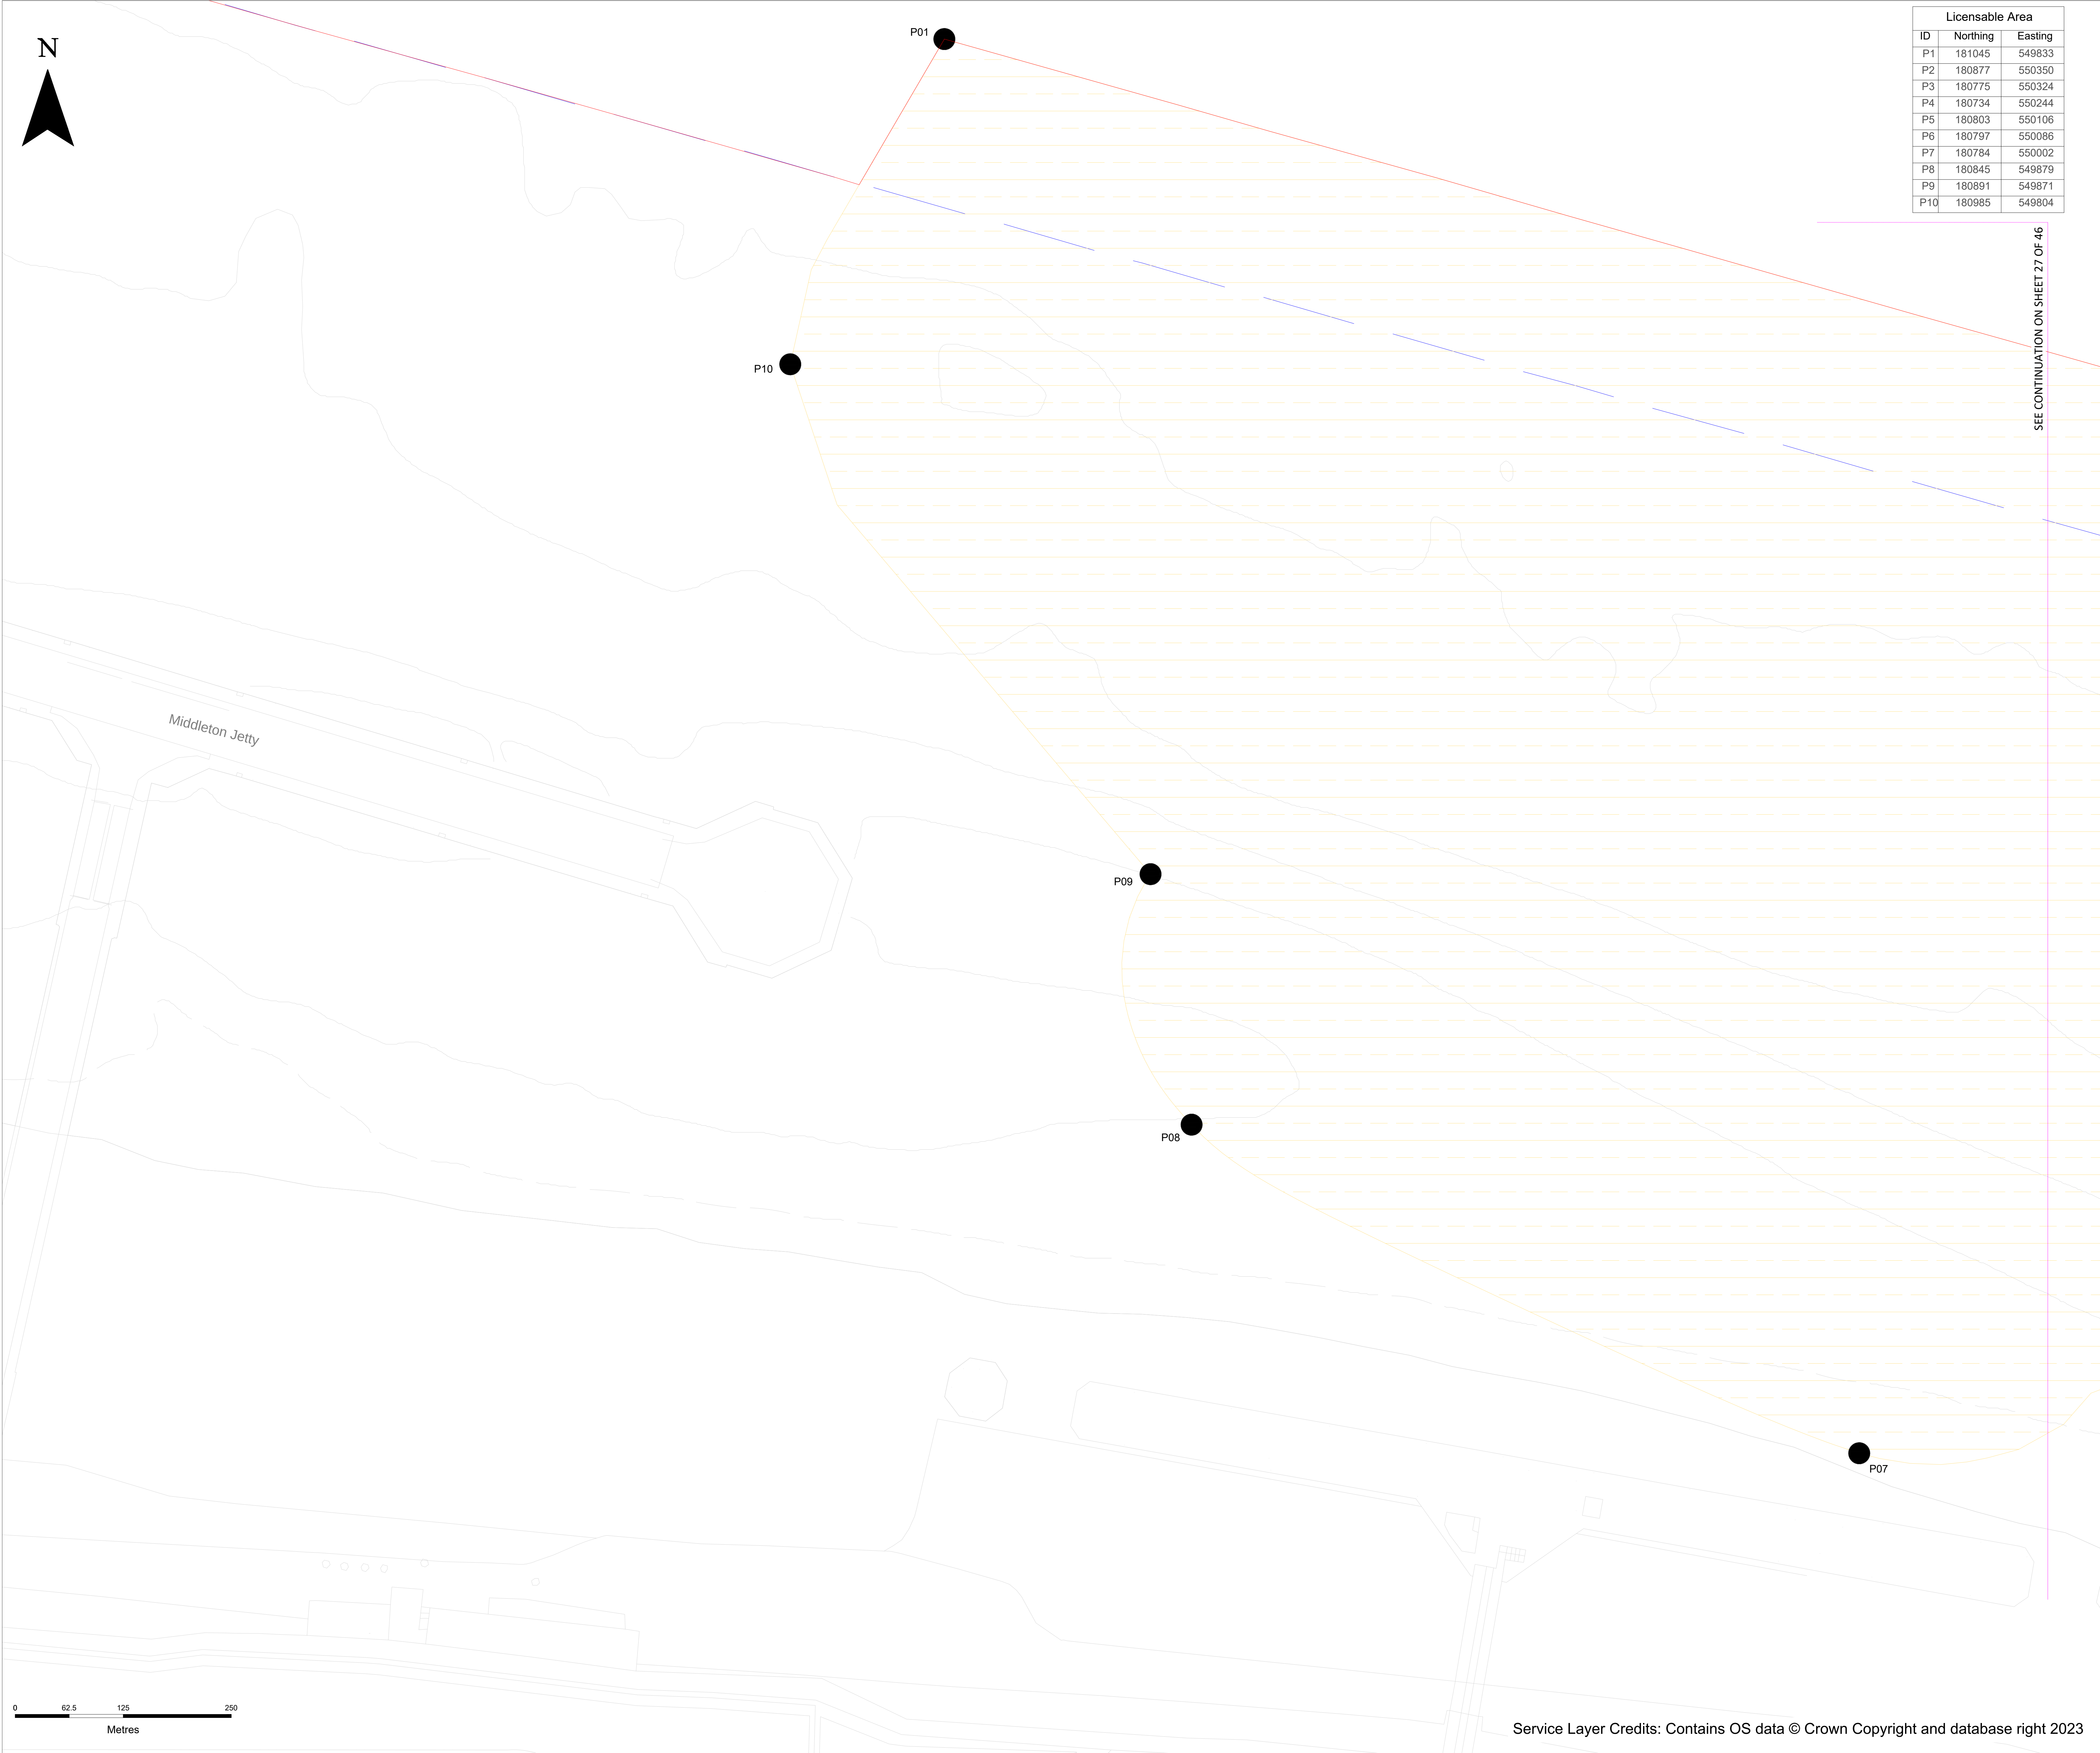

Licensable Area		
ID	Northing	Easting
P1	181045	549833
P2	180877	550350
P3	180775	550324
P4	180734	550244
P5	180803	550106
P6	180797	550086
P7	180784	550002
P8	180845	549879
P9	180891	549871
P10	180985	549804

SEE CONTINUATION ON SHEET 27 OF 46

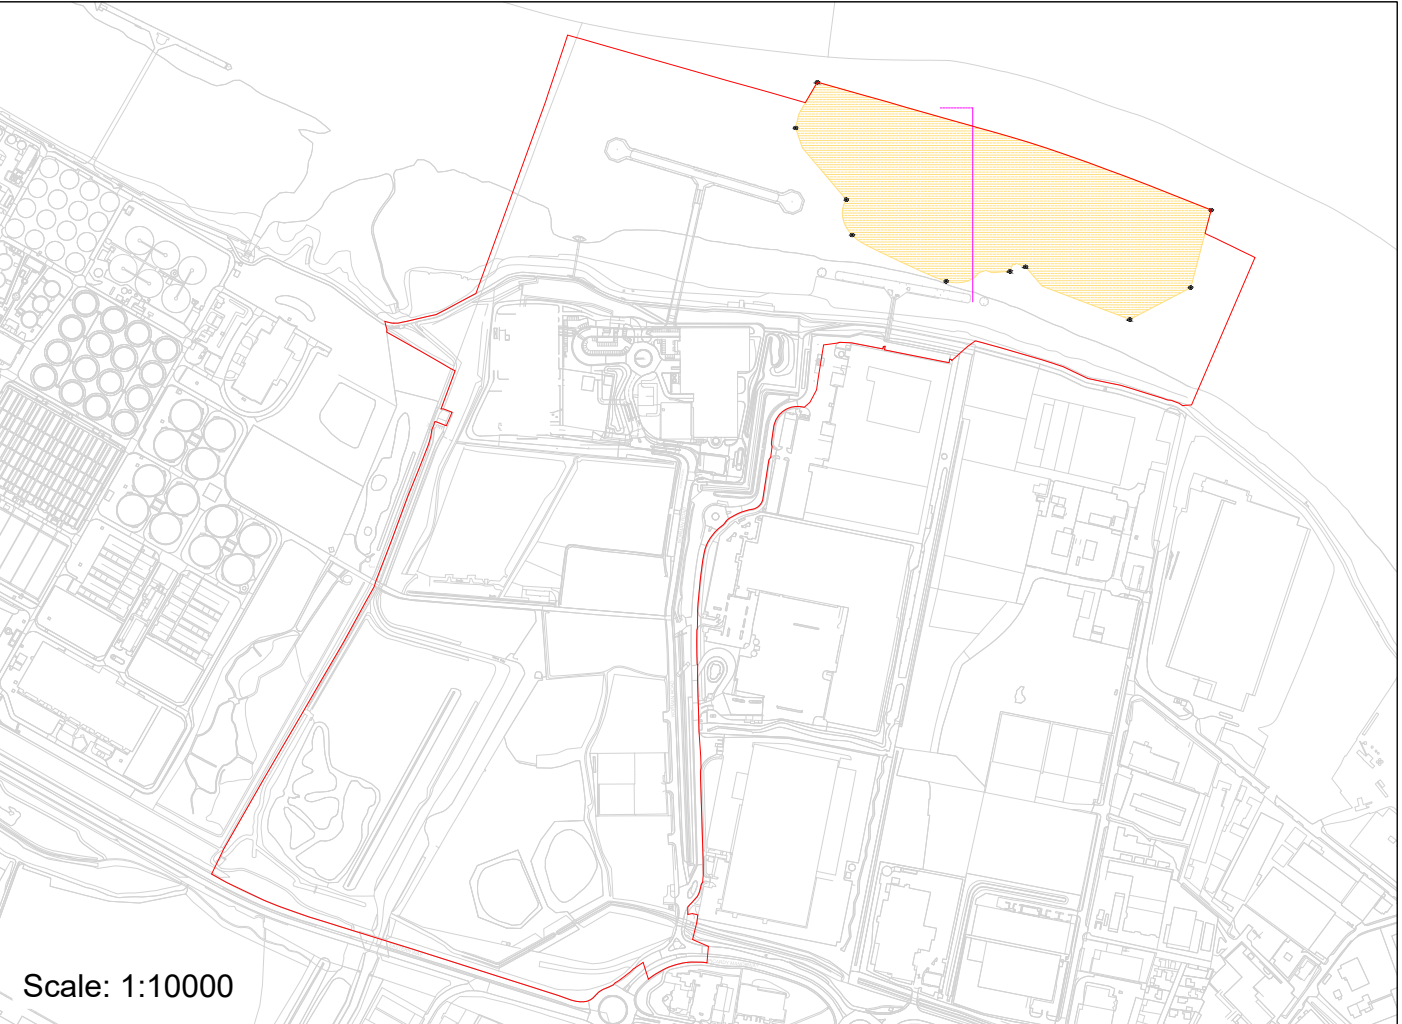

Scale: 1:10000

- Key:**
- ORDER LIMITS
 - BOUNDARIES OF AUTHORISED NAVIGATIONAL CHANNEL
- Notes:**
- ALL DIMENSIONS ARE IN METERS UNLESS STATED OTHERWISE.
 - NUMBERED WORKS ARE DESCRIBED IN SCHEDULE 1 (AUTHORISED DEVELOPMENT) TO THE DEVELOPMENT CONSENT ORDER
 - THE WORKS PLANS SHOULD BE READ ALONGSIDE THE DEVELOPMENT CONSENT ORDER, THE PARAMETERS SET OUT IN THE ENVIRONMENTAL STATEMENT AND A SCHEDULE TO THE DCO AND THE DESIGN PRINCIPLES AND DESIGN CODE.

LIMITS OF DEVIATION	WORK No.	AUTHORISED DEVELOPMENT
	4C	Proposed Dredging

CONTAINS OS DATA © CROWN COPYRIGHT [AND DATABASE RIGHT] [2023].

P07	SP	MD	PZ	15/01/2025
P04	SP	MD	PZ	21/10/2024
P03	DT	MD	PZ	30/08/2024
P02	SP	MR	JP	16/05/2024
P01	SP	MR	JP	20/03/2024

FINAL				
REVISION	DRAWN	CHECKED	APPROVED	DATE
DESCRIPTION				



PROJECT TITLE:

CORY DECARBONISATION PROJECT

DRAWING TITLE:

WORKS PLANS
REGULATION 5(2)(j)
APPLICATION DOCUMENT
REFERENCE 2.3
SHEET 26 OF 46


DRAWING STATUS

FOR CHANGE REQUEST 2


DRAWN: SP	CHECKED: MR	APPROVED: JP	AUTHORISED: AV
SCALE @ A0 SIZE: 1:2500		DATE: January 2025	REVISION: P07

DRAWING NUMBER:

EN010128-01-XX-DG-PL-0022-P07

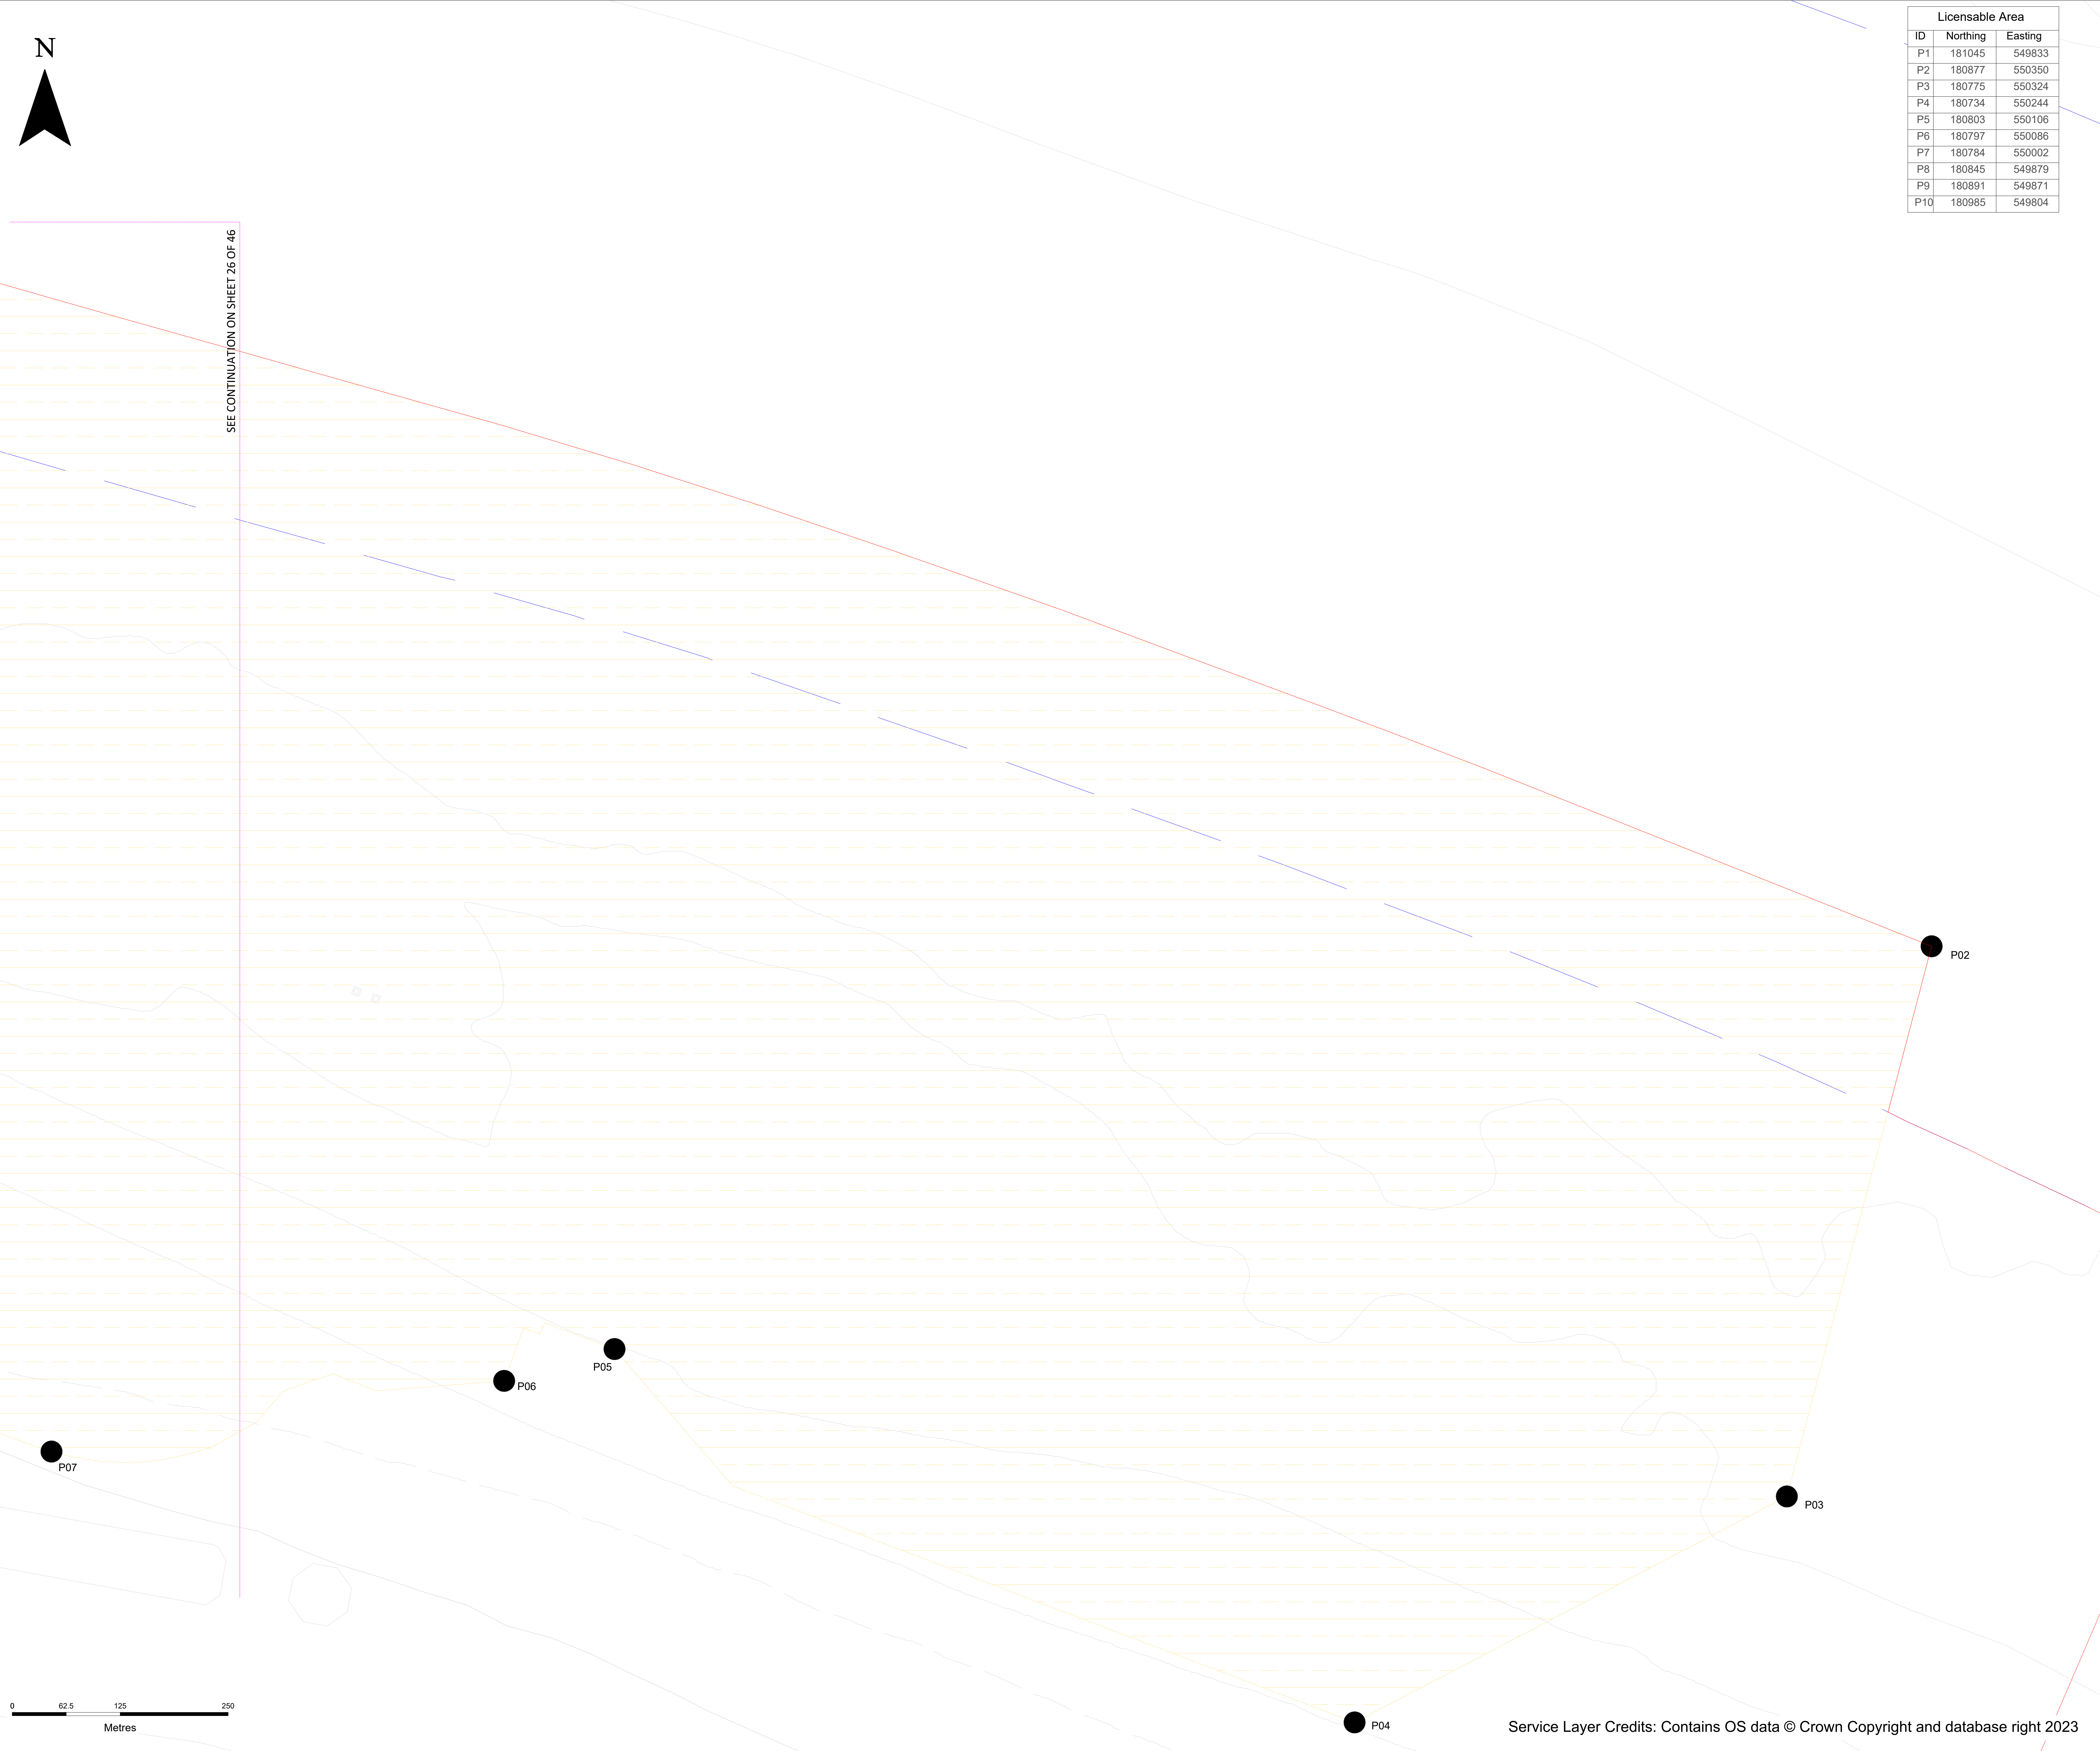

Licensable Area		
ID	Northing	Easting
P1	181045	549833
P2	180877	550350
P3	180775	550324
P4	180734	550244
P5	180803	550106
P6	180797	550086
P7	180784	550002
P8	180845	549879
P9	180891	549871
P10	180985	549804

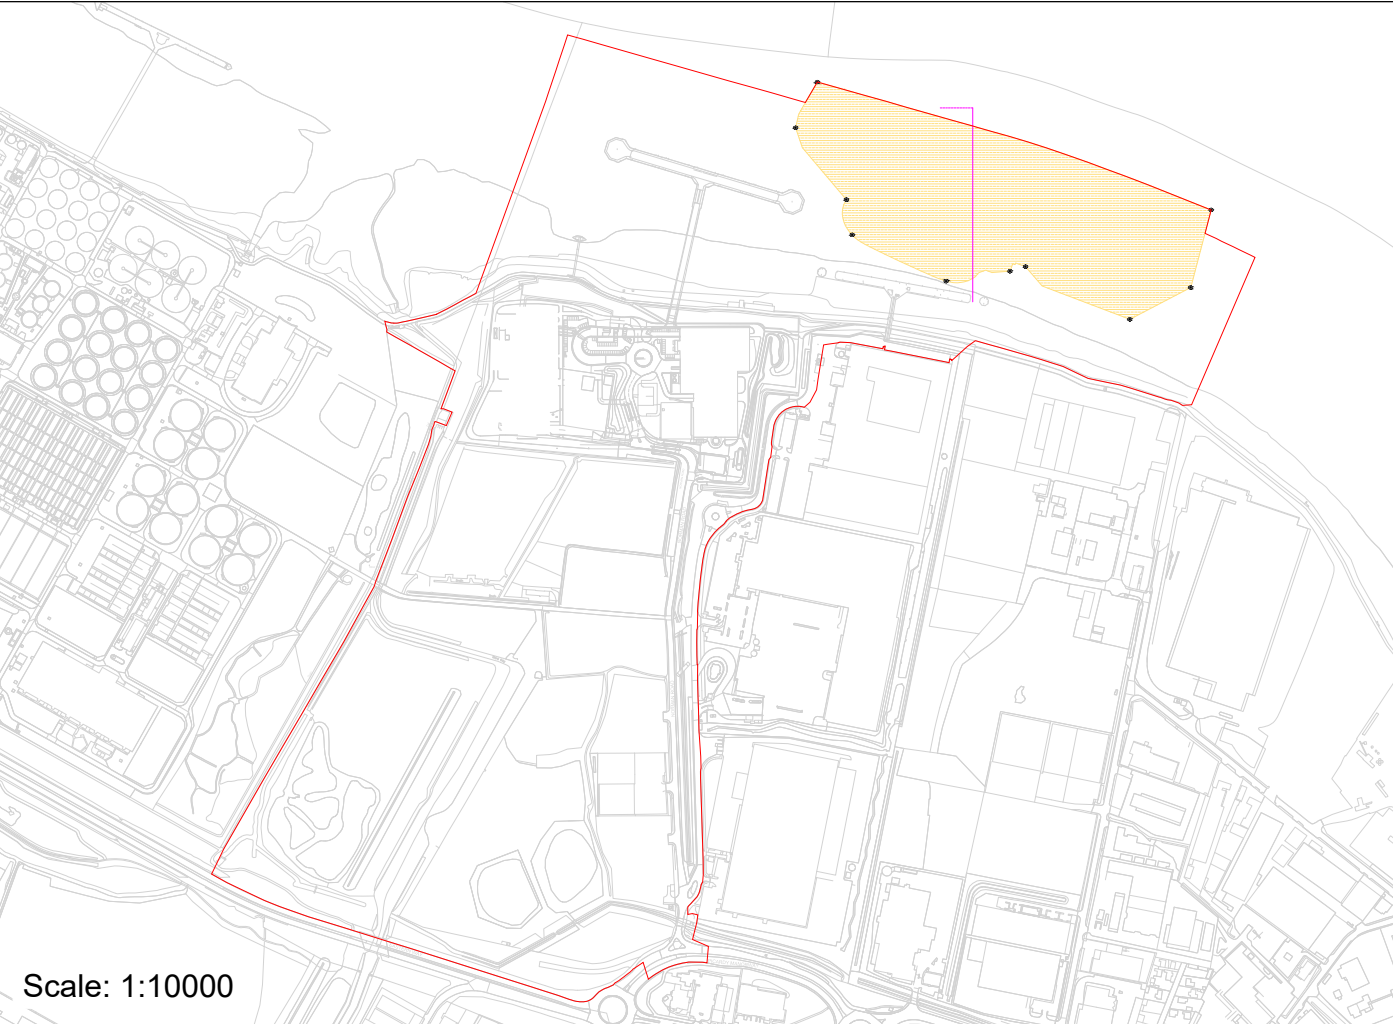

Scale: 1:10000

- Key:**
- ORDER LIMITS
 - BOUNDARIES OF AUTHORISED NAVIGATIONAL CHANNEL
- Notes:**
- ALL DIMENSIONS ARE IN METERS UNLESS STATED OTHERWISE.
 - NUMBERED WORKS ARE DESCRIBED IN SCHEDULE 1 (AUTHORISED DEVELOPMENT) TO THE DEVELOPMENT CONSENT ORDER
 - THE WORKS PLANS SHOULD BE READ ALONGSIDE THE DEVELOPMENT CONSENT ORDER, THE PARAMETERS SET OUT IN THE ENVIRONMENTAL STATEMENT AND A SCHEDULE TO THE DCO AND THE DESIGN PRINCIPLES AND DESIGN CODE.

LIMITS OF DEVIATION	WORK No.	AUTHORISED DEVELOPMENT
	4C	Proposed Dredging

CONTAINS OS DATA © CROWN COPYRIGHT [AND DATABASE RIGHT] [2023].

P07	SP	MD	PZ	15/01/2025
P04	SP	MD	PZ	21/10/2024
P03	DT	MD	PZ	30/08/2024
P02	SP	MR	JP	16/05/2024
P01	SP	MR	JP	20/03/2024

FINAL				
REVISION	DRAWN	CHECKED	APPROVED	DATE
DESCRIPTION				



PROJECT TITLE:

CORY DECARBONISATION PROJECT

DRAWING TITLE:

WORKS PLANS
REGULATION 5(2)(j)
APPLICATION DOCUMENT
REFERENCE 2.3
SHEET 27 OF 46

DRAWING STATUS

FOR CHANGE REQUEST 2



DRAWN: SP	CHECKED: MR	APPROVED: JP	AUTHORISED: AV
SCALE @ A0 SIZE: 1:2500		DATE: January 2025	REVISION: P07

DRAWING NUMBER:

EN010128-01-XX-DG-PL-0022-P07



Service Layer Credits: Contains OS data © Crown Copyright and database right 2023

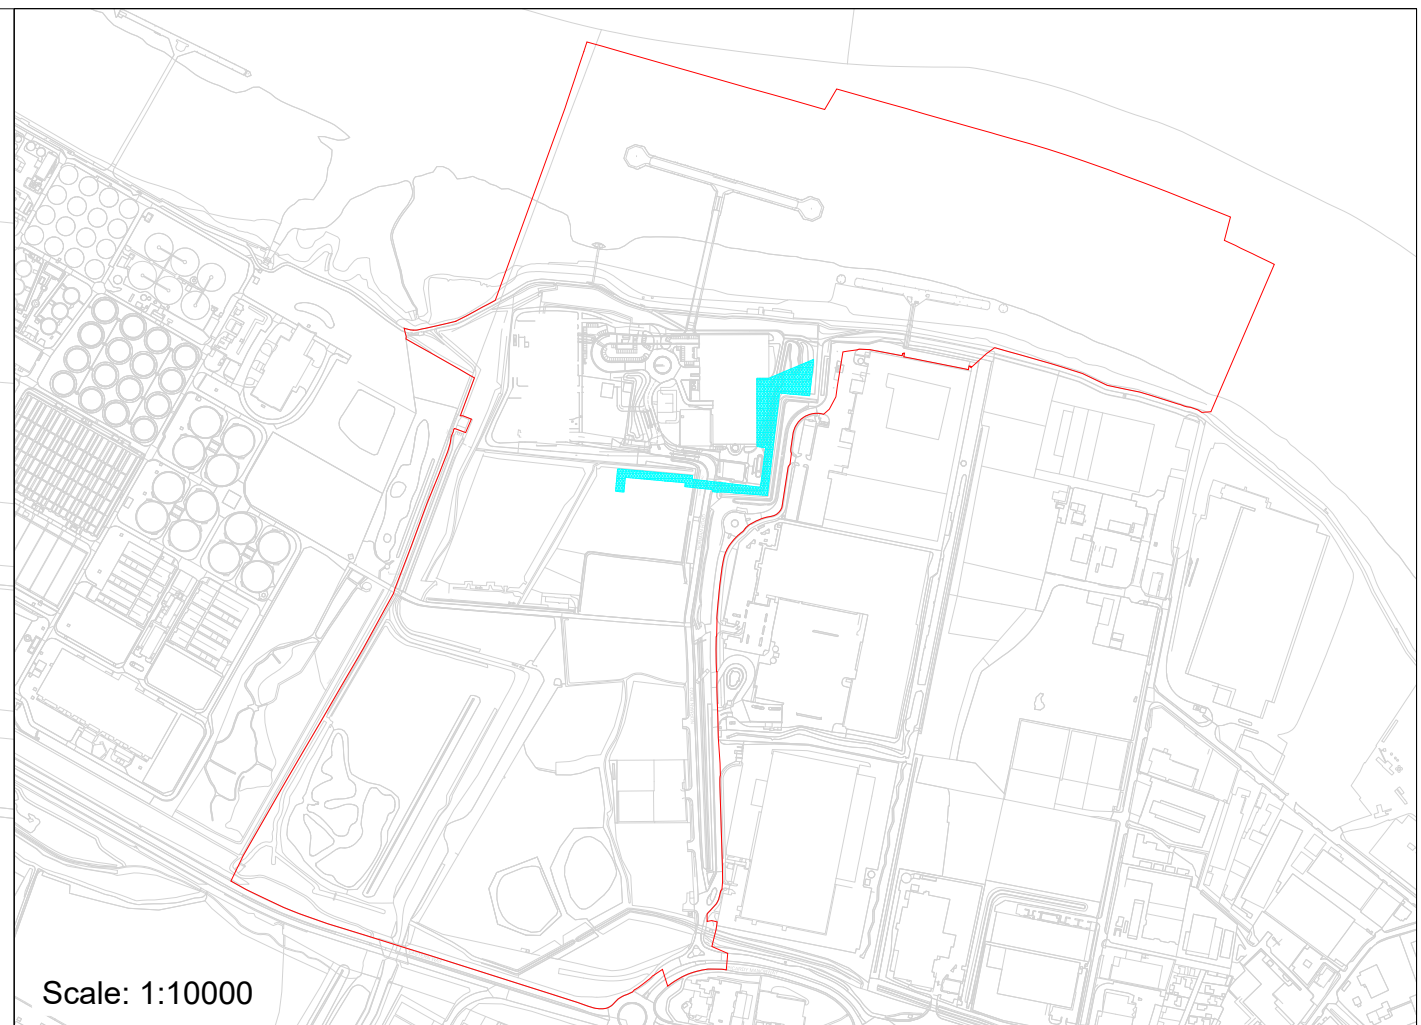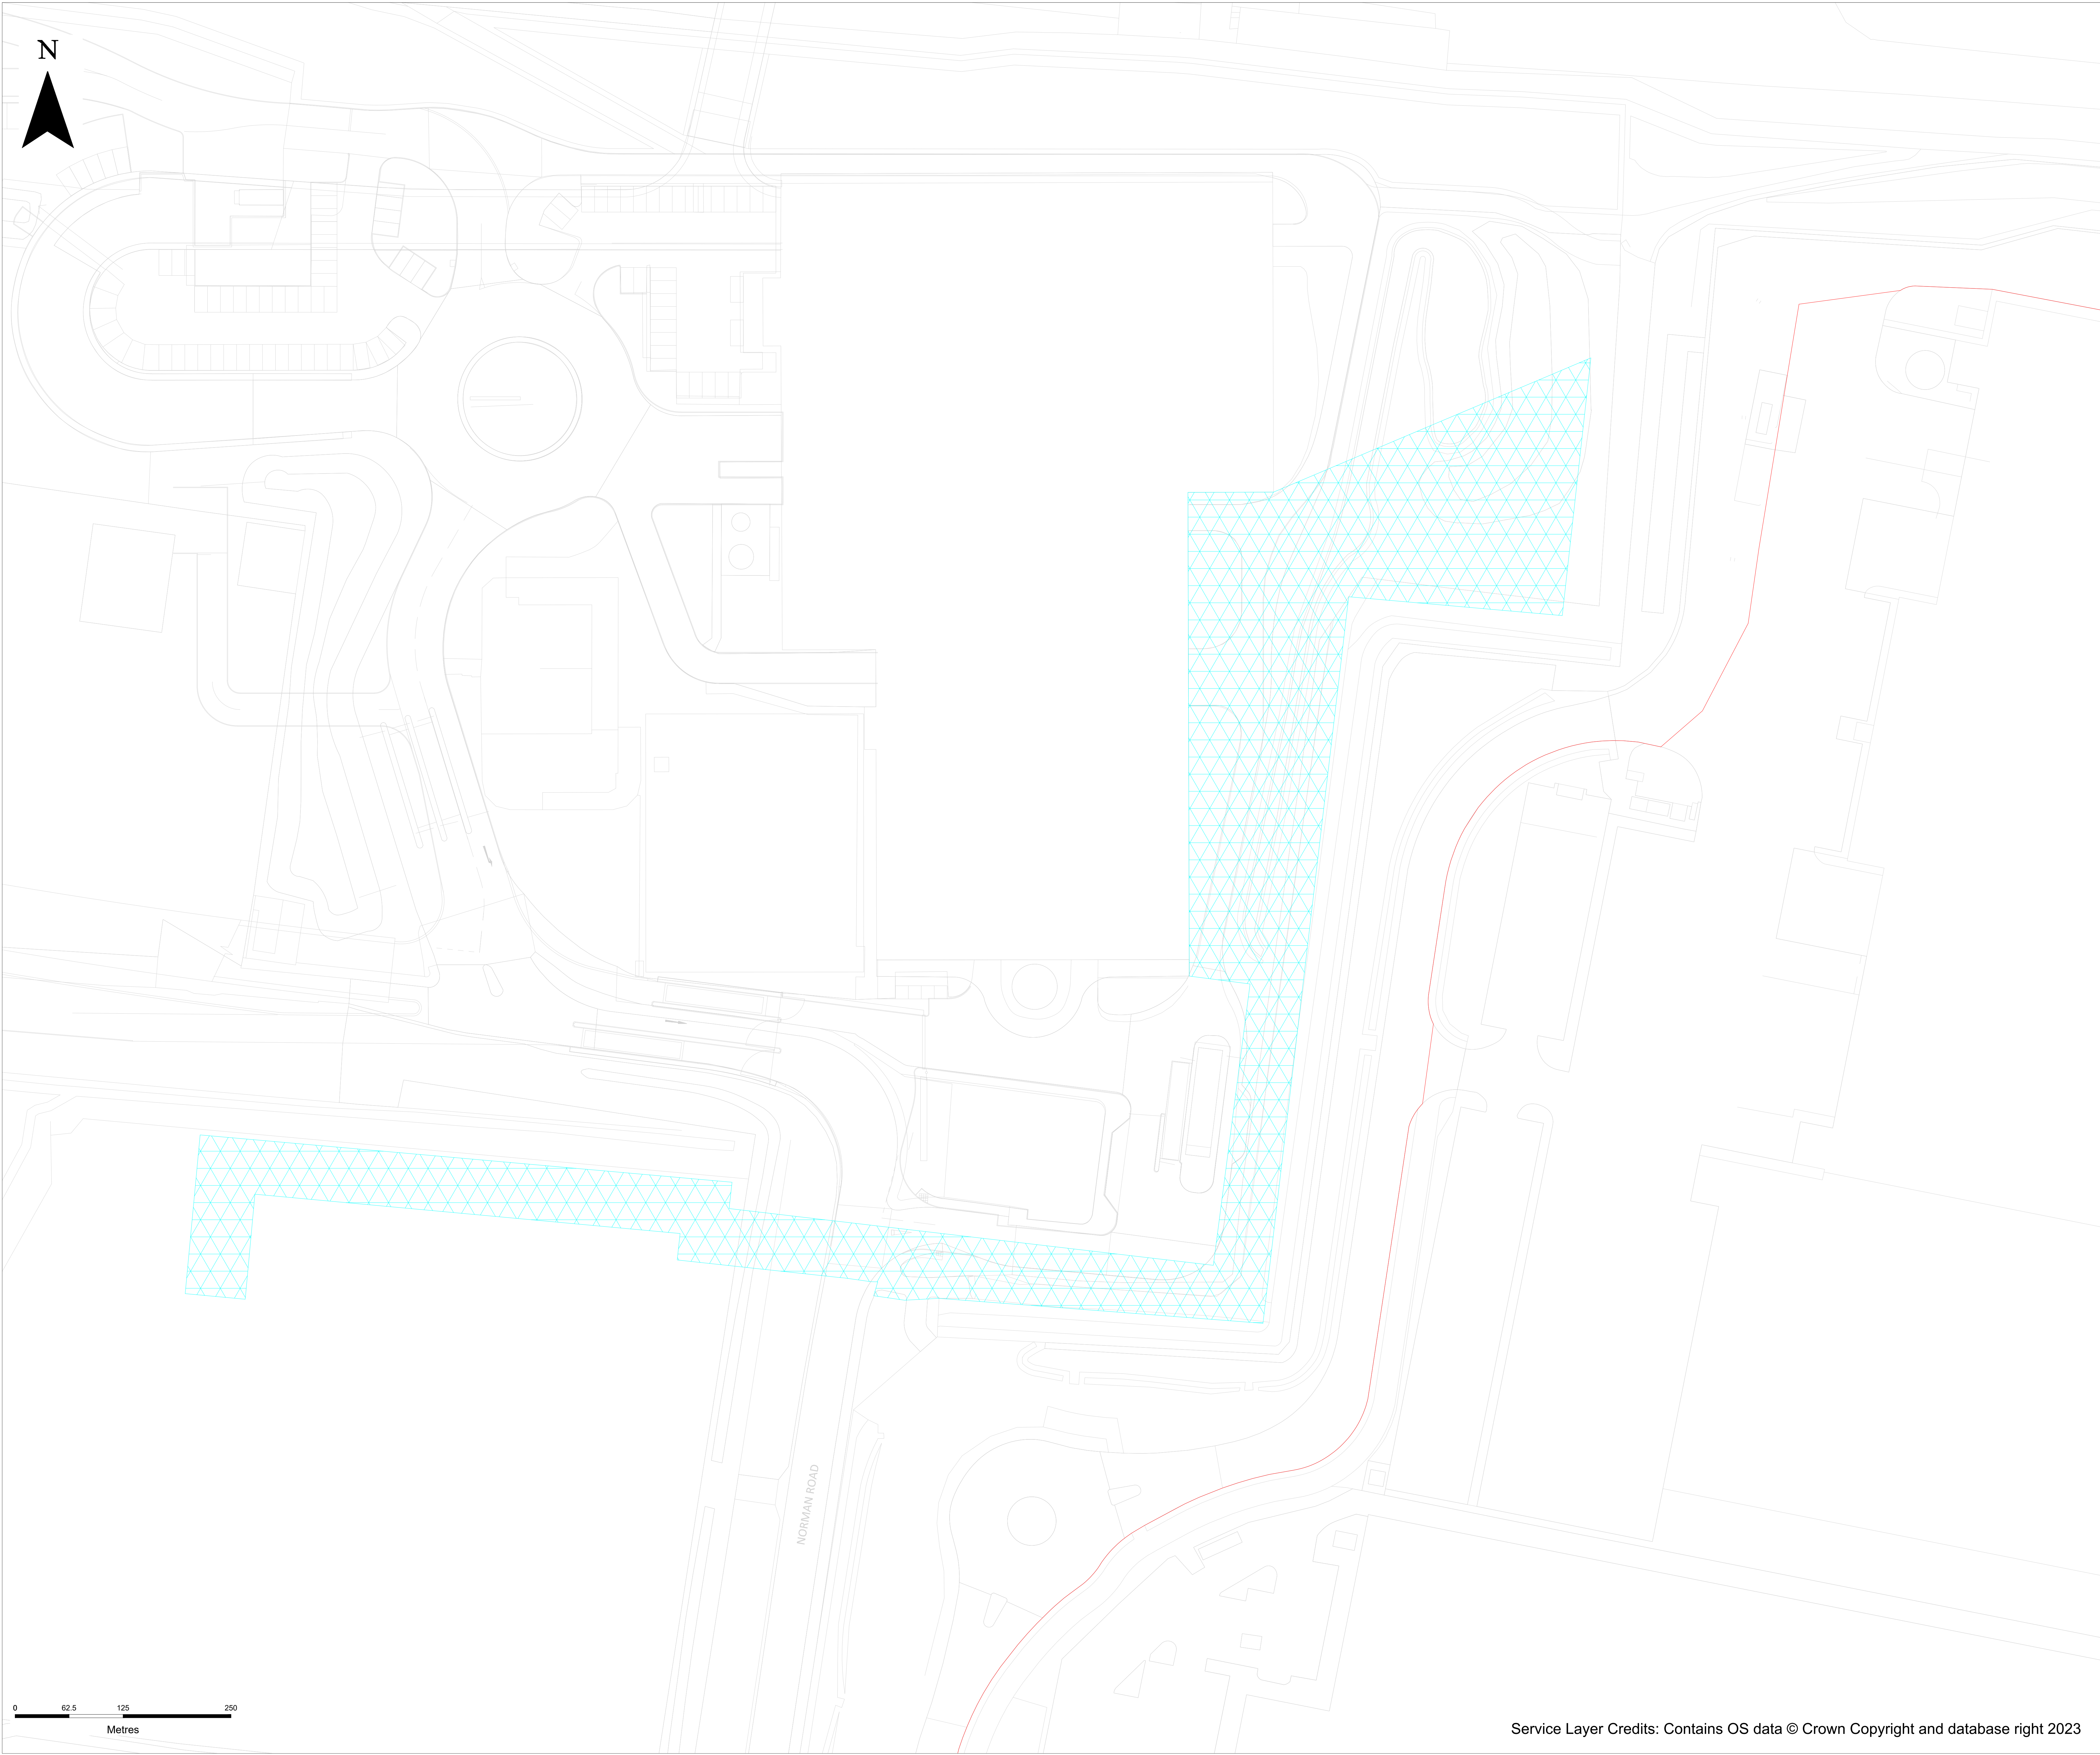

Scale: 1:10000

Key:

ORDER LIMITS

- Notes:**
- 1. ALL DIMENSIONS ARE IN METERS UNLESS STATED OTHERWISE.
 - 2. NUMBERED WORKS ARE DESCRIBED IN SCHEDULE 1 (AUTHORISED DEVELOPMENT) TO THE DEVELOPMENT CONSENT ORDER
 - 3. THE WORKS PLANS SHOULD BE READ ALONGSIDE THE DEVELOPMENT CONSENT ORDER, THE PARAMETERS SET OUT IN THE ENVIRONMENTAL STATEMENT AND A SCHEDULE TO THE DCO AND THE DESIGN PRINCIPLES AND DESIGN CODE.

LIMITS OF DEVIATION	WORK No.	AUTHORISED DEVELOPMENT
	5	LCO ₂ Piping and Utilities Connection to the Jetty

CONTAINS OS DATA © CROWN COPYRIGHT [AND DATABASE RIGHT] [2023].

P07	SP	MD	PZ	15/01/2025
P04	SP	MD	PZ	21/10/2024
P03	DT	MD	PZ	30/08/2024
P02	SP	DS	TA	16/05/2024
P01	SP	DS	TA	20/03/2024

FINAL				
REVISION	DRAWN	CHECKED	APPROVED	DATE
DESCRIPTION				



PROJECT TITLE:

CORY DECARBONISATION PROJECT

DRAWING TITLE:

WORKS PLANS
REGULATION 5(2)(j)
APPLICATION DOCUMENT
REFERENCE 2.3
SHEET 28 OF 46

DRAWING STATUS


FOR CHANGE REQUEST 2

DRAWN: SP	CHECKED: DS	APPROVED: TA	AUTHORISED: AV
--------------	----------------	-----------------	-------------------

SCALE @ A0 SIZE: 1:2500	DATE: January 2025	REVISION: P07
----------------------------	-----------------------	------------------

DRAWING NUMBER:

EN010128-01-XX-DG-PL-0023-P07

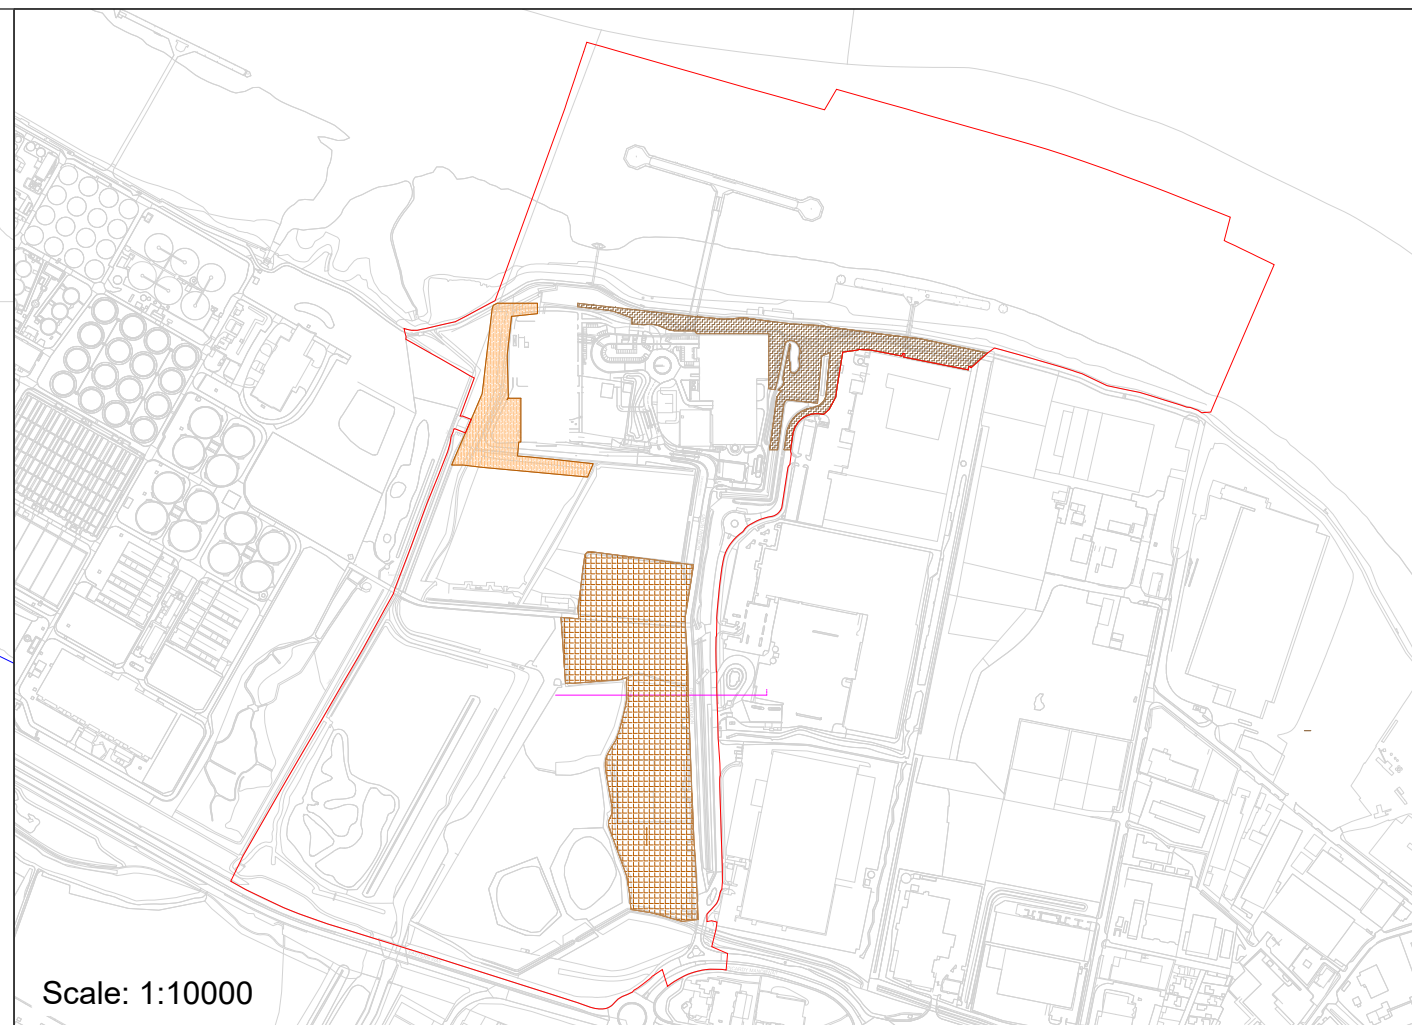

- Key:**
- ORDER LIMITS
 - BOUNDARIES OF AUTHORISED NAVIGATIONAL CHANNEL
- Notes:**
- ALL DIMENSIONS ARE IN METERS UNLESS STATED OTHERWISE.
 - NUMBERED WORKS ARE DESCRIBED IN SCHEDULE 1 (AUTHORISED DEVELOPMENT) TO THE DEVELOPMENT CONSENT ORDER
 - THE WORKS PLANS SHOULD BE READ ALONGSIDE THE DEVELOPMENT CONSENT ORDER, THE PARAMETERS SET OUT IN THE ENVIRONMENTAL STATEMENT AND A SCHEDULE TO THE DCO AND THE DESIGN PRINCIPLES AND DESIGN CODE.

LIMITS OF DEVIATION	WORK No.	AUTHORISED DEVELOPMENT
	6	Temporary Construction Compounds
	6A	Core Temporary Construction Compound
	6B	Western Temporary Construction Compound
	6C	Jetty Temporary Construction Compound

CONTAINS OS DATA © CROWN COPYRIGHT [AND DATABASE RIGHT] [2023].

P07	SP	MD	PZ	15/01/2025
P04	SP	MD	PZ	21/10/2024
P03	DT	MD	PZ	30/08/2024
P02	SP	DS	TA	16/05/2024
P01	SP	DS	TA	20/03/2024

FINAL				
REVISION	DRAWN	CHECKED	APPROVED	DATE
DESCRIPTION				



PROJECT TITLE:

CORY DECARBONISATION PROJECT

DRAWING TITLE:

WORKS PLANS
REGULATION 5(2)(j)
APPLICATION DOCUMENT
REFERENCE 2.3
SHEET 29 OF 46

DRAWING STATUS



FOR CHANGE REQUEST 2

DRAWN: SP	CHECKED: DS	APPROVED: TA	AUTHORISED: AV
--------------	----------------	-----------------	-------------------

SCALE @ A0 SIZE: 1:1600	DATE: January 2025	REVISION: P07
----------------------------	-----------------------	------------------

DRAWING NUMBER:

EN010128-01-XX-DG-PL-0024-P07

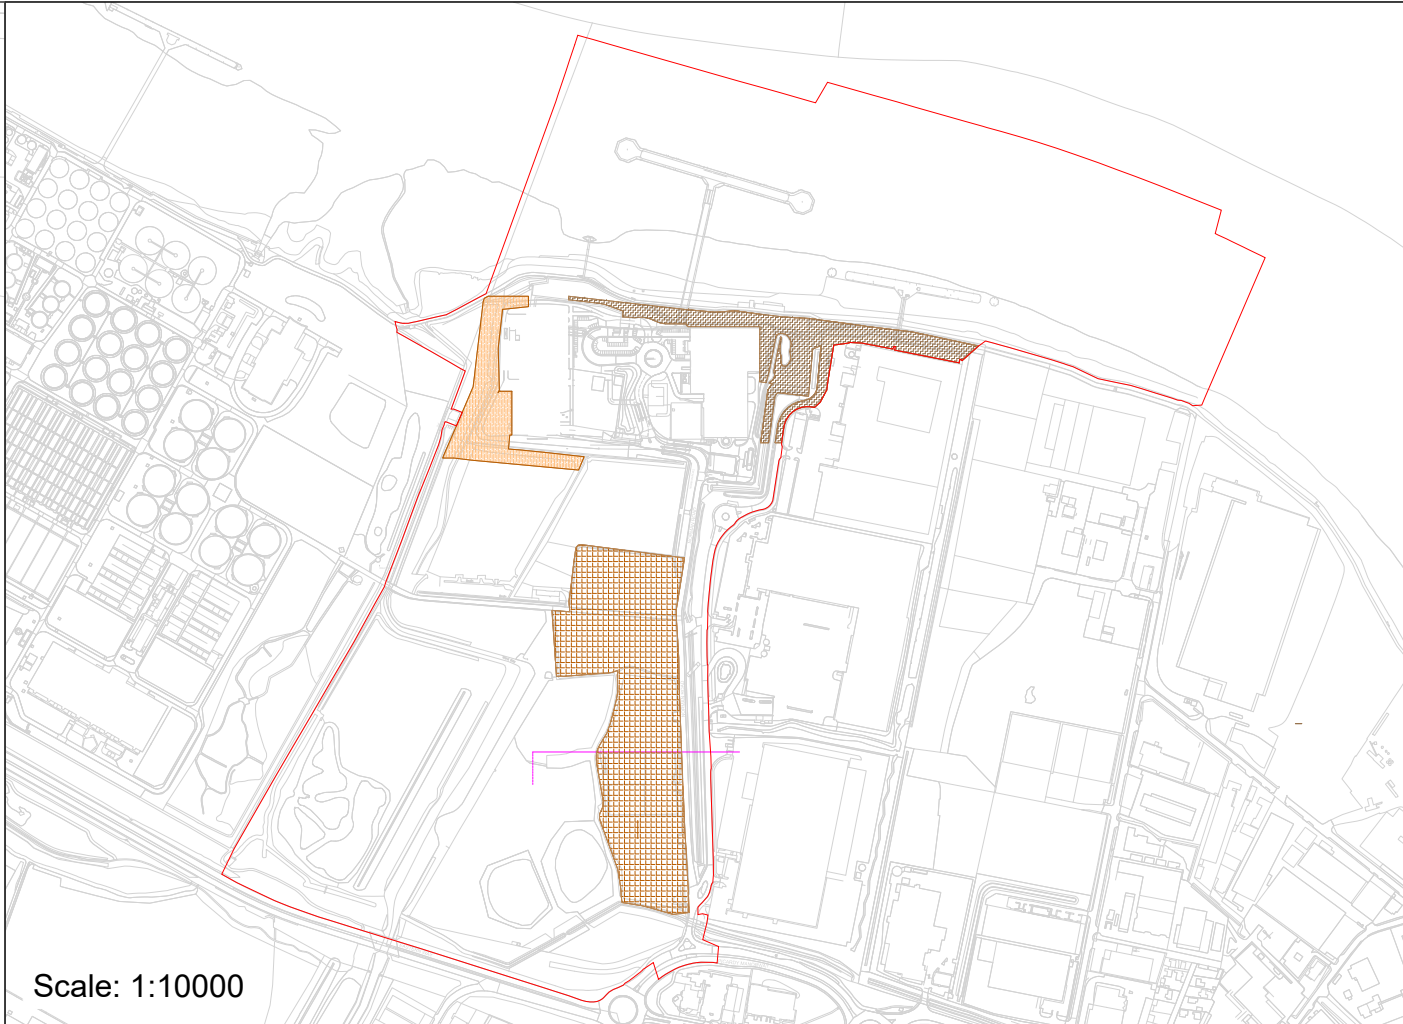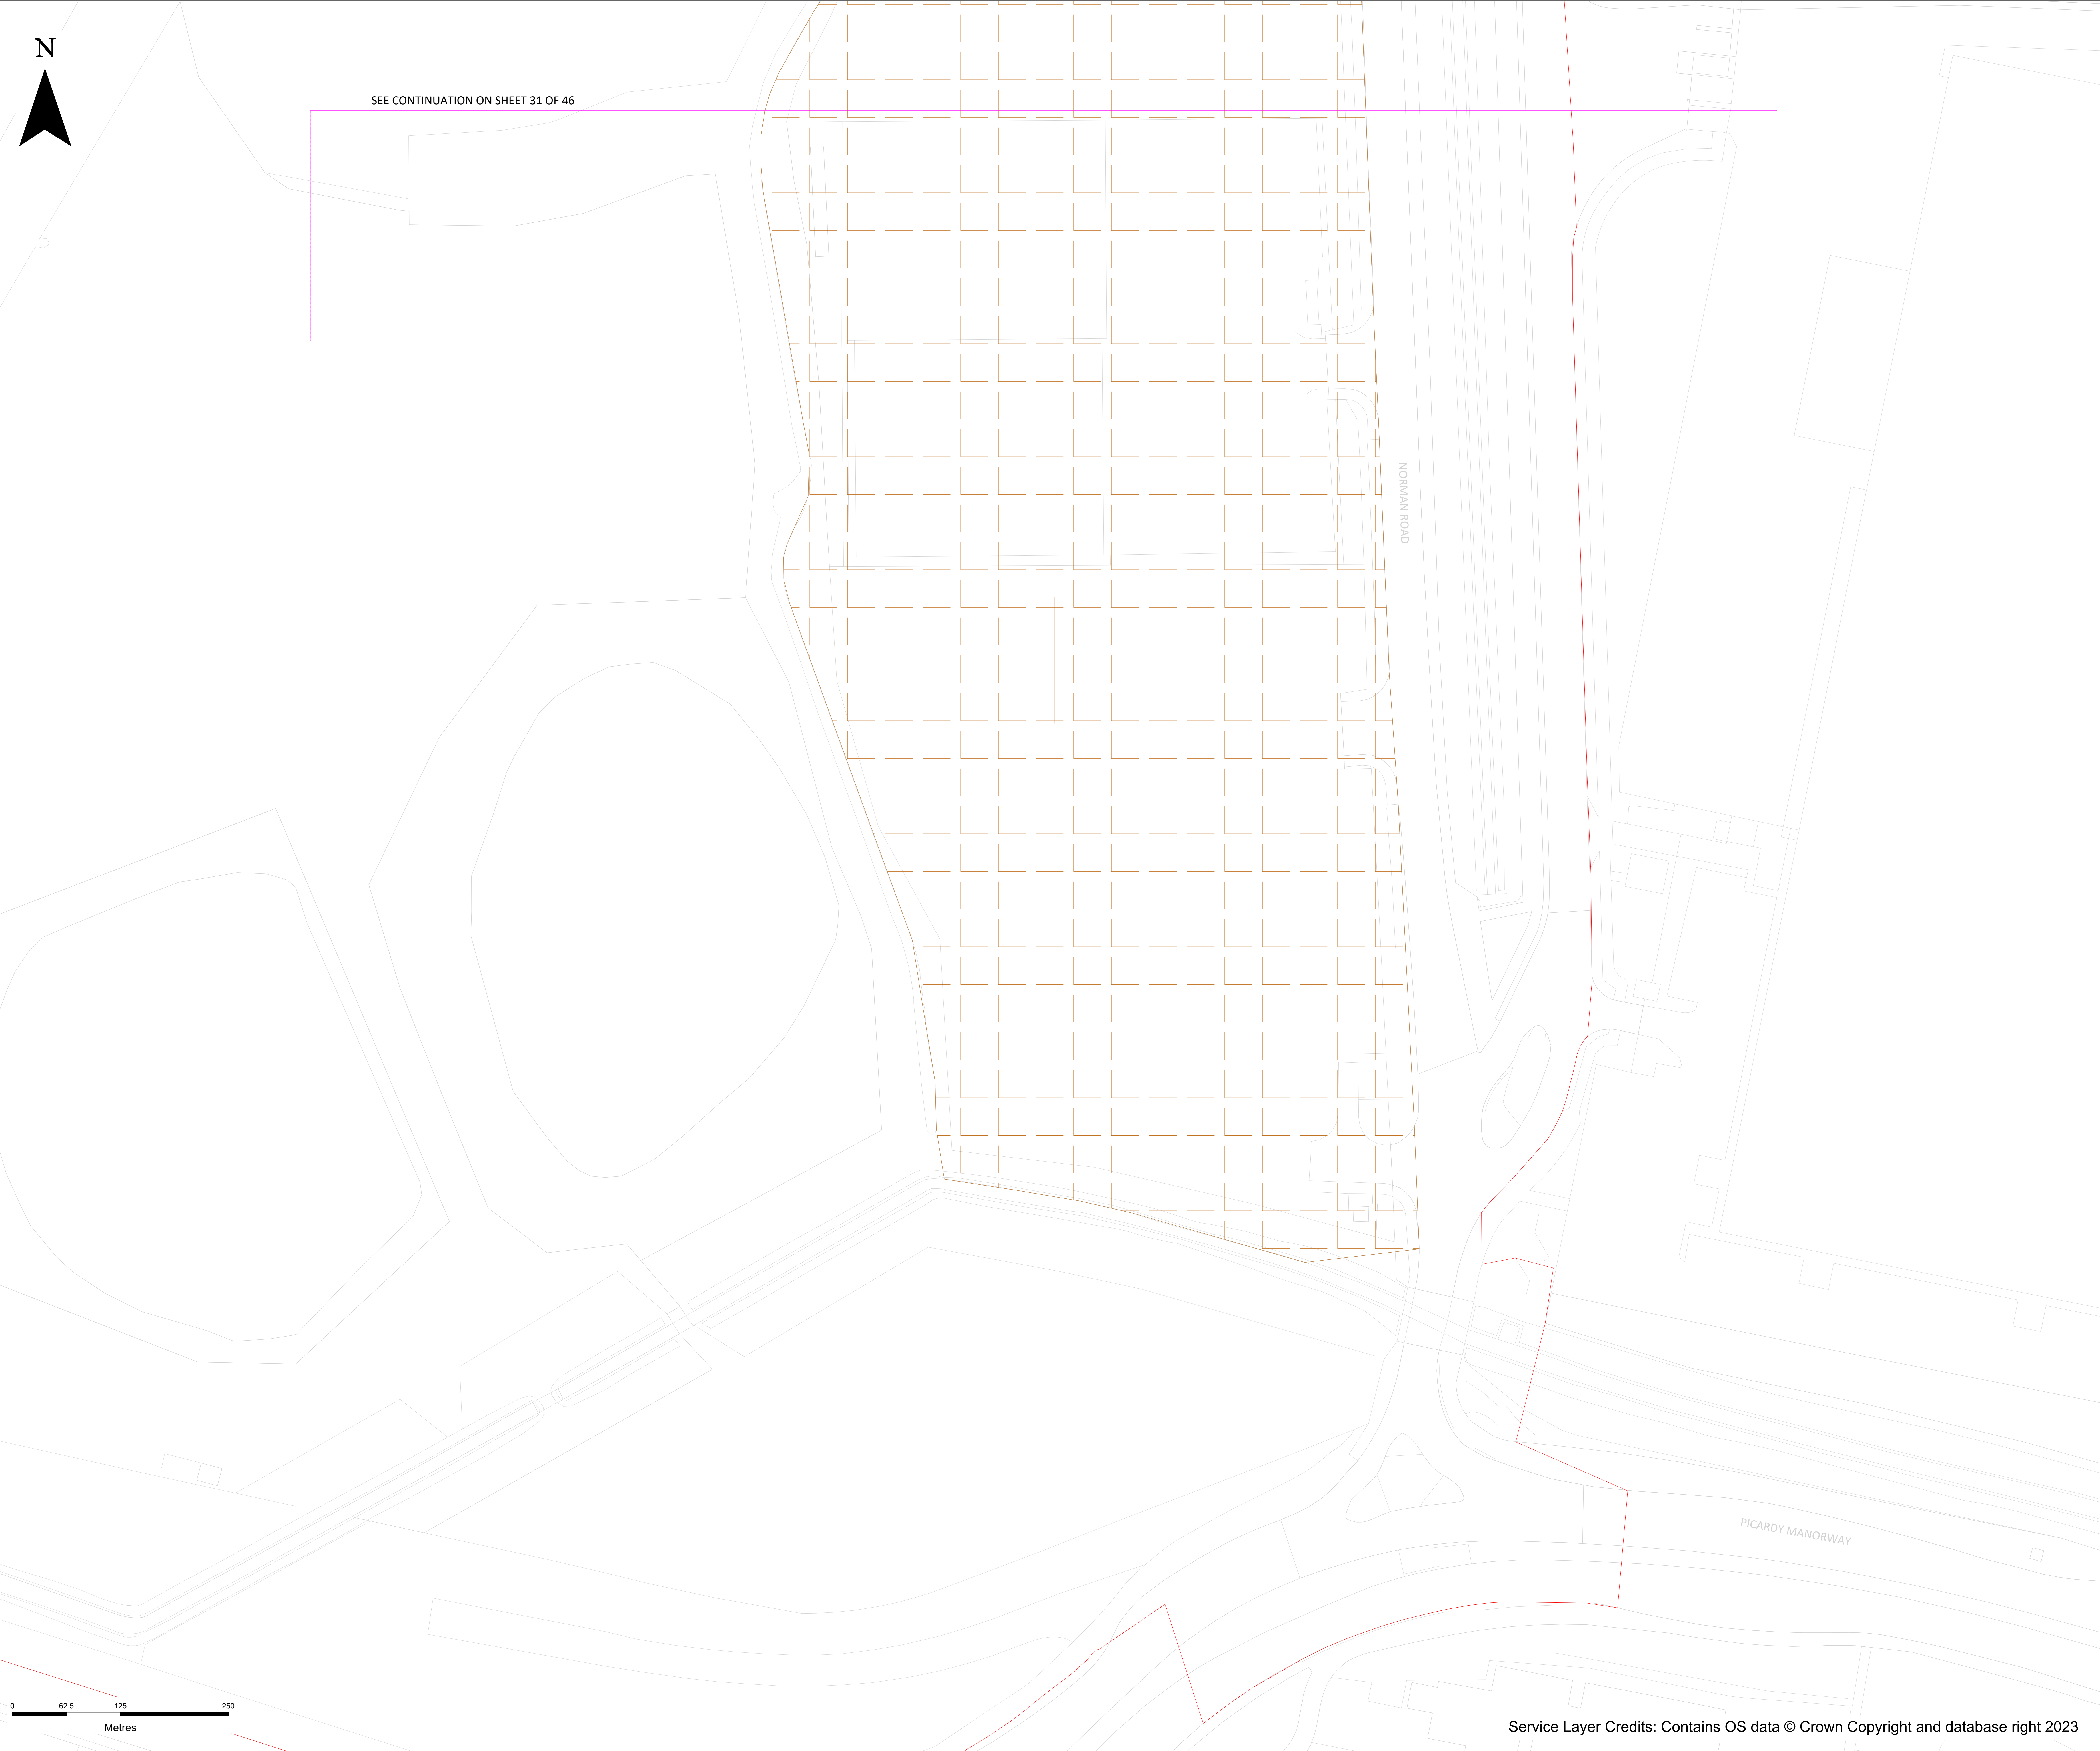

Key:

ORDER LIMITS

Notes:

1. ALL DIMENSIONS ARE IN METERS UNLESS STATED OTHERWISE.

2. NUMBERED WORKS ARE DESCRIBED IN SCHEDULE 1 (AUTHORISED DEVELOPMENT) TO THE DEVELOPMENT CONSENT ORDER

3. THE WORKS PLANS SHOULD BE READ ALONGSIDE THE DEVELOPMENT CONSENT ORDER, THE PARAMETERS SET OUT IN THE ENVIRONMENTAL STATEMENT AND A SCHEDULE TO THE DCO AND THE DESIGN PRINCIPLES AND DESIGN CODE.

LIMITS OF DEVIATION	WORK No.	AUTHORISED DEVELOPMENT
	6	Temporary Construction Compounds
	6A	Core Temporary Construction Compound
	6B	Western Temporary Construction Compound
	6C	Jetty Temporary Construction Compound

CONTAINS OS DATA © CROWN COPYRIGHT [AND DATABASE RIGHT] [2023].

P07	SP	MD	PZ	15/01/2025
P04	SP	MD	PZ	21/10/2024
P03	DT	MD	PZ	30/08/2024
P02	SP	DS	TA	16/05/2024
P01	SP	DS	TA	20/03/2024

FINAL				
REVISION	DRAWN	CHECKED	APPROVED	DATE
DESCRIPTION				



PROJECT TITLE:

CORY DECARBONISATION PROJECT

DRAWING TITLE:

WORKS PLANS
REGULATION 5(2)(j)
APPLICATION DOCUMENT
REFERENCE 2.3
SHEET 30 OF 46


DRAWING STATUS

FOR CHANGE REQUEST 2

DRAWN: SP	CHECKED: DS	APPROVED: TA	AUTHORISED: AV
SCALE @ A0 SIZE: 1:2500		DATE: January 2025	REVISION: P07

DRAWING NUMBER:

EN010128-01-XX-DG-PL-0024-P07

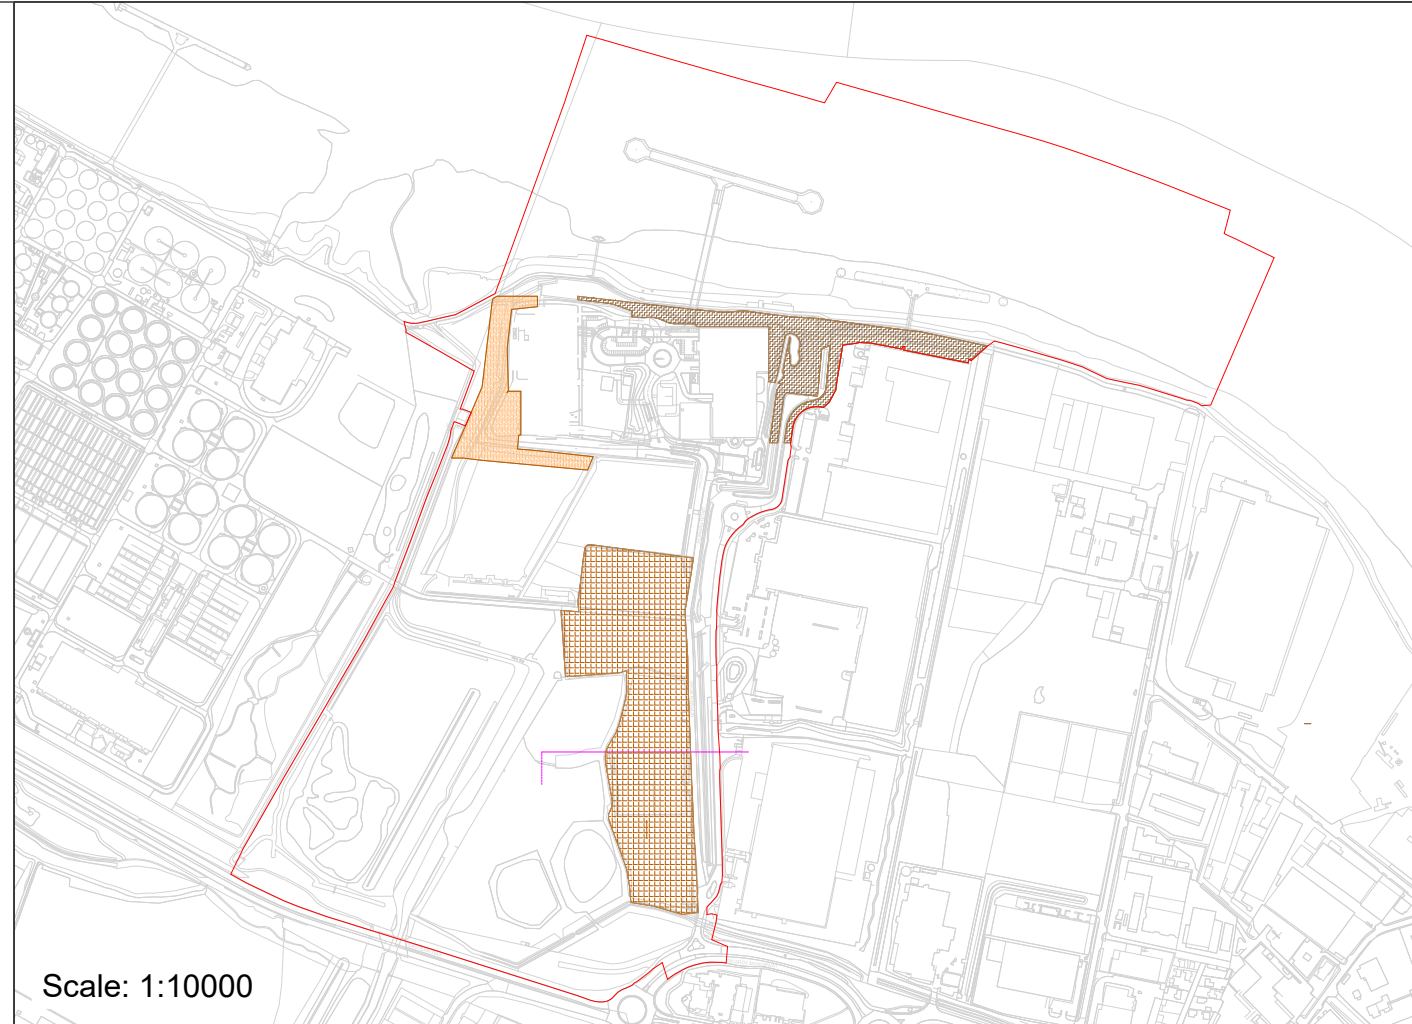

Key:

ORDER LIMITS

Notes:

- ALL DIMENSIONS ARE IN METERS UNLESS STATED OTHERWISE.
- NUMBERED WORKS ARE DESCRIBED IN SCHEDULE 1 (AUTHORISED DEVELOPMENT) TO THE DEVELOPMENT CONSENT ORDER
- THE WORKS PLANS SHOULD BE READ ALONGSIDE THE DEVELOPMENT CONSENT ORDER, THE PARAMETERS SET OUT IN THE ENVIRONMENTAL STATEMENT AND A SCHEDULE TO THE DCO AND THE DESIGN PRINCIPLES AND DESIGN CODE.

LIMITS OF DEVIATION	WORK No.	AUTHORISED DEVELOPMENT
	6	Temporary Construction Compounds
	6A	Core Temporary Construction Compound
	6B	Western Temporary Construction Compound
	6C	Jetty Temporary Construction Compound

CONTAINS OS DATA © CROWN COPYRIGHT [AND DATABASE RIGHT] [2023].

P07	SP	MD	PZ	15/01/2025
P04	SP	MD	PZ	21/10/2024
P03	DT	MD	PZ	30/08/2024
P02	SP	DS	TA	16/05/2024
P01	SP	DS	TA	20/03/2024

FINAL				
REVISION	DRAWN	CHECKED	APPROVED	DATE
DESCRIPTION				



PROJECT TITLE:

CORY DECARBONISATION PROJECT

DRAWING TITLE:

WORKS PLANS
REGULATION 5(2)(j)
APPLICATION DOCUMENT
REFERENCE 2.3
SHEET 31 OF 46



DRAWING STATUS

FOR CHANGE REQUEST 2

DRAWN: SP	CHECKED: DS	APPROVED: TA	AUTHORISED: AV
SCALE @ A0 SIZE: 1:2500		DATE: January 2025	REVISION: P07

DRAWING NUMBER:

EN010128-01-XX-DG-PL-0024-P07

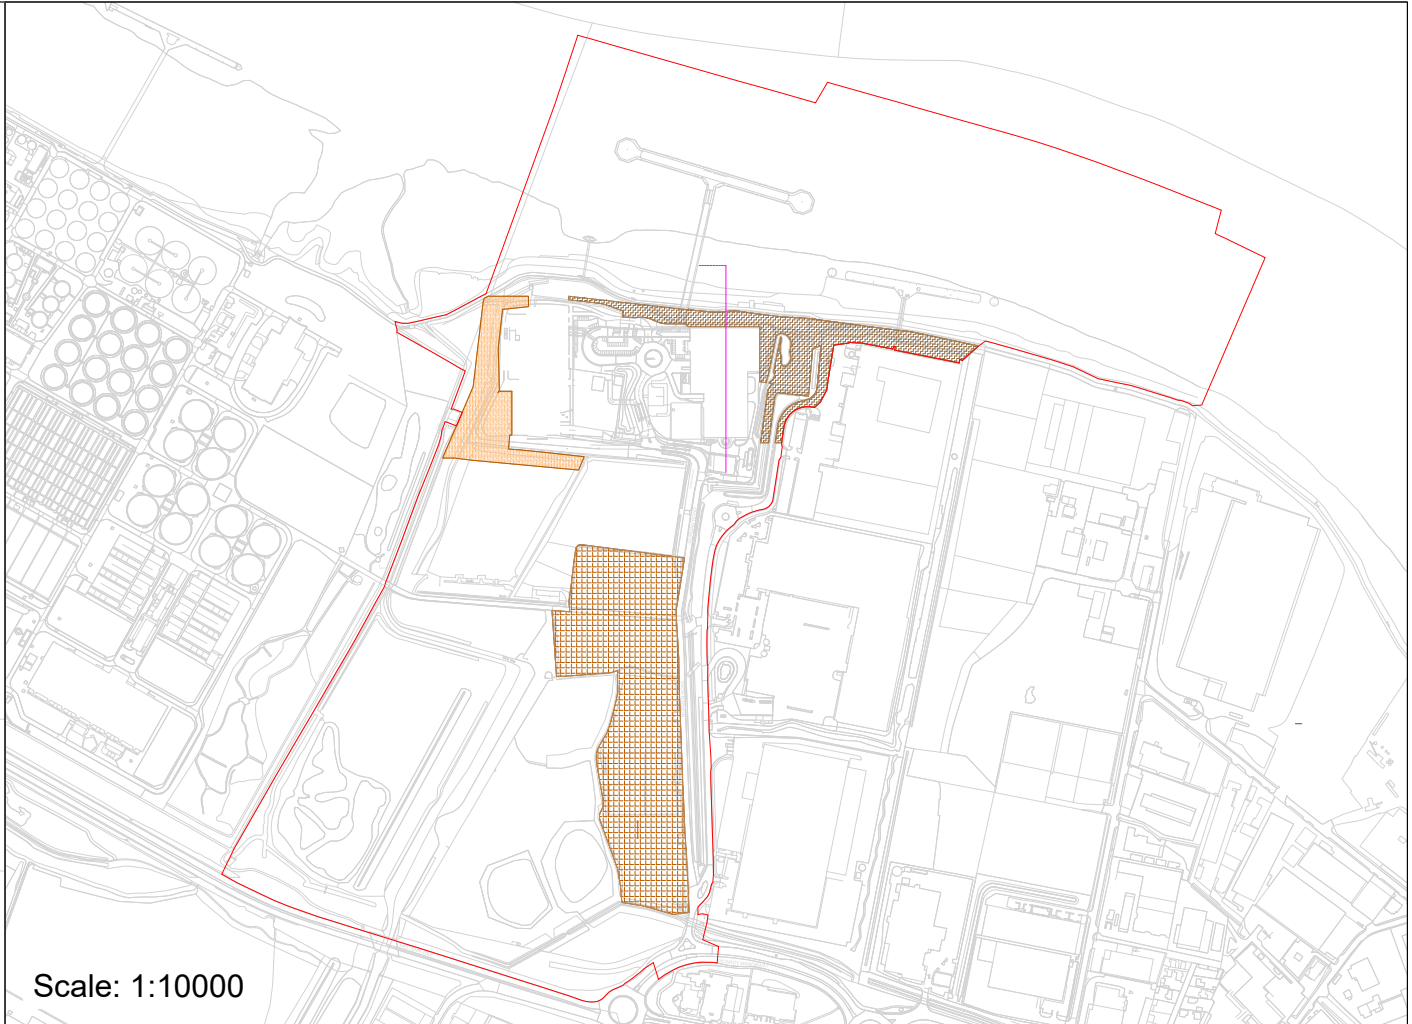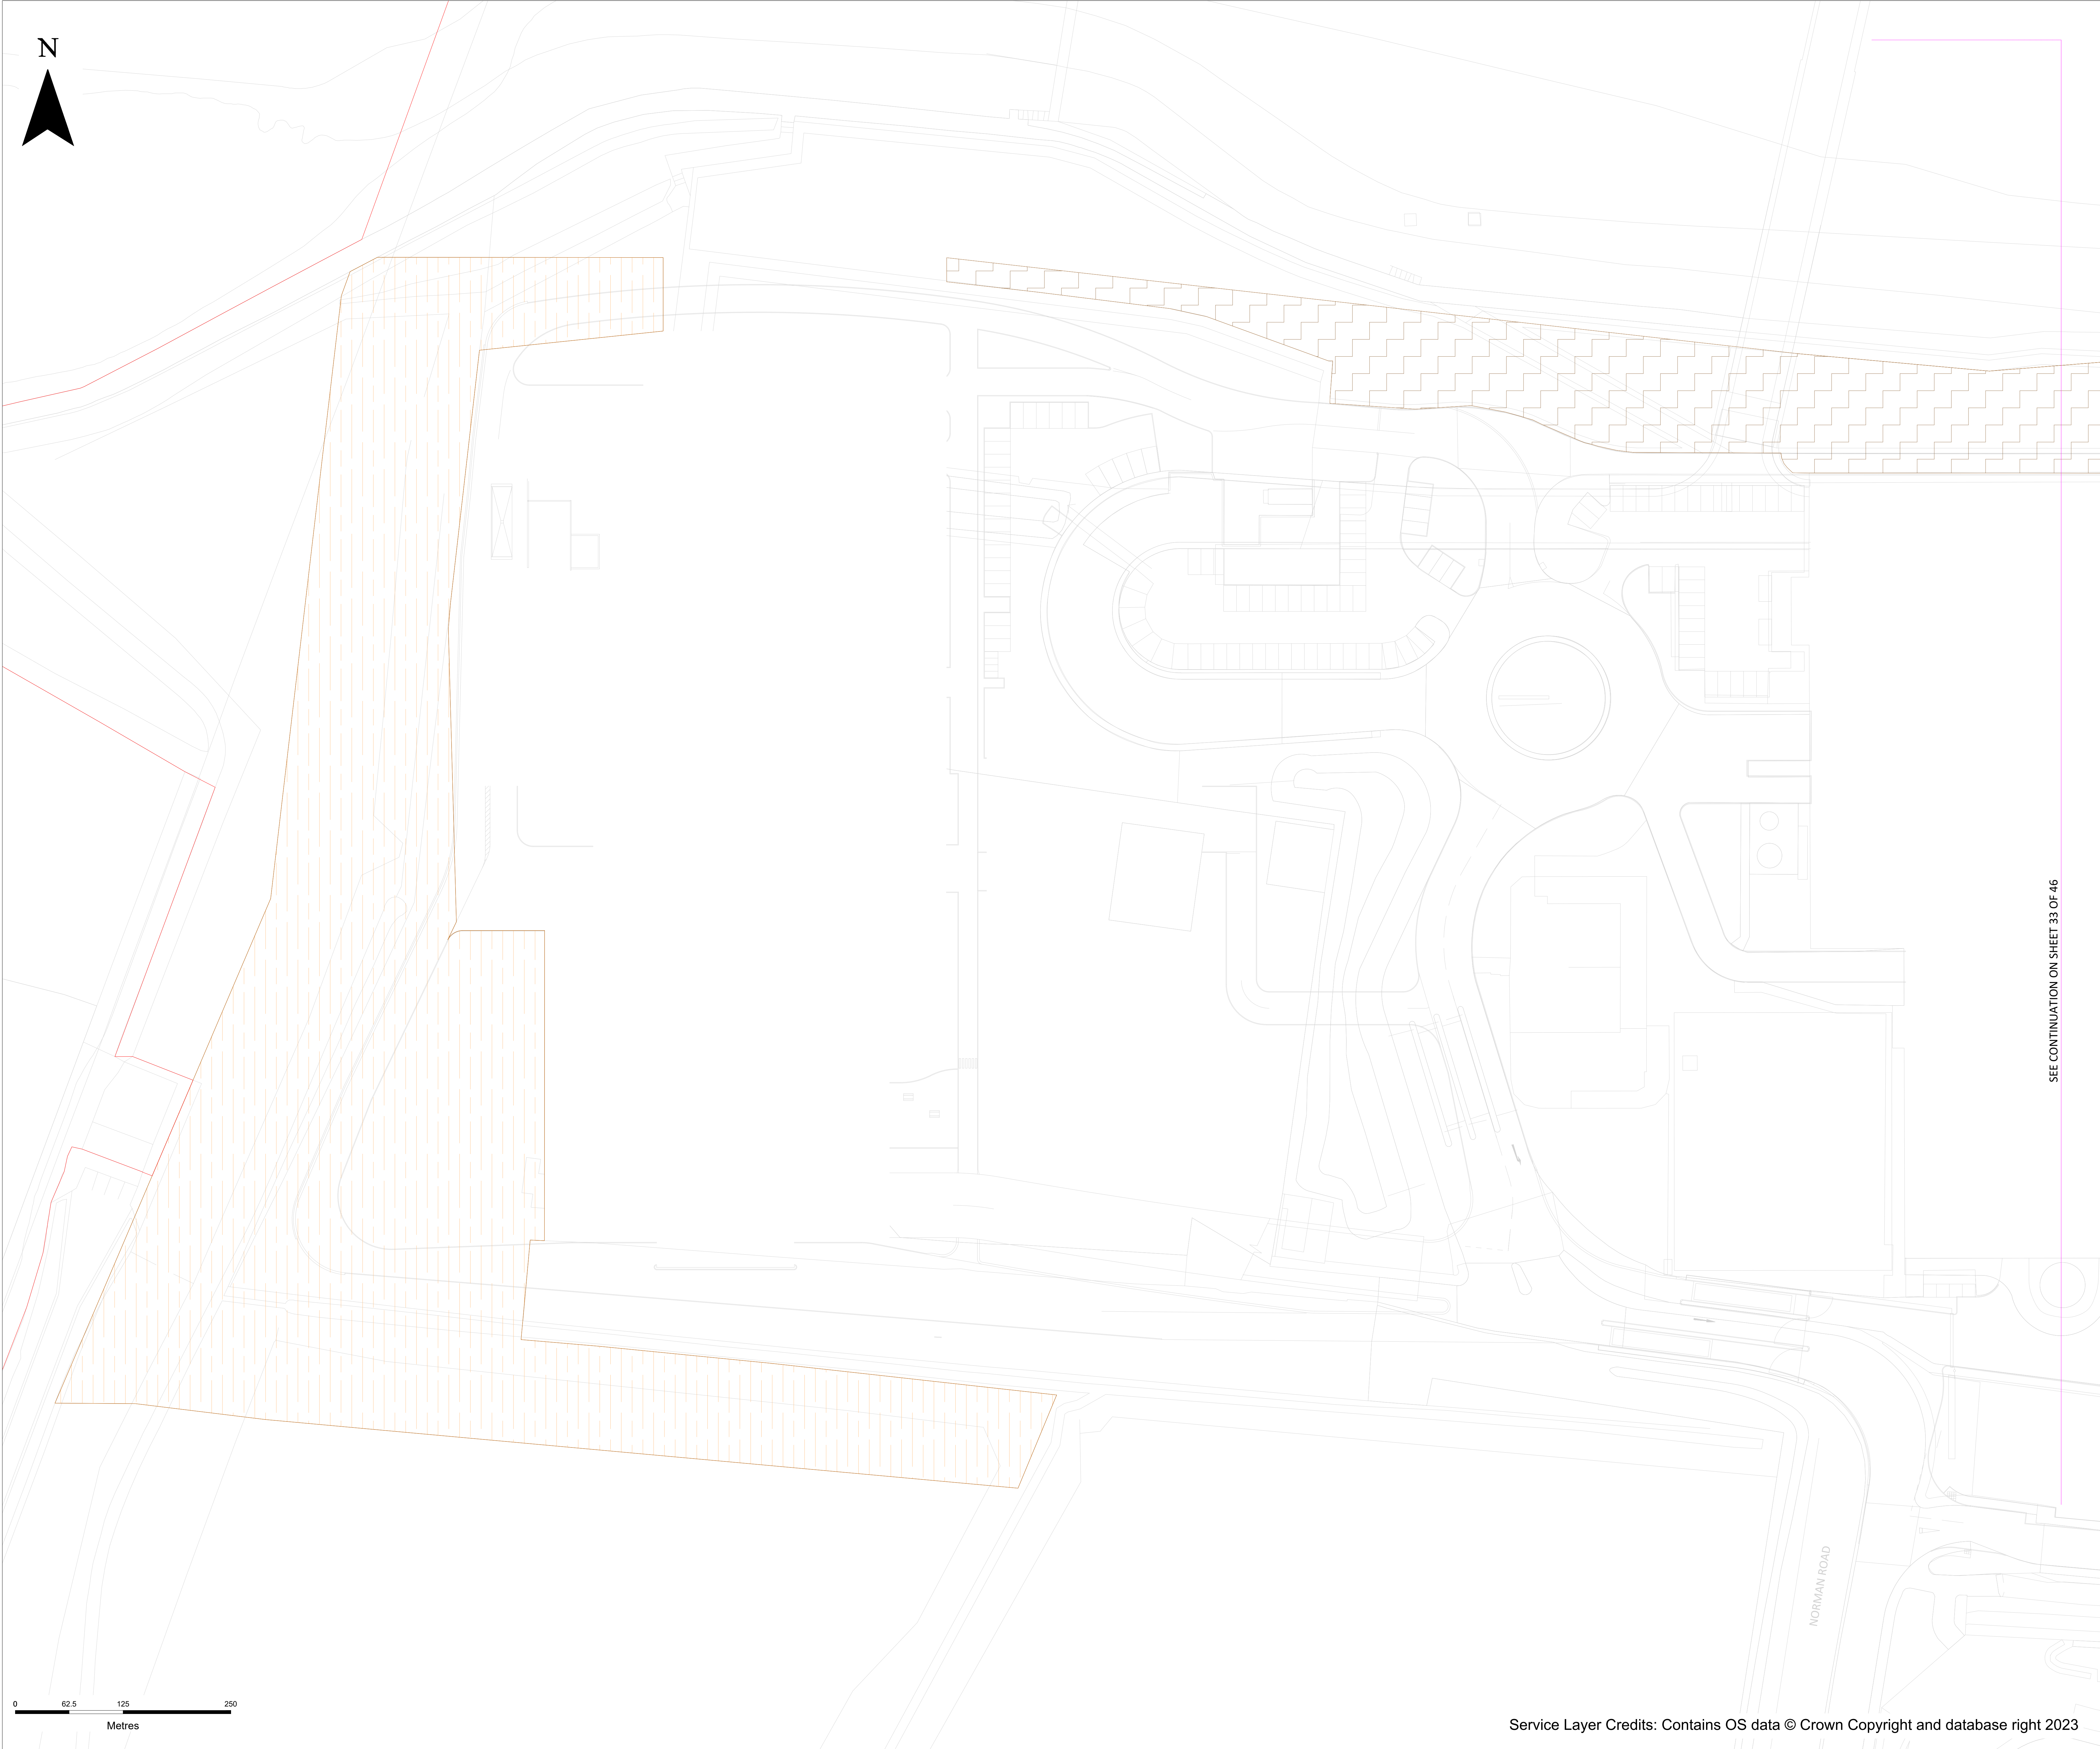

Key:
ORDER LIMITS

- Notes:
1. ALL DIMENSIONS ARE IN METERS UNLESS STATED OTHERWISE.
 2. NUMBERED WORKS ARE DESCRIBED IN SCHEDULE 1 (AUTHORISED DEVELOPMENT) TO THE DEVELOPMENT CONSENT ORDER
 3. THE WORKS PLANS SHOULD BE READ ALONGSIDE THE DEVELOPMENT CONSENT ORDER, THE PARAMETERS SET OUT IN THE ENVIRONMENTAL STATEMENT AND A SCHEDULE TO THE DCO AND THE DESIGN PRINCIPLES AND DESIGN CODE.

LIMITS OF DEVIATION	WORK No.	AUTHORISED DEVELOPMENT
	6	Temporary Construction Compounds
	6A	Core Temporary Construction Compound
	6B	Western Temporary Construction Compound
	6C	Jetty Temporary Construction Compound

CONTAINS OS DATA © CROWN COPYRIGHT [AND DATABASE RIGHT] [2023].

P07	SP	MD	PZ	15/01/2025
P04	SP	MD	PZ	21/10/2024
P03	DT	MD	PZ	30/08/2024
P02	SP	DS	TA	16/05/2024
P01	SP	DS	TA	20/03/2024

FINAL				
REVISION	DRAWN	CHECKED	APPROVED	DATE
DESCRIPTION				



PROJECT TITLE:

CORY DECARBONISATION PROJECT

DRAWING TITLE:

WORKS PLANS
REGULATION 5(2)(j)
APPLICATION DOCUMENT
REFERENCE 2.3
SHEET 32 OF 46



DRAWING STATUS

FOR CHANGE REQUEST 2

DRAWN: SP	CHECKED: DS	APPROVED: TA	AUTHORISED: AV
SCALE @ A0 SIZE: 1:2500		DATE: January 2025	REVISION: P07

DRAWING NUMBER:

EN010128-01-XX-DG-PL-0024-P07

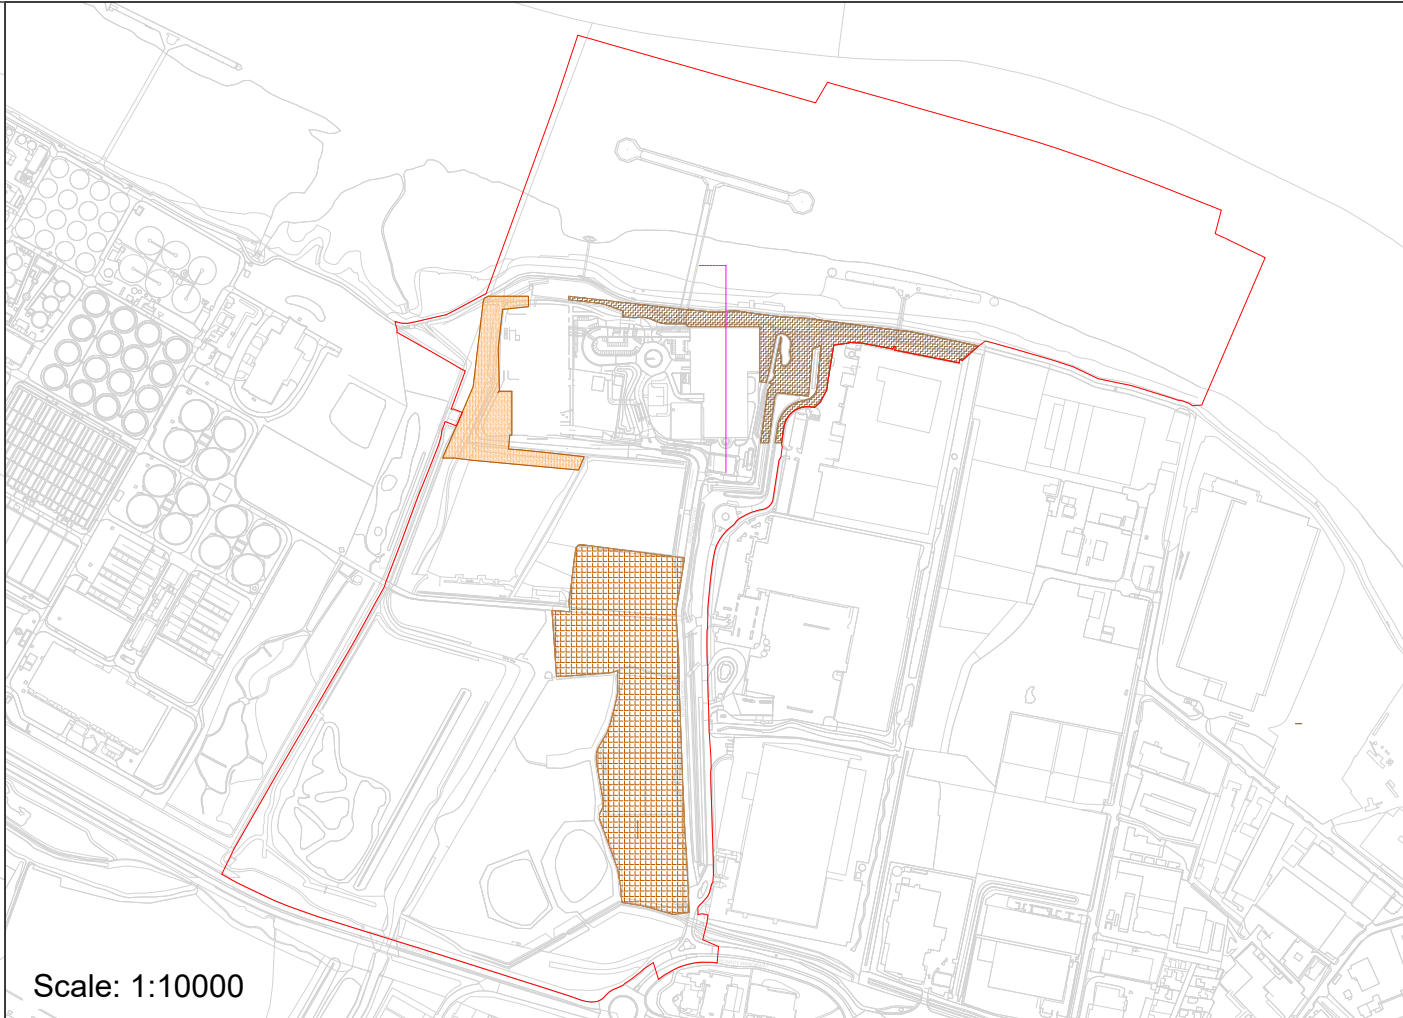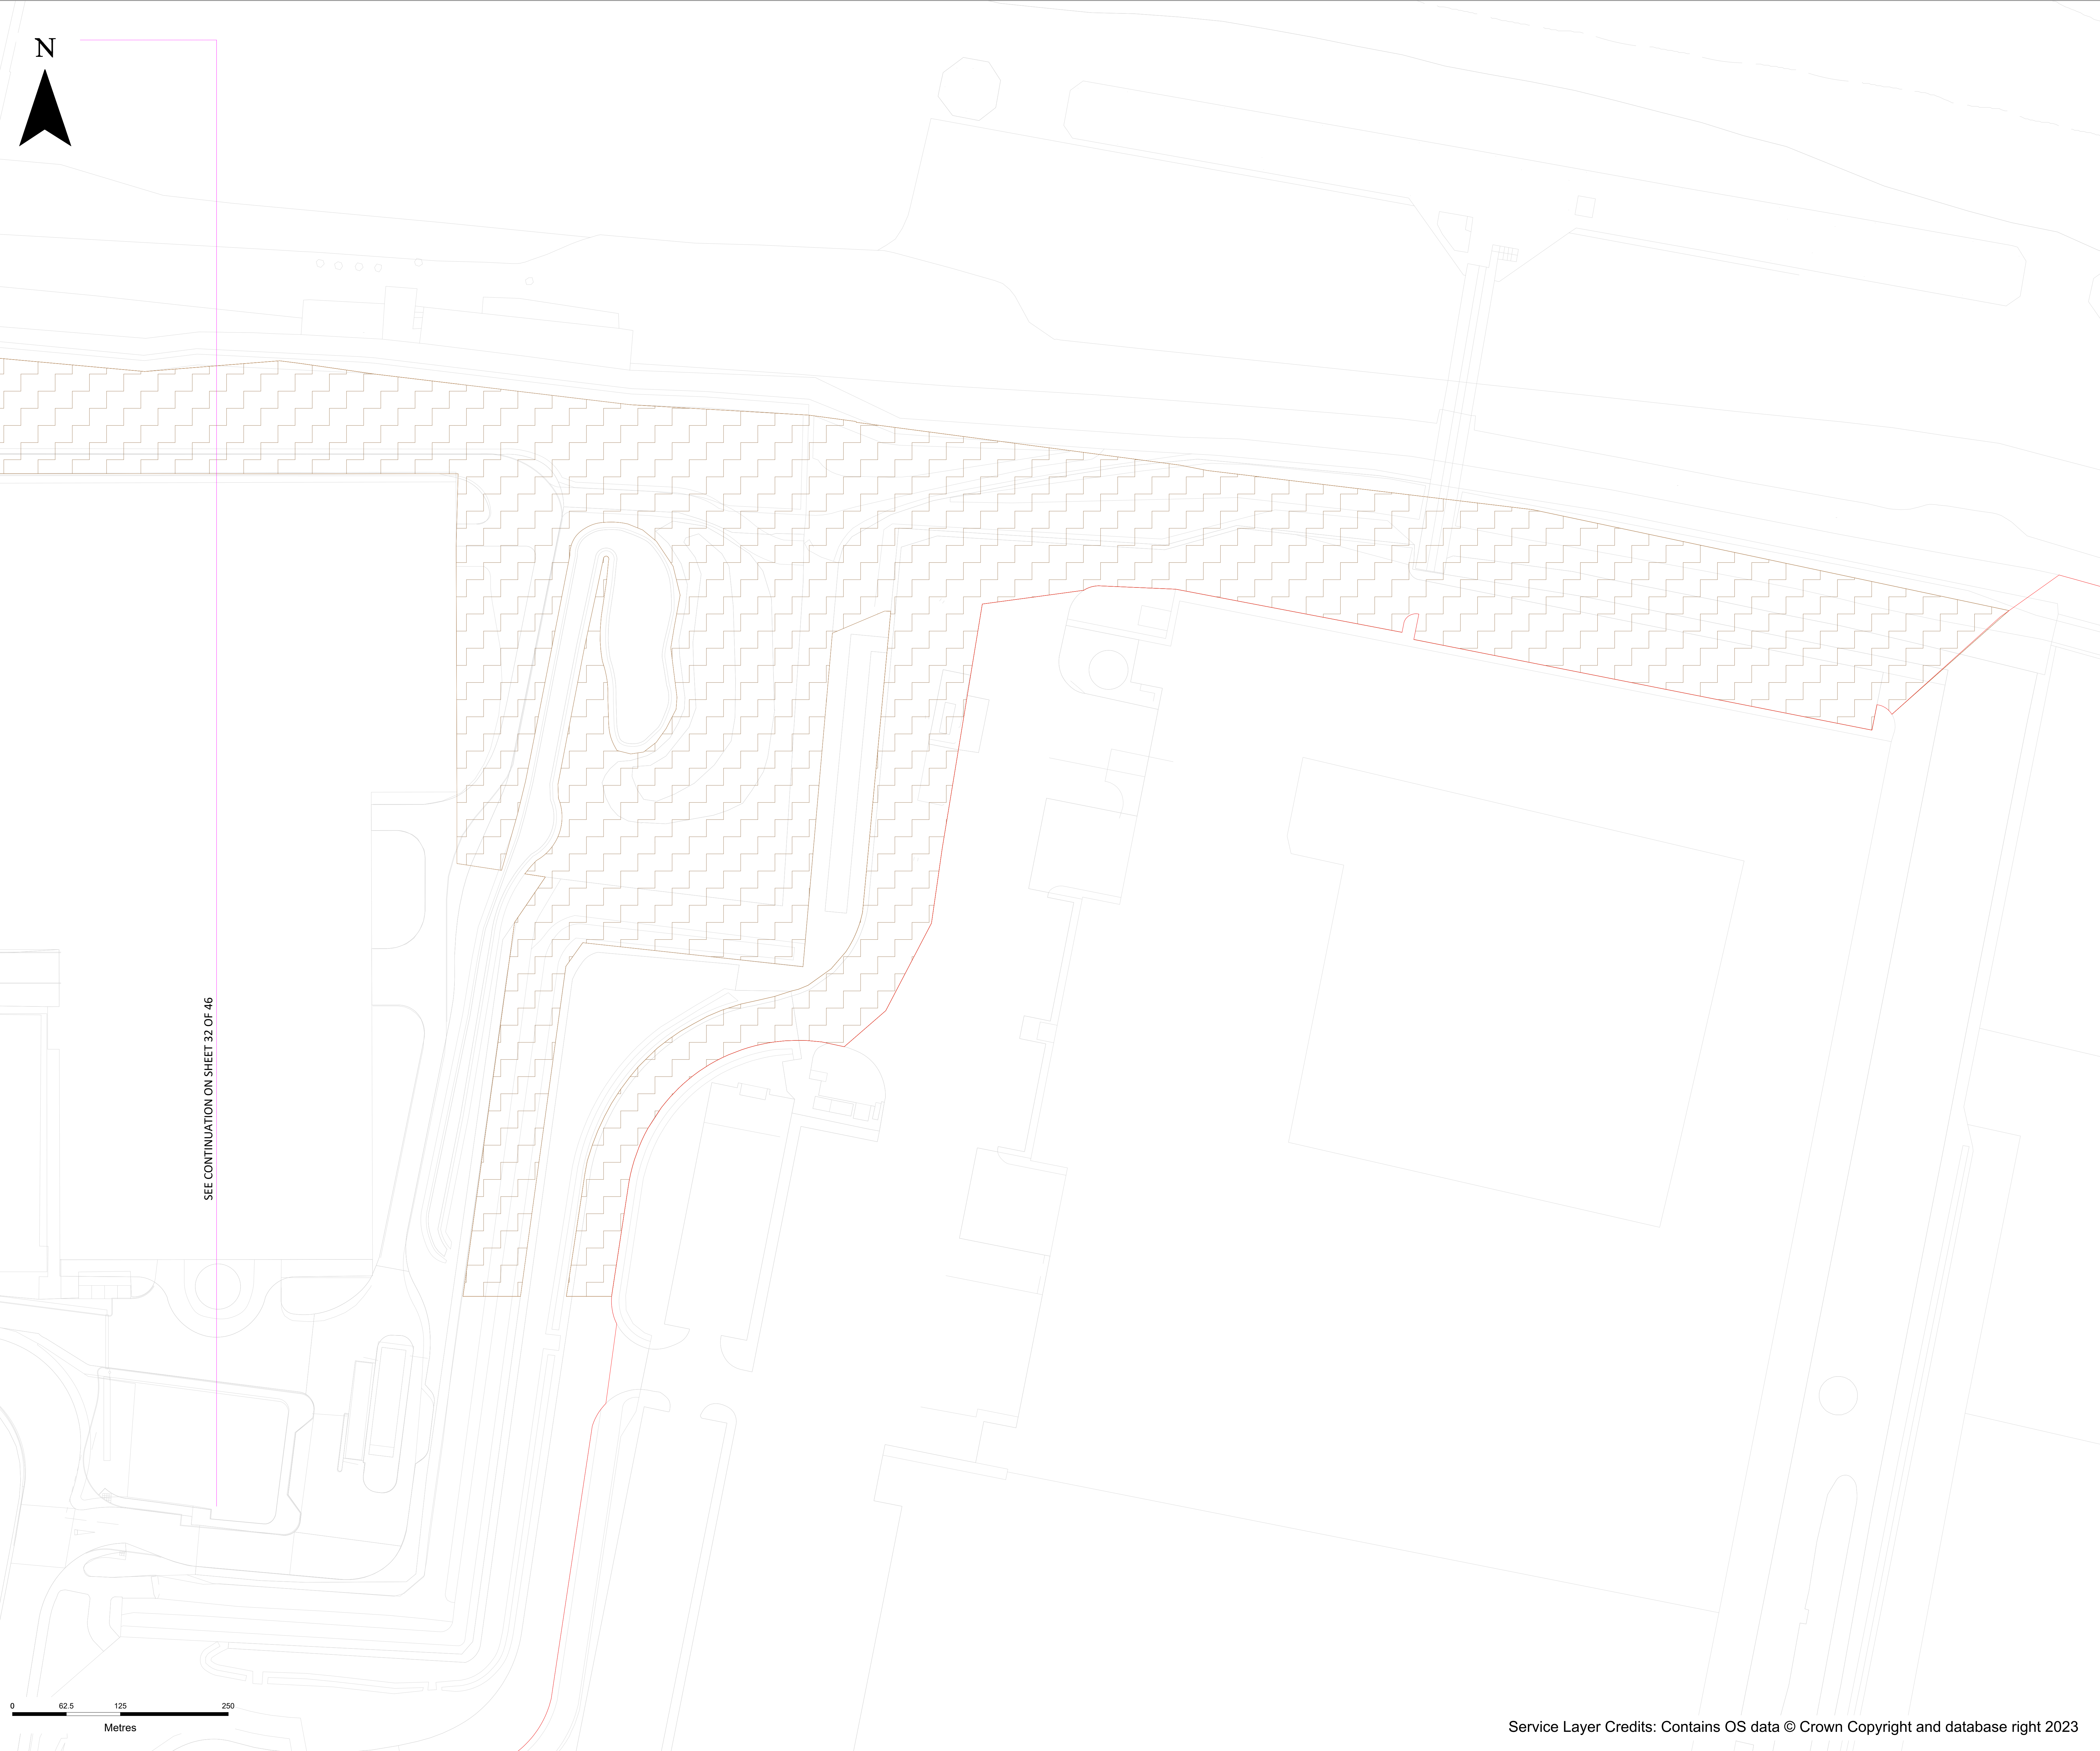

- Key:**
- ORDER LIMITS
- Notes:**
1. ALL DIMENSIONS ARE IN METERS UNLESS STATED OTHERWISE.
 2. NUMBERED WORKS ARE DESCRIBED IN SCHEDULE 1 (AUTHORISED DEVELOPMENT) TO THE DEVELOPMENT CONSENT ORDER
 3. THE WORKS PLANS SHOULD BE READ ALONGSIDE THE DEVELOPMENT CONSENT ORDER, THE PARAMETERS SET OUT IN THE ENVIRONMENTAL STATEMENT AND A SCHEDULE TO THE DCO AND THE DESIGN PRINCIPLES AND DESIGN CODE.

LIMITS OF DEVIATION	WORK No.	AUTHORISED DEVELOPMENT
	6	Temporary Construction Compounds
	6A	Core Temporary Construction Compound
	6B	Western Temporary Construction Compound
	6C	Jetty Temporary Construction Compound

CONTAINS OS DATA © CROWN COPYRIGHT [AND DATABASE RIGHT] [2023].

P07	SP	MD	PZ	15/01/2025
P04	SP	MD	PZ	21/10/2024
P03	DT	MD	PZ	30/08/2024
P02	SP	DS	TA	16/05/2024
P01	SP	DS	TA	20/03/2024

FINAL				
REVISION	DRAWN	CHECKED	APPROVED	DATE
DESCRIPTION				



PROJECT TITLE:

CORY DECARBONISATION PROJECT

DRAWING TITLE:

WORKS PLANS
REGULATION 5(2)(j)
APPLICATION DOCUMENT
REFERENCE 2.3
SHEET 33 OF 46


DRAWING STATUS

FOR CHANGE REQUEST 2

DRAWN: SP	CHECKED: DS	APPROVED: TA	AUTHORISED: AV
SCALE @ A0 SIZE: 1:2500		DATE: January 2025	REVISION: P07

DRAWING NUMBER:

EN010128-01-XX-DG-PL-0024-P07

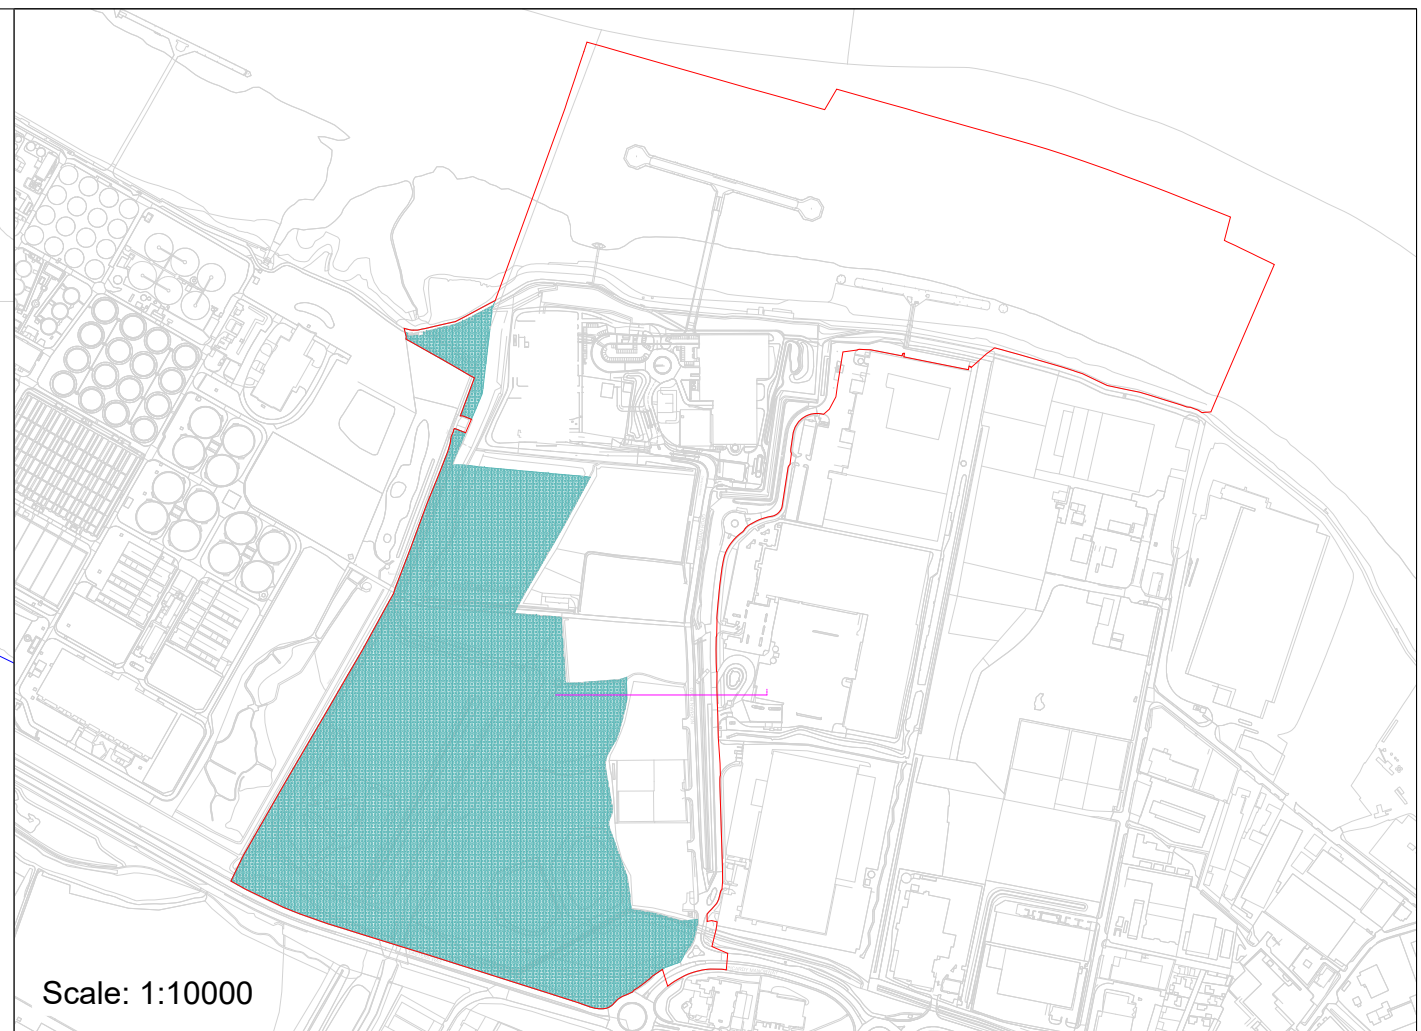

Key:

— ORDER LIMITS

- - - BOUNDARIES OF AUTHORISED NAVIGATIONAL CHANNEL

Notes:

1. ALL DIMENSIONS ARE IN METERS UNLESS STATED OTHERWISE.

2. NUMBERED WORKS ARE DESCRIBED IN SCHEDULE 1 (AUTHORISED DEVELOPMENT) TO THE DEVELOPMENT CONSENT ORDER

3. THE WORKS PLANS SHOULD BE READ ALONGSIDE THE DEVELOPMENT CONSENT ORDER, THE PARAMETERS SET OUT IN THE ENVIRONMENTAL STATEMENT AND A SCHEDULE TO THE DCO AND THE DESIGN PRINCIPLES AND DESIGN CODE.

LIMITS OF DEVIATION	WORK No.	AUTHORISED DEVELOPMENT
	7	Mitigation and Enhancement Area

CONTAINS OS DATA © CROWN COPYRIGHT [AND DATABASE RIGHT] [2023].

P07	SP	MD	PZ	15/01/2025
P04	SP	MD	PZ	21/10/2024
P03	DT	MD	PZ	30/08/2024
P02	SP	SH	JW	16/05/2024
P01	SP	SH	JW	20/03/2024

FINAL				
REVISION	DRAWN	CHECKED	APPROVED	DATE
DESCRIPTION				



PROJECT TITLE:

CORY DECARBONISATION PROJECT

DRAWING TITLE:

WORKS PLANS
REGULATION 5(2)(j)
APPLICATION DOCUMENT
REFERENCE 2.3
SHEET 34 OF 46

DRAWING STATUS


FOR CHANGE REQUEST 2

DRAWN: SP	CHECKED: SH	APPROVED: JW	AUTHORISED: AV
--------------	----------------	-----------------	-------------------

SCALE @ A0 SIZE: 1:1600	DATE: January 2025	REVISION: P07
----------------------------	-----------------------	------------------

DRAWING NUMBER:

EN010128-01-XX-DG-PL-0025-P07

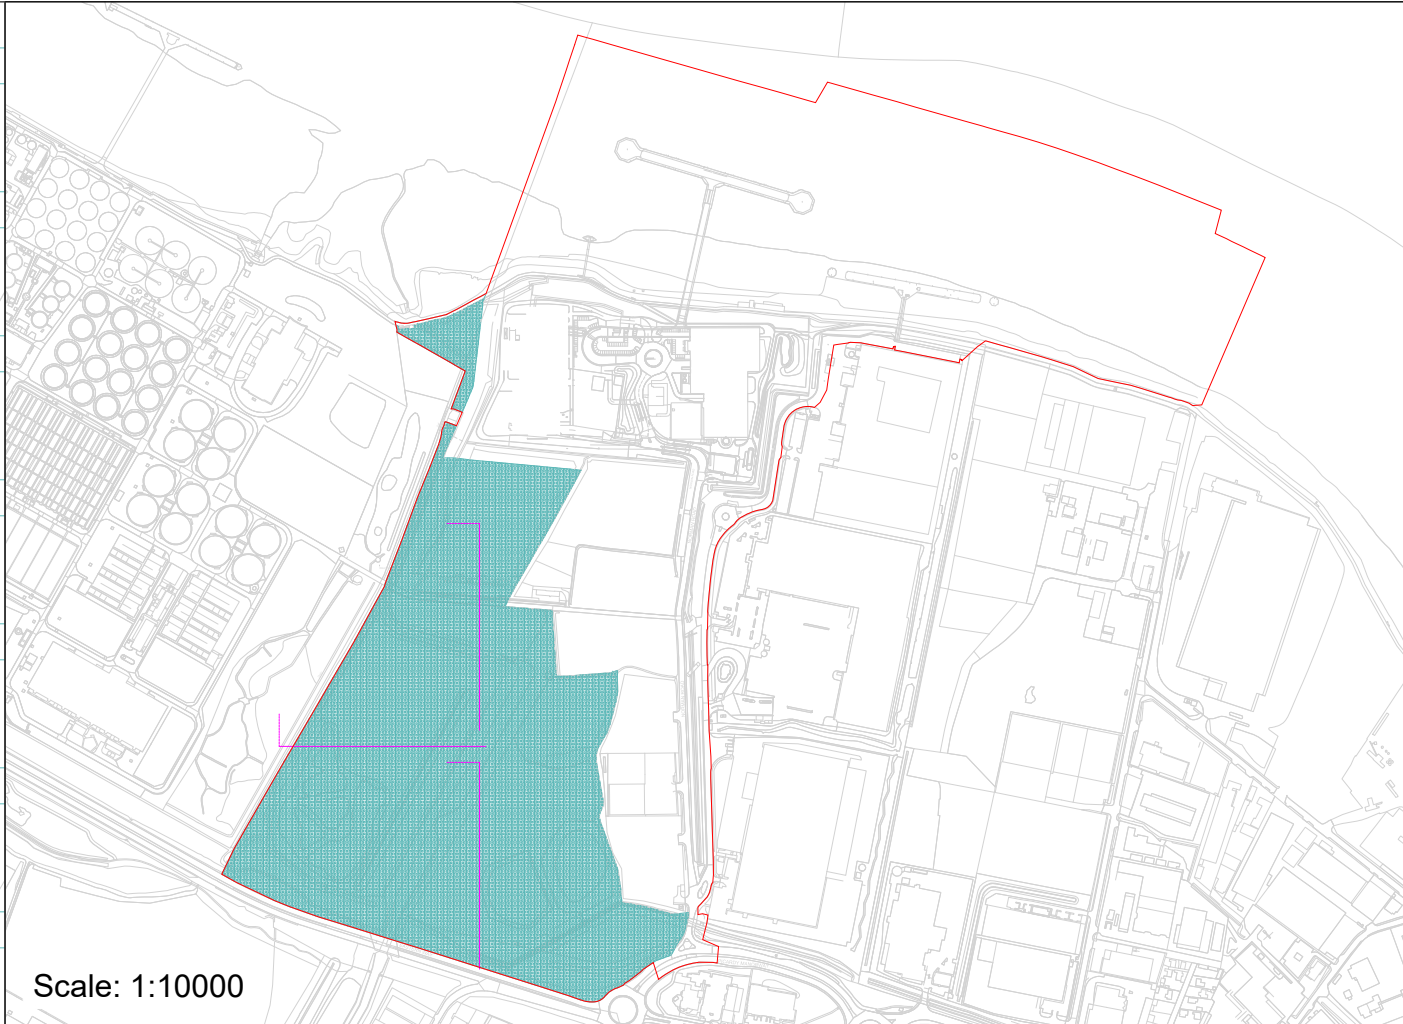

- Key:**
- ORDER LIMITS
- Notes:**
- ALL DIMENSIONS ARE IN METERS UNLESS STATED OTHERWISE.
 - NUMBERED WORKS ARE DESCRIBED IN SCHEDULE 1 (AUTHORISED DEVELOPMENT) TO THE DEVELOPMENT CONSENT ORDER
 - THE WORKS PLANS SHOULD BE READ ALONGSIDE THE DEVELOPMENT CONSENT ORDER, THE PARAMETERS SET OUT IN THE ENVIRONMENTAL STATEMENT AND A SCHEDULE TO THE DCO AND THE DESIGN PRINCIPLES AND DESIGN CODE.

LIMITS OF DEVIATION	WORK No.	AUTHORISED DEVELOPMENT
	7	Mitigation and Enhancement Area

CONTAINS OS DATA © CROWN COPYRIGHT [AND DATABASE RIGHT] [2023].

P07	SP	MD	PZ	15/01/2025
P04	SP	MD	PZ	21/10/2024
P03	DT	MD	PZ	30/08/2024
P02	SP	SH	JW	16/05/2024
P01	SP	SH	JW	20/03/2024

FINAL				
REVISION	DRAWN	CHECKED	APPROVED	DATE
DESCRIPTION				



PROJECT TITLE:

CORY DECARBONISATION PROJECT

DRAWING TITLE:

WORKS PLANS
REGULATION 5(2)(j)
APPLICATION DOCUMENT
REFERENCE 2.3
SHEET 35 OF 46


DRAWING STATUS

FOR CHANGE REQUEST 2

DRAWN: SP	CHECKED: SH	APPROVED: JW	AUTHORISED: AV
SCALE @ A0 SIZE: 1:2500		DATE: January 2025	REVISION: P07

DRAWING NUMBER:


EN010128-01-XX-DG-PL-0025-P07

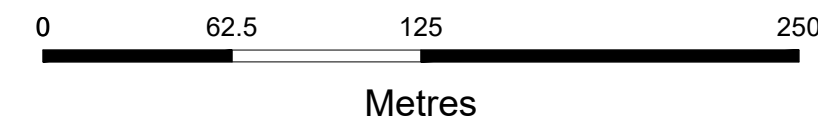



SEE CONTINUATION ON SHEET 38 OF 46

SEE CONTINUATION ON SHEET 35 OF 46

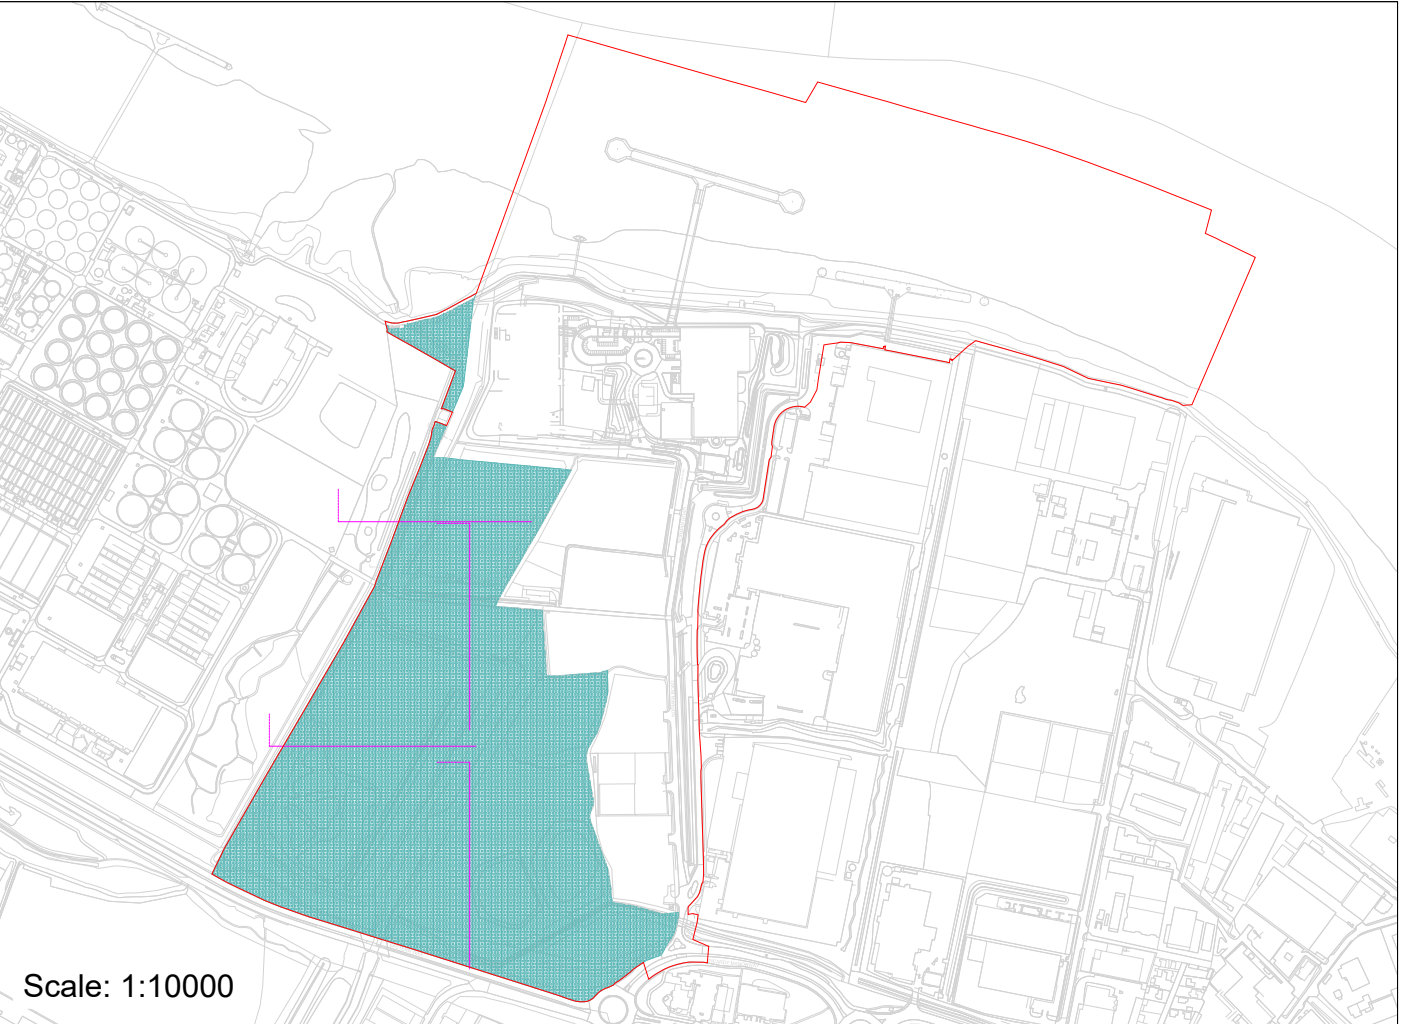

- Key:**
- ORDER LIMITS
- Notes:**
- ALL DIMENSIONS ARE IN METERS UNLESS STATED OTHERWISE.
 - NUMBERED WORKS ARE DESCRIBED IN SCHEDULE 1 (AUTHORISED DEVELOPMENT) TO THE DEVELOPMENT CONSENT ORDER
 - THE WORKS PLANS SHOULD BE READ ALONGSIDE THE DEVELOPMENT CONSENT ORDER, THE PARAMETERS SET OUT IN THE ENVIRONMENTAL STATEMENT AND A SCHEDULE TO THE DCO AND THE DESIGN PRINCIPLES AND DESIGN CODE.

LIMITS OF DEVIATION	WORK No.	AUTHORISED DEVELOPMENT
	7	Mitigation and Enhancement Area

CONTAINS OS DATA © CROWN COPYRIGHT [AND DATABASE RIGHT] [2023].

P07	SP	MD	PZ	15/01/2025
P04	SP	MD	PZ	21/10/2024
P03	DT	MD	PZ	30/08/2024
P02	SP	SH	JW	16/05/2024
P01	SP	SH	JW	20/03/2024

FINAL				
REVISION	DRAWN	CHECKED	APPROVED	DATE
DESCRIPTION				



PROJECT TITLE:

CORY DECARBONISATION PROJECT

DRAWING TITLE:

WORKS PLANS
REGULATION 5(2)(j)
APPLICATION DOCUMENT
REFERENCE 2.3
SHEET 36 OF 46


DRAWING STATUS

FOR CHANGE REQUEST 2

DRAWN: SP	CHECKED: SH	APPROVED: JW	AUTHORISED: AV
SCALE @ A0 SIZE: 1:2500		DATE: January 2025	REVISION: P07

DRAWING NUMBER:

EN010128-01-XX-DG-PL-0025-P07

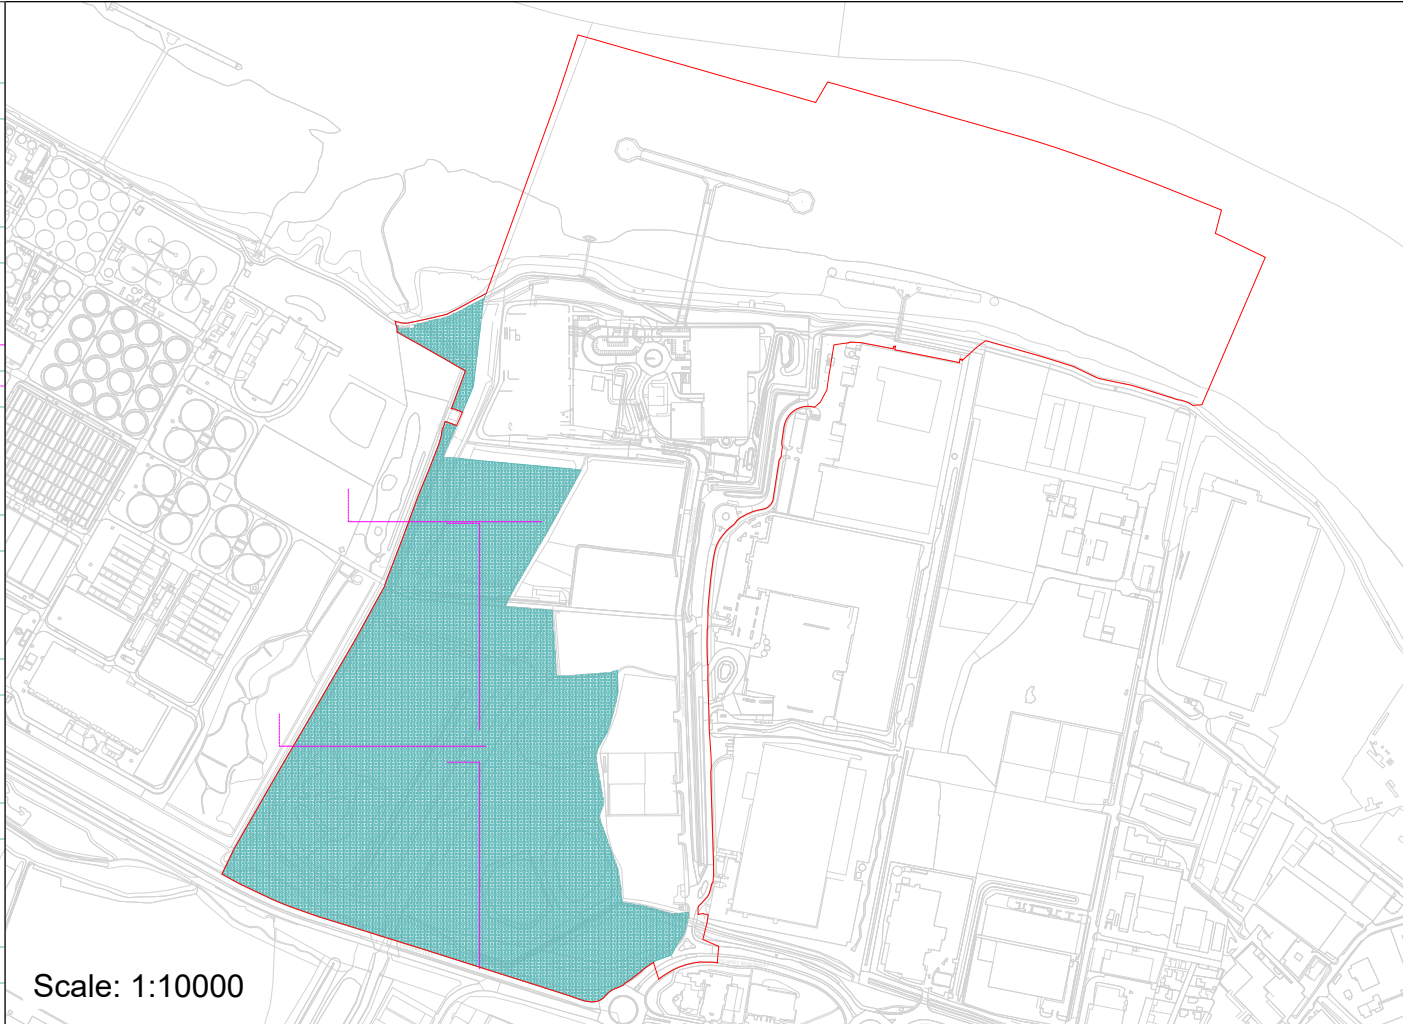

- Key:**
- ORDER LIMITS
- Notes:**
- ALL DIMENSIONS ARE IN METERS UNLESS STATED OTHERWISE.
 - NUMBERED WORKS ARE DESCRIBED IN SCHEDULE 1 (AUTHORISED DEVELOPMENT) TO THE DEVELOPMENT CONSENT ORDER
 - THE WORKS PLANS SHOULD BE READ ALONGSIDE THE DEVELOPMENT CONSENT ORDER, THE PARAMETERS SET OUT IN THE ENVIRONMENTAL STATEMENT AND A SCHEDULE TO THE DCO AND THE DESIGN PRINCIPLES AND DESIGN CODE.

LIMITS OF DEVIATION	WORK No.	AUTHORISED DEVELOPMENT
	7	Mitigation and Enhancement Area

CONTAINS OS DATA © CROWN COPYRIGHT [AND DATABASE RIGHT] [2023].

P07	SP	MD	PZ	15/01/2025
P04	SP	MD	PZ	21/10/2024
P03	DT	MD	PZ	30/08/2024
P02	SP	SH	JW	16/05/2024
P01	SP	SH	JW	20/03/2024

FINAL				
REVISION	DRAWN	CHECKED	APPROVED	DATE
DESCRIPTION				



PROJECT TITLE:

CORY DECARBONISATION PROJECT

DRAWING TITLE:

WORKS PLANS
REGULATION 5(2)(j)
APPLICATION DOCUMENT
REFERENCE 2.3
SHEET 37 OF 46

DRAWING STATUS


FOR CHANGE REQUEST 2

DRAWN: SP	CHECKED: SH	APPROVED: JW	AUTHORISED: AV
SCALE @ A0 SIZE: 1:2500		DATE: January 2025	REVISION: P07

DRAWING NUMBER:

EN010128-01-XX-DG-PL-0025-P07




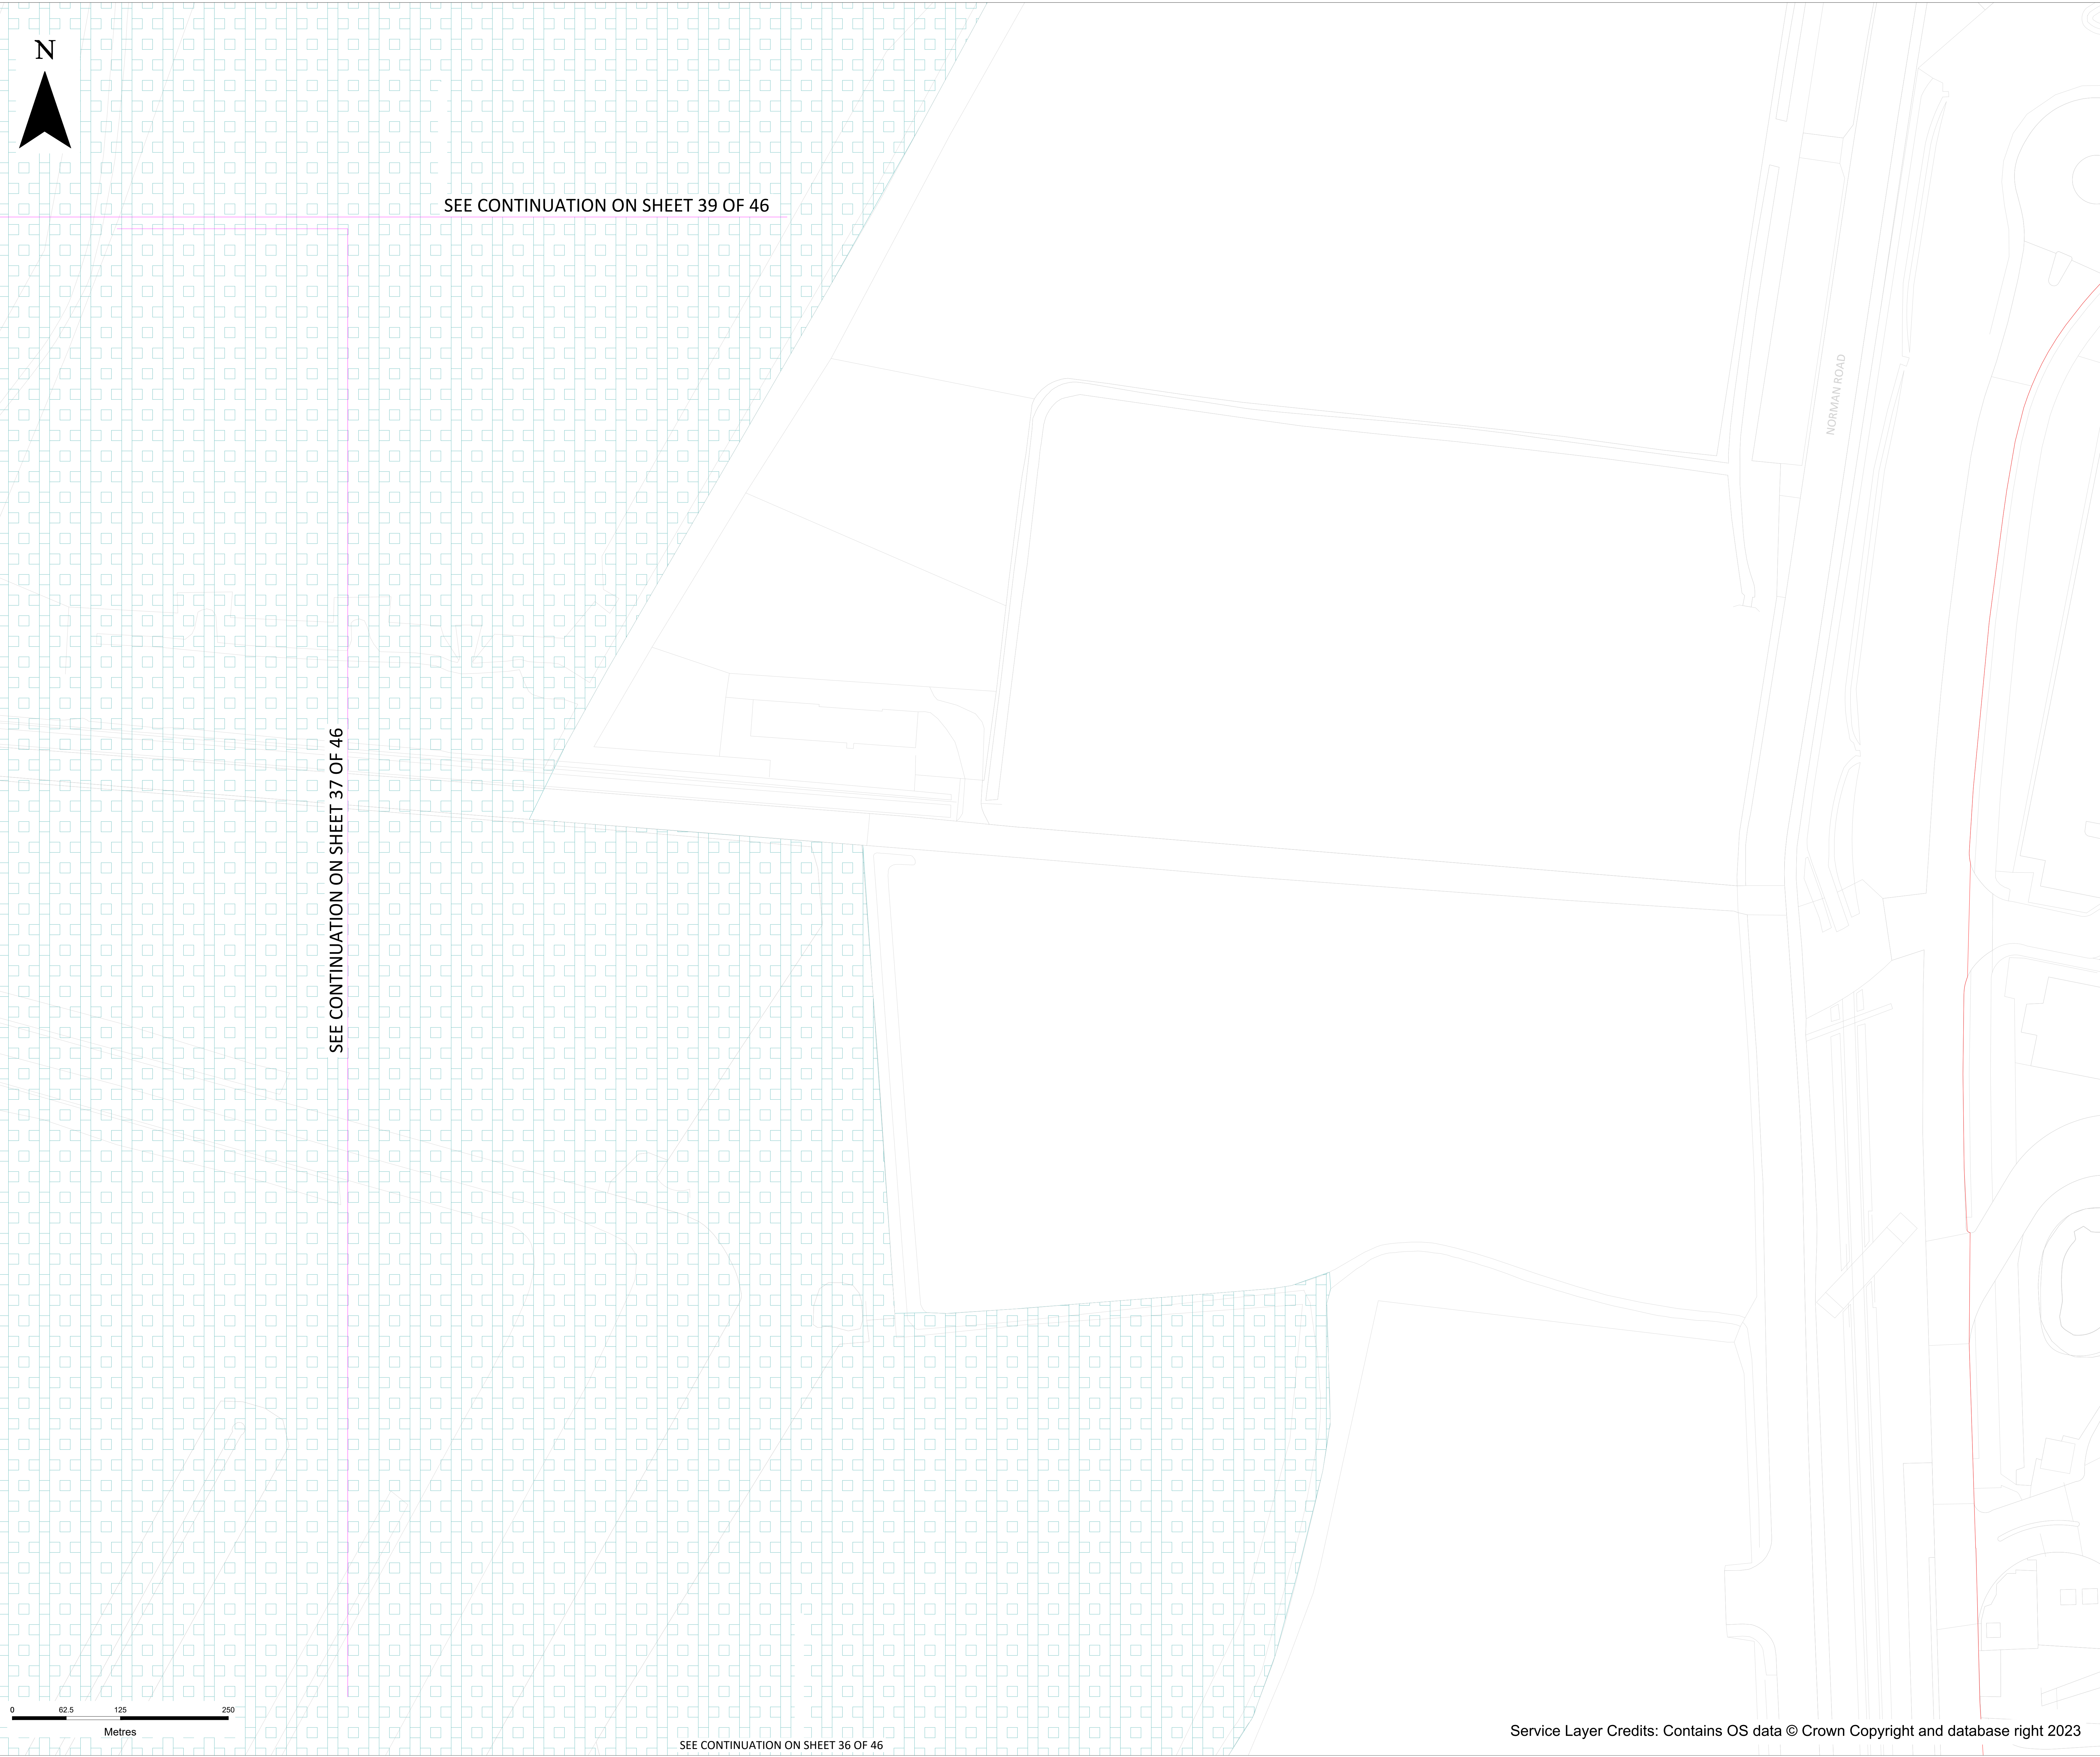

SEE CONTINUATION ON SHEET 39 OF 46

SEE CONTINUATION ON SHEET 37 OF 46

SEE CONTINUATION ON SHEET 36 OF 46

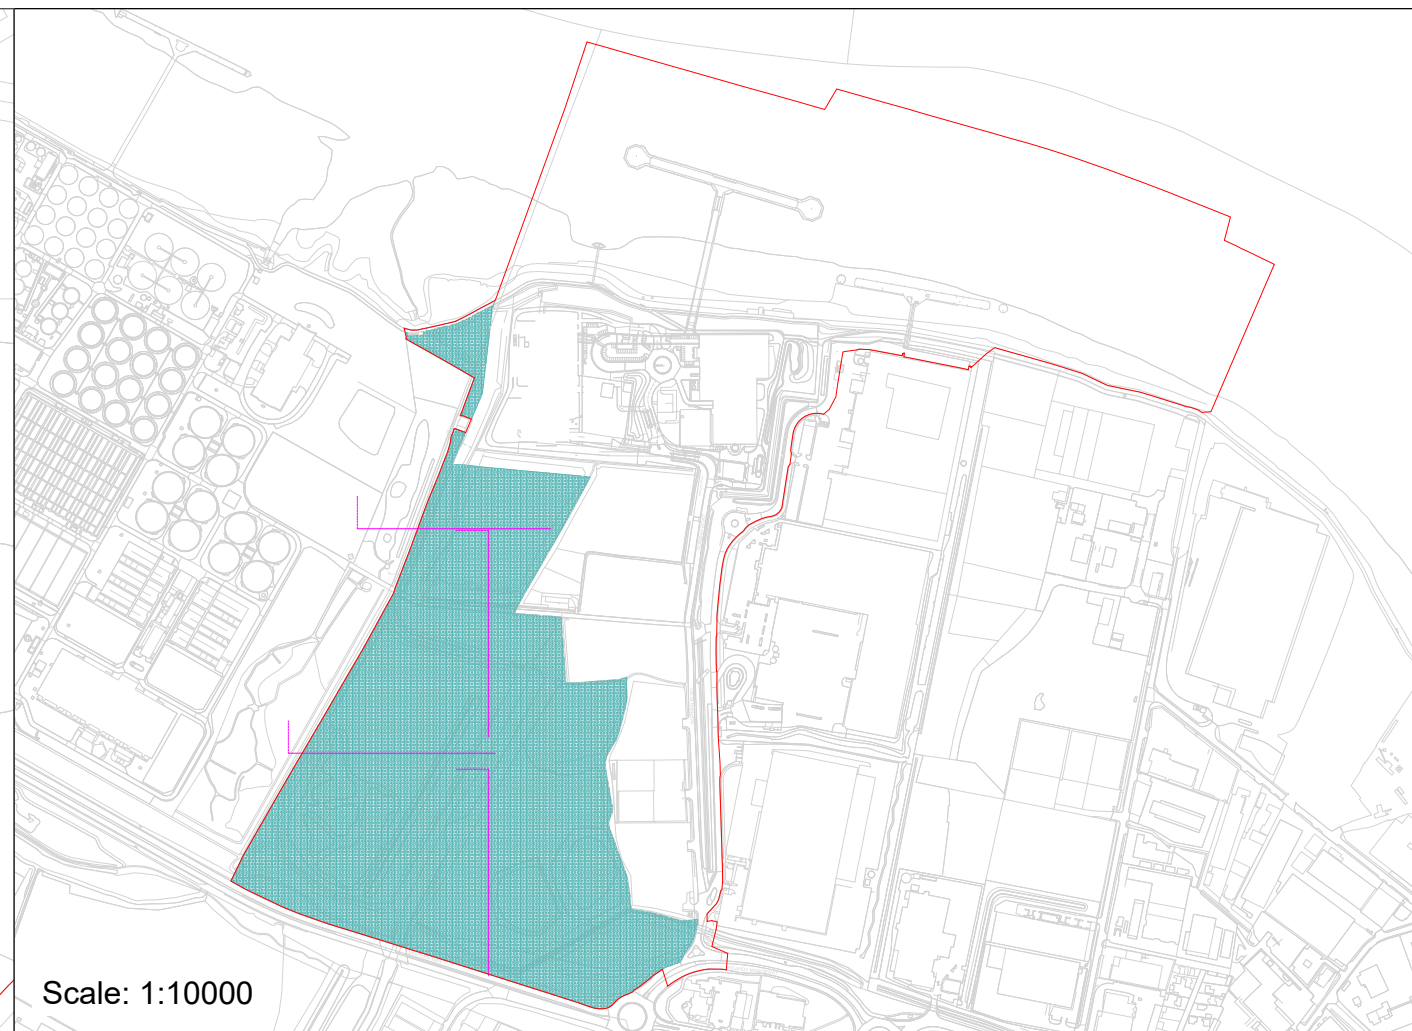

Scale: 1:10000

- Key:**
- ORDER LIMITS
- Notes:**
- 1. ALL DIMENSIONS ARE IN METERS UNLESS STATED OTHERWISE.
 - 2. NUMBERED WORKS ARE DESCRIBED IN SCHEDULE 1 (AUTHORISED DEVELOPMENT) TO THE DEVELOPMENT CONSENT ORDER
 - 3. THE WORKS PLANS SHOULD BE READ ALONGSIDE THE DEVELOPMENT CONSENT ORDER, THE PARAMETERS SET OUT IN THE ENVIRONMENTAL STATEMENT AND A SCHEDULE TO THE DCO AND THE DESIGN PRINCIPLES AND DESIGN CODE.

LIMITS OF DEVIATION	WORK No.	AUTHORISED DEVELOPMENT
	7	Mitigation and Enhancement Area

CONTAINS OS DATA © CROWN COPYRIGHT [AND DATABASE RIGHT] [2023].

P07	SP	MD	PZ	15/01/2025
P04	SP	MD	PZ	21/10/2024
P03	DT	MD	PZ	30/08/2024
P02	SP	SH	JW	16/05/2024
P01	SP	SH	JW	20/03/2024

FINAL				
REVISION	DRAWN	CHECKED	APPROVED	DATE
DESCRIPTION				



PROJECT TITLE:

CORY DECARBONISATION PROJECT

DRAWING TITLE:

WORKS PLANS
REGULATION 5(2)(j)
APPLICATION DOCUMENT
REFERENCE 2.3
SHEET 38 OF 46


DRAWING STATUS

FOR CHANGE REQUEST 2

DRAWN: SP	CHECKED: SH	APPROVED: JW	AUTHORISED: AV
SCALE @ A0 SIZE: 1:2500		DATE: January 2025	REVISION: P07


DRAWING NUMBER:

EN010128-01-XX-DG-PL-0025-P07

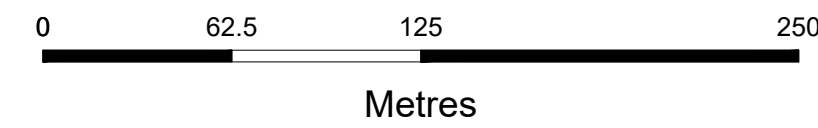

SEE CONTINUATION ON SHEET 37 OF 46

Service Layer Credits: Contains OS data © Crown Copyright and database right 2023

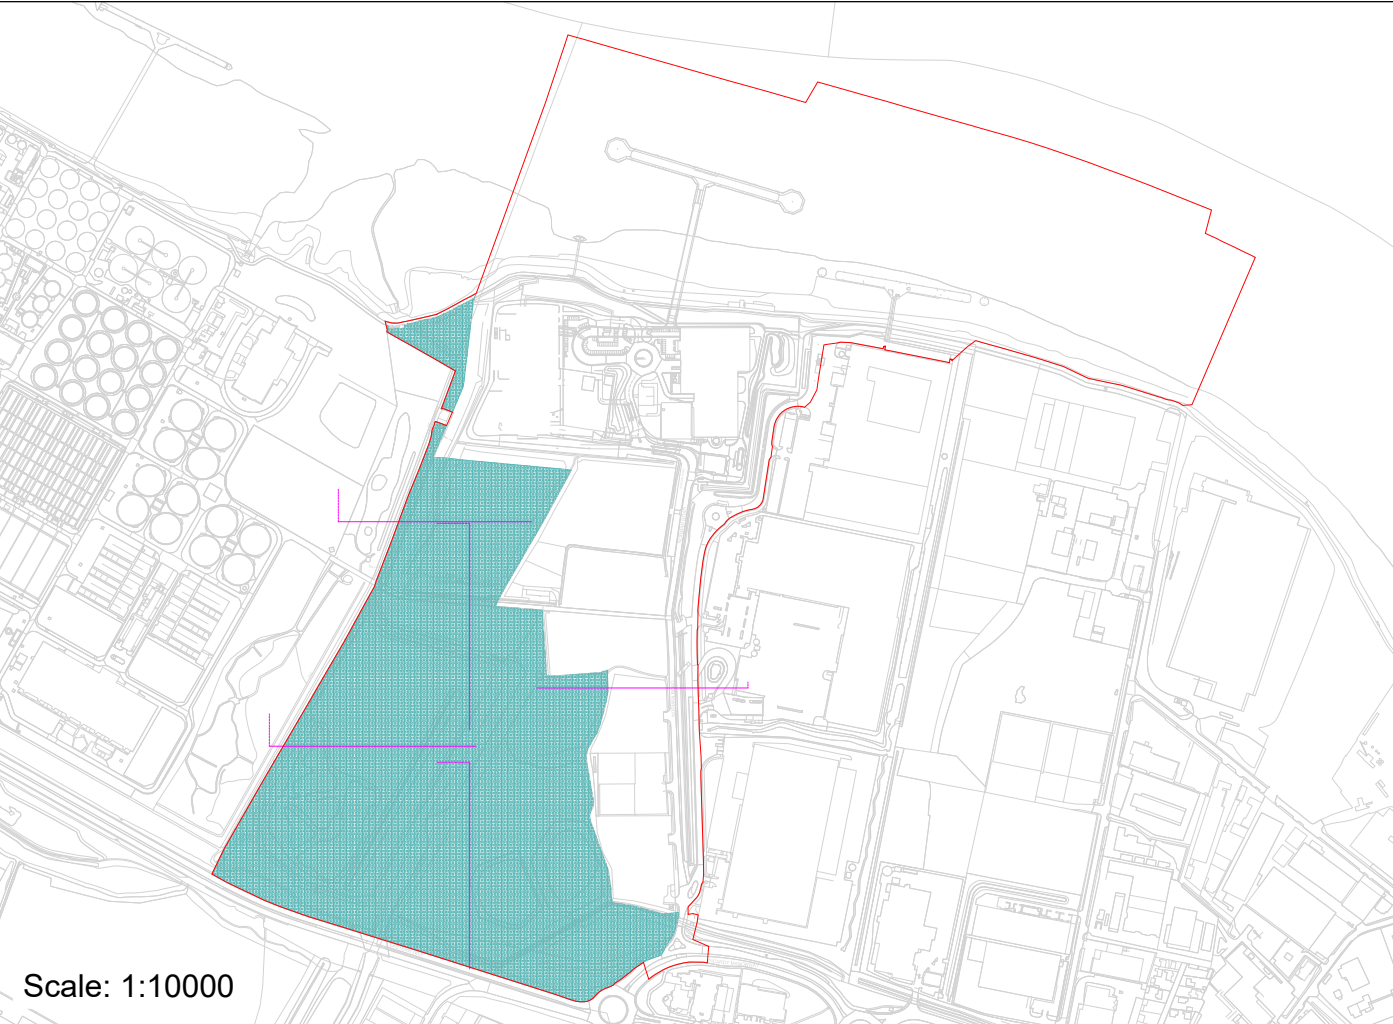

Key:
ORDER LIMITS

- Notes:**
- ALL DIMENSIONS ARE IN METERS UNLESS STATED OTHERWISE.
 - NUMBERED WORKS ARE DESCRIBED IN SCHEDULE 1 (AUTHORISED DEVELOPMENT) TO THE DEVELOPMENT CONSENT ORDER
 - THE WORKS PLANS SHOULD BE READ ALONGSIDE THE DEVELOPMENT CONSENT ORDER, THE PARAMETERS SET OUT IN THE ENVIRONMENTAL STATEMENT AND A SCHEDULE TO THE DCO AND THE DESIGN PRINCIPLES AND DESIGN CODE.

LIMITS OF DEVIATION	WORK No.	AUTHORISED DEVELOPMENT
	7	Mitigation and Enhancement Area

CONTAINS OS DATA © CROWN COPYRIGHT [AND DATABASE RIGHT] [2023].

P07	SP	MD	PZ	15/01/2025
P04	SP	MD	PZ	21/10/2024
P03	DT	MD	PZ	30/08/2024
P02	SP	SH	JW	16/05/2024
P01	SP	SH	JW	20/03/2024

FINAL				
REVISION	DRAWN	CHECKED	APPROVED	DATE
DESCRIPTION				



PROJECT TITLE:

CORY DECARBONISATION PROJECT

DRAWING TITLE:

WORKS PLANS
REGULATION 5(2)(j)
APPLICATION DOCUMENT
REFERENCE 2.3
SHEET 39 OF 46




DRAWING STATUS

FOR CHANGE REQUEST 2

DRAWN: SP	CHECKED: SH	APPROVED: JW	AUTHORISED: AV
SCALE @ A0 SIZE: 1:2500		DATE: January 2025	REVISION: P07

DRAWING NUMBER:

EN010128-01-XX-DG-PL-0025-P07

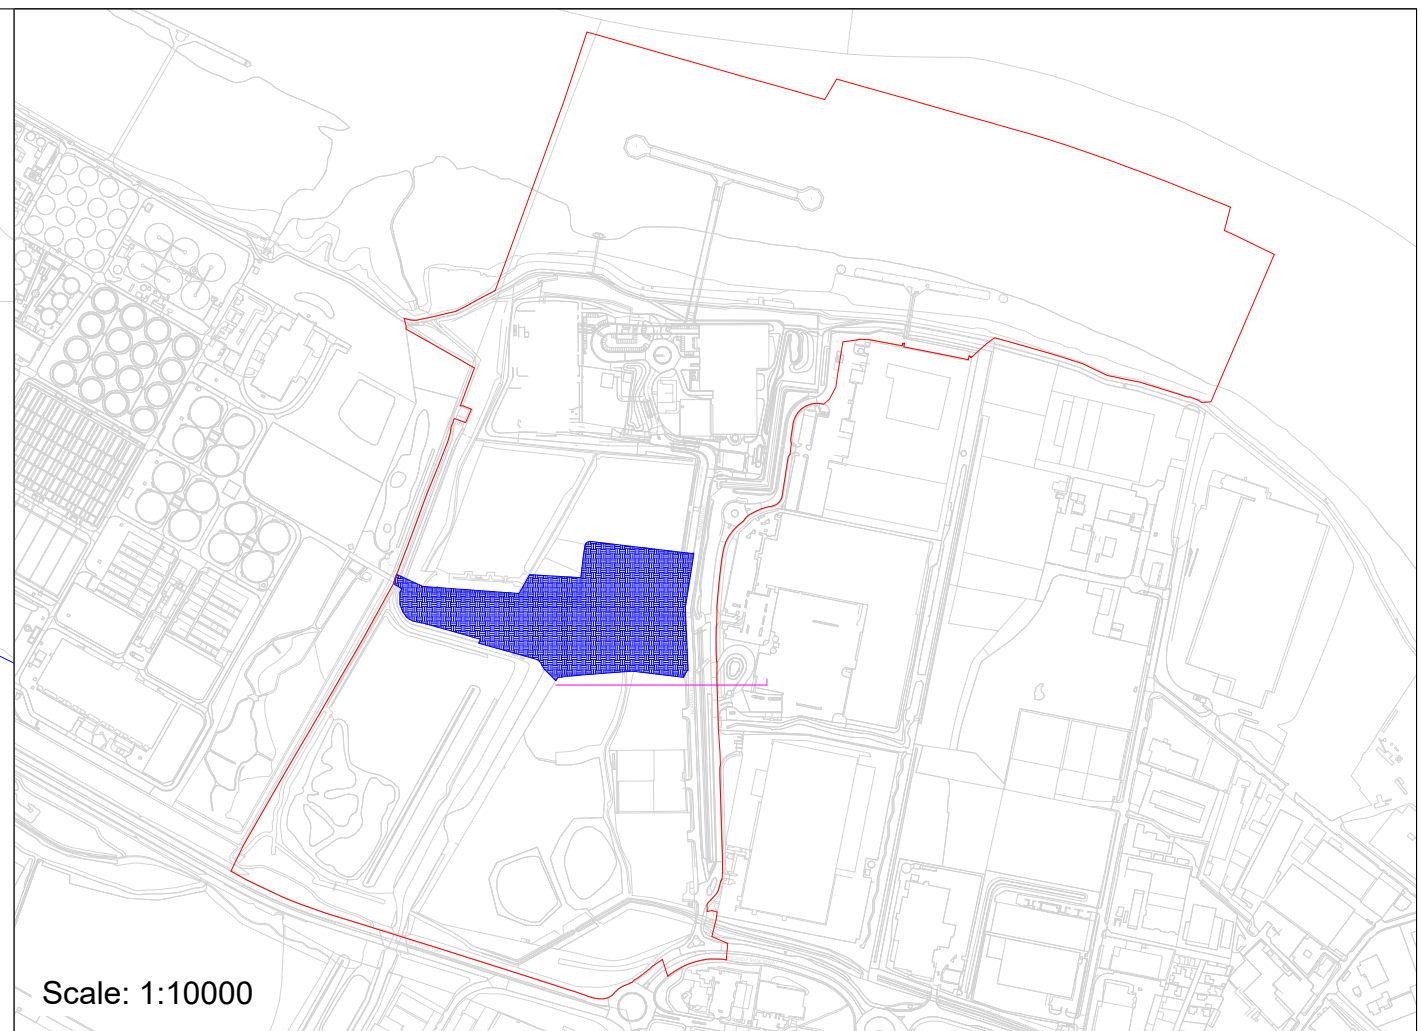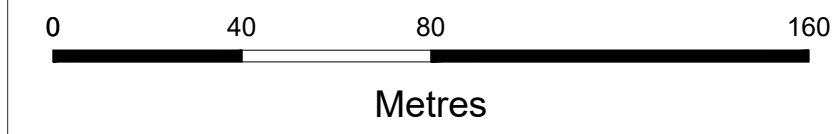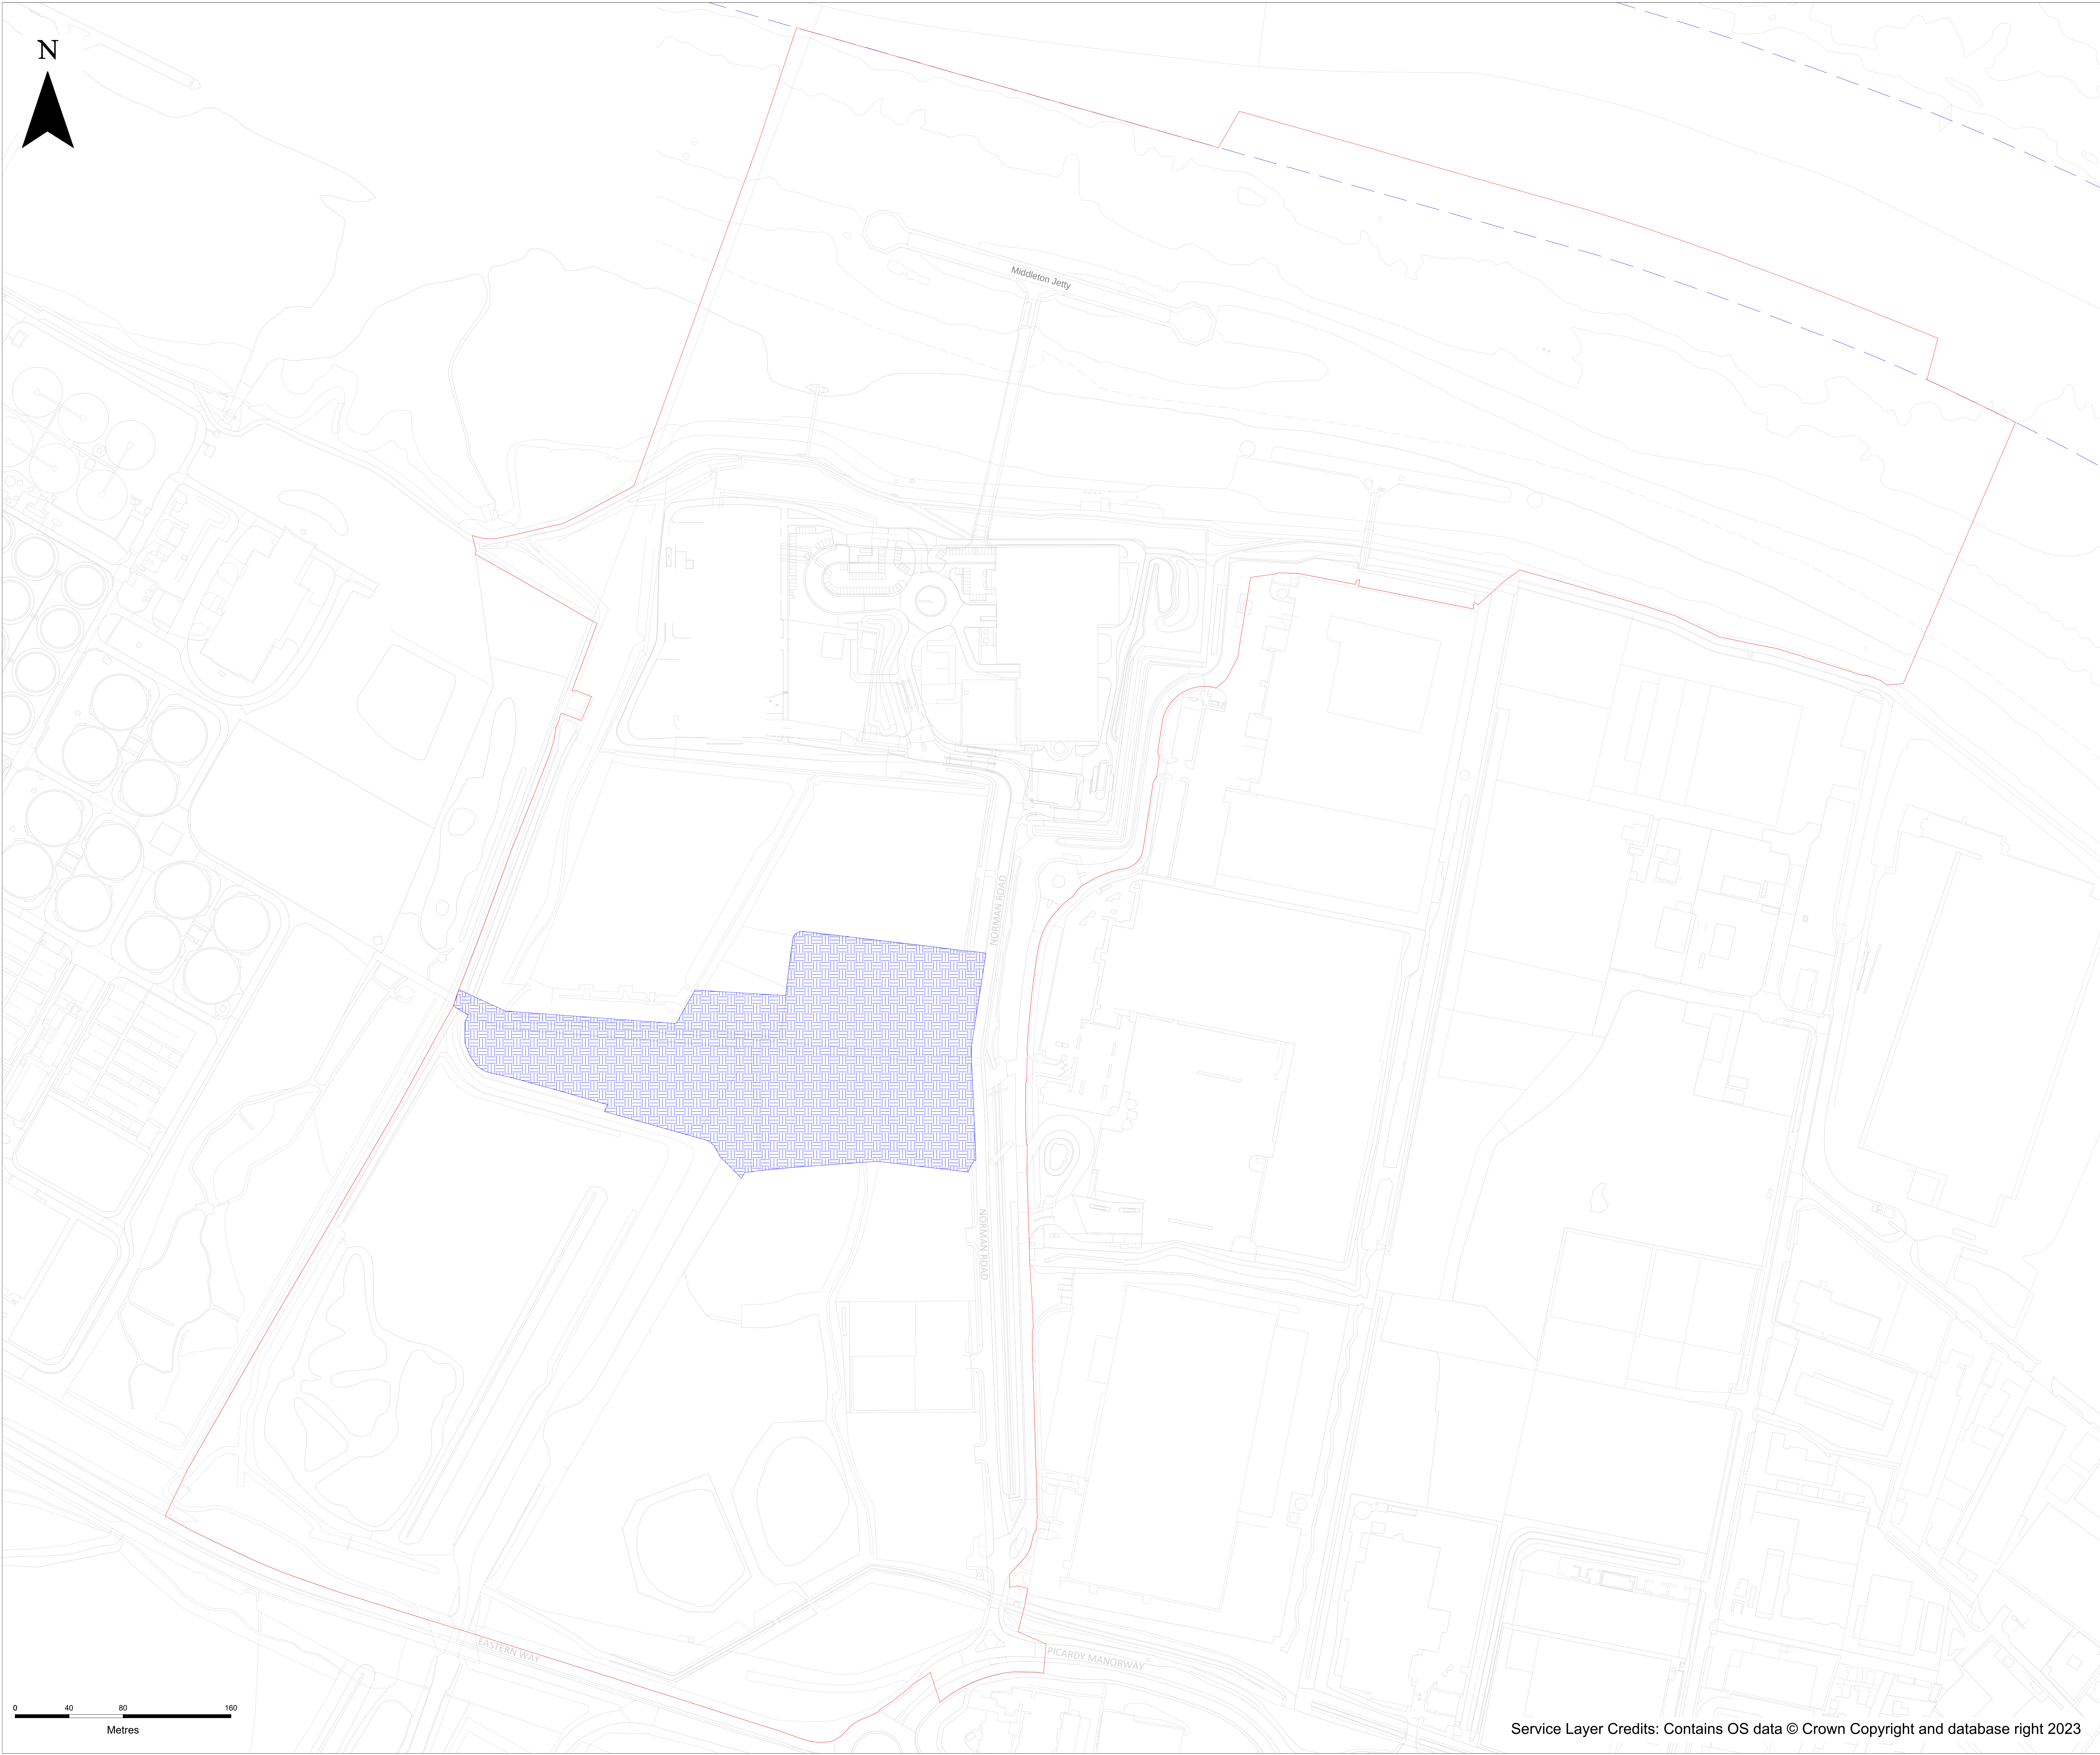

Scale: 1:10000

Key:

— ORDER LIMITS

- - - BOUNDARIES OF AUTHORISED NAVIGATIONAL CHANNEL

Notes:

1. ALL DIMENSIONS ARE IN METERS UNLESS STATED OTHERWISE.

2. NUMBERED WORKS ARE DESCRIBED IN SCHEDULE 1 (AUTHORISED DEVELOPMENT) TO THE DEVELOPMENT CONSENT ORDER

3. THE WORKS PLANS SHOULD BE READ ALONGSIDE THE DEVELOPMENT CONSENT ORDER, THE PARAMETERS SET OUT IN THE ENVIRONMENTAL STATEMENT AND A SCHEDULE TO THE DCO AND THE DESIGN PRINCIPLES AND DESIGN CODE.

LIMITS OF DEVIATION	WORK No.	AUTHORISED DEVELOPMENT
	8	Re-Routing of Thames Water access road

CONTAINS OS DATA © CROWN COPYRIGHT [AND DATABASE RIGHT] [2023].

P07	SP	MD	PZ	15/01/2025
P04	SP	MD	PZ	21/10/2024
P03	DT	MD	PZ	30/08/2024
P02	SP	DS	TA	16/05/2024
P01	DT	DS	TA	20/03/2024

FINAL				
REVISION	DRAWN	CHECKED	APPROVED	DATE
DESCRIPTION				



PROJECT TITLE:

CORY DECARBONISATION PROJECT

DRAWING TITLE:

WORKS PLANS
REGULATION 5(2)(j)
APPLICATION DOCUMENT
REFERENCE 2.3
SHEET 40 OF 46

DRAWING STATUS



FOR CHANGE REQUEST 2

DRAWN: DT	CHECKED: DS	APPROVED: TA	AUTHORISED: AV
--------------	----------------	-----------------	-------------------

SCALE @ A0 SIZE: 1:1600	DATE: January 2025	REVISION: P07
----------------------------	-----------------------	------------------

DRAWING NUMBER:


EN010128-01-XX-DG-PL-0026-P07

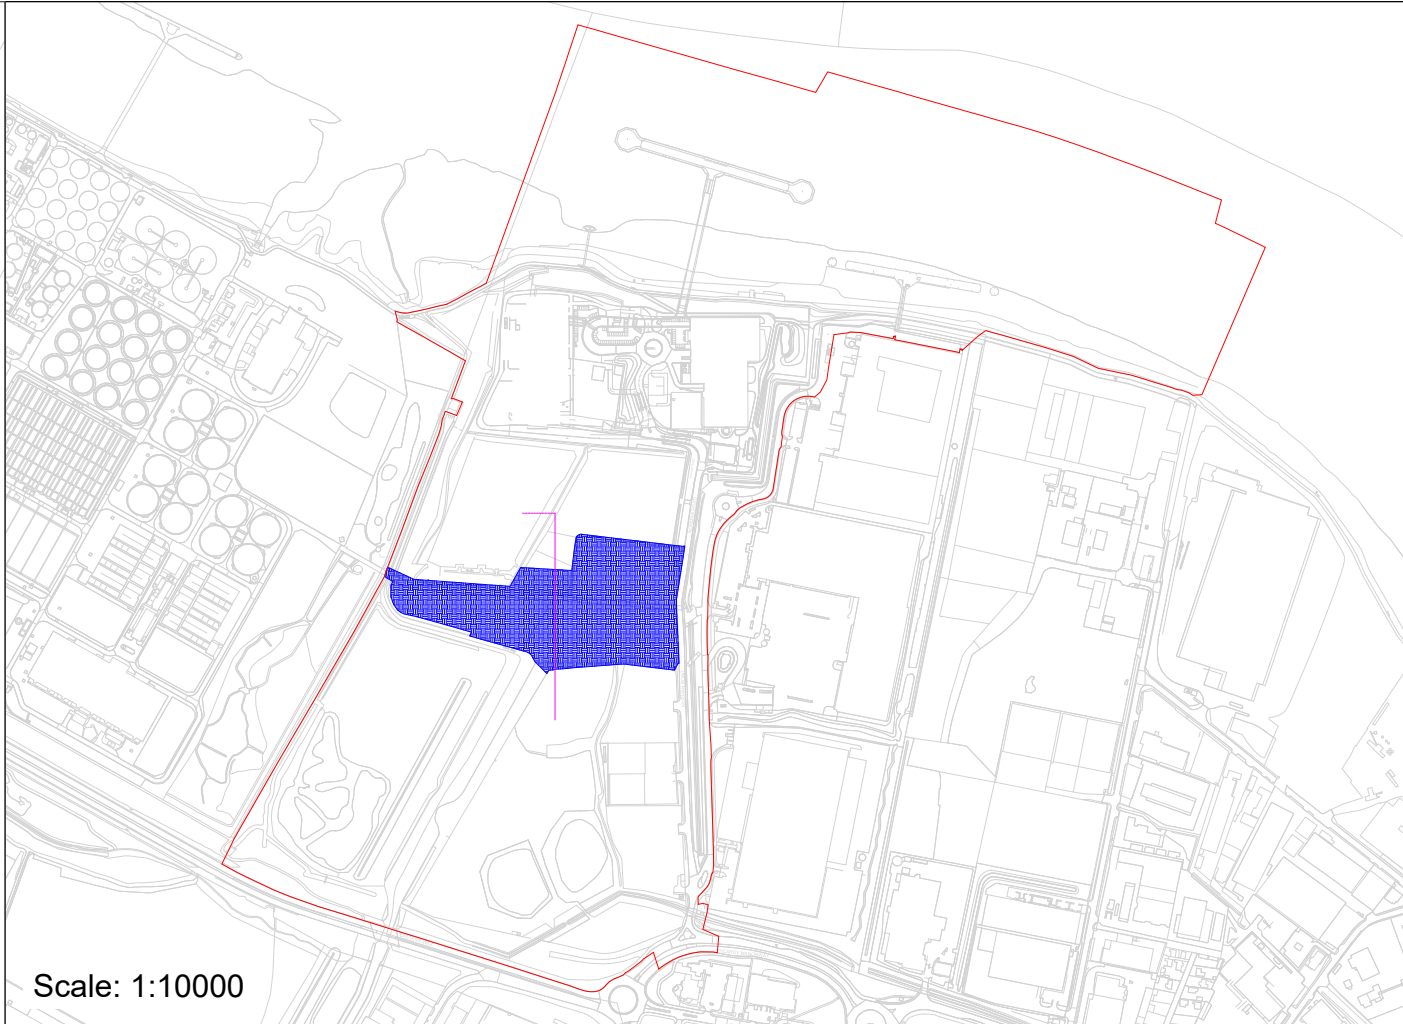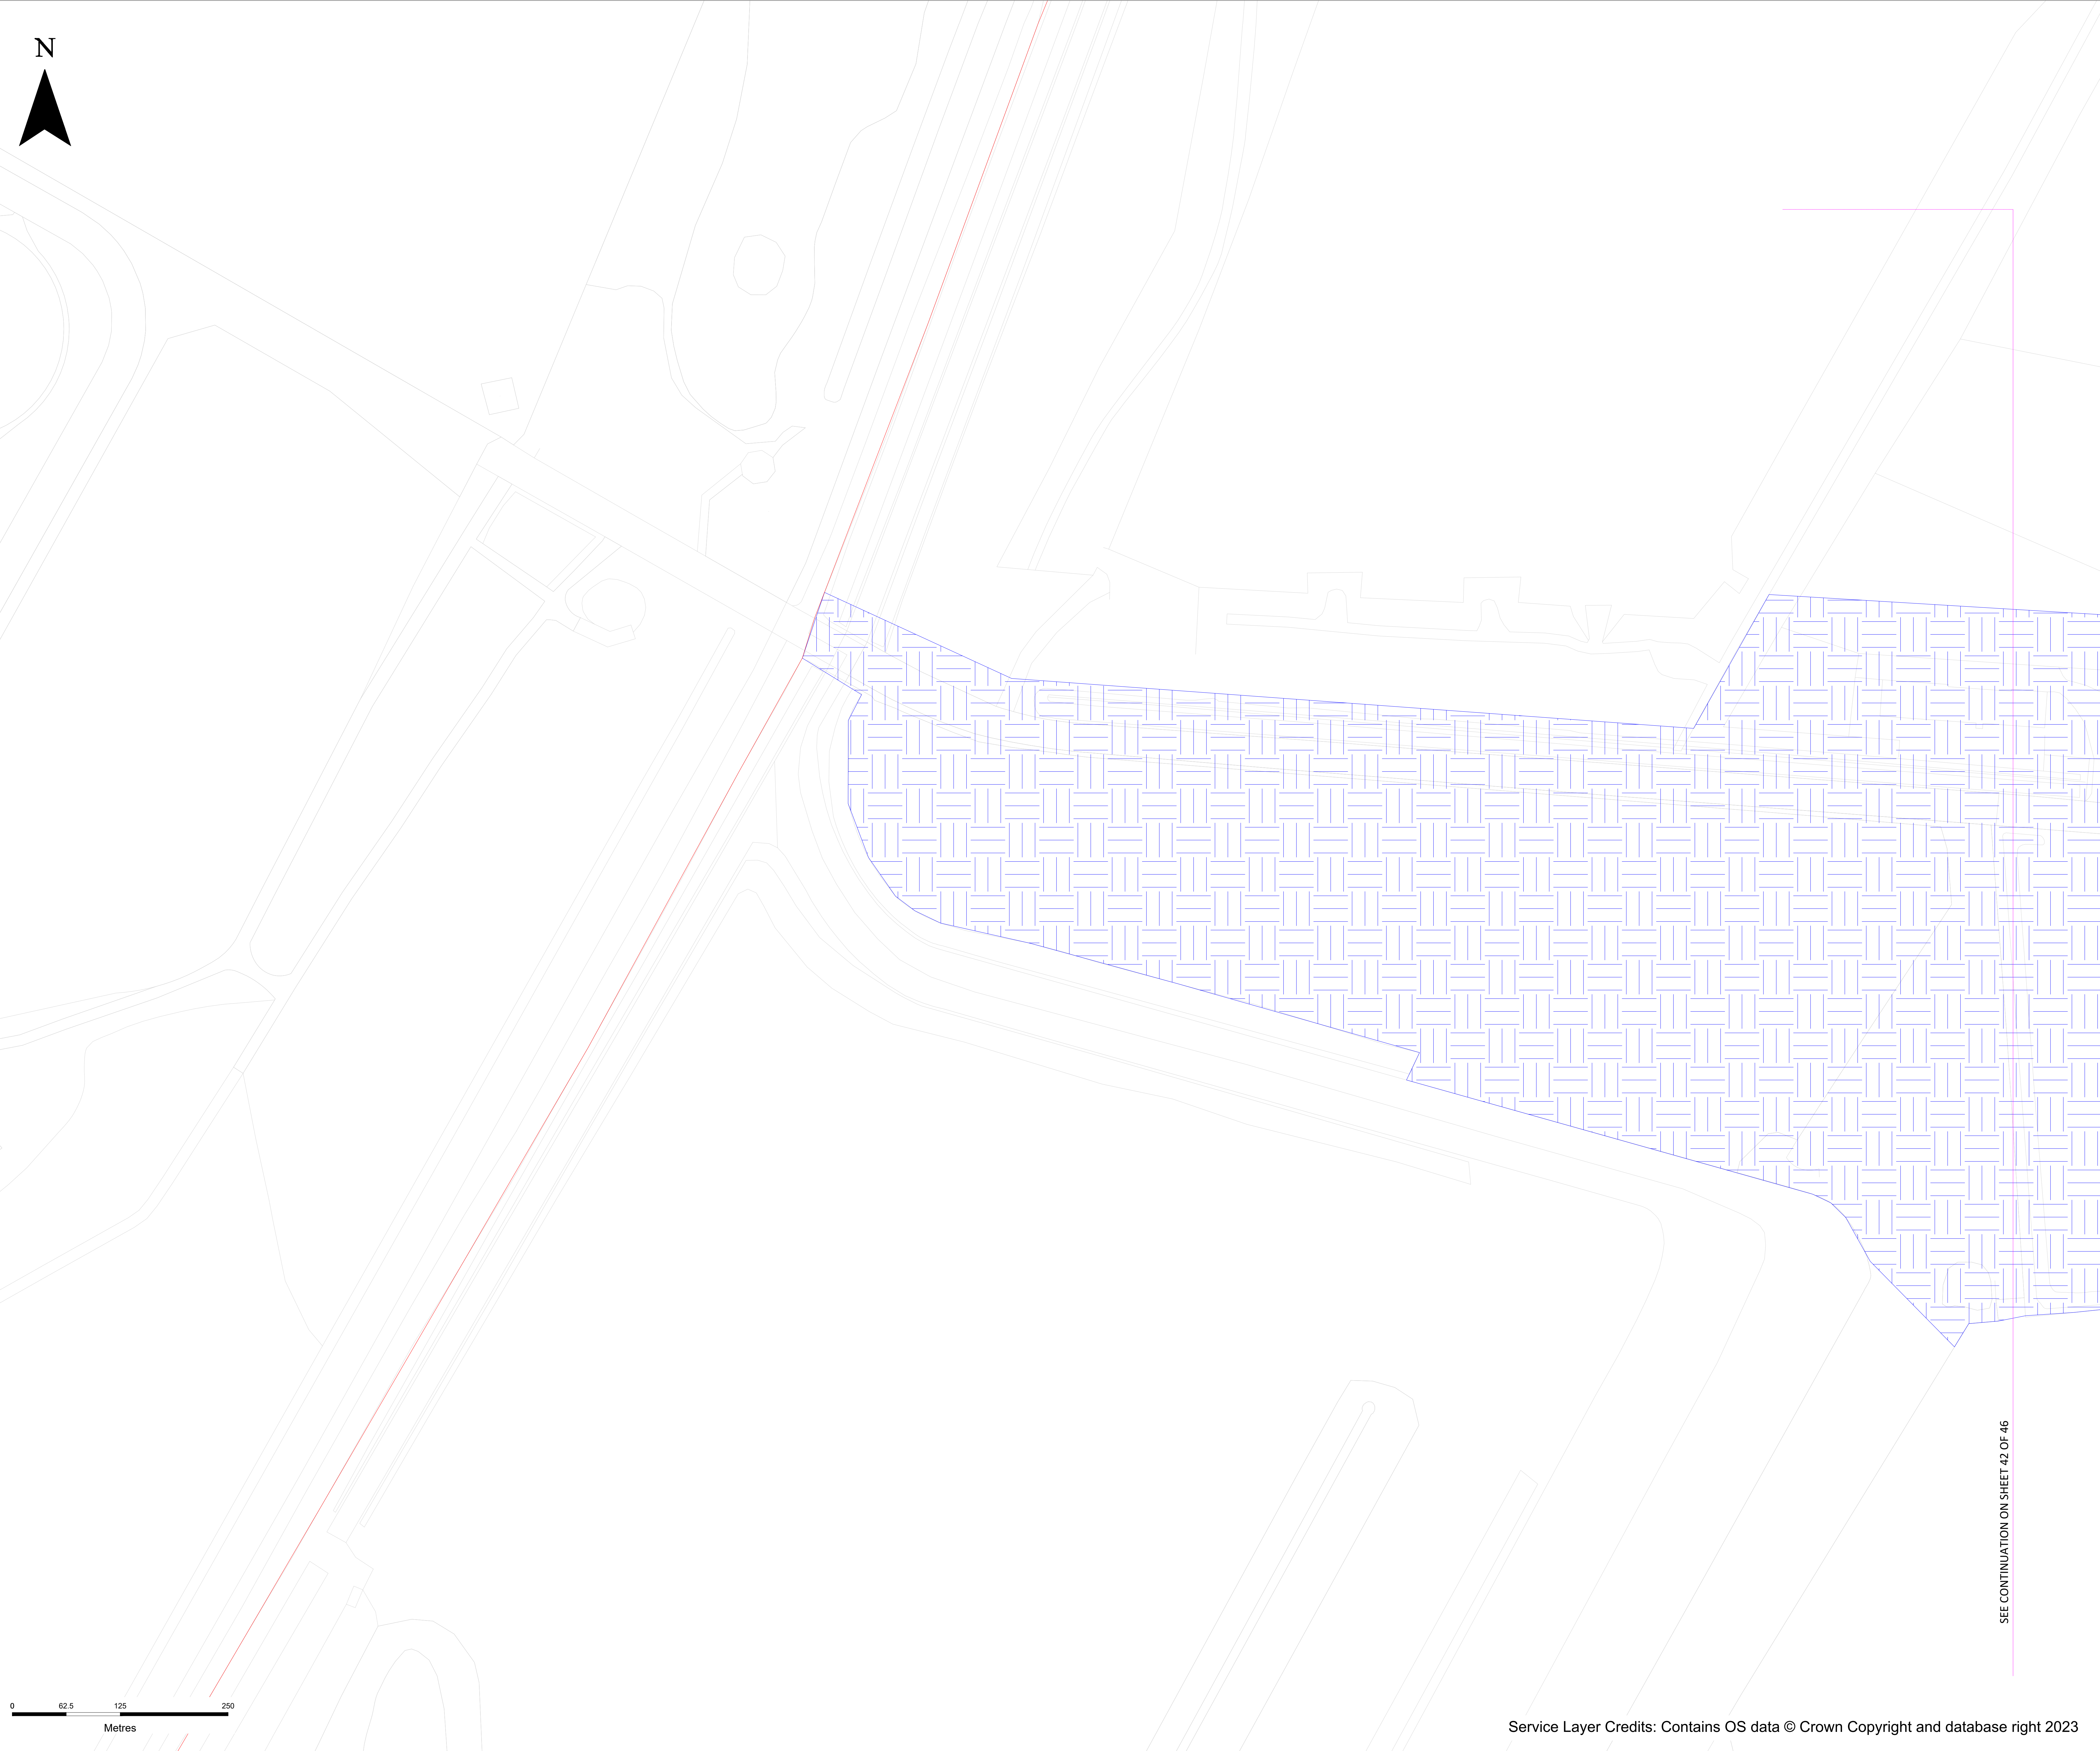

Key:

ORDER LIMITS

- Notes:**
1. ALL DIMENSIONS ARE IN METERS UNLESS STATED OTHERWISE.
 2. NUMBERED WORKS ARE DESCRIBED IN SCHEDULE 1 (AUTHORISED DEVELOPMENT) TO THE DEVELOPMENT CONSENT ORDER
 3. THE WORKS PLANS SHOULD BE READ ALONGSIDE THE DEVELOPMENT CONSENT ORDER, THE PARAMETERS SET OUT IN THE ENVIRONMENTAL STATEMENT AND A SCHEDULE TO THE DCO AND THE DESIGN PRINCIPLES AND DESIGN CODE.

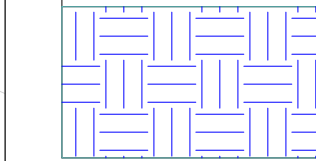LIMITS OF DEVIATION	WORK No.	AUTHORISED DEVELOPMENT
	8	Re-Routing of Thames Water access road

CONTAINS OS DATA © CROWN COPYRIGHT [AND DATABASE RIGHT] [2023].

P07	SP	MD	PZ	15/01/2025
P04	SP	MD	PZ	21/10/2024
P03	DT	MD	PZ	30/08/2024
P02	SP	DS	TA	16/05/2024
P01	DT	DS	TA	20/03/2024

FINAL				
REVISION	DRAWN	CHECKED	APPROVED	DATE
DESCRIPTION				



PROJECT TITLE:

CORY DECARBONISATION PROJECT

DRAWING TITLE:

WORKS PLANS
REGULATION 5(2)(j)
APPLICATION DOCUMENT
REFERENCE 2.3
SHEET 41 OF 46

DRAWING STATUS



FOR CHANGE REQUEST 2

DRAWN: DT	CHECKED: DS	APPROVED: TA	AUTHORISED: AV
SCALE @ A0 SIZE: 1:2500		DATE: January 2025	REVISION: P07

DRAWING NUMBER:

EN010128-01-XX-DG-PL-0026-P07

SEE CONTINUATION ON SHEET 42 OF 46

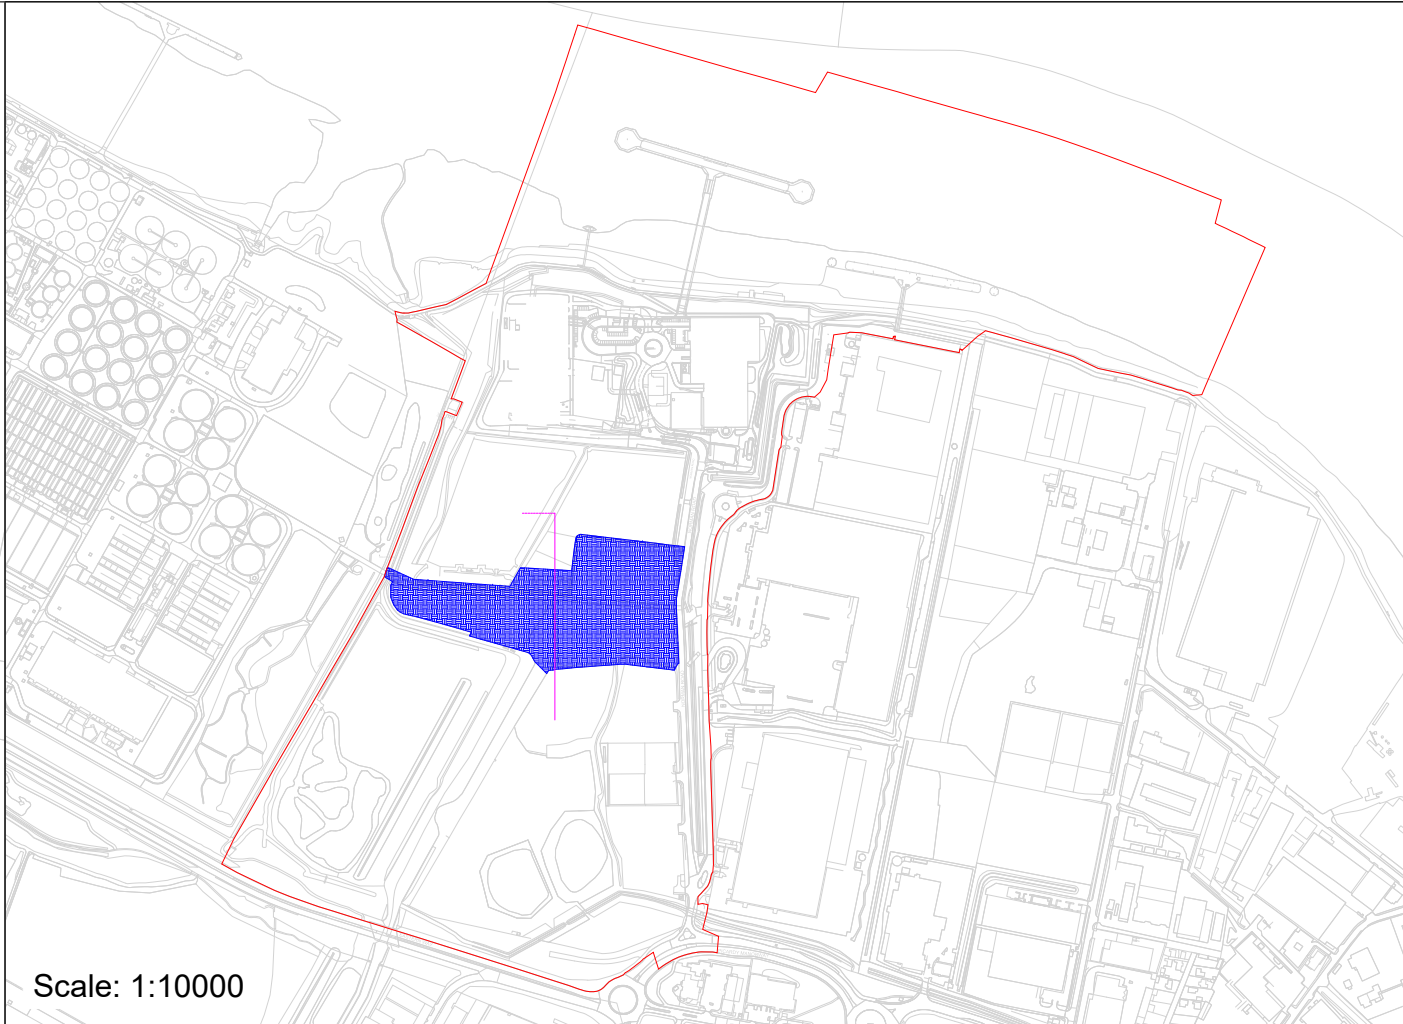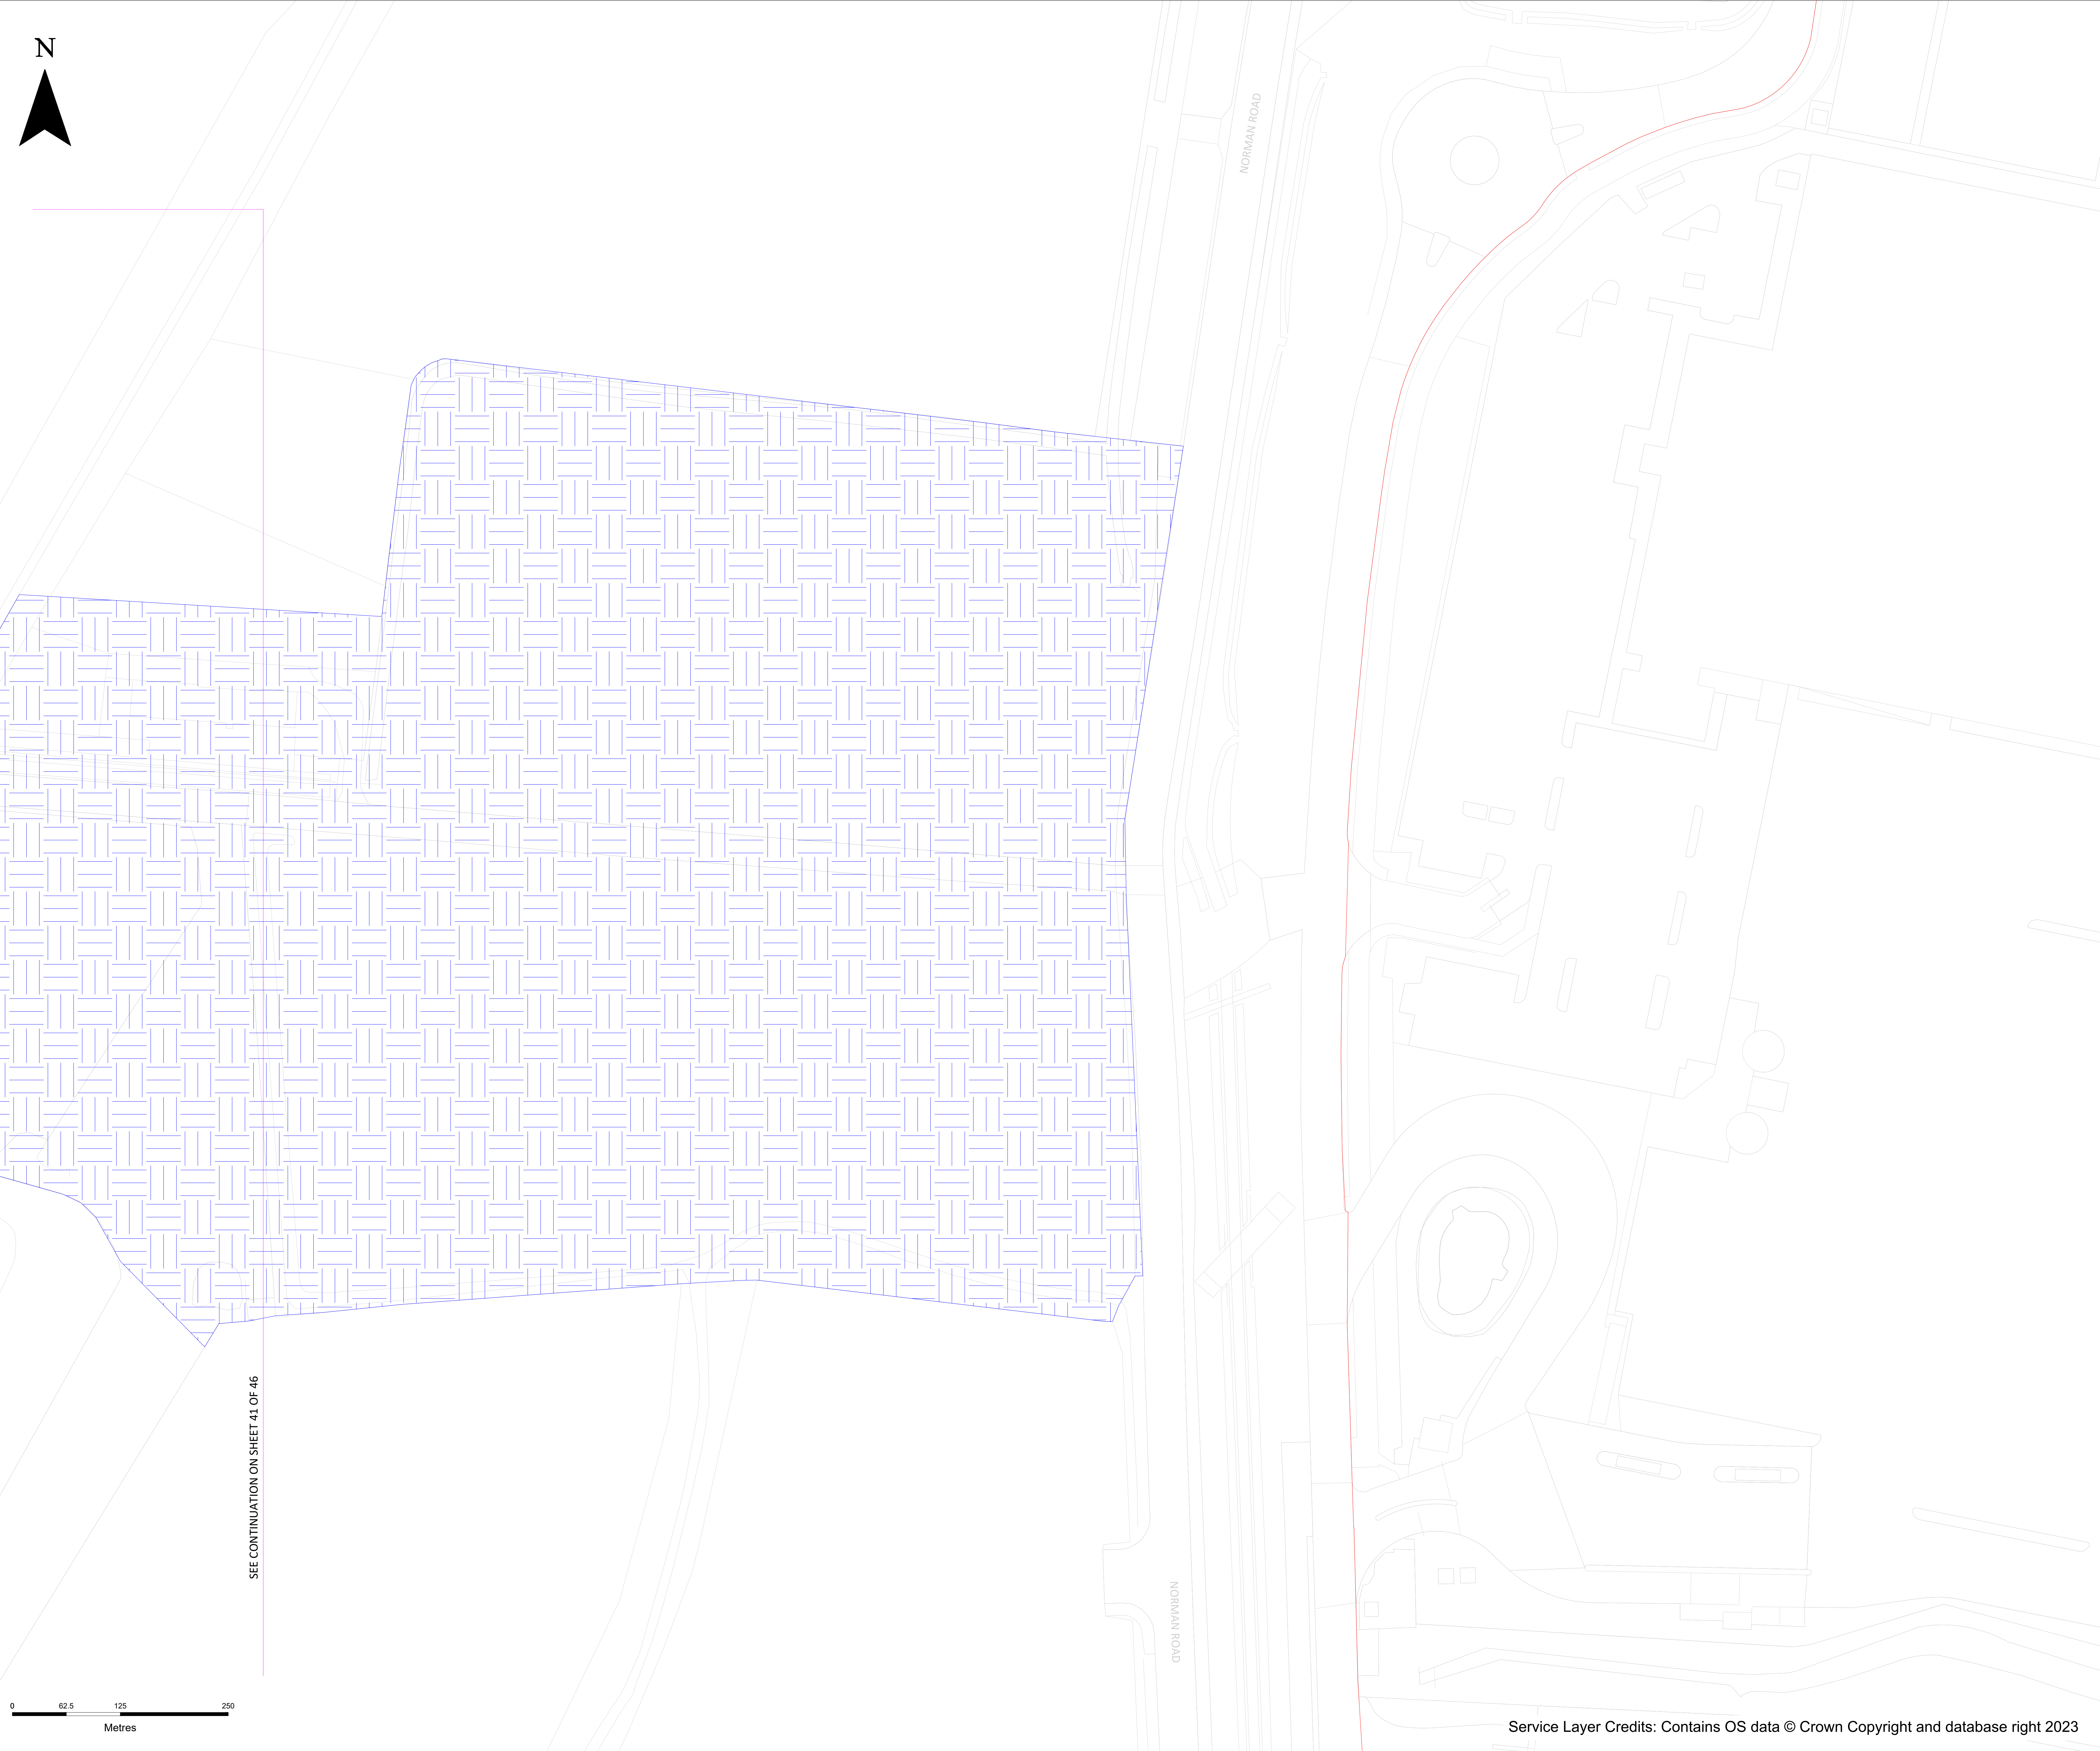

- Key:**
- ORDER LIMITS
- Notes:**
- ALL DIMENSIONS ARE IN METERS UNLESS STATED OTHERWISE.
 - NUMBERED WORKS ARE DESCRIBED IN SCHEDULE 1 (AUTHORISED DEVELOPMENT) TO THE DEVELOPMENT CONSENT ORDER
 - THE WORKS PLANS SHOULD BE READ ALONGSIDE THE DEVELOPMENT CONSENT ORDER, THE PARAMETERS SET OUT IN THE ENVIRONMENTAL STATEMENT AND A SCHEDULE TO THE DCO AND THE DESIGN PRINCIPLES AND DESIGN CODE.

LIMITS OF DEVIATION	WORK No.	AUTHORISED DEVELOPMENT
	8	Re-Routing of Thames Water access road

CONTAINS OS DATA © CROWN COPYRIGHT [AND DATABASE RIGHT] [2023].

P07	SP	MD	PZ	15/01/2025
P04	SP	MD	PZ	21/10/2024
P03	DT	MD	PZ	30/08/2024
P02	SP	DS	TA	16/05/2024
P01	DT	DS	TA	20/03/2024

FINAL				
REVISION	DRAWN	CHECKED	APPROVED	DATE
DESCRIPTION				



PROJECT TITLE:

CORY DECARBONISATION PROJECT

DRAWING TITLE:

WORKS PLANS
REGULATION 5(2)(j)
APPLICATION DOCUMENT
REFERENCE 2.3
SHEET 42 OF 46


DRAWING STATUS

FOR CHANGE REQUEST 2

DRAWN: DT	CHECKED: DS	APPROVED: TA	AUTHORISED: AV
SCALE @ A0 SIZE: 1:2500		DATE: January 2025	REVISION: P07

DRAWING NUMBER:

EN010128-01-XX-DG-PL-0026-P07

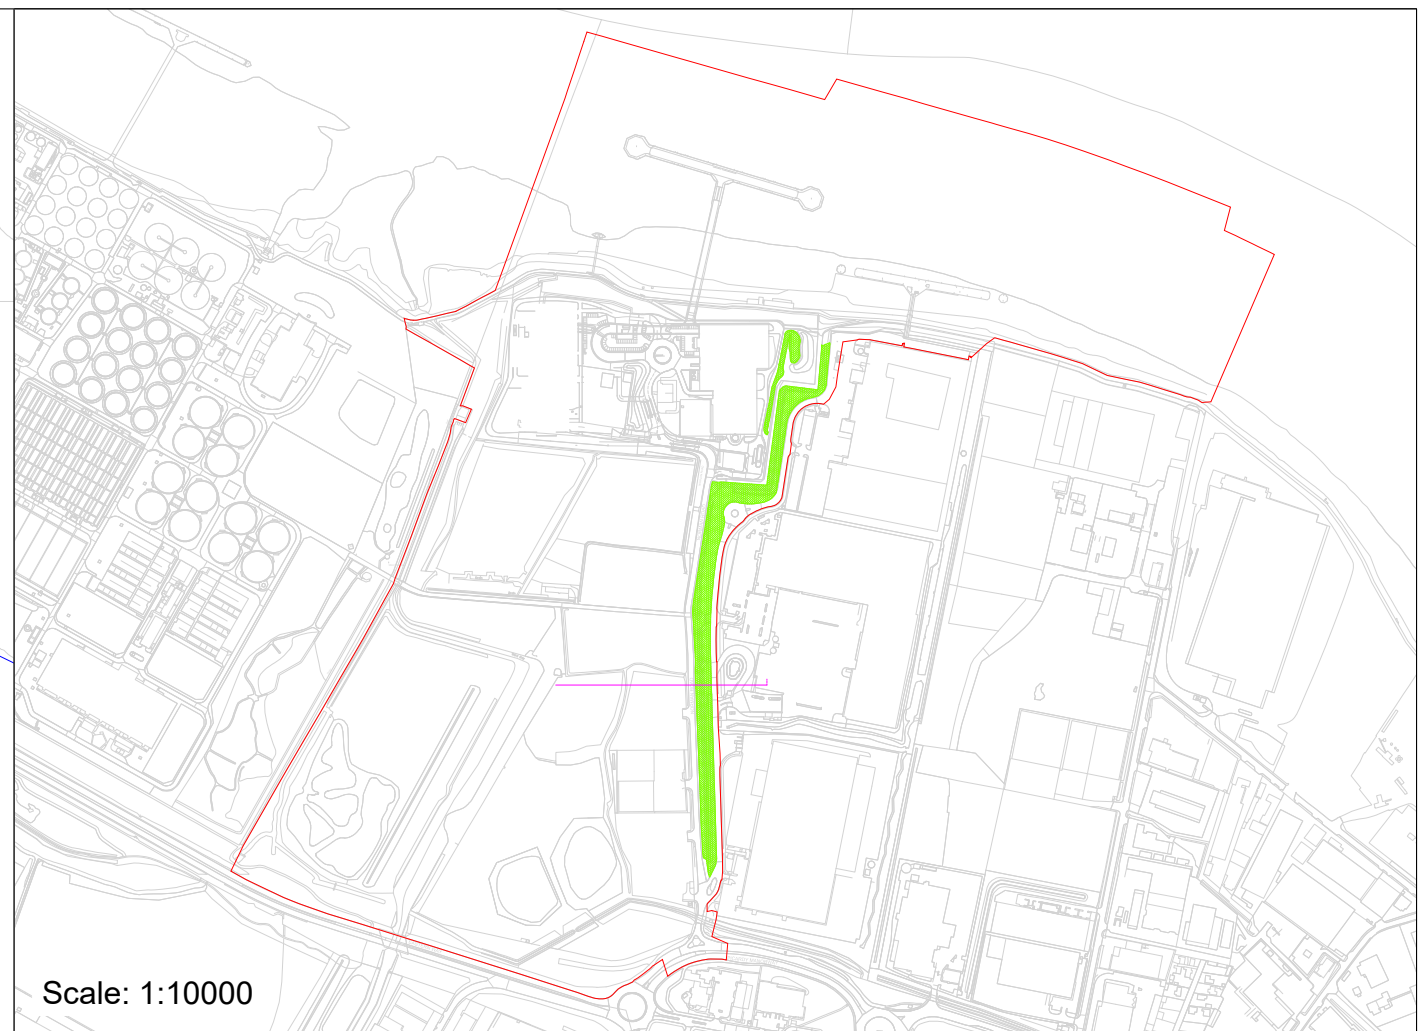

Scale: 1:10000

- Key:**
- ORDER LIMITS
 - BOUNDARIES OF AUTHORISED NAVIGATIONAL CHANNEL
- Notes:**
- ALL DIMENSIONS ARE IN METERS UNLESS STATED OTHERWISE.
 - NUMBERED WORKS ARE DESCRIBED IN SCHEDULE 1 (AUTHORISED DEVELOPMENT) TO THE DEVELOPMENT CONSENT ORDER
 - THE WORKS PLANS SHOULD BE READ ALONGSIDE THE DEVELOPMENT CONSENT ORDER, THE PARAMETERS SET OUT IN THE ENVIRONMENTAL STATEMENT AND A SCHEDULE TO THE DCO AND THE DESIGN PRINCIPLES AND DESIGN CODE.

LIMITS OF DEVIATION	WORK No.	AUTHORISED DEVELOPMENT
	9	PROTECTIVE WORKS

CONTAINS OS DATA © CROWN COPYRIGHT [AND DATABASE RIGHT] [2023].

P07	SP	MD	PZ	15/01/2025
P04	SP	MD	PZ	21/10/2024
P03	DT	MD	PZ	30/08/2024
P02	SP	DS	TA	16/05/2024
P01	DT	DS	TA	20/03/2024

FINAL				
REVISION	DRAWN	CHECKED	APPROVED	DATE
DESCRIPTION				



PROJECT TITLE:

CORY DECARBONISATION PROJECT

DRAWING TITLE:

WORKS PLANS
REGULATION 5(2)(j)
APPLICATION DOCUMENT
REFERENCE 2.3
SHEET 43 OF 46


DRAWING STATUS

FOR CHANGE REQUEST 2


DRAWN: DT	CHECKED: DS	APPROVED: TA	AUTHORISED: AV
SCALE @ A0 SIZE: 1:1600		DATE: January 2025	REVISION: P07

DRAWING NUMBER:

EN010128-01-XX-DG-PL-0027-P07

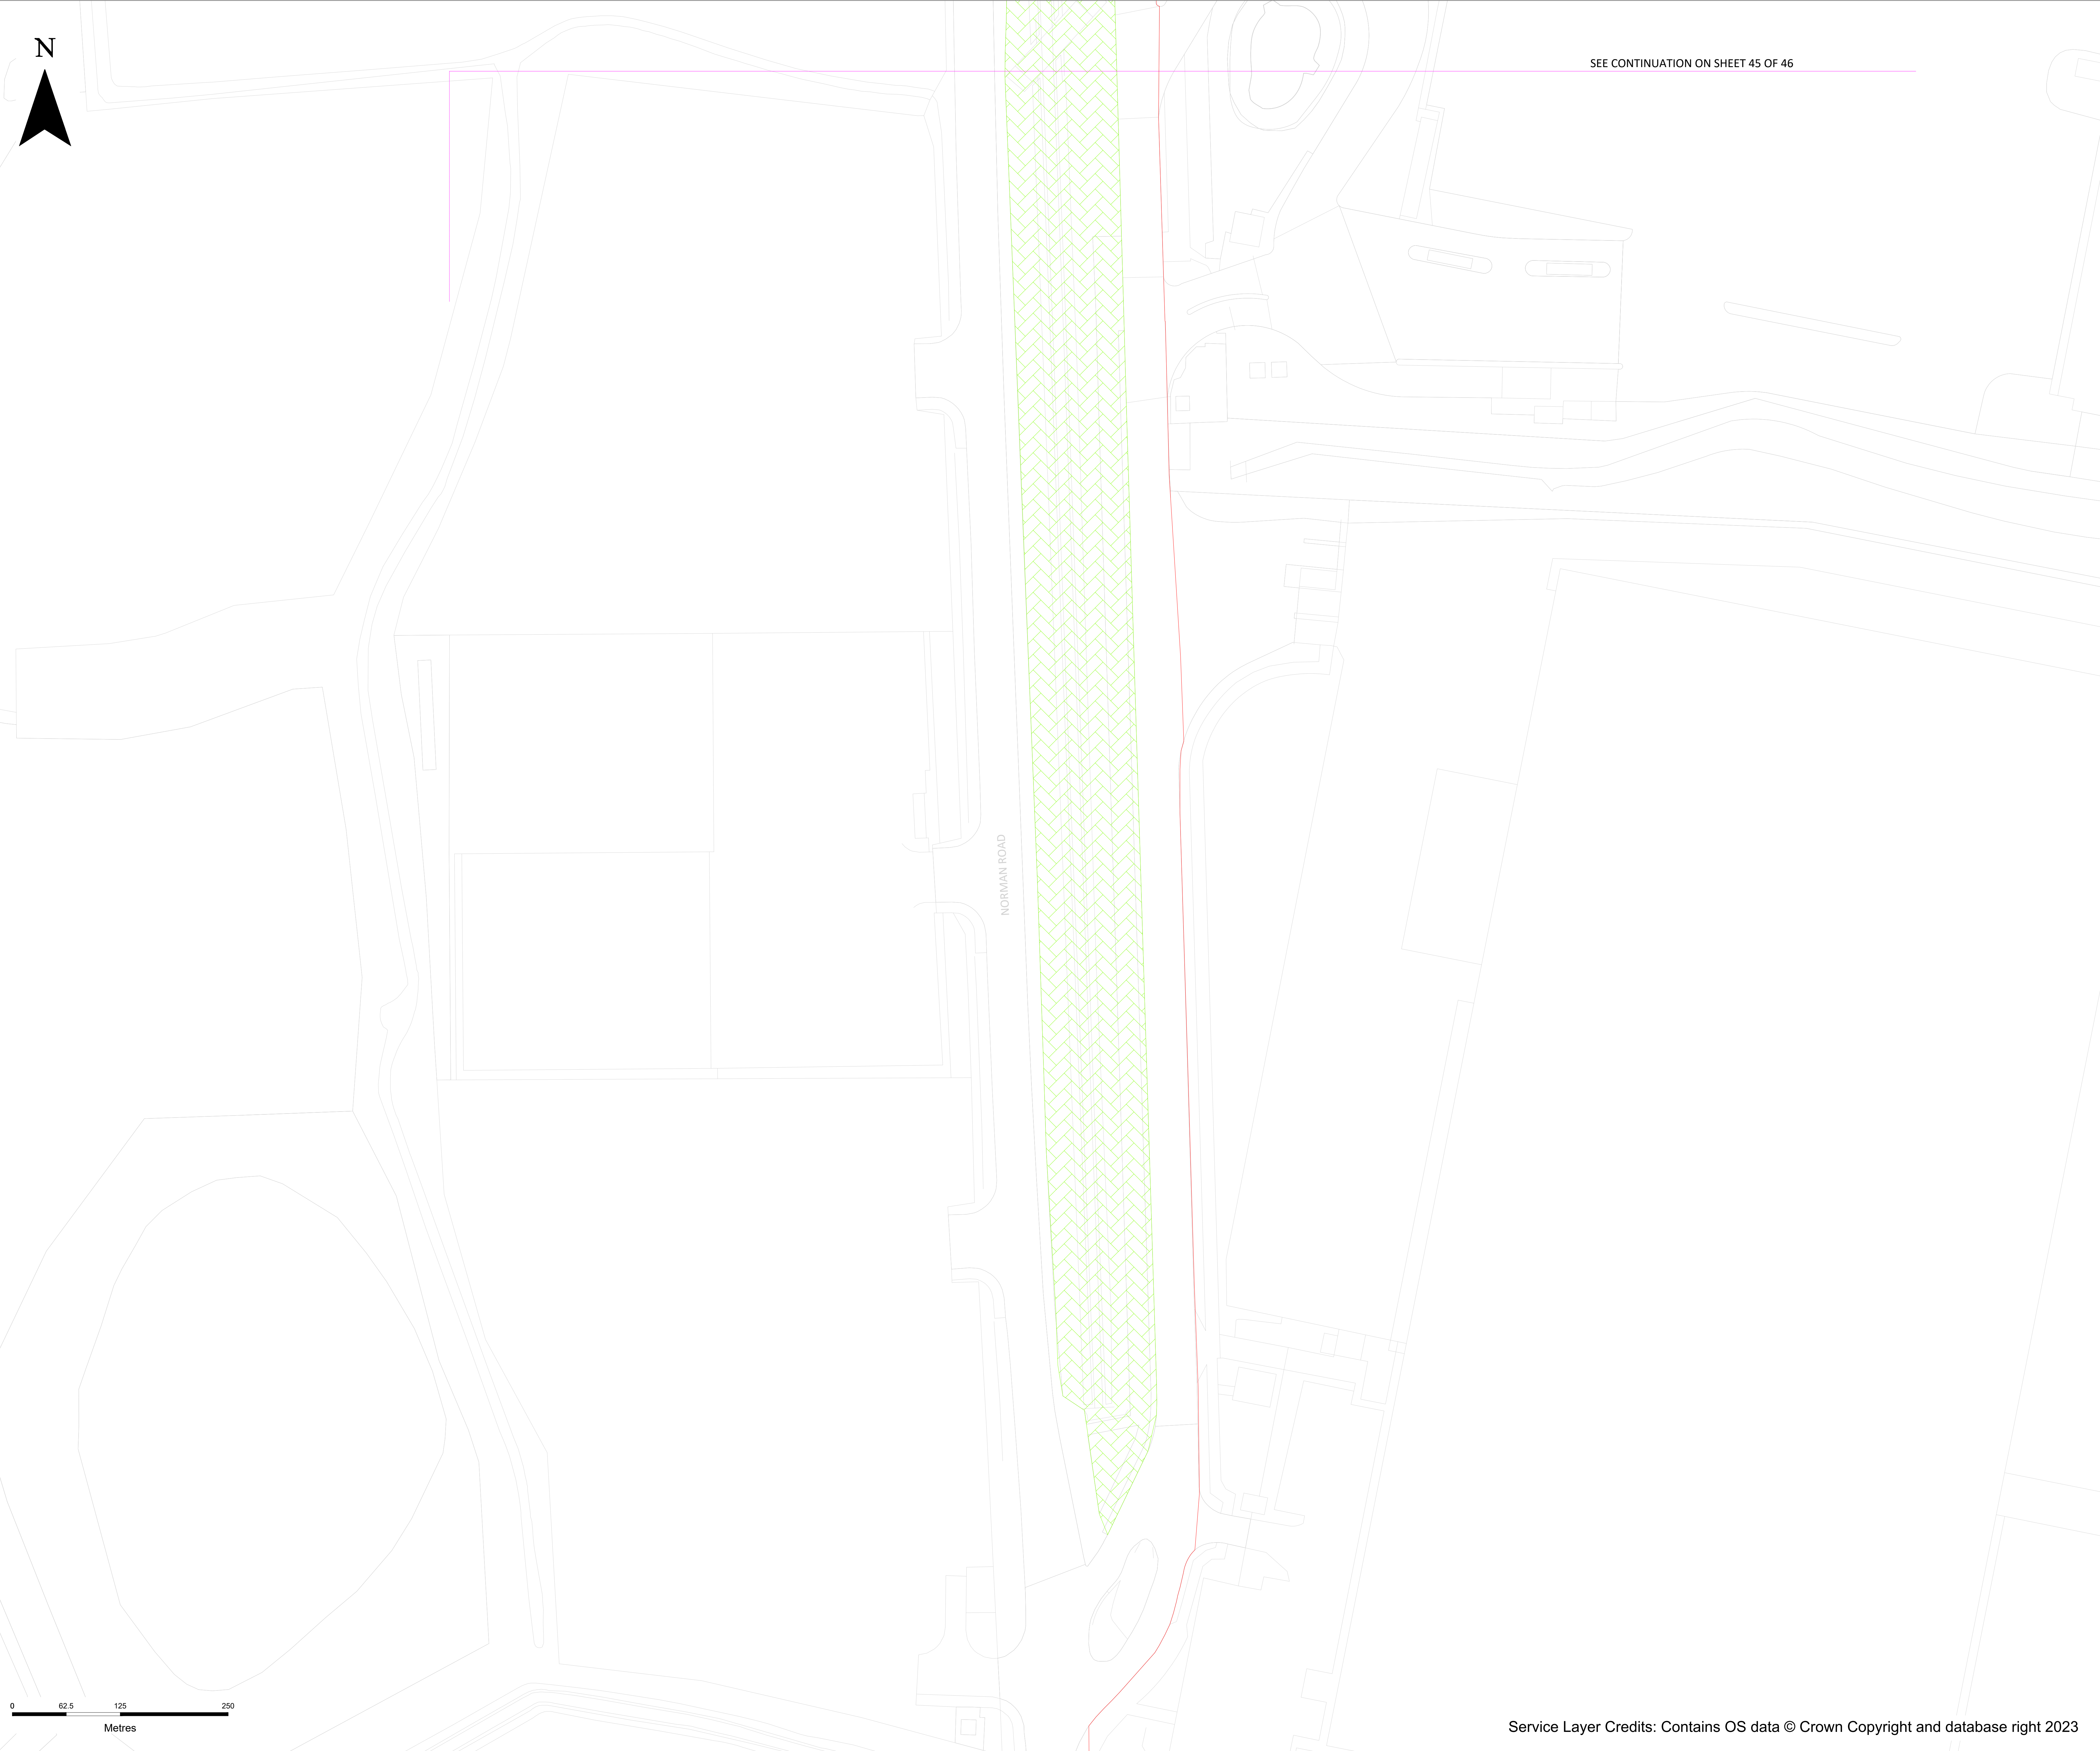

SEE CONTINUATION ON SHEET 45 OF 46

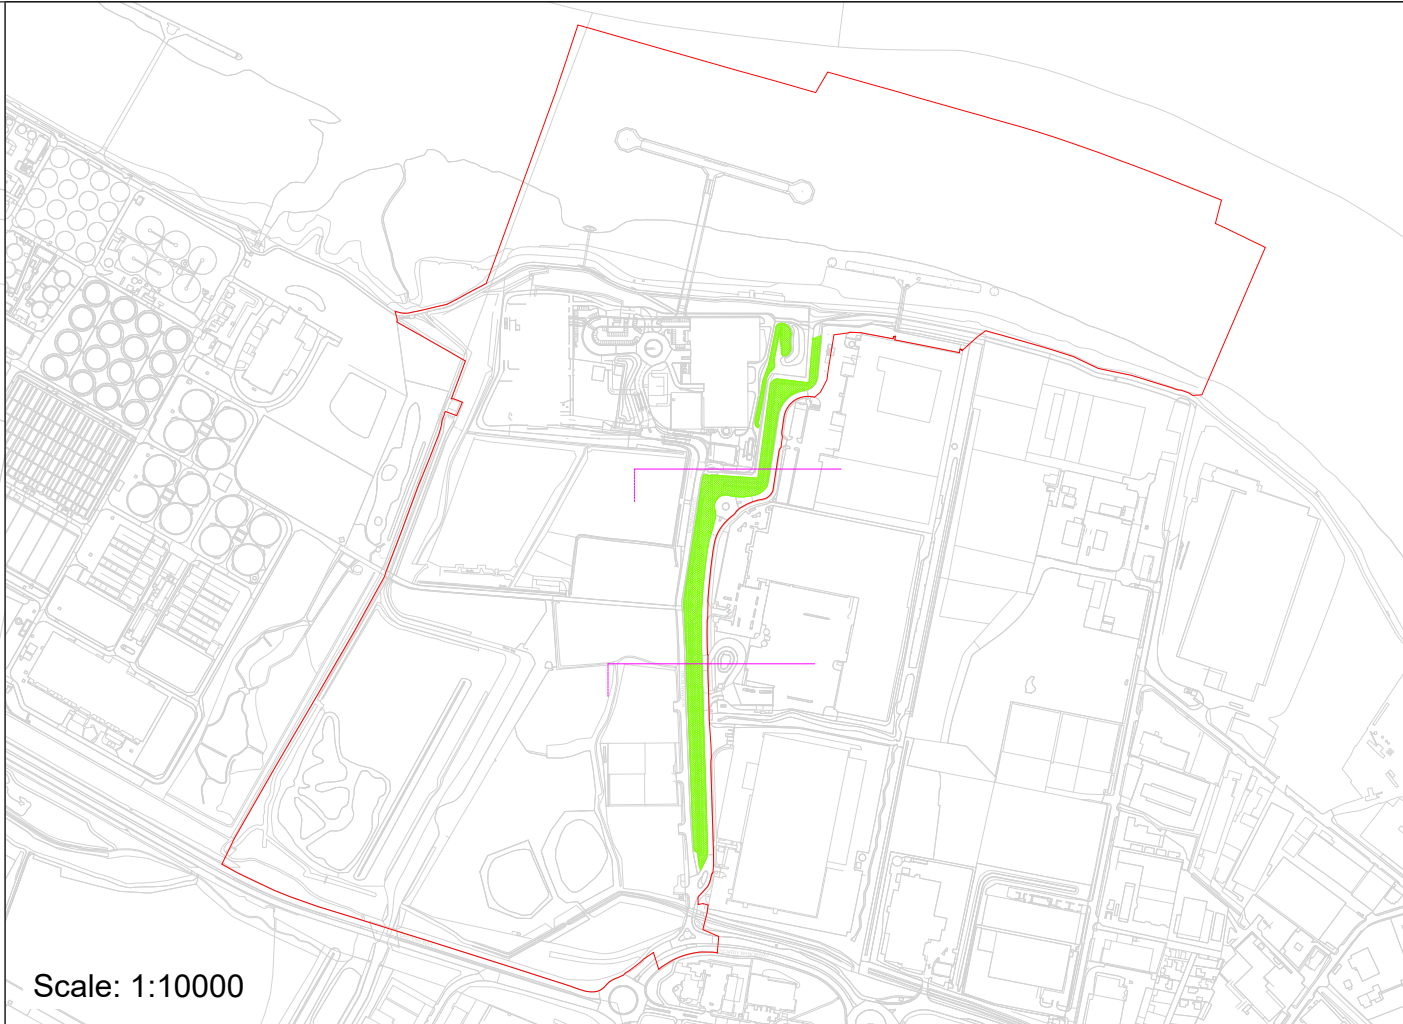

Key:
ORDER LIMITS

- Notes:**
- 1. ALL DIMENSIONS ARE IN METERS UNLESS STATED OTHERWISE.
 - 2. NUMBERED WORKS ARE DESCRIBED IN SCHEDULE 1 (AUTHORISED DEVELOPMENT) TO THE DEVELOPMENT CONSENT ORDER
 - 3. THE WORKS PLANS SHOULD BE READ ALONGSIDE THE DEVELOPMENT CONSENT ORDER, THE PARAMETERS SET OUT IN THE ENVIRONMENTAL STATEMENT AND A SCHEDULE TO THE DCO AND THE DESIGN PRINCIPLES AND DESIGN CODE.

LIMITS OF DEVIATION	WORK No.	AUTHORISED DEVELOPMENT
	9	PROTECTIVE WORKS

CONTAINS OS DATA © CROWN COPYRIGHT [AND DATABASE RIGHT] [2023].

P07	SP	MD	PZ	15/01/2025
P04	SP	MD	PZ	21/10/2024
P03	DT	MD	PZ	30/08/2024
P02	SP	DS	TA	16/05/2024
P01	DT	DS	TA	20/03/2024

FINAL				
REVISION	DRAWN	CHECKED	APPROVED	DATE
DESCRIPTION				



PROJECT TITLE:

CORY DECARBONISATION PROJECT

DRAWING TITLE:

WORKS PLANS
REGULATION 5(2)(j)
APPLICATION DOCUMENT
REFERENCE 2.3
SHEET 44 OF 46

DRAWING STATUS


FOR CHANGE REQUEST 2


DRAWN: DT	CHECKED: DS	APPROVED: TA	AUTHORISED: AV
--------------	----------------	-----------------	-------------------

SCALE @ A0 SIZE: 1:2500	DATE: January 2025	REVISION: P07
----------------------------	-----------------------	------------------

DRAWING NUMBER:


EN010128-01-XX-DG-PL-0027-P07

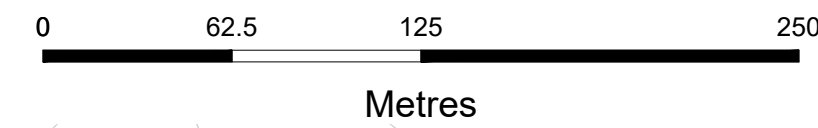

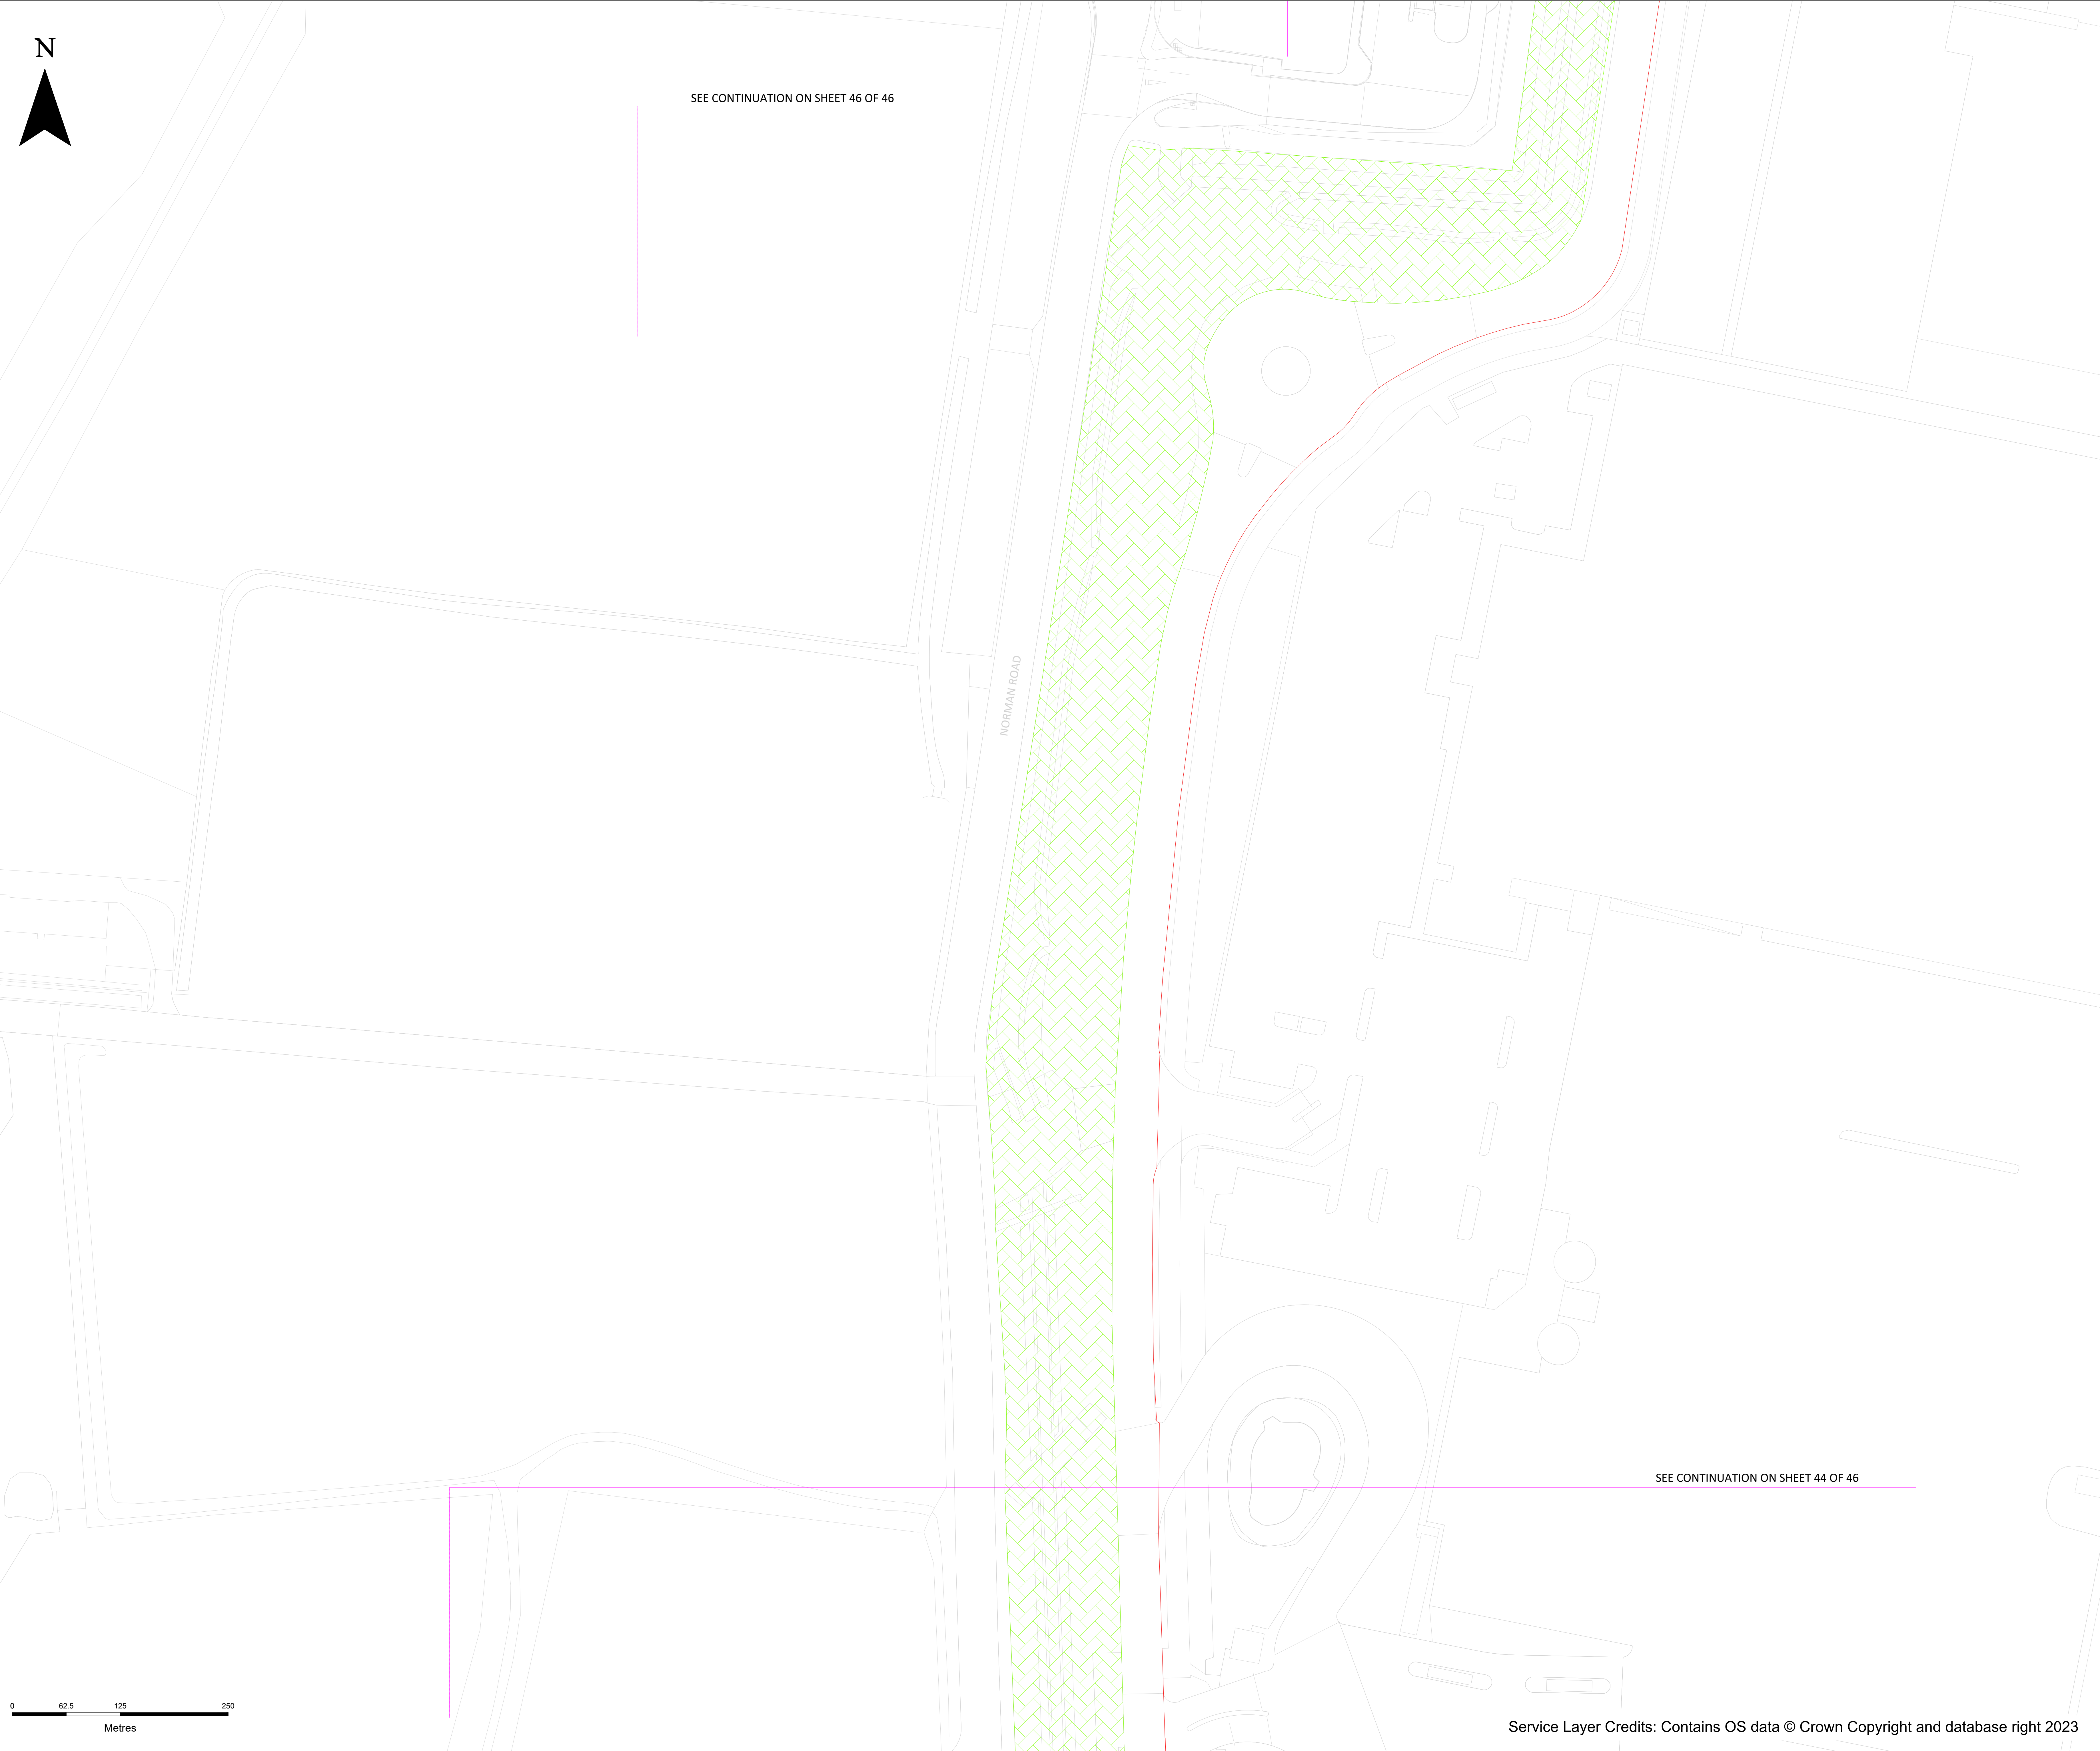

SEE CONTINUATION ON SHEET 46 OF 46

SEE CONTINUATION ON SHEET 44 OF 46

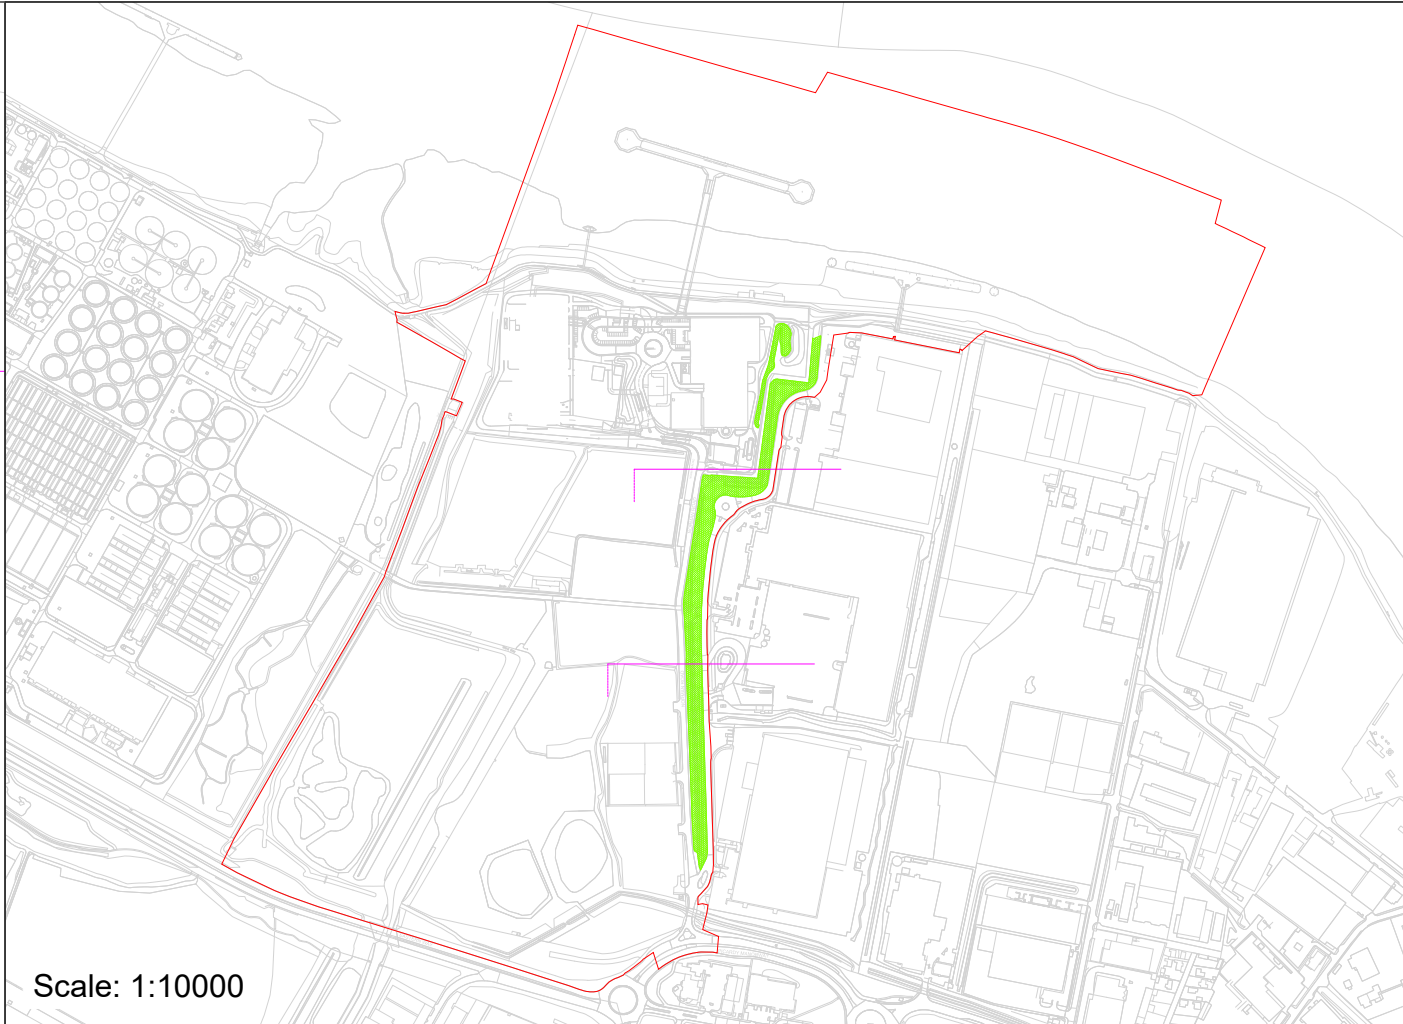

Key:

ORDER LIMITS

Notes:

1. ALL DIMENSIONS ARE IN METERS UNLESS STATED OTHERWISE.
2. NUMBERED WORKS ARE DESCRIBED IN SCHEDULE 1 (AUTHORISED DEVELOPMENT) TO THE DEVELOPMENT CONSENT ORDER
3. THE WORKS PLANS SHOULD BE READ ALONGSIDE THE DEVELOPMENT CONSENT ORDER, THE PARAMETERS SET OUT IN THE ENVIRONMENTAL STATEMENT AND A SCHEDULE TO THE DCO AND THE DESIGN PRINCIPLES AND DESIGN CODE.

LIMITS OF DEVIATION	WORK No.	AUTHORISED DEVELOPMENT
	9	PROTECTIVE WORKS

CONTAINS OS DATA © CROWN COPYRIGHT [AND DATABASE RIGHT] [2023].

P07	SP	MD	PZ	15/01/2025
P04	SP	MD	PZ	21/10/2024
P03	DT	MD	PZ	30/08/2024
P02	SP	DS	TA	16/05/2024
P01	DT	DS	TA	20/03/2024

FINAL				
REVISION	DRAWN	CHECKED	APPROVED	DATE
DESCRIPTION				

PROJECT TITLE:

CORY DECARBONISATION PROJECT

DRAWING TITLE:

WORKS PLANS
REGULATION 5(2)(j)
APPLICATION DOCUMENT
REFERENCE 2.3
SHEET 45 OF 46

DRAWING STATUS



FOR CHANGE REQUEST 2

DRAWN: DT	CHECKED: DS	APPROVED: TA	AUTHORISED: AV
--------------	----------------	-----------------	-------------------

SCALE @ A0 SIZE: 1:2500	DATE: January 2025	REVISION: P07
----------------------------	-----------------------	------------------

DRAWING NUMBER:

EN010128-01-XX-DG-PL-0027-P07

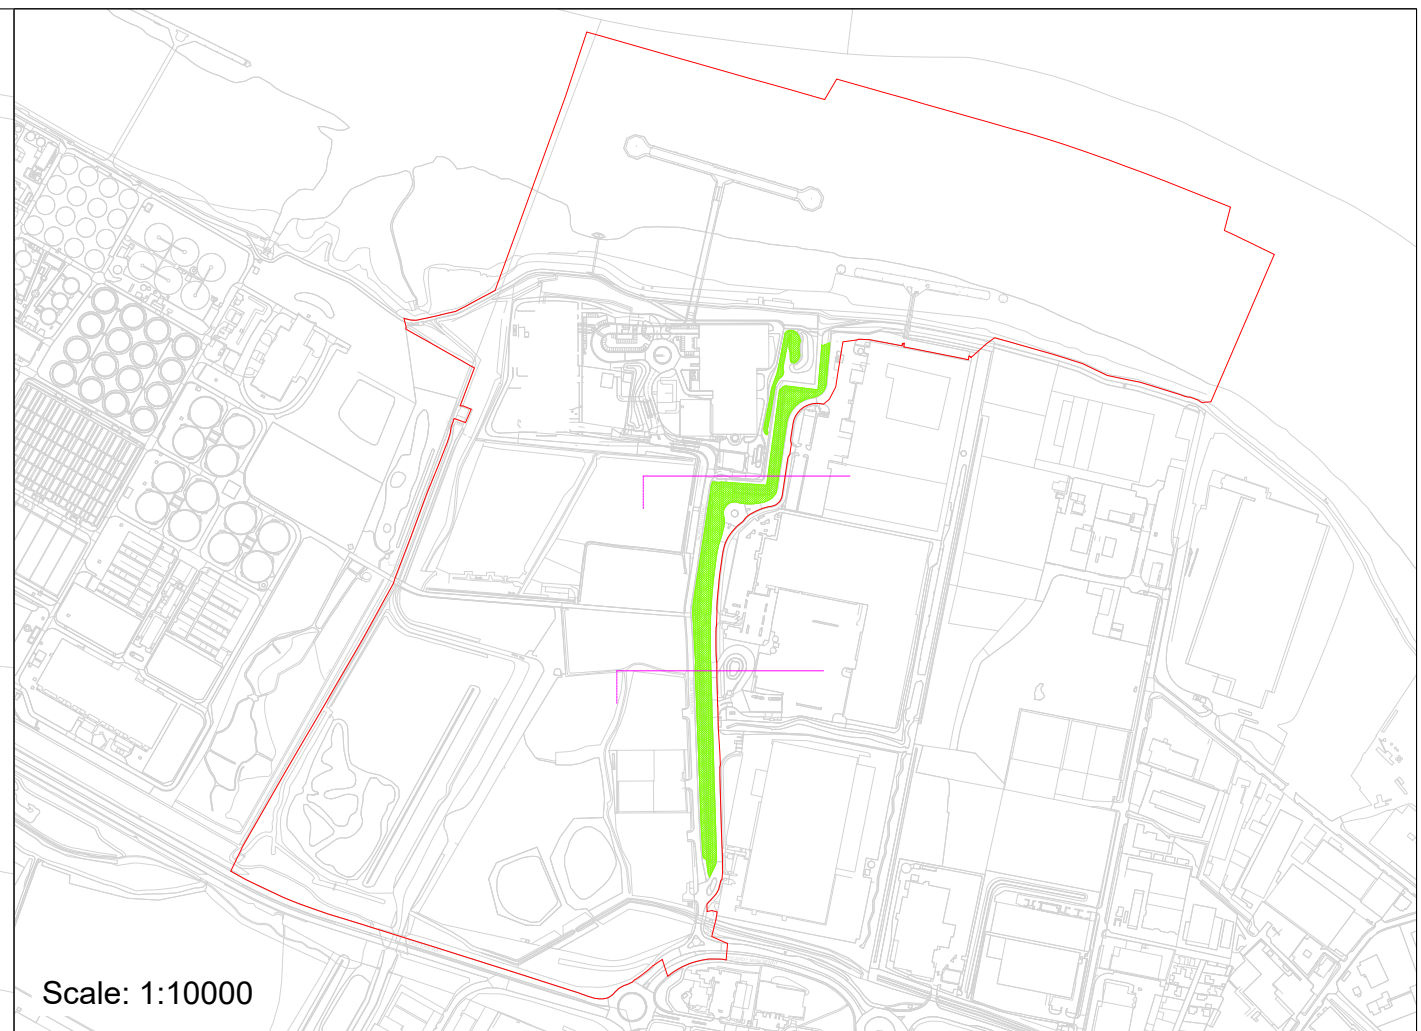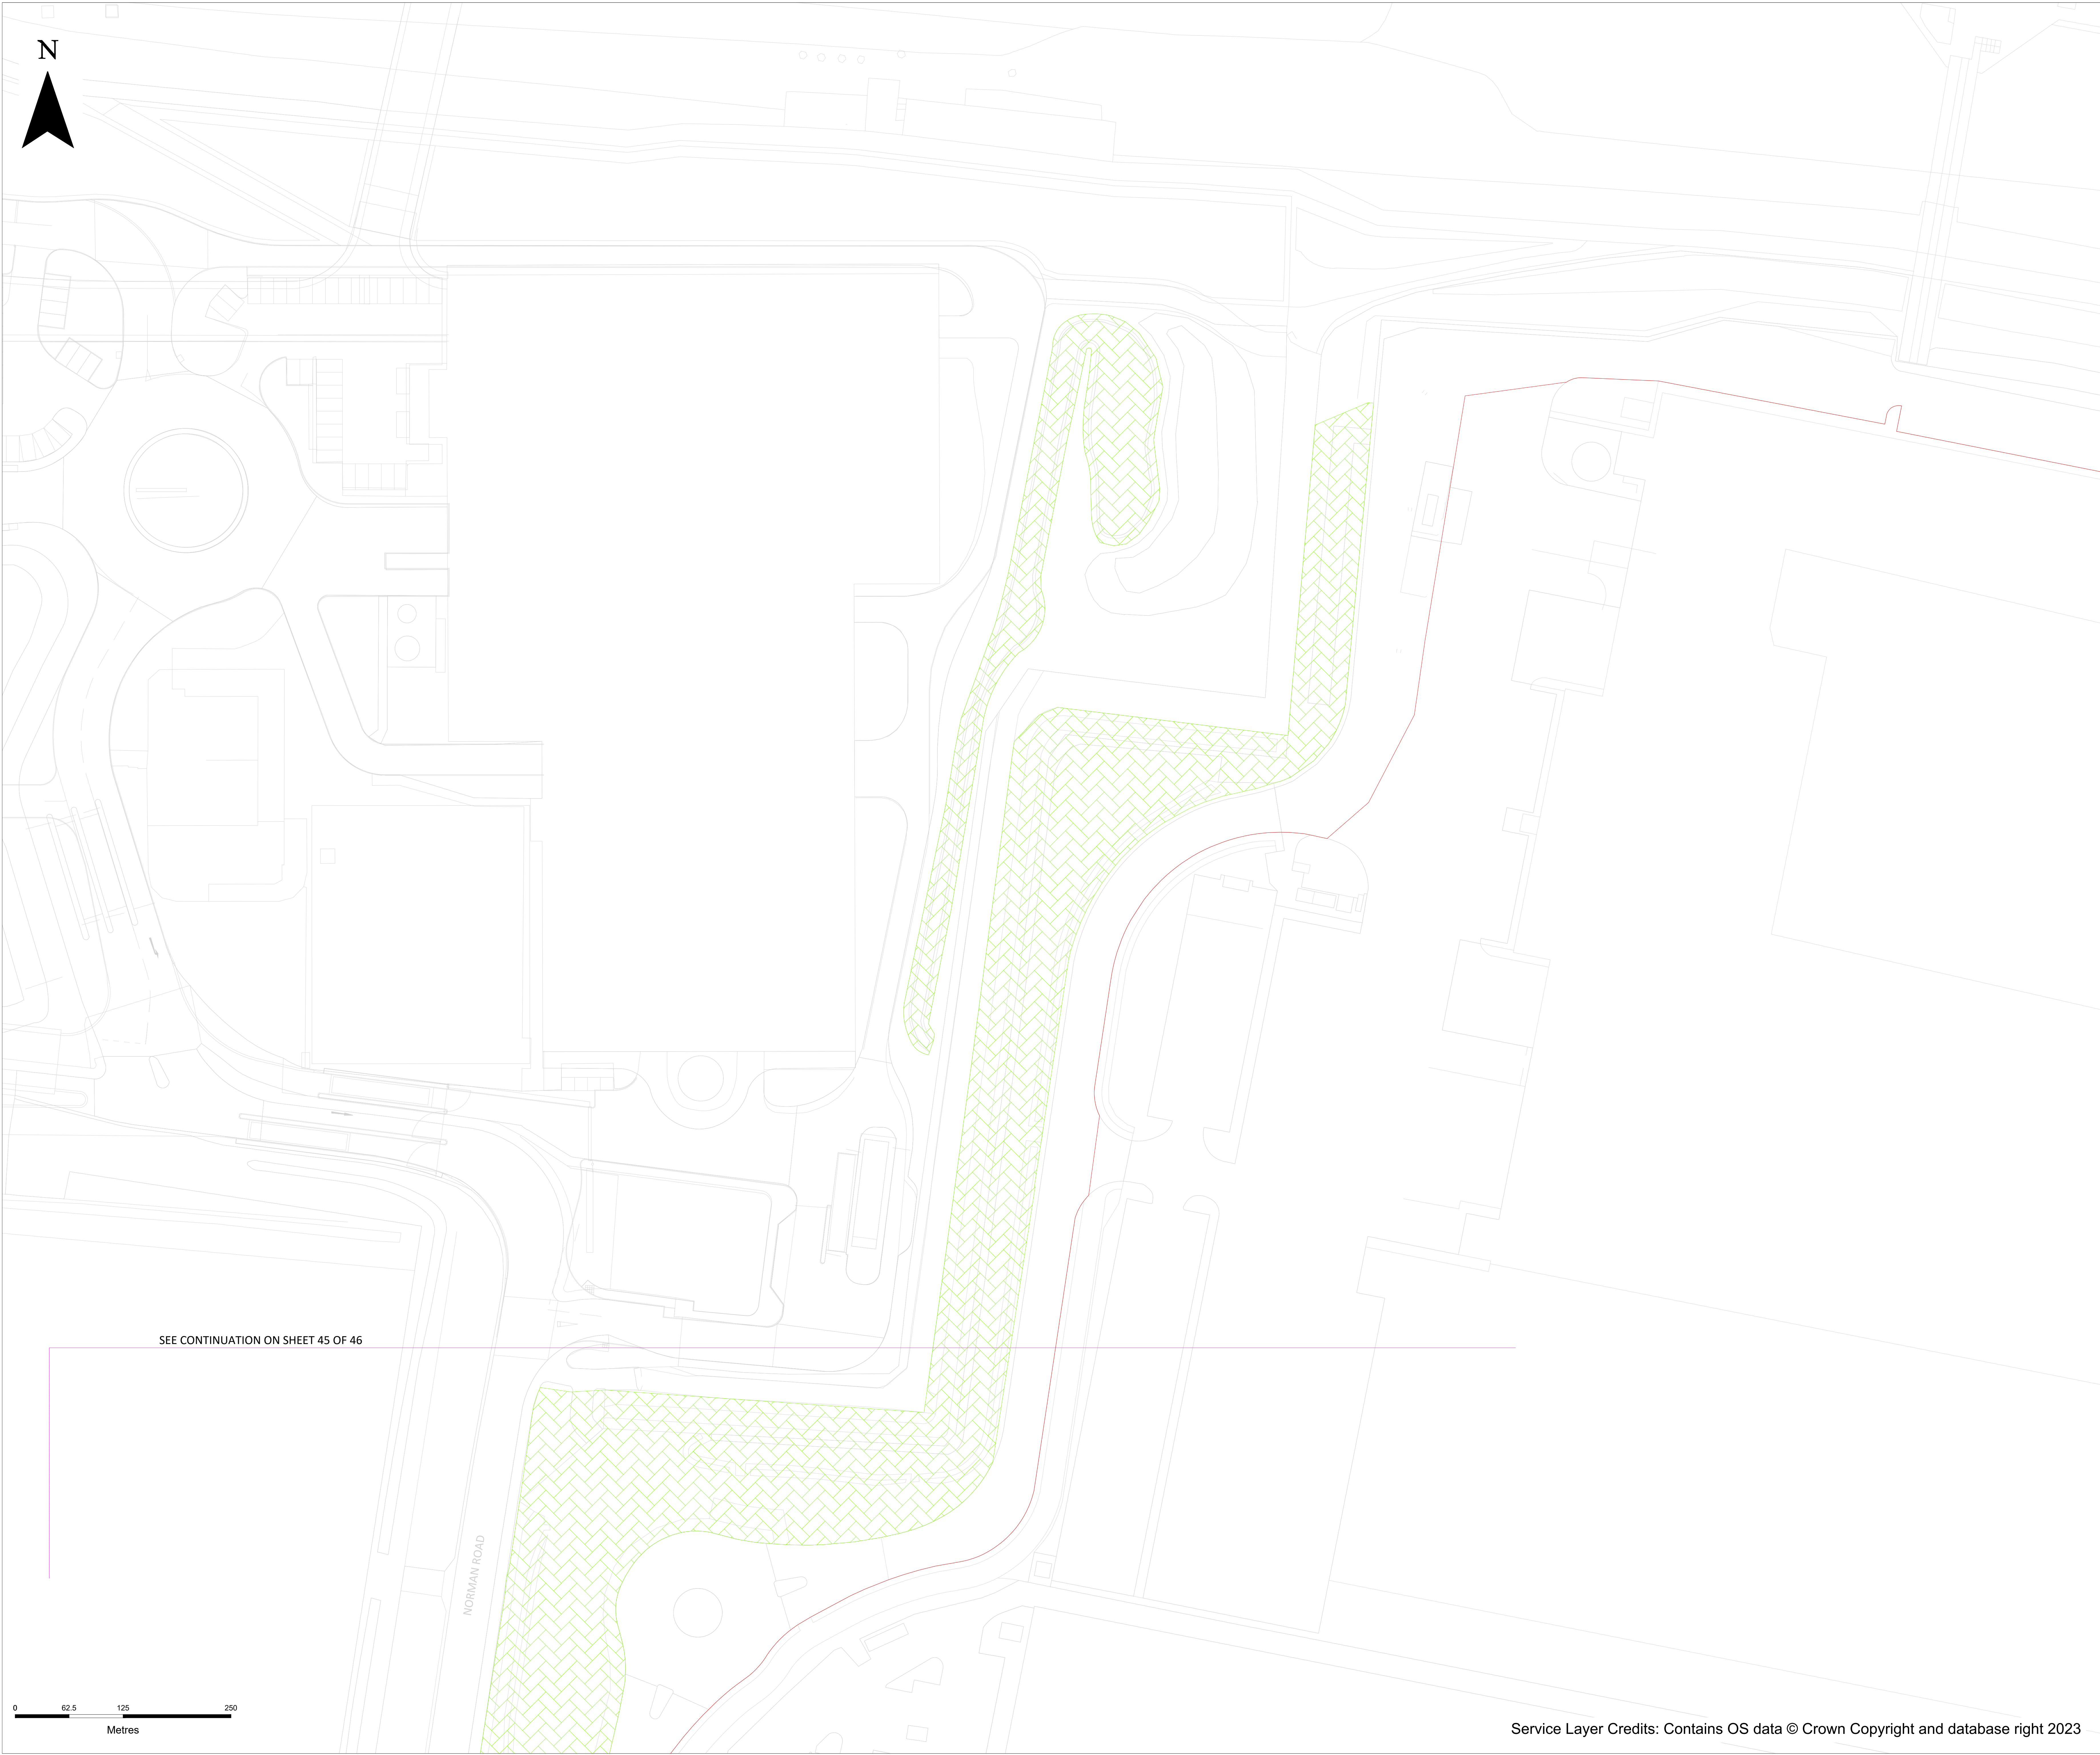

Scale: 1:10000

Key:

ORDER LIMITS

Notes:

1. ALL DIMENSIONS ARE IN METERS UNLESS STATED OTHERWISE.
2. NUMBERED WORKS ARE DESCRIBED IN SCHEDULE 1 (AUTHORISED DEVELOPMENT) TO THE DEVELOPMENT CONSENT ORDER
3. THE WORKS PLANS SHOULD BE READ ALONGSIDE THE DEVELOPMENT CONSENT ORDER, THE PARAMETERS SET OUT IN THE ENVIRONMENTAL STATEMENT AND A SCHEDULE TO THE DCO AND THE DESIGN PRINCIPLES AND DESIGN CODE.

LIMITS OF DEVIATION	WORK No.	AUTHORISED DEVELOPMENT
	9	PROTECTIVE WORKS

CONTAINS OS DATA © CROWN COPYRIGHT [AND DATABASE RIGHT] [2023].

P07	SP	MD	PZ	15/01/2025
P04	SP	MD	PZ	21/10/2024
P03	DT	MD	PZ	30/08/2024
P02	SP	DS	TA	16/05/2024
P01	DT	DS	TA	20/03/2024

FINAL				
REVISION	DRAWN	CHECKED	APPROVED	DATE
DESCRIPTION				



PROJECT TITLE:

CORY DECARBONISATION PROJECT

DRAWING TITLE:

WORKS PLANS
REGULATION 5(2)(j)
APPLICATION DOCUMENT
REFERENCE 2.3
SHEET 46 OF 46


DRAWING STATUS

FOR CHANGE REQUEST 2

DRAWN: DT	CHECKED: DS	APPROVED: TA	AUTHORISED: AV
SCALE @ A0 SIZE: 1:2500		DATE: January 2025	REVISION: P07

DRAWING NUMBER:

EN010128-01-XX-DG-PL-0027-P07

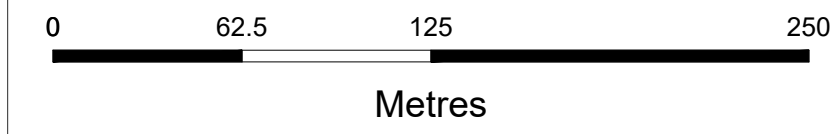



DECARBONISATION

10 Dominion Street
Floor 5
Moorgate, London
EC2M 2EF
Contact Tel: 020 7417 5200
Email: enquiries@corygroup.co.uk
corygroup.co.uk