

Outer Dowsing Offshore Wind

Environmental Statement

Chapter 22 Onshore Ornithology

Volume 3 Appendices

Appendix 22.3 Winter Bird Survey 2022-2023 Part 4 of 4

Date: March 2025
Pursuant to APFP Regulation: 5(2)(a)
Document Reference: 6.3.22.3
Revision: 2.0

Company:		Outer Dowsing Offshore Wind		Asset:		Whole Asset	
Project:		Whole Wind Farm		Sub Project/Package:		Whole Asset	
Document Title or Description:		Appendix 22.3 Winter Bird Survey 2022-2023 Part 4 of 4					
Internal Document Number:		PP1-ODOW-DEV-CS-SUR-002_02		3 rd Party Doc No (If applicable):		N/A	
Rev No.	Date	Status / Reason for Issue	Author	Checked by	Reviewed by		Approved by
1.0	March 2024	DCO Application	SLR	SLR	Shepherd & Wedderburn		Outer Dowsing
2.0	March 2025	Examination ES Update: Updates to reflect, where relevant: clarifications to date in Examination; correcting errata; additional commitments made through Examination; and changes to status of or addition of cumulative projects	SLR	SLR	Shepherd & Wedderburn		Outer Dowsing

Figures in this Appendix (Part 4)

22.3.57 ECC Winter Bird Survey Results - Snipe

22.3.58 ECC Winter Bird Survey Results - Green sandpiper

22.3.59 ECC Winter Bird Survey Results - Redshank

22.3.60 ECC Winter Bird Survey Results - Black-headed gull

22.3.61 ECC Winter Bird Survey Results - Common gull

22.3.62 ECC Winter Bird Survey Results - Great black-backed gull

22.3.63 ECC Winter Bird Survey Results - Herring gull

22.3.64 ECC Winter Bird Survey Results - Lesser black-backed gull

22.3.65 ECC Winter Bird Survey Results - Stock dove

22.3.66 ECC Winter Bird Survey Results - Barn owl

22.3.67 ECC Winter Bird Survey Results - Kingfisher

22.3.68 ECC Winter Bird Survey Results - Kestrel

- 22.3.69 ECC Winter Bird Survey Results - Peregrine
- 22.3.70 ECC Winter Bird Survey Results - Skylark
- 22.3.71 ECC Winter Bird Survey Results - Cetti's warbler
- 22.3.72 ECC Winter Bird Survey Results - Tree sparrow
- 22.3.73 ECC Winter Bird Survey Results - Linnet
- 22.3.74 ECC Winter Bird Survey Results - Yellowhammer
- 22.3.75 ECC Winter Bird Survey Results - Reed bunting

554000 555000 556000



Frequency of Species Sighting

- 1
- 2
- 3
- 4
- 5
- 6
- 7
- 8
- 9
- 10


Peak Bird Count

- 500 - 1100
- 50 - 500
- 0 - 50

376000

375000

374000

 

376000

375000

374000

Legend

- Order Limits
- Construction Access Location (AC)
- Haul Road Crossing Location (HC)
- Landfall Trenchless Works Area
- Transition Joint Bay Area
- Onshore Export Cable Corridor (ECC) - Trenchless
- Onshore Export Cable Corridor (ECC) - Open Cut or Trenchless
- Primary Construction Compound
- Cable Installation Compound
- Permanent Access Track
- Temporary Access Track
- Indicative Haul Road
- Temporary Construction Compound (Laydown Area)
- Enabling Access Track
- Order Limits 400 m Buffer - Winter Bird Core Survey Area



Coordinate System: British National Grid

0 0.25 0.5 km

Scale: 1:10,000

A3 Page Size

Environmental Statement Version 2
Examination Update
Winter Bird Survey 2022/23 - ECC Winter
Bird Survey Results - Snipe

Figure 22.3.57.1



OUTER DOWING
OFFSHORE WIND







SLR

Date: 18/02/2025
Produced By: CLN
Revision: 2.0

© Crown copyright [and database rights] (2024)
0100031673

554000 555000 556000


Document Path: P:\05356 - Gobe Consultants Ltd\00012 GTR4 Outer Dowing\Tech\GIS\Drawings\Wing\2024 05 S51\DS\Onithology\TA\TA 3.22.2 Wintering Birds\05356 00012 1407.0 Wint Birds ECC Snipe.mxd

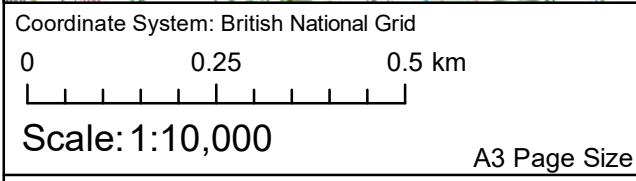   

Environmental Statement Version 2
Examination Update
Winter Bird Survey 2022/23 - ECC Winter Bird Survey Results - Snipe

Figure 22.3.57.2



 

Frequency of Species Sighting

- 1
- 2
- 3
- 4
- 5
- 6
- 7
- 8
- 9
- 10

Peak Bird Count

- 500 - 1100
- 50 - 500
- 0 - 50

Legend

- Order Limits
- Onshore Segment Break
- Construction Access Location (AC)
- Haul Road Crossing Location (HC)
- Onshore Export Cable Corridor (ECC) - Trenchless
- Onshore Export Cable Corridor (ECC) - Open Cut or Trenchless
- Primary Construction Compound
- Secondary Construction Compound
- Cable Installation Compound
- Temporary Access Track
- Indicative Haul Road
- Construction Access Track / Potential Bridge Reinforcement
- Enabling Access Track
- Order Limits 400 m Buffer - Winter Bird Core Survey Area



Coordinate System: British National Grid

0 0.25 0.5 km


Scale: 1:10,000

A3 Page Size

Environmental Statement Version 2
Examination Update
Winter Bird Survey 2022/23 - ECC Winter
Bird Survey Results - Snipe

Figure 22.3.57.3



 

Legend

- Order Limits
- Onshore Segment Break
- Construction Access Location (AC)
- Haul Road Crossing Location (HC)
- Onshore Export Cable Corridor (ECC) - Trenchless
- Onshore Export Cable Corridor (ECC) - Open Cut or Trenchless
- Secondary Construction Compound
- Cable Installation Compound
- Temporary Access Track
- Indicative Haul Road
- Highway Alterations
- Enabling Access Track
- Order Limits 400 m Buffer - Winter Bird Core Survey Area




Coordinate System: British National Grid
0 0.25 0.5 km
Scale: 1:10,000
A3 Page Size

Environmental Statement Version 2
Examination Update
Winter Bird Survey 2022/23 - ECC Winter Bird Survey Results - Snipe

Figure 22.3.57.5



 

Frequency of Species Sighting

- 1
- 2
- 3
- 4
- 5
- 6
- 7
- 8
- 9
- 10

Peak Bird Count

- 500 - 1100
- 50 - 500
- 0 - 50

Legend

- Order Limits
- Onshore Segment Break
- Construction Access Location (AC)
- Haul Road Crossing Location (HC)
- Onshore Export Cable Corridor (ECC) - Trenchless
- Onshore Export Cable Corridor (ECC) - Open Cut or Trenchless
- Primary Construction Compound
- Cable Installation Compound
- Indicative Haul Road
- Enabling Access Track
- Order Limits 400 m Buffer - Winter Bird Core Survey Area



Coordinate System: British National Grid

0 0.25 0.5 km

Scale: 1:10,000


A3 Page Size

Environmental Statement Version 2
Examination Update
Winter Bird Survey 2022/23 - ECC Winter
Bird Survey Results - Snipe

Figure 22.3.57.7



Document Path: P:\05356 - Gobe Consultants Ltd\00012 GTR4 Outer Dowsing\TechGIS\Drawings\Wing\2024 05 S51\DS\Onthology\TA\TA 3.2.2.2 Wintering Birds\05356 00012 1407.0 Wint Birds ECC Snipe.mxd

 

Legend

- Order Limits
- Onshore Segment Break
- Haul Road Crossing Location (HC)
- Onshore Export Cable Corridor (ECC) - Trenchless
- Onshore Export Cable Corridor (ECC) - Open Cut or Trenchless
- Cable Installation Compound
- Indicative Haul Road
- Enabling Access Track
- Order Limits 400 m Buffer - Winter Bird Core Survey Area







Coordinate System: British National Grid
0 0.25 0.5 km
Scale: 1:10,000
A3 Page Size

Environmental Statement Version 2
Examination Update
Winter Bird Survey 2022/23 - ECC Winter
Bird Survey Results - Snipe

Figure 22.3.57.8




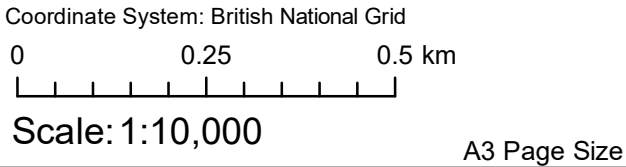   

Environmental Statement Version 2
Examination Update
Winter Bird Survey 2022/23 - ECC Winter
Bird Survey Results - Snipe

Figure 22.3.57.9



 

Legend

- Order Limits
- Onshore Segment Break
- Construction Access Location (AC)
- Haul Road Crossing Location (HC)
- Onshore Export Cable Corridor (ECC) - Trenchless
- Onshore Export Cable Corridor (ECC) - Open Cut or Trenchless
- Primary Construction Compound
- Cable Installation Compound
- Indicative Haul Road
- Enabling Access Track
- Order Limits 400 m Buffer - Winter Bird Core Survey Area




Coordinate System: British National Grid
0 0.25 0.5 km
Scale: 1:10,000
A3 Page Size

Environmental Statement Version 2
Examination Update
Winter Bird Survey 2022/23 - ECC Winter
Bird Survey Results - Snipe

Figure 22.3.57.10



 

Legend

- Order Limits
- Onshore Segment Break
- Construction Access Location (AC)
- Haul Road Crossing Location (HC)
- Onshore Export Cable Corridor (ECC) - Trenchless
- Onshore Export Cable Corridor (ECC) - Open Cut or Trenchless
- Secondary Construction Compound
- Cable Installation Compound
- Indicative Haul Road
- Enabling Access Track
- Order Limits 400 m Buffer - Winter Bird Core Survey Area




Coordinate System: British National Grid
0 0.25 0.5 km
Scale: 1:10,000
A3 Page Size

Environmental Statement Version 2
Examination Update
Winter Bird Survey 2022/23 - ECC Winter Bird Survey Results - Green Sandpiper

Figure 22.3.58.1



 

Legend

- Order Limits
- Onshore Segment Break
- Construction Access Location (AC)
- Haul Road Crossing Location (HC)
- Onshore Export Cable Corridor (ECC) - Trenchless
- Onshore Export Cable Corridor (ECC) - Open Cut or Trenchless
- Primary Construction Compound
- Cable Installation Compound
- Indicative Haul Road
- Enabling Access Track
- Order Limits 400 m Buffer - Winter Bird Core Survey Area

Coordinate System: British National Grid

0 0.25 0.5 km

Scale: 1:10,000

A3 Page Size


Environmental Statement Version 2
Examination Update
Winter Bird Survey 2022/23 - ECC Winter Bird Survey Results - Green Sandpiper

Figure 22.3.58.2

Date: 18/02/2025
Produced By: CLN
Revision: 2.0

© Crown copyright [and database rights] (2024)
0100031673

Document Path: P:\05356 - Gobe Consultants Ltd\00012 GTRD Outer Dowsing\Tech\GIS\Drawings\Map\2024 05 S51\DS\00012 13120 Wint Birds ECC Green Sandpiper.mxd

 


Legend

- Order Limits
- Onshore Segment Break
- Haul Road Crossing Location (HC)
- Onshore Export Cable Corridor (ECC) - Trenchless
- Onshore Export Cable Corridor (ECC) - Open Cut or Trenchless
- Cable Installation Compound
- Indicative Haul Road
- Enabling Access Track
- Order Limits 400 m Buffer - Winter Bird Core Survey Area



Coordinate System: British National Grid

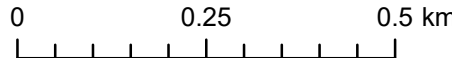

Scale: 1:10,000

A3 Page Size

Environmental Statement Version 2
Examination Update
Winter Bird Survey 2022/23 - ECC Winter
Bird Survey Results - Green Sandpiper

Figure 22.3.58.3



Date: 18/02/2025
Produced By: CLN
Revision: 2.0



© Crown copyright [and
database rights] (2024)
0100031673

554000 555000 556000




Frequency of Species Sighting

- 1
- 2
- 3
- 4
- 5
- 6
- 7
- 8
- 9
- 10

Peak Bird Count

- 500 - 1100
- 50 - 500
- 0 - 50

 

Legend

- Order Limits
- Construction Access Location (AC)
- Haul Road Crossing Location (HC)
- Landfall Trenchless Works Area
- Transition Joint Bay Area
- Onshore Export Cable Corridor (ECC) - Trenchless
- Onshore Export Cable Corridor (ECC) - Open Cut or Trenchless
- Primary Construction Compound
- Cable Installation Compound
- Permanent Access Track
- Temporary Access Track
- Indicative Haul Road
- Temporary Construction Compound (Laydown Area)
- Enabling Access Track
- Order Limits 400 m Buffer - Winter Bird Core Survey Area



Coordinate System: British National Grid

0 0.25 0.5 km

Scale: 1:10,000

A3 Page Size

Environmental Statement Version 2
Examination Update
Winter Bird Survey 2022/23 - ECC Winter
Bird Survey Results - Redshank

Figure 22.3.59.1



OUTER DOWING
OFFSHORE WIND



SLR


Date: 18/02/2025
Produced By: CLN
Revision: 2.0

© Crown copyright [and database rights] (2024)
0100031673

376000 375000 374000

376000 375000 374000

554000 555000 556000

 

Legend

- Order Limits
- Onshore Segment Break
- Construction Access Location (AC)
- Onshore Export Cable Corridor (ECC) - Trenchless
- Onshore Export Cable Corridor (ECC) - Open Cut or Trenchless
- Primary Construction Compound
- Cable Installation Compound
- Temporary Access Track
- Indicative Haul Road
- Enabling Access Track
- Order Limits 400 m Buffer - Winter Bird Core Survey Area



Coordinate System: British National Grid

0 0.25 0.5 km


Scale: 1:10,000

A3 Page Size

Environmental Statement Version 2
Examination Update
Winter Bird Survey 2022/23 - ECC Winter
Bird Survey Results - Redshank

Figure 22.3.59.2



 

Frequency of Species Sighting

- 1
- 2
- 3
- 4
- 5
- 6
- 7
- 8
- 9
- 10

Peak Bird Count

- 500 - 1100
- 50 - 500
- 0 - 50

Legend

- Order Limits
- Onshore Segment Break
- Construction Access Location (AC)
- Haul Road Crossing Location (HC)
- Onshore Export Cable Corridor (ECC) - Trenchless
- Onshore Export Cable Corridor (ECC) - Open Cut or Trenchless
- Secondary Construction Compound
- Cable Installation Compound
- Temporary Access Track
- Indicative Haul Road
- Highway Alterations
- Enabling Access Track
- Order Limits 400 m Buffer - Winter Bird Core Survey Area



Coordinate System: British National Grid

0 0.25 0.5 km


Scale: 1:10,000

A3 Page Size

Environmental Statement Version 2
Examination Update
Winter Bird Survey 2022/23 - ECC Winter
Bird Survey Results - Redshank

Figure 22.3.59.3



 

Frequency of Species Sighting

- 1
- 2
- 3
- 4
- 5
- 6
- 7
- 8
- 9
- 10

Peak Bird Count

- 500 - 1100
- 50 - 500
- 0 - 50

Legend

- Order Limits
- Onshore Segment Break
- Construction Access Location (AC)
- Haul Road Crossing Location (HC)
- Onshore Export Cable Corridor (ECC) - Trenchless
- Onshore Export Cable Corridor (ECC) - Open Cut or Trenchless
- Primary Construction Compound
- Cable Installation Compound
- Indicative Haul Road
- Enabling Access Track
- Order Limits 400 m Buffer - Winter Bird Core Survey Area



Coordinate System: British National Grid

0 0.25 0.5 km


Scale: 1:10,000

A3 Page Size

Environmental Statement Version 2
Examination Update
Winter Bird Survey 2022/23 - ECC Winter
Bird Survey Results - Redshank

Figure 22.3.59.4

Document Path: \\gis1\as\GIS Projects\1\Projects\05356 - Gole Consultants Ltd\00012 GTR4 Outer Dowsing Tech\GIS\Drawings\Wing\2024 05 S51\DS\001\001\TA\TA 3.22.2 Wintering Birds\05356 00012 1401.0 Wint Birds ECC Redshank.mxd

 

Legend

- Order Limits
- Haul Road Crossing Location (HC)
- Onshore Export Cable Corridor (ECC) - Trenchless
- Onshore Export Cable Corridor (ECC) - Open Cut or Trenchless
- Cable Installation Compound
- Indicative Haul Road
- Enabling Access Track
- Order Limits 400 m Buffer - Winter Bird Core Survey Area



Coordinate System: British National Grid

0 0.25 0.5 km


Scale: 1:10,000

A3 Page Size

Environmental Statement Version 2
Examination Update
Winter Bird Survey 2022/23 - ECC Winter
Bird Survey Results - Redshank

Figure 22.3.59.5



 

Frequency of Species Sighting

- 1
- 2
- 3
- 4
- 5
- 6
- 7
- 8
- 9
- 10

Peak Bird Count

- 500 - 1100
- 50 - 500
- 0 - 50

Legend

- Order Limits
- Onshore Segment Break
- Construction Access Location (AC)
- Haul Road Crossing Location (HC)
- Onshore Export Cable Corridor (ECC) - Trenchless
- Onshore Export Cable Corridor (ECC) - Open Cut or Trenchless
- Secondary Construction Compound
- Cable Installation Compound
- Temporary Access Track
- Indicative Haul Road
- Highway Alterations
- Enabling Access Track
- Order Limits 400 m Buffer - Winter Bird Core Survey Area



Coordinate System: British National Grid

0 0.25 0.5 km





Scale: 1:10,000

A3 Page Size

Environmental Statement Version 2
Examination Update
Winter Bird Survey 2022/23 - ECC Winter
Bird Survey Results - Redshank

Figure 22.3.59.6





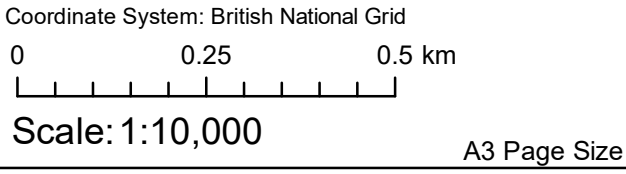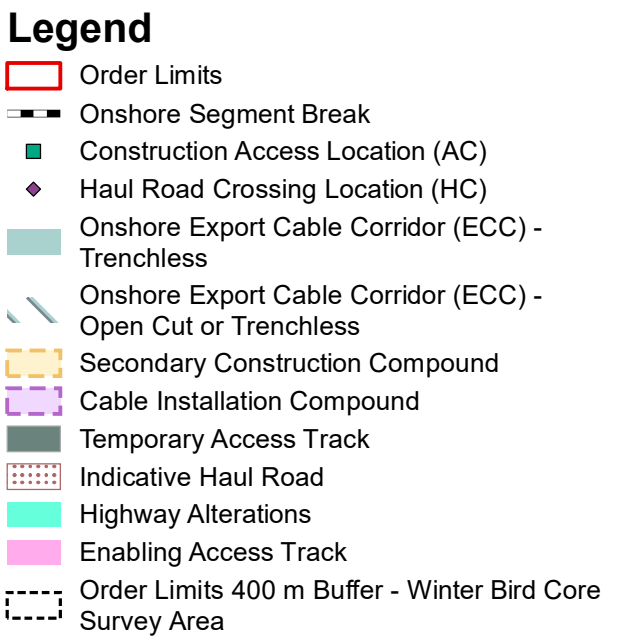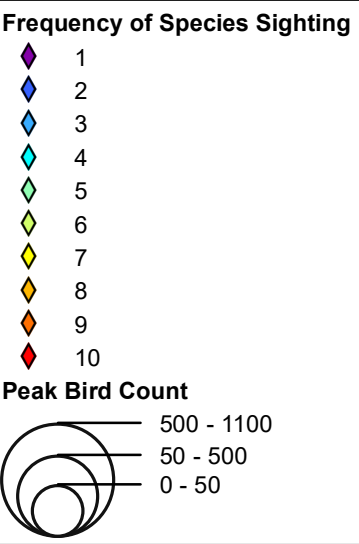 

Environmental Statement Version 2
Examination Update
Winter Bird Survey 2022/23 - ECC Winter
Bird Survey Results - Redshank

Figure 22.3.59.7



  

- Legend**
- Order Limits
 - Onshore Segment Break
 - Construction Access Location (AC)
 - Haul Road Crossing Location (HC)
 - 400kV Underground Cable Corridor - Trenchless
 - 400kV Underground Cable Corridor - Open Cut or Trenchless
 - Primary Construction Compound
 - Secondary Construction Compound
 - Cable Installation Compound
 - Permanent Access Track
 - Temporary Access Track
 - Indicative Haul Road
 - Maximum Extent of Off-site Mitigation Planting
 - Onshore Drainage
 - Onshore Drainage and Enabling Access Track
 - Enabling Access Track
 - Connection Area
 - Order Limits 400 m Buffer - Winter Bird Core Survey Area



Coordinate System: British National Grid

0 0.25 0.5 km

Scale: 1:10,000

A3 Page Size

Environmental Statement Version 2
Examination Update
Winter Bird Survey 2022/23 - ECC Winter
Bird Survey Results - Redshank

Figure 22.3.59.8



554000 555000 556000



Frequency of Species Sighting


- 1
- 2
- 3
- 4
- 5
- 6
- 7
- 8
- 9
- 10

Peak Bird Count

- 500 - 1100
- 50 - 500
- 0 - 50

Legend

- Order Limits
- Construction Access Location (AC)
- Haul Road Crossing Location (HC)
- Landfall Trenchless Works Area
- Transition Joint Bay Area
- Onshore Export Cable Corridor (ECC) - Trenchless
- Onshore Export Cable Corridor (ECC) - Open Cut or Trenchless
- Primary Construction Compound
- Cable Installation Compound
- Permanent Access Track
- Temporary Access Track
- Indicative Haul Road
- Temporary Construction Compound (Laydown Area)
- Enabling Access Track
- Order Limits 400 m Buffer - Winter Bird Core Survey Area

 

Coordinate System: British National Grid

0 0.25 0.5 km


Scale: 1:10,000

A3 Page Size

Environmental Statement Version 2
Examination Update
Winter Bird Survey 2022/23 - ECC Winter
Bird Survey Results - Black-Headed Gull

Figure 22.3.60.1



 

Legend

- Order Limits
- Onshore Segment Break
- Construction Access Location (AC)
- Haul Road Crossing Location (HC)
- Onshore Export Cable Corridor (ECC) - Trenchless
- Onshore Export Cable Corridor (ECC) - Open Cut or Trenchless
- Primary Construction Compound
- Cable Installation Compound
- Temporary Access Track
- Indicative Haul Road
- Enabling Access Track
- Order Limits 400 m Buffer - Winter Bird Core Survey Area




Coordinate System: British National Grid
0 0.25 0.5 km
Scale: 1:10,000
A3 Page Size

Environmental Statement Version 2
Examination Update
Winter Bird Survey 2022/23 - ECC Winter Bird Survey Results - Black-Headed Gull

Figure 22.3.60.2



 

Legend

- Order Limits
- Onshore Segment Break
- Construction Access Location (AC)
- Haul Road Crossing Location (HC)
- Onshore Export Cable Corridor (ECC) - Trenchless
- Onshore Export Cable Corridor (ECC) - Open Cut or Trenchless
- Primary Construction Compound
- Cable Installation Compound
- Temporary Access Track
- Indicative Haul Road
- Enabling Access Track
- Unscheduled Access Track (Construction)
- Order Limits 400 m Buffer - Winter Bird Core Survey Area



Coordinate System: British National Grid

0 0.25 0.5 km

Scale: 1:10,000

A3 Page Size

Environmental Statement Version 2
Examination Update
Winter Bird Survey 2022/23 - ECC Winter Bird Survey Results - Black-Headed Gull





Figure 22.3.60.3

OUTER DOWSING
OFFSHORE WIND

SLR


Date: 18/02/2025
Produced By: CLN
Revision: 2.0

© Crown copyright [and database rights] (2024)
0100031673

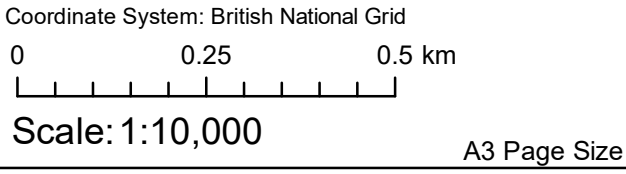   

Environmental Statement Version 2
Examination Update
Winter Bird Survey 2022/23 - ECC Winter
Bird Survey Results - Black-Headed Gull

Figure 22.3.60.4

 

Frequency of Species Sighting

- 1
- 2
- 3
- 4
- 5
- 6
- 7
- 8
- 9
- 10

Peak Bird Count

- 500 - 1100
- 50 - 500
- 0 - 50

Legend

- Order Limits
- Onshore Segment Break
- Construction Access Location (AC)
- Haul Road Crossing Location (HC)
- Onshore Export Cable Corridor (ECC) - Trenchless
- Onshore Export Cable Corridor (ECC) - Open Cut or Trenchless
- Secondary Construction Compound
- Cable Installation Compound
- Temporary Access Track
- Indicative Haul Road
- Enabling Access Track
- Order Limits 400 m Buffer - Winter Bird Core Survey Area



Coordinate System: British National Grid

0 0.25 0.5 km

Scale: 1:10,000

A3 Page Size

Environmental Statement Version 2
Examination Update
Winter Bird Survey 2022/23 - ECC Winter
Bird Survey Results - Black-Headed Gull

Figure 22.3.60.5





OUTER DOWSING
OFFSHORE WIND

SLR

Date: 18/02/2025
Produced By: CLN
Revision: 2.0


© Crown copyright [and database rights] (2024)
0100031673

Document Path: P:\05356 - Gobe Consultants Ltd\00012 GTR4 Outer Dowsing\Tech\GIS\Drawings\Wing\2024 05 S51\DS\Onthology\TA\TA 3.2.2.2 Wintering Birds\05356 00012 12890 Wint Birds ECC Black-headed Gull.mxd

    

Environmental Statement Version 2
Examination Update
Winter Bird Survey 2022/23 - ECC Winter
Bird Survey Results - Black-Headed Gull

Figure 22.3.60.6

 

Frequency of Species Sighting

- 1
- 2
- 3
- 4
- 5
- 6
- 7
- 8
- 9
- 10

Peak Bird Count

- 500 - 1100
- 50 - 500
- 0 - 50

Legend

- Order Limits
- Onshore Segment Break
- Construction Access Location (AC)
- Haul Road Crossing Location (HC)
- Onshore Export Cable Corridor (ECC) - Trenchless
- Onshore Export Cable Corridor (ECC) - Open Cut or Trenchless
- Primary Construction Compound
- Cable Installation Compound
- Indicative Haul Road
- Enabling Access Track
- Order Limits 400 m Buffer - Winter Bird Core Survey Area



Coordinate System: British National Grid

0 0.25 0.5 km





Scale: 1:10,000

A3 Page Size

Environmental Statement Version 2
Examination Update
Winter Bird Survey 2022/23 - ECC Winter
Bird Survey Results - Black-Headed Gull


Figure 22.3.60.7

Document Path: P:\05356 - Gobe Consultants Ltd\00012 GTRD Outer Dowsing\Tech\GIS\Drawings\Wing\2024 05 S51\DS\00012 12890 Wint Birds ECC Black-headed Gull.mxd

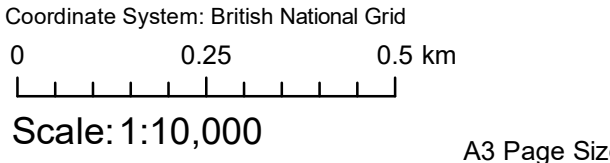   

Environmental Statement Version 2
Examination Update
Winter Bird Survey 2022/23 - ECC Winter
Bird Survey Results - Black-Headed Gull

Figure 22.3.60.8

 

Legend

- Order Limits
- Onshore Segment Break
- Construction Access Location (AC)
- Haul Road Crossing Location (HC)
- Onshore Export Cable Corridor (ECC) - Trenchless
- Onshore Export Cable Corridor (ECC) - Open Cut or Trenchless
- Secondary Construction Compound
- Cable Installation Compound
- Indicative Haul Road
- Enabling Access Track
- Order Limits 400 m Buffer - Winter Bird Core Survey Area

Coordinate System: British National Grid

0 0.25 0.5 km

Scale: 1:10,000

A3 Page Size


Environmental Statement Version 2
Examination Update
Winter Bird Survey 2022/23 - ECC Winter Bird Survey Results - Black-Headed Gull

Figure 22.3.60.9

Date: 18/02/2025
Produced By: CLN
Revision: 2.0

© Crown copyright [and database rights] (2024)
0100031673

Document Path: F:\05356 - Gobe Consultants Ltd\00012 GTR4 Outer Dowsing\Tech\GIS\Drawings\Wing\2024 05 SS1\DS\0010012 12890 Wint Birds ECC Black-headed Gull.mxd

 

Frequency of Species Sighting

- 1
- 2
- 3
- 4
- 5
- 6
- 7
- 8
- 9
- 10

Peak Bird Count

- 500 - 1100
- 50 - 500
- 0 - 50

Legend

- Order Limits
- Onshore Segment Break
- Construction Access Location (AC)
- Haul Road Crossing Location (HC)
- Onshore Export Cable Corridor (ECC) - Trenchless
- Onshore Export Cable Corridor (ECC) - Open Cut or Trenchless
- Primary Construction Compound
- Cable Installation Compound
- Indicative Haul Road
- Enabling Access Track
- Order Limits 400 m Buffer - Winter Bird Core Survey Area



Coordinate System: British National Grid

0 0.25 0.5 km

Scale: 1:10,000

A3 Page Size

Environmental Statement Version 2
Examination Update
Winter Bird Survey 2022/23 - ECC Winter
Bird Survey Results - Black-Headed Gull





Figure 22.3.60.10

OUTER DOWSING
OFFSHORE WIND

SLR





Date: 18/02/2025
Produced By: CLN
Revision: 2.0

© Crown copyright [and database rights] (2024)
0100031673

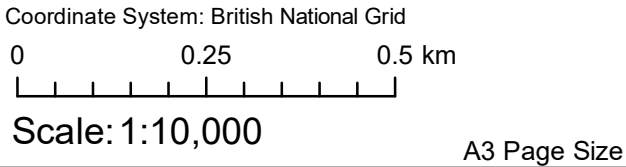   

Environmental Statement Version 2
Examination Update
Winter Bird Survey 2022/23 - ECC Winter
Bird Survey Results - Black-Headed Gull





Figure 22.3.60.11

  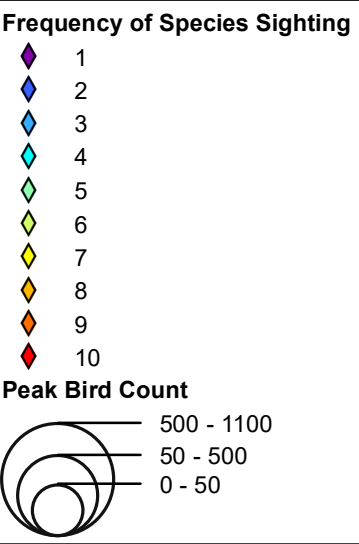 

Environmental Statement Version 2
Examination Update
Winter Bird Survey 2022/23 - ECC Winter
Bird Survey Results - Black-Headed Gull


Figure 22.3.60.12

Document Path: P:\05356 - Gobe Consultants Ltd\00012 GTR4 Outer Dowsing\TechGIS\Drawings\Wing\2024 05 SS1\DS\Onthology\TA\TA 3.22.2 Wintering Birds\05356 00012 12890 Wint Birds ECC Black-headed Gull.mxd

  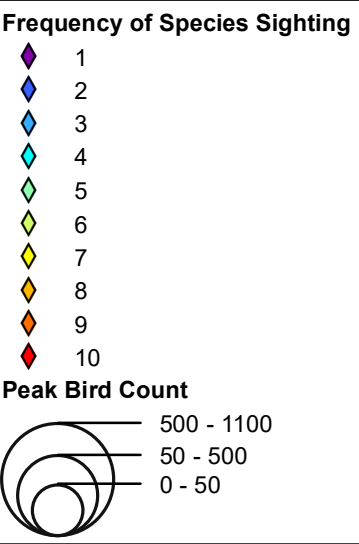 

Environmental Statement Version 2
Examination Update
Winter Bird Survey 2022/23 - ECC Winter
Bird Survey Results - Black-Headed Gull

Figure 22.3.60.13

 

Frequency of Species Sighting

- 1
- 2
- 3
- 4
- 5
- 6
- 7
- 8
- 9
- 10

Peak Bird Count

- 500 - 1100
- 50 - 500
- 0 - 50

Legend

- Order Limits
- Onshore Segment Break
- Construction Access Location (AC)
- Haul Road Crossing Location (HC)
- Onshore Export Cable Corridor (ECC) - Trenchless
- Onshore Export Cable Corridor (ECC) - Open Cut or Trenchless
- Secondary Construction Compound
- Cable Installation Compound
- Temporary Access Track
- Indicative Haul Road
- Highway Alterations
- Enabling Access Track
- Order Limits 400 m Buffer - Winter Bird Core Survey Area



Coordinate System: British National Grid

0 0.25 0.5 km


Scale: 1:10,000

A3 Page Size

Environmental Statement Version 2
Examination Update
Winter Bird Survey 2022/23 - ECC Winter
Bird Survey Results - Black-Headed Gull

Figure 22.3.60.14



 

Frequency of Species Sighting

- 1
- 2
- 3
- 4
- 5
- 6
- 7
- 8
- 9
- 10

Peak Bird Count

- 500 - 1100
- 50 - 500
- 0 - 50

Legend

- Order Limits
- Onshore Segment Break
- Construction Access Location (AC)
- Onshore Export Cable Corridor (ECC) - Trenchless
- Onshore Export Cable Corridor (ECC) - Open Cut or Trenchless
- Secondary Construction Compound
- Cable Installation Compound
- Indicative Haul Road
- Enabling Access Track
- Order Limits 400 m Buffer - Winter Bird Core Survey Area



Coordinate System: British National Grid

0 0.25 0.5 km

Scale: 1:10,000

A3 Page Size

Environmental Statement Version 2
Examination Update
Winter Bird Survey 2022/23 - ECC Winter
Bird Survey Results - Black-Headed Gull

Figure 22.3.60.15


 OUTER DOWING OFFSHORE WIND

Date: 18/02/2025
Produced By: CLN
Revision: 2.0

 SLR

© Crown copyright [and database rights] (2024)
0100031673

Document Path: P:\05356 - Gobe Consultants Ltd\00012 GTR Outer Dowing\Tech\GIS\Drawings\Wing\2024 05 S51\DS\Onthology\TA\TA 3.2.2.2 Wintering Birds\05356 00012 12890 Wint Birds ECC Black-headed Gull.mxd

 

Legend

- Order Limits
- Onshore Segment Break
- Construction Access Location (AC)
- Haul Road Crossing Location (HC)
- Onshore Export Cable Corridor (ECC) - Trenchless
- Onshore Export Cable Corridor (ECC) - Open Cut or Trenchless
- Secondary Construction Compound
- Cable Installation Compound
- Temporary Access Track
- Indicative Haul Road
- Highway Alterations
- Enabling Access Track
- Order Limits 400 m Buffer - Winter Bird Core Survey Area





Coordinate System: British National Grid
0 0.25 0.5 km
Scale: 1:10,000
A3 Page Size

Environmental Statement Version 2
Examination Update
Winter Bird Survey 2022/23 - ECC Winter
Bird Survey Results - Black-Headed Gull

Figure 22.3.60.16



  

- Legend**
- Order Limits
 - Onshore Segment Break
 - Construction Access Location (AC)
 - Haul Road Crossing Location (HC)
 - 400kV Underground Cable Corridor - Trenchless
 - 400kV Underground Cable Corridor - Open Cut or Trenchless
 - Primary Construction Compound
 - Secondary Construction Compound
 - Cable Installation Compound
 - Permanent Access Track
 - Temporary Access Track
 - Indicative Haul Road
 - Maximum Extent of Off-site Mitigation Planting
 - Onshore Drainage
 - Onshore Drainage and Enabling Access Track
 - Enabling Access Track
 - Connection Area
 - Order Limits 400 m Buffer - Winter Bird Core Survey Area



Coordinate System: British National Grid

0 0.25 0.5 km


Scale: 1:10,000

A3 Page Size

Environmental Statement Version 2
Examination Update
Winter Bird Survey 2022/23 - ECC Winter
Bird Survey Results - Black-Headed Gull

Figure 22.3.60.17



 

Frequency of Species Sighting

- 1
- 2
- 3
- 4
- 5
- 6
- 7
- 8
- 9
- 10

Peak Bird Count

- 500 - 1100
- 50 - 500
- 0 - 50

Legend

- Order Limits
- 400kV Underground Cable Corridor - Open Cut or Trenchless
- Cable Installation Compound
- Indicative Haul Road
- Connection Area
- Order Limits 400 m Buffer - Winter Bird Core Survey Area



Coordinate System: British National Grid

0 0.25 0.5 km

Scale: 1:10,000

A3 Page Size

Environmental Statement Version 2
Examination Update
Winter Bird Survey 2022/23 - ECC Winter
Bird Survey Results - Black-Headed Gull

Figure 22.3.60.18



Document Path: P:\05356 - Gobe Consultants Ltd\00012 GTR4 Outer Dowsing\Tech\GIS\Drawings\Wing\2024 05 S51\DS\001001\TATTA 3 22 2 Wintering Birds\05356 00012 12890 Wint Birds ECC Black-headed Gull.mxd

554000

555000

556000



Frequency of Species Sighting

- 1
- 2
- 3
- 4
- 5
- 6
- 7
- 8
- 9
- 10

Peak Bird Count

- 500 - 1100
- 50 - 500
- 0 - 50

Legend

- Order Limits
- Construction Access Location (AC)
- Haul Road Crossing Location (HC)
- Landfall Trenchless Works Area
- Transition Joint Bay Area
- Onshore Export Cable Corridor (ECC) - Trenchless
- Onshore Export Cable Corridor (ECC) - Open Cut or Trenchless
- Primary Construction Compound
- Cable Installation Compound
- Permanent Access Track
- Temporary Access Track
- Indicative Haul Road
- Temporary Construction Compound (Laydown Area)
- Enabling Access Track
- Order Limits 400 m Buffer - Winter Bird Core Survey Area



Coordinate System: British National Grid

0 0.25 0.5 km

Scale: 1:10,000

A3 Page Size

Environmental Statement Version 2
Examination Update
Winter Bird Survey 2022/23 - ECC Winter
Bird Survey Results - Common Gull

Figure 22.3.61.1

OUTER DOWING
OFFSHORE WIND

Date: 18/02/2025
Produced By: CLN
Revision: 2.0

© Crown copyright [and
database rights] (2024)
0100031673

554000


555000

556000

374000

375000

376000

 

Legend

- Order Limits
- Onshore Segment Break
- Construction Access Location (AC)
- Haul Road Crossing Location (HC)
- Onshore Export Cable Corridor (ECC) - Trenchless
- Onshore Export Cable Corridor (ECC) - Open Cut or Trenchless
- Primary Construction Compound
- Cable Installation Compound
- Temporary Access Track
- Indicative Haul Road
- Enabling Access Track
- Unscheduled Access Track (Construction)
- Order Limits 400 m Buffer - Winter Bird Core Survey Area



Coordinate System: British National Grid


0 0.25 0.5 km

Scale: 1:10,000

A3 Page Size

Environmental Statement Version 2
Examination Update
Winter Bird Survey 2022/23 - ECC Winter
Bird Survey Results - Common Gull

Figure 22.3.61.2

 

Frequency of Species Sighting

- 1
- 2
- 3
- 4
- 5
- 6
- 7
- 8
- 9
- 10

Peak Bird Count

- 500 - 1100
- 50 - 500
- 0 - 50

Legend

- Order Limits
- Onshore Segment Break
- Construction Access Location (AC)
- Onshore Export Cable Corridor (ECC) - Trenchless
- Onshore Export Cable Corridor (ECC) - Open Cut or Trenchless
- Secondary Construction Compound
- Cable Installation Compound
- Temporary Access Track
- Indicative Haul Road
- Enabling Access Track
- Unscheduled Access Track (Construction)
- Order Limits 400 m Buffer - Winter Bird Core Survey Area



Coordinate System: British National Grid

0 0.25 0.5 km

Scale: 1:10,000


A3 Page Size

Environmental Statement Version 2
Examination Update
Winter Bird Survey 2022/23 - ECC Winter
Bird Survey Results - Common Gull

Figure 22.3.61.3



Document Path: P:\05356 - Gobe Consultants Ltd\00012 GTR4 Outer Dowsing\Tech\GIS\Drawings\Wing\2024 05 S51\DS\0mitology\TA\TA 3.2.2 Wintering Birds\05356 00012 1301 0 Wint Birds ECC Common Gull.mxd

 

- ### Legend
- Order Limits
 - Onshore Segment Break
 - Construction Access Location (AC)
 - Onshore Export Cable Corridor (ECC) - Trenchless
 - Onshore Export Cable Corridor (ECC) - Open Cut or Trenchless
 - Secondary Construction Compound
 - Cable Installation Compound
 - Temporary Access Track
 - Indicative Haul Road
 - Enabling Access Track
 - Order Limits 400 m Buffer - Winter Bird Core Survey Area




Coordinate System: British National Grid
0 0.25 0.5 km
Scale: 1:10,000
A3 Page Size

Environmental Statement Version 2
Examination Update
Winter Bird Survey 2022/23 - ECC Winter
Bird Survey Results - Common Gull

Figure 22.3.61.4



 

Frequency of Species Sighting

- 1
- 2
- 3
- 4
- 5
- 6
- 7
- 8
- 9
- 10

Peak Bird Count

- 500 - 1100
- 50 - 500
- 0 - 50

Legend

- Order Limits
- Onshore Segment Break
- Construction Access Location (AC)
- Onshore Export Cable Corridor (ECC) - Trenchless
- Onshore Export Cable Corridor (ECC) - Open Cut or Trenchless
- Primary Construction Compound
- Cable Installation Compound
- Temporary Access Track
- Indicative Haul Road
- Enabling Access Track
- Order Limits 400 m Buffer - Winter Bird Core Survey Area



Coordinate System: British National Grid

0 0.25 0.5 km

Scale: 1:10,000

A3 Page Size

Environmental Statement Version 2
Examination Update
Winter Bird Survey 2022/23 - ECC Winter
Bird Survey Results - Common Gull





Figure 22.3.61.6

 OUTER DOWING OFFSHORE WIND

Date: 18/02/2025
Produced By: CLN
Revision: 2.0


 SLR

© Crown copyright [and database rights] (2024)
0100031673

    

Environmental Statement Version 2
Examination Update
Winter Bird Survey 2022/23 - ECC Winter
Bird Survey Results - Common Gull

Figure 22.3.61.7

 

Frequency of Species Sighting

- 1
- 2
- 3
- 4
- 5
- 6
- 7
- 8
- 9
- 10

Peak Bird Count

- 500 - 1100
- 50 - 500
- 0 - 50

Legend

- Order Limits
- Onshore Segment Break
- Construction Access Location (AC)
- Haul Road Crossing Location (HC)
- Onshore Export Cable Corridor (ECC) - Trenchless
- Onshore Export Cable Corridor (ECC) - Open Cut or Trenchless
- Primary Construction Compound
- Cable Installation Compound
- Indicative Haul Road
- Enabling Access Track
- Order Limits 400 m Buffer - Winter Bird Core Survey Area



Coordinate System: British National Grid


0 0.25 0.5 km

Scale: 1:10,000

A3 Page Size

Environmental Statement Version 2
Examination Update
Winter Bird Survey 2022/23 - ECC Winter
Bird Survey Results - Common Gull

Figure 22.3.61.8

 

Legend

-  Order Limits
-  Onshore Segment Break
-  Haul Road Crossing Location (HC)
-  Onshore Export Cable Corridor (ECC) - Trenchless
-  Onshore Export Cable Corridor (ECC) - Open Cut or Trenchless
-  Cable Installation Compound
-  Indicative Haul Road
-  Enabling Access Track
-  Order Limits 400 m Buffer - Winter Bird Core Survey Area



Coordinate System: British National Grid

0 0.25 0.5 km

Scale: 1:10,000

A3 Page Size

Environmental Statement Version 2
Examination Update
Winter Bird Survey 2022/23 - ECC Winter
Bird Survey Results - Common Gull


Figure 22.3.61.9



Date: 18/02/2025
Produced By: CLN
Revision: 2.0



© Crown copyright [and
database rights] (2024)
0100031673

 

Legend

- Order Limits
- Onshore Segment Break
- Construction Access Location (AC)
- Haul Road Crossing Location (HC)
- Onshore Export Cable Corridor (ECC) - Trenchless
- Onshore Export Cable Corridor (ECC) - Open Cut or Trenchless
- Secondary Construction Compound
- Cable Installation Compound
- Indicative Haul Road
- Enabling Access Track
- Order Limits 400 m Buffer - Winter Bird Core Survey Area



Coordinate System: British National Grid

0 0.25 0.5 km

Scale: 1:10,000

A3 Page Size

Environmental Statement Version 2
Examination Update
Winter Bird Survey 2022/23 - ECC Winter
Bird Survey Results - Common Gull



Figure 22.3.61.10



Date: 18/02/2025
Produced By: CLN
Revision: 2.0



© Crown copyright [and
database rights] (2024)
0100031673

  

- ### Legend
- Order Limits
 - Onshore Segment Break
 - Construction Access Location (AC)
 - Haul Road Crossing Location (HC)
 - Onshore Export Cable Corridor (ECC) - Trenchless
 - Onshore Export Cable Corridor (ECC) - Open Cut or Trenchless
 - Primary Construction Compound
 - Cable Installation Compound
 - Indicative Haul Road
 - Enabling Access Track
 - Order Limits 400 m Buffer - Winter Bird Core Survey Area



Coordinate System: British National Grid





0 0.25 0.5 km

Scale: 1:10,000

A3 Page Size

Environmental Statement Version 2
Examination Update
Winter Bird Survey 2022/23 - ECC Winter
Bird Survey Results - Common Gull

Figure 22.3.61.11

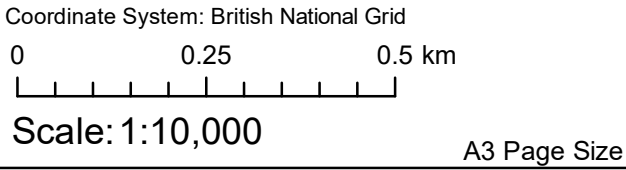
 
 
 


Environmental Statement Version 2
Examination Update
Winter Bird Survey 2022/23 - ECC Winter
Bird Survey Results - Common Gull

Figure 22.3.61.12



Document Path: F:\05356 - Gobe Consultants Ltd\00012 GTR Outer Dowsing\Tech\GIS\Drawings\Wing\2024 05 S51\DS\Onitology\TA\TA 3.2.2 Wintering Birds\05356 00012 1301 0 Wint Birds ECC Common Gull.mxd

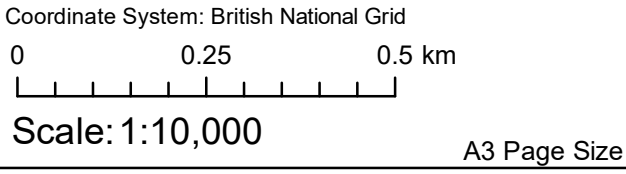 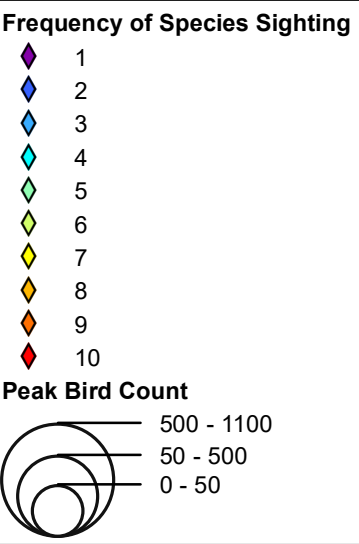 


Environmental Statement Version 2
Examination Update
Winter Bird Survey 2022/23 - ECC Winter
Bird Survey Results - Common Gull

Figure 22.3.61.13



Document Path: P:\05356 - Gobe Consultants Ltd\00012 GTRD Outer Dowsing\Tech\GIS\Drawings\Wing\2024 05 S51\DS\Onshore\TA\TA 3.22.2 Wintering Birds\05356 00012 1301.0 Wint Birds ECC Common Gull.mxd

 

Frequency of Species Sighting

- 1
- 2
- 3
- 4
- 5
- 6
- 7
- 8
- 9
- 10

Peak Bird Count

- 500 - 1100
- 50 - 500
- 0 - 50

Legend

- Order Limits
- Onshore Segment Break
- Construction Access Location (AC)
- Haul Road Crossing Location (HC)
- Onshore Export Cable Corridor (ECC) - Trenchless
- Onshore Export Cable Corridor (ECC) - Open Cut or Trenchless
- Secondary Construction Compound
- Cable Installation Compound
- Temporary Access Track
- Indicative Haul Road
- Highway Alterations
- Enabling Access Track
- Order Limits 400 m Buffer - Winter Bird Core Survey Area



Coordinate System: British National Grid

0 0.25 0.5 km

Scale: 1:10,000

A3 Page Size

Environmental Statement Version 2
Examination Update
Winter Bird Survey 2022/23 - ECC Winter
Bird Survey Results - Common Gull

Figure 22.3.61.14



OUTER DOWSING
OFFSHORE WIND




SLR

Date: 18/02/2025
Produced By: CLN
Revision: 2.0

© Crown copyright [and database rights] (2024)
0100031673

Document Path: P:\05356 - Gobe Consultants Ltd\00012 GTR4 Outer Dowsing\Tech\GIS\Drawings\Wing\2024 05 S51\DS\01\Technology\TA\TA 3.2\2 Wintering Birds\05356 00012 1301 0 Wint Birds ECC Common Gull.mxd

 

Legend

- Order Limits
- Onshore Segment Break
- Construction Access Location (AC)
- Haul Road Crossing Location (HC)
- Onshore Export Cable Corridor (ECC) - Trenchless
- Onshore Export Cable Corridor (ECC) - Open Cut or Trenchless
- Secondary Construction Compound
- Cable Installation Compound
- Temporary Access Track
- Indicative Haul Road
- Highway Alterations
- Enabling Access Track
- Order Limits 400 m Buffer - Winter Bird Core Survey Area




Coordinate System: British National Grid
0 0.25 0.5 km
Scale: 1:10,000
A3 Page Size

Environmental Statement Version 2
Examination Update
Winter Bird Survey 2022/23 - ECC Winter
Bird Survey Results - Common Gull

Figure 22.3.61.15



 

Frequency of Species Sighting

- 1
- 2
- 3
- 4
- 5
- 6
- 7
- 8
- 9
- 10

Peak Bird Count

- 500 - 1100
- 50 - 500
- 0 - 50

Legend

- Order Limits
- Onshore Segment Break
- Construction Access Location (AC)
- Onshore Export Cable Corridor (ECC) - Trenchless
- Onshore Export Cable Corridor (ECC) - Open Cut or Trenchless
- Secondary Construction Compound
- Cable Installation Compound
- Indicative Haul Road
- Enabling Access Track
- Order Limits 400 m Buffer - Winter Bird Core Survey Area



Coordinate System: British National Grid

0 0.25 0.5 km

Scale: 1:10,000





A3 Page Size

Environmental Statement Version 2
Examination Update
Winter Bird Survey 2022/23 - ECC Winter
Bird Survey Results - Common Gull

Figure 22.3.61.16




Document Path: P:\05356 - Gobe Consultants Ltd\00012 GTR Outer Dowsing\Tech\GIS\Drawings\Wing\2024 05 SS1\DS\01\Technology\TA\TA 3.2.2 Wintering Birds\05356 00012 1301 0 Wint Birds ECC Common Gull.mxd

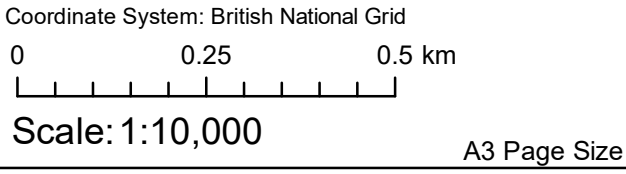 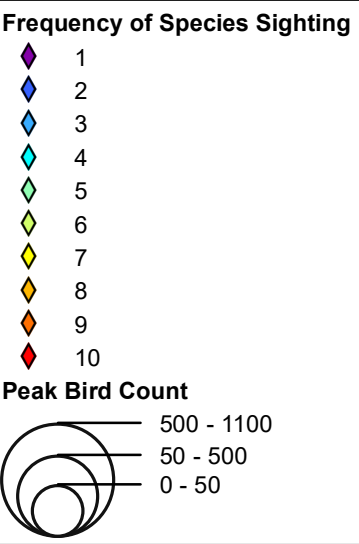 

Environmental Statement Version 2
Examination Update
Winter Bird Survey 2022/23 - ECC Winter
Bird Survey Results - Common Gull

Figure 22.3.61.17



 

Frequency of Species Sighting

- 1
- 2
- 3
- 4
- 5
- 6
- 7
- 8
- 9
- 10

Peak Bird Count

- 500 - 1100
- 50 - 500
- 0 - 50

Legend

- Order Limits
- Onshore Segment Break
- Construction Access Location (AC)
- Haul Road Crossing Location (HC)
- Onshore Export Cable Corridor (ECC) - Trenchless
- Onshore Export Cable Corridor (ECC) - Open Cut or Trenchless
- 400kV Underground Cable Corridor - Trenchless
- 400kV Underground Cable Corridor - Open Cut or Trenchless
- Secondary Construction Compound
- Cable Installation Compound
- Temporary Access Track
- Indicative Haul Road
- Highway Alterations
- Maximum Extent of On-site Mitigation Planting
- Maximum Extent of Off-site Mitigation Planting
- Onshore Drainage
- Onshore Drainage and Enabling Access Track
- Enabling Access Track
- Order Limits 400 m Buffer - Winter Bird Core Survey Area



Coordinate System: British National Grid



0 0.25 0.5 km

Scale: 1:10,000

A3 Page Size

Environmental Statement Version 2
Examination Update
Winter Bird Survey 2022/23 - ECC Winter
Bird Survey Results - Common Gull

Figure 22.3.61.18

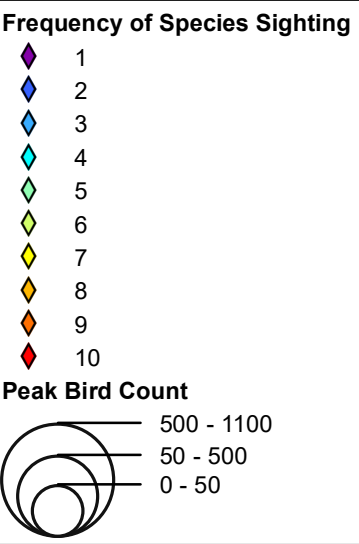 

- Legend**
- Order Limits
 - Onshore Segment Break
 - Construction Access Location (AC)
 - Haul Road Crossing Location (HC)
 - Onshore Substation (OnSS) Footprint
 - Onshore Substation (OnSS) Temporary Construction Compound
 - Onshore Export Cable Corridor (ECC) - Trenchless
 - Onshore Export Cable Corridor (ECC) - Open Cut or Trenchless
 - 400kV Underground Cable Corridor - Trenchless
 - 400kV Underground Cable Corridor - Open Cut or Trenchless
 - Primary Construction Compound
 - Secondary Construction Compound
 - Cable Installation Compound
 - Permanent Access Track
 - Temporary Access Track
 - Indicative Haul Road
 - Maximum Extent of On-site Mitigation Planting
 - Maximum Extent of Off-site Mitigation Planting
 - Onshore Drainage
 - Onshore Drainage and Enabling Access Track
 - Enabling Access Track
 - Order Limits 400 m Buffer - Winter Bird Core Survey Area



Coordinate System: British National Grid

0 0.25 0.5 km

Scale: 1:10,000


A3 Page Size

Environmental Statement Version 2
Examination Update
Winter Bird Survey 2022/23 - ECC Winter
Bird Survey Results - Common Gull

Figure 22.3.61.19



Document Path: P:\05356 - Gobe Consultants Ltd\00012 GTR4 Outer Dowsing\GIS\Drawings\Wing\2024 05 SS1\DS\Onshore\TA\TA 3.22.2 Wintering Birds\05356 00012 1301 0 Wint Birds ECC Common Gull.mxd

 

Frequency of Species Sighting

- 1
- 2
- 3
- 4
- 5
- 6
- 7
- 8
- 9
- 10

Peak Bird Count

- 500 - 1100
- 50 - 500
- 0 - 50

Legend

- Order Limits
- 400kV Underground Cable Corridor - Open Cut or Trenchless
- Cable Installation Compound
- Indicative Haul Road
- Connection Area
- Order Limits 400 m Buffer - Winter Bird Core Survey Area



Coordinate System: British National Grid

0 0.25 0.5 km

Scale: 1:10,000

A3 Page Size

Environmental Statement Version 2
Examination Update
Winter Bird Survey 2022/23 - ECC Winter
Bird Survey Results - Common Gull

Figure 22.3.61.20



OUTER DOWSING
OFFSHORE WIND





SLR

Date: 18/02/2025
Produced By: CLN
Revision: 2.0

© Crown copyright [and database rights] (2024)
0100031673

Document Path: F:\05356 - Gobe Consultants Ltd\00012 GTR4 Outer Dowing\Tech\GIS\Drawings\Wing\2024 05 SS1\DS\01\Technology\TA\TA 3.2.2 Wintering Birds\05356 00012 1301 0 Wint Birds ECC Common Gull.mxd

  

- ### Legend
- Order Limits
 - Onshore Segment Break
 - Construction Access Location (AC)
 - Haul Road Crossing Location (HC)
 - Onshore Substation (OnSS) Footprint
 - Onshore Substation (OnSS) Temporary Construction Compound
 - Onshore Export Cable Corridor (ECC) - Trenchless
 - Onshore Export Cable Corridor (ECC) - Open Cut or Trenchless
 - 400kV Underground Cable Corridor - Trenchless
 - 400kV Underground Cable Corridor - Open Cut or Trenchless
 - Primary Construction Compound
 - Secondary Construction Compound
 - Cable Installation Compound
 - Permanent Access Track
 - Temporary Access Track
 - Indicative Haul Road
 - Maximum Extent of On-site Mitigation Planting
 - Maximum Extent of Off-site Mitigation Planting
 - Onshore Drainage
 - Onshore Drainage and Enabling Access Track
 - Enabling Access Track
 - Order Limits 400 m Buffer - Winter Bird Core Survey Area



Coordinate System: British National Grid

0 0.25 0.5 km


Scale: 1:10,000

A3 Page Size

Environmental Statement Version 2
Examination Update
Winter Bird Survey 2022/23 - ECC Winter
Bird Survey Results - Great Black-backed Gull

Figure 22.3.62.1



 

Legend

- Order Limits
- Onshore Segment Break
- Construction Access Location (AC)
- Haul Road Crossing Location (HC)
- Onshore Export Cable Corridor (ECC) - Trenchless
- Onshore Export Cable Corridor (ECC) - Open Cut or Trenchless
- Primary Construction Compound
- Cable Installation Compound
- Temporary Access Track
- Indicative Haul Road
- Enabling Access Track
- Order Limits 400 m Buffer - Winter Bird Core Survey Area



Coordinate System: British National Grid

0 0.25 0.5 km

Scale: 1:10,000

A3 Page Size

Environmental Statement Version 2
Examination Update
Winter Bird Survey 2022/23 - ECC Winter
Bird Survey Results - Herring Gull


Figure 22.3.63.2



Date: 18/02/2025
Produced By: CLN
Revision: 2.0



© Crown copyright [and
database rights] (2024)
0100031673

 

Legend

- Order Limits
- Onshore Segment Break
- Construction Access Location (AC)
- Onshore Export Cable Corridor (ECC) - Trenchless
- Onshore Export Cable Corridor (ECC) - Open Cut or Trenchless
- Secondary Construction Compound
- Cable Installation Compound
- Temporary Access Track
- Indicative Haul Road
- Enabling Access Track
- Unscheduled Access Track (Construction)
- Order Limits 400 m Buffer - Winter Bird Core Survey Area







Coordinate System: British National Grid
0 0.25 0.5 km
Scale: 1:10,000
A3 Page Size

Environmental Statement Version 2
Examination Update
Winter Bird Survey 2022/23 - ECC Winter Bird Survey Results - Herring Gull

Figure 22.3.63.3



Document Path: \\gis1\as\GIS\Projects\1\Projects\05356 - Gole Consultants Ltd\00012 GTR4 Outer Dowsing\Tech\GIS\Drawings\Wing\2024 05 S5\1\DS\0\Initiative\TA\TA 3.22.2 Wintering Birds\05356 00012 1351.0 Wint Birds ECC Herring Gull.mxd

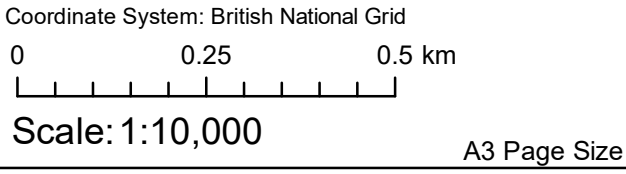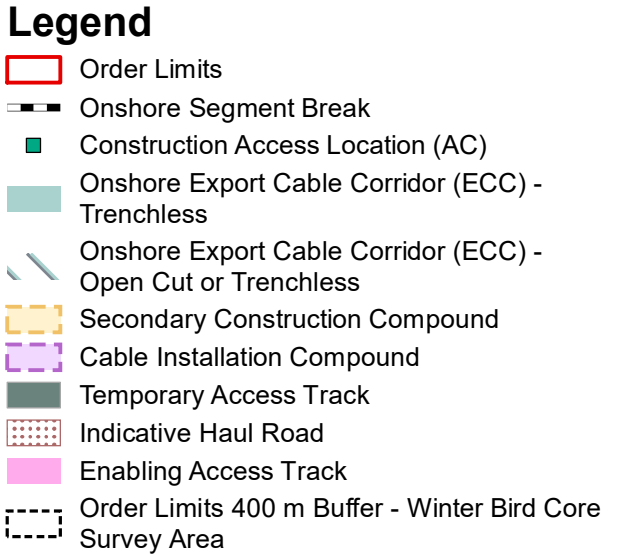  

Environmental Statement Version 2
Examination Update
Winter Bird Survey 2022/23 - ECC Winter
Bird Survey Results - Herring Gull

Figure 22.3.63.4




550000

551000


552000



Frequency of Species Sighting

 


Peak Bird Count

 

Legend

- Order Limits
- Onshore Segment Break
- Construction Access Location (AC)
- Onshore Export Cable Corridor (ECC) - Trenchless
- Onshore Export Cable Corridor (ECC) - Open Cut or Trenchless
- Primary Construction Compound
- Cable Installation Compound
- Temporary Access Track
- Indicative Haul Road
- Enabling Access Track
- Order Limits 400 m Buffer - Winter Bird Core Survey Area

 

Coordinate System: British National Grid

0 0.25 0.5 km

Scale: 1:10,000

A3 Page Size

Environmental Statement Version 2
Examination Update
Winter Bird Survey 2022/23 - ECC Winter
Bird Survey Results - Herring Gull


Figure 22.3.63.5



Date: 18/02/2025
Produced By: CLN
Revision: 2.0



© Crown copyright [and
database rights] (2024)
0100031673

 

Frequency of Species Sighting

- 1
- 2
- 3
- 4
- 5
- 6
- 7
- 8
- 9
- 10

Peak Bird Count

- 500 - 1100
- 50 - 500
- 0 - 50

Legend

- Order Limits
- Onshore Segment Break
- Construction Access Location (AC)
- Haul Road Crossing Location (HC)
- Onshore Export Cable Corridor (ECC) - Trenchless
- Onshore Export Cable Corridor (ECC) - Open Cut or Trenchless
- Secondary Construction Compound
- Cable Installation Compound
- Temporary Access Track
- Indicative Haul Road
- Enabling Access Track
- Order Limits 400 m Buffer - Winter Bird Core Survey Area



Coordinate System: British National Grid

0 0.25 0.5 km





Scale: 1:10,000

A3 Page Size

Environmental Statement Version 2
Examination Update
Winter Bird Survey 2022/23 - ECC Winter
Bird Survey Results - Herring Gull

Figure 22.3.63.6



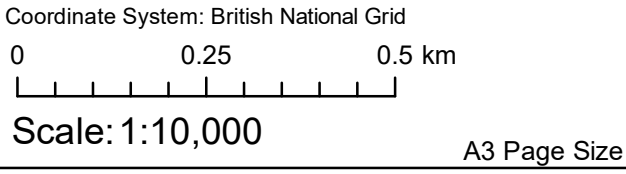   


Environmental Statement Version 2
Examination Update
Winter Bird Survey 2022/23 - ECC Winter
Bird Survey Results - Herring Gull

Figure 22.3.63.7



Document Path: \\gis1\as\GIS\Projects\1\Projects\05356 - Gole Consultants Ltd\00012 GTR Outer Dowsing Tech\GIS\Drawings\Wing\2024 05 S51\DS\05\001\001\TA\TA 3.22.2 Wintering Birds\05356 00012 1351 0 Wint Birds ECC Herring Gull.mxd

 

Frequency of Species Sighting

- 1
- 2
- 3
- 4
- 5
- 6
- 7
- 8
- 9
- 10

Peak Bird Count

- 500 - 1100
- 50 - 500
- 0 - 50

Legend

- Order Limits
- Onshore Segment Break
- Construction Access Location (AC)
- Haul Road Crossing Location (HC)
- Onshore Export Cable Corridor (ECC) - Trenchless
- Onshore Export Cable Corridor (ECC) - Open Cut or Trenchless
- Secondary Construction Compound
- Cable Installation Compound
- Temporary Access Track
- Indicative Haul Road
- Highway Alterations
- Enabling Access Track
- Order Limits 400 m Buffer - Winter Bird Core Survey Area



Coordinate System: British National Grid

0 0.25 0.5 km


Scale: 1:10,000

A3 Page Size

Environmental Statement Version 2
Examination Update
Winter Bird Survey 2022/23 - ECC Winter
Bird Survey Results - Herring Gull

Figure 22.3.63.8



 

Legend

Order Limits

Onshore Segment Break

Construction Access Location (AC)

Haul Road Crossing Location (HC)

Onshore Export Cable Corridor (ECC) - Trenchless

Onshore Export Cable Corridor (ECC) - Open Cut or Trenchless

Secondary Construction Compound

Cable Installation Compound

Temporary Access Track

Indicative Haul Road

Highway Alterations

Enabling Access Track

Order Limits 400 m Buffer - Winter Bird Core Survey Area

Coordinate System: British National Grid

0

0.25

0.5 km

Scale: 1:10,000

A3 Page Size


Environmental Statement Version 2
Examination Update
Winter Bird Survey 2022/23 - ECC Winter
Bird Survey Results - Herring Gull

Figure 22.3.63.9

Date: 18/02/2025
Produced By: CLN
Revision: 2.0

© Crown copyright [and
database rights] (2024)
0100031673

Document Path: \\gis1\as\GIS Projects\1\Projects\05356 - Gole Consultants Ltd\0012 GTR4 Outer Dowing\Tech\GIS\Drawings\Wing\2024 05 S51\DS\Ordnance Survey\TA7A 3.22.2 Wintering Birds\05356 00012 1351.0 Wint Birds ECC Herring Gull.mxd

 

Frequency of Species Sighting

- 1 (dark purple diamond)
- 2 (medium purple diamond)
- 3 (blue diamond)
- 4 (cyan diamond)
- 5 (green diamond)
- 6 (yellow-green diamond)
- 7 (yellow diamond)
- 8 (orange diamond)
- 9 (red-orange diamond)
- 10 (red diamond)

Peak Bird Count

- 500 - 1100 (large circle)
- 50 - 500 (medium circle)
- 0 - 50 (small circle)

Legend

- Order Limits (red line)
- Onshore Segment Break (black dashed line)
- Construction Access Location (AC) (green square)
- Haul Road Crossing Location (HC) (purple diamond)
- 400kV Underground Cable Corridor - Trenchless (blue hatched)
- 400kV Underground Cable Corridor - Open Cut or Trenchless (light blue hatched)
- Primary Construction Compound (orange)
- Secondary Construction Compound (yellow)
- Cable Installation Compound (purple)
- Permanent Access Track (pink)
- Temporary Access Track (dark green)
- Indicative Haul Road (dotted line)
- Maximum Extent of On-site Mitigation Planting (green)
- Maximum Extent of Off-site Mitigation Planting (yellow-green)
- Onshore Drainage (blue hatched)
- Onshore Drainage and Enabling Access Track (dark blue hatched)
- Enabling Access Track (pink)
- Connection Area (grey cross-hatched)
- Order Limits 400 m Buffer - Winter Bird Core Survey Area (dashed line)



Coordinate System: British National Grid


0 0.25 0.5 km

Scale: 1:10,000

A3 Page Size

Environmental Statement Version 2
Examination Update
Winter Bird Survey 2022/23 - ECC Winter
Bird Survey Results - Herring Gull

Figure 22.3.63.10

 

Frequency of Species Sighting

- 1 (Purple diamond)
- 2 (Blue diamond)
- 3 (Light blue diamond)
- 4 (Cyan diamond)
- 5 (Green diamond)
- 6 (Yellow-green diamond)
- 7 (Yellow diamond)
- 8 (Orange diamond)
- 9 (Red-orange diamond)
- 10 (Red diamond)

Peak Bird Count

- 500 - 1100 (Large circle)
- 50 - 500 (Medium circle)
- 0 - 50 (Small circle)

Legend

- Order Limits (Red outline)
- Onshore Segment Break (Black dashed line)
- Construction Access Location (AC) (Green square)
- Onshore Export Cable Corridor (ECC) - Trenchless (Light blue area)
- Onshore Export Cable Corridor (ECC) - Open Cut or Trenchless (Blue line)
- Secondary Construction Compound (Yellow area)
- Cable Installation Compound (Purple area)
- Temporary Access Track (Dark green line)
- Indicative Haul Road (Red dotted line)
- Enabling Access Track (Pink line)
- Order Limits 400 m Buffer - Winter Bird Core Survey Area (Dashed black outline)



Coordinate System: British National Grid

0 0.25 0.5 km





Scale: 1:10,000

A3 Page Size

Environmental Statement Version 2
Examination Update
Winter Bird Survey 2022/23 - ECC Winter
Bird Survey Results - Lesser Black-backed Gull

Figure 22.3.64.1




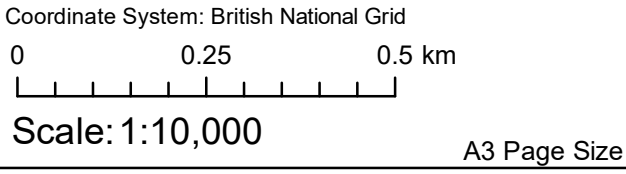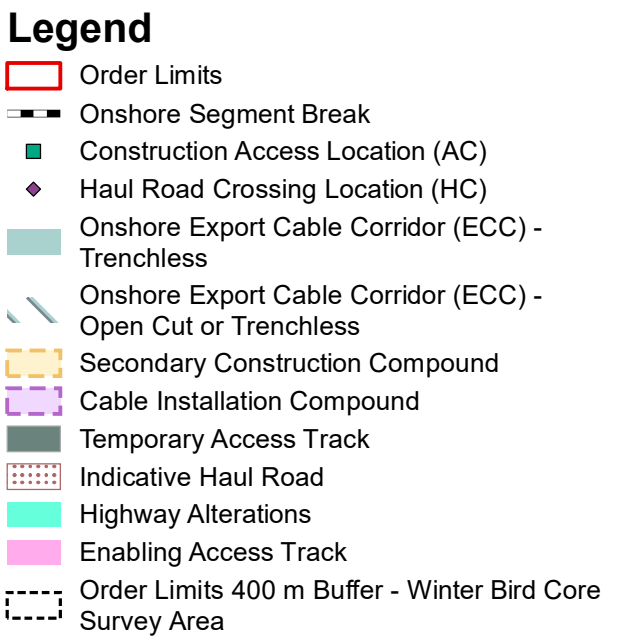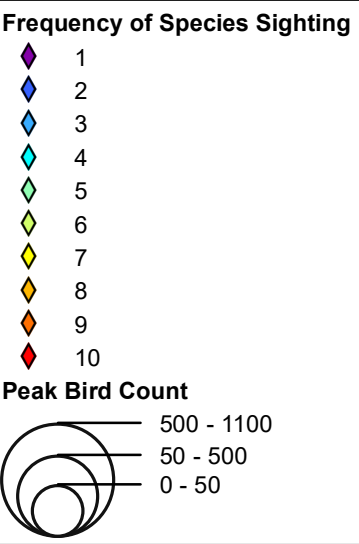 

Environmental Statement Version 2
Examination Update
Winter Bird Survey 2022/23 - ECC Winter
Bird Survey Results - Lesser Black-backed Gull

Figure 22.3.64.2

Document Path: \\gis1\as\GIS\Projects\1\Projects\05356 - Gole Consultants Ltd\00012 GTR Outer Dowsing Tech\GIS\Drawings\Wing\2024 05 S51\DS\05\001\0012 Wintering Birds\05356 00012 13670 Wint Birds ECC Lesser Black-backed gull.mxd

 

Frequency of Species Sighting

- 1
- 2
- 3
- 4
- 5
- 6
- 7
- 8
- 9
- 10

Peak Bird Count

- 500 - 1100
- 50 - 500
- 0 - 50

Legend

- Order Limits
- Onshore Segment Break
- Construction Access Location (AC)
- Haul Road Crossing Location (HC)
- Onshore Export Cable Corridor (ECC) - Trenchless
- Onshore Export Cable Corridor (ECC) - Open Cut or Trenchless
- 400kV Underground Cable Corridor - Trenchless
- 400kV Underground Cable Corridor - Open Cut or Trenchless
- Secondary Construction Compound
- Cable Installation Compound
- Temporary Access Track
- Indicative Haul Road
- Highway Alterations
- Maximum Extent of On-site Mitigation Planting
- Maximum Extent of Off-site Mitigation Planting
- Onshore Drainage
- Onshore Drainage and Enabling Access Track
- Enabling Access Track
- Order Limits 400 m Buffer - Winter Bird Core Survey Area



Coordinate System: British National Grid


0 0.25 0.5 km

Scale: 1:10,000

A3 Page Size

Environmental Statement Version 2
Examination Update
Winter Bird Survey 2022/23 - ECC Winter
Bird Survey Results - Lesser Black-backed Gull

Figure 22.3.64.3

 

Frequency of Species Sighting

- 1
- 2
- 3
- 4
- 5
- 6
- 7
- 8
- 9
- 10

Peak Bird Count

- 500 - 1100
- 50 - 500
- 0 - 50

Legend

- Order Limits
- Onshore Segment Break
- Construction Access Location (AC)
- Onshore Export Cable Corridor (ECC) - Trenchless
- Onshore Export Cable Corridor (ECC) - Open Cut or Trenchless
- Primary Construction Compound
- Cable Installation Compound
- Temporary Access Track
- Indicative Haul Road
- Enabling Access Track
- Order Limits 400 m Buffer - Winter Bird Core Survey Area



Coordinate System: British National Grid

0 0.25 0.5 km





Scale: 1:10,000

A3 Page Size

Environmental Statement Version 2
Examination Update
Winter Bird Survey 2022/23 - ECC Winter
Bird Survey Results - Stock Dove

Figure 22.3.65.1




    

Environmental Statement Version 2
Examination Update
Winter Bird Survey 2022/23 - ECC Winter
Bird Survey Results - Stock Dove

Figure 22.3.65.3



 

Legend

-  Order Limits
-  Onshore Segment Break
-  Construction Access Location (AC)
-  Haul Road Crossing Location (HC)
-  Onshore Export Cable Corridor (ECC) - Trenchless
-  Onshore Export Cable Corridor (ECC) - Open Cut or Trenchless
-  Primary Construction Compound
-  Cable Installation Compound
-  Indicative Haul Road
-  Enabling Access Track
-  Order Limits 400 m Buffer - Winter Bird Core Survey Area



Coordinate System: British National Grid

0 0.25 0.5 km

Scale: 1:10,000

A3 Page Size

Environmental Statement Version 2
Examination Update
Winter Bird Survey 2022/23 - ECC Winter
Bird Survey Results - Stock Dove


Figure 22.3.65.4



Date: 18/02/2025
Produced By: CLN
Revision: 2.0



© Crown copyright [and
database rights] (2024)
0100031673

 

Legend

- Order Limits
- Onshore Segment Break
- Haul Road Crossing Location (HC)
- Onshore Export Cable Corridor (ECC) - Trenchless
- Onshore Export Cable Corridor (ECC) - Open Cut or Trenchless
- Cable Installation Compound
- Indicative Haul Road
- Enabling Access Track
- Order Limits 400 m Buffer - Winter Bird Core Survey Area



Coordinate System: British National Grid

0 0.25 0.5 km

Scale: 1:10,000

A3 Page Size

Environmental Statement Version 2
Examination Update
Winter Bird Survey 2022/23 - ECC Winter
Bird Survey Results - Stock Dove


Figure 22.3.65.5



Date: 18/02/2025
Produced By: CLN
Revision: 2.0



© Crown copyright [and
database rights] (2024)
0100031673

 

Legend

- Order Limits
- Onshore Segment Break
- Construction Access Location (AC)
- Haul Road Crossing Location (HC)
- Onshore Export Cable Corridor (ECC) - Trenchless
- Onshore Export Cable Corridor (ECC) - Open Cut or Trenchless
- Secondary Construction Compound
- Cable Installation Compound
- Indicative Haul Road
- Enabling Access Track
- Order Limits 400 m Buffer - Winter Bird Core Survey Area



Coordinate System: British National Grid

0 0.25 0.5 km


Scale: 1:10,000

A3 Page Size

Environmental Statement Version 2
Examination Update
Winter Bird Survey 2022/23 - ECC Winter
Bird Survey Results - Stock Dove

Figure 22.3.65.6



 

Frequency of Species Sighting

- 1
- 2
- 3
- 4
- 5
- 6
- 7
- 8
- 9
- 10

Peak Bird Count

- 500 - 1100
- 50 - 500
- 0 - 50

Legend

- Order Limits
- Onshore Segment Break
- Construction Access Location (AC)
- Haul Road Crossing Location (HC)
- Onshore Export Cable Corridor (ECC) - Trenchless
- Onshore Export Cable Corridor (ECC) - Open Cut or Trenchless
- Primary Construction Compound
- Cable Installation Compound
- Indicative Haul Road
- Enabling Access Track
- Order Limits 400 m Buffer - Winter Bird Core Survey Area



Coordinate System: British National Grid

0 0.25 0.5 km

Scale: 1:10,000

A3 Page Size

Environmental Statement Version 2
Examination Update
Winter Bird Survey 2022/23 - ECC Winter
Bird Survey Results - Stock Dove

Figure 22.3.65.7



Document Path: \\gis1\as\GIS\Projects\11\Projects\05356 - Gobe Consultants Ltd\00012 GTR4 Outer Dowsing\Tech\GIS\Drawings\Wing\2024 05 S51\DS\Ordnance\TA\TA 3.22.2 Wintering Birds\05356 00012 1409.0 Wint Birds ECC Stock Dove.mxd

554000 555000 556000



Frequency of Species Sighting

- 1
- 2
- 3
- 4
- 5
- 6
- 7
- 8
- 9
- 10

Peak Bird Count

- 500 - 1100
- 50 - 500
- 0 - 50

Legend

- Order Limits
- Construction Access Location (AC)
- Haul Road Crossing Location (HC)
- Landfall Trenchless Works Area
- Transition Joint Bay Area
- Onshore Export Cable Corridor (ECC) - Trenchless
- Onshore Export Cable Corridor (ECC) - Open Cut or Trenchless
- Primary Construction Compound
- Cable Installation Compound
- Permanent Access Track
- Temporary Access Track
- Indicative Haul Road
- Temporary Construction Compound (Laydown Area)
- Enabling Access Track
- Order Limits 400 m Buffer - Winter Bird Core Survey Area



Coordinate System: British National Grid


0 0.25 0.5 km


Scale: 1:10,000

A3 Page Size

Environmental Statement Version 2
Examination Update
Winter Bird Survey 2022/23 - ECC Winter
Bird Survey Results - Barn Owl

Figure 22.3.66.1

 

 

Legend

- Order Limits
- Onshore Segment Break
- Construction Access Location (AC)
- Onshore Export Cable Corridor (ECC) - Trenchless
- Onshore Export Cable Corridor (ECC) - Open Cut or Trenchless
- Primary Construction Compound
- Cable Installation Compound
- Temporary Access Track
- Indicative Haul Road
- Enabling Access Track
- Order Limits 400 m Buffer - Winter Bird Core Survey Area



Coordinate System: British National Grid


0 0.25 0.5 km

Scale: 1:10,000

A3 Page Size

Environmental Statement Version 2
Examination Update
Winter Bird Survey 2022/23 - ECC Winter
Bird Survey Results - Barn Owl

Figure 22.3.66.2

 


Legend

- Order Limits
- Onshore Segment Break
- Construction Access Location (AC)
- Haul Road Crossing Location (HC)
- Onshore Export Cable Corridor (ECC) - Trenchless
- Onshore Export Cable Corridor (ECC) - Open Cut or Trenchless
- Secondary Construction Compound
- Cable Installation Compound
- Indicative Haul Road
- Enabling Access Track
- Order Limits 400 m Buffer - Winter Bird Core Survey Area



Coordinate System: British National Grid

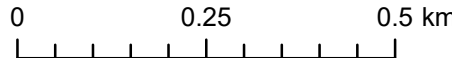

Scale: 1:10,000

A3 Page Size

Environmental Statement Version 2
Examination Update
Winter Bird Survey 2022/23 - ECC Winter
Bird Survey Results - Barn Owl


Figure 22.3.66.3



Date: 18/02/2025
Produced By: CLN
Revision: 2.0



© Crown copyright [and
database rights] (2024)
0100031673

 

- ### Legend
- Order Limits
 - Onshore Segment Break
 - Construction Access Location (AC)
 - Haul Road Crossing Location (HC)
 - Onshore Export Cable Corridor (ECC) - Trenchless
 - Onshore Export Cable Corridor (ECC) - Open Cut or Trenchless
 - Primary Construction Compound
 - Cable Installation Compound
 - Indicative Haul Road
 - Enabling Access Track
 - Order Limits 400 m Buffer - Winter Bird Core Survey Area




Coordinate System: British National Grid
0 0.25 0.5 km
Scale: 1:10,000
A3 Page Size

Environmental Statement Version 2
Examination Update
Winter Bird Survey 2022/23 - ECC Winter
Bird Survey Results - Barn Owl

Figure 22.3.66.4



 

Frequency of Species Sighting

- 1
- 2
- 3
- 4
- 5
- 6
- 7
- 8
- 9
- 10

Peak Bird Count

- 500 - 1100
- 50 - 500
- 0 - 50

Legend

- Order Limits
- Onshore Segment Break
- Construction Access Location (AC)
- Haul Road Crossing Location (HC)
- Onshore Export Cable Corridor (ECC) - Trenchless
- Onshore Export Cable Corridor (ECC) - Open Cut or Trenchless
- Primary Construction Compound
- Secondary Construction Compound
- Cable Installation Compound
- Temporary Access Track
- Indicative Haul Road
- Construction Access Track / Potential Bridge Reinforcement
- Enabling Access Track
- Order Limits 400 m Buffer - Winter Bird Core Survey Area



Coordinate System: British National Grid

0 0.25 0.5 km





Scale: 1:10,000

A3 Page Size

Environmental Statement Version 2
Examination Update
Winter Bird Survey 2022/23 - ECC Winter
Bird Survey Results - Kingfisher

Figure 22.3.67.1



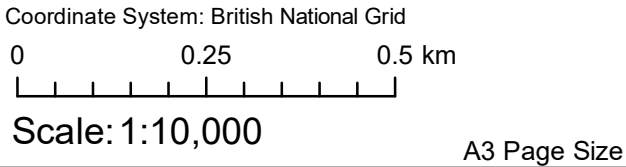 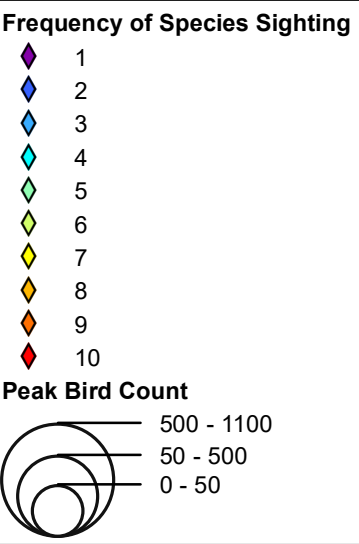 


Environmental Statement Version 2
Examination Update
Winter Bird Survey 2022/23 - ECC Winter
Bird Survey Results - Kingfisher

Figure 22.3.67.2



Document Path: \\gis1\as\GIS Projects\1\Projects\05356 - Gole Consultants Ltd\00012 GTR4 Outer Dowsing Tech\GIS\Drawings\Wing\2024 05 S51\DS\Ordnance Survey\TA17A 3.22.2 Wintering Birds\05356 00012 1360.0 Wint Birds ECC Kingfisher.mxd

 

Legend

- Order Limits
- Construction Access Location (AC)
- Haul Road Crossing Location (HC)
- Onshore Export Cable Corridor (ECC) - Trenchless
- Onshore Export Cable Corridor (ECC) - Open Cut or Trenchless
- Primary Construction Compound
- Cable Installation Compound
- Indicative Haul Road
- Enabling Access Track
- Order Limits 400 m Buffer - Winter Bird Core Survey Area




Coordinate System: British National Grid
0 0.25 0.5 km
Scale: 1:10,000
A3 Page Size

Environmental Statement Version 2
Examination Update
Winter Bird Survey 2022/23 - ECC Winter
Bird Survey Results - Kingfisher

Figure 22.3.67.3



Document Path: \\gis1\as\GIS\Projects\1\Project\05356 - Gole Consultants Ltd\00012 GTR4 Outer Dowsing\Tech\GIS\Drawings\Wing\2024 05 S51\DS\Ordnance Survey\TA\TA 3.22.2 Wintering Birds\05356 00012 1360.0 Wint Birds ECC Kingfisher.mxd

 

Frequency of Species Sighting

- 1 (Purple diamond)
- 2 (Blue diamond)
- 3 (Light blue diamond)
- 4 (Cyan diamond)
- 5 (Green diamond)
- 6 (Yellow-green diamond)
- 7 (Yellow diamond)
- 8 (Orange diamond)
- 9 (Dark orange diamond)
- 10 (Red diamond)

Peak Bird Count

- 500 - 1100 (Large circle)
- 50 - 500 (Medium circle)
- 0 - 50 (Small circle)

Legend

- Order Limits
- Onshore Segment Break
- Construction Access Location (AC)
- Onshore Export Cable Corridor (ECC) - Trenchless
- Onshore Export Cable Corridor (ECC) - Open Cut or Trenchless
- Primary Construction Compound
- Cable Installation Compound
- Temporary Access Track
- Indicative Haul Road
- Enabling Access Track
- Order Limits 400 m Buffer - Winter Bird Core Survey Area



Coordinate System: British National Grid

0 0.25 0.5 km


Scale: 1:10,000

A3 Page Size

Environmental Statement Version 2
Examination Update
Winter Bird Survey 2022/23 - ECC Winter
Bird Survey Results - Kestrel

Figure 22.3.68.1



 

Legend

- Order Limits
- Onshore Segment Break
- Construction Access Location (AC)
- Haul Road Crossing Location (HC)
- Onshore Export Cable Corridor (ECC) - Trenchless
- Onshore Export Cable Corridor (ECC) - Open Cut or Trenchless
- Primary Construction Compound
- Secondary Construction Compound
- Cable Installation Compound
- Temporary Access Track
- Indicative Haul Road
- Construction Access Track / Potential Bridge Reinforcement
- Enabling Access Track
- Order Limits 400 m Buffer - Winter Bird Core Survey Area



Coordinate System: British National Grid


0 0.25 0.5 km

Scale: 1:10,000

A3 Page Size

Environmental Statement Version 2
Examination Update
Winter Bird Survey 2022/23 - ECC Winter
Bird Survey Results - Kestrel

Figure 22.3.68.2

 

Frequency of Species Sighting

- 1
- 2
- 3
- 4
- 5
- 6
- 7
- 8
- 9
- 10

Peak Bird Count

- 500 - 1100
- 50 - 500
- 0 - 50

Legend

- Order Limits
- Onshore Segment Break
- Construction Access Location (AC)
- Haul Road Crossing Location (HC)
- Onshore Export Cable Corridor (ECC) - Trenchless
- Onshore Export Cable Corridor (ECC) - Open Cut or Trenchless
- Secondary Construction Compound
- Cable Installation Compound
- Indicative Haul Road
- Highway Alterations
- Enabling Access Track
- Order Limits 400 m Buffer - Winter Bird Core Survey Area



Coordinate System: British National Grid

0 0.25 0.5 km


Scale: 1:10,000

A3 Page Size

Environmental Statement Version 2
Examination Update
Winter Bird Survey 2022/23 - ECC Winter
Bird Survey Results - Kestrel

Figure 22.3.68.3



 

Frequency of Species Sighting

- 1
- 2
- 3
- 4
- 5
- 6
- 7
- 8
- 9
- 10

Peak Bird Count

- 500 - 1100
- 50 - 500
- 0 - 50

Legend

- Order Limits
- Onshore Segment Break
- Haul Road Crossing Location (HC)
- Onshore Export Cable Corridor (ECC) - Trenchless
- Onshore Export Cable Corridor (ECC) - Open Cut or Trenchless
- Secondary Construction Compound
- Cable Installation Compound
- Temporary Access Track
- Indicative Haul Road
- Enabling Access Track
- Order Limits 400 m Buffer - Winter Bird Core Survey Area



Coordinate System: British National Grid

0 0.25 0.5 km


Scale: 1:10,000

A3 Page Size

Environmental Statement Version 2
Examination Update
Winter Bird Survey 2022/23 - ECC Winter
Bird Survey Results - Kestrel

Figure 22.3.68.5



 

Frequency of Species Sighting

- 1
- 2
- 3
- 4
- 5
- 6
- 7
- 8
- 9
- 10

Peak Bird Count

- 500 - 1100
- 50 - 500
- 0 - 50

Legend

- Order Limits
- Onshore Segment Break
- Construction Access Location (AC)
- Haul Road Crossing Location (HC)
- Onshore Export Cable Corridor (ECC) - Trenchless
- Onshore Export Cable Corridor (ECC) - Open Cut or Trenchless
- Secondary Construction Compound
- Cable Installation Compound
- Indicative Haul Road
- Enabling Access Track
- Order Limits 400 m Buffer - Winter Bird Core Survey Area



Coordinate System: British National Grid

0 0.25 0.5 km


Scale: 1:10,000

A3 Page Size

Environmental Statement Version 2
Examination Update
Winter Bird Survey 2022/23 - ECC Winter
Bird Survey Results - Kestrel

Figure 22.3.68.8



 

Frequency of Species Sighting

- 1
- 2
- 3
- 4
- 5
- 6
- 7
- 8
- 9
- 10

Peak Bird Count

- 500 - 1100
- 50 - 500
- 0 - 50

Legend

- Order Limits
- Onshore Segment Break
- Construction Access Location (AC)
- Haul Road Crossing Location (HC)
- Onshore Export Cable Corridor (ECC) - Trenchless
- Onshore Export Cable Corridor (ECC) - Open Cut or Trenchless
- Primary Construction Compound
- Cable Installation Compound
- Indicative Haul Road
- Enabling Access Track
- Order Limits 400 m Buffer - Winter Bird Core Survey Area



Coordinate System: British National Grid

0 0.25 0.5 km

Scale: 1:10,000

A3 Page Size

Environmental Statement Version 2
Examination Update
Winter Bird Survey 2022/23 - ECC Winter
Bird Survey Results - Kestrel

Figure 22.3.68.9



OUTER DOWSING
OFFSHORE WIND




SLR

Date: 18/02/2025
Produced By: CLN
Revision: 2.0

© Crown copyright [and database rights] (2024)
0100031673

Document Path: \\gis1\as\GIS\Projects\1\Projects\05336 - Gole Consultants Ltd\00012 GTR4 Outer Dowsing\Tech\GIS\Drawings\Wing\2024 05 S51\DS\Ordnance Survey\TA17A 3.22.2 Wintering Birds\05336 00012 1359.0 Wint Birds ECC Kestrel.mxd

 


Legend

- Order Limits
- Onshore Segment Break
- Haul Road Crossing Location (HC)
- Onshore Export Cable Corridor (ECC) - Trenchless
- Onshore Export Cable Corridor (ECC) - Open Cut or Trenchless
- Cable Installation Compound
- Indicative Haul Road
- Enabling Access Track
- Order Limits 400 m Buffer - Winter Bird Core Survey Area



Coordinate System: British National Grid

 

Scale: 1:10,000

A3 Page Size

Environmental Statement Version 2
Examination Update
Winter Bird Survey 2022/23 - ECC Winter
Bird Survey Results - Kestrel


Figure 22.3.68.10



Date: 18/02/2025
Produced By: CLN
Revision: 2.0



© Crown copyright [and
database rights] (2024)
0100031673

 

Frequency of Species Sighting

- 1
- 2
- 3
- 4
- 5
- 6
- 7
- 8
- 9
- 10

Peak Bird Count

- 500 - 1100
- 50 - 500
- 0 - 50

Legend

- Order Limits
- Onshore Segment Break
- Construction Access Location (AC)
- Haul Road Crossing Location (HC)
- Onshore Export Cable Corridor (ECC) - Trenchless
- Onshore Export Cable Corridor (ECC) - Open Cut or Trenchless
- Primary Construction Compound
- Secondary Construction Compound
- Cable Installation Compound
- Temporary Access Track
- Indicative Haul Road
- Construction Access Track / Potential Bridge Reinforcement
- Enabling Access Track
- Order Limits 400 m Buffer - Winter Bird Core Survey Area



Coordinate System: British National Grid

0 0.25 0.5 km





Scale: 1:10,000

A3 Page Size

Environmental Statement Version 2
Examination Update
Winter Bird Survey 2022/23 - ECC Winter
Bird Survey Results - Peregrine

Figure 22.3.69.1




  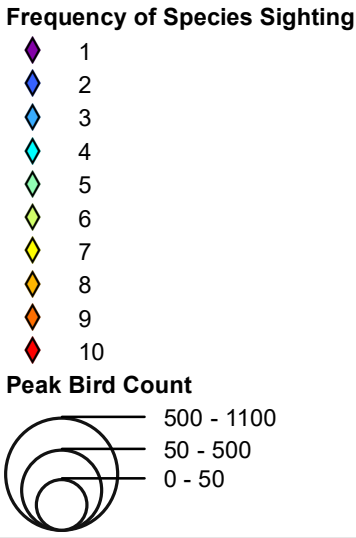 

Environmental Statement Version 2
Examination Update
Winter Bird Survey 2022/23 - ECC Winter
Bird Survey Results - Peregrine

Figure 22.3.69.2



 

Legend

- Order Limits
- Onshore Segment Break
- Haul Road Crossing Location (HC)
- Onshore Export Cable Corridor (ECC) - Trenchless
- Onshore Export Cable Corridor (ECC) - Open Cut or Trenchless
- Cable Installation Compound
- Indicative Haul Road
- Enabling Access Track
- Order Limits 400 m Buffer - Winter Bird Core Survey Area



Coordinate System: British National Grid
0 0.25 0.5 km
Scale: 1:10,000
A3 Page Size

Environmental Statement Version 2
Examination Update
Winter Bird Survey 2022/23 - ECC Winter
Bird Survey Results - Peregrine





Figure 22.3.69.3



Date: 18/02/2025
Produced By: CLN
Revision: 2.0




© Crown copyright [and
database rights] (2024)
0100031673

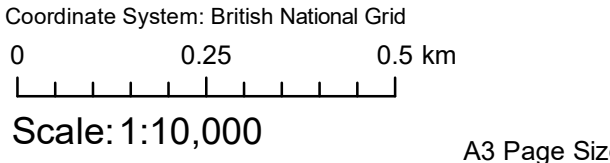   

Environmental Statement Version 2
Examination Update
Winter Bird Survey 2022/23 - ECC Winter
Bird Survey Results - Skylark

Figure 22.3.70.1



 

Frequency of Species Sighting

- 1
- 2
- 3
- 4
- 5
- 6
- 7
- 8
- 9
- 10

Peak Bird Count

- 500 - 1100
- 50 - 500
- 0 - 50

Legend

- Order Limits
- Onshore Segment Break
- Construction Access Location (AC)
- Haul Road Crossing Location (HC)
- Onshore Export Cable Corridor (ECC) - Trenchless
- Onshore Export Cable Corridor (ECC) - Open Cut or Trenchless
- Primary Construction Compound
- Secondary Construction Compound
- Cable Installation Compound
- Temporary Access Track
- Indicative Haul Road
- Construction Access Track / Potential Bridge Reinforcement
- Enabling Access Track
- Order Limits 400 m Buffer - Winter Bird Core Survey Area



Coordinate System: British National Grid

0 0.25 0.5 km





Scale: 1:10,000

A3 Page Size

Environmental Statement Version 2
Examination Update
Winter Bird Survey 2022/23 - ECC Winter
Bird Survey Results - Skylark

Figure 22.3.70.2




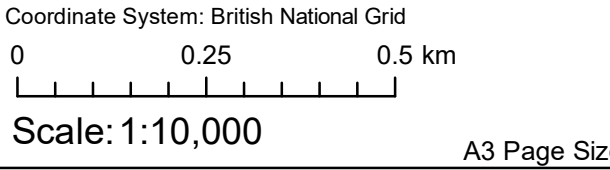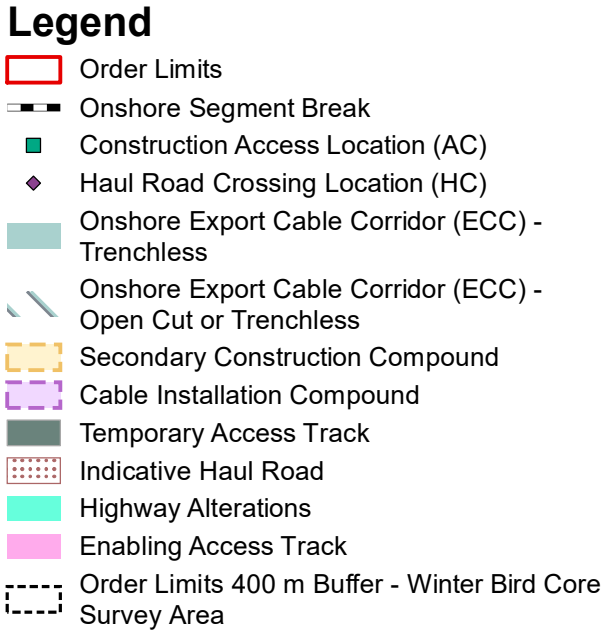  

Environmental Statement Version 2
Examination Update
Winter Bird Survey 2022/23 - ECC Winter
Bird Survey Results - Skylark

Figure 22.3.70.4



 

Legend

- | | |
|---|--|
|  | Order Limits |
|  | Onshore Segment Break |
|  | Haul Road Crossing Location (HC) |
|  | Onshore Export Cable Corridor (ECC) - Trenchless |
|  | Onshore Export Cable Corridor (ECC) - Open Cut or Trenchless |
|  | Secondary Construction Compound |
|  | Cable Installation Compound |
|  | Temporary Access Track |
|  | Indicative Haul Road |
|  | Enabling Access Track |
|  | Order Limits 400 m Buffer - Winter Bird Core Survey Area |



Coordinate System: British National Grid

0 0.25 0.5 km

Scale: 1:10,000

A3 Page Size

Environmental Statement Version 2
Examination Update
Winter Bird Survey 2022/23 - ECC Winter
Bird Survey Results - Skylark


Figure 22.3.70.5



Date: 18/02/2025
Produced By: CLN
Revision: 2.0



© Crown copyright [and
database rights] (2024)
0100031673

 

Frequency of Species Sighting

- 1 (purple diamond)
- 2 (blue diamond)
- 3 (cyan diamond)
- 4 (green diamond)
- 5 (yellow-green diamond)
- 6 (yellow diamond)
- 7 (orange diamond)
- 8 (red-orange diamond)
- 9 (red diamond)
- 10 (dark red diamond)

Peak Bird Count

- 500 - 1100 (large circle)
- 50 - 500 (medium circle)
- 0 - 50 (small circle)

Legend

- Order Limits
- Onshore Segment Break
- Construction Access Location (AC)
- Haul Road Crossing Location (HC)
- Onshore Export Cable Corridor (ECC) - Trenchless
- Onshore Export Cable Corridor (ECC) - Open Cut or Trenchless
- Primary Construction Compound
- Cable Installation Compound
- Indicative Haul Road
- Enabling Access Track
- Order Limits 400 m Buffer - Winter Bird Core Survey Area



Coordinate System: British National Grid





0 0.25 0.5 km

Scale: 1:10,000

A3 Page Size

Environmental Statement Version 2
Examination Update
Winter Bird Survey 2022/23 - ECC Winter
Bird Survey Results - Skylark


Figure 22.3.70.6

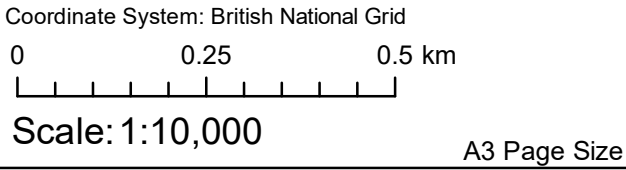 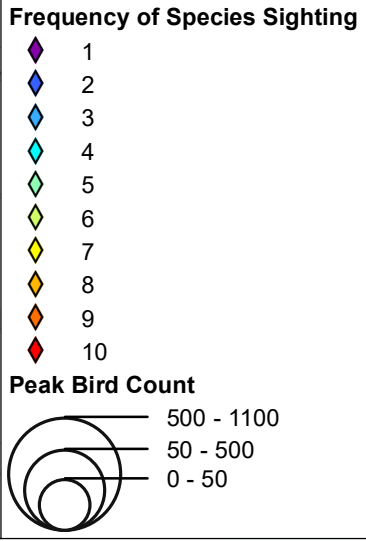 

Environmental Statement Version 2
Examination Update
Winter Bird Survey 2022/23 - ECC Winter
Bird Survey Results - Skylark

Figure 22.3.70.7



 

Frequency of Species Sighting

- 1
- 2
- 3
- 4
- 5
- 6
- 7
- 8
- 9
- 10

Peak Bird Count

- 500 - 1100
- 50 - 500
- 0 - 50

Legend

- Order Limits
- Onshore Segment Break
- Construction Access Location (AC)
- Haul Road Crossing Location (HC)
- Onshore Export Cable Corridor (ECC) - Trenchless
- Onshore Export Cable Corridor (ECC) - Open Cut or Trenchless
- Secondary Construction Compound
- Cable Installation Compound
- Indicative Haul Road
- Enabling Access Track
- Order Limits 400 m Buffer - Winter Bird Core Survey Area



Coordinate System: British National Grid

0 0.25 0.5 km


Scale: 1:10,000

A3 Page Size

Environmental Statement Version 2
Examination Update
Winter Bird Survey 2022/23 - ECC Winter
Bird Survey Results - Skylark

Figure 22.3.70.8



 

Legend





- Order Limits
- Onshore Segment Break
- Construction Access Location (AC)
- Haul Road Crossing Location (HC)
- Onshore Export Cable Corridor (ECC) - Trenchless
- Onshore Export Cable Corridor (ECC) - Open Cut or Trenchless
- Primary Construction Compound
- Cable Installation Compound
- Indicative Haul Road
- Enabling Access Track
- Order Limits 400 m Buffer - Winter Bird Core Survey Area



Coordinate System: British National Grid
0 0.25 0.5 km
Scale: 1:10,000
A3 Page Size

Environmental Statement Version 2
Examination Update
Winter Bird Survey 2022/23 - ECC Winter Bird Survey Results - Skylark

Figure 22.3.70.9

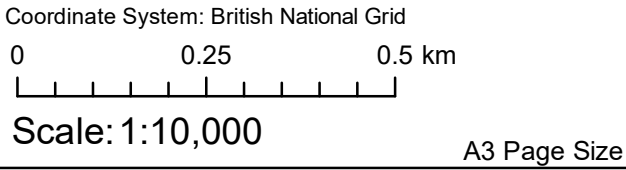   

Environmental Statement Version 2
Examination Update
Winter Bird Survey 2022/23 - ECC Winter
Bird Survey Results - Skylark




Figure 22.3.70.10



554000

555000

556000

   

Environmental Statement Version 2
Examination Update
Winter Bird Survey 2022/23 - ECC Winter
Bird Survey Results - Cetti's Warbler

Figure 22.3.71.1



554000





555000

556000

374000

375000





376000

    

Environmental Statement Version 2
Examination Update
Winter Bird Survey 2022/23 - ECC Winter
Bird Survey Results - Tree Sparrow

Figure 22.3.72.1




    

Environmental Statement Version 2
Examination Update
Winter Bird Survey 2022/23 - ECC Winter
Bird Survey Results - Tree Sparrow

Figure 22.3.72.2

Document Path: \\gis1\as\GIS Projects\11\Projects\05356 - Gobe Consultants Ltd\00012 GTR4 Outer Dowsing Tech\GIS\Drawings\Wing\2024 05 S51\DS\001\001\TA\TA 3.22.2 Wintering Birds\05356 00012 1411 0 Wint Birds ECC Tree Sparrow.mxd

 

Legend

- Order Limits
- Onshore Segment Break
- Construction Access Location (AC)
- Haul Road Crossing Location (HC)
- Onshore Export Cable Corridor (ECC) - Trenchless
- Onshore Export Cable Corridor (ECC) - Open Cut or Trenchless
- Secondary Construction Compound
- Cable Installation Compound
- Temporary Access Track
- Indicative Haul Road
- Highway Alterations
- Enabling Access Track
- Order Limits 400 m Buffer - Winter Bird Core Survey Area



Coordinate System: British National Grid

0 0.25 0.5 km

Scale: 1:10,000

A3 Page Size

Environmental Statement Version 2
Examination Update
Winter Bird Survey 2022/23 - ECC Winter
Bird Survey Results - Tree Sparrow


Figure 22.3.72.3



Date: 18/02/2025
Produced By: CLN
Revision: 2.0



© Crown copyright [and
database rights] (2024)
0100031673

 

Legend

- Order Limits
- Construction Access Location (AC)
- Haul Road Crossing Location (HC)
- Onshore Export Cable Corridor (ECC) - Trenchless
- Onshore Export Cable Corridor (ECC) - Open Cut or Trenchless
- Primary Construction Compound
- Cable Installation Compound
- Indicative Haul Road
- Enabling Access Track
- Order Limits 400 m Buffer - Winter Bird Core Survey Area



Coordinate System: British National Grid



0 0.25 0.5 km

Scale: 1:10,000

A3 Page Size

Environmental Statement Version 2
Examination Update
Winter Bird Survey 2022/23 - ECC Winter
Bird Survey Results - Tree Sparrow

Figure 22.3.72.4

  

- Legend**
- Order Limits
 - Onshore Segment Break
 - Construction Access Location (AC)
 - Onshore Export Cable Corridor (ECC) - Trenchless
 - Onshore Export Cable Corridor (ECC) - Open Cut or Trenchless
 - Primary Construction Compound
 - Cable Installation Compound
 - Temporary Access Track
 - Indicative Haul Road
 - Enabling Access Track
 - Order Limits 400 m Buffer - Winter Bird Core Survey Area



Coordinate System: British National Grid


0 0.25 0.5 km

Scale: 1:10,000

A3 Page Size

Environmental Statement Version 2
Examination Update
Winter Bird Survey 2022/23 - ECC Winter
Bird Survey Results - Linnet

Figure 22.3.73.1

 

Legend

- Order Limits
- Onshore Segment Break
- Construction Access Location (AC)
- Haul Road Crossing Location (HC)
- Onshore Export Cable Corridor (ECC) - Trenchless
- Onshore Export Cable Corridor (ECC) - Open Cut or Trenchless
- Primary Construction Compound
- Secondary Construction Compound
- Cable Installation Compound
- Temporary Access Track
- Indicative Haul Road
- Construction Access Track / Potential Bridge Reinforcement
- Enabling Access Track
- Order Limits 400 m Buffer - Winter Bird Core Survey Area



Coordinate System: British National Grid

0 0.25 0.5 km

Scale: 1:10,000

A3 Page Size

Environmental Statement Version 2
Examination Update
Winter Bird Survey 2022/23 - ECC Winter
Bird Survey Results - Linnet

Figure 22.3.73.2



OUTER DOWING
OFFSHORE WIND







SLR

Date: 18/02/2025
Produced By: CLN
Revision: 2.0

© Crown copyright [and database rights] (2024)
0100031673





Document Path: \\gis1\as\GIS\Projects\1\Project\05356 - Gole Consultants Ltd\00012 GTR Outer Dowing\Tech\GIS\Drawings\Wing\2024 05 S51\DS\0\linnet\TA\TA 3.22.2 Wintering Birds\05356 00012 1368.0 Wint Birds ECC Linnet.mxd

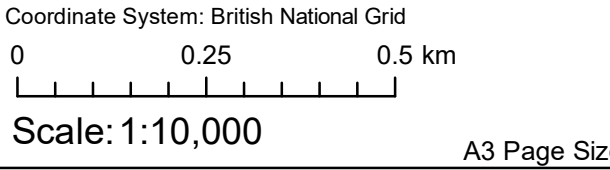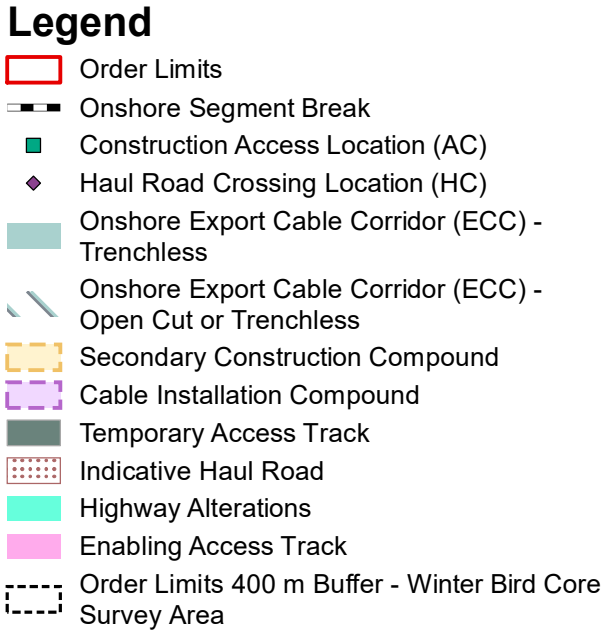  

Environmental Statement Version 2
Examination Update
Winter Bird Survey 2022/23 - ECC Winter
Bird Survey Results - Linnet


Figure 22.3.73.3



    

Environmental Statement Version 2
Examination Update
Winter Bird Survey 2022/23 - ECC Winter
Bird Survey Results - Linnet

Figure 22.3.73.4

 

Frequency of Species Sighting

- 1
- 2
- 3
- 4
- 5
- 6
- 7
- 8
- 9
- 10

Peak Bird Count

- 500 - 1100
- 50 - 500
- 0 - 50

Legend

- Order Limits
- Onshore Segment Break
- Construction Access Location (AC)
- Onshore Export Cable Corridor (ECC) - Trenchless
- Onshore Export Cable Corridor (ECC) - Open Cut or Trenchless
- Primary Construction Compound
- Cable Installation Compound
- Temporary Access Track
- Indicative Haul Road
- Enabling Access Track
- Order Limits 400 m Buffer - Winter Bird Core Survey Area



Coordinate System: British National Grid

0 0.25 0.5 km


Scale: 1:10,000

A3 Page Size

Environmental Statement Version 2
Examination Update
Winter Bird Survey 2022/23 - ECC Winter
Bird Survey Results - Yellowhammer

Figure 22.3.74.1



 

Frequency of Species Sighting

- 1
- 2
- 3
- 4
- 5
- 6
- 7
- 8
- 9
- 10

Peak Bird Count

- 500 - 1100
- 50 - 500
- 0 - 50

Legend

- Order Limits
- Onshore Segment Break
- Construction Access Location (AC)
- Haul Road Crossing Location (HC)
- Onshore Export Cable Corridor (ECC) - Trenchless
- Onshore Export Cable Corridor (ECC) - Open Cut or Trenchless
- Secondary Construction Compound
- Cable Installation Compound
- Indicative Haul Road
- Highway Alterations
- Enabling Access Track
- Order Limits 400 m Buffer - Winter Bird Core Survey Area



Coordinate System: British National Grid

0 0.25 0.5 km





Scale: 1:10,000

A3 Page Size

Environmental Statement Version 2
Examination Update
Winter Bird Survey 2022/23 - ECC Winter
Bird Survey Results - Yellowhammer

Figure 22.3.74.3




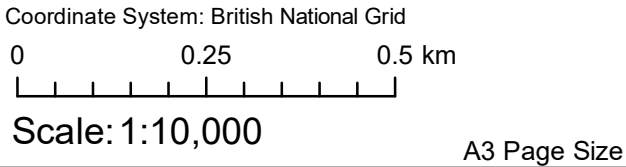   

Environmental Statement Version 2
Examination Update
Winter Bird Survey 2022/23 - ECC Winter
Bird Survey Results - Yellowhammer

Figure 22.3.74.4



 

Frequency of Species Sighting

- 1
- 2
- 3
- 4
- 5
- 6
- 7
- 8
- 9
- 10

Peak Bird Count

- 500 - 1100
- 50 - 500
- 0 - 50

Legend

- Order Limits
- Onshore Segment Break
- Construction Access Location (AC)
- Haul Road Crossing Location (HC)
- Onshore Export Cable Corridor (ECC) - Trenchless
- Onshore Export Cable Corridor (ECC) - Open Cut or Trenchless
- Primary Construction Compound
- Cable Installation Compound
- Indicative Haul Road
- Enabling Access Track
- Order Limits 400 m Buffer - Winter Bird Core Survey Area



Coordinate System: British National Grid

0 0.25 0.5 km

Scale: 1:10,000


A3 Page Size

Environmental Statement Version 2
Examination Update
Winter Bird Survey 2022/23 - ECC Winter
Bird Survey Results - Yellowhammer

Figure 22.3.74.5



Document Path: \\gis1\as\GIS\Projects\1\Projects\05356 - Gole Consultants Ltd\00012 GTR4 Outer Dowsing Tech\GIS\Drawings\Wing\2024 05 S51\DS\0\m\hology\TA\TA 3.22.2 Wintering Birds\05356 00012 1417.0 Wint Birds ECC Yellowhammer.mxd

 


Legend

-  Order Limits
-  Onshore Segment Break
-  Haul Road Crossing Location (HC)
-  Onshore Export Cable Corridor (ECC) - Trenchless
-  Onshore Export Cable Corridor (ECC) - Open Cut or Trenchless
-  Cable Installation Compound
-  Indicative Haul Road
-  Enabling Access Track
-  Order Limits 400 m Buffer - Winter Bird Core Survey Area



Coordinate System: British National Grid

 

Scale: 1:10,000

A3 Page Size

Environmental Statement Version 2
Examination Update
Winter Bird Survey 2022/23 - ECC Winter
Bird Survey Results - Yellowhammer





Figure 22.3.74.6



Date: 19/02/2025
Produced By: CLN
Revision: 2.0




© Crown copyright [and
database rights] (2024)
0100031673

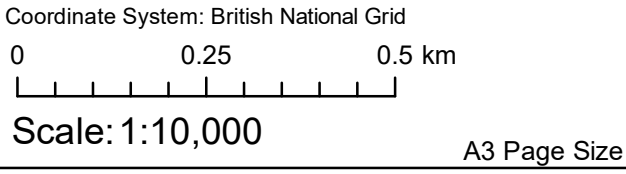   

Environmental Statement Version 2
Examination Update
Winter Bird Survey 2022/23 - ECC Winter
Bird Survey Results - Yellowhammer

Figure 22.3.74.7



 

Frequency of Species Sighting

- 1
- 2
- 3
- 4
- 5
- 6
- 7
- 8
- 9
- 10

Peak Bird Count

- 500 - 1100
- 50 - 500
- 0 - 50

Legend

- Order Limits
- Onshore Segment Break
- Construction Access Location (AC)
- Haul Road Crossing Location (HC)
- Onshore Export Cable Corridor (ECC) - Trenchless
- Onshore Export Cable Corridor (ECC) - Open Cut or Trenchless
- Primary Construction Compound
- Cable Installation Compound
- Indicative Haul Road
- Enabling Access Track
- Order Limits 400 m Buffer - Winter Bird Core Survey Area



Coordinate System: British National Grid

0 0.25 0.5 km

Scale: 1:10,000


A3 Page Size

Environmental Statement Version 2
Examination Update
Winter Bird Survey 2022/23 - ECC Winter
Bird Survey Results - Yellowhammer

Figure 22.3.74.8



Document Path: \\gis1\as\GIS\Projects\11\Projects\05356 - Gobe Consultants Ltd\00012 GTR4 Outer Dowsing Tech\GIS\Drawings\Wing\2024 05 S51\DS\Ordnance Survey\TA17A 3.22.2 Wintering Birds\05356 00012 1417.0 Wint Birds ECC Yellowhammer.mxd

 

Frequency of Species Sighting

- 1
- 2
- 3
- 4
- 5
- 6
- 7
- 8
- 9
- 10

Peak Bird Count

- 500 - 1100
- 50 - 500
- 0 - 50

Legend

- Order Limits
- Onshore Segment Break
- Construction Access Location (AC)
- Onshore Export Cable Corridor (ECC) - Trenchless
- Onshore Export Cable Corridor (ECC)- Open Cut or Trenchless
- Primary Construction Compound
- Cable Installation Compound
- Temporary Access Track
- Indicative Haul Road
- Enabling Access Track
- Order Limits 400 m Buffer - Winter Bird Core Survey Area



Coordinate System: British National Grid

0 0.25 0.5 km


Scale: 1:10,000

A3 Page Size

Environmental Statement Version 2
Examination Update
Winter Bird Survey 2022/23 - ECC Winter
Bird Survey Results - Reed Bunting

Figure 22.3.75.1



 

Legend

- Order Limits
- Onshore Segment Break
- Construction Access Location (AC)
- Haul Road Crossing Location (HC)
- Onshore Export Cable Corridor (ECC) - Trenchless
- Onshore Export Cable Corridor (ECC)- Open Cut or Trenchless
- Secondary Construction Compound
- Cable Installation Compound
- Temporary Access Track
- Indicative Haul Road
- Highway Alterations
- Enabling Access Track
- Order Limits 400 m Buffer - Winter Bird Core Survey Area



Coordinate System: British National Grid
0 0.25 0.5 km
Scale: 1:10,000
A3 Page Size

Environmental Statement Version 2
Examination Update
Winter Bird Survey 2022/23 - ECC Winter
Bird Survey Results - Reed Bunting


Figure 22.3.75.2



Date: 18/02/2025
Produced By: CLN
Revision: 2.0



© Crown copyright [and
database rights] (2024)
0100031673

 

Frequency of Species Sighting

- 1
- 2
- 3
- 4
- 5
- 6
- 7
- 8
- 9
- 10

Peak Bird Count

- 500 - 1100
- 50 - 500
- 0 - 50

Legend

- Order Limits
- Onshore Segment Break
- Construction Access Location (AC)
- Haul Road Crossing Location (HC)
- Onshore Export Cable Corridor (ECC) - Trenchless
- Onshore Export Cable Corridor (ECC)- Open Cut or Trenchless
- Primary Construction Compound
- Cable Installation Compound
- Indicative Haul Road
- Enabling Access Track
- Order Limits 400 m Buffer - Winter Bird Core Survey Area



Coordinate System: British National Grid

0 0.25 0.5 km

Scale: 1:10,000

A3 Page Size

Environmental Statement Version 2
Examination Update
Winter Bird Survey 2022/23 - ECC Winter
Bird Survey Results - Reed Bunting

Figure 22.3.75.3

