



EAST PARK ENERGY

East Park Energy

EN010141

Works Plan

Document Reference: EN010141/DR/2.3

Infrastructure Planning (Applications: Prescribed Forms and
Procedure) Regulations 2009: Regulation 5(2)(j)

September 2025

Version P01

EAST PARK ENERGY

Planning Act 2008

Infrastructure Planning (Applications: Prescribed
Forms and Procedure) Regulations 2009

Works Plan


APFP Regulation Reference:	Regulation 5(2)(j)
Planning Inspectorate Scheme Reference:	EN010141
Application Document Number:	EN010141/DR/2.3
Author:	Axis PED Ltd

Version	Date	Status
P01	September 2025	DCO Submission


© AXIS P.E.D. Ltd 2025. All rights reserved.

This document and its accompanying documents contain information which is confidential and is intended only for the use of the client. If you are not one of the intended recipients any disclosure, copying, distribution or action taken in reliance on the contents of the information is strictly prohibited.

Unless expressly agreed, any reproduction of material from this document must be requested and authorised in writing from AXIS P.E.D. Ltd. Authorised reproduction of material must include all copyright and proprietary notices in the same form and manner as the original and must not be modified in any way. Acknowledgement of the source of the material must also be included in all reference

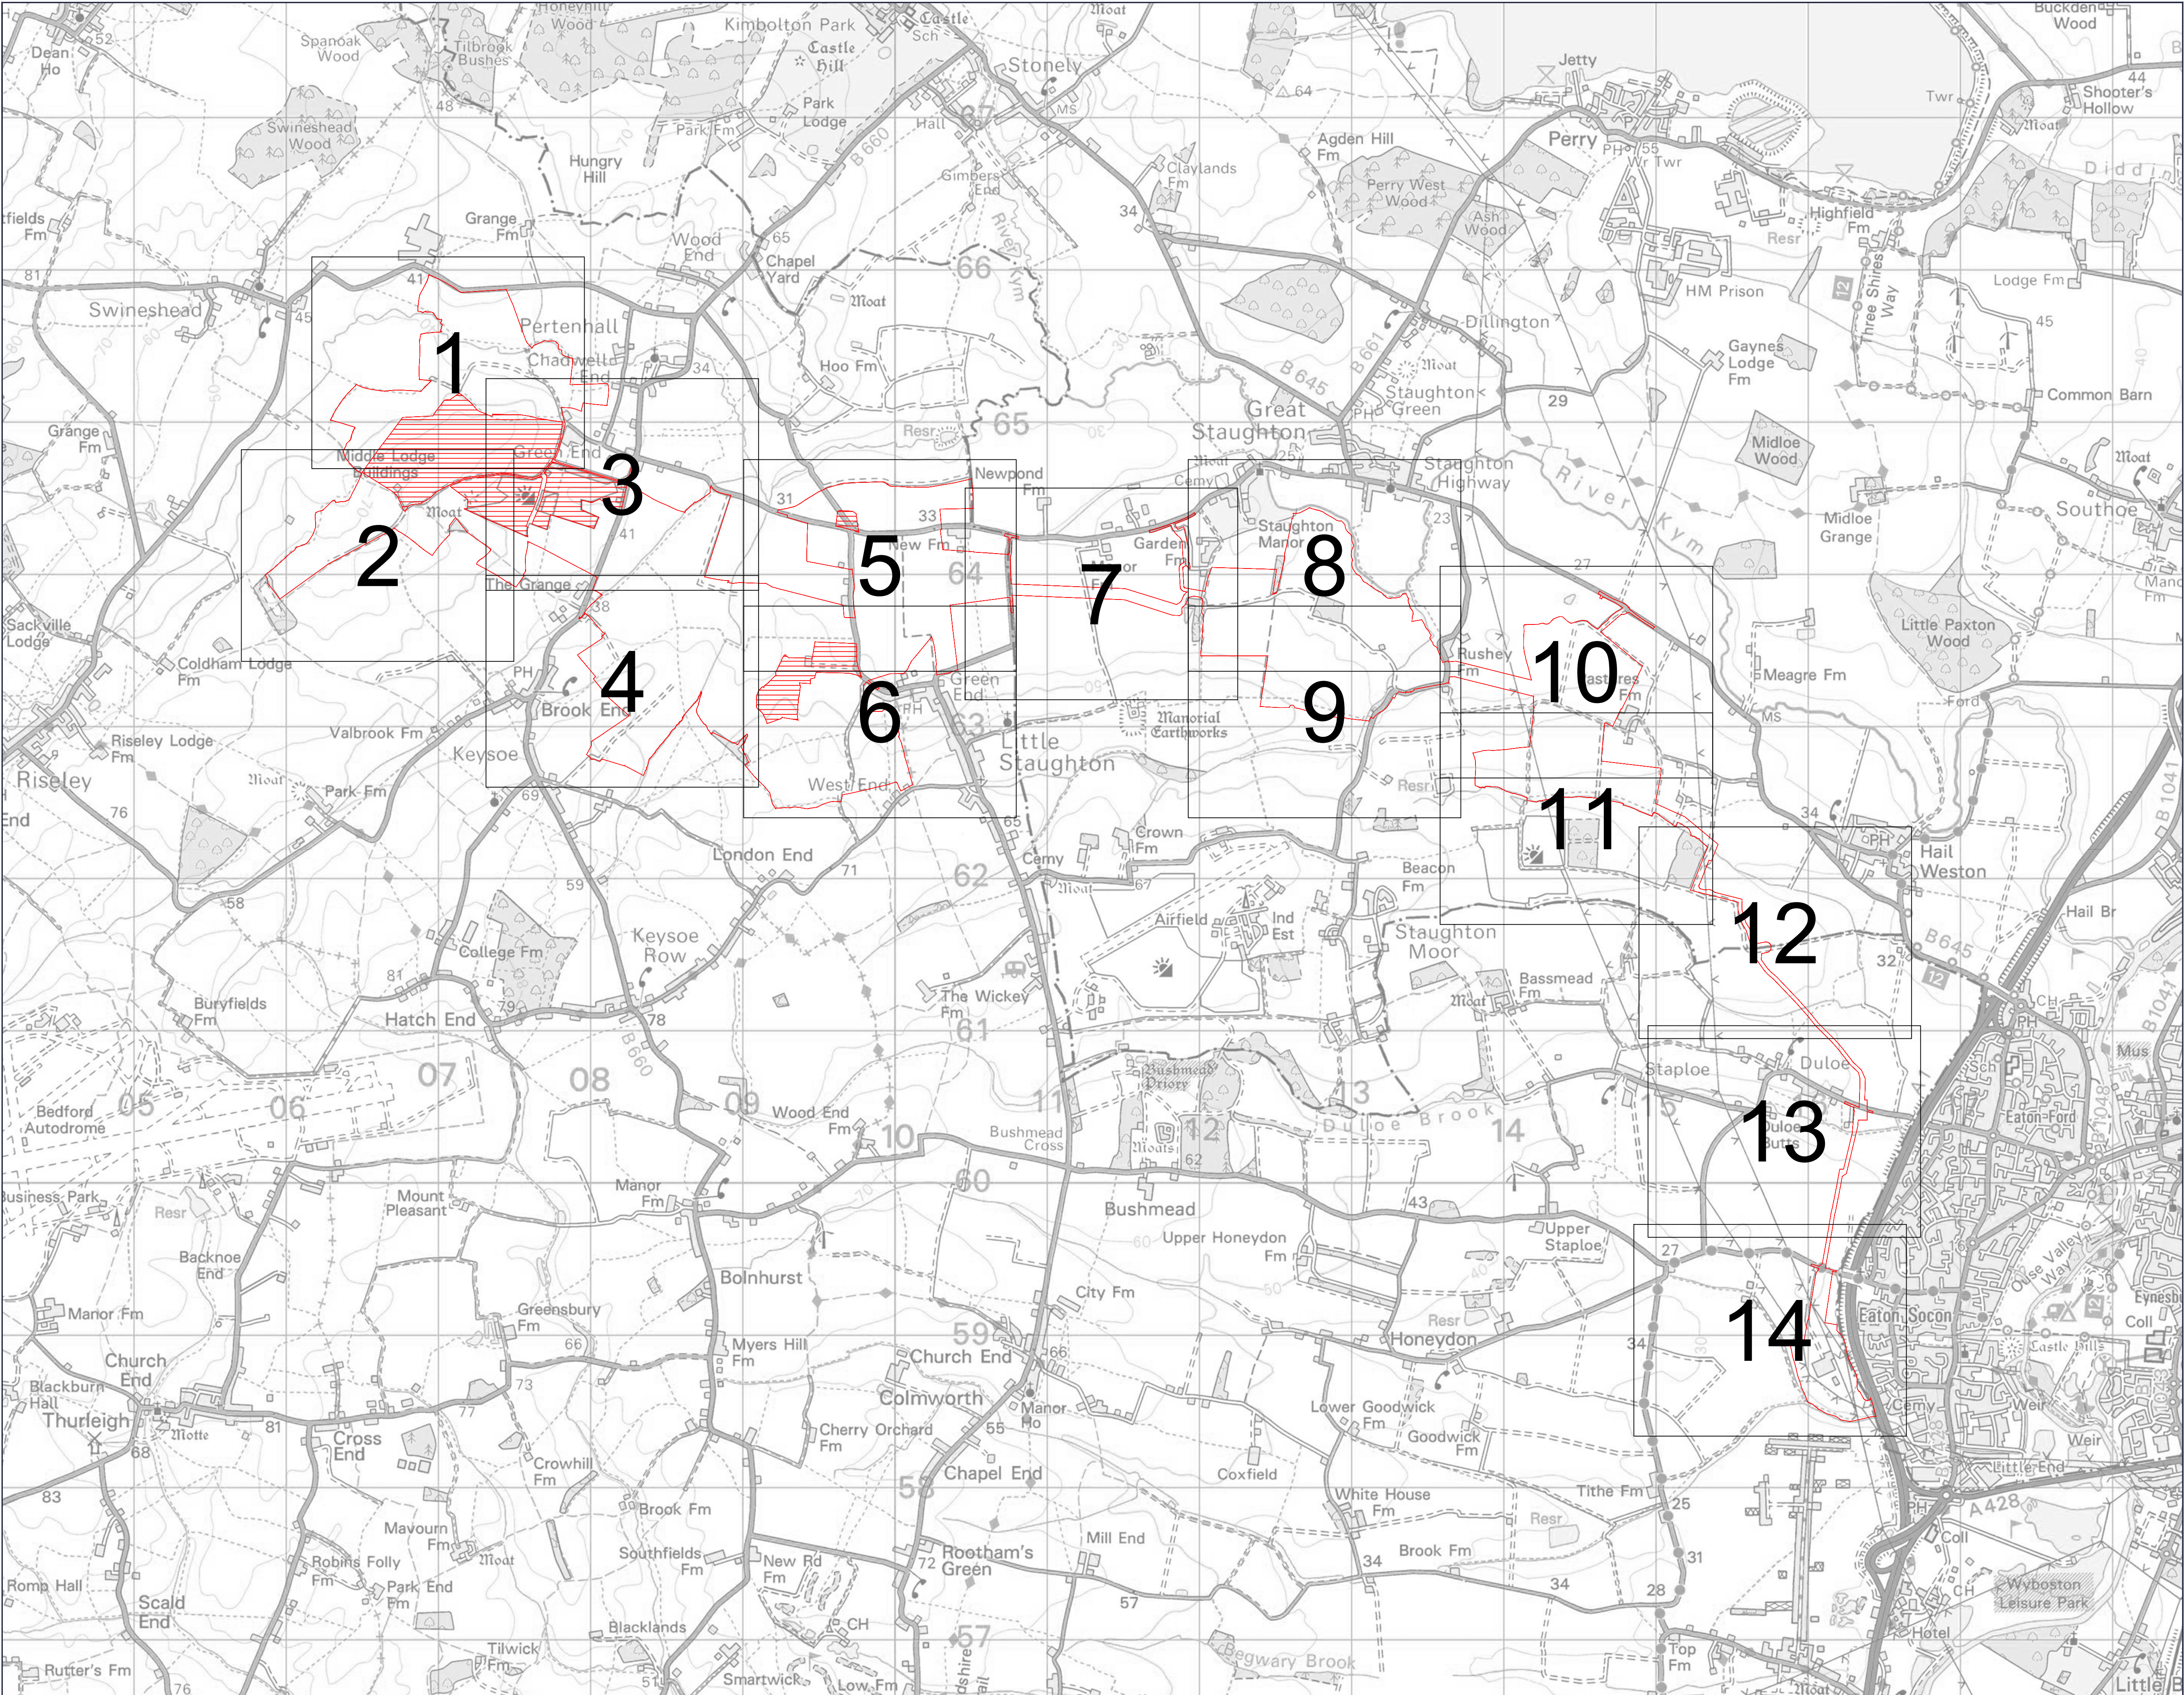

Rev	Date	Comment
P01	30/09/2025	Submission

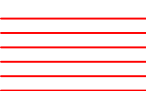-  Order Limits
-  Land Excluded from Order Limits



0344 8700 007
axis.co.uk

Client
BSSL Cambsbed 1 Ltd

Project
East Park Energy

Drawing Title
Works Plan


(Key Plan - Sheet 0 of 14)

Scale
1:20,000 @A1

APFP Reference
Regulation 5(2)(j)

Dwg no
3149-2.3-000


DCO Application
Submission Reference
EN010141/DR/2.3

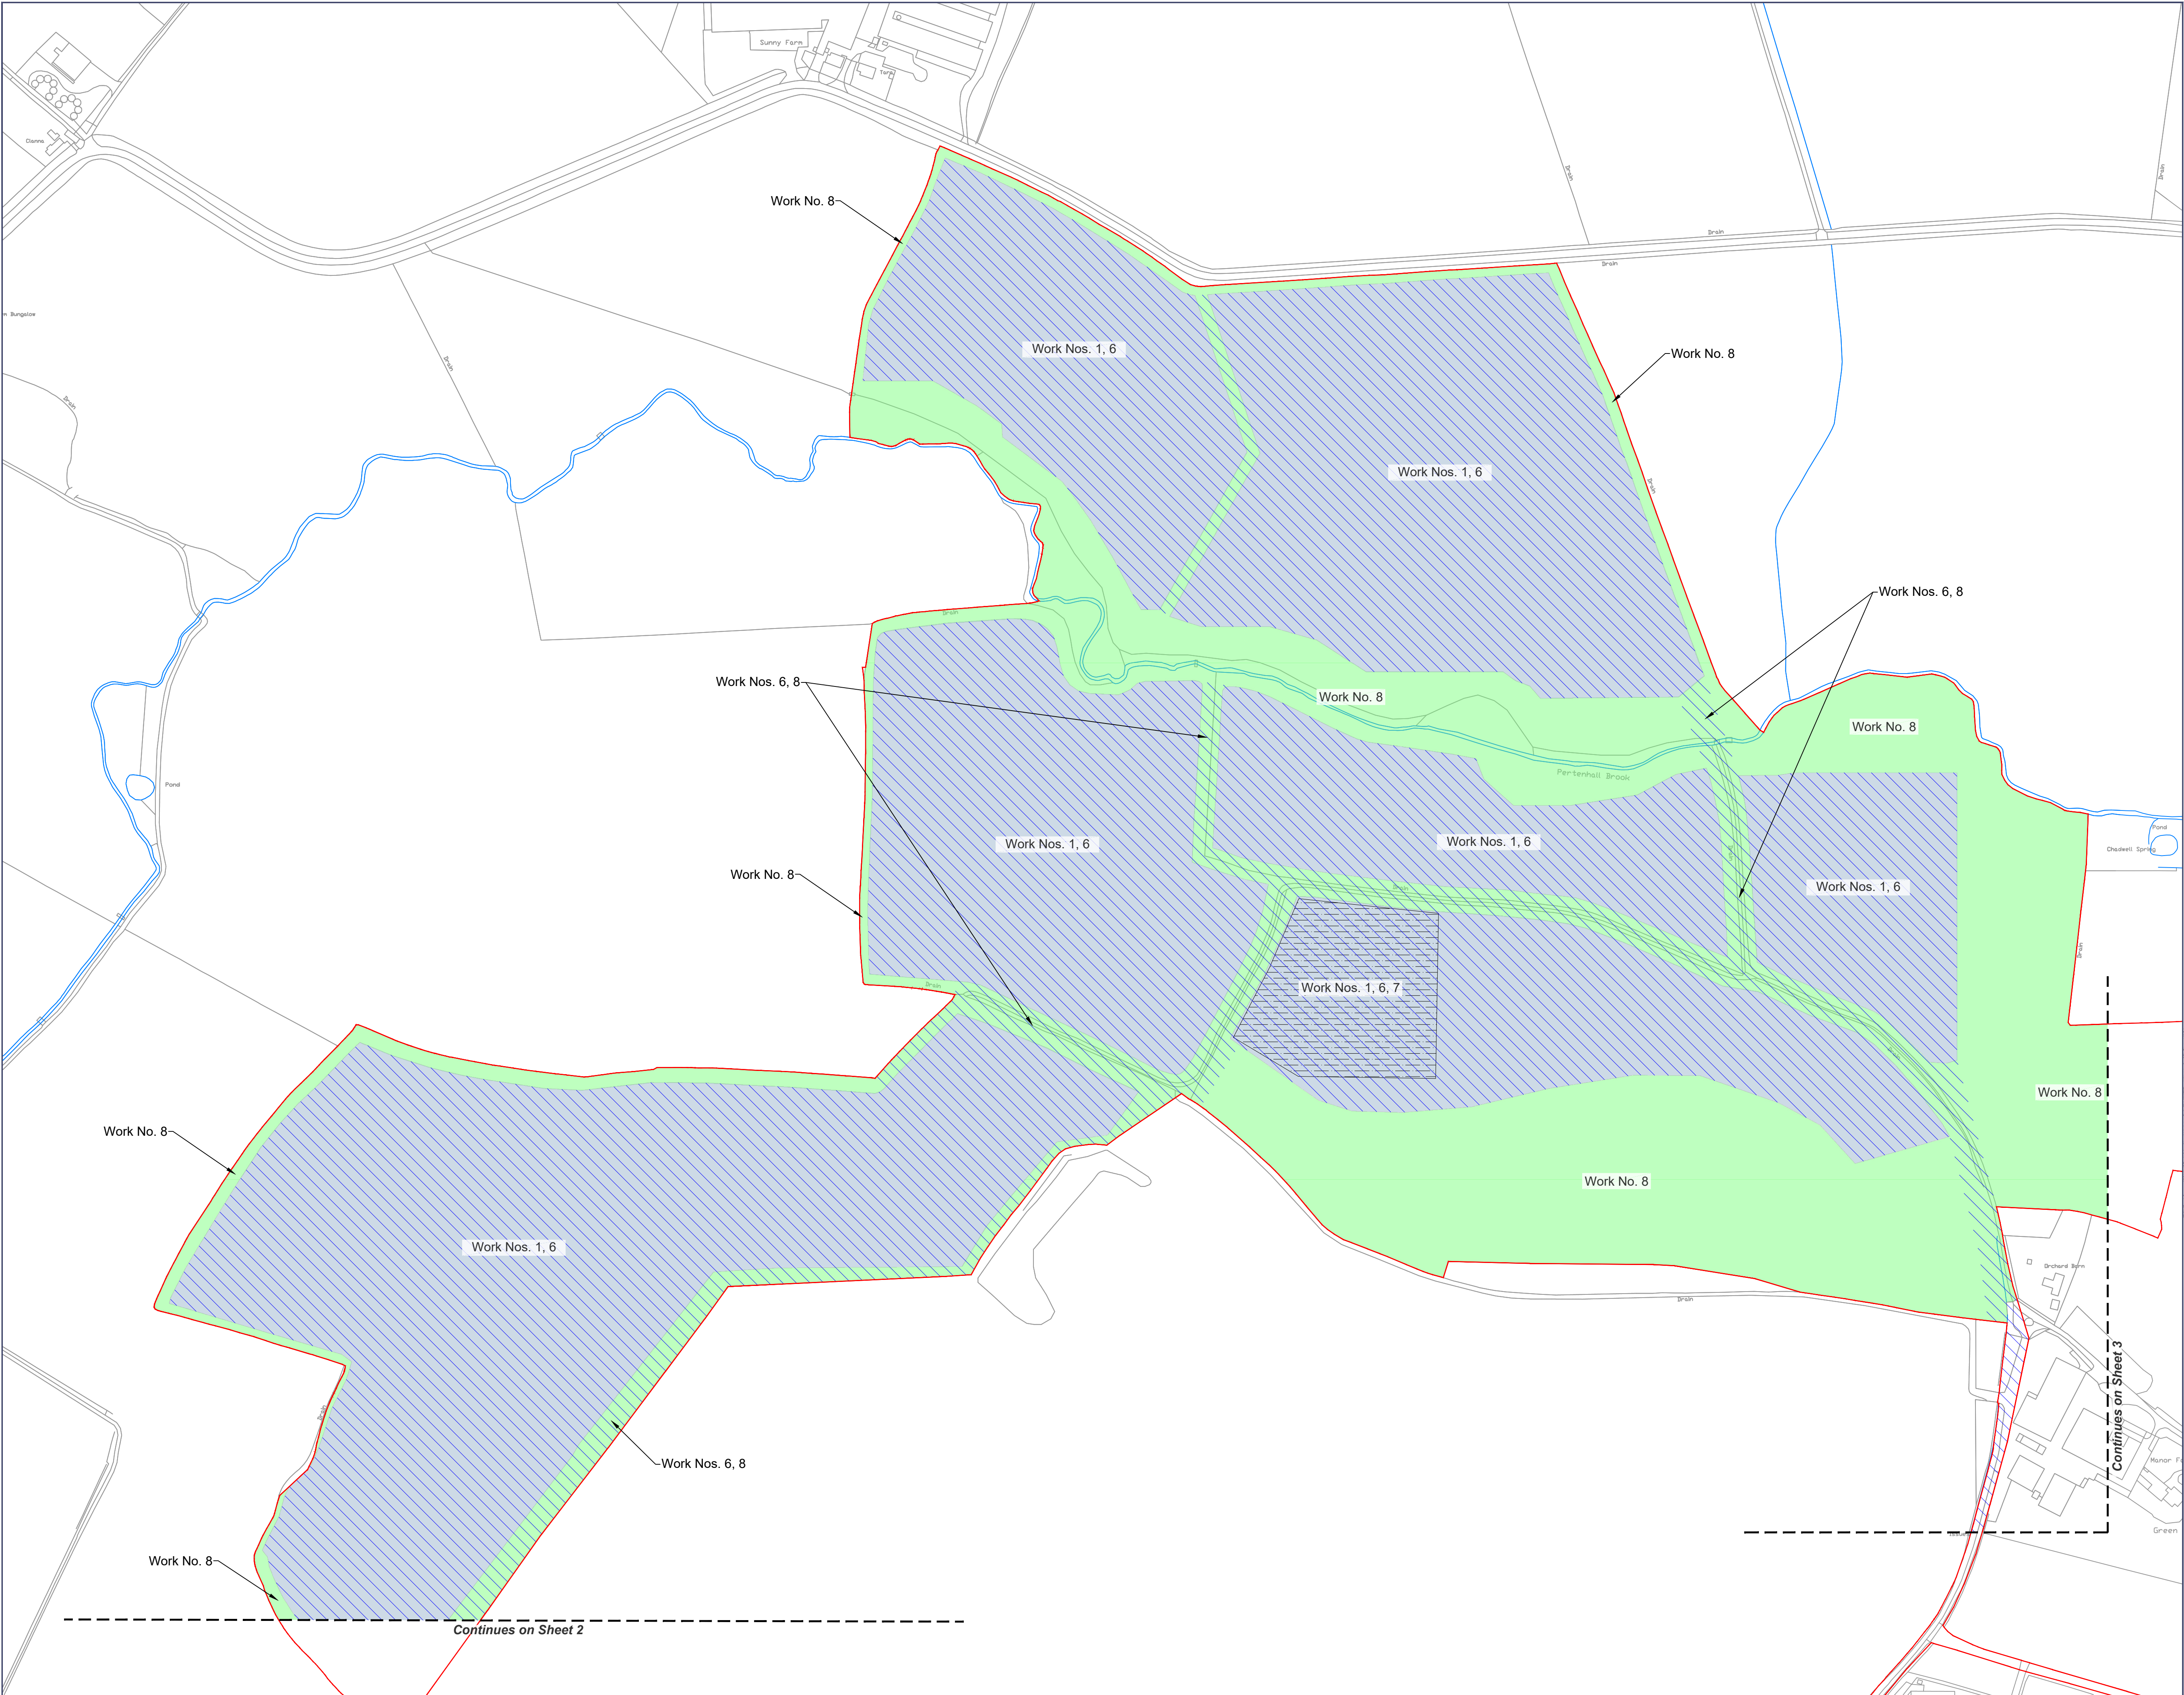

Rev	Date	Comment
P01	30/09/2025	Submission

- Order Limits
- Work No. 1
- Work No. 6
- Work No. 7
- Work No. 8

- Notes:**
- The Works Plan shows the Order Limits and the works comprised in the Authorised Development, as described in Schedule 1 of the **draft Development Consent Order [EN010141/DR/3.1]**. The Works Plan should be read alongside the other Application Documents.
 - The Works Plan shows some Works taking place in combination on the same area of land. The Applicant seeks authorisation for any combination of the Works shown within that area.

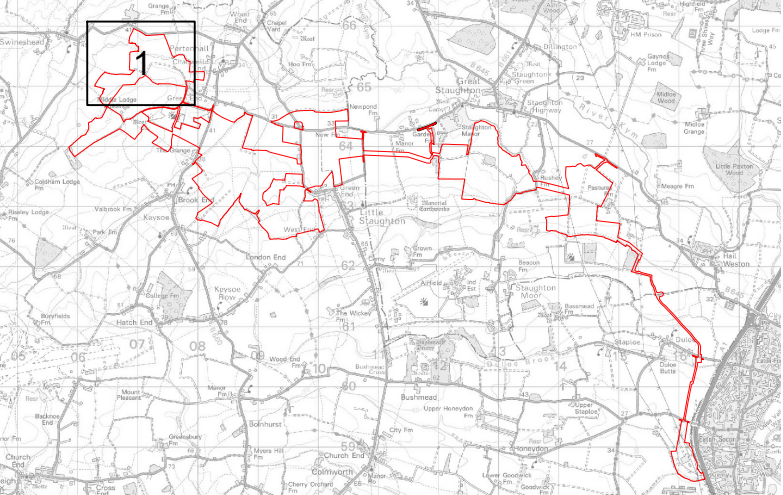

0344 8700 007
axis.co.uk



Client
BSSL Cambsbed 1 Ltd

Project
East Park Energy

Drawing Title


Works Plan
(Sheet 1 of 14)

Scale
1:2500 @A1

APFP Reference
Regulation 5(2)(j)

Status
DCO Application


Submission Reference
EN010141/DR/2.3

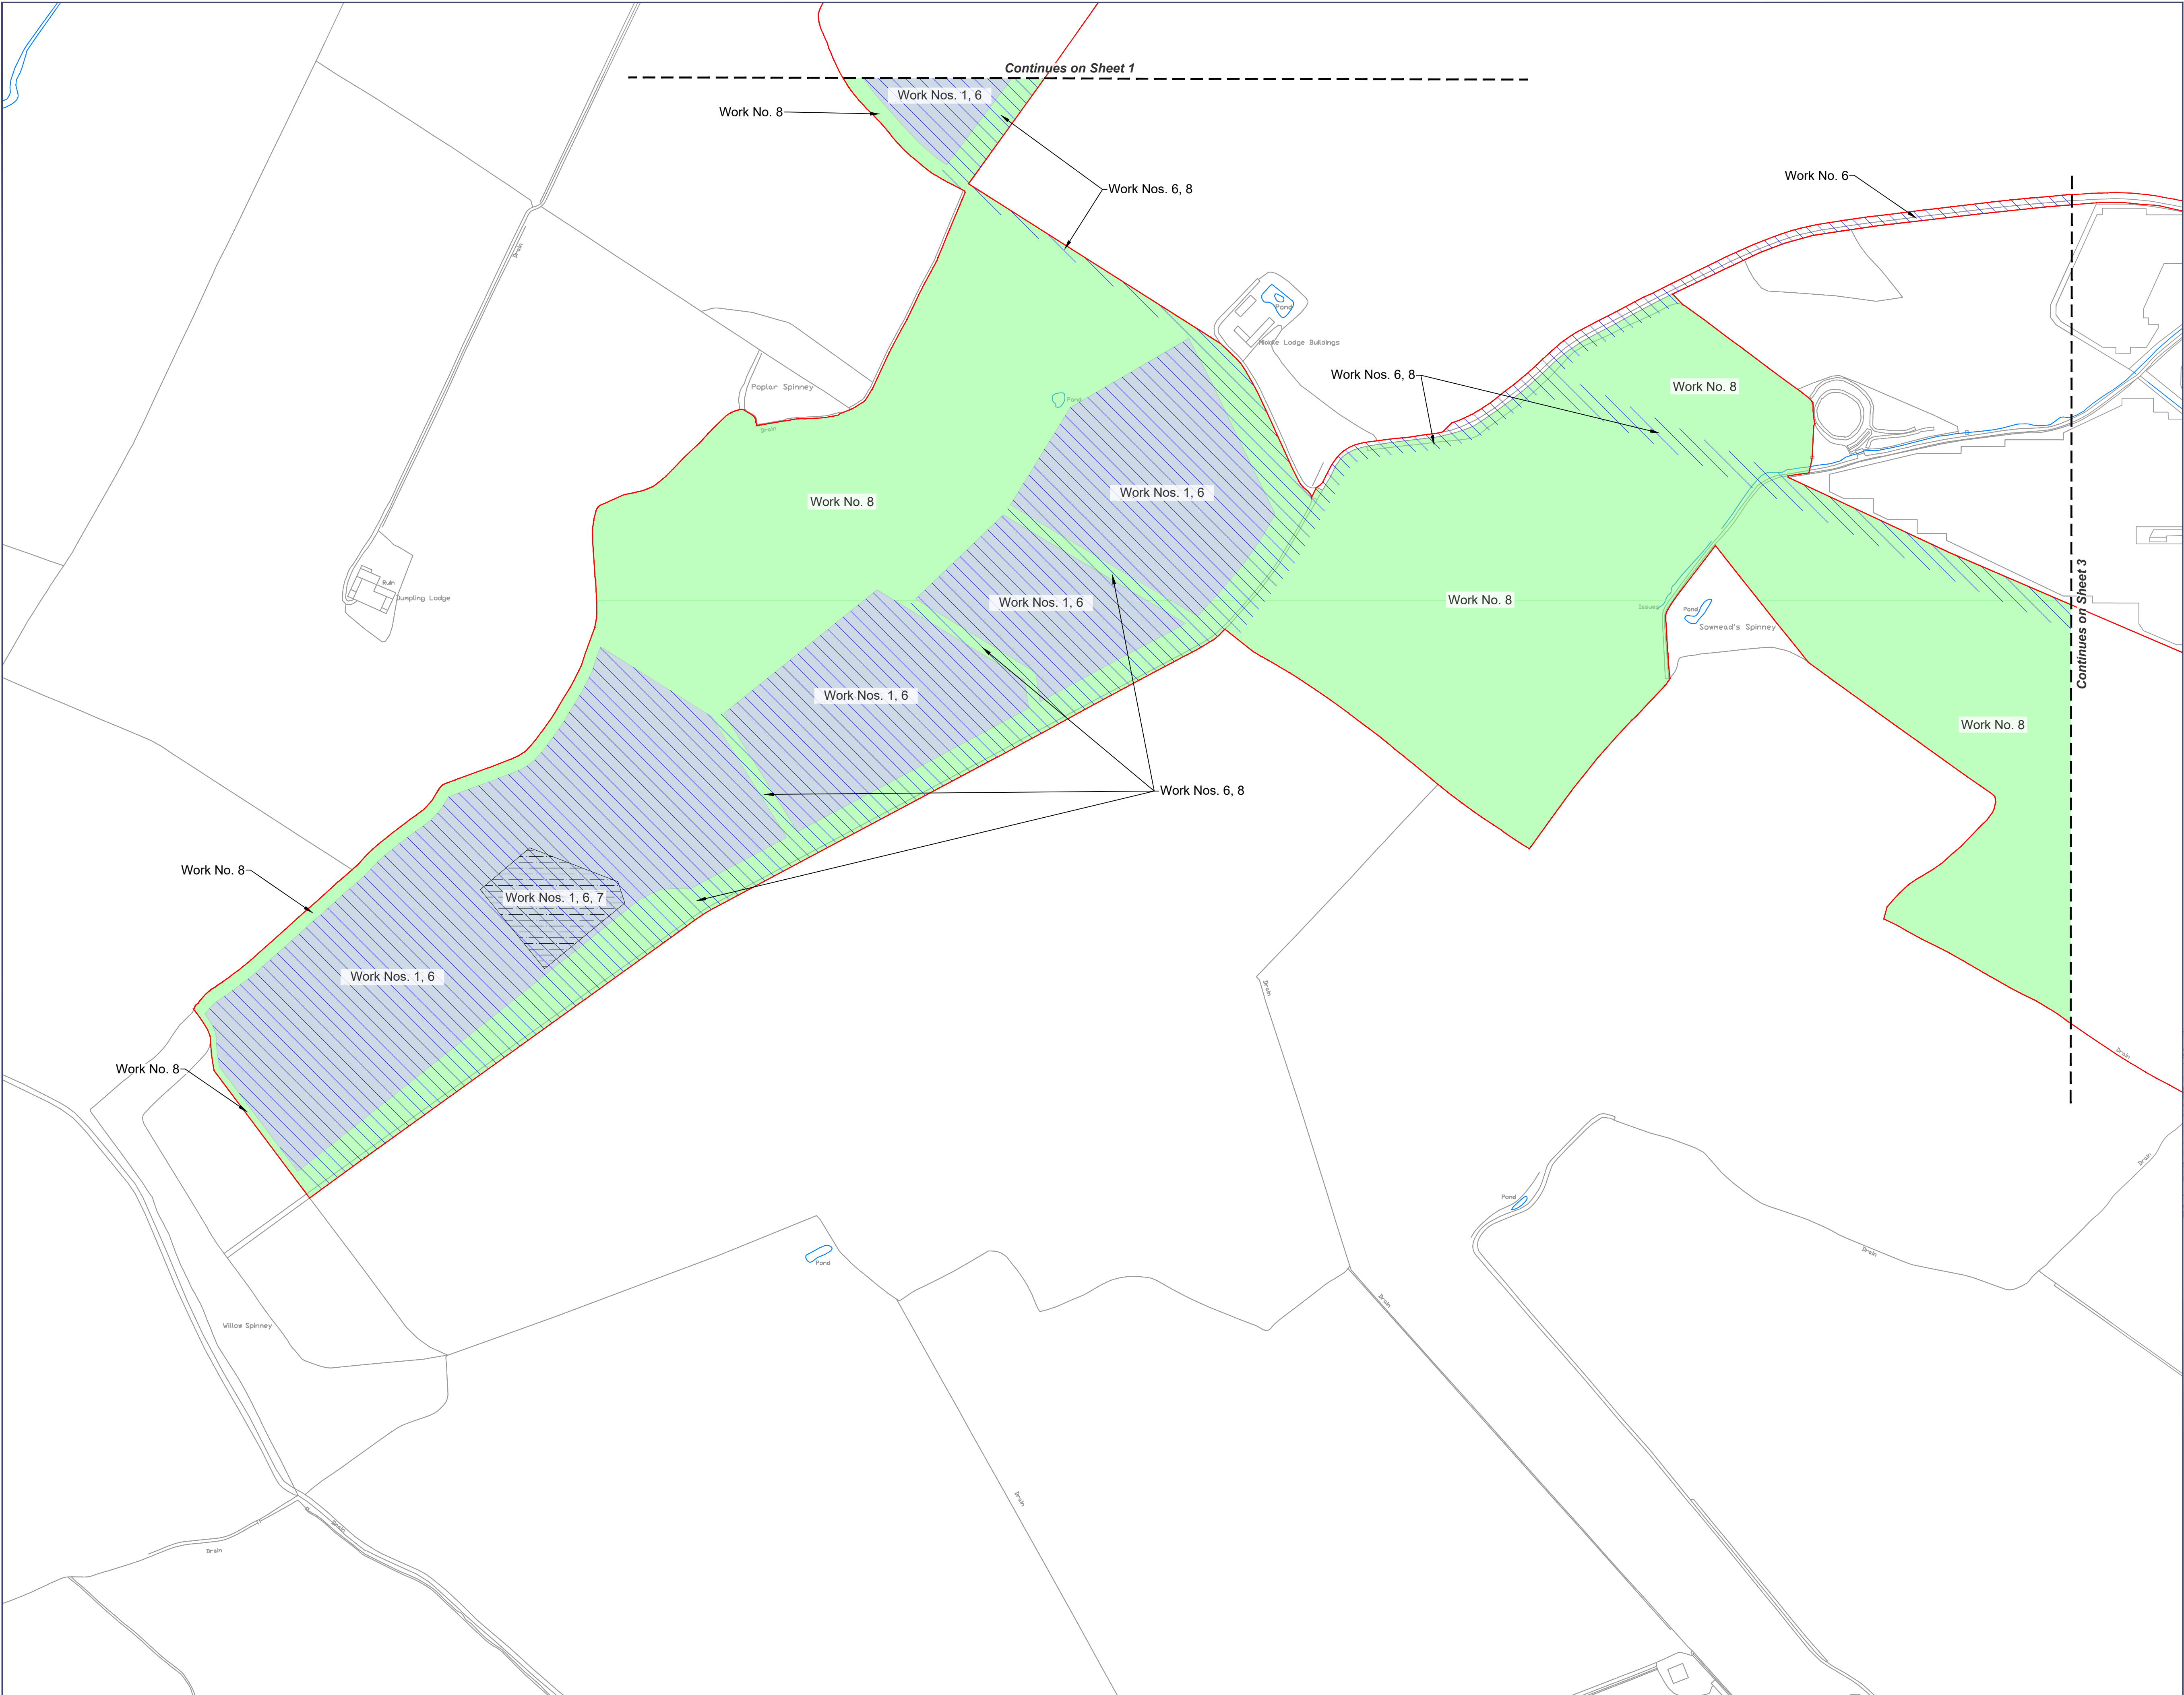

Rev	Date	Comment
P01	30/09/2025	Submission

- Order Limits
- Work No. 1
- Work No. 6
- Work No. 7
- Work No. 8

- Notes:**
- The Works Plan shows the Order Limits and the works comprised in the Authorised Development, as described in Schedule 1 of the **draft Development Consent Order [EN010141/DR/3.1]**. The Works Plan should be read alongside the other Application Documents.
 - The Works Plan shows some Works taking place in combination on the same area of land. The Applicant seeks authorisation for any combination of the Works shown within that area.

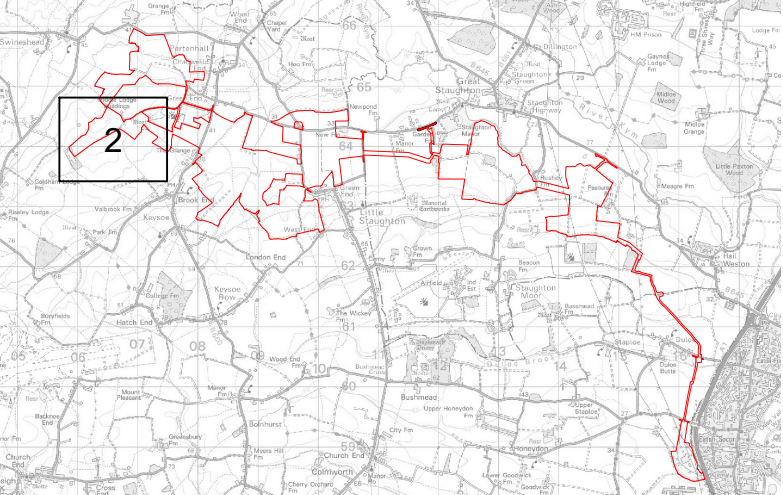

0344 8700 007
axis.co.uk

Client
BSSL Cambsbed 1 Ltd

Project
East Park Energy

Drawing Title
**Works Plan
(Sheet 2 of 14)**

Scale
1:2500 @A1


Status
DCO Application

APFP Reference
Regulation 5(2)(j)

Submission Reference
EN010141/DR/2.3

Dwg no
3149-2.3-002


Rev
P01

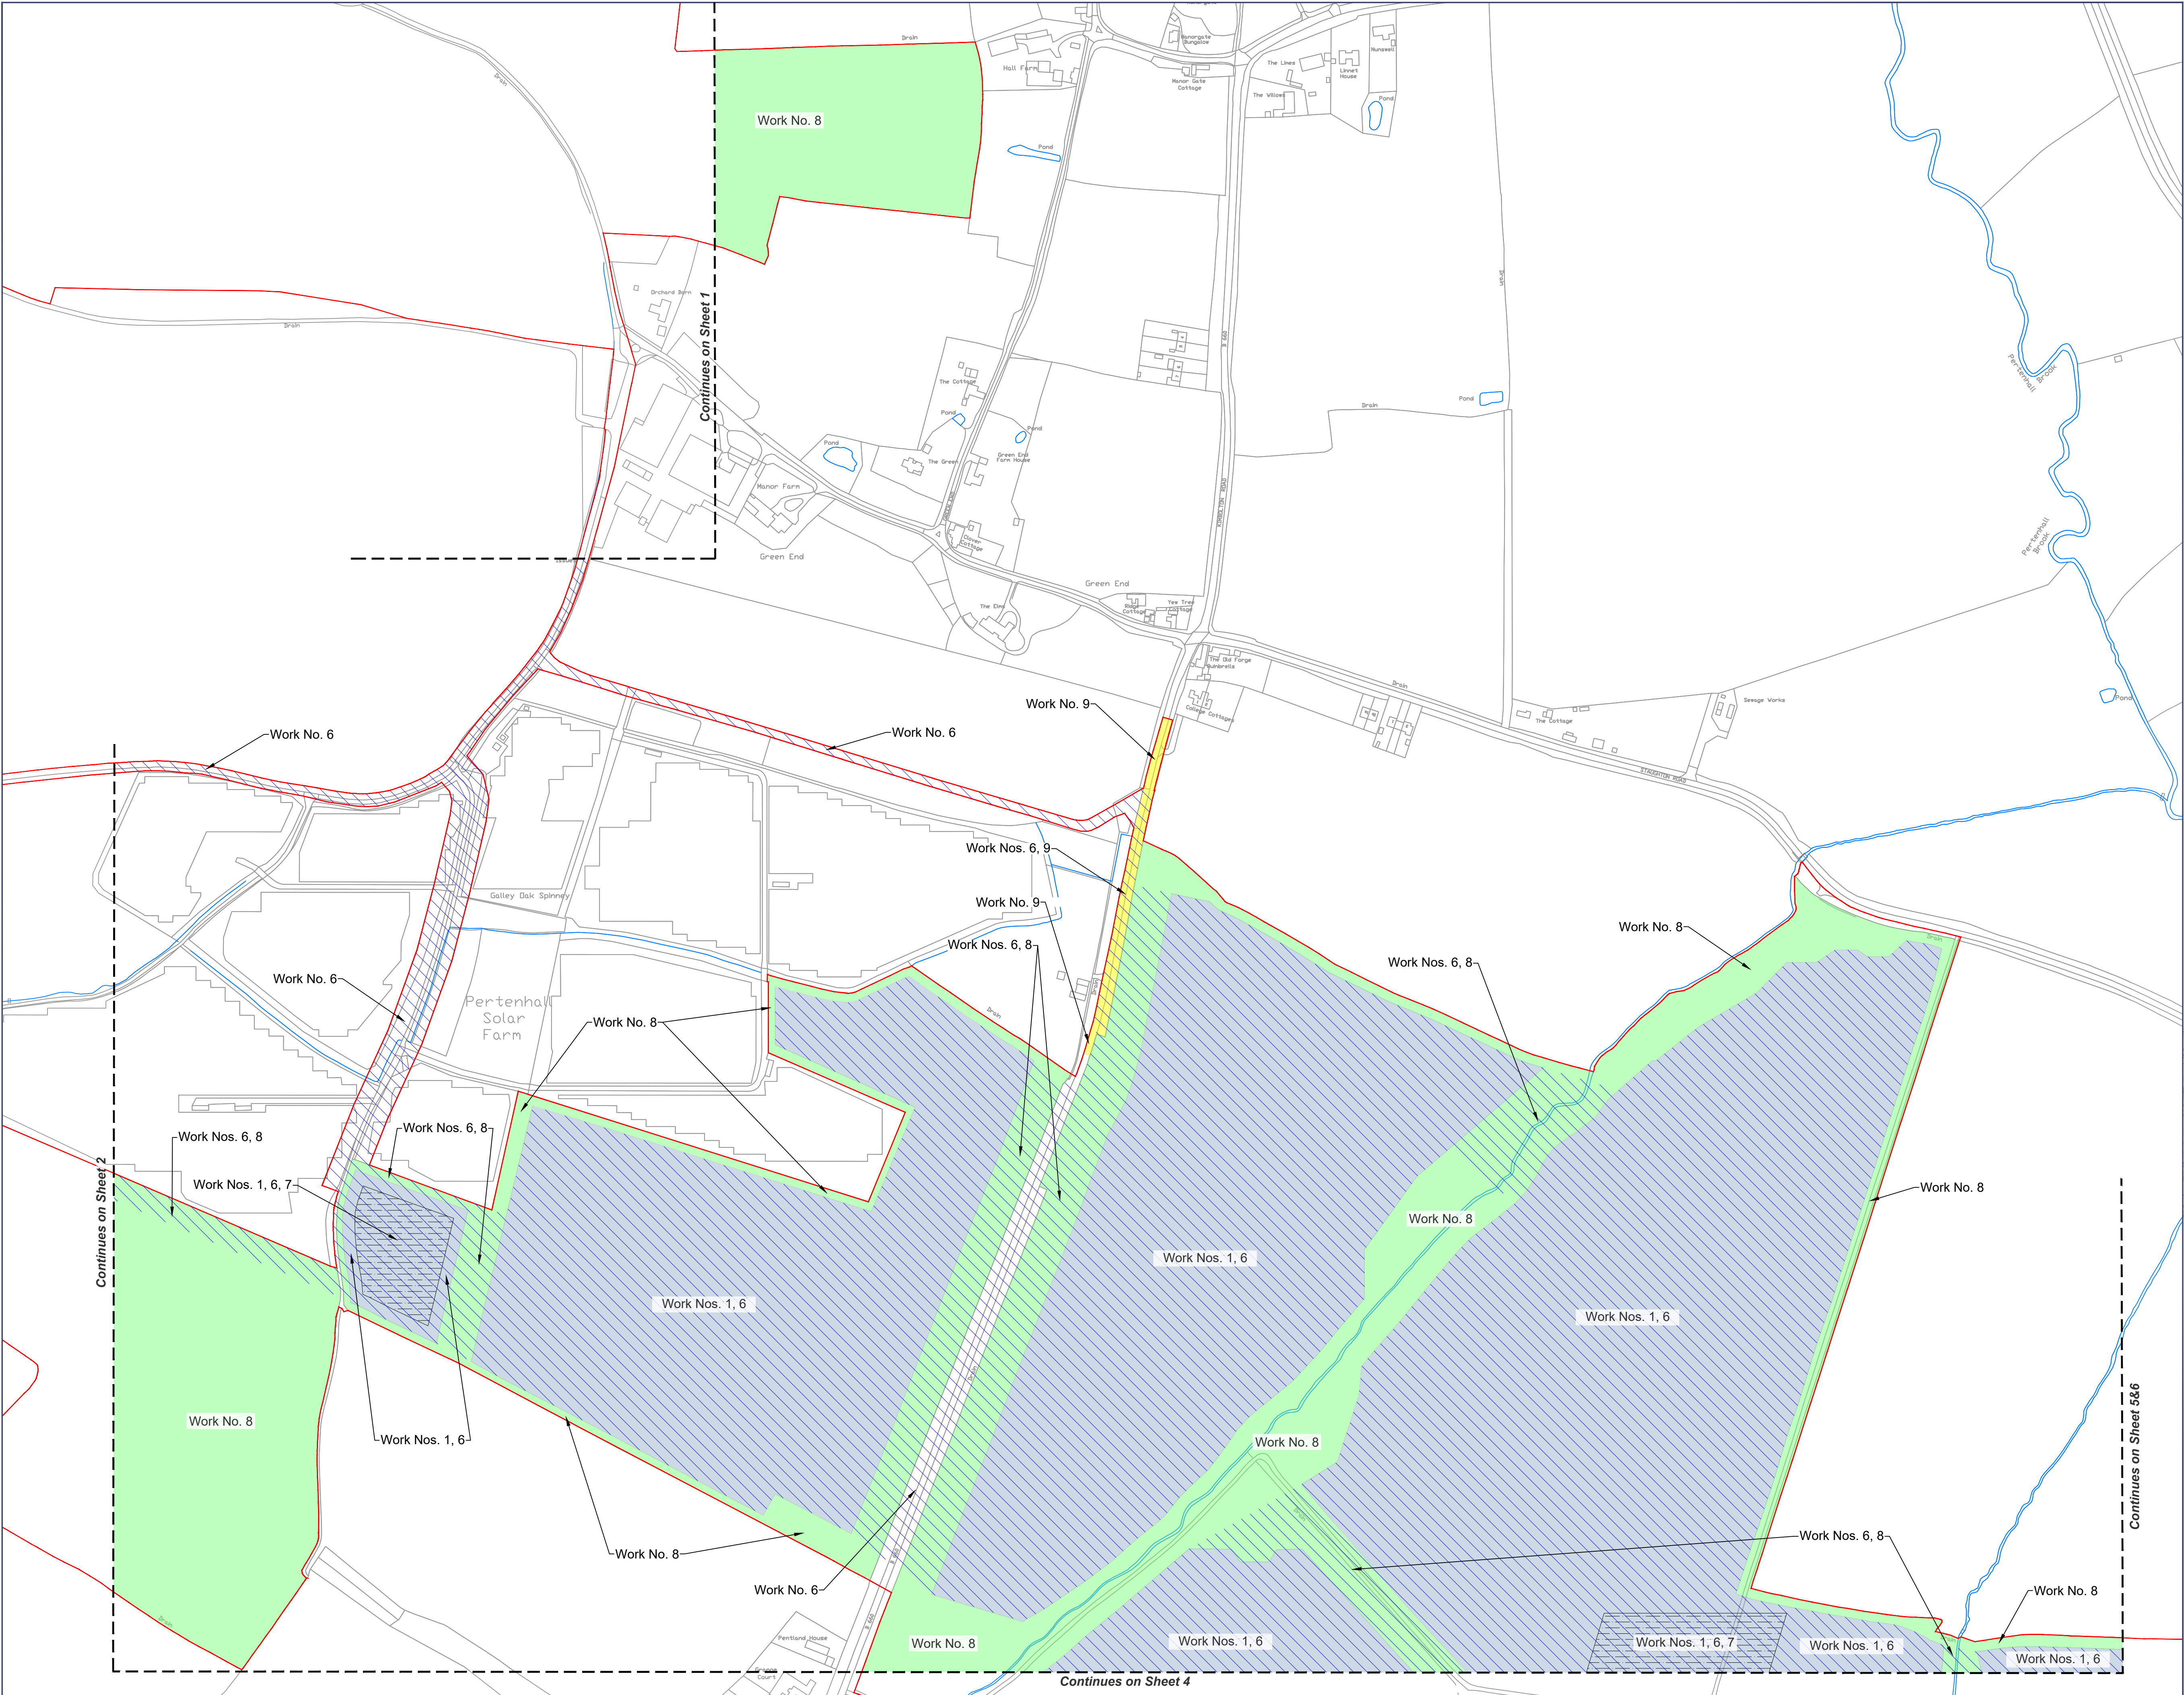

Rev	Date	Comment
P01	30/09/2025	Submission

- Order Limits
- Work No. 1
- Work No. 6
- Work No. 7
- Work No. 8
- Work No. 9

- Notes:**
- The Works Plan shows the Order Limits and the works comprised in the Authorised Development, as described in Schedule 1 of the **draft Development Consent Order [EN010141/DR/3.1]**. The Works Plan should be read alongside the other Application Documents.
 - The Works Plan shows some Works taking place in combination on the same area of land. The Applicant seeks authorisation for any combination of the Works shown within that area.

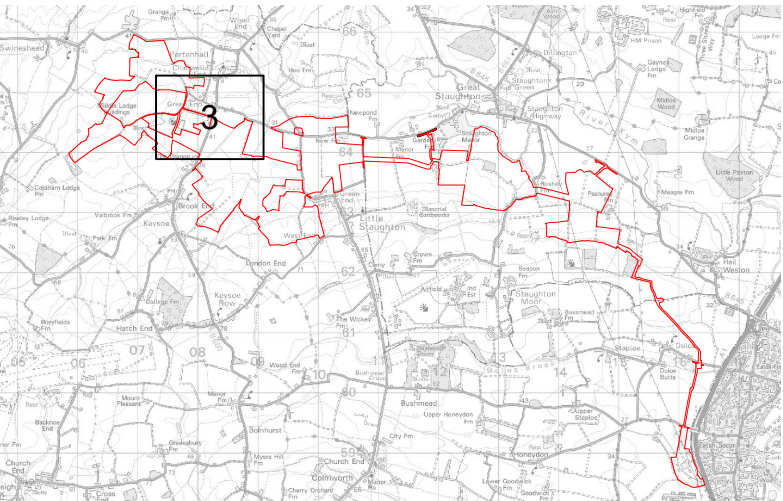

0344 8700 007
axis.co.uk



Client
BSSL Cambsbed 1 Ltd

Project
East Park Energy

Drawing Title
**Works Plan
(Sheet 3 of 14)**

Scale
1:2500 @A1

APFP Reference
Regulation 5(2)(j)


Status
DCO Application

Submission Reference
EN010141/DR/2.3

Dwg no
3149-2.3-003

Rev
P01




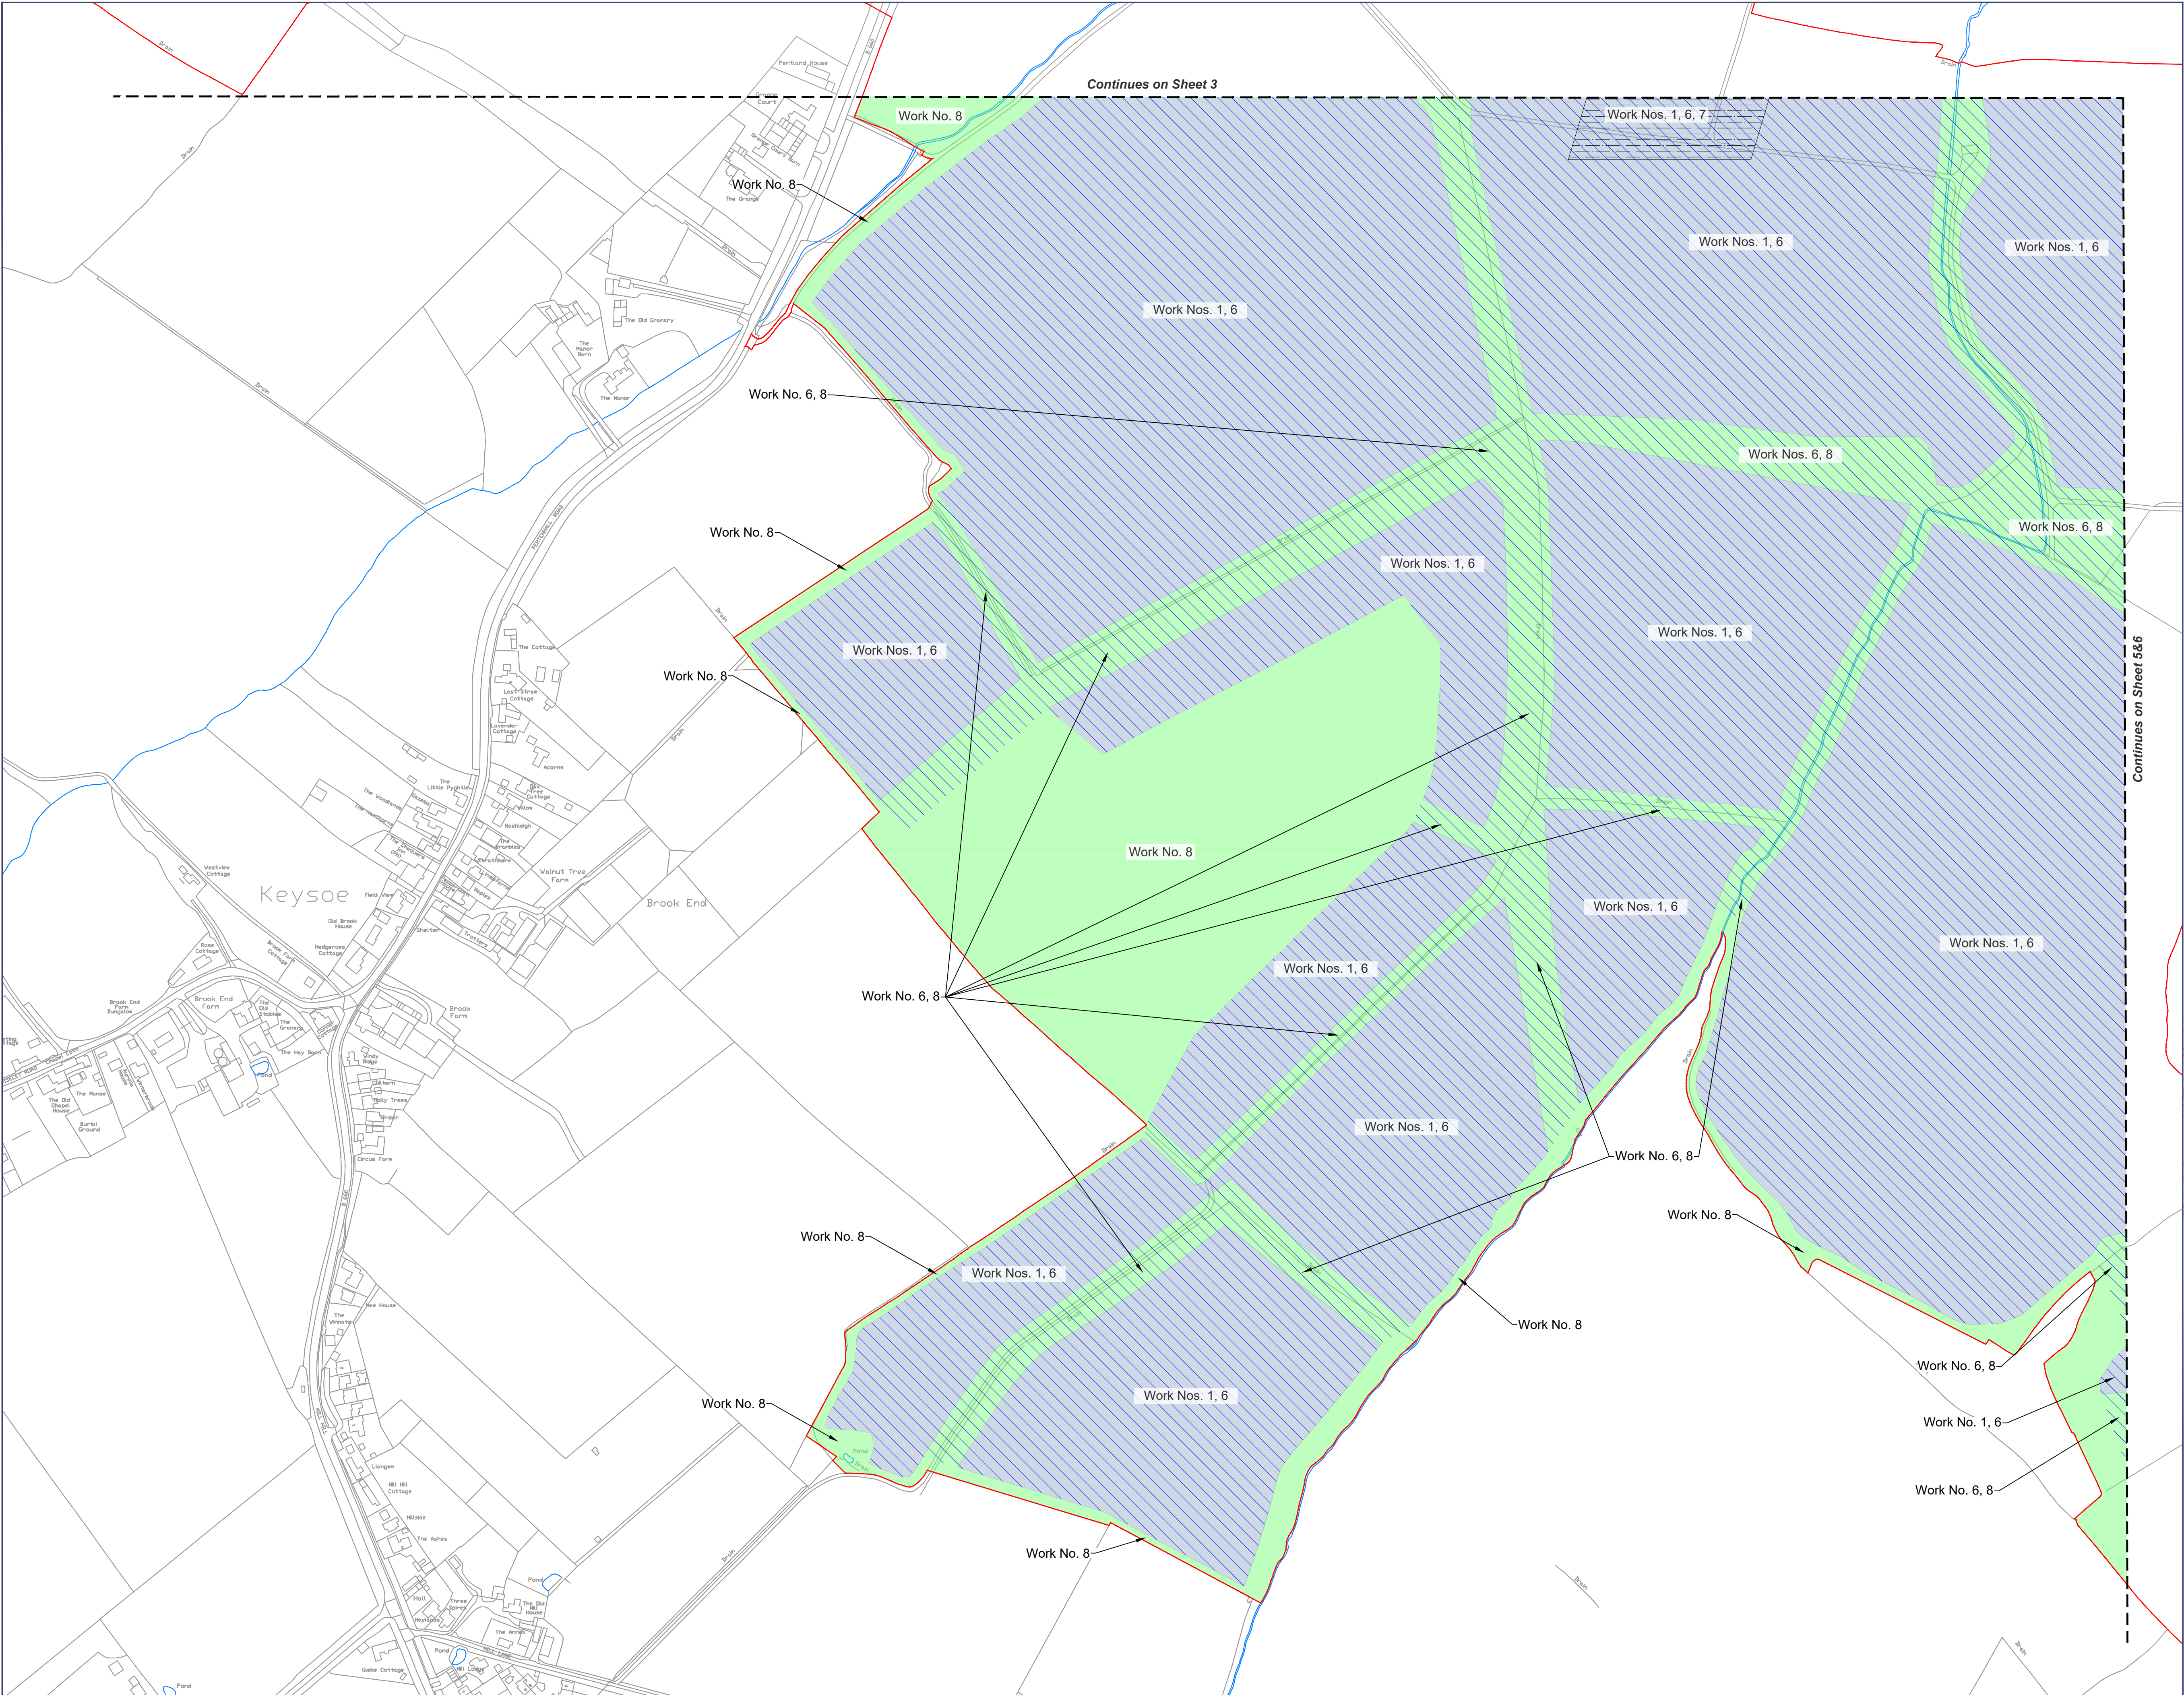

Rev	Date	Comment
P01	30/09/2025	Submission

- Order Limits
- Work No. 1
- Work No. 6
- Work No. 7
- Work No. 8

- Notes:**
- The Works Plan shows the Order Limits and the works comprised in the Authorised Development, as described in Schedule 1 of the **draft Development Consent Order [EN010141/DR/3.1]**. The Works Plan should be read alongside the other Application Documents.
 - The Works Plan shows some Works taking place in combination on the same area of land. The Applicant seeks authorisation for any combination of the Works shown within that area.

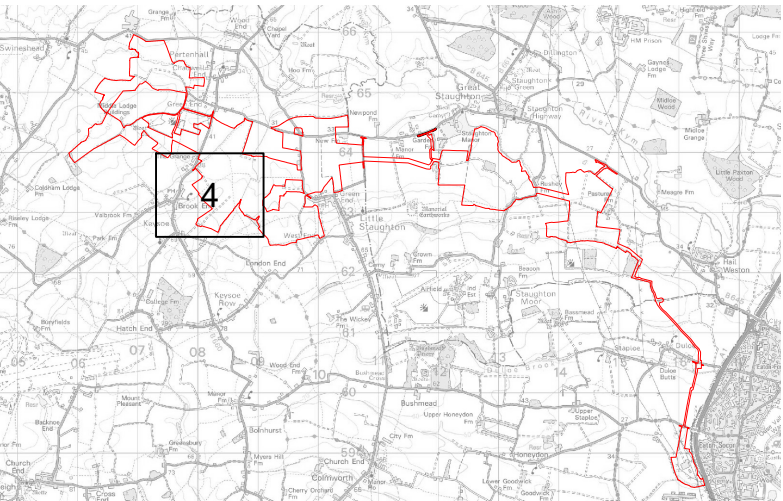

0344 8700 007
axis.co.uk



Client
BSSL Cambsbed 1 Ltd

Project
East Park Energy

Drawing Title
**Works Plan
(Sheet 4 of 14)**

Scale
1:2500 @A1

APFP Reference
Regulation 5(2)(j)


Status
DCO Application

Submission Reference
EN010141/DR/2.3

Dwg no
3149-2.3-004

Rev
P01




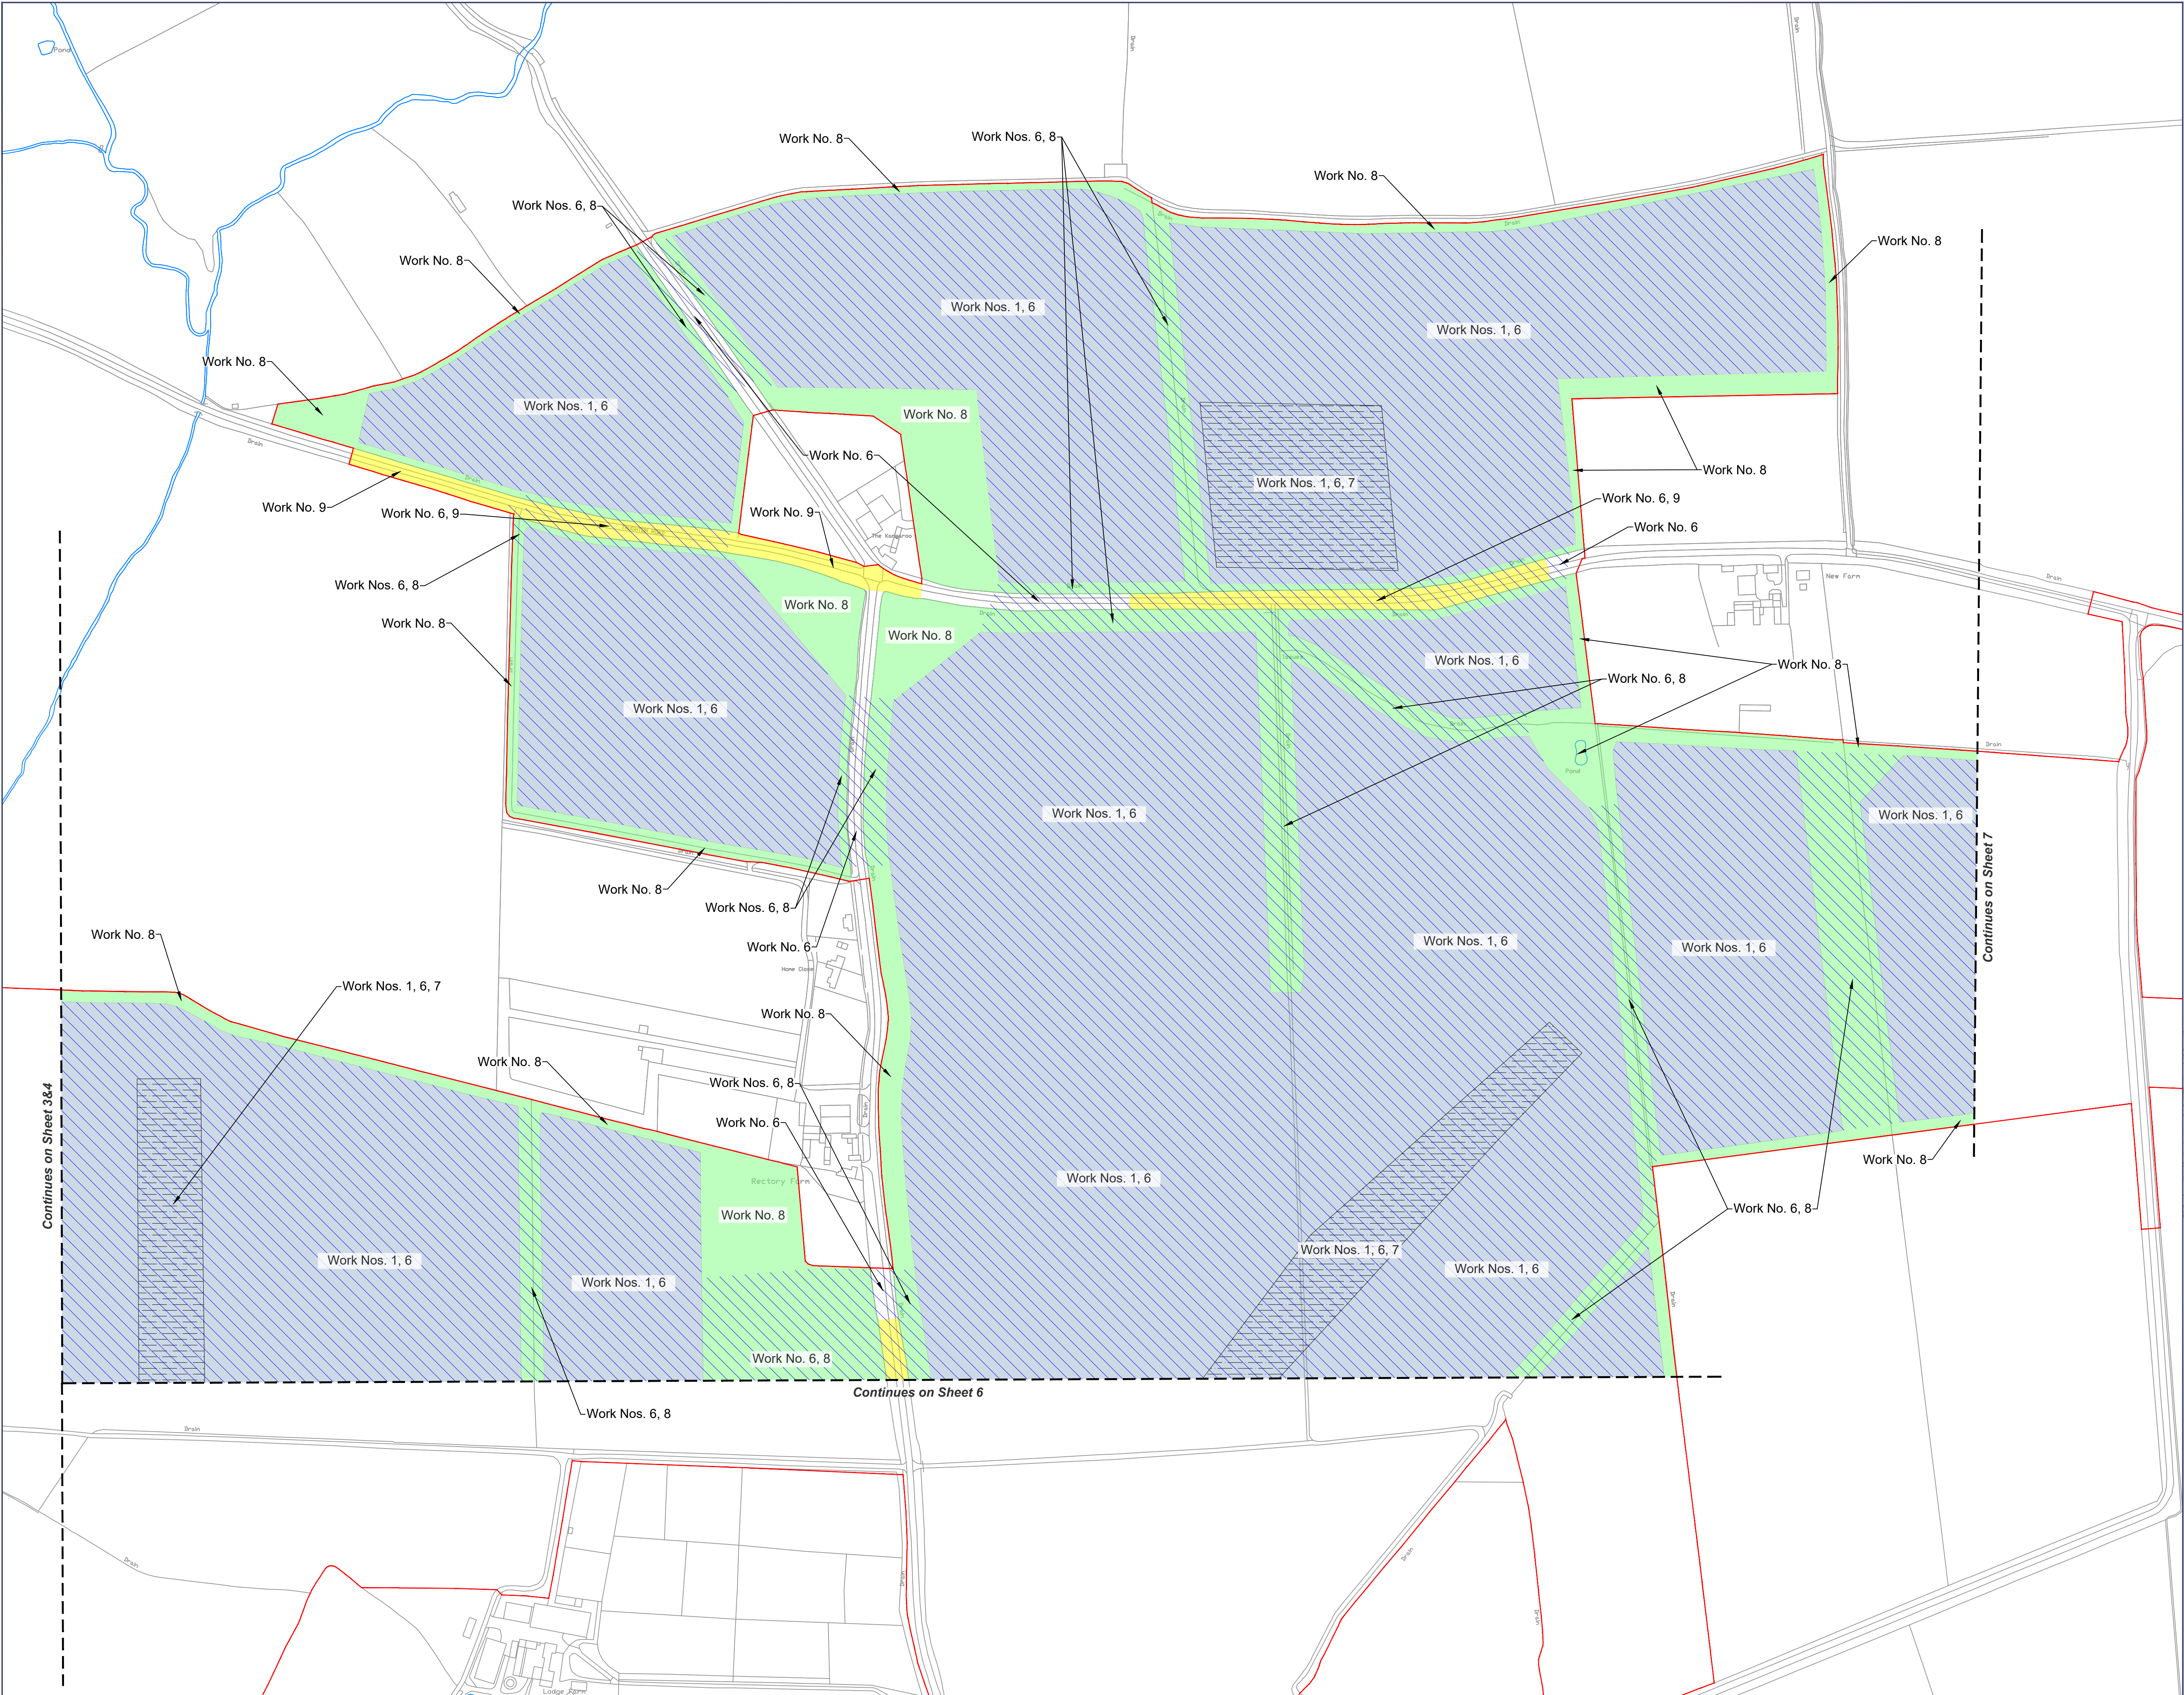

Rev	Date	Comment
P01	30/09/2025	Submission

- Order Limits
- Work No. 1
- Work No. 6
- Work No. 7
- Work No. 8
- Work No. 9

- Notes:**
- The Works Plan shows the Order Limits and the works comprised in the Authorised Development, as described in Schedule 1 of the **draft Development Consent Order [EN010141/DR/3.1]**. The Works Plan should be read alongside the other Application Documents.
 - The Works Plan shows some Works taking place in combination on the same area of land. The Applicant seeks authorisation for any combination of the Works shown within that area.

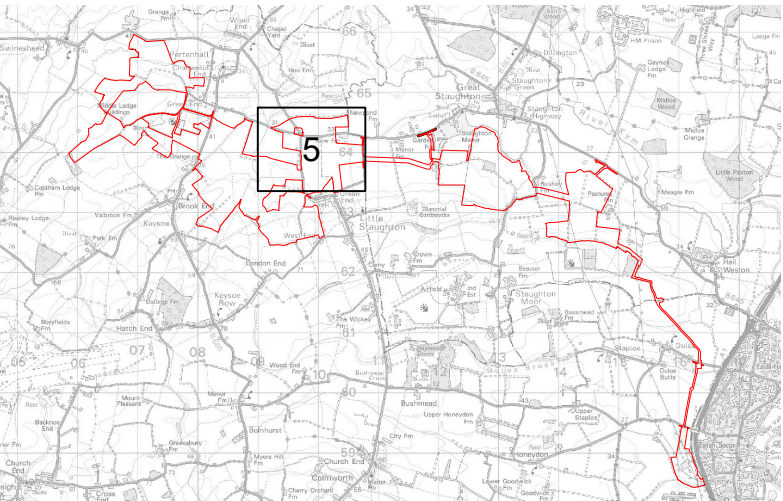

0344 8700 007
axis.co.uk



Client
BSSL Cambsbed 1 Ltd

Project
East Park Energy

Drawing Title
**Works Plan
(Sheet 5 of 14)**

Scale
1:2500 @A1

Status
DCO Application

APFP Reference
Regulation 5(2)(j)

Submission Reference
EN010141/DR/2.3

Dwg no
3149-2.3-005

Rev
P01

This drawing is the copyright of AXIS P.E.D Limited and may not be loaned, copied or reproduced in any way - or used for any offer, quote, tender or construction purposes without written consent of the company to do so. Follow any figured dimensions - do not scale for construction purposes. If in doubt ask.


© Crown copyright and database rights
2025 Ordnance Survey AC0000808122



Rev	Date	Comment
P01	30/09/2025	Submission

- Order Limits
- Work No. 1
- Work No. 6
- Work No. 7
- Work No. 8
- Work No. 9

- Notes:**
- The Works Plan shows the Order Limits and the works comprised in the Authorised Development, as described in Schedule 1 of the **draft Development Consent Order [EN010141/DR/3.1]**. The Works Plan should be read alongside the other Application Documents.
 - The Works Plan shows some Works taking place in combination on the same area of land. The Applicant seeks authorisation for any combination of the Works shown within that area.

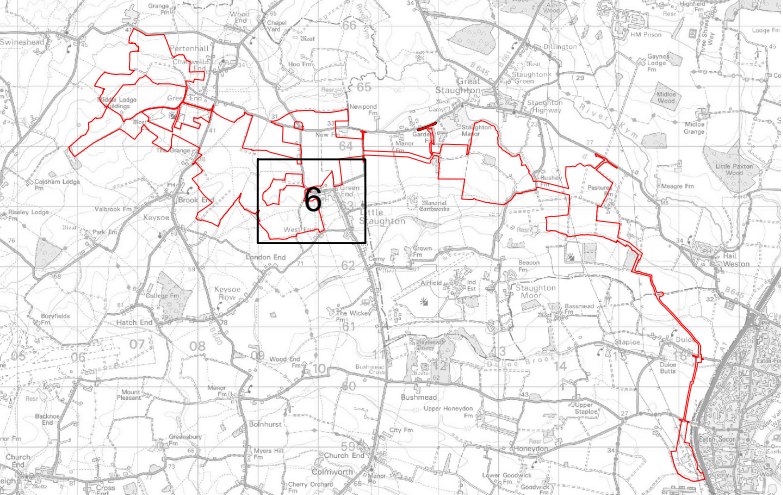

0344 8700 007
axis.co.uk



Client
BSSL Cambsbed 1 Ltd

Project
East Park Energy


Drawing Title
**Works Plan
(Sheet 6 of 14)**


Scale
1:2500 @A1

DCO Application
Submission Reference
Regulation 5(2)(j) | EN010141/DR/2.3




Dwg no
3149-2.3-006

Rev
P01

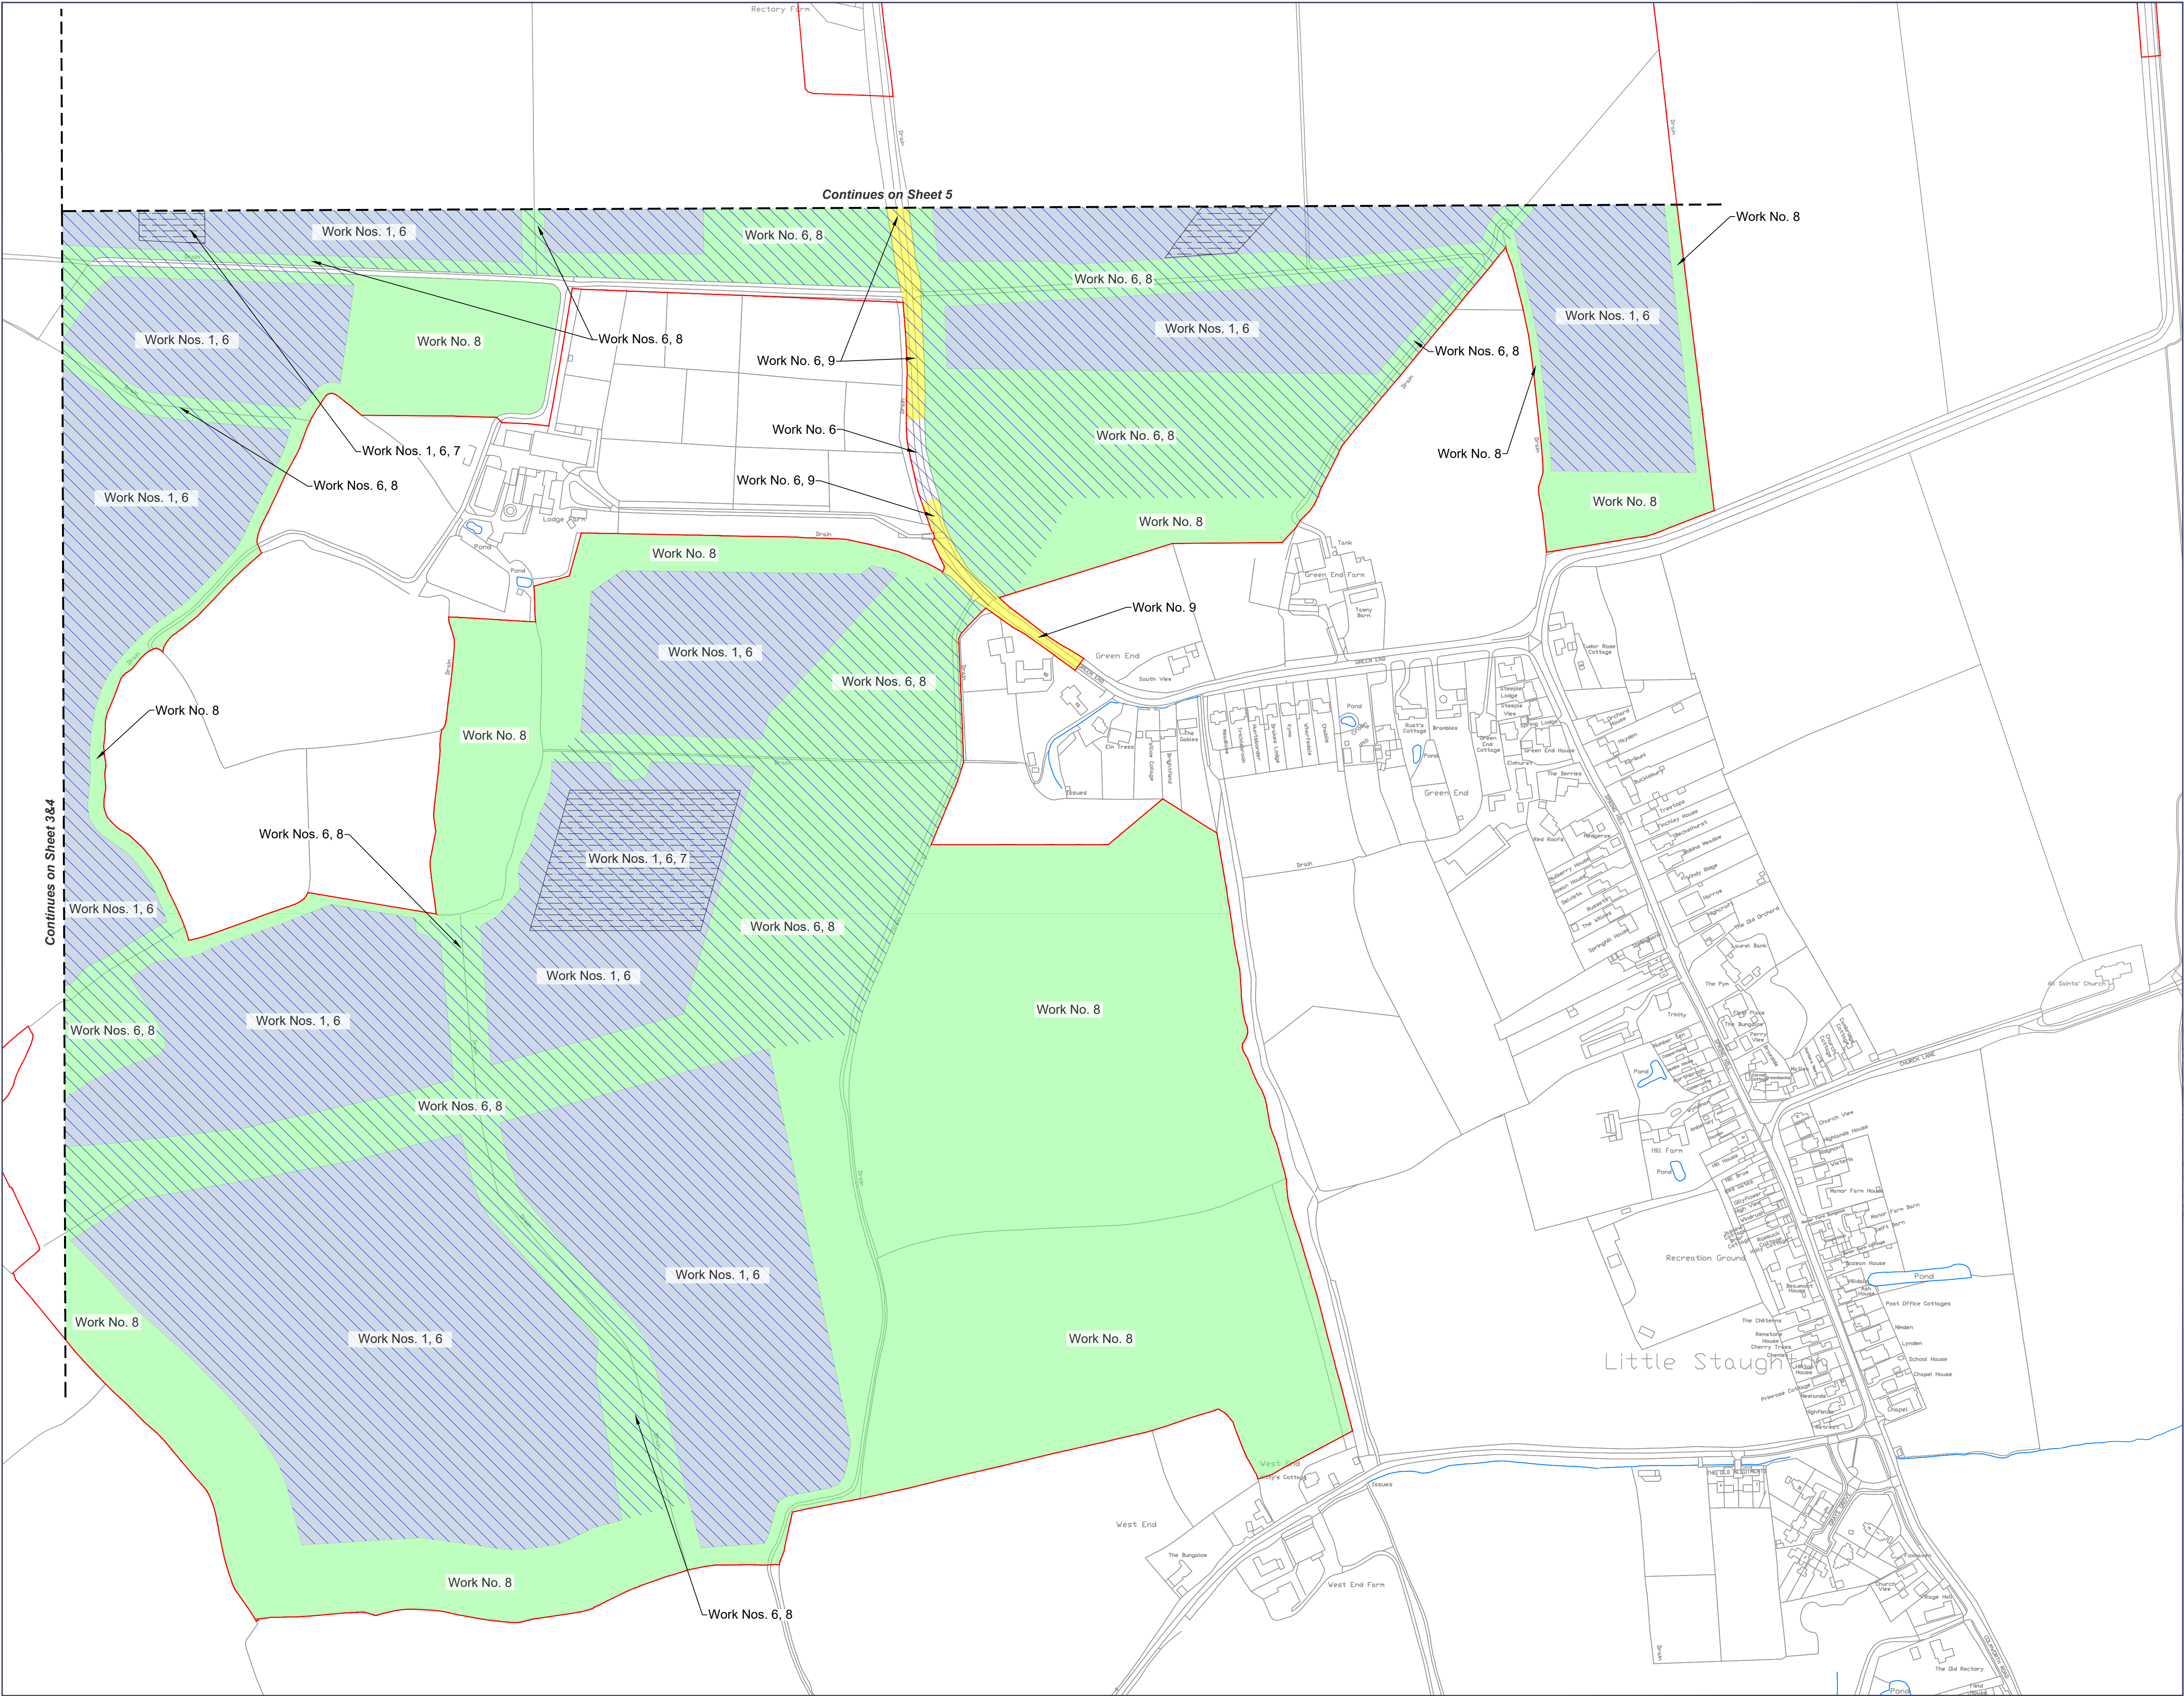


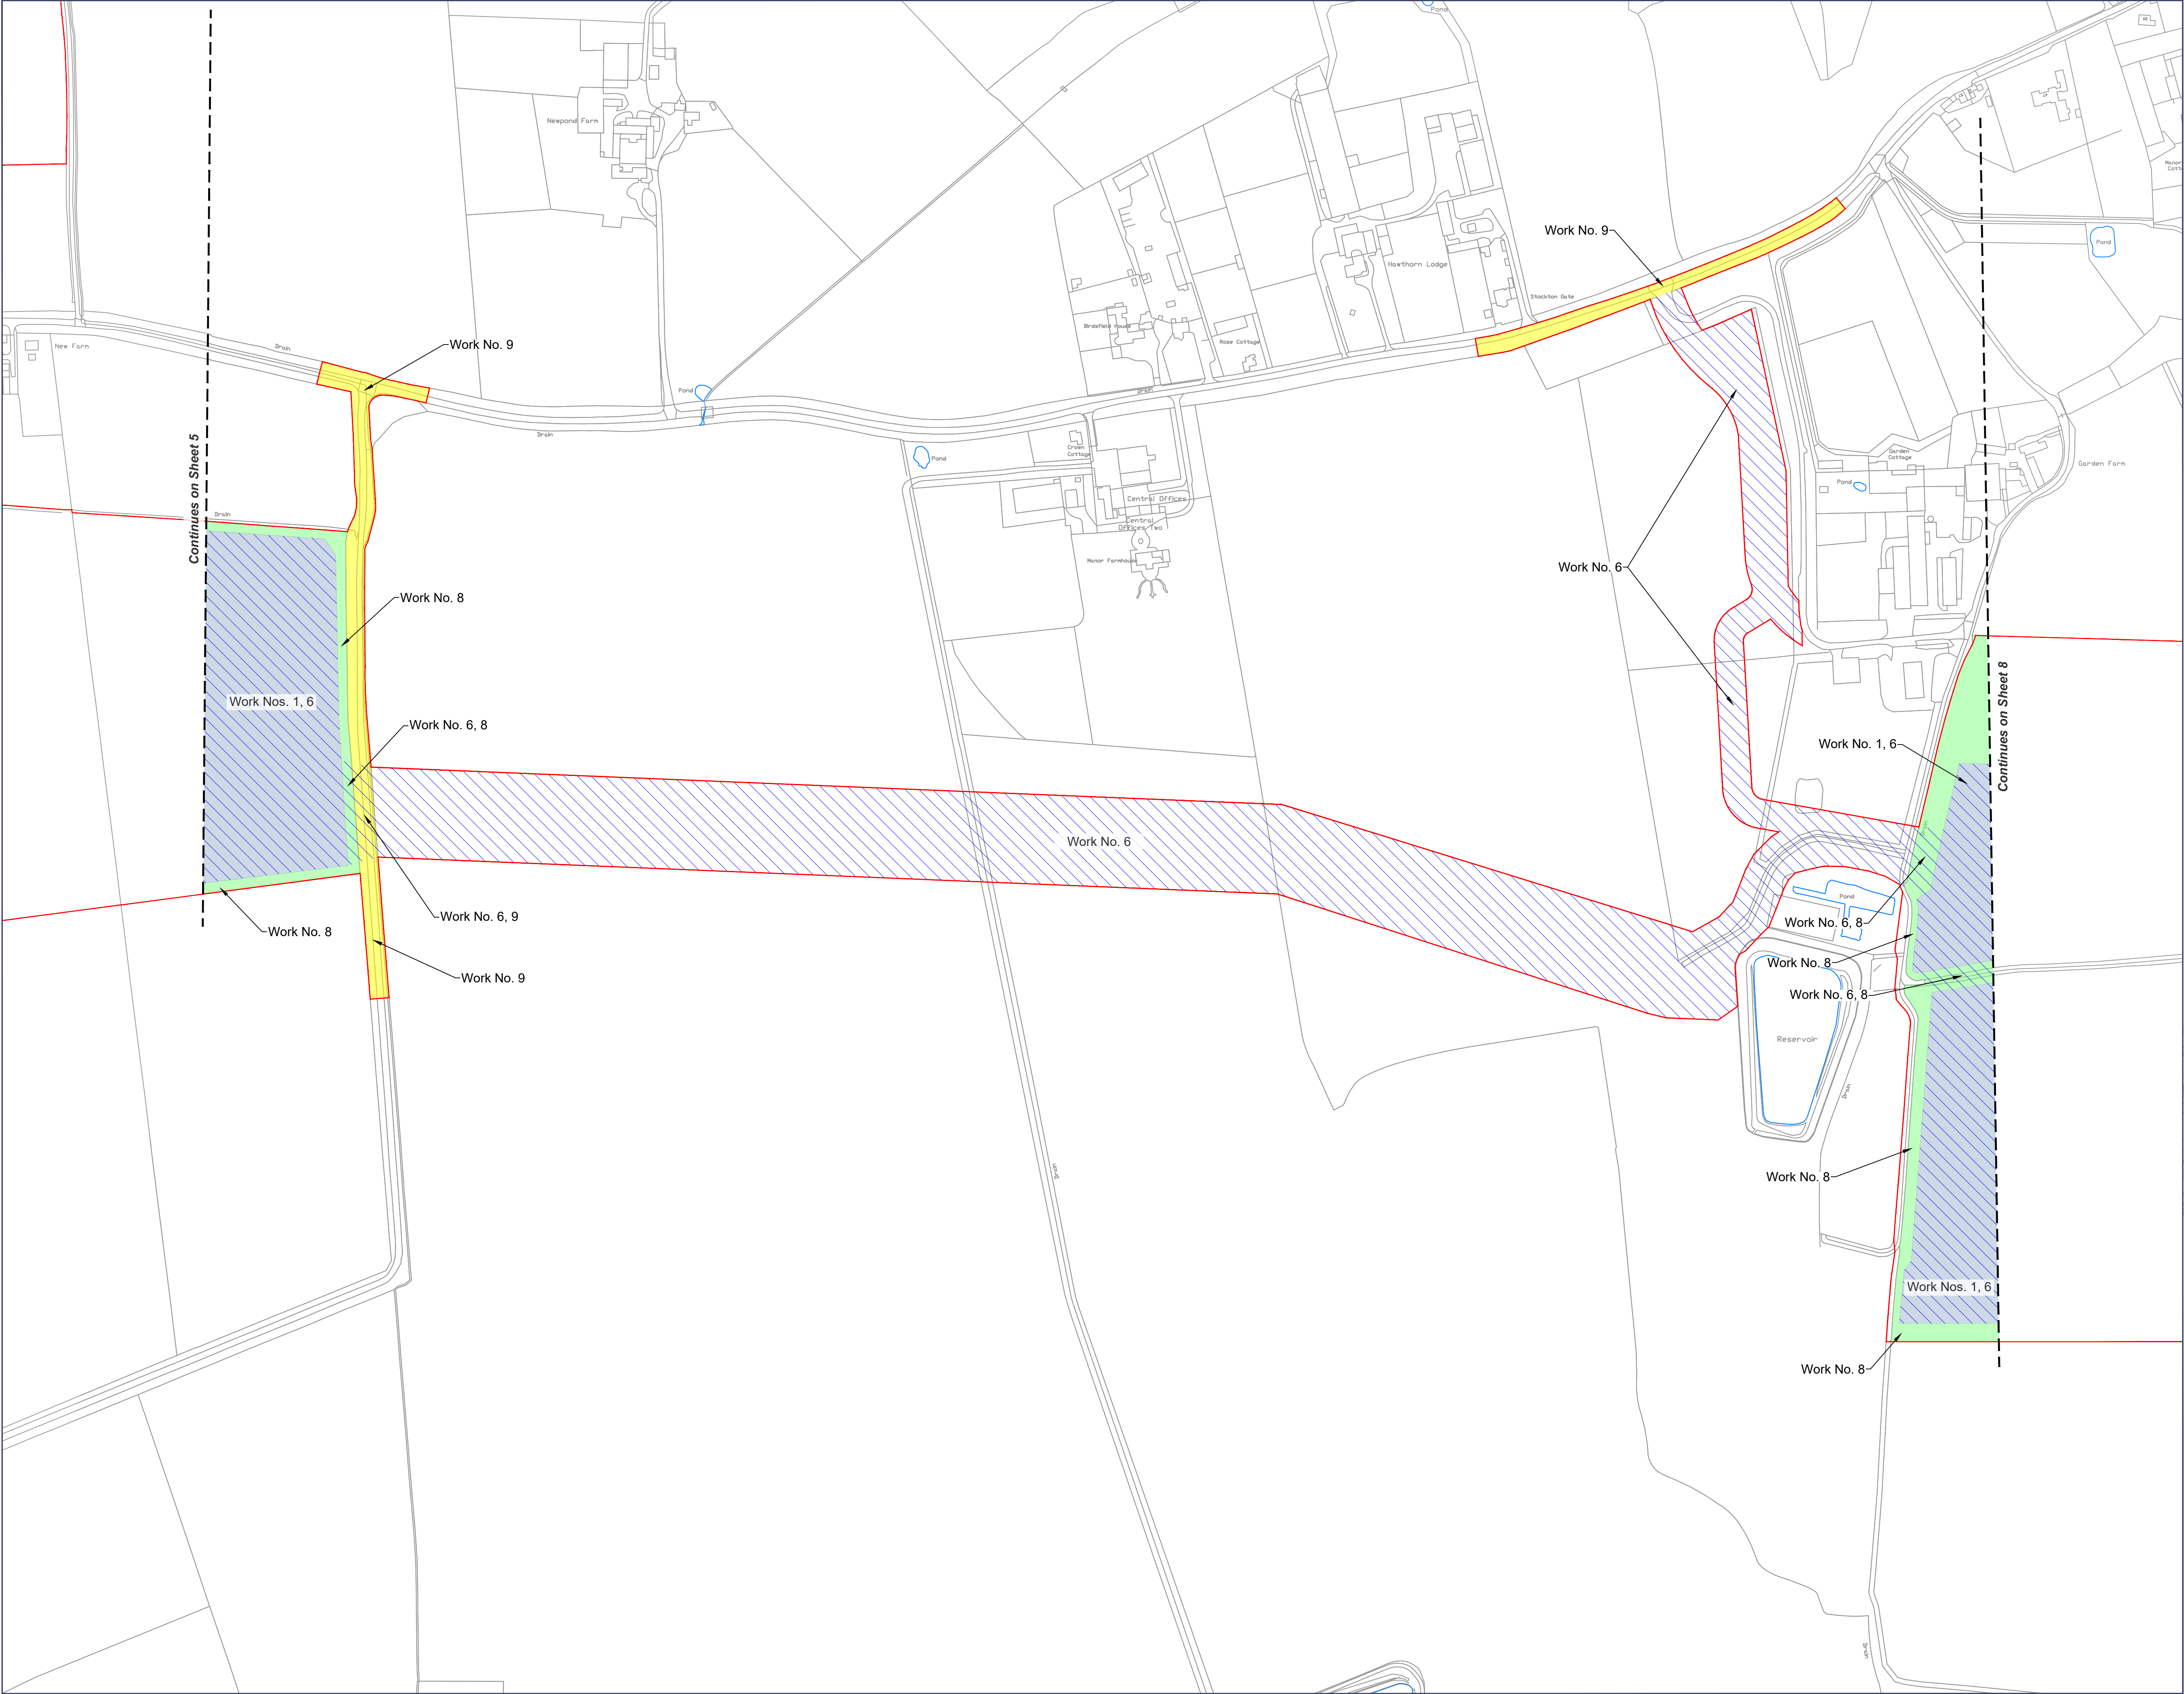

Rev	Date	Comment
P01	30/09/2025	Submission

 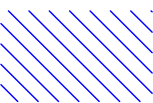 -  Order Limits
-  Work No. 1
-  Work No. 6
-  Work No. 8
-  Work No. 9

- Notes:**
- The Works Plan shows the Order Limits and the works comprised in the Authorised Development, as described in Schedule 1 of the **draft Development Consent Order [EN010141/DR/3.1]**. The Works Plan should be read alongside the other Application Documents.
 - The Works Plan shows some Works taking place in combination on the same area of land. The Applicant seeks authorisation for any combination of the Works shown within that area.

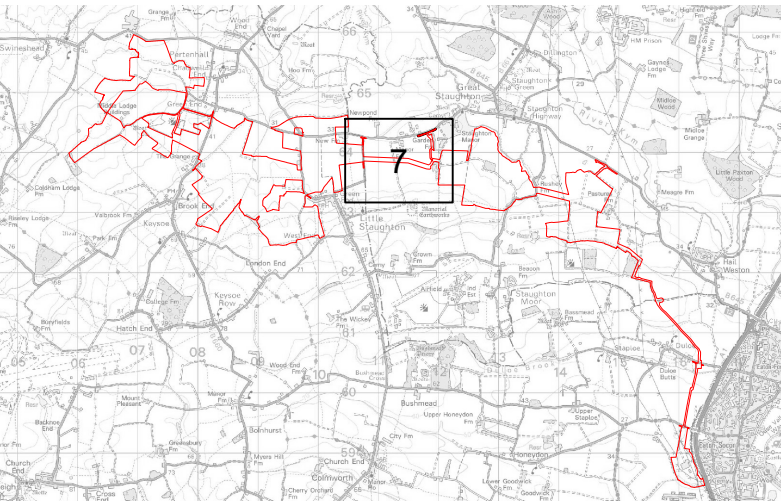

0344 8700 007
axis.co.uk



Client
BSSL Cambsbed 1 Ltd

Project
East Park Energy

Drawing Title
**Works Plan
(Sheet 7 of 14)**

Scale
1:2500 @A1


APFP Reference
Regulation 5(2)(j)

Status
DCO Application

Submission Reference
EN010141/DR/2.3

Dwg no
3149-2.3-007


Rev
P01

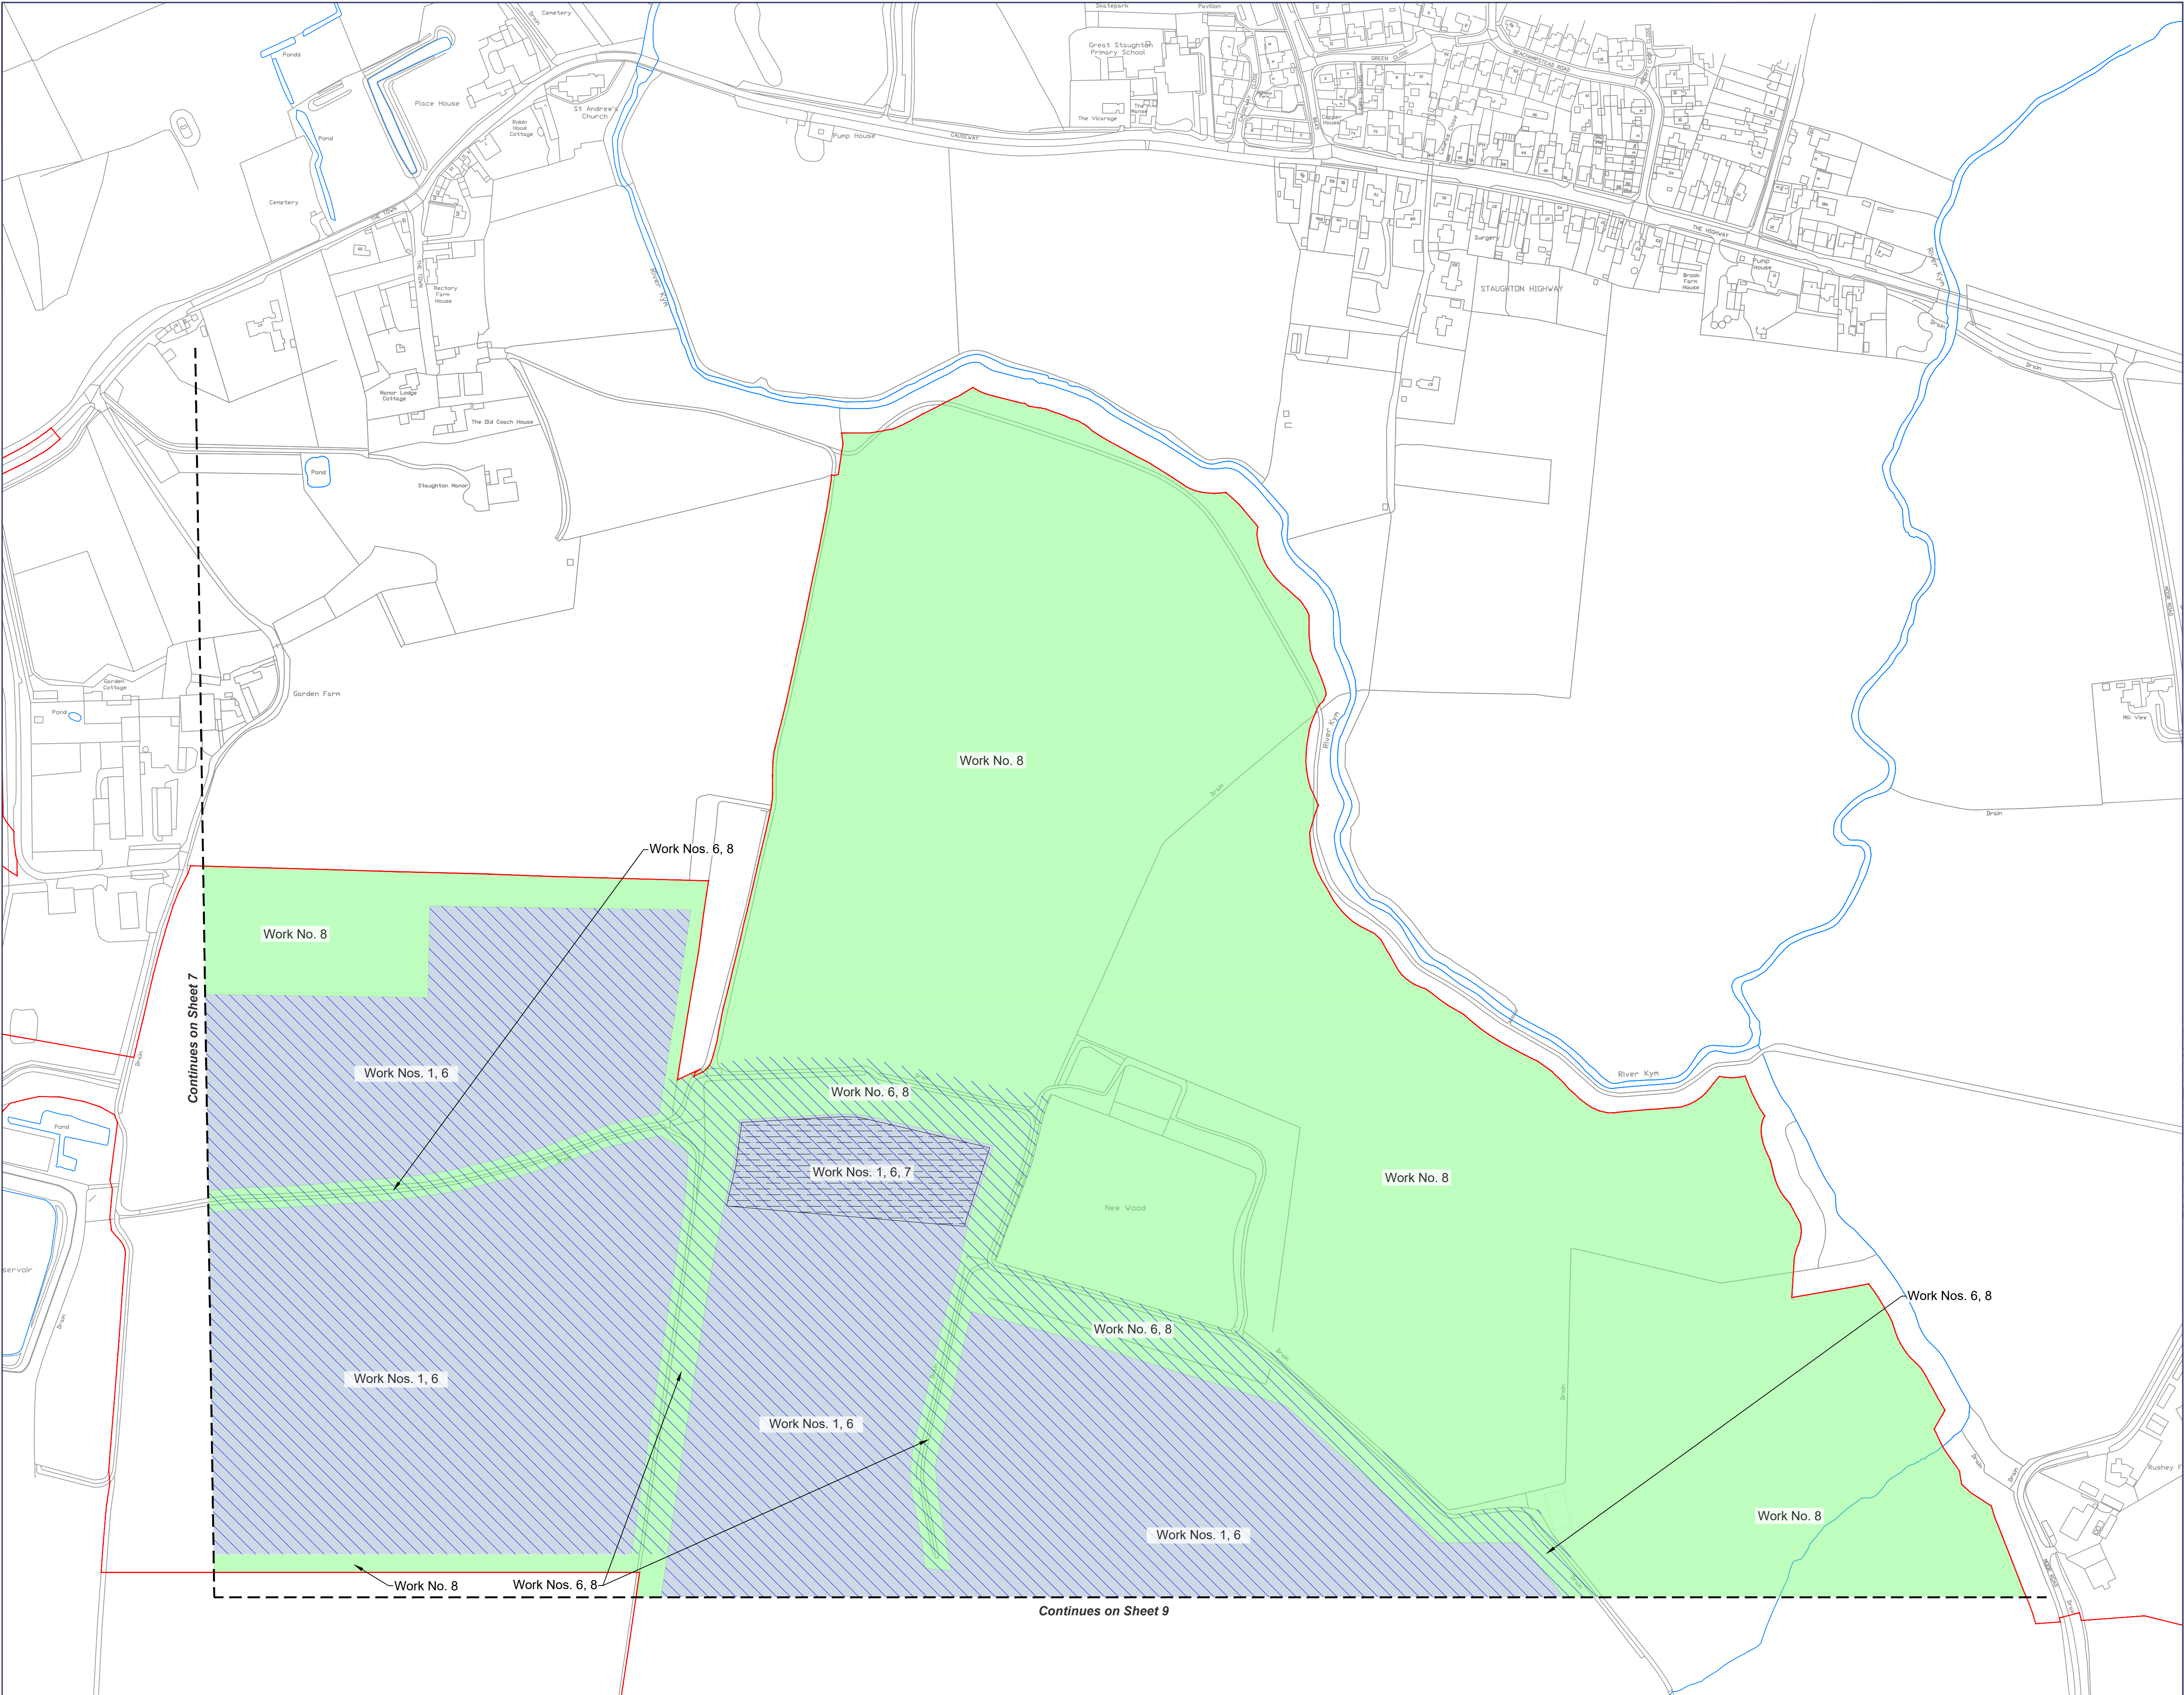

Rev	Date	Comment
P01	30/09/2025	Submission

- Order Limits
- Work No. 1
- Work No. 6
- Work No. 7
- Work No. 8

- Notes:**
- The Works Plan shows the Order Limits and the works comprised in the Authorised Development, as described in Schedule 1 of the **draft Development Consent Order [EN010141/DR/3.1]**. The Works Plan should be read alongside the other Application Documents.
 - The Works Plan shows some Works taking place in combination on the same area of land. The Applicant seeks authorisation for any combination of the Works shown within that area.

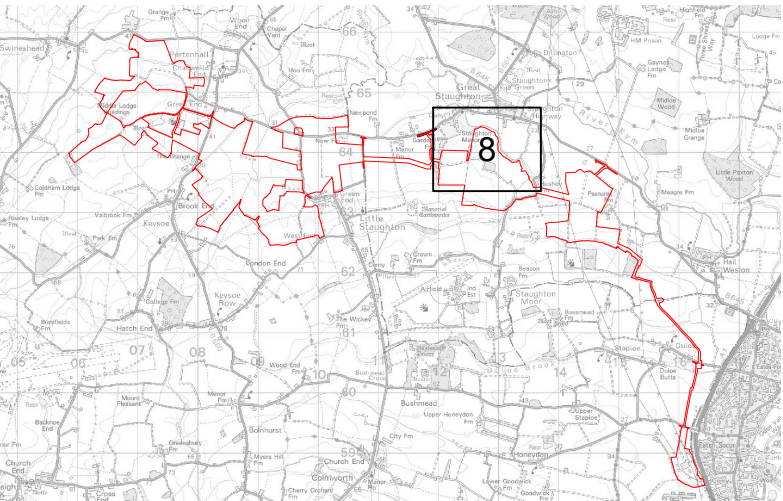

0344 8700 007
axis.co.uk



Client
BSSL Cambsbed 1 Ltd

Project
East Park Energy

Drawing Title
**Works Plan
(Sheet 8 of 14)**

Scale
1:2500 @A1

APFP Reference
Regulation 5(2)(j)


Status
DCO Application

Submission Reference
EN010141/DR/2.3




Dwg no
3149-2.3-008

Rev
P01




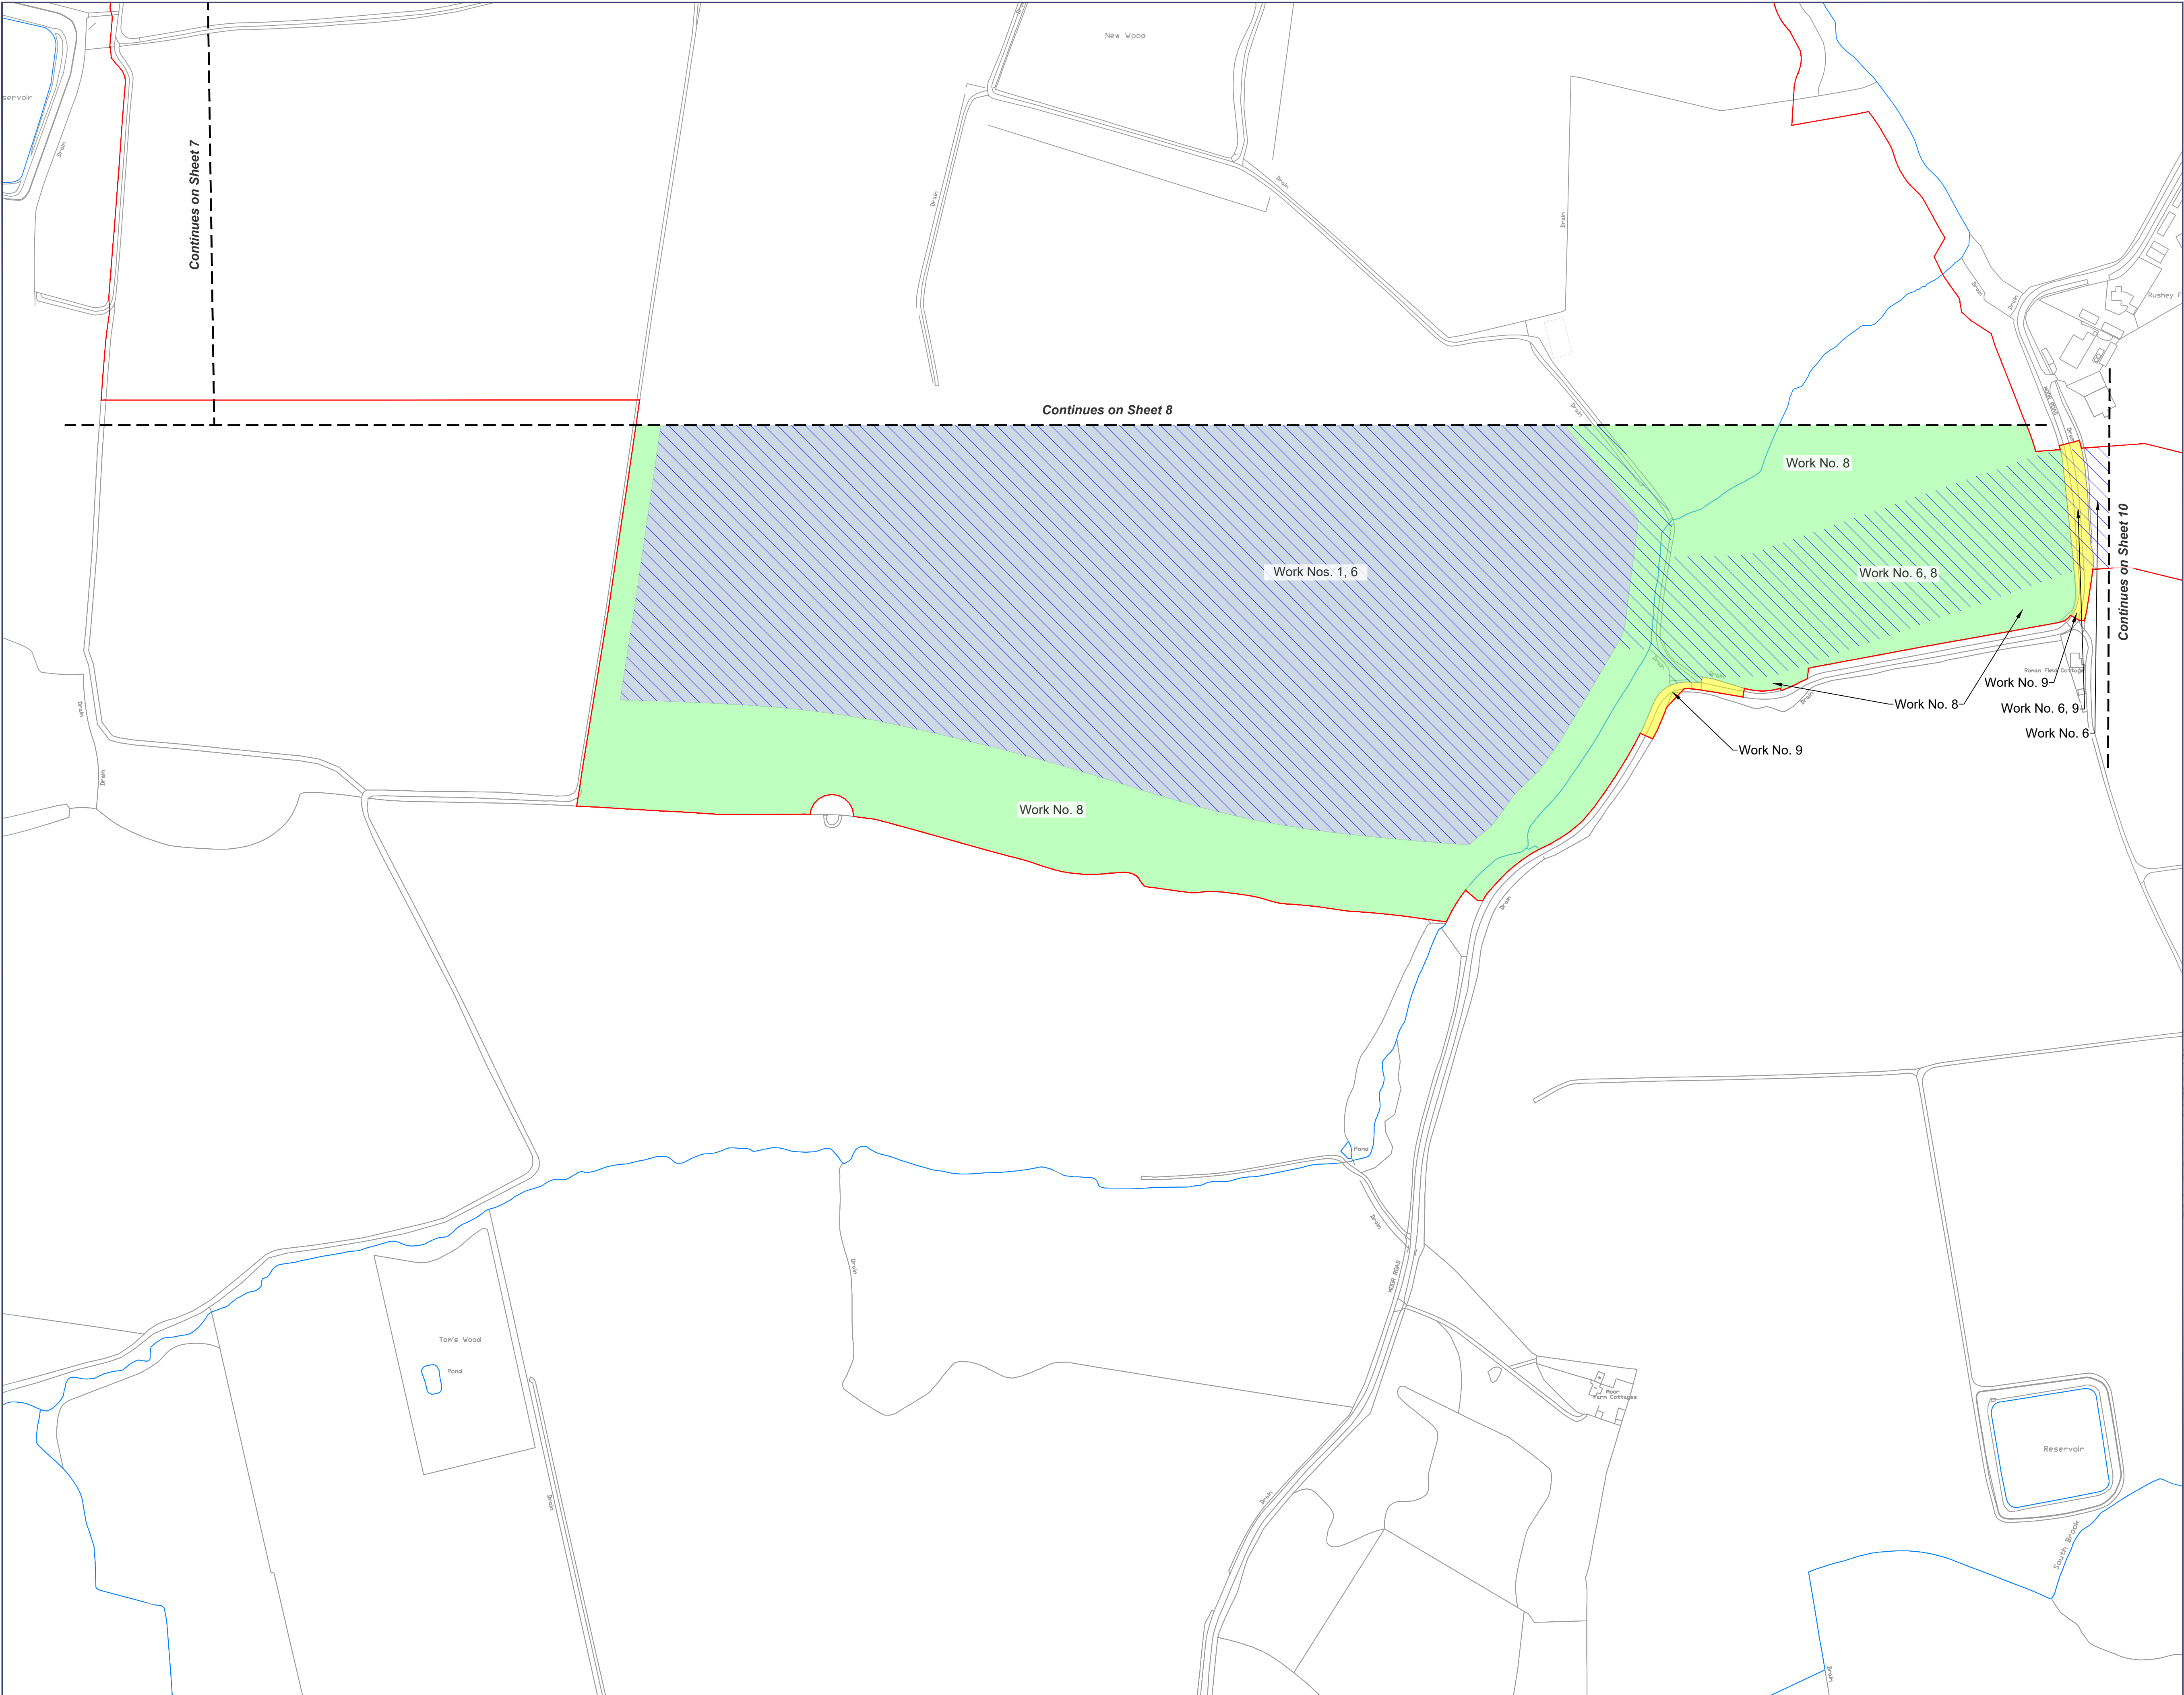

Rev	Date	Comment
P01	30/09/2025	Submission

 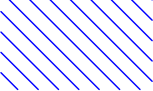 -  Order Limits
-  Work No. 1
-  Work No. 6
-  Work No. 8
-  Work No. 9

- Notes:**
- The Works Plan shows the Order Limits and the works comprised in the Authorised Development, as described in Schedule 1 of the **draft Development Consent Order [EN010141/DR/3.1]**. The Works Plan should be read alongside the other Application Documents.
 - The Works Plan shows some Works taking place in combination on the same area of land. The Applicant seeks authorisation for any combination of the Works shown within that area.

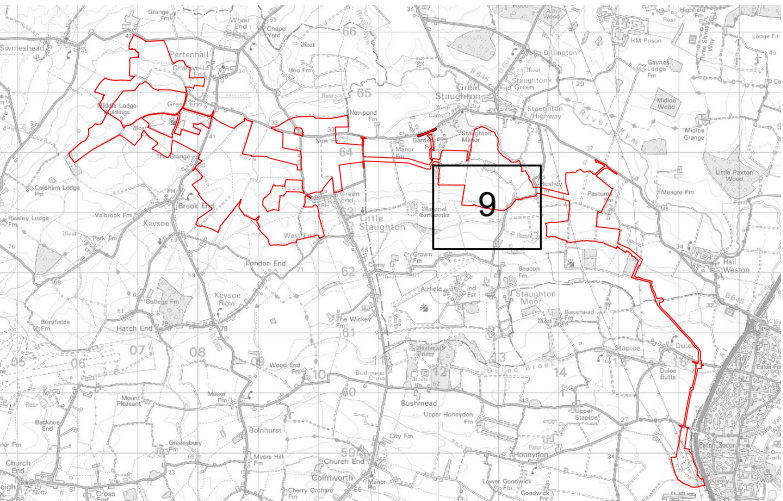

0344 8700 007
axis.co.uk



Client
BSSL Cambsbed 1 Ltd

Project
East Park Energy

Drawing Title
**Works Plan
(Sheet 9 of 14)**

Scale
1:2500 @A1

Status
DCO Application


APFP Reference
Regulation 5(2)(j)

Submission Reference
EN010141/DR/2.3

Dwg no
3149-2.3-009

Rev
P01




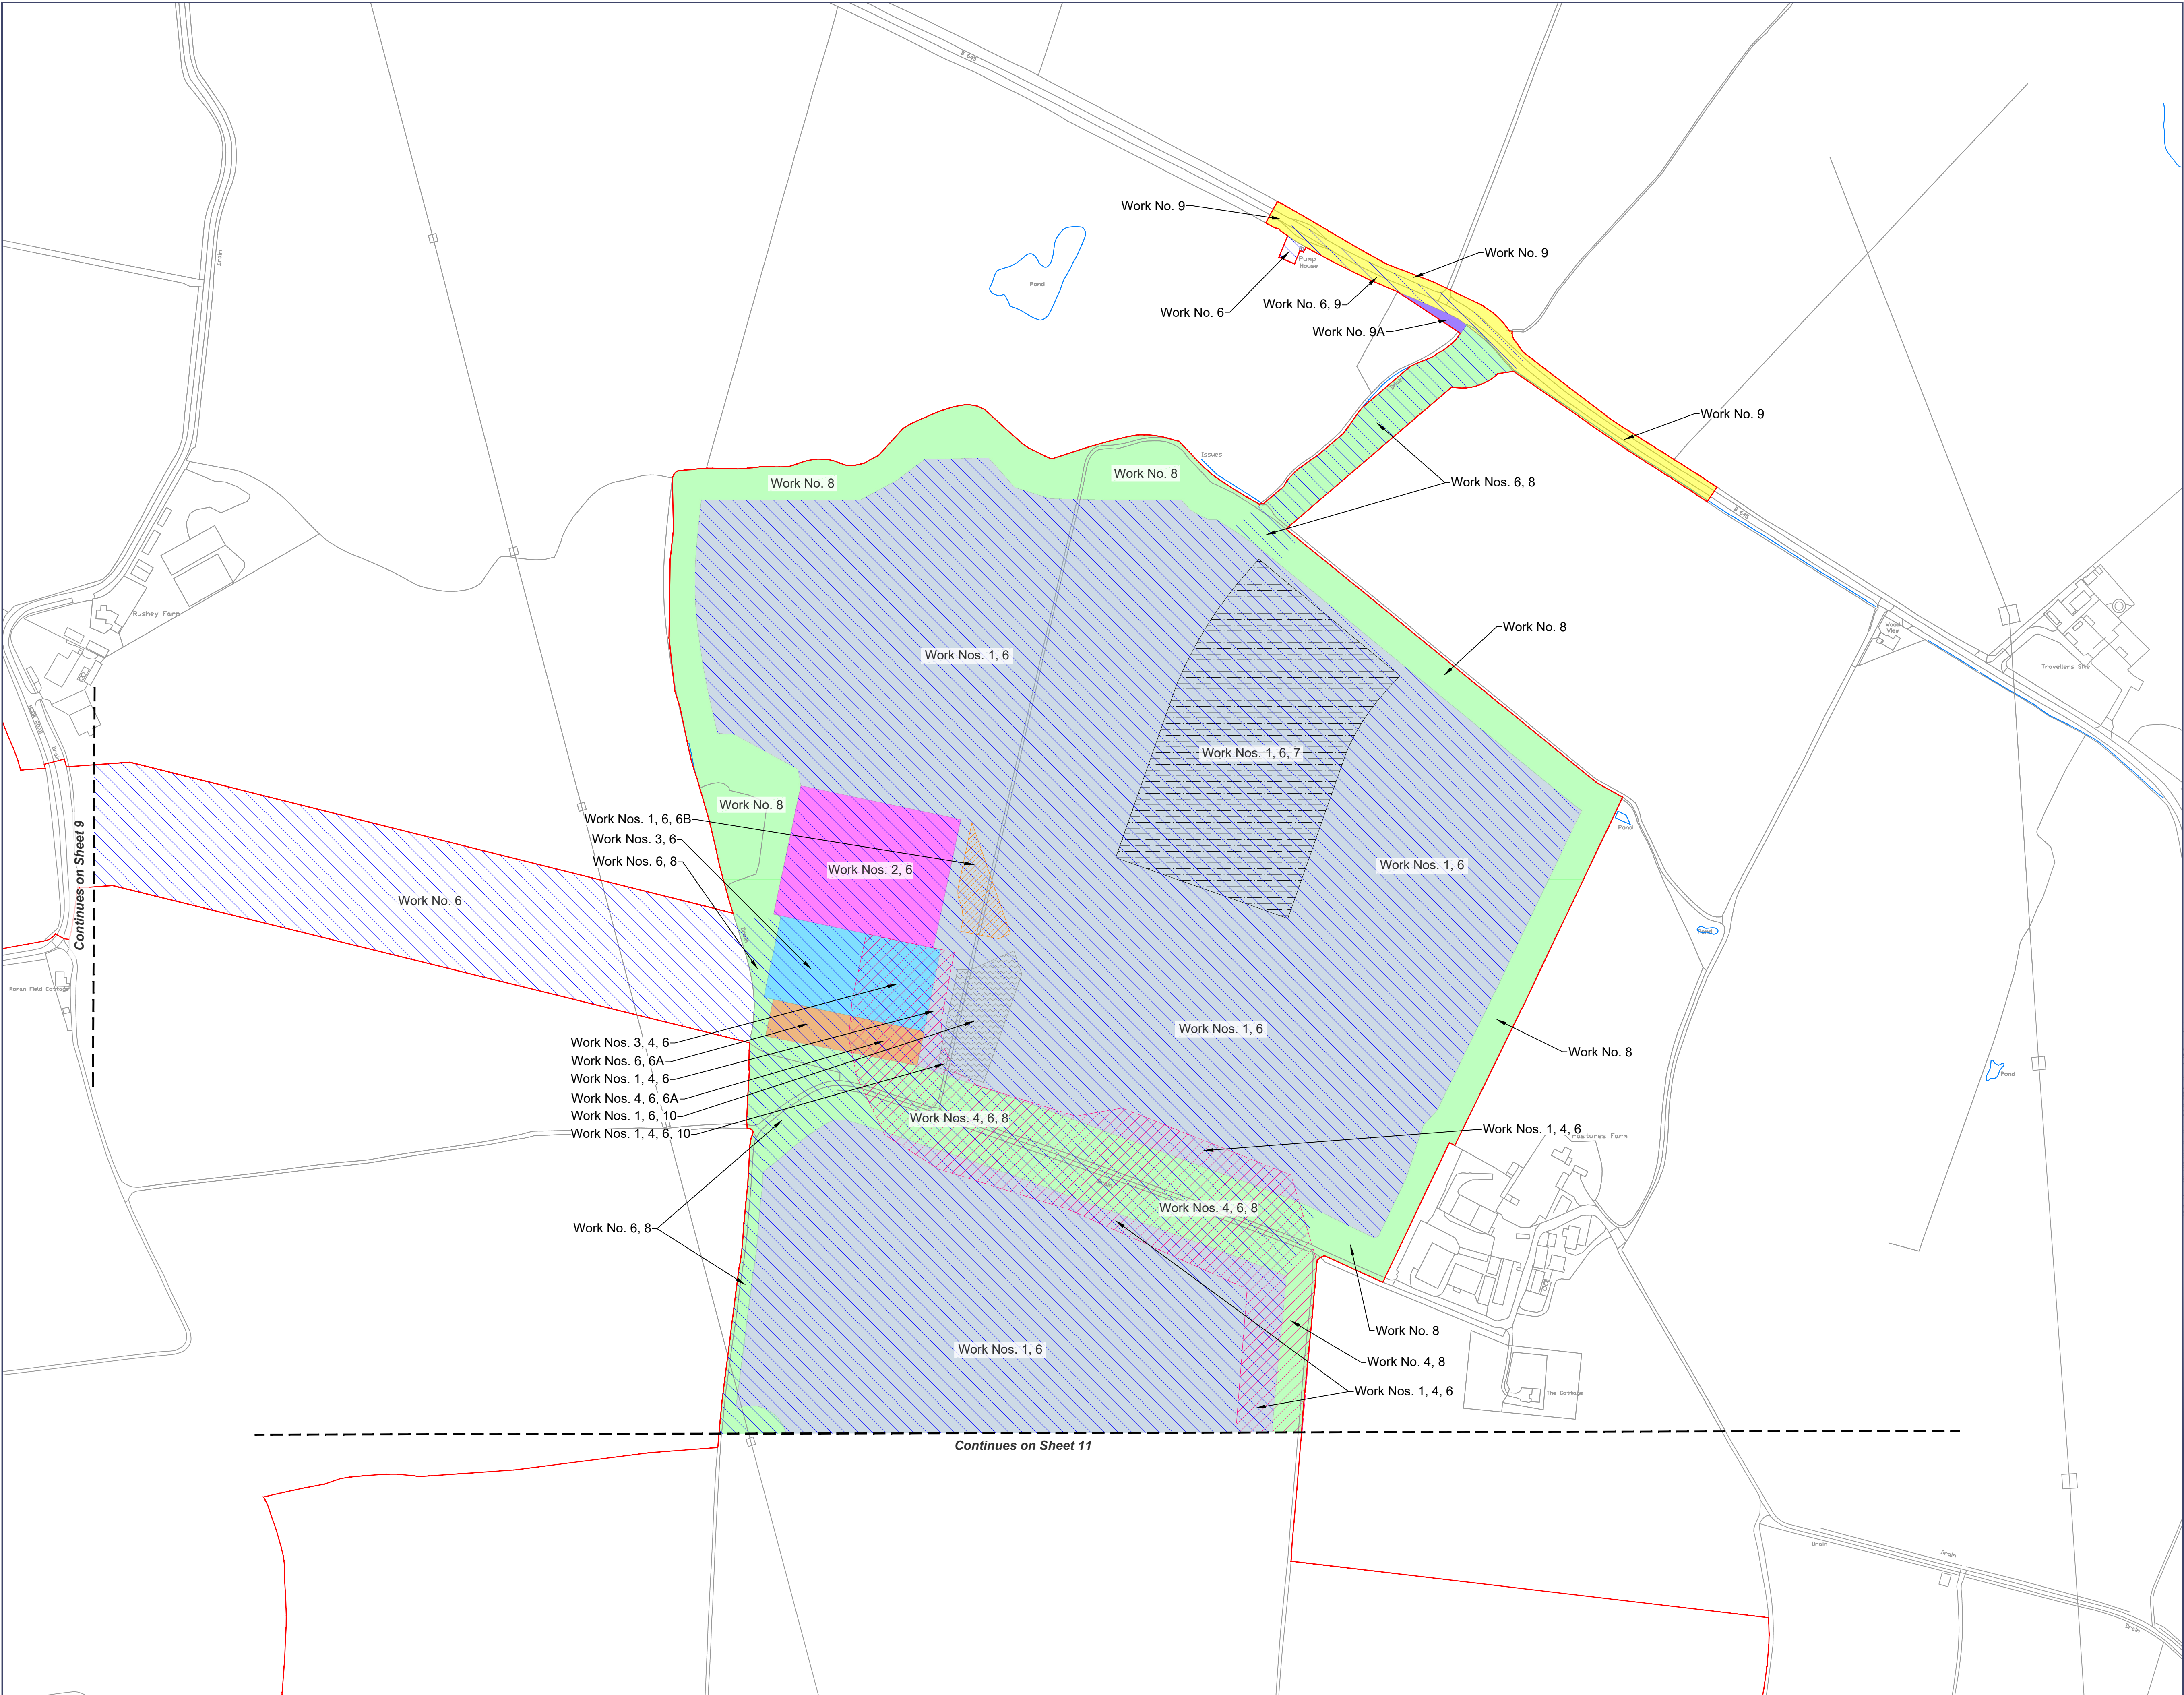

Rev	Date	Comment
P01	30/09/2025	Submission

- Order Limits
- Work No. 1
- Work No. 2
- Work No. 3
- Work No. 4
- Work No. 6
- Work No. 6A
- Work No. 6B
- Work No. 7
- Work No. 8
- Work No. 9
- Work No. 9A
- Work No. 10

- Notes:**
- The Works Plan shows the Order Limits and the works comprised in the Authorised Development, as described in Schedule 1 of the **draft Development Consent Order [EN010141/DR/3.1]**. The Works Plan should be read alongside the other Application Documents.
 - The Works Plan shows some Works taking place in combination on the same area of land. The Applicant seeks authorisation for any combination of the Works shown within that area.

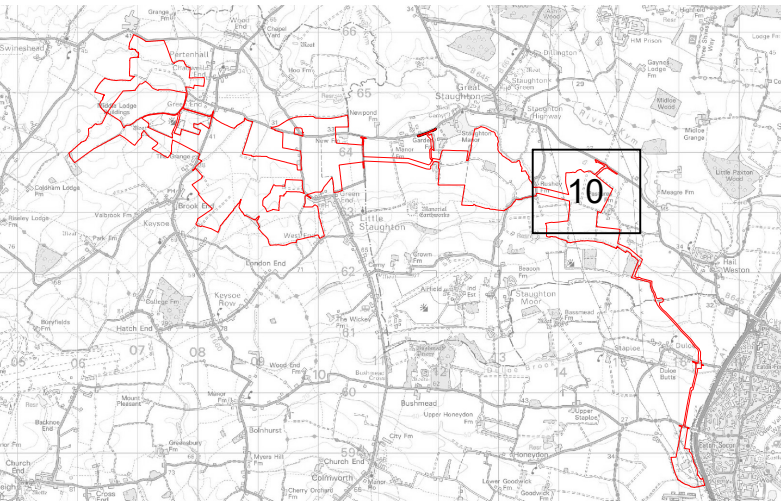

0344 8700 007
axis.co.uk



BSSL Cambsbed 1 Ltd

East Park Energy


**Works Plan
(Sheet 10 of 14)**

1:2500 @A1
Regulation 5(2)(j)

DCO Application

EN010141/DR/2.3


3149-2.3-010
P01

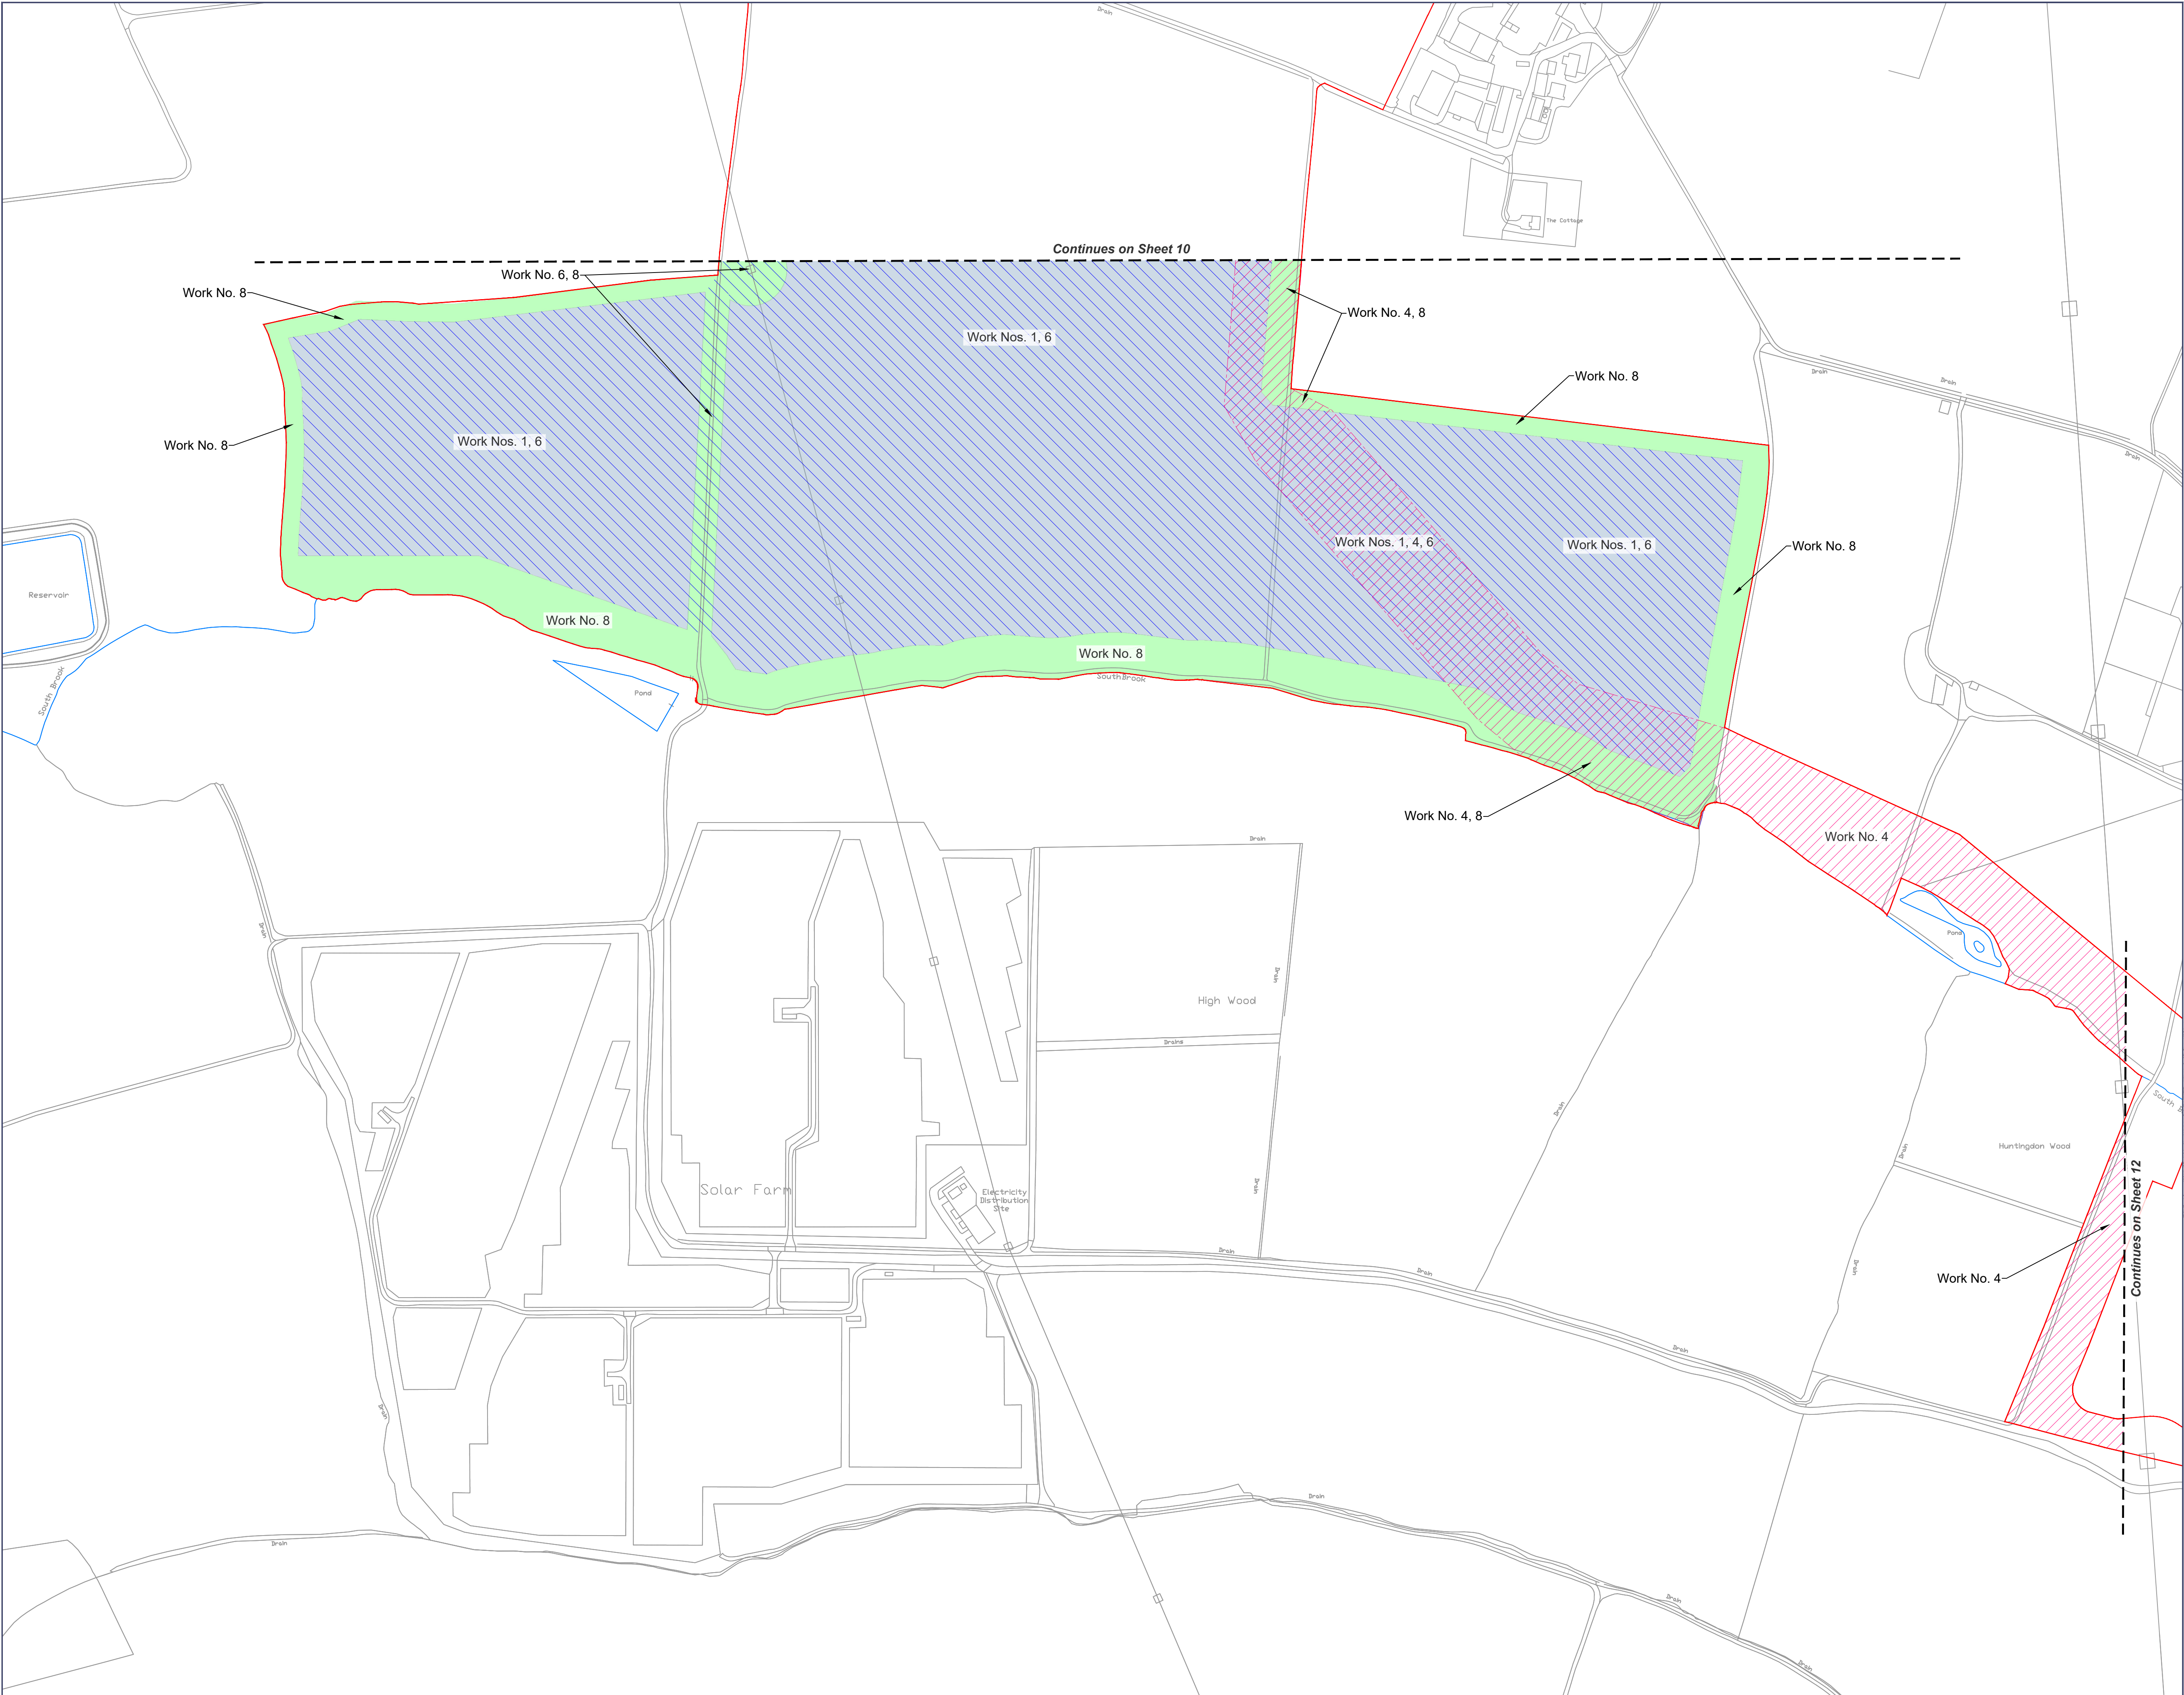

Rev	Date	Comment
P01	30/09/2025	Submission

- Order Limits
- Work No. 1
- Work No. 4
- Work No. 6
- Work No. 8

- Notes:**
- The Works Plan shows the Order Limits and the works comprised in the Authorised Development, as described in Schedule 1 of the **draft Development Consent Order [EN010141/DR/3.1]**. The Works Plan should be read alongside the other Application Documents.
 - The Works Plan shows some Works taking place in combination on the same area of land. The Applicant seeks authorisation for any combination of the Works shown within that area.

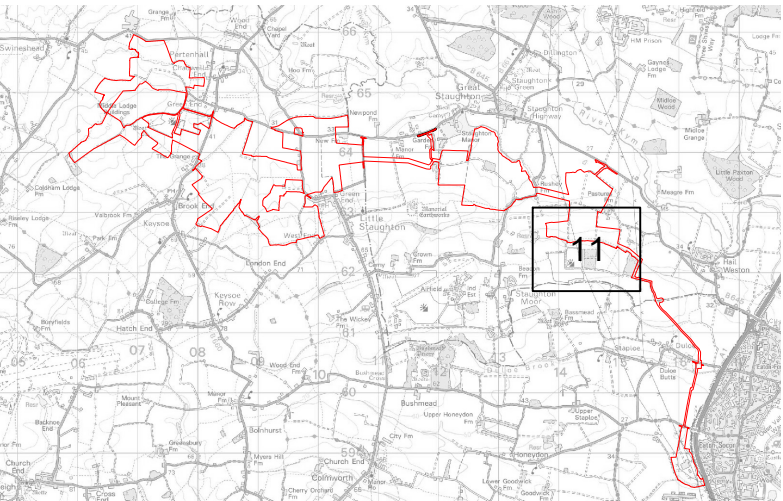

0344 8700 007
axis.co.uk



Client
BSSL Cambsbed 1 Ltd

Project
East Park Energy

Drawing Title
**Works Plan
(Sheet 11 of 14)**

Scale
1:2500 @A1

Status
DCO Application


APFP Reference
Regulation 5(2)(j)

Submission Reference
EN010141/DR/2.3

Dwg no
3149-2.3-011

Rev
P01



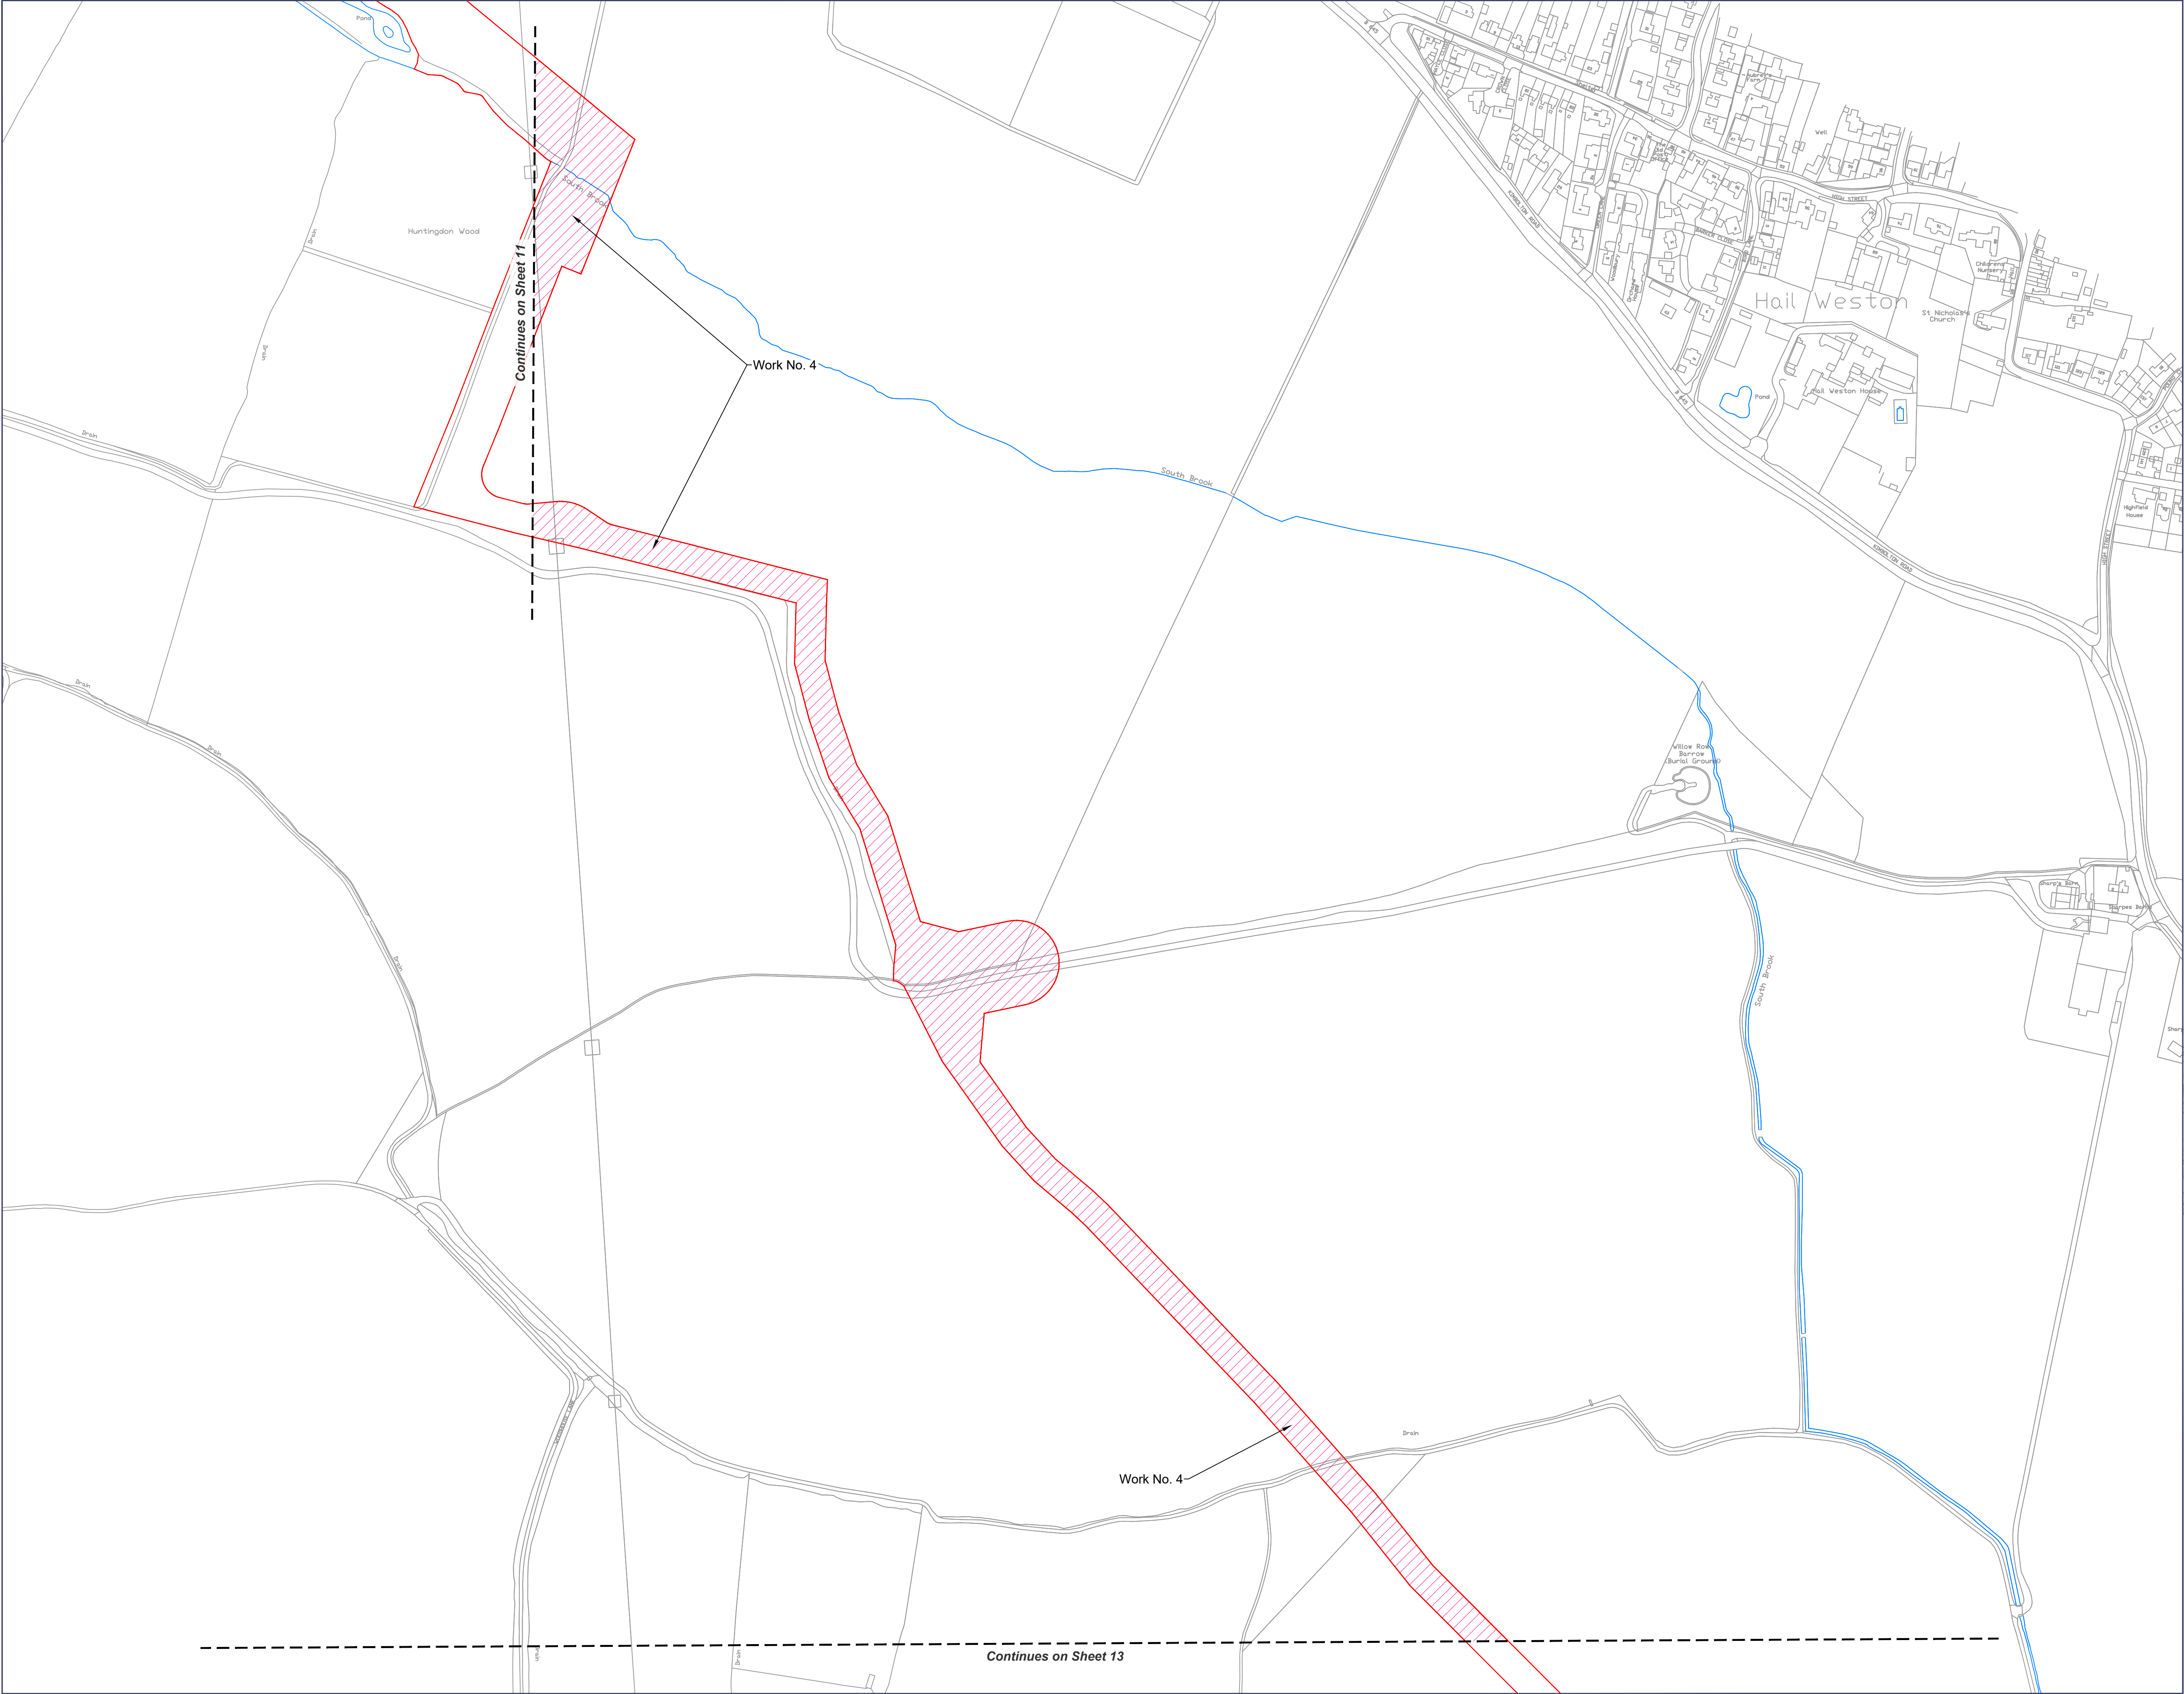


Rev	Date	Comment
P01	30/09/2025	Submission

Order Limits

Work No. 4

- Notes:**
- The Works Plan shows the Order Limits and the works comprised in the Authorised Development, as described in Schedule 1 of the **draft Development Consent Order [EN010141/DR/3.1]**. The Works Plan should be read alongside the other Application Documents.
 - The Works Plan shows some Works taking place in combination on the same area of land. The Applicant seeks authorisation for any combination of the Works shown within that area.

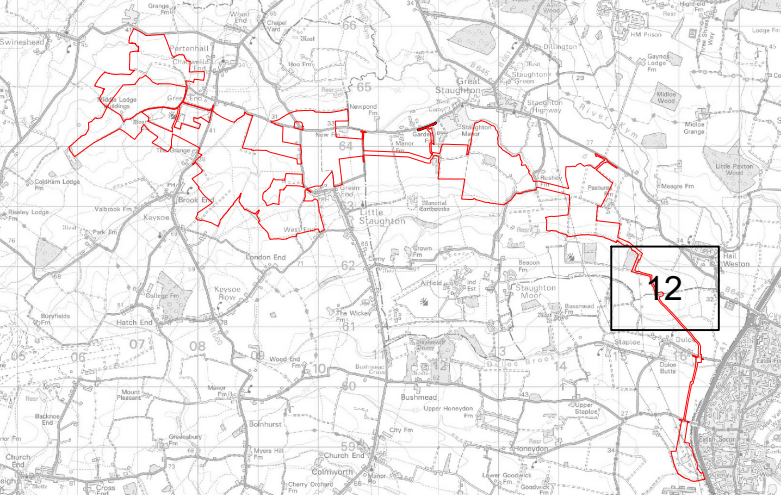

EAST PARK ENERGY

0344 8700 007
axis.co.uk

Client

BSSL Cambsbed 1 Ltd

Project

East Park Energy

Drawing Title

**Works Plan
(Sheet 12 of 14)**

Scale

1:2500 @A1

Status

DCO Application

APFP Reference

Regulation 5(2)(j)

Submission Reference


EN010141/DR/2.3

Dwg no

3149-2.3-012

Rev


P01

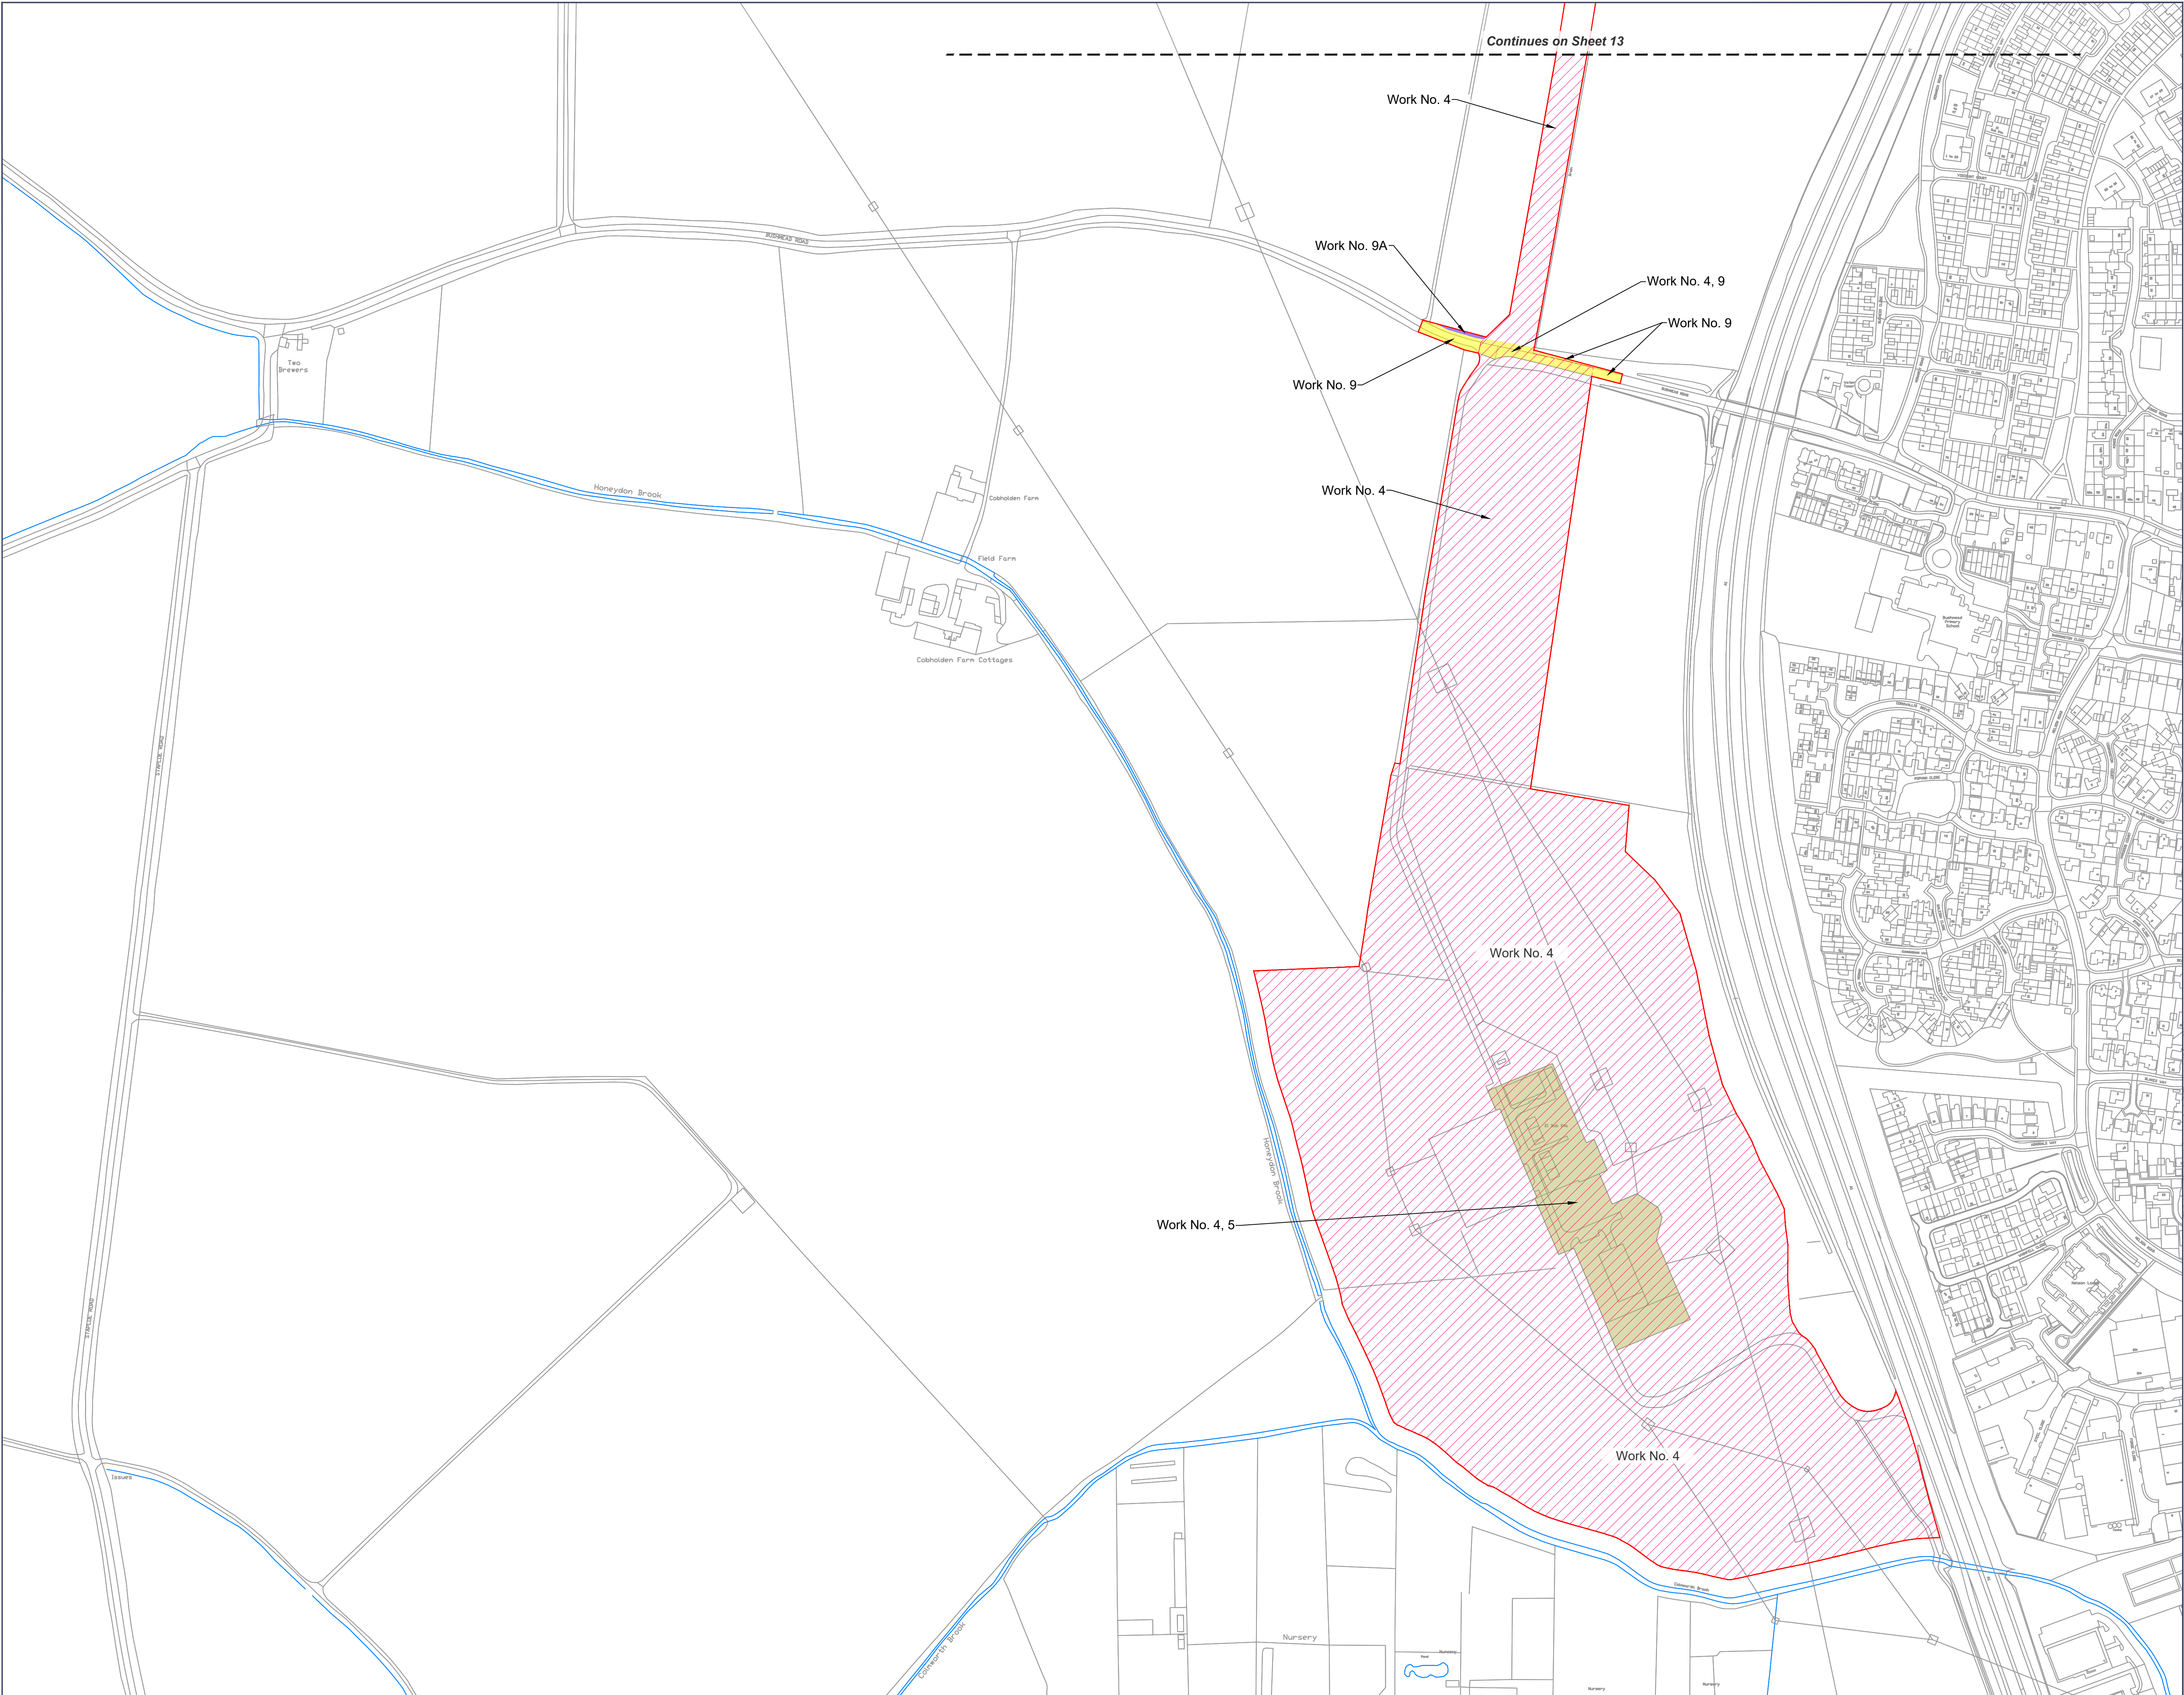

Rev	Date	Comment
P01	30/09/2025	Submission

- Order Limits
- Work No. 4
- Work No. 5
- Work No. 9
- Work No. 9A

- Notes:**
- The Works Plan shows the Order Limits and the works comprised in the Authorised Development, as described in Schedule 1 of the **draft Development Consent Order [EN010141/DR/3.1]**. The Works Plan should be read alongside the other Application Documents.
 - The Works Plan shows some Works taking place in combination on the same area of land. The Applicant seeks authorisation for any combination of the Works shown within that area.

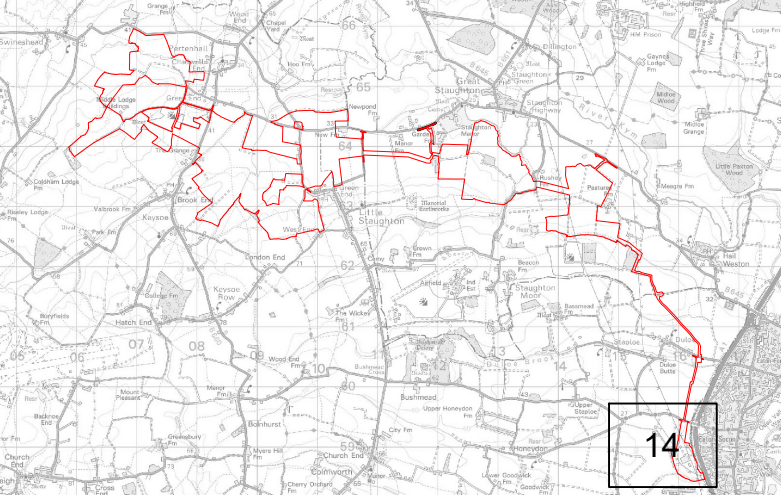

EAST PARK ENERGY

axis

0344 8700 007
axis.co.uk

Client
BSSL Cambsbed 1 Ltd

Project
East Park Energy

Drawing Title
**Works Plan
(Sheet 14 of 14)**

Scale
1:2500 @A1

Status
DCO Application

APFP Reference
Regulation 5(2)(j)

Submission Reference
EN010141/DR/2.3

Dwg no
3149-2.3-014

Rev
P01