



EAST PARK ENERGY

East Park Energy

EN010141

Environmental Statement Volume 3 - Figures

Chapter 11 Figures

Document Reference: EN010141/DR/6.3

Infrastructure Planning (Applications: Prescribed Forms and
Procedure) Regulations 2009: Regulation 5(2)(a)

September 2025

Version P01

EAST PARK ENERGY

Planning Act 2008

Infrastructure Planning (Applications: Prescribed
Forms and Procedure) Regulations 2009

Environmental Statement Volume 3 – Figures

Chapter 11 Figures

APFP Regulation Reference:	Regulation 5(2)(a)
Planning Inspectorate Scheme Reference:	EN010141
Application Document Number:	EN010141/DR/6.3
Author:	Axis PED Ltd

Version	Date	Status
P01	September 2025	DCO Submission


© AXIS P.E.D. Ltd 2025. All rights reserved.

This document and its accompanying documents contain information which is confidential and is intended only for the use of the client. If you are not one of the intended recipients any disclosure, copying, distribution or action taken in reliance on the contents of the information is strictly prohibited.

Unless expressly agreed, any reproduction of material from this document must be requested and authorised in writing from AXIS P.E.D. Ltd. Authorised reproduction of material must include all copyright and proprietary notices in the same form and manner as the original and must not be modified in any way. Acknowledgement of the source of the material must also be included in all references.

ES Volume 3 – Chapter 11 Figures:

Figure 11-1a	Construction Phase Dust Study Area (Sheet 1 of 3) (Rev P01)
Figure 11-1b	Construction Phase Dust Study Area (Sheet 2 of 3) (Rev P01)
Figure 11-1c	Construction Phase Dust Study Area (Sheet 3 of 3) (Rev P01)
Figure 11-2a	On-Road Vehicle Emissions Study Area (Sheet 1 of 3) (Rev P01)
Figure 11-2b	On-Road Vehicle Emissions Study Area (Sheet 2 of 3) (Rev P01)
Figure 11-2c	On-Road Vehicle Emissions Study Area (Sheet 3 of 3) (Rev P01)
Figure 11-3a	Construction Phase – Vehicle Emissions Screening Assessment (Sheet 1 of 3) (Rev P01)
Figure 11-3b	Construction Phase – Vehicle Emissions Screening Assessment (Sheet 2 of 3) (Rev P01)
Figure 11-3c	Construction Phase – Vehicle Emissions Screening Assessment (Sheet 3 of 3) (Rev P01)

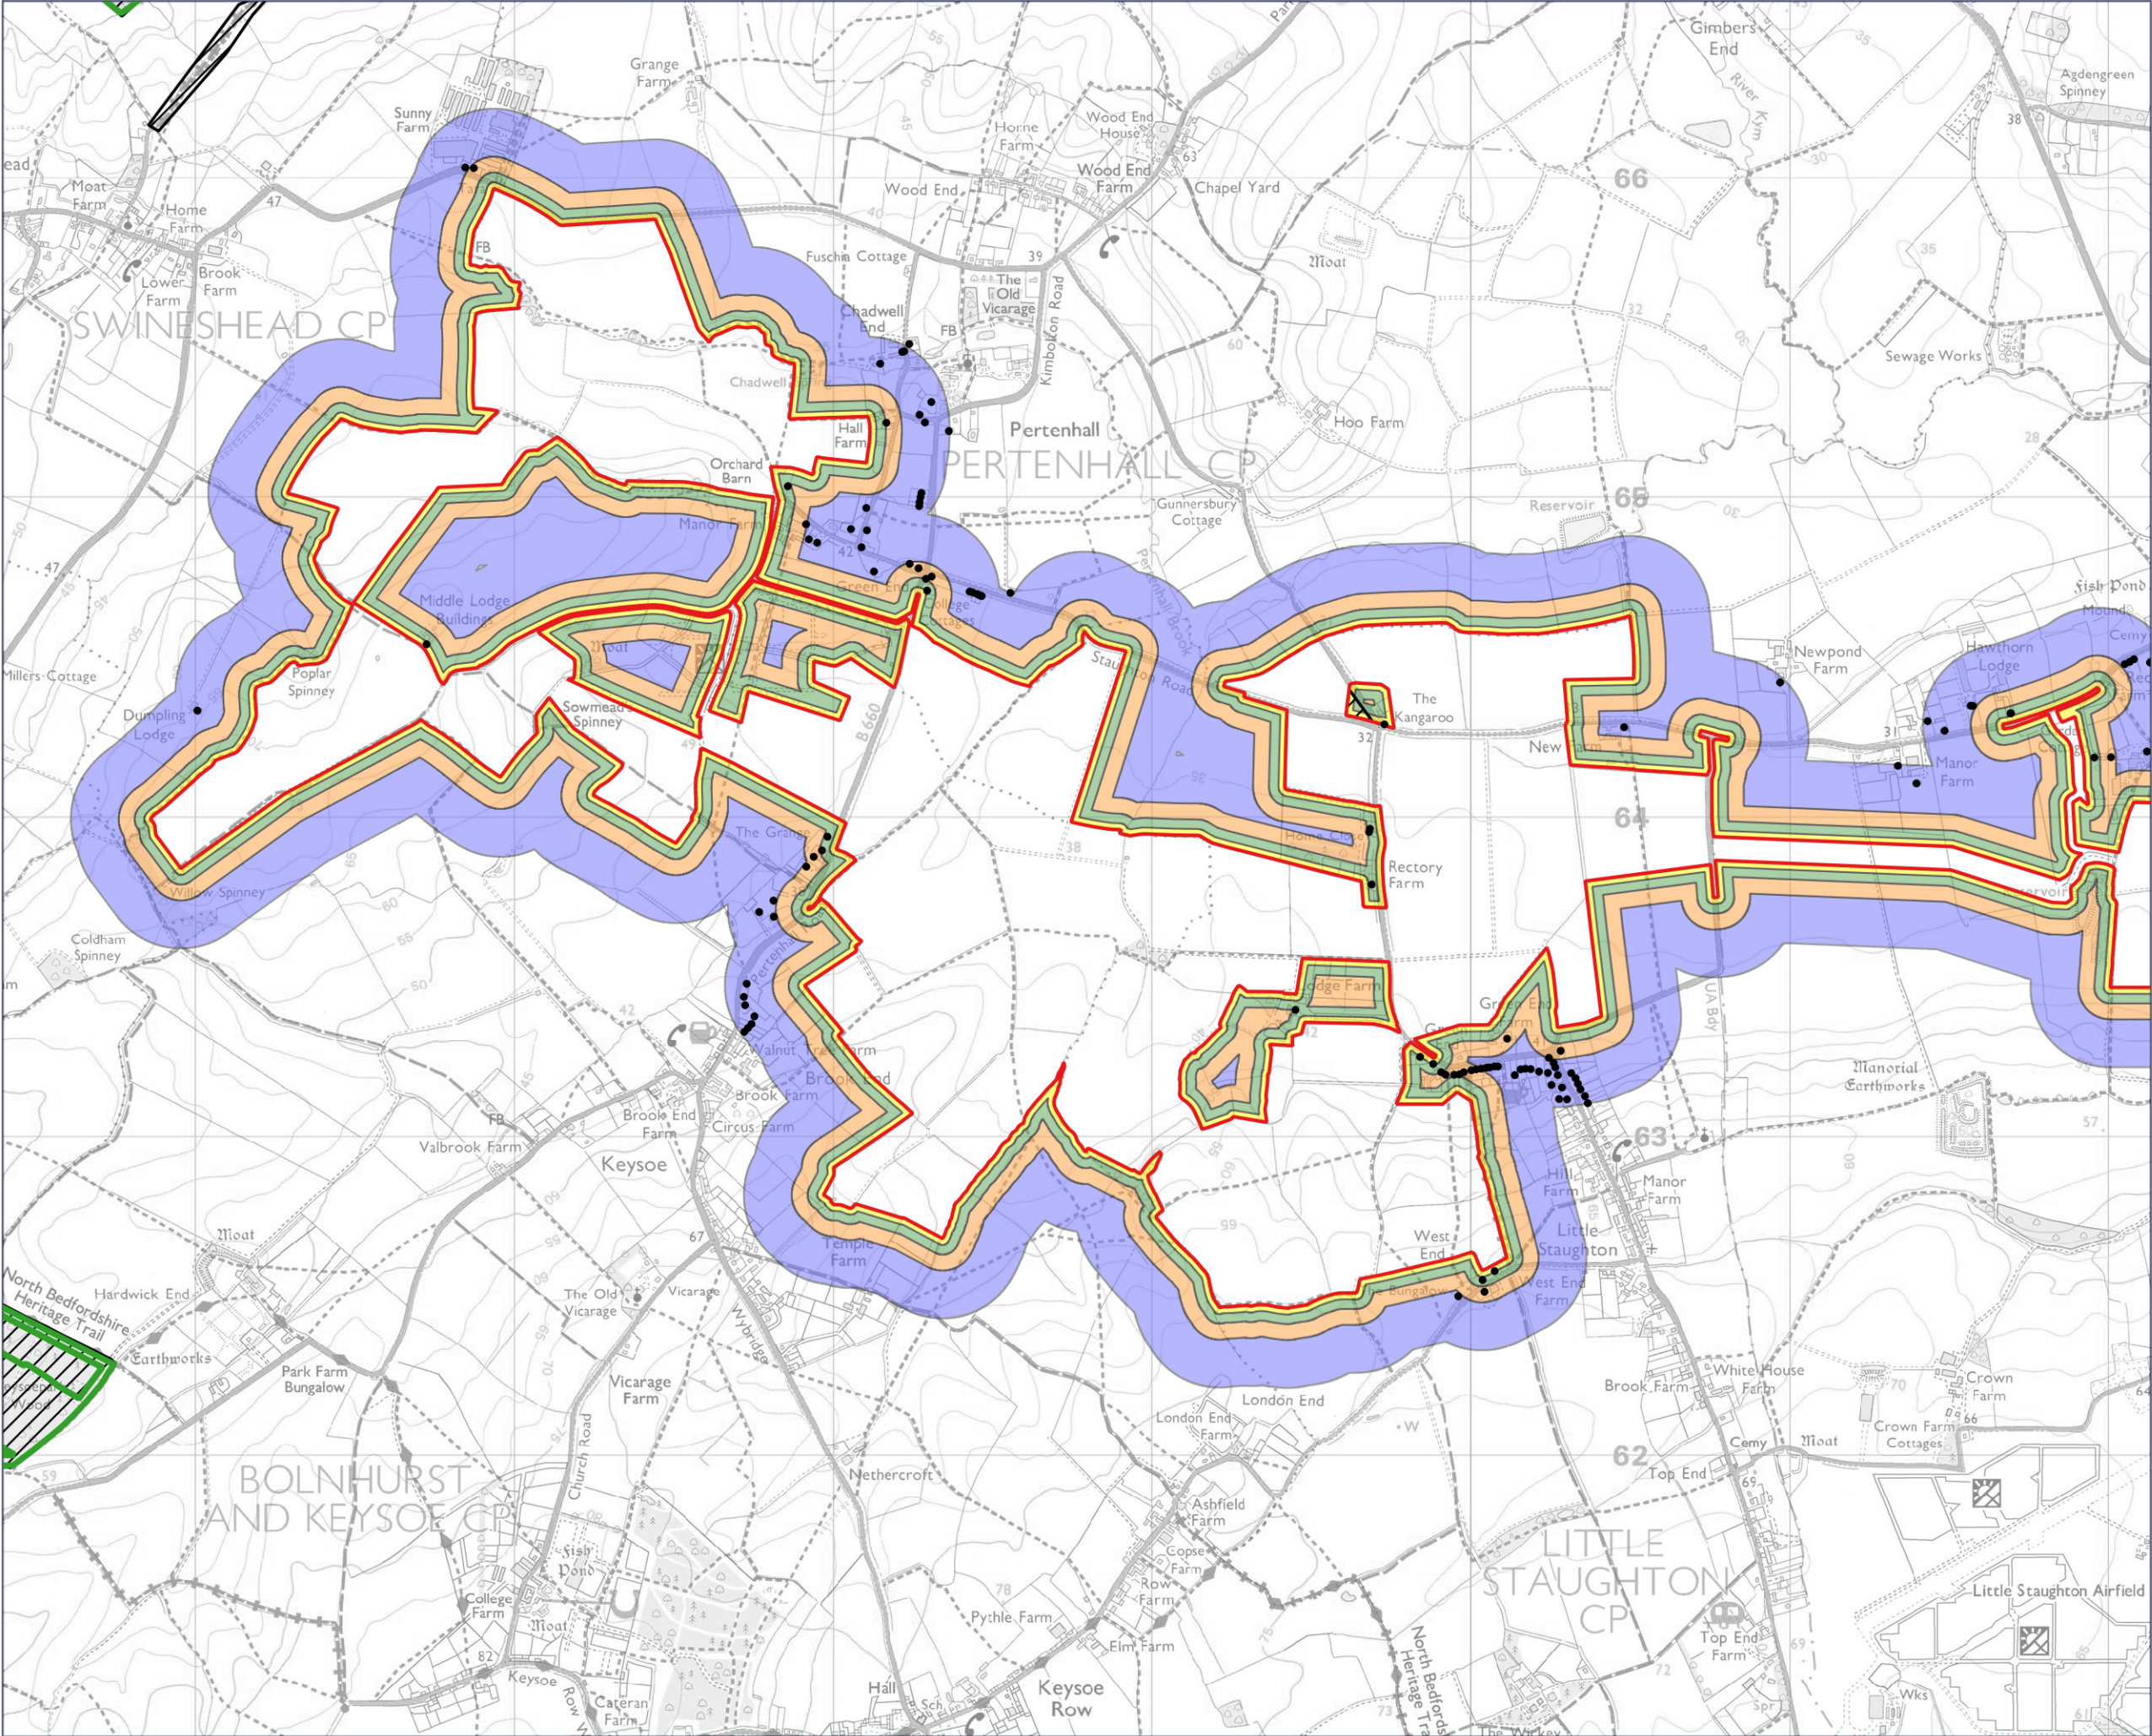

Rev	Date	Comment
P01	30/09/2025	DCO Application

-  Order Limits
-  20m buffer
-  50m buffer
-  100m buffer
-  250m buffer
-  Ancient Woodland
-  County Wildlife Site
-  Dust Receptor



0344 8700 007
axis.co.uk



Client
BSSL Cambsbed 1 Ltd

Project
East Park Energy

Drawing Title
Construction Phase Dust Study Area (Sheet 1 of 3)

Scale
1:20000@A3


Status
DCO Application

APFP Reference
Regulation 5(2)(a)

Status
EN010141/DR/6.3

Dwg no
Figure 11-1a

Rev
P01

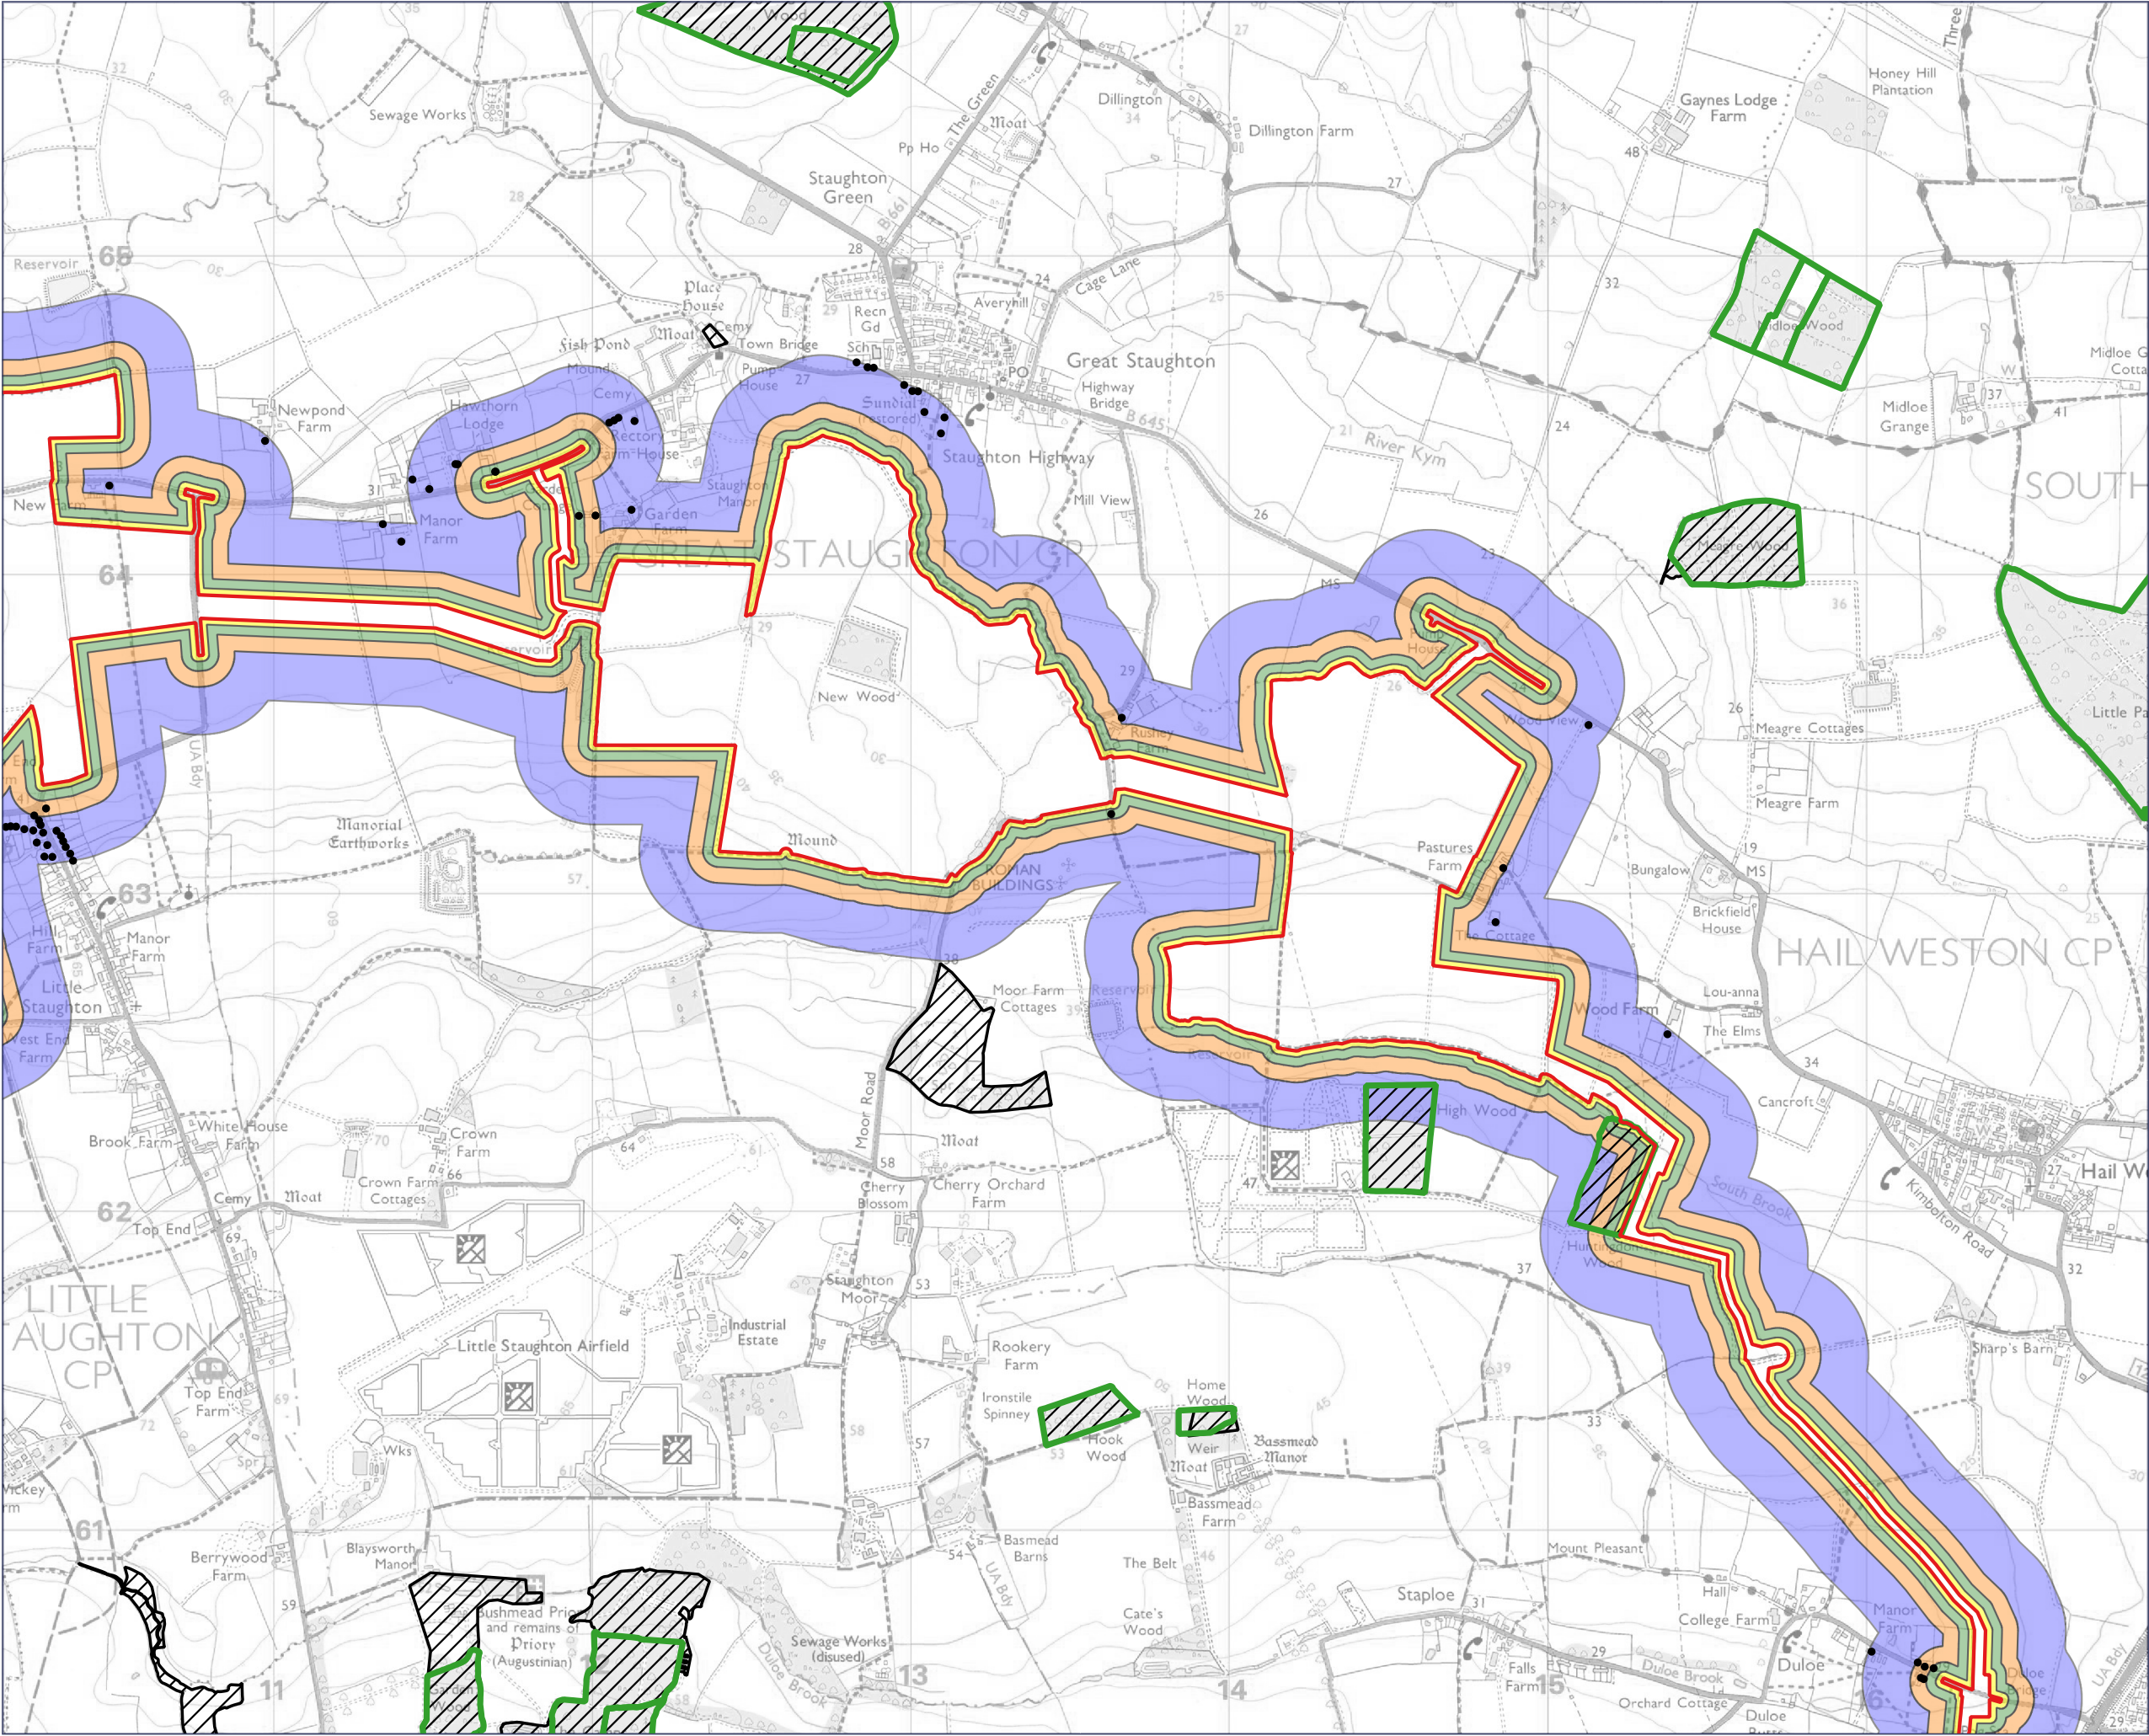

Rev	Date	Comment
P01	30/09/2025	DCO Application

- Order Limits
- 20m buffer
- 50m buffer
- 100m buffer
- 250m buffer
- Ancient Woodland
- County Wildlife Sites
- Dust Receptor



0344 8700 007
axis.co.uk

Client
BSSL Cambsbed 1 Ltd

Project
East Park Energy

Drawing Title
Construction Phase Dust Study Area (Sheet 2 of 3)

Scale
1:20000@A3


AFPP Reference
Regulation 5(2)(a)

Dwg no
Figure 11-1b

Status
DCO Application

Status
EN010141/DR/6.3

Rev
P01

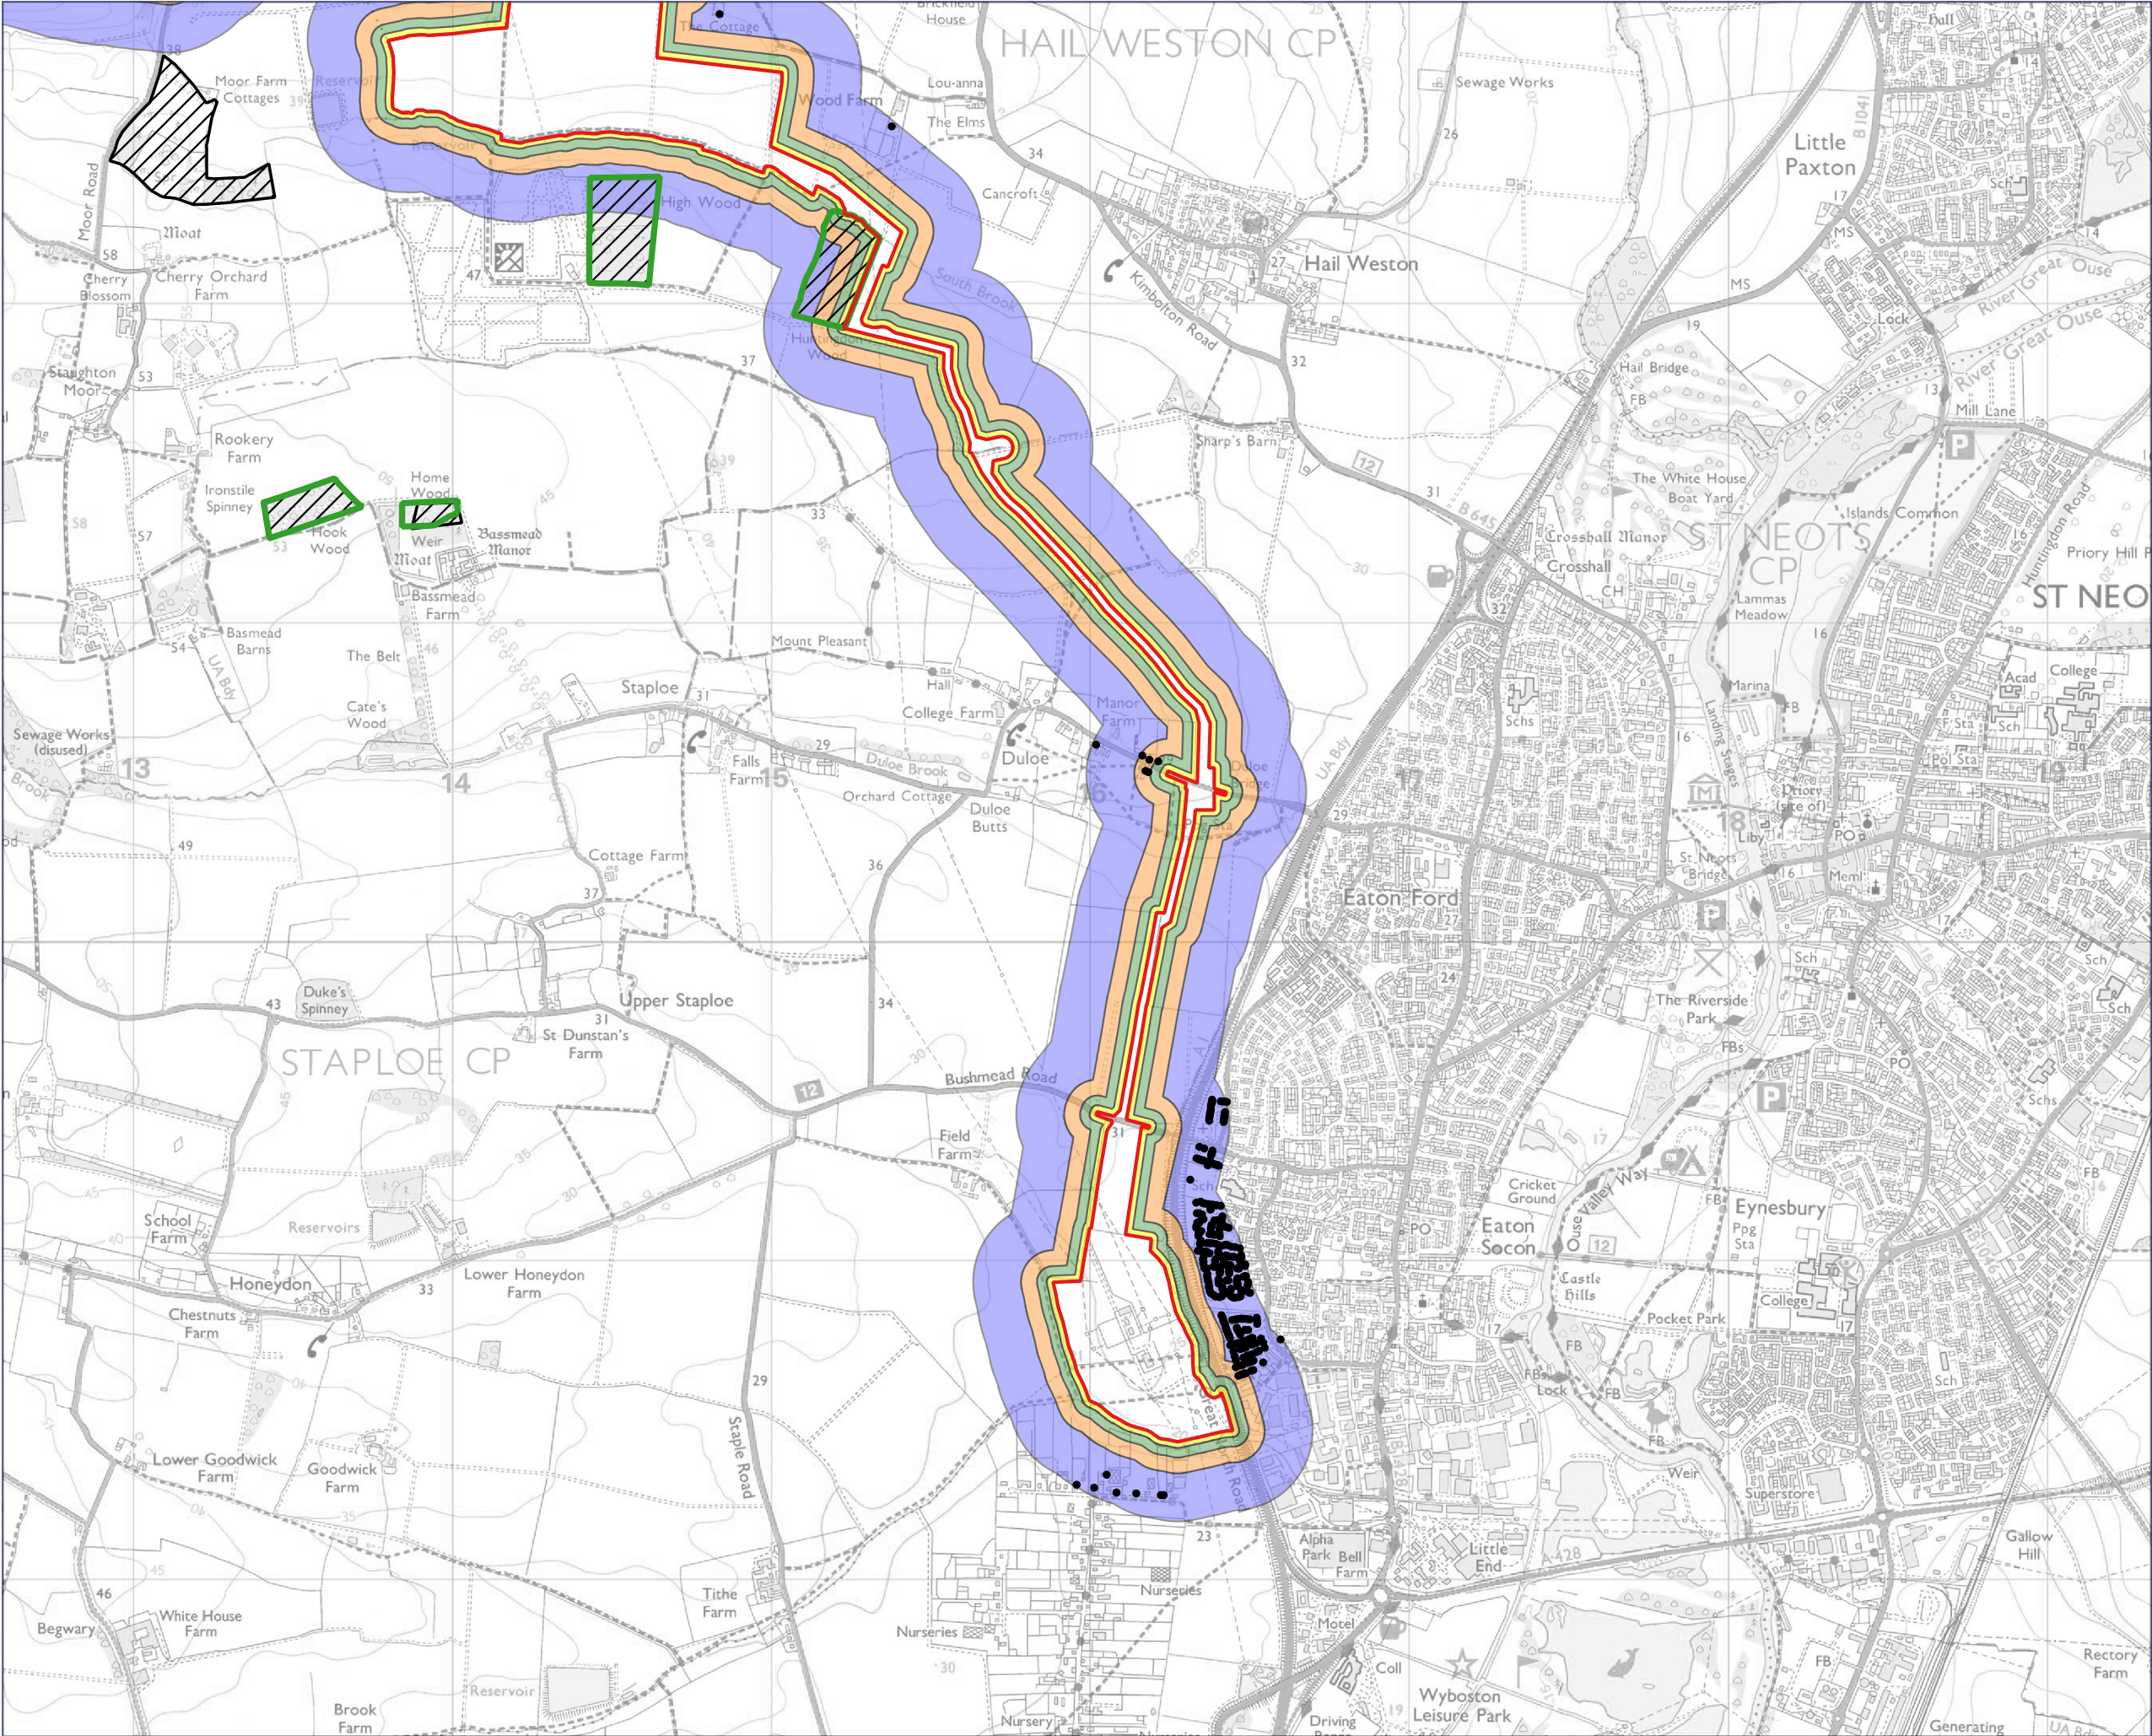

Rev	Date	Comment
P01	30/09/2025	DCO Application

Order Limits

20m buffer

50m buffer

100m buffer

250m buffer

Ancient Woodland

County Wildlife Sites


Dust Receptors



0344 8700 007
axis.co.uk



Client	BSSL Cambsbed 1 Ltd
Project	East Park Energy
Drawing Title	Construction Phase Dust Study Area (Sheet 3 of 3)
Scale	1:20000@A3
AFPP Reference	Regulation 5(2)(a)
Dwg no	Figure 11-1c
Status	DCO Application
Status	EN010141/DR/6.3
Rev	P01

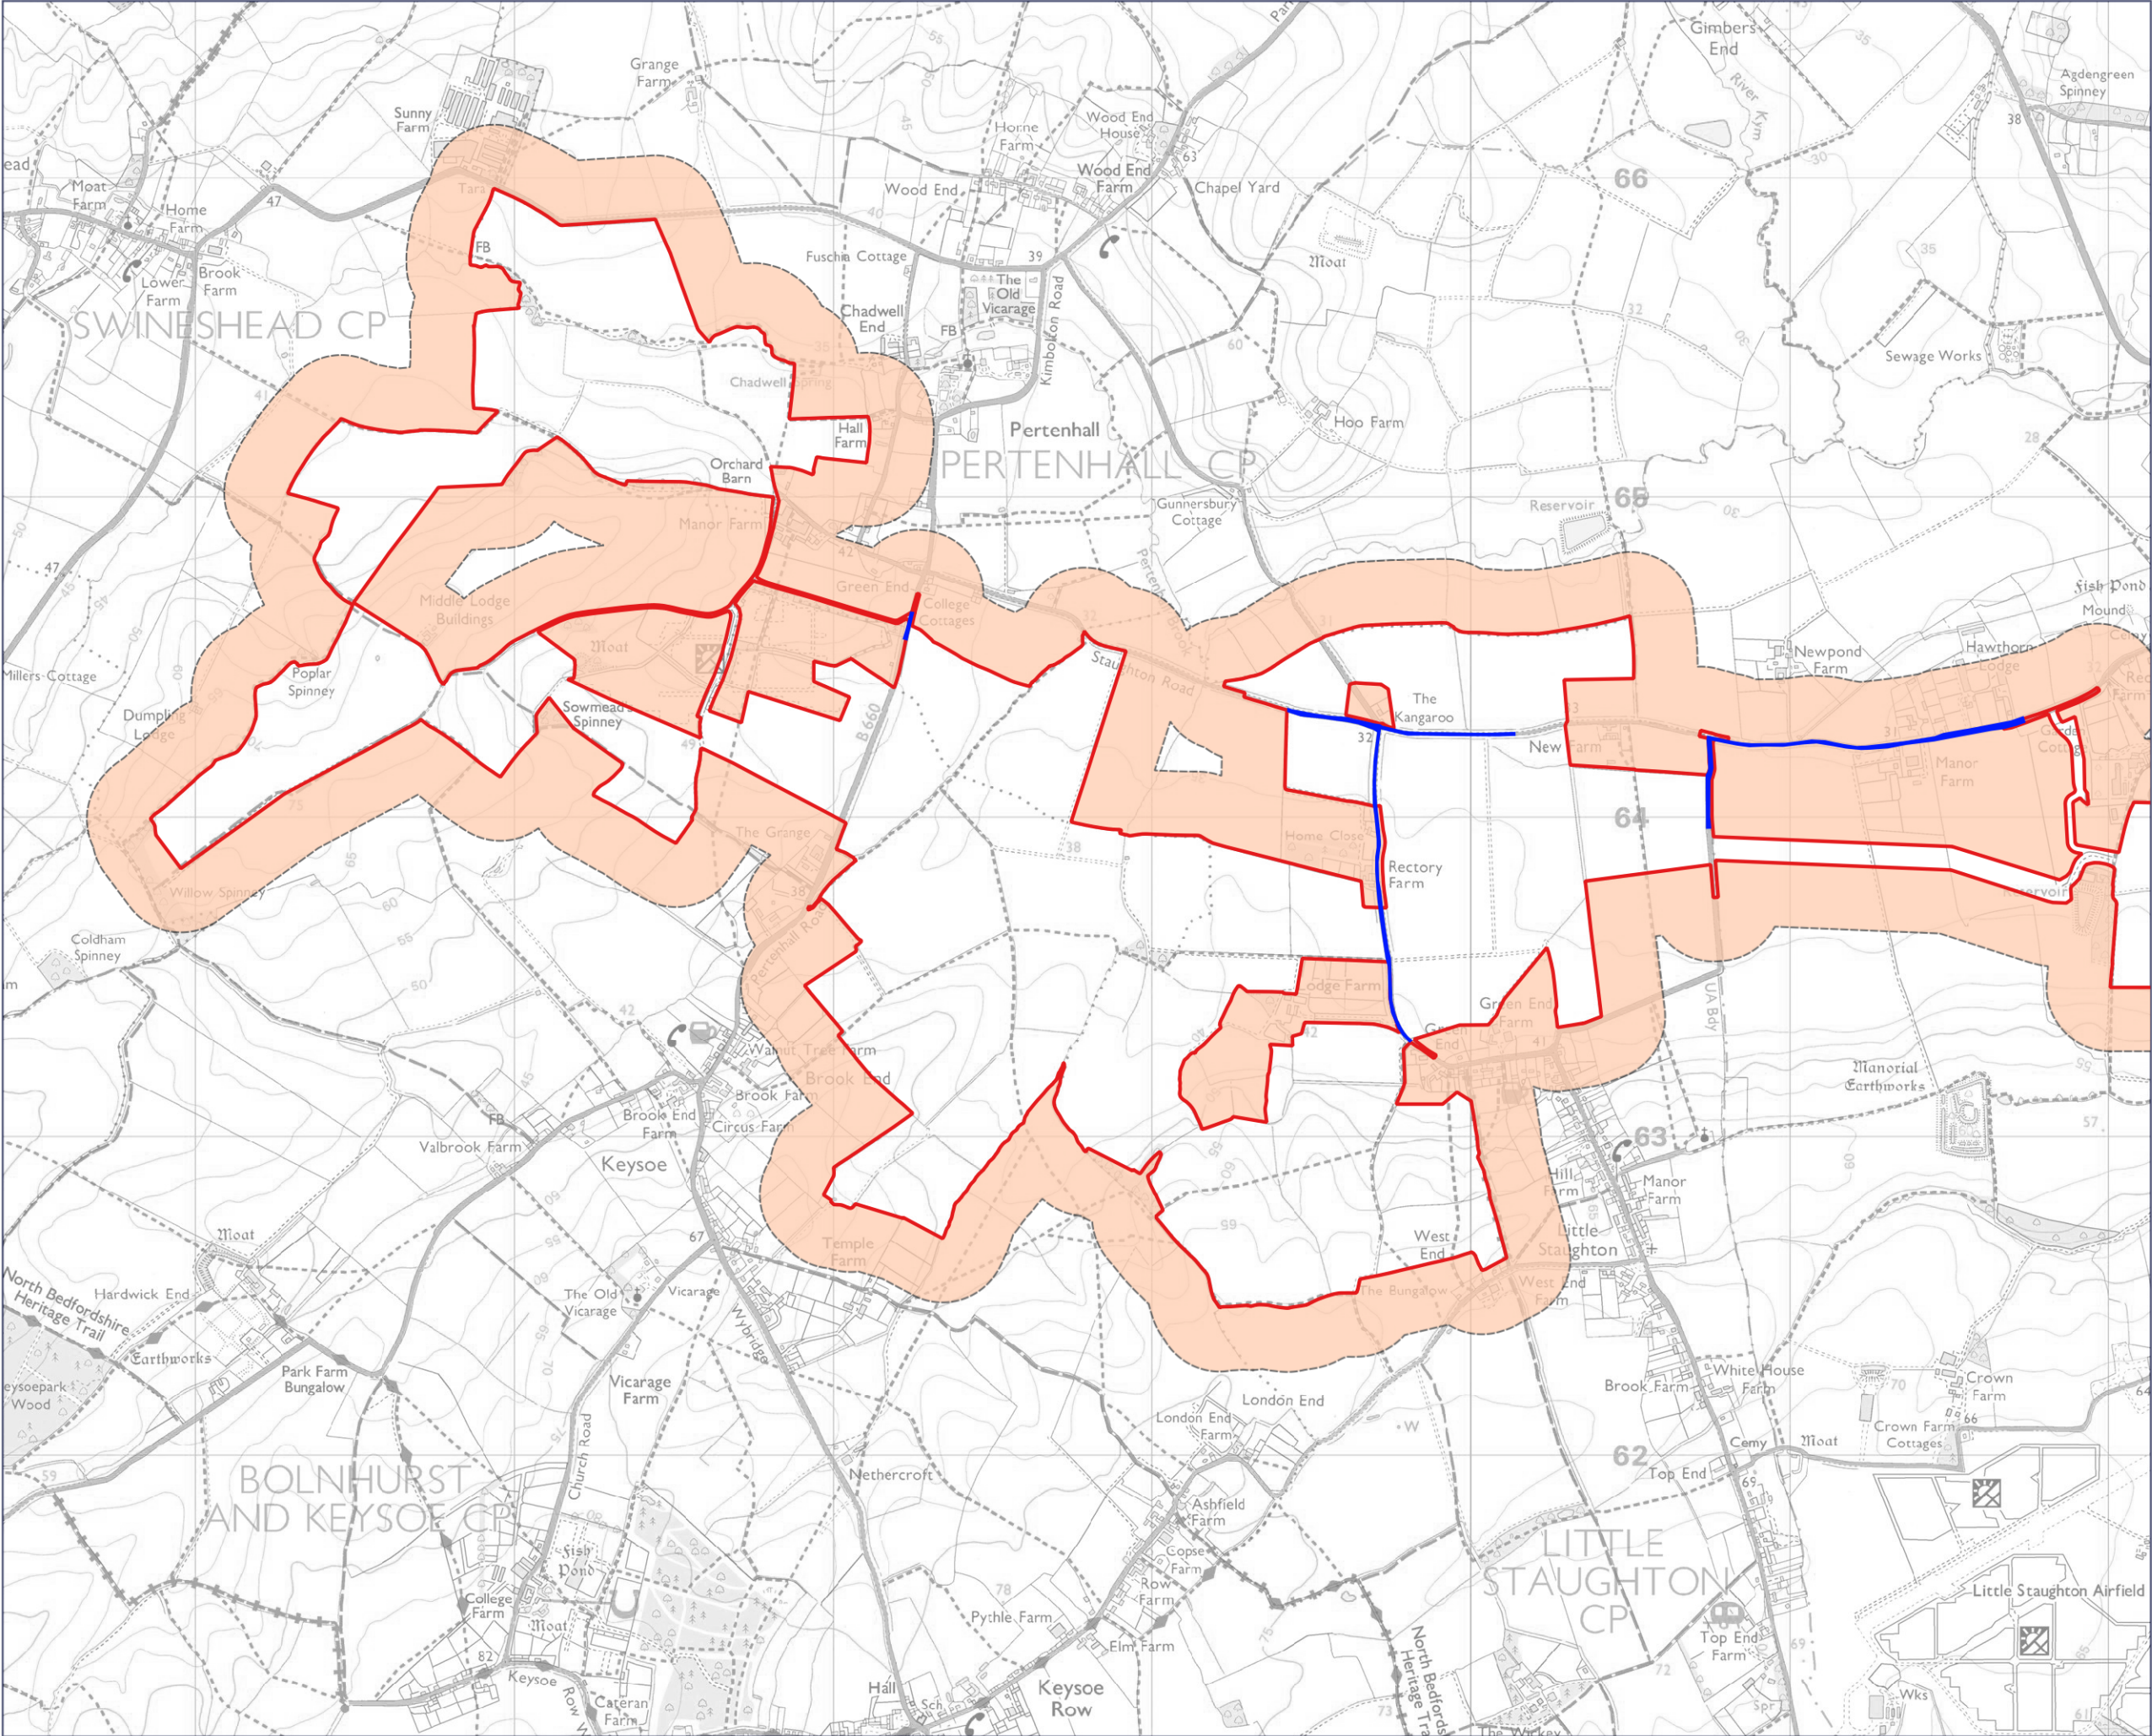

Rev	Date	Comment
P01	30/09/2025	DCO Application

-  Order Limits
-  Affected Road
-  200m Buffer



0344 8700 007
axis.co.uk



Client
BSSL Cambsbed 1 Ltd

Project
East Park Energy

Drawing Title
**On-Road Vehicle Emissions Study
Area (Sheet 1 of 3)**

Scale
1:20000@A3

Status
DCO Application


APFP Reference
Regulation 5(2)(a)

Status
EN010141/DR/6.3

Dwg no
Figure 11-2a

Rev
P01



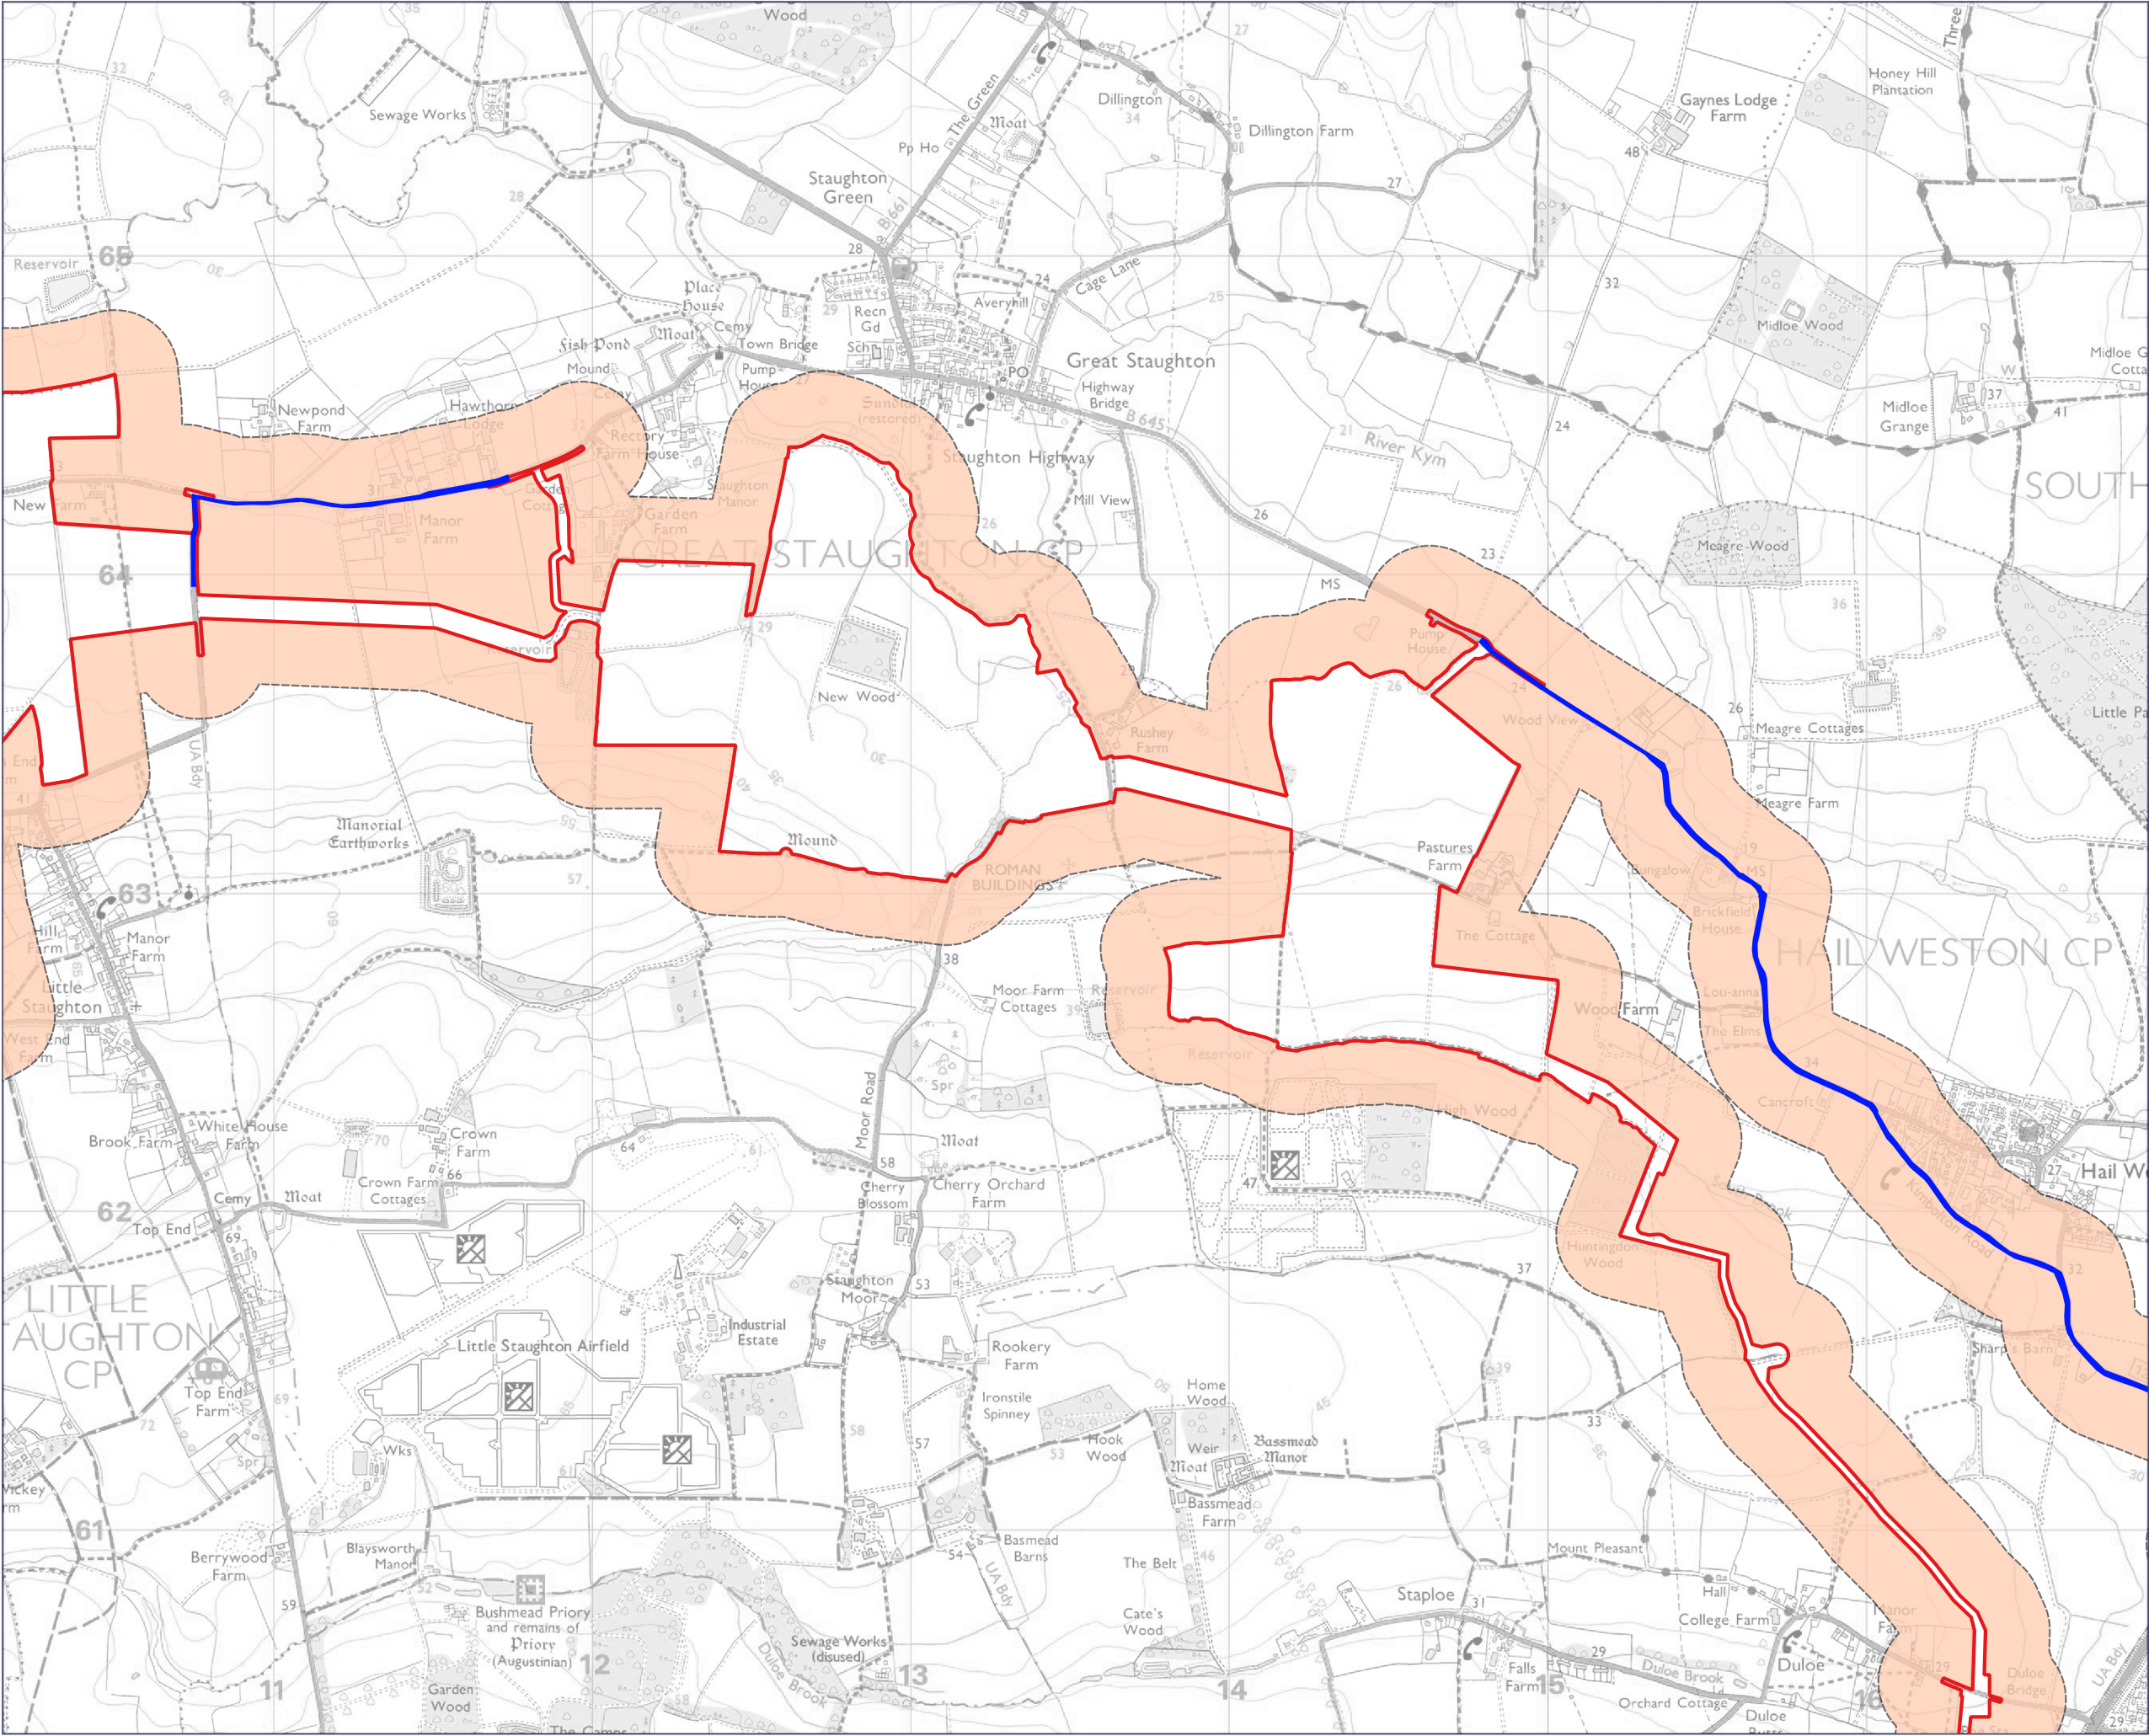

Rev	Date	Comment
P01	30/09/2025	DCO Application

-  Order Limits
-  Affected Road
-  200m Buffer




0344 8700 007
axis.co.uk



Client	BSSL Cambsbed 1 Ltd
Project	East Park Energy
Drawing Title	On-Road Vehicle Emissions Study Area (Sheet 2 of 3)
Scale	1:20000@A3
AFPP Reference	Regulation 5(2)(a)
Dwg no	Figure 11-2b
Status	DCO Application
Status	EN010141/DR/6.3
Rev	P01



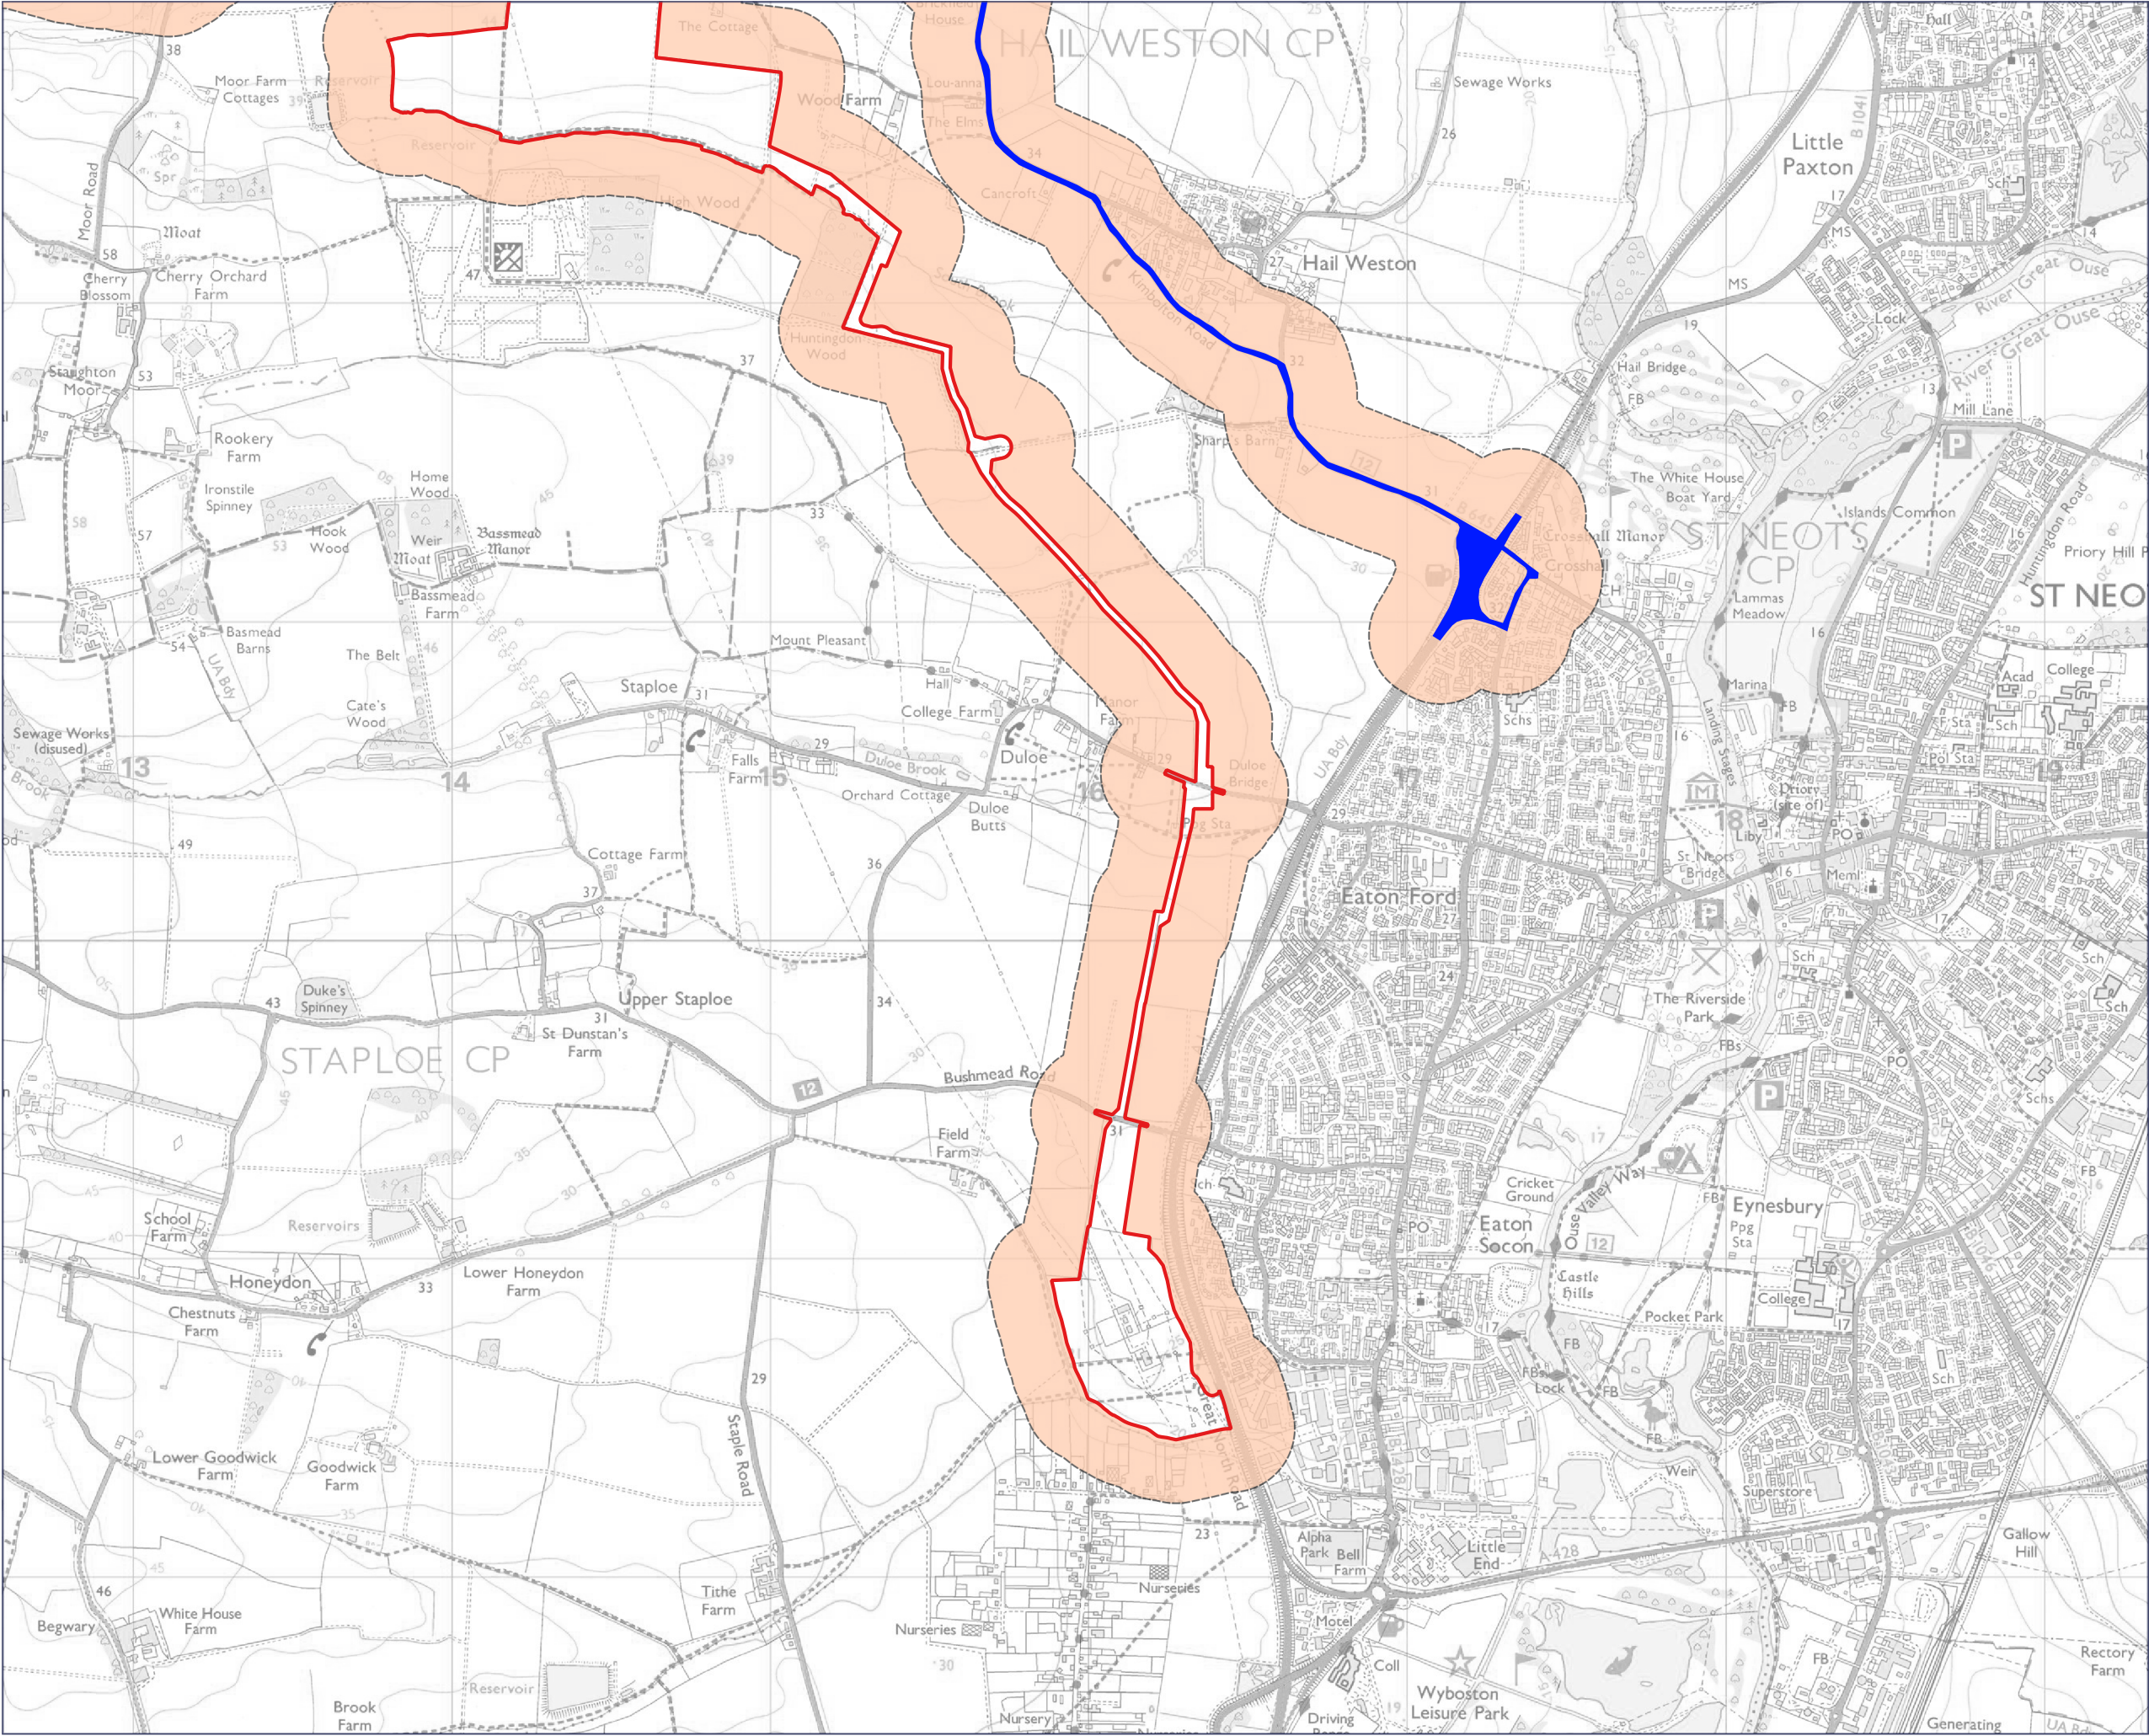

Rev	Date	Comment
P01	30/09/2025	DCO Application

-  Order Limits
-  Affected Road
-  200m Buffer



0344 8700 007
axis.co.uk




Client	BSSL Cambsbed 1 Ltd
Project	East Park Energy
Drawing Title	On-Road Vehicle Emissions Study Area (Sheet 3 of 3)
Scale	1:20000@A3
Regulation 5(2)(a)	EN010141/DR/6.3
Dwg no	Figure 11-2c

DCO Application

Status

Status

Rev

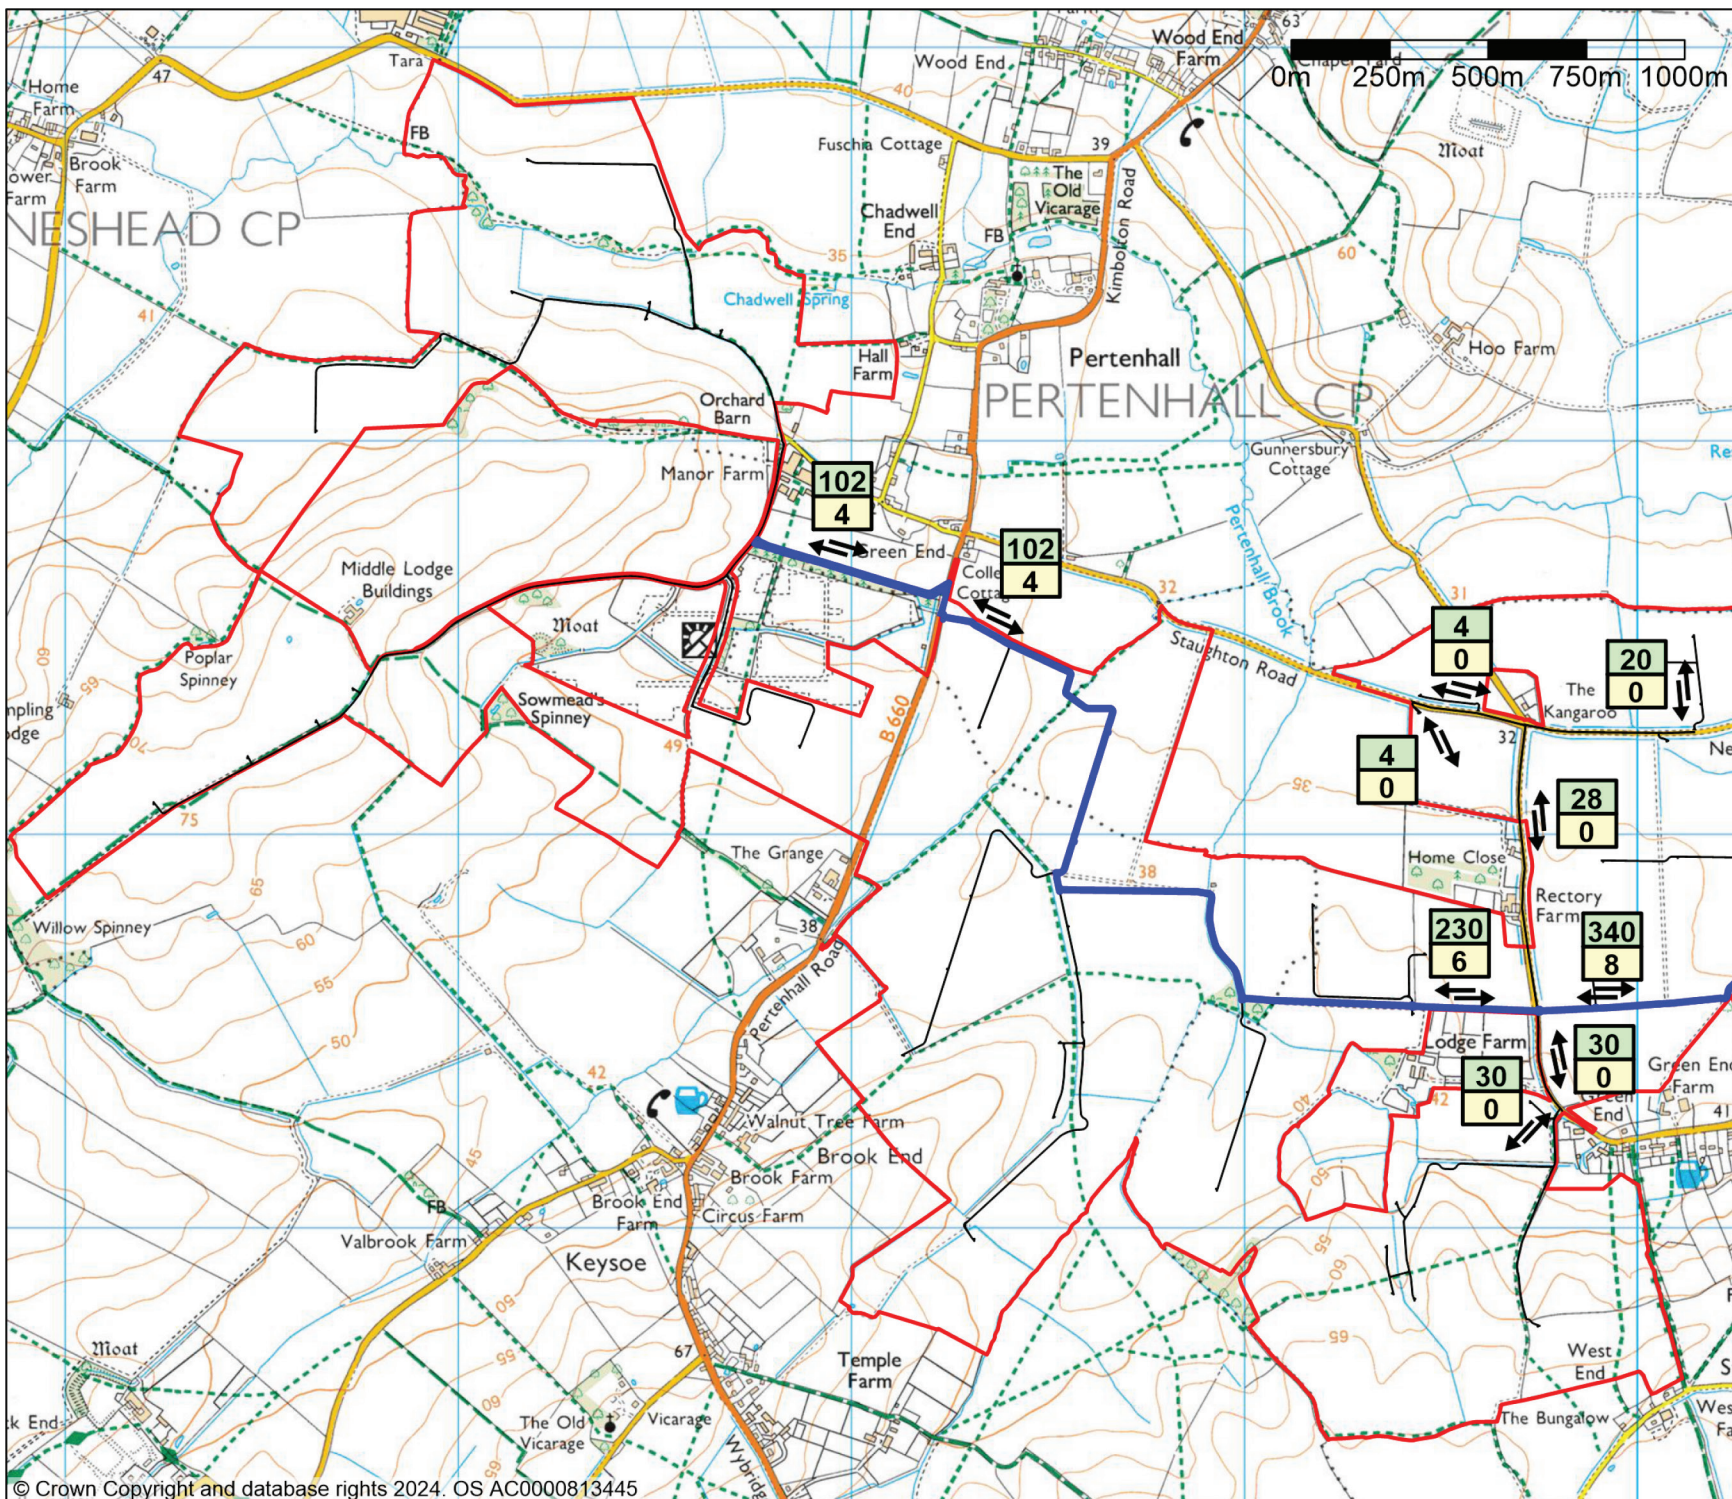

- Site Boundary
- Main Access Route
- Minor Access Route
- 20 LDV flow (Average working day)
- 8 HGV Flow (Average working day)



Smith Grant
Environmental Consultancy

Smith Grant LLP
Bryn Estyn Business Centre (Suite 16)
Bryn Estyn Road, Wrexham LL13 9TY
Tel: 01978 822367
Fax: 01978 824718

www.smithgrant.co.uk
email: consult@smithgrant.co.uk

Project:
East Park Energy

Drawing:
Construction Phase - Vehicle
Emissions Screening Assessment

Drawn by:
E.MacDonald


Checked:
K.Hawkins

Date:
14.08.2025

ES Chapter 11

SGP Job No:
R3053

Figure 11-3a

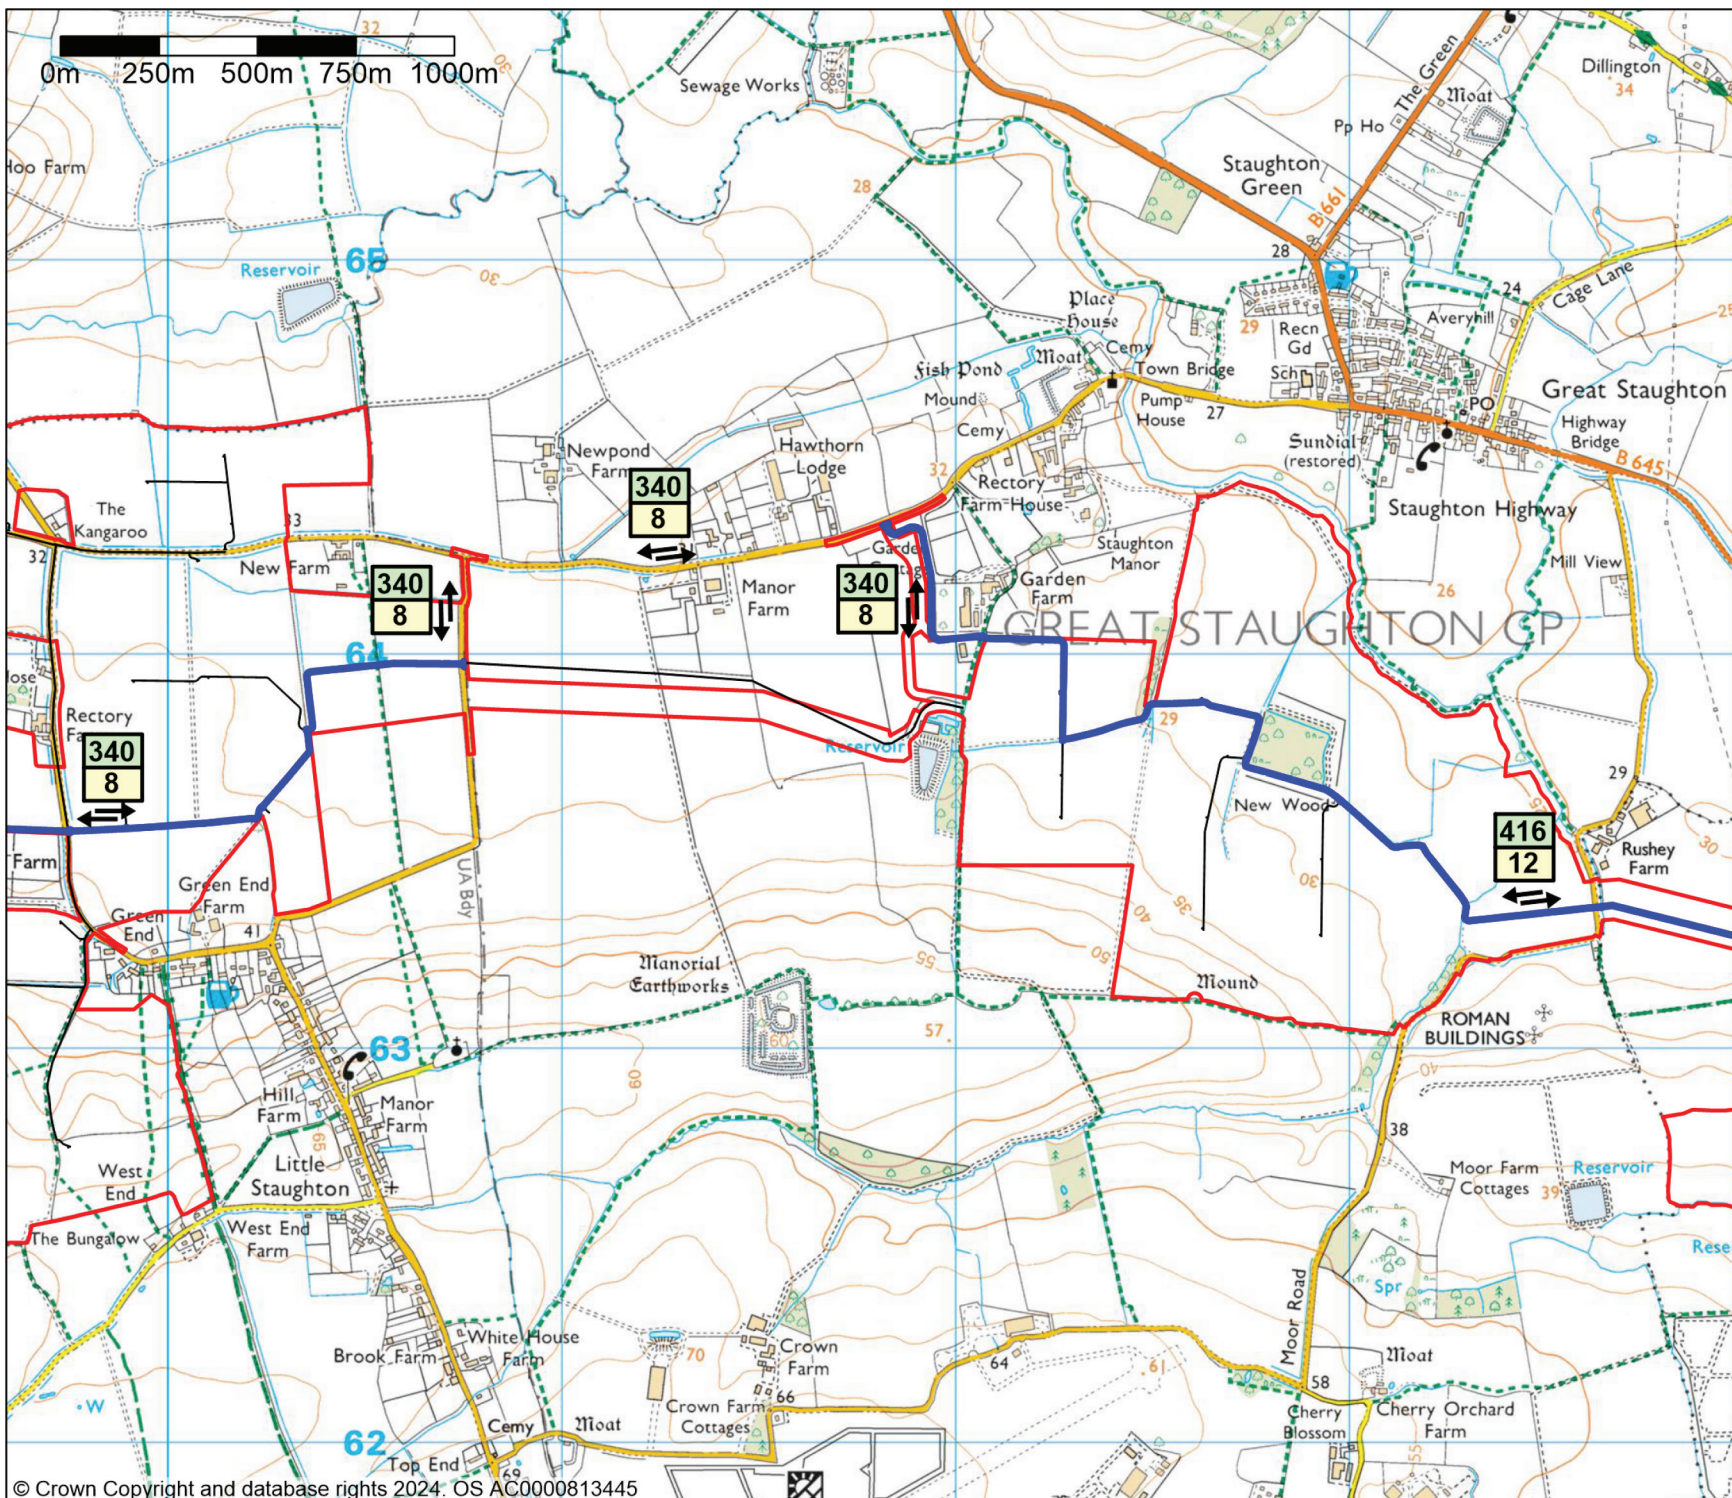

- Site Boundary
- Main Access Route
- Minor Access Route
- 20 LDV flow (Average working day)
- 8 HGV Flow (Average working day)



Smith Grant
Environmental Consultancy

Smith Grant LLP

Bryn Estyn Business Centre (Suite 16)
Bryn Estyn Road, Wrexham LL13 9TY

Tel: 01978 822367

Fax: 01978 824718

www.smithgrant.co.uk
email: consult@smithgrant.co.uk

Project:
East Park Energy

Drawing:
Construction Phase - Vehicle
Emissions Screening Assessment

Drawn by:
E.MacDonald



Checked:
K.Hawkins

Date:
15.08.2025

ES Chapter 11

SGP Job No:
R3053

Figure 11-3b

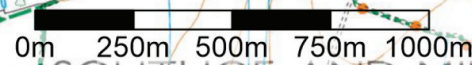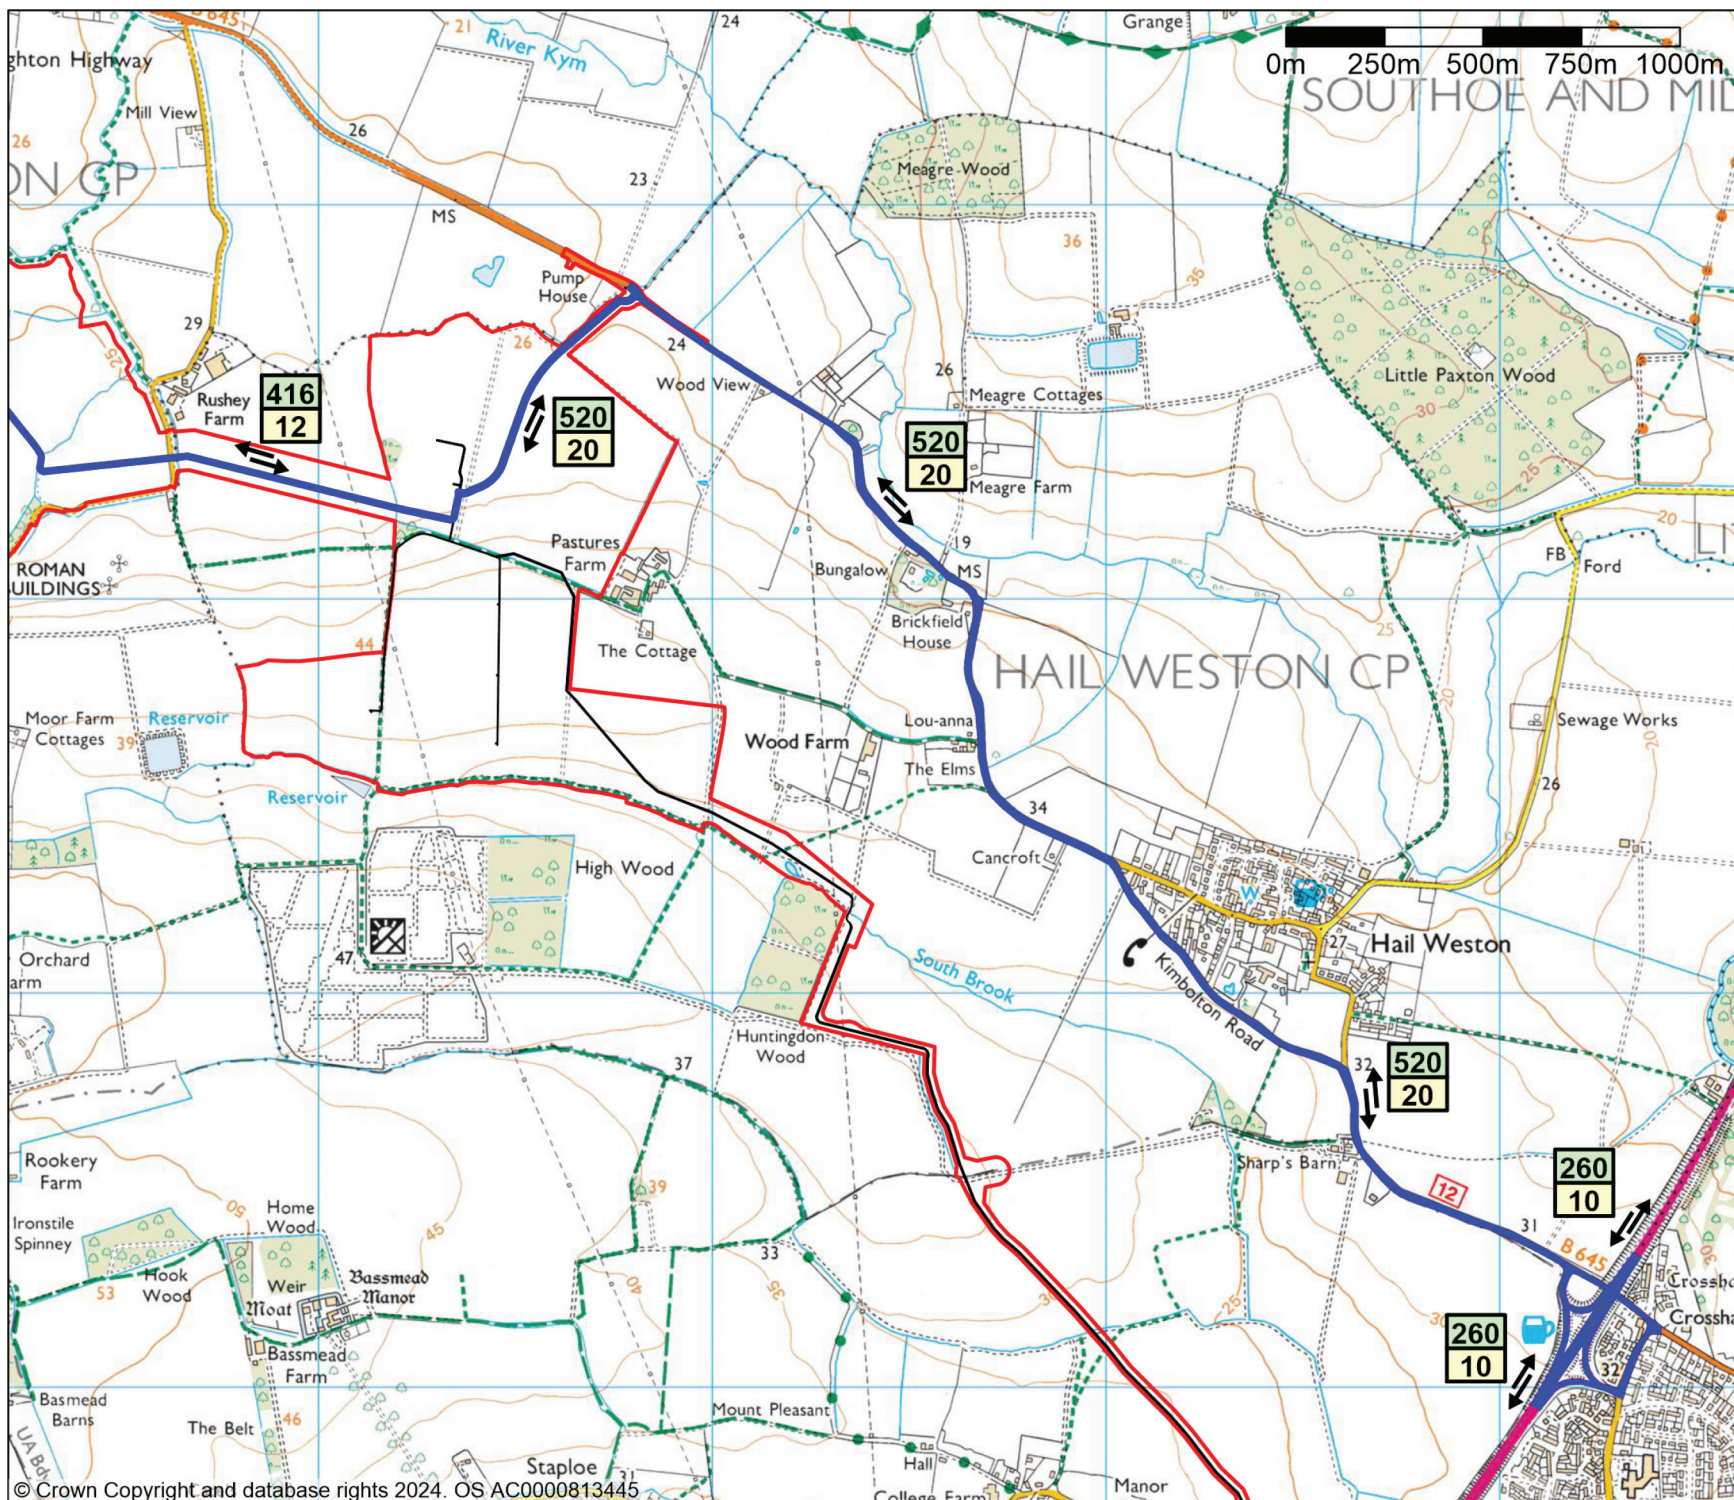

- Site Boundary
- Main Access Route
- Minor Access Route
- 20 LDV flow (Average working day)
- 8 HGV Flow (Average working day)



Smith Grant

Environmental Consultancy

Smith Grant LLP
 Bryn Estyn Business Centre (Suite 16)
 Bryn Estyn Road, Wrexham LL13 9TY
 Tel: 01978 822367
 Fax: 01978 824718
 www.smithgrant.co.uk
 email: consult@smithgrant.co.uk

Project: East Park Energy	
Drawing: Construction Phase - Vehicle Emissions Screening Assessment	
Drawn by: E.MacDonald	Checked: K.Hawkins
Date: 14.08.2025	ES Chapter 11
SGP Job No: R3053	Figure 11-3c