


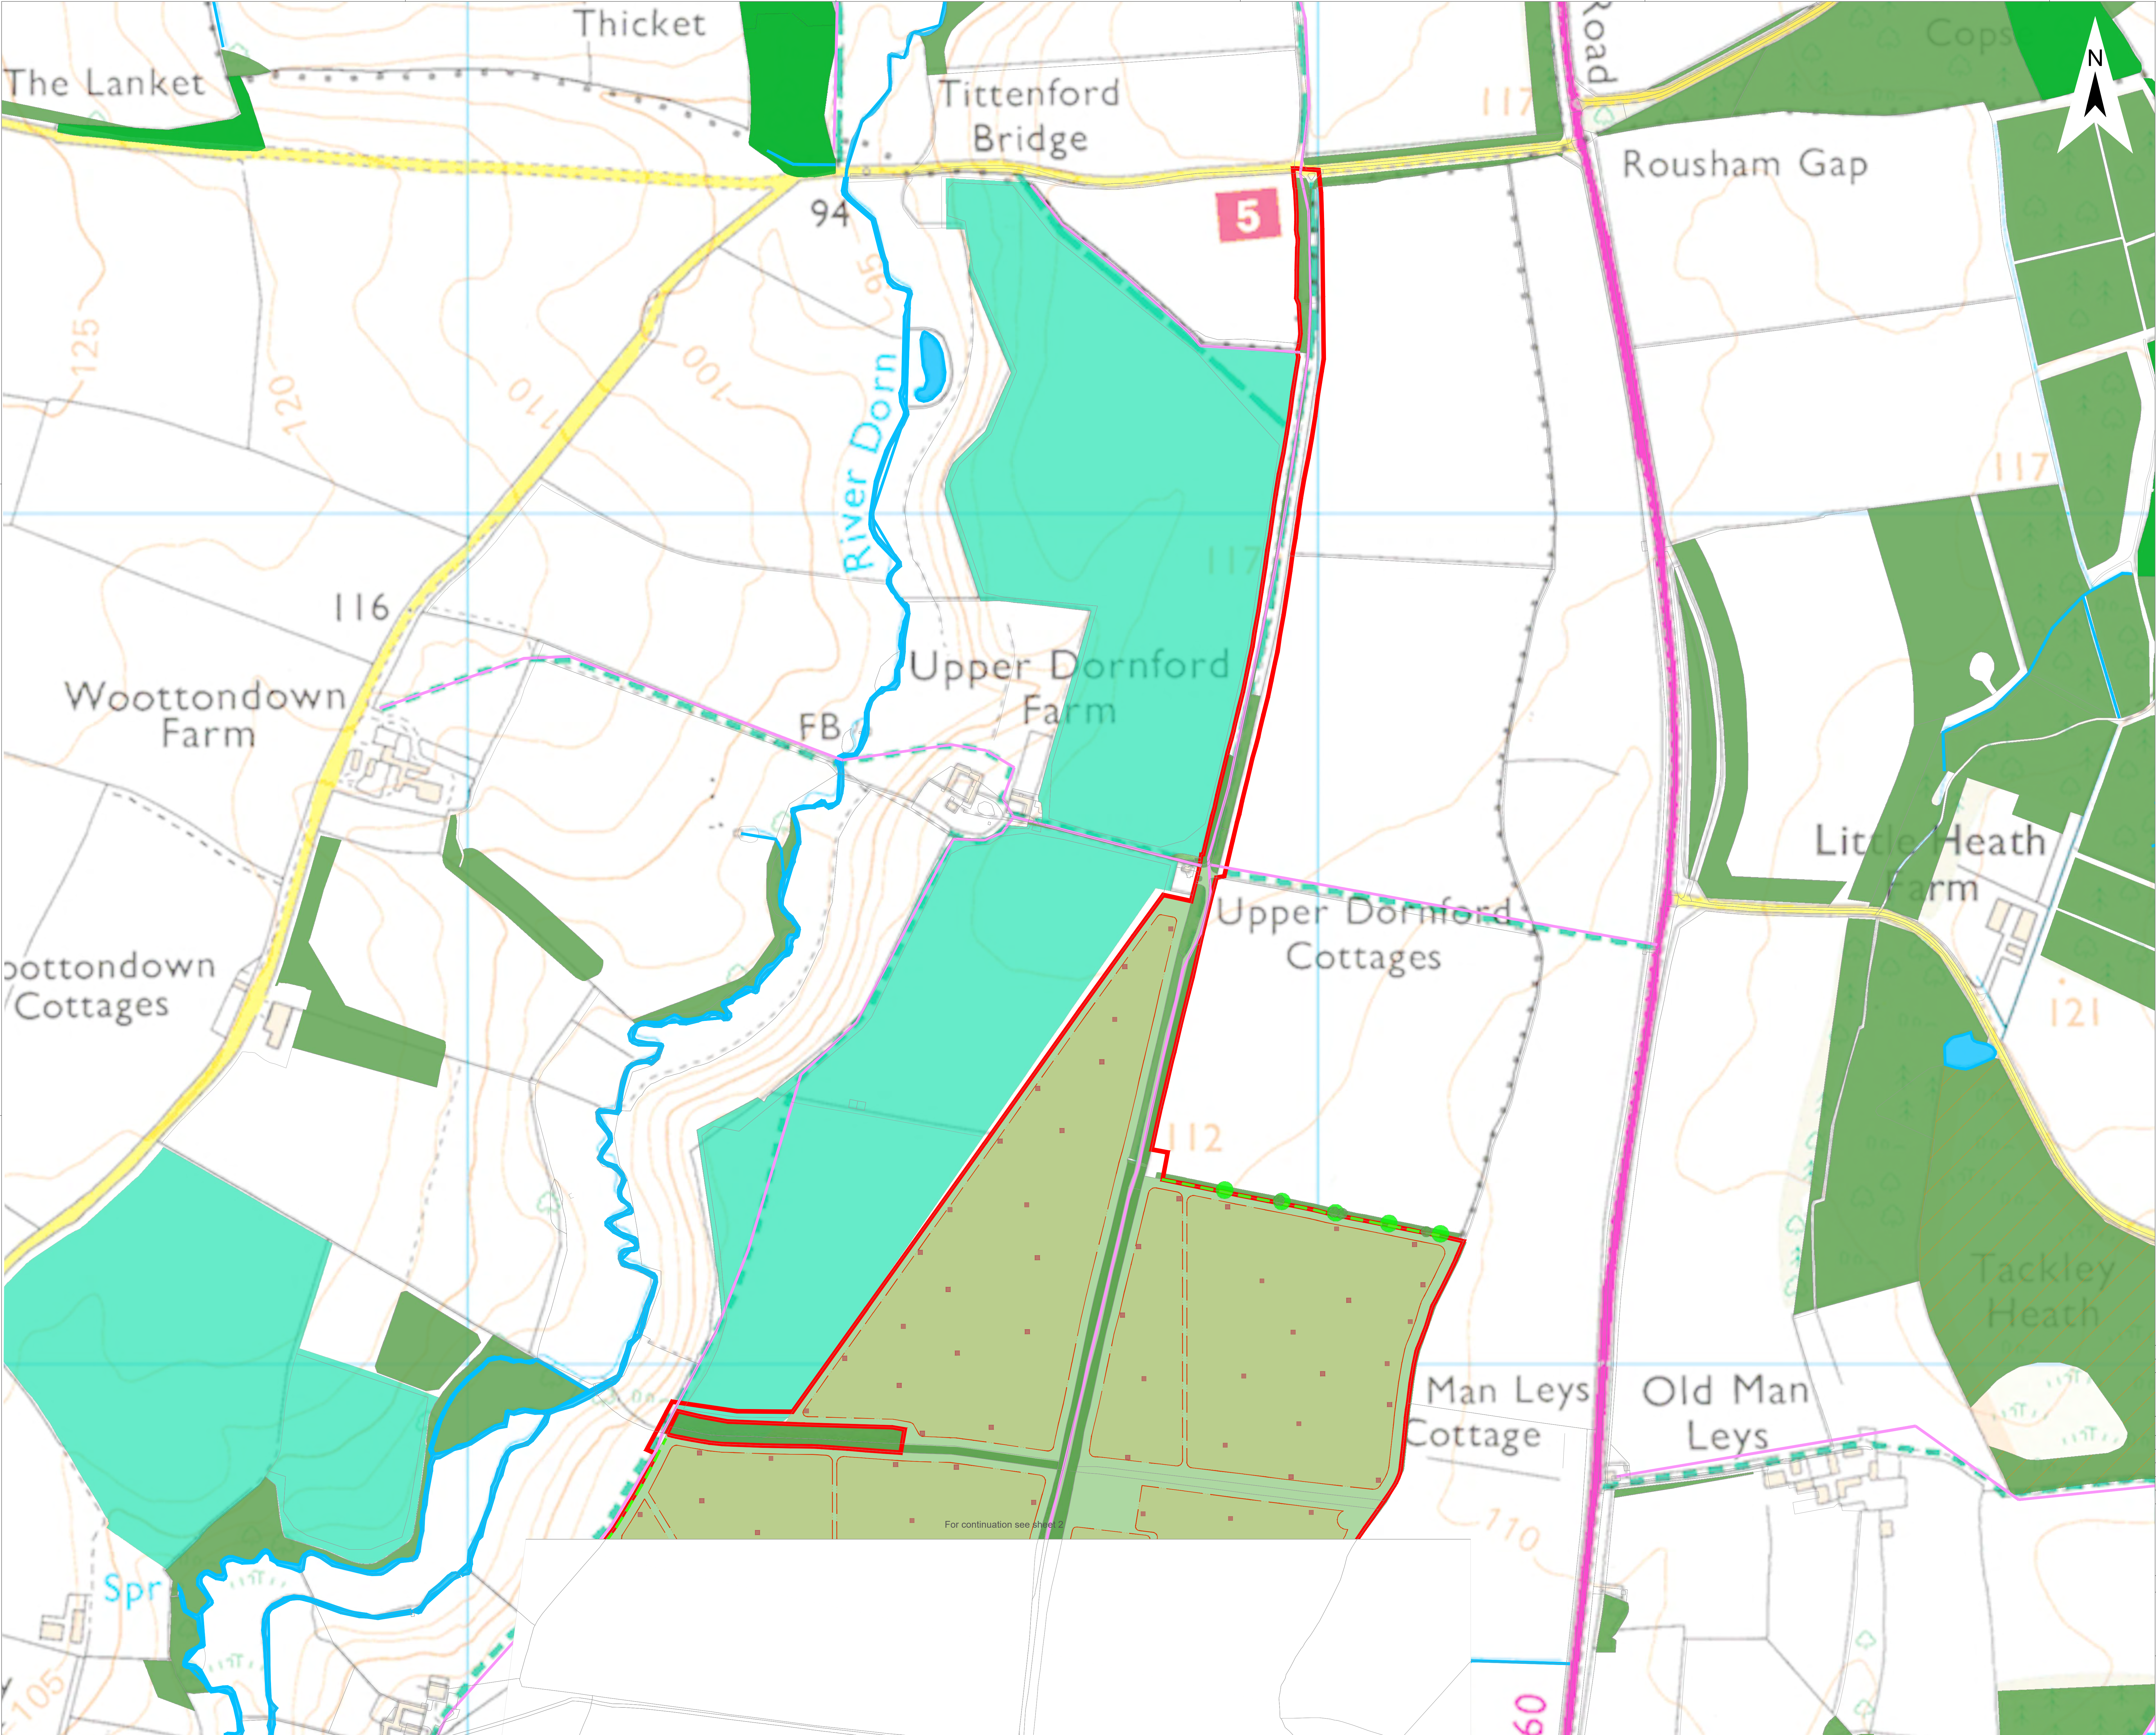

Legend

Order Limit

Existing Landscape Elements

Ancient Woodland

Mature Woodland / Scrub

Hedgerow

Watercourse

Young Woodland

Public Right of Way

Veteran tree

Proposed Landscape Elements *

Areas of grassland beneath solar arrays **

Areas of grassland not beneath solar arrays **

Reinforced Hedgerow

Indicative Area for New Tree Planting

Skylark Plot

Landscape Designations

CRoW Access Land

* Proposed Landscape areas are indicative

** Areas of grassland beneath /not beneath solar arrays are managed through conservation grazing, and to deliver BNG

1: s51 Response

A: DCO Submission

Project

Botley West Solar Farm

Status

Illustrative

Id.

Changes

Date

Name

Edit

31.01.2025

K. Lueken

Check

31.01.2025

H.Trabelsi

1 Revised

31.01.2025

K. Lueken

Drawing No

EN010147/APP7.3.3 Rev.1

A Created

04.11.2024

V. Guskova

Scale:

1:2500

at A0

Title

Landscape, Ecology and Amenities Layer Plan

Sheet 1 of 13

0

1000

2000


Meters

Photovoltaic Development Partners

Photovoltaic Development Partners GmbH

Kurfürstendamm 52

10707 Berlin, Germany

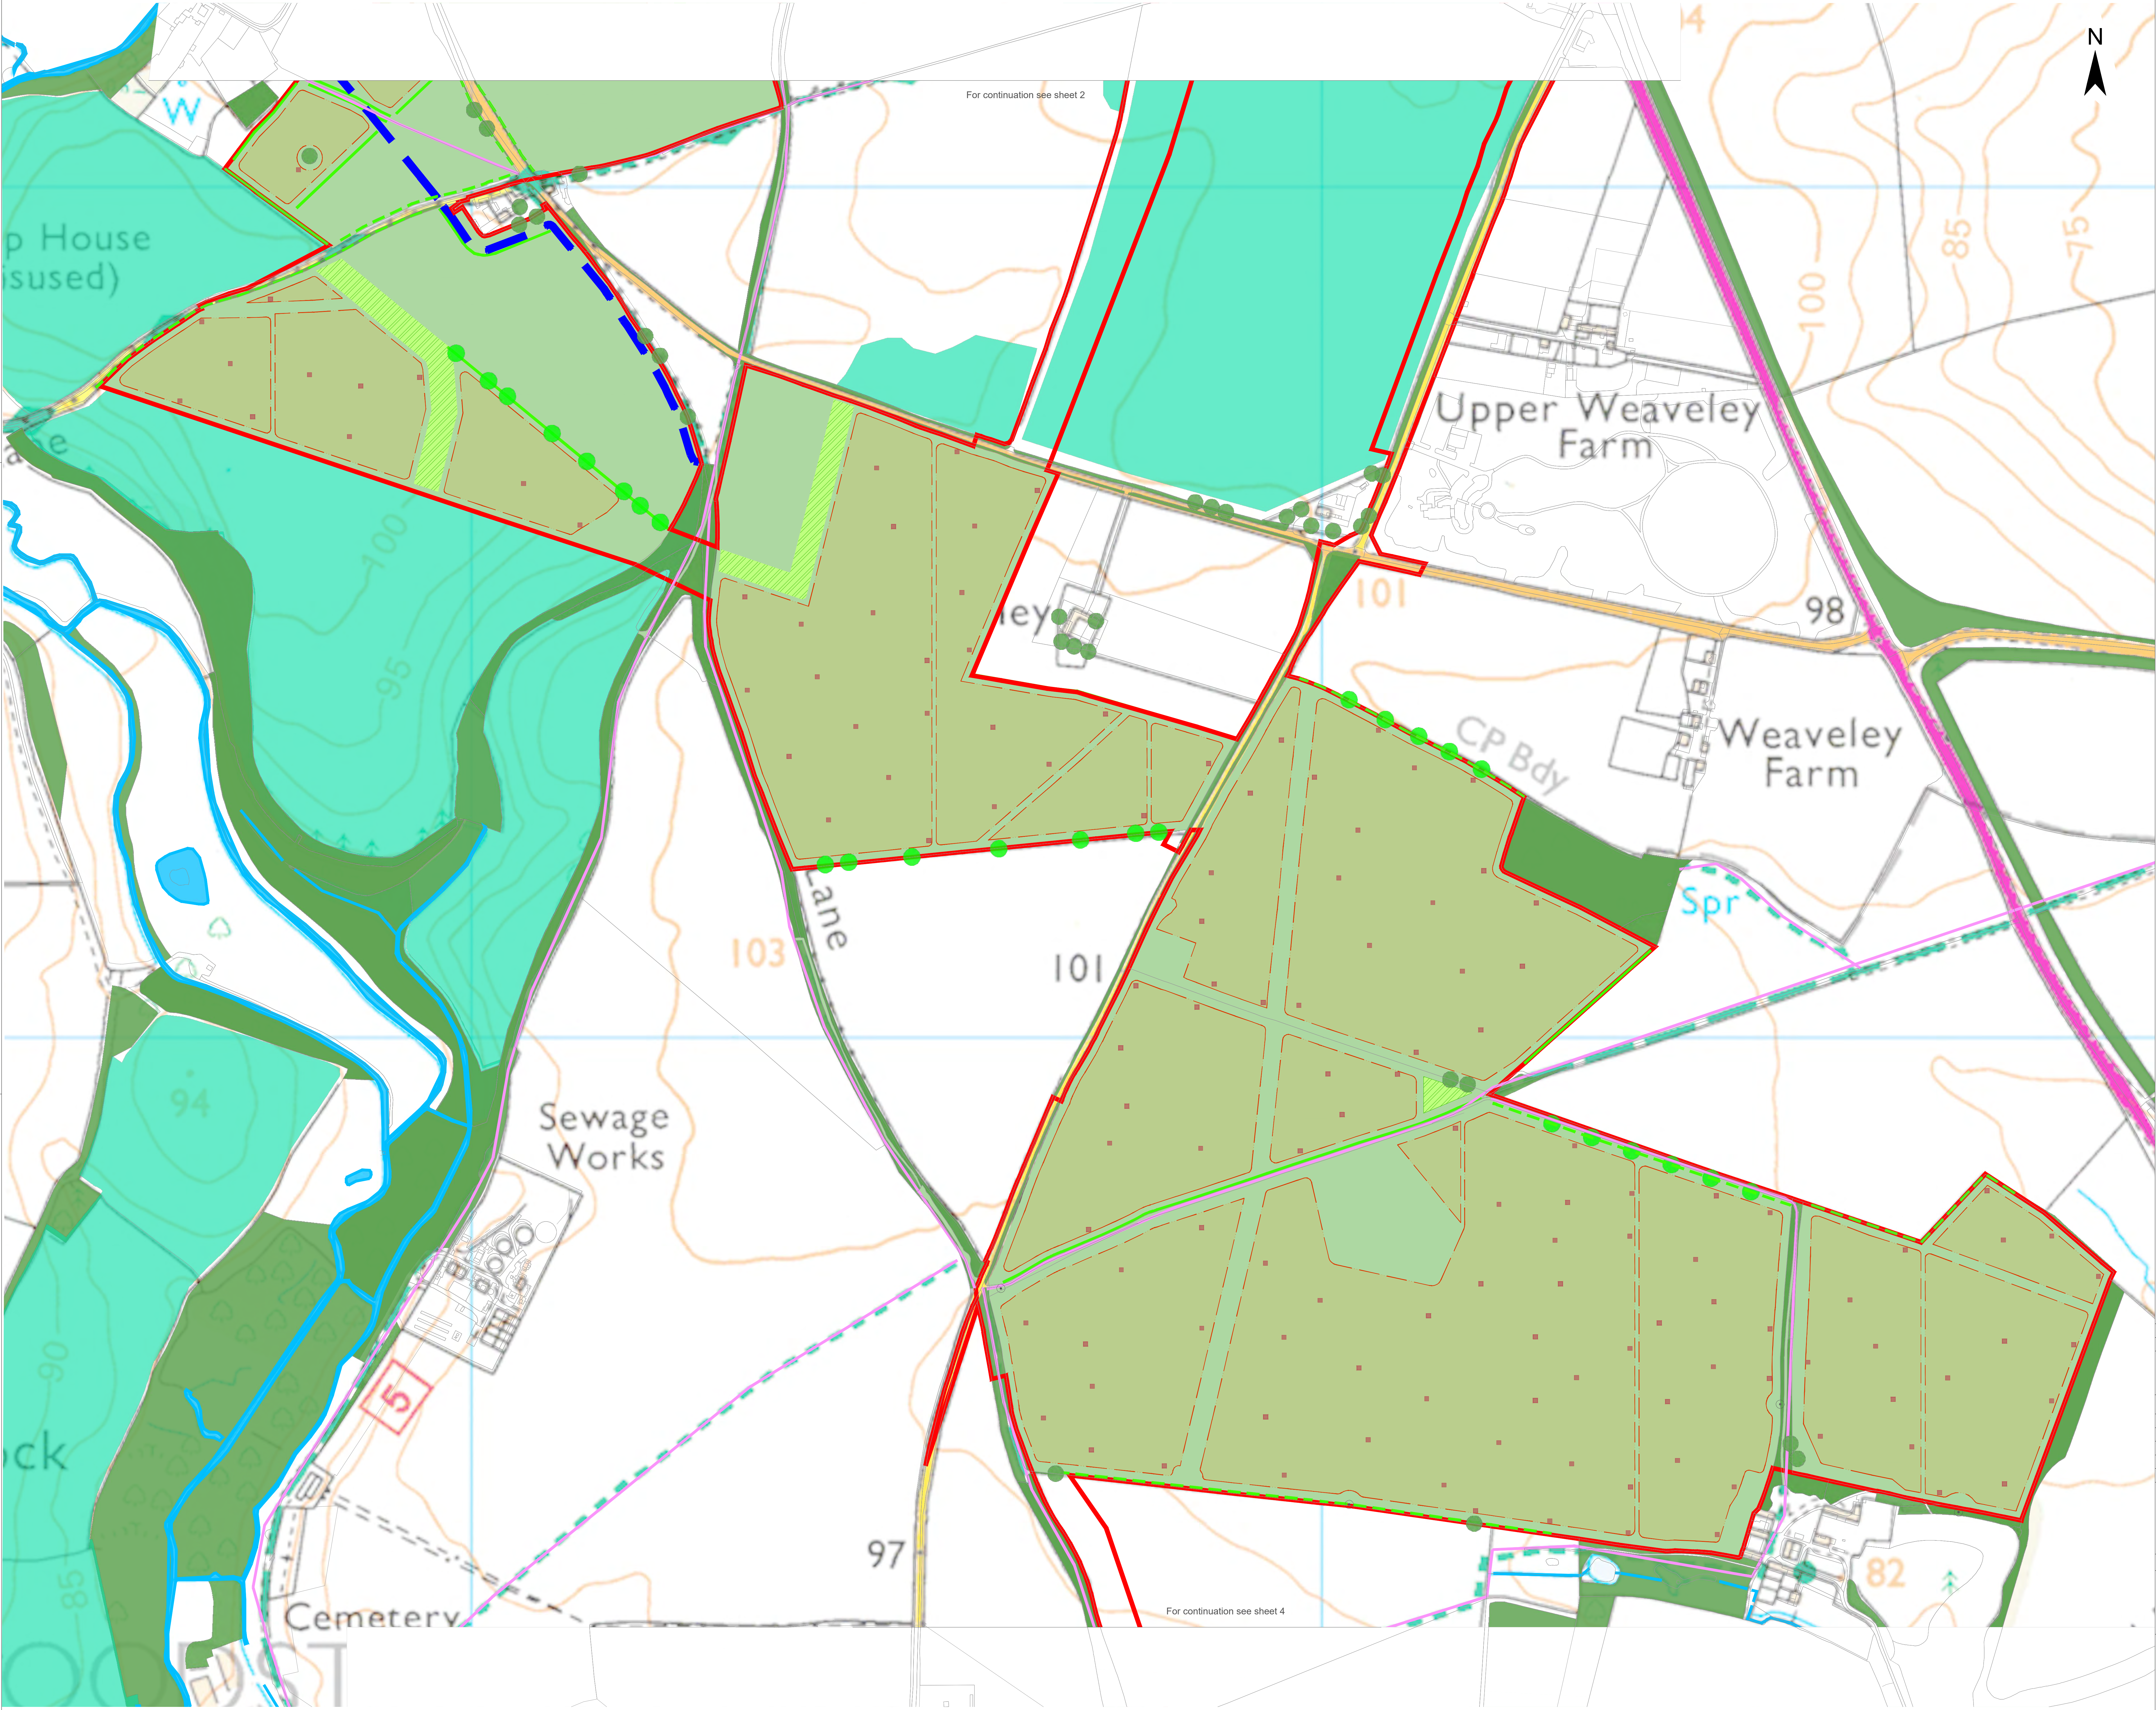

For continuation see sheet 2

For continuation see sheet 4



- Legend
- Order Limit
- Existing Landscape Elements
- Mature Woodland / Scrub
 - Existing Tree or Smal Group of Trees
 - Hedgerow
 - Watercourse
 - Young Woodland
 - Public Right of Way
 - Veteran tree
- Proposed Landscape Elements *
- Areas of grassland beneath solar arrays **
 - Areas of grassland not beneath solar arrays **
 - New Hedgerow
 - Reinforced Hedgerow
 - Indicative Area for New Tree Planting
 - Woodland
 - Cycle Path
 - Skylark Plot


* Proposed Landscape areas are indicative
** Areas of grassland beneath /not beneath solar arrays are managed through conservation grazing, and to deliver BNG

1: s51 Response					
A: DCO Submission					
Project			Status		
Botley West Solar Farm			Illustrative		
Id.	Changes	Date	Name		
				Edit	31.01.2025 K. Lueken
				Check	31.01.2025 H.Trabelsi
1	Revised	31.01.2025	K. Lueken	Drawing No	EN010147/APP7.3.3 Rev.1
A	Created	04.11.2024	V. Guskova		

Scale: 1:2500 at A0

Title Landscape, Ecology and Amenities Layer Plan Sheet 3 of 13

0 1000 2000 Meters

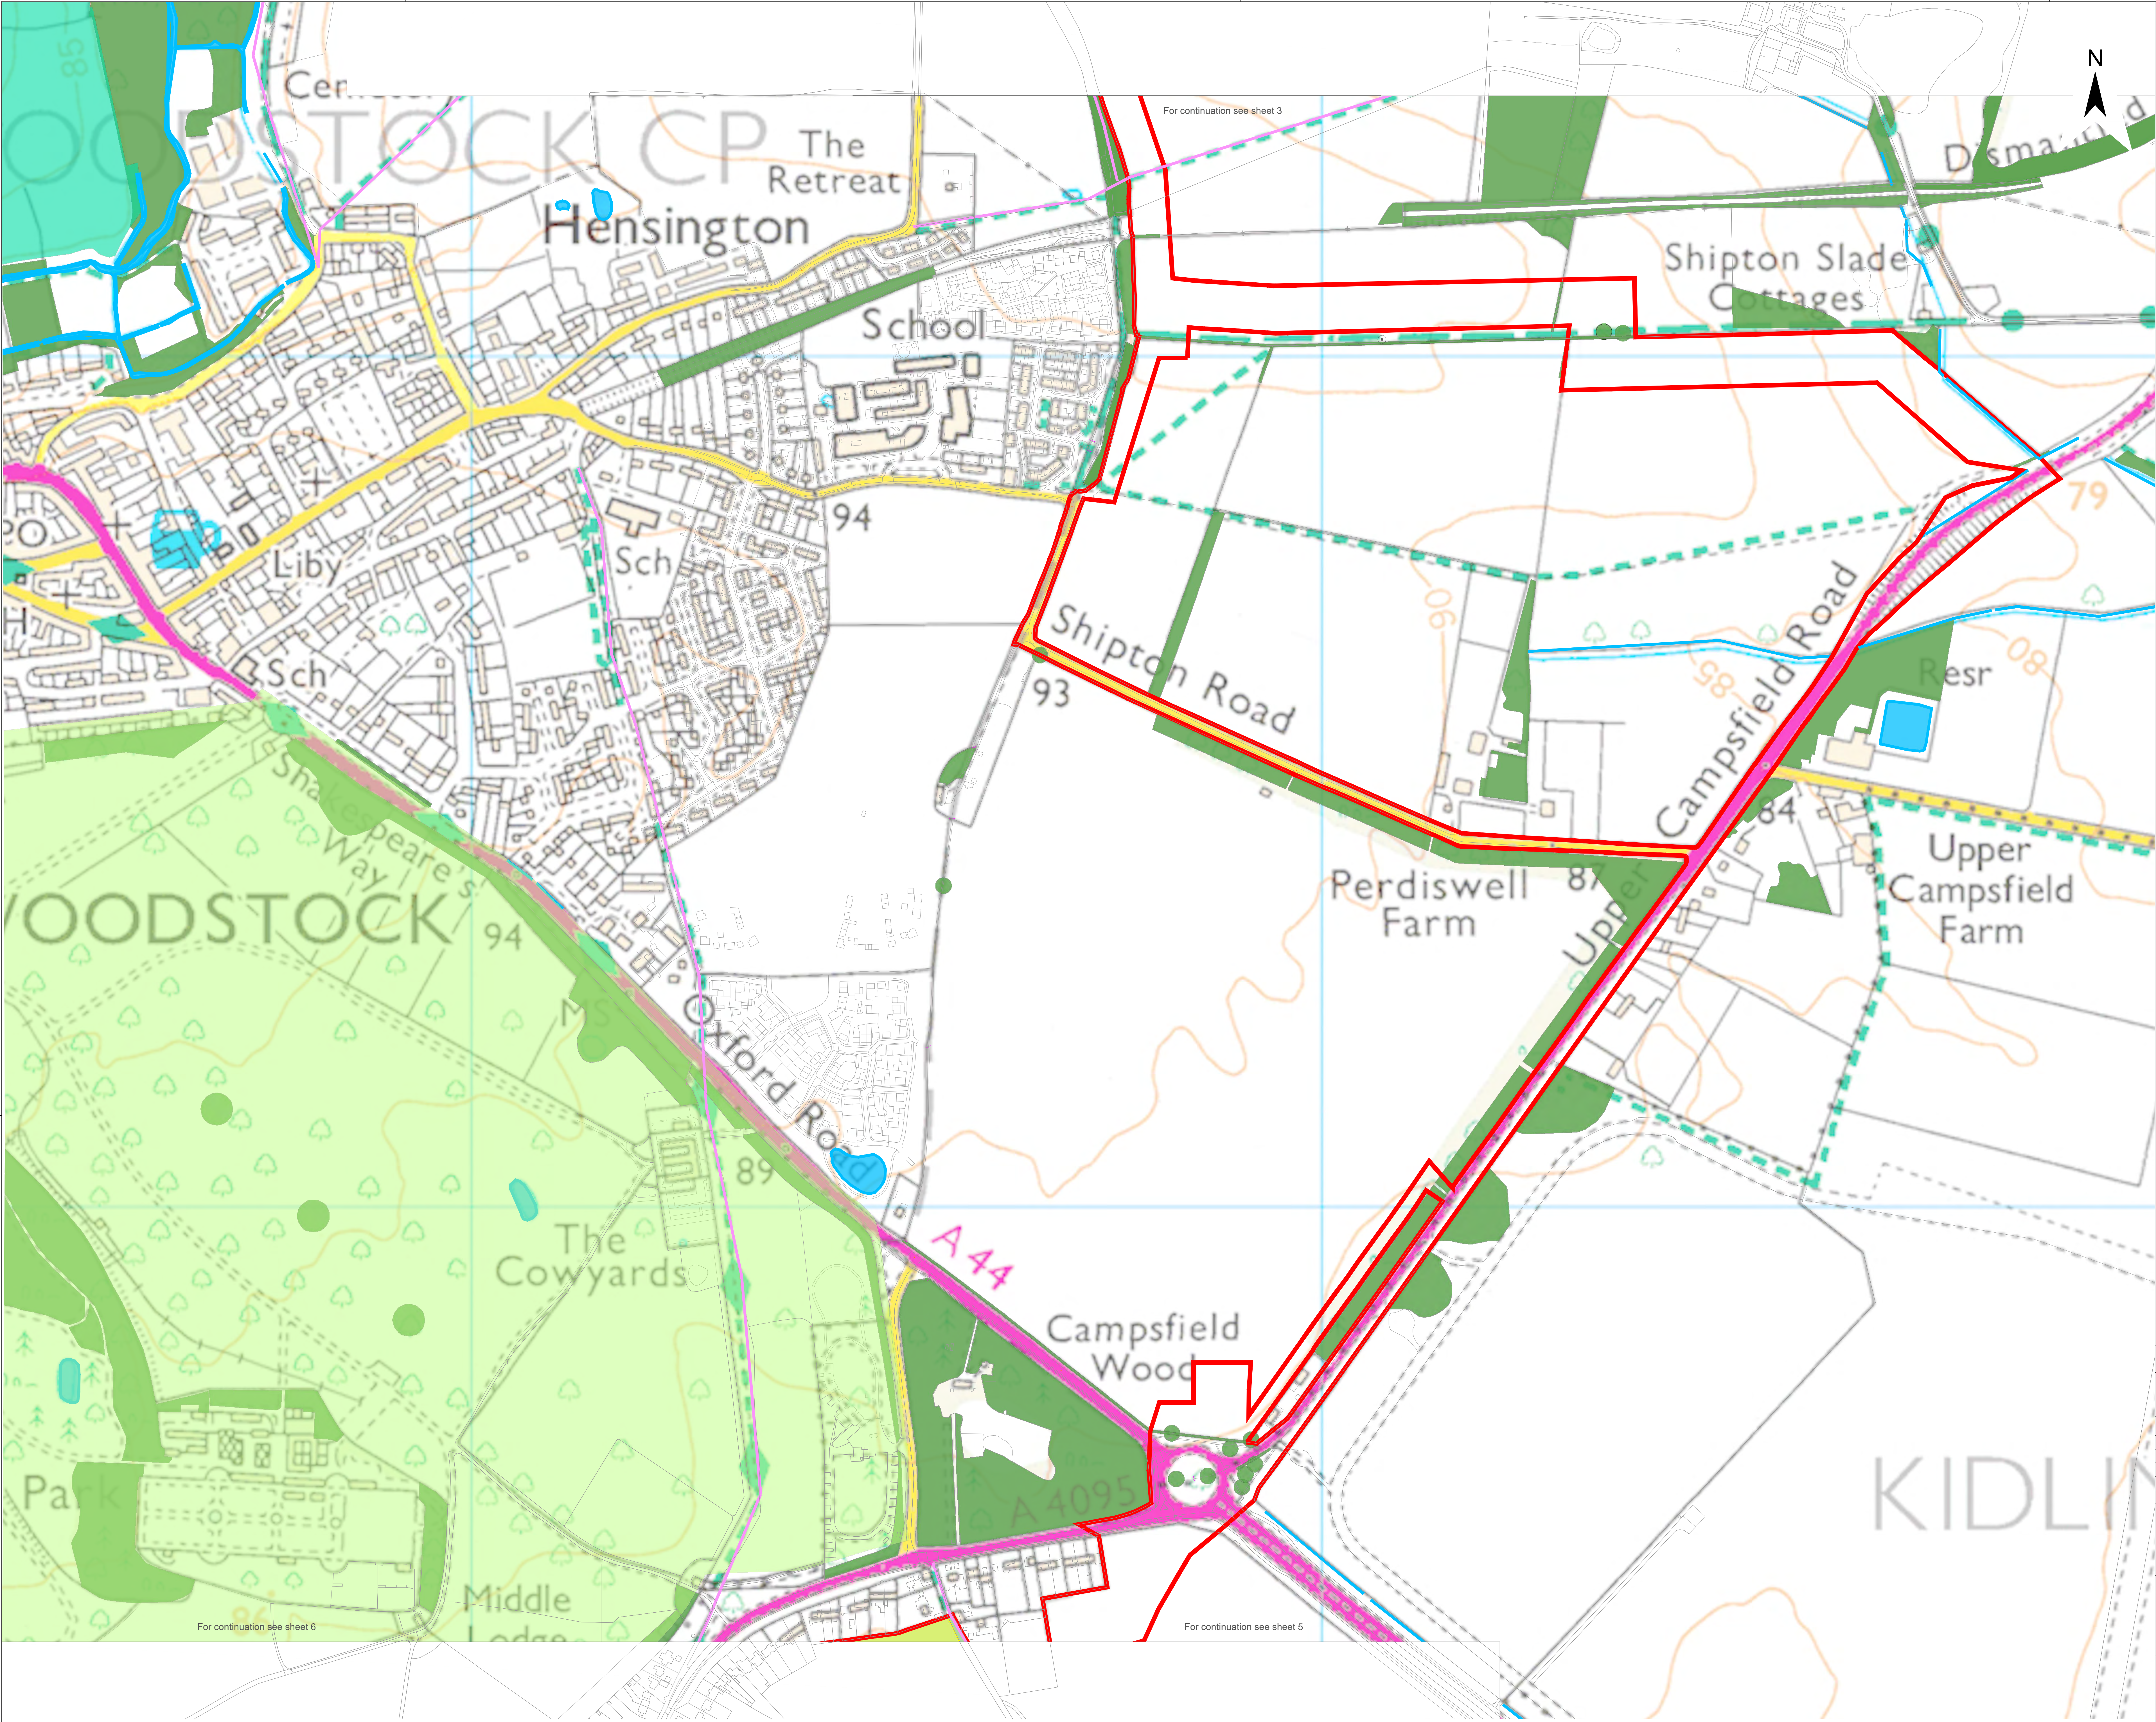

Legend

Order Limit

Existing Landscape Elements

- Mature Woodland / Scrub
- Existing Tree or Small Group of Trees
- Hedgerow
- Watercourse
- Young Woodland
- Public Right of Way
- Veteran tree

Proposed Landscape Elements *

- Areas of grassland beneath solar arrays **
- Areas of grassland not beneath solar arrays **
- Land Available for Community Food Growing Area
- New Hedgerow
- Indicative Area for New Tree Planting
- Skylark Plot
- Parks and Gardens

* Proposed Landscape areas are indicative

** Areas of grassland beneath /not beneath solar arrays are managed through conservation grazing, and to deliver BNG

1: s51 Response

A: DCO Submission


Project				Status		
Botley West Solar Farm				Illustrative		
Id.	Changes	Date	Name		Date	Name
				Edit	31.01.2025	K. Lueken
				Check	31.01.2025	H.Trabelsi
1	Revised	31.01.2025	K. Lueken	Drawing No	EN010147/APP7.3.3 Rev.1	
A	Created	04.11.2024	V. Guskova			

Scale: 1:2500 at A0

Title Landscape, Ecology and Amenities Layer Plan Sheet 4 of 13

0 1000 2000 Meters

Photovoltaik Development Partners GmbH
Kurfürstendamm 52
10707 Berlin, Germany

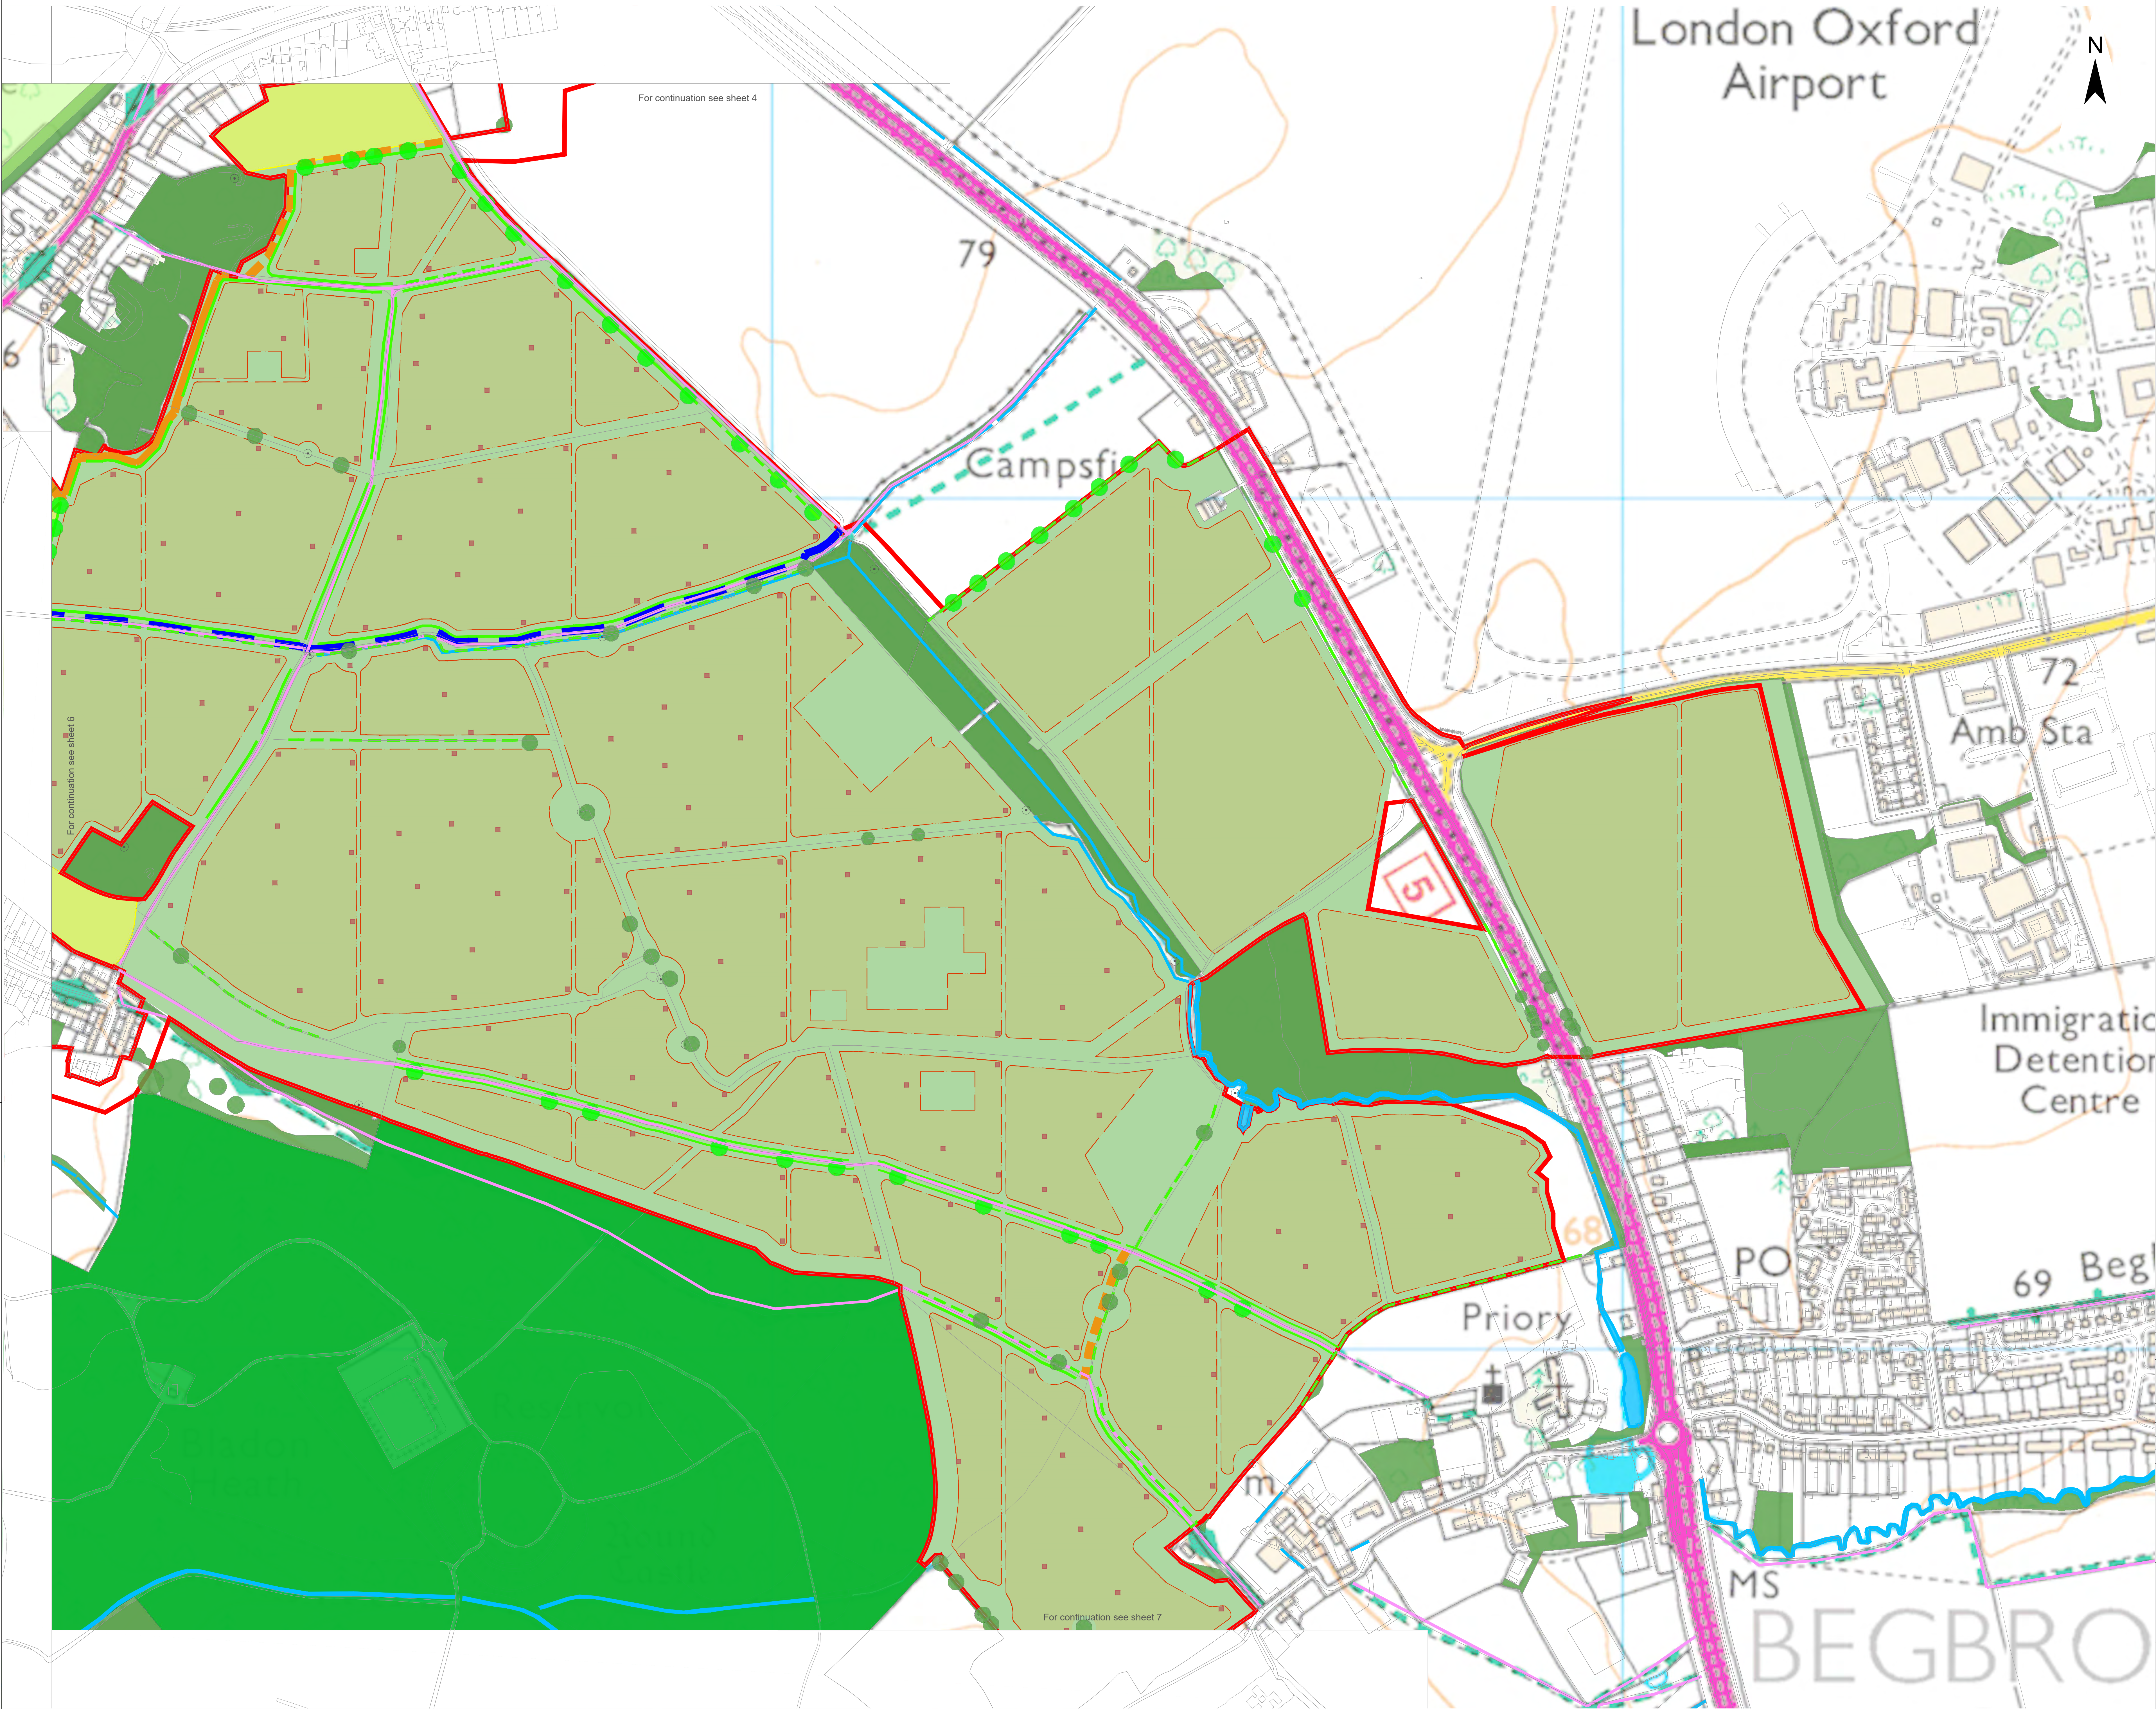

Legend

Order Limit

Existing Landscape Elements

Ancient Woodland

Mature Woodland / Scrub

Existing Tree or Smal Group of Trees

Hedgerow

Watercourse

Public Right of Way

Proposed Public Right of Way

Permissive Path

Veteran tree

Proposed Landscape Elements *

Areas of grassland beneath solar arrays **

Areas of grassland not beneath solar arrays **

Land Available for Community Food Growing Area

New Hedgerow

Reinforced Hedgerow

Indicative Area for New Tree Planting

Cycle Path

Skylark Plot

Parks and Gardens

Proposed Infrastructure and Land Use Features

Land Available for Educational Area

* Proposed Landscape areas are indicative

** Areas of grassland beneath /not beneath solar arrays are managed through conservation grazing, and to deliver BNG

1: s51 Response

A: DCO Submission

Project

Botley West Solar Farm

Status

Illustrative

Id.

Changes

Date

Name

Edit

31.01.2025

K. Lueken

Check

31.01.2025

H.Trabelsi

1 Revised

31.01.2025

K. Lueken

Drawing No

EN010147/APP7.3.3 Rev.1

A Created

04.11.2024

V. Guskova

Scale:

1:2500

at A0

Title

Landscape, Ecology and Amenities Layer Plan

Sheet 5 of 13

0

1000

2000


Meters

PHOTOVOLT DEVELOPMENT PARTNERS

Photovoltaik Development Partners GmbH

Kurfürstendamm 52

10707 Berlin, Germany

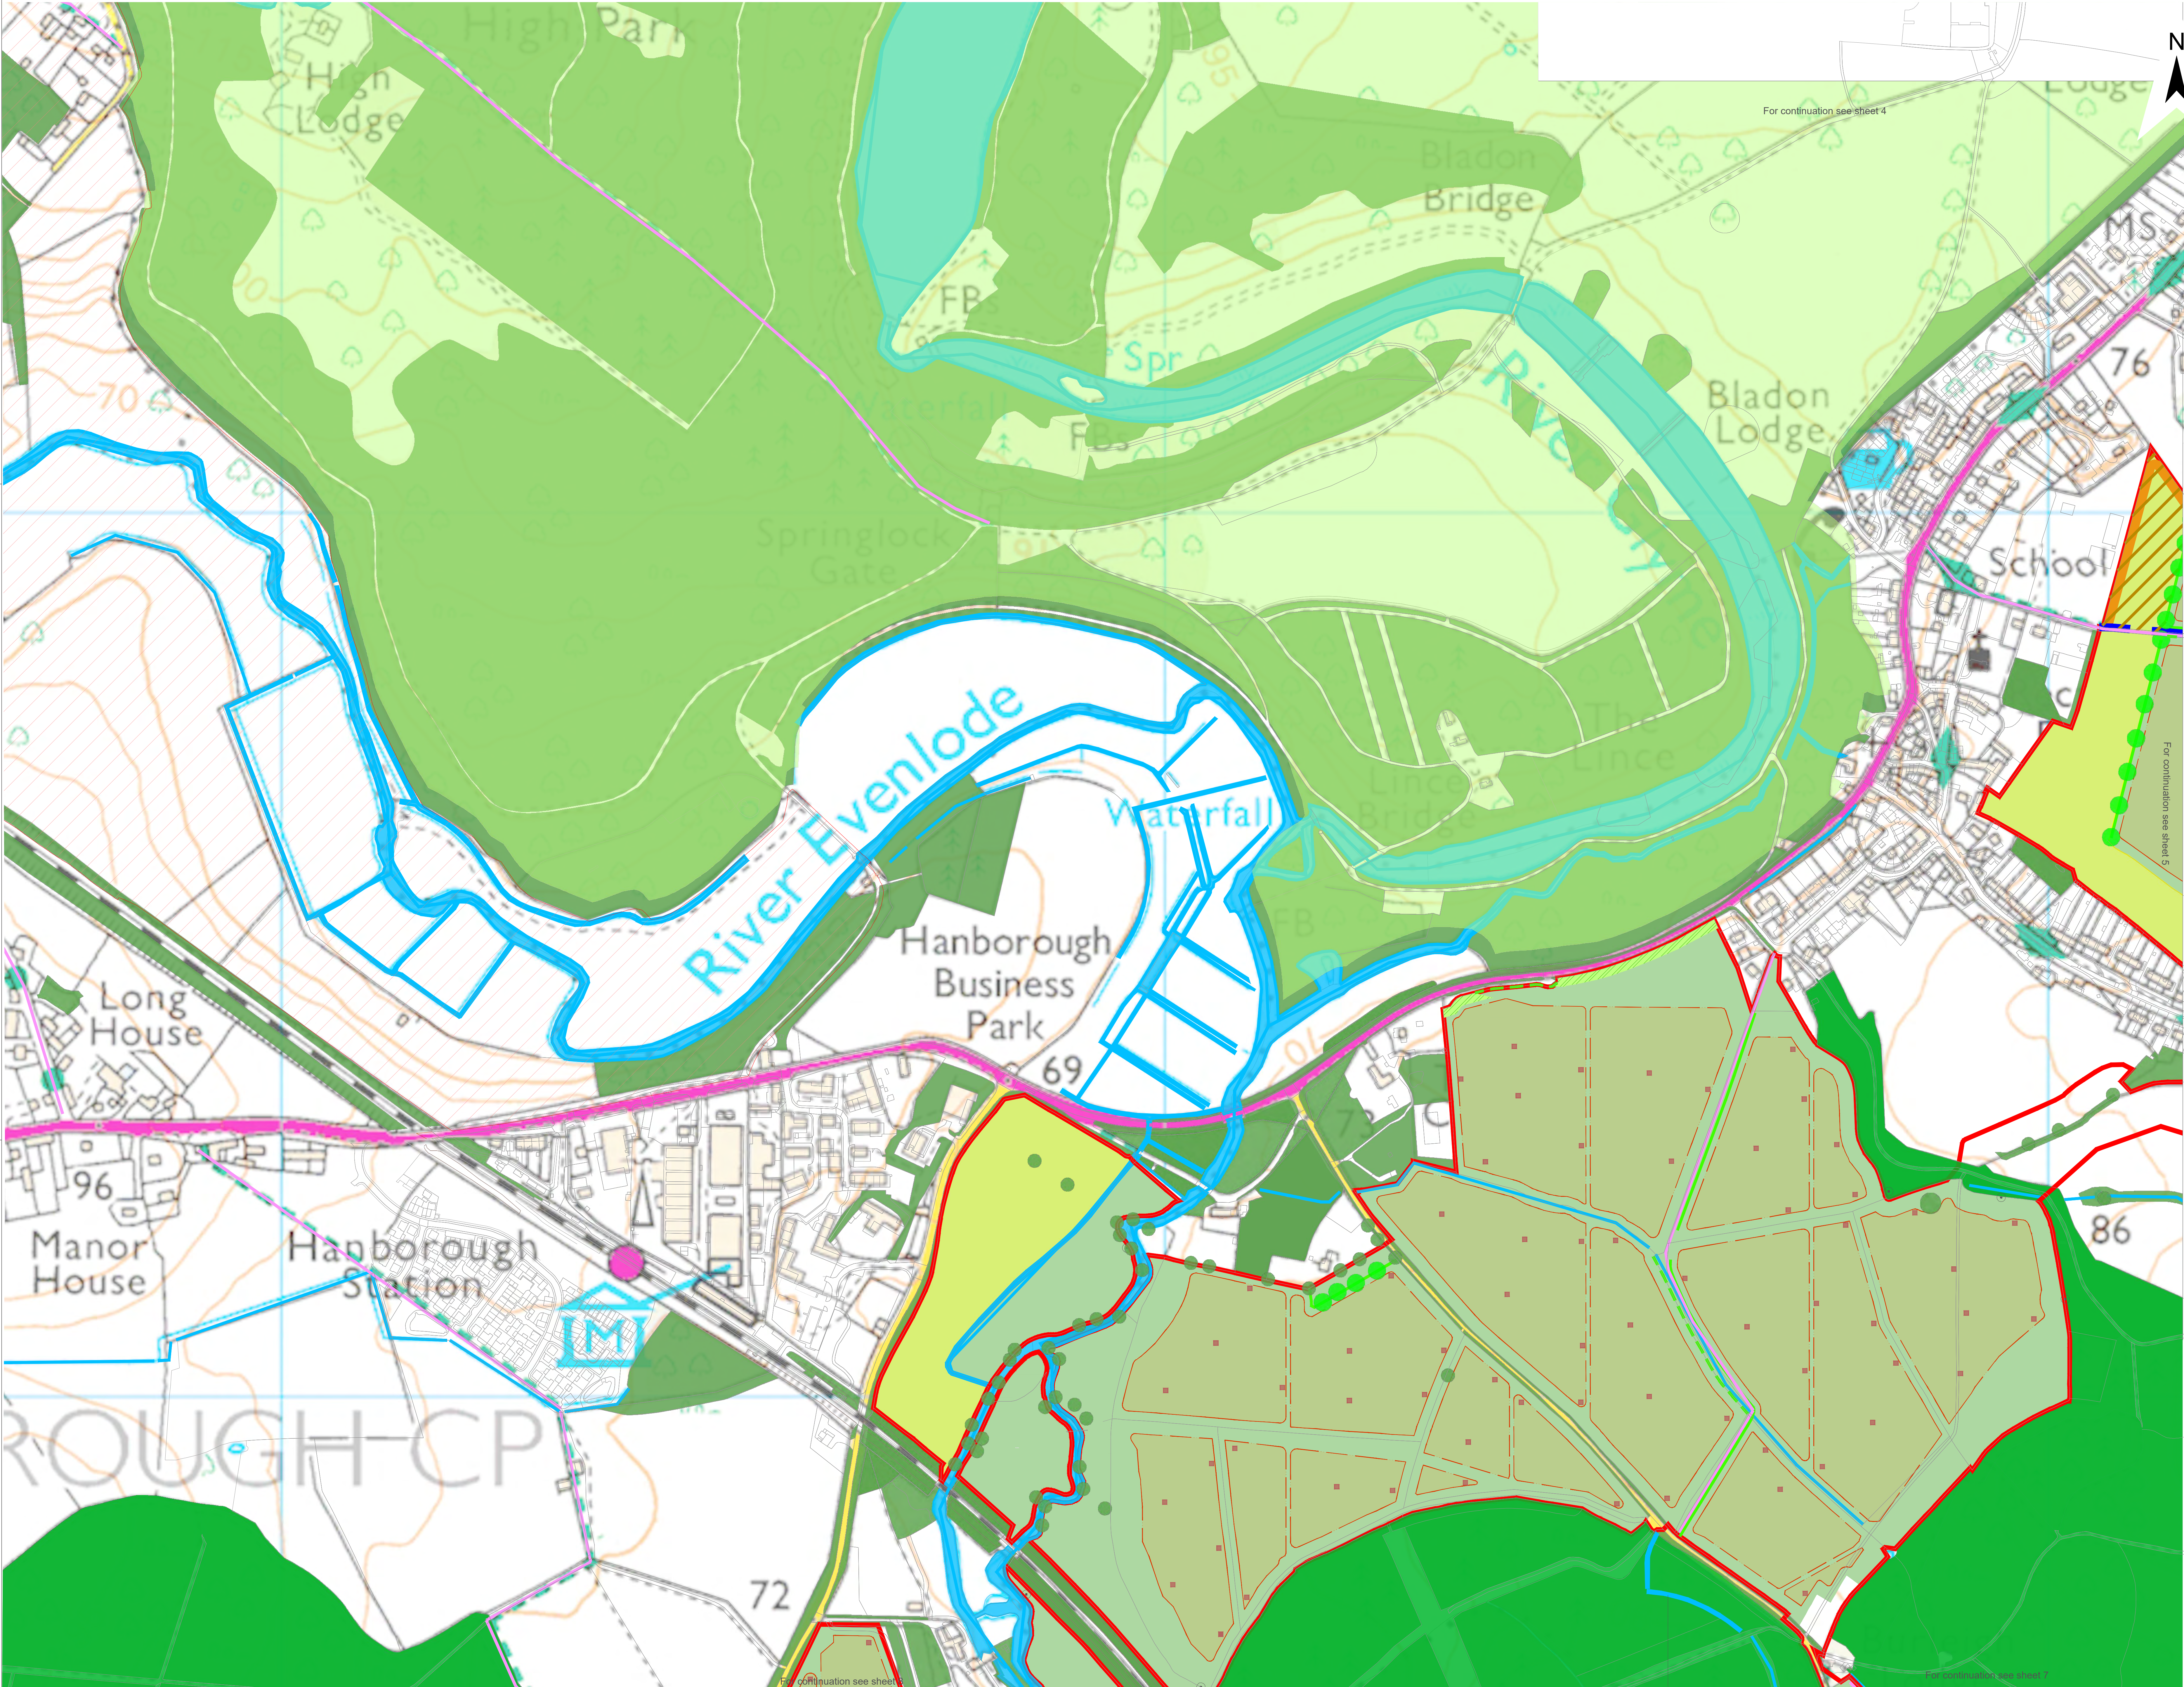


- Legend
- Order Limit
- Existing Landscape Elements
- Ancient Woodland
 - Mature Woodland / Scrub
 - Existing Tree or Small Group of Trees
 - Hedgerow
 - Watercourse
 - Young Woodland
 - Public Right of Way
 - Veteran tree
- Proposed Landscape Elements *
- Areas of grassland beneath solar arrays **
 - Areas of grassland not beneath solar arrays **
 - Land Available for Community Food Growing Area
 - New Hedgerow
 - Reinforced Hedgerow
 - Indicative Area for New Tree Planting
 - Woodland
 - Cycle Path
 - Skylark Plot
- Landscape Designations
- Cotswolds National Landscape
 - Parks and Gardens
- Proposed Infrastructure and Land Use Features
- Land Available for Educational Area


* Proposed Landscape areas are indicative
** Areas of grassland beneath /not beneath solar arrays are managed through conservation grazing, and to deliver BNG

1: s51 Response					
A: DCO Submission					
Project			Status		
Botley West Solar Farm			Illustrative		
Id.	Changes	Date	Name		
				Date	Name
				Edit	31.01.2025 K. Lueken
				Check	31.01.2025 H.Trabelsi
1	Revised	31.01.2025	K. Lueken	Drawing No	EN010147/APP7.3.3 Rev.1
A	Created	04.11.2024	V. Guskova		

Scale: 1:2500 at A0

Title Landscape, Ecology and Amenities Layer Plan Sheet 6 of 13

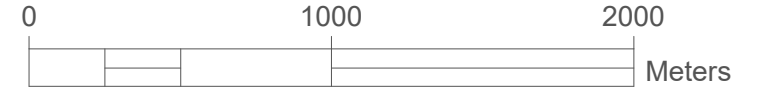

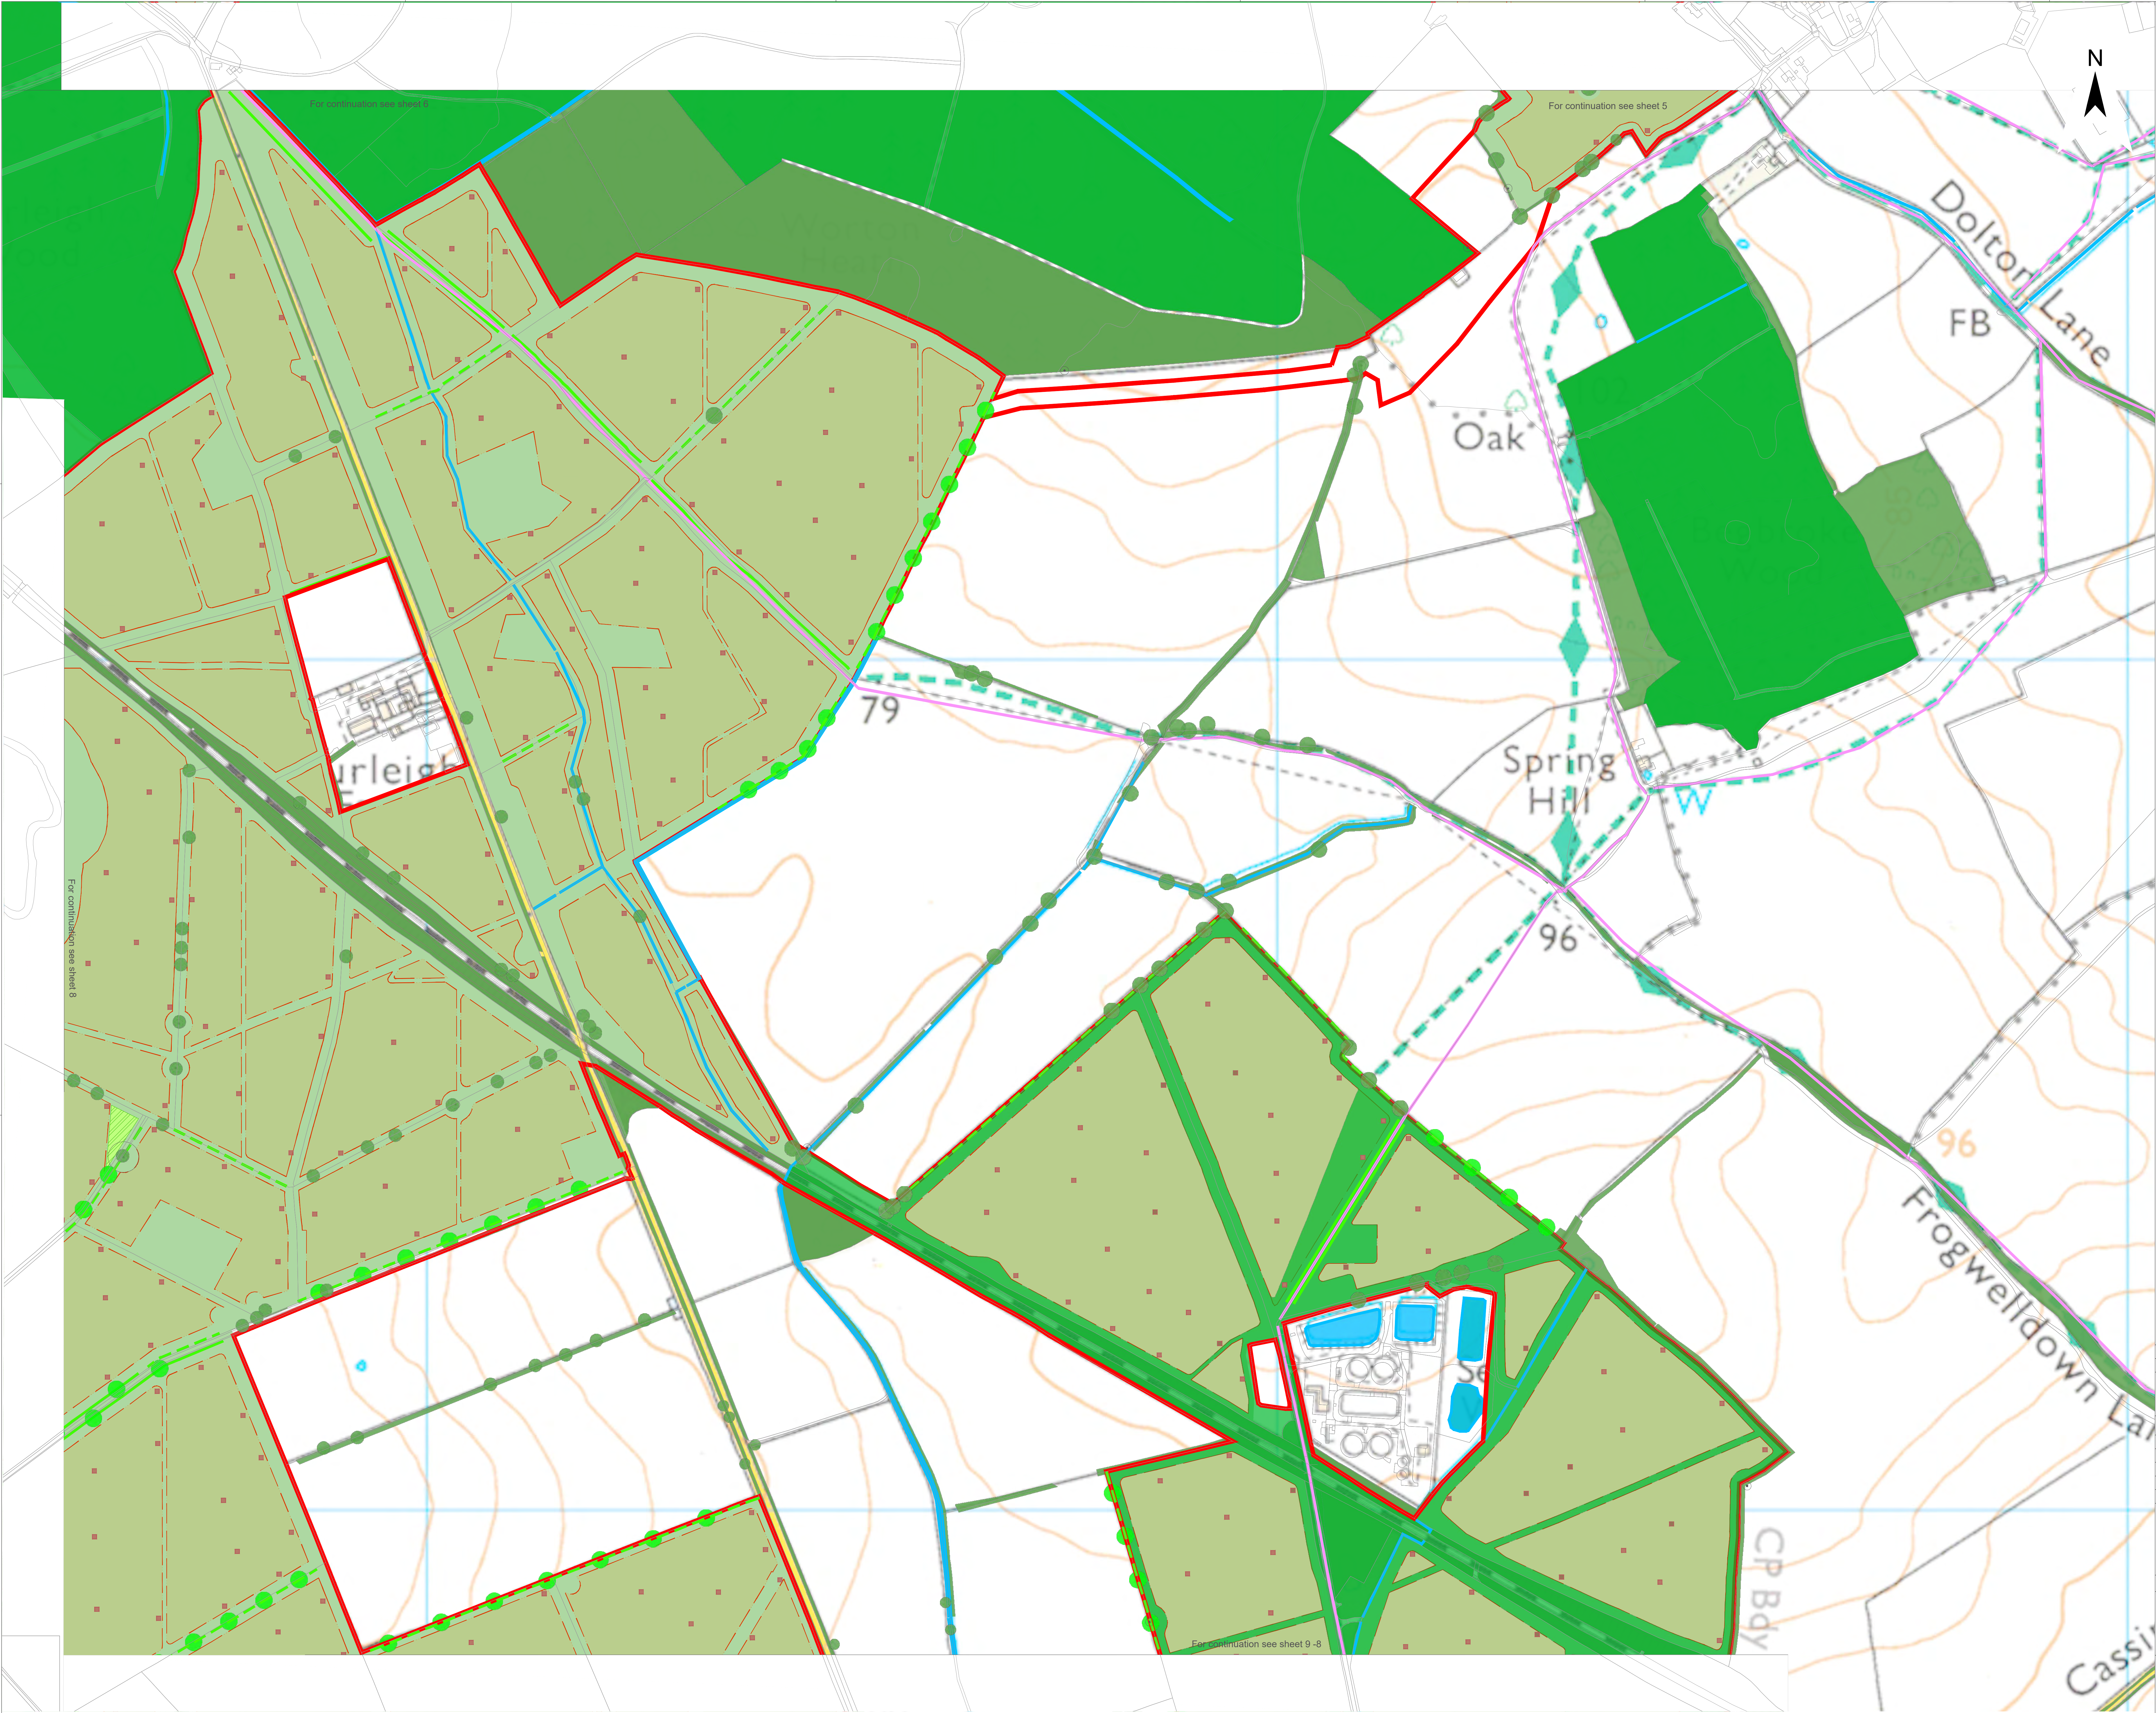

- Legend
- Order Limit
- Existing Landscape Elements
- Ancient Woodland
 - Mature Woodland / Scrub
 - Existing Tree or Smal Group of Trees
 - Hedgerow
 - Watercourse
 - Public Right of Way
 - Veteran tree
- Proposed Landscape Elements *
- Areas of grassland beneath solar arrays **
 - Areas of grassland not beneath solar arrays **
 - New Hedgerow
 - Reinforced Hedgerow
 - Indicative Area for New Tree Planting
 - Woodland
 - Buffer strip
 - Skylark Plot


* Proposed Landscape areas are indicative
** Areas of grassland beneath /not beneath solar arrays are managed through conservation grazing, and to deliver BNG

1: s51 Response					
A: DCO Submission					
Project			Status		
Botley West Solar Farm			Illustrative		
Id.	Changes	Date	Name		
				Date	Name
				Edit	31.01.2025 K. Lueken
				Check	31.01.2025 H.Trabelsi
1	Revised	31.01.2025	K. Lueken	Drawing No	EN010147/APP7.3.3 Rev.1
A	Created	04.11.2024	V. Guskova		

Scale: 1:2500 at A0

Title Landscape, Ecology and Amenities Layer Plan Sheet 7 of 13

0 1000 2000 Meters

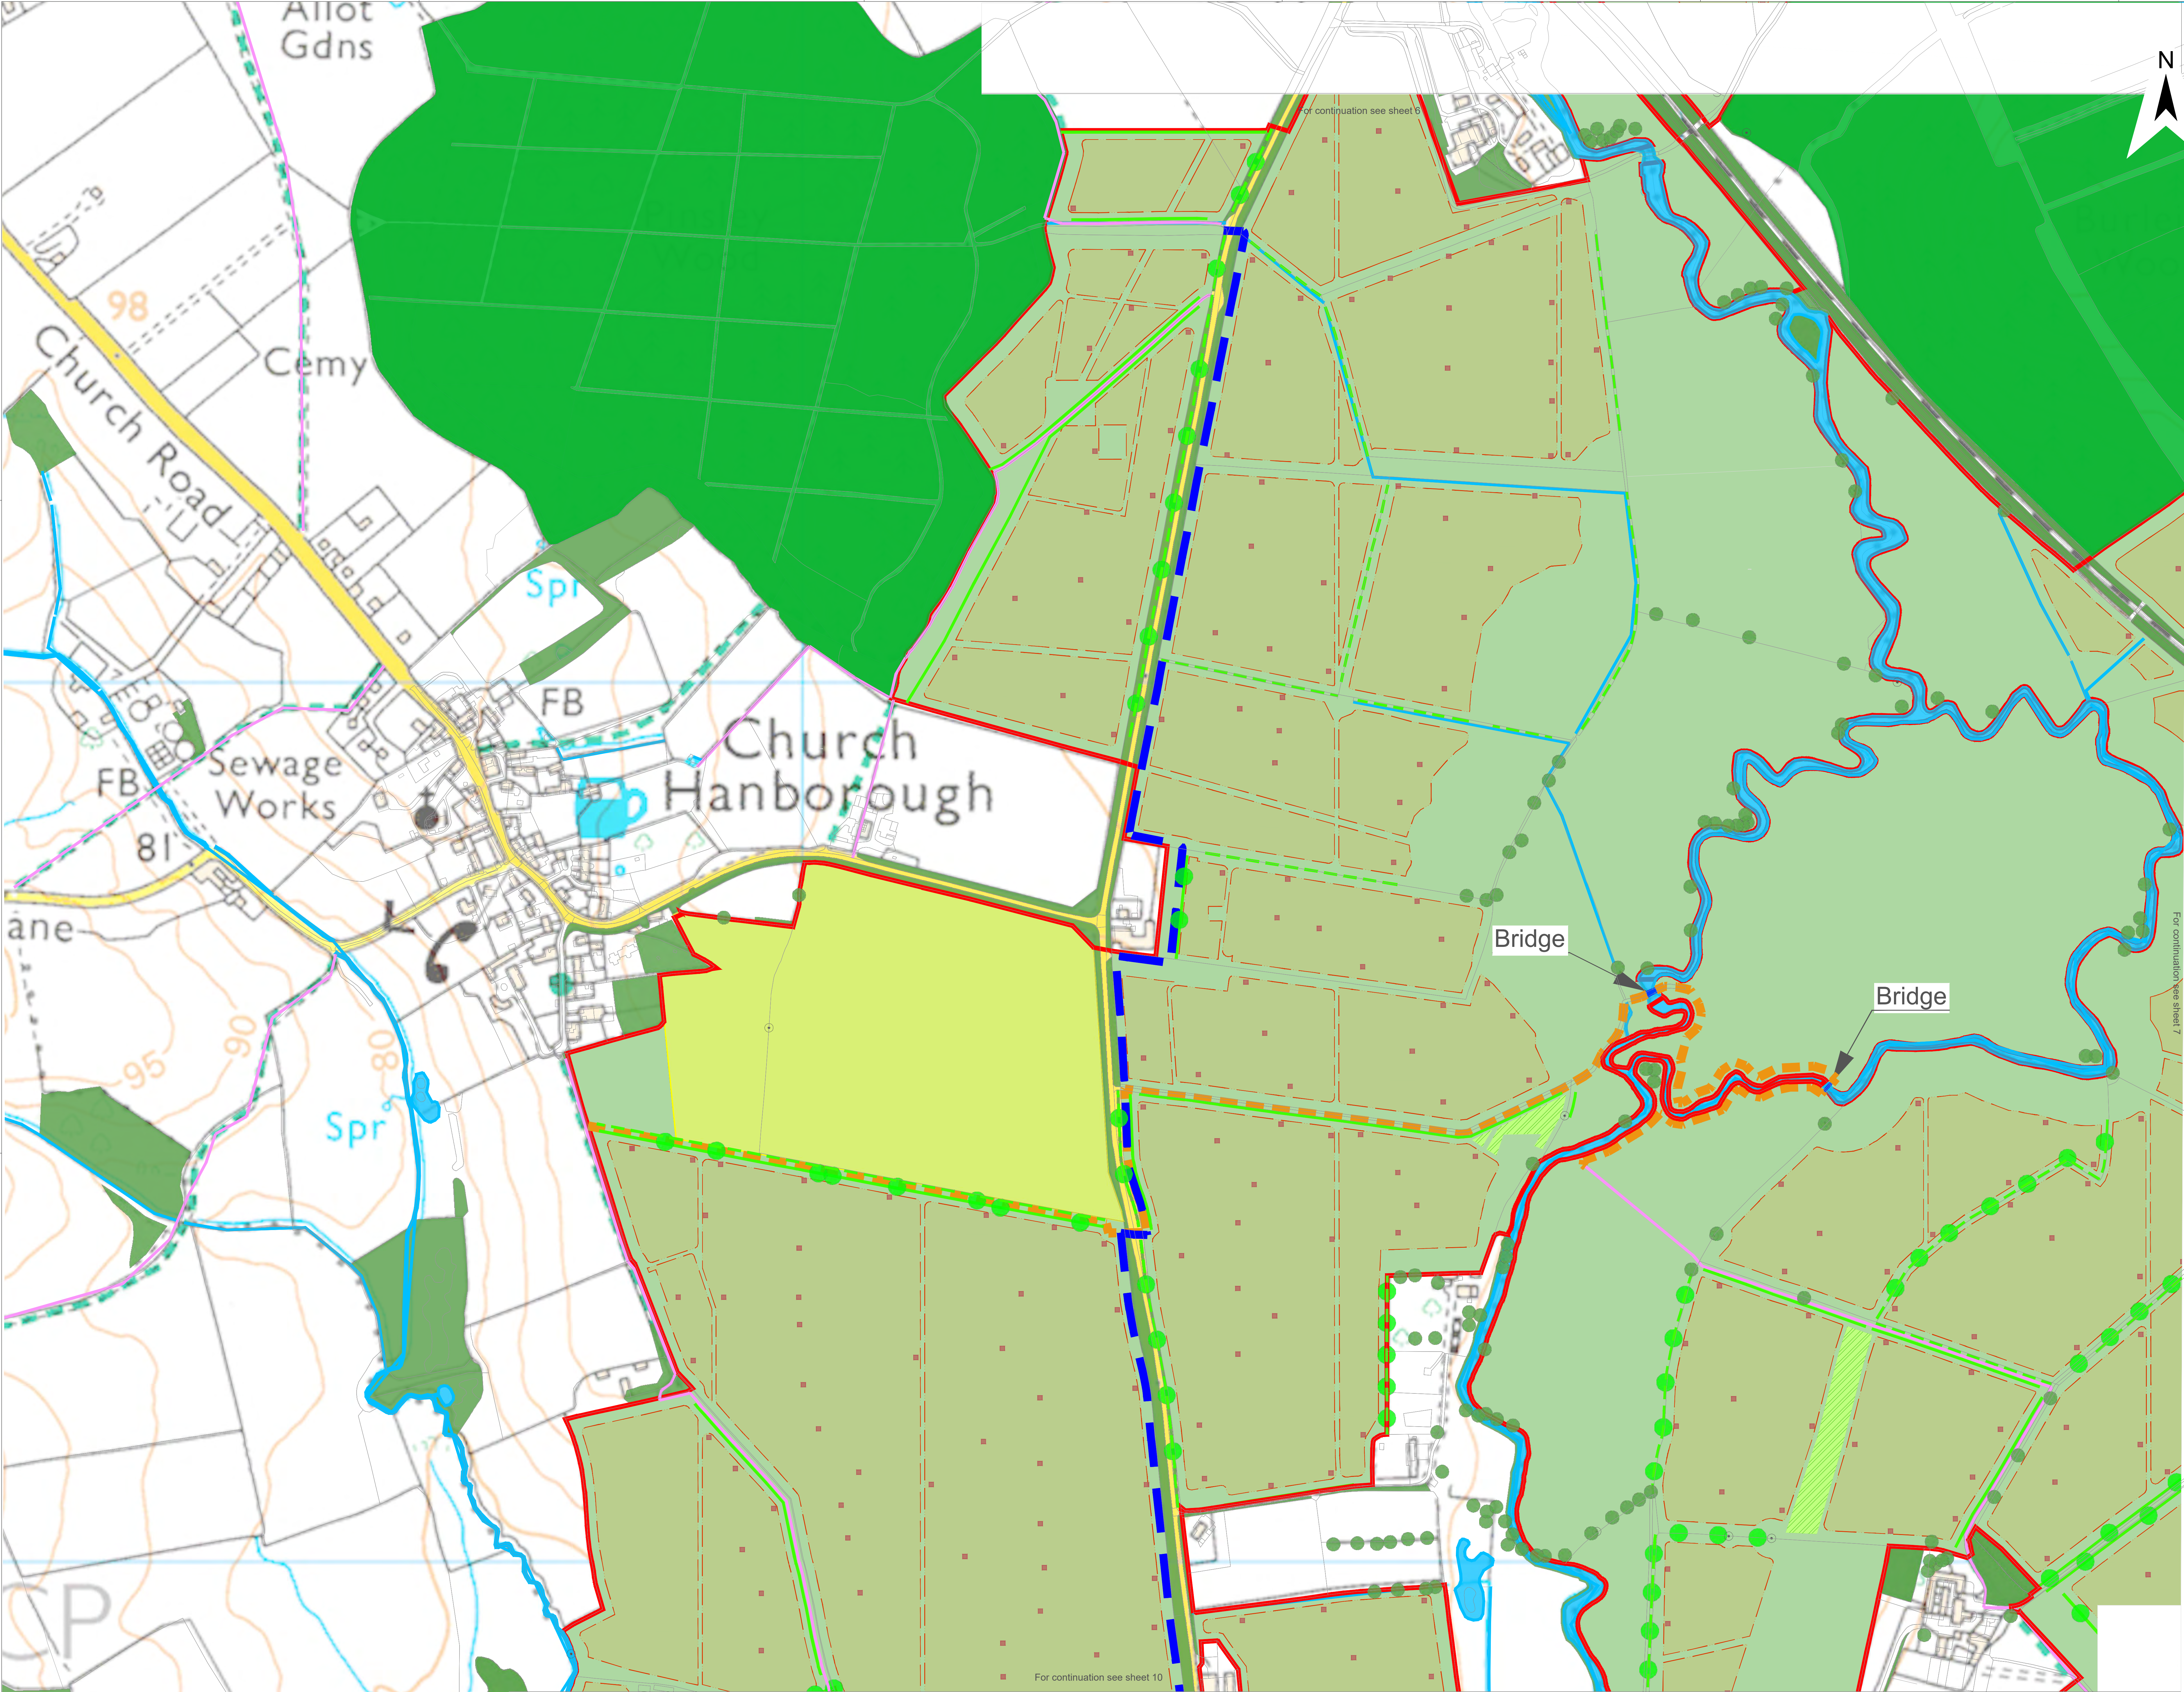

- Legend
- Order Limit
- Existing Landscape Elements
- Ancient Woodland
 - Mature Woodland / Scrub
 - Existing Tree or Smal Group of Trees
 - Hedgerow
 - Watercourse
 - Public Right of Way
 - Proposed Public Right of Way
 - Footbridge
 - Veteran tree
- Proposed Landscape Elements *
- Areas of grassland beneath solar arrays **
 - Areas of grassland not beneath solar arrays **
 - Land Available for Community Food Growing Area
 - New Hedgerow
 - Reinforced Hedgerow
 - Indicative Area for New Tree Planting
 - Cycle Path
 - Woodland
 - Skylark Plot


* Proposed Landscape areas are indicative
** Areas of grassland beneath /not beneath solar arrays are managed through conservation grazing, and to deliver BNG

1: s51 Response					
A: DCO Submission					
Project			Status		
Botley West Solar Farm			Illustrative		
Id.	Changes	Date	Name		
				Date	Name
				Edit	31.01.2025 K. Lueken
				Check	31.01.2025 H.Trabelsi
1	Revised	31.01.2025	K. Lueken	Drawing No	EN010147/APP/7.3.3 Rev.1
A	Created	04.11.2024	V. Guskova		

Scale: 1:2500 at A0

Title Landscape, Ecology and Amenities Layer Plan
Sheet 8 of 13

0 1000 2000 Meters

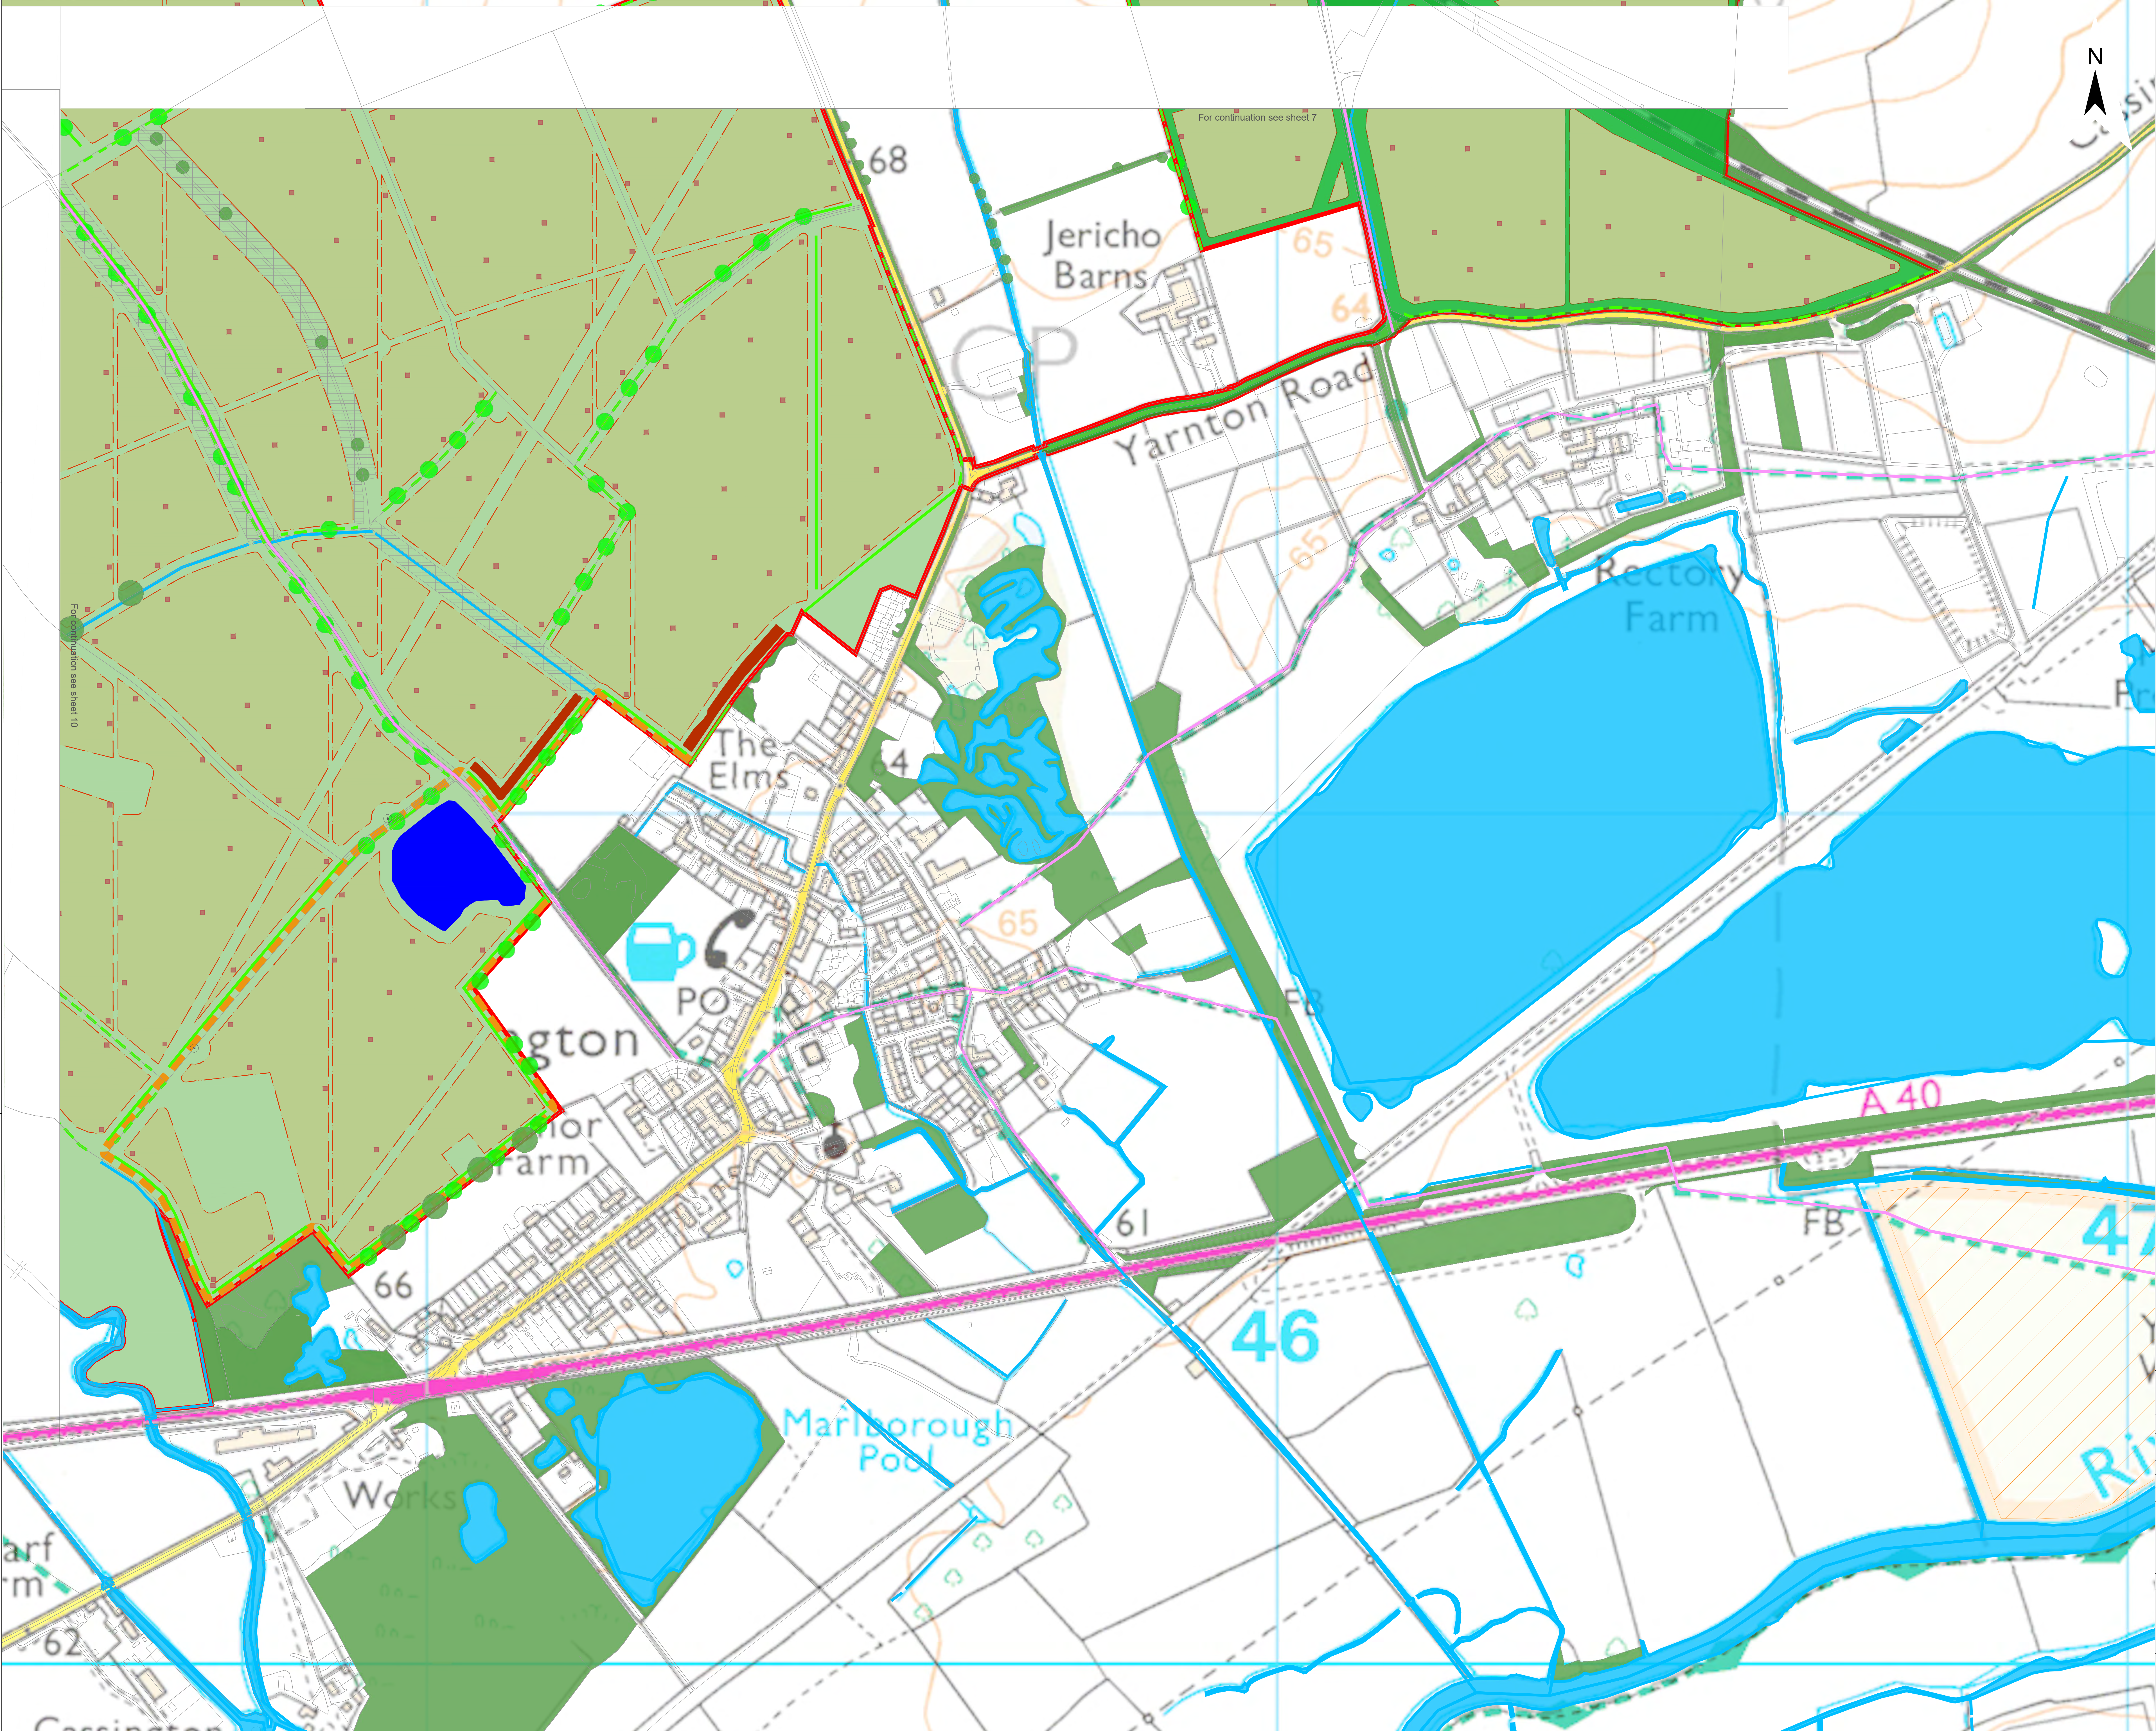

Legend

Order Limit

Existing Landscape Elements

- Ancient Woodland
- Mature Woodland / Scrub
- Existing Tree or Small Group of Trees
- Hedgerow
- Watercourse
- Public Right of Way
- Proposed Public Right of Way
- Veteran tree

Proposed Landscape Elements *

- Areas of grassland beneath solar arrays **
- Areas of grassland not beneath solar arrays **
- New Hedgerow
- Reinforced Hedgerow
- Indicative Area for New Tree Planting
- Ponds
- Buffer strip
- Bund
- Skylark Plot

Landscape Designations

- CRoW Access Land

* Proposed Landscape areas are indicative

** Areas of grassland beneath /not beneath solar arrays are managed through conservation grazing, and to deliver BNG


1: s51 Response					
A: DCO Submission					
Project			Status		
Botley West Solar Farm			Illustrative		
Id.	Changes	Date	Name		
			Edit	31.01.2025	K. Lueken
			Check	31.01.2025	H.Trabelsi
1	Revised	31.01.2025	K. Lueken	Drawing No	EN010147/APP7.3.3 Rev.1
A	Created	04.11.2024	V. Guskova		

Scale: 1:2500 at A0

Title Landscape, Ecology and Amenities Layer Plan Sheet 9 of 13

0 1000 2000 Meters

Photovoltaic Development Partners GmbH
Kurfürstendamm 52
10707 Berlin, Germany

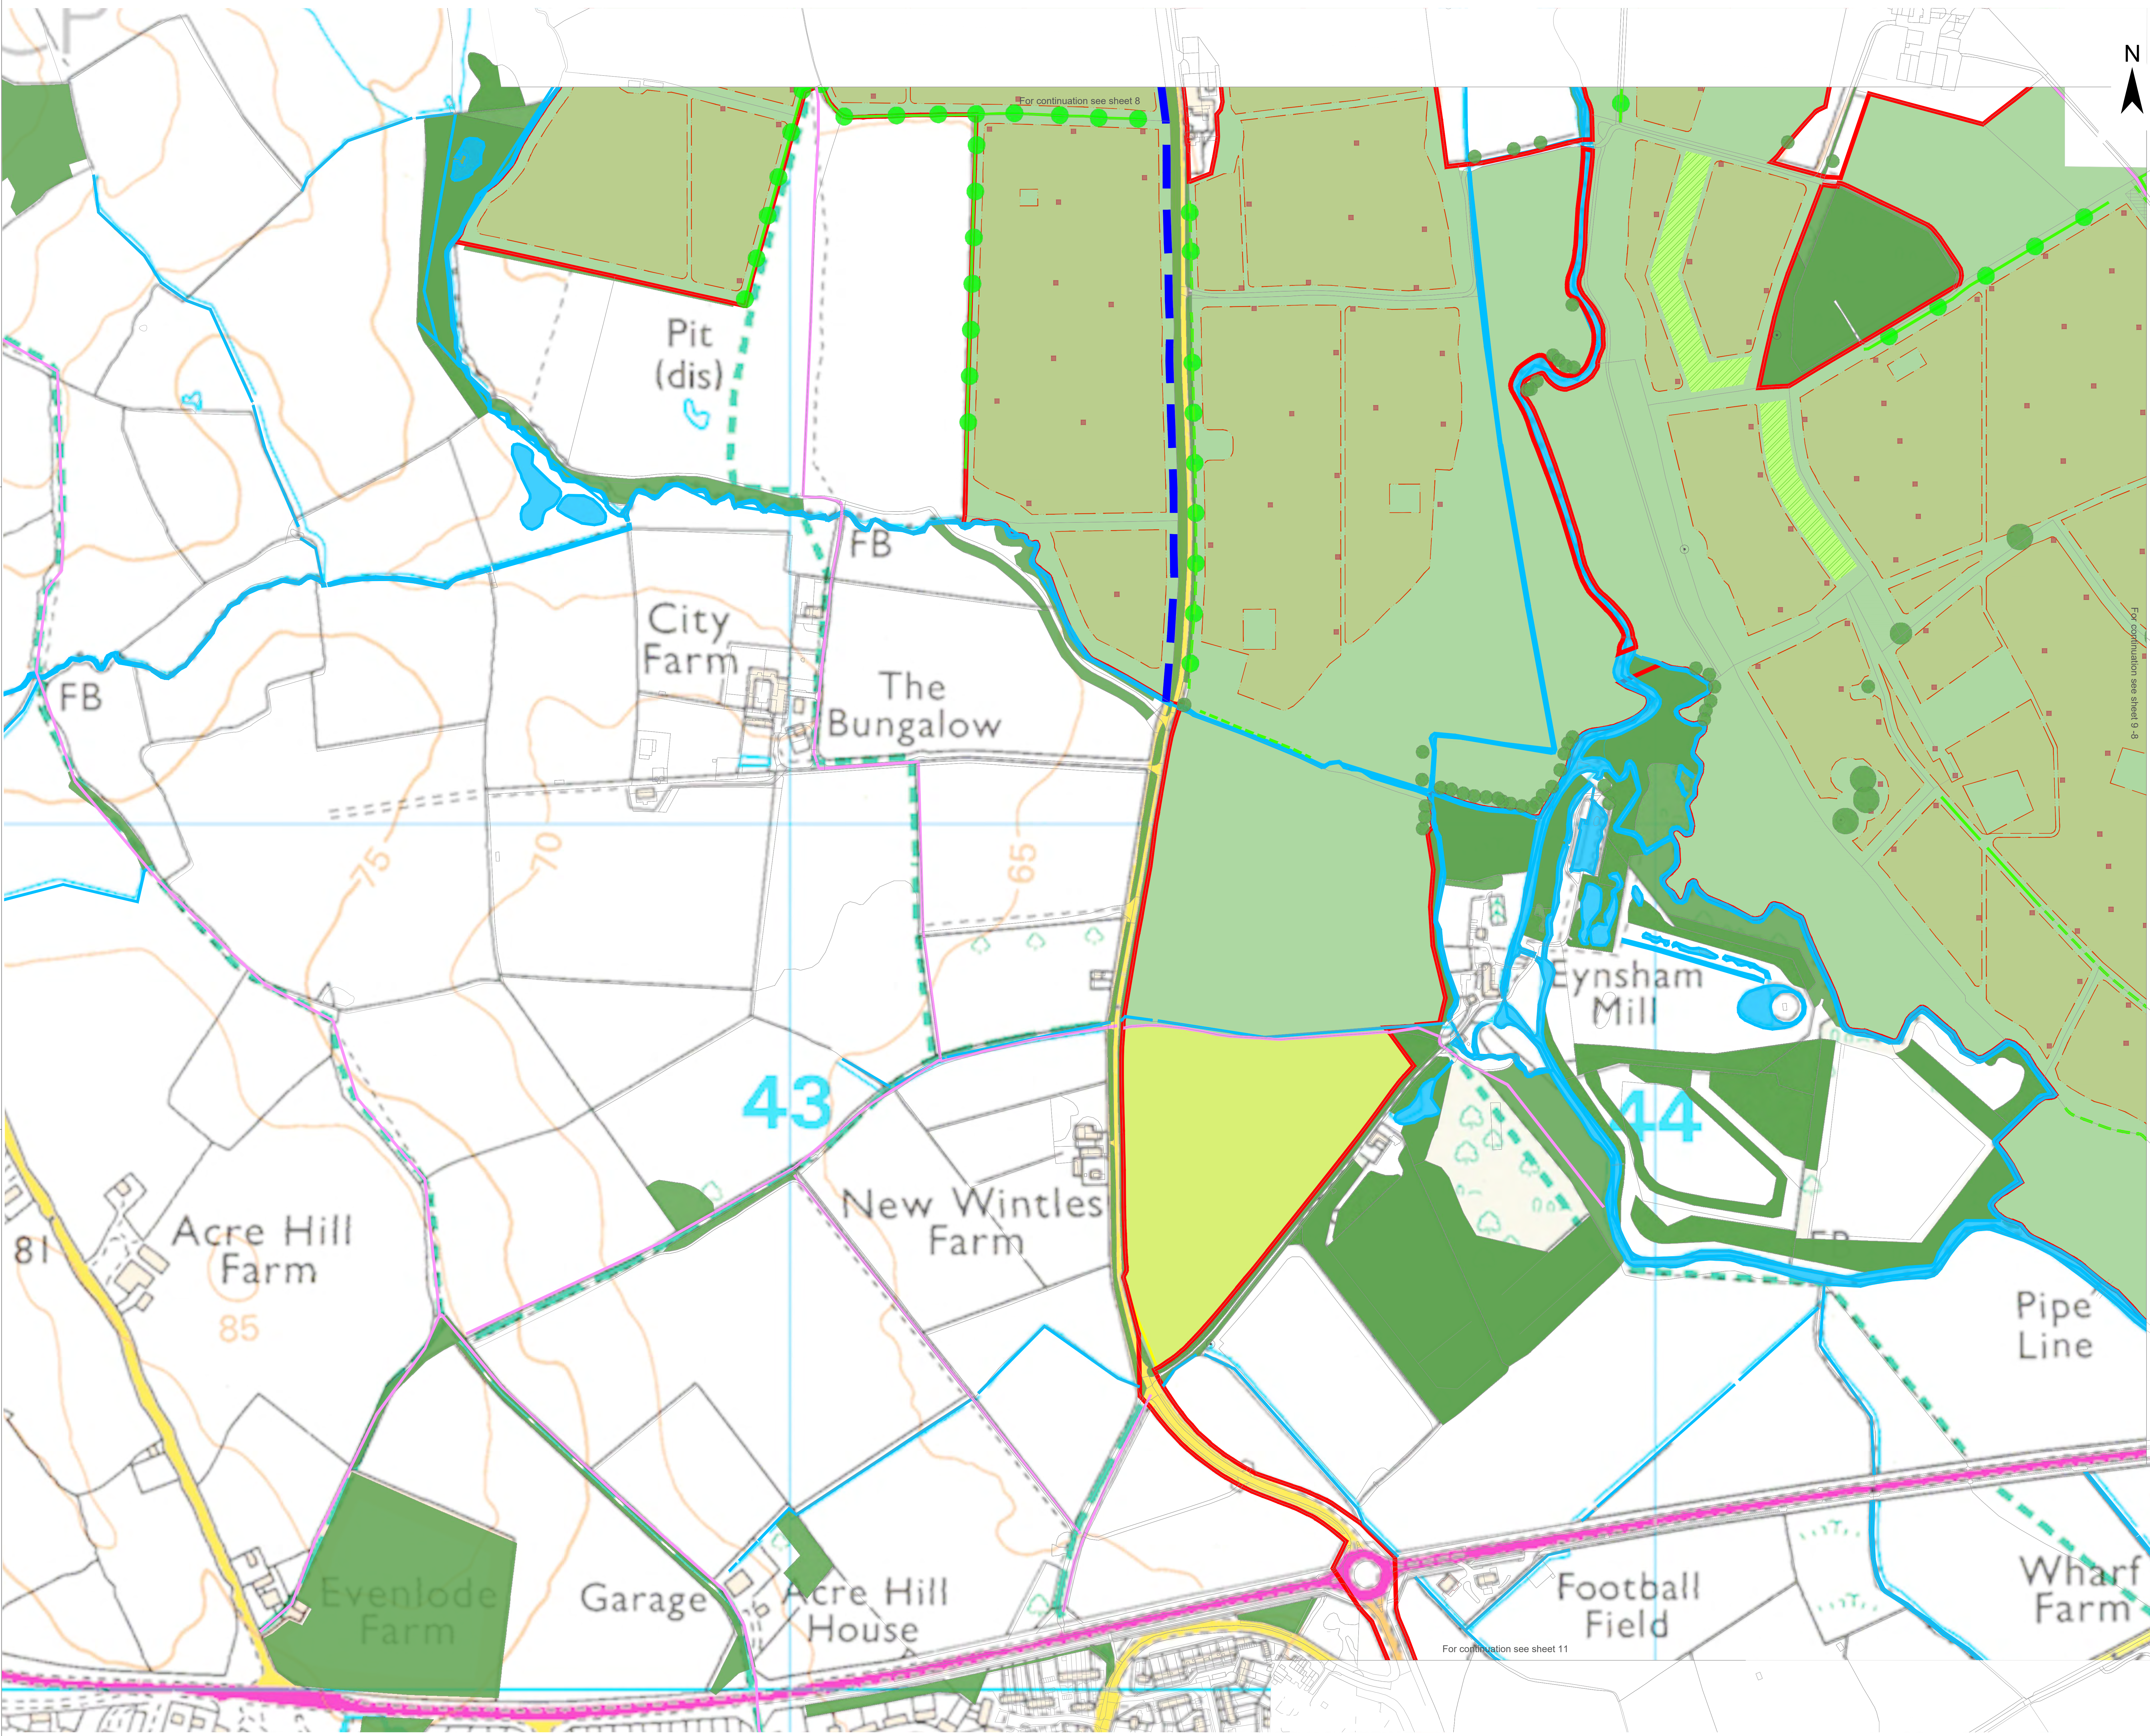

- Legend
- Order Limit
- Existing Landscape Elements
- Ancient Woodland
 - Mature Woodland / Scrub
 - Existing Tree or Small Group of Trees
 - Hedgerow
 - Watercourse
 - Public Right of Way
 - Veteran tree
- Proposed Landscape Elements *
- Areas of grassland beneath solar arrays **
 - Areas of grassland not beneath solar arrays **
 - Land Available for Community Food Growing Area
 - New Hedgerow
 - Reinforced Hedgerow
 - Indicative Area for New Tree Planting
 - Woodland
 - Cycle Path
 - Buffer strip
 - Skylark Plot


* Proposed Landscape areas are indicative
** Areas of grassland beneath /not beneath solar arrays are managed through conservation grazing, and to deliver BNG

1: s51 Response					
A: DCO Submission					
Project			Status		
Botley West Solar Farm			Illustrative		
Id.	Changes	Date	Name		
				Date	Name
				Edit	31.01.2025 K. Lueken
				Check	31.01.2025 H.Trabelsi
1	Revised	31.01.2025	K. Lueken	Drawing No EN010147/APP7.3.3 Rev.1	
A	Created	04.11.2024	V. Guskova		

Scale: 1:2500 at A0

Title Landscape, Ecology and Amenities Layer Plan
Sheet 10 of 13

0 1000 2000
Meters

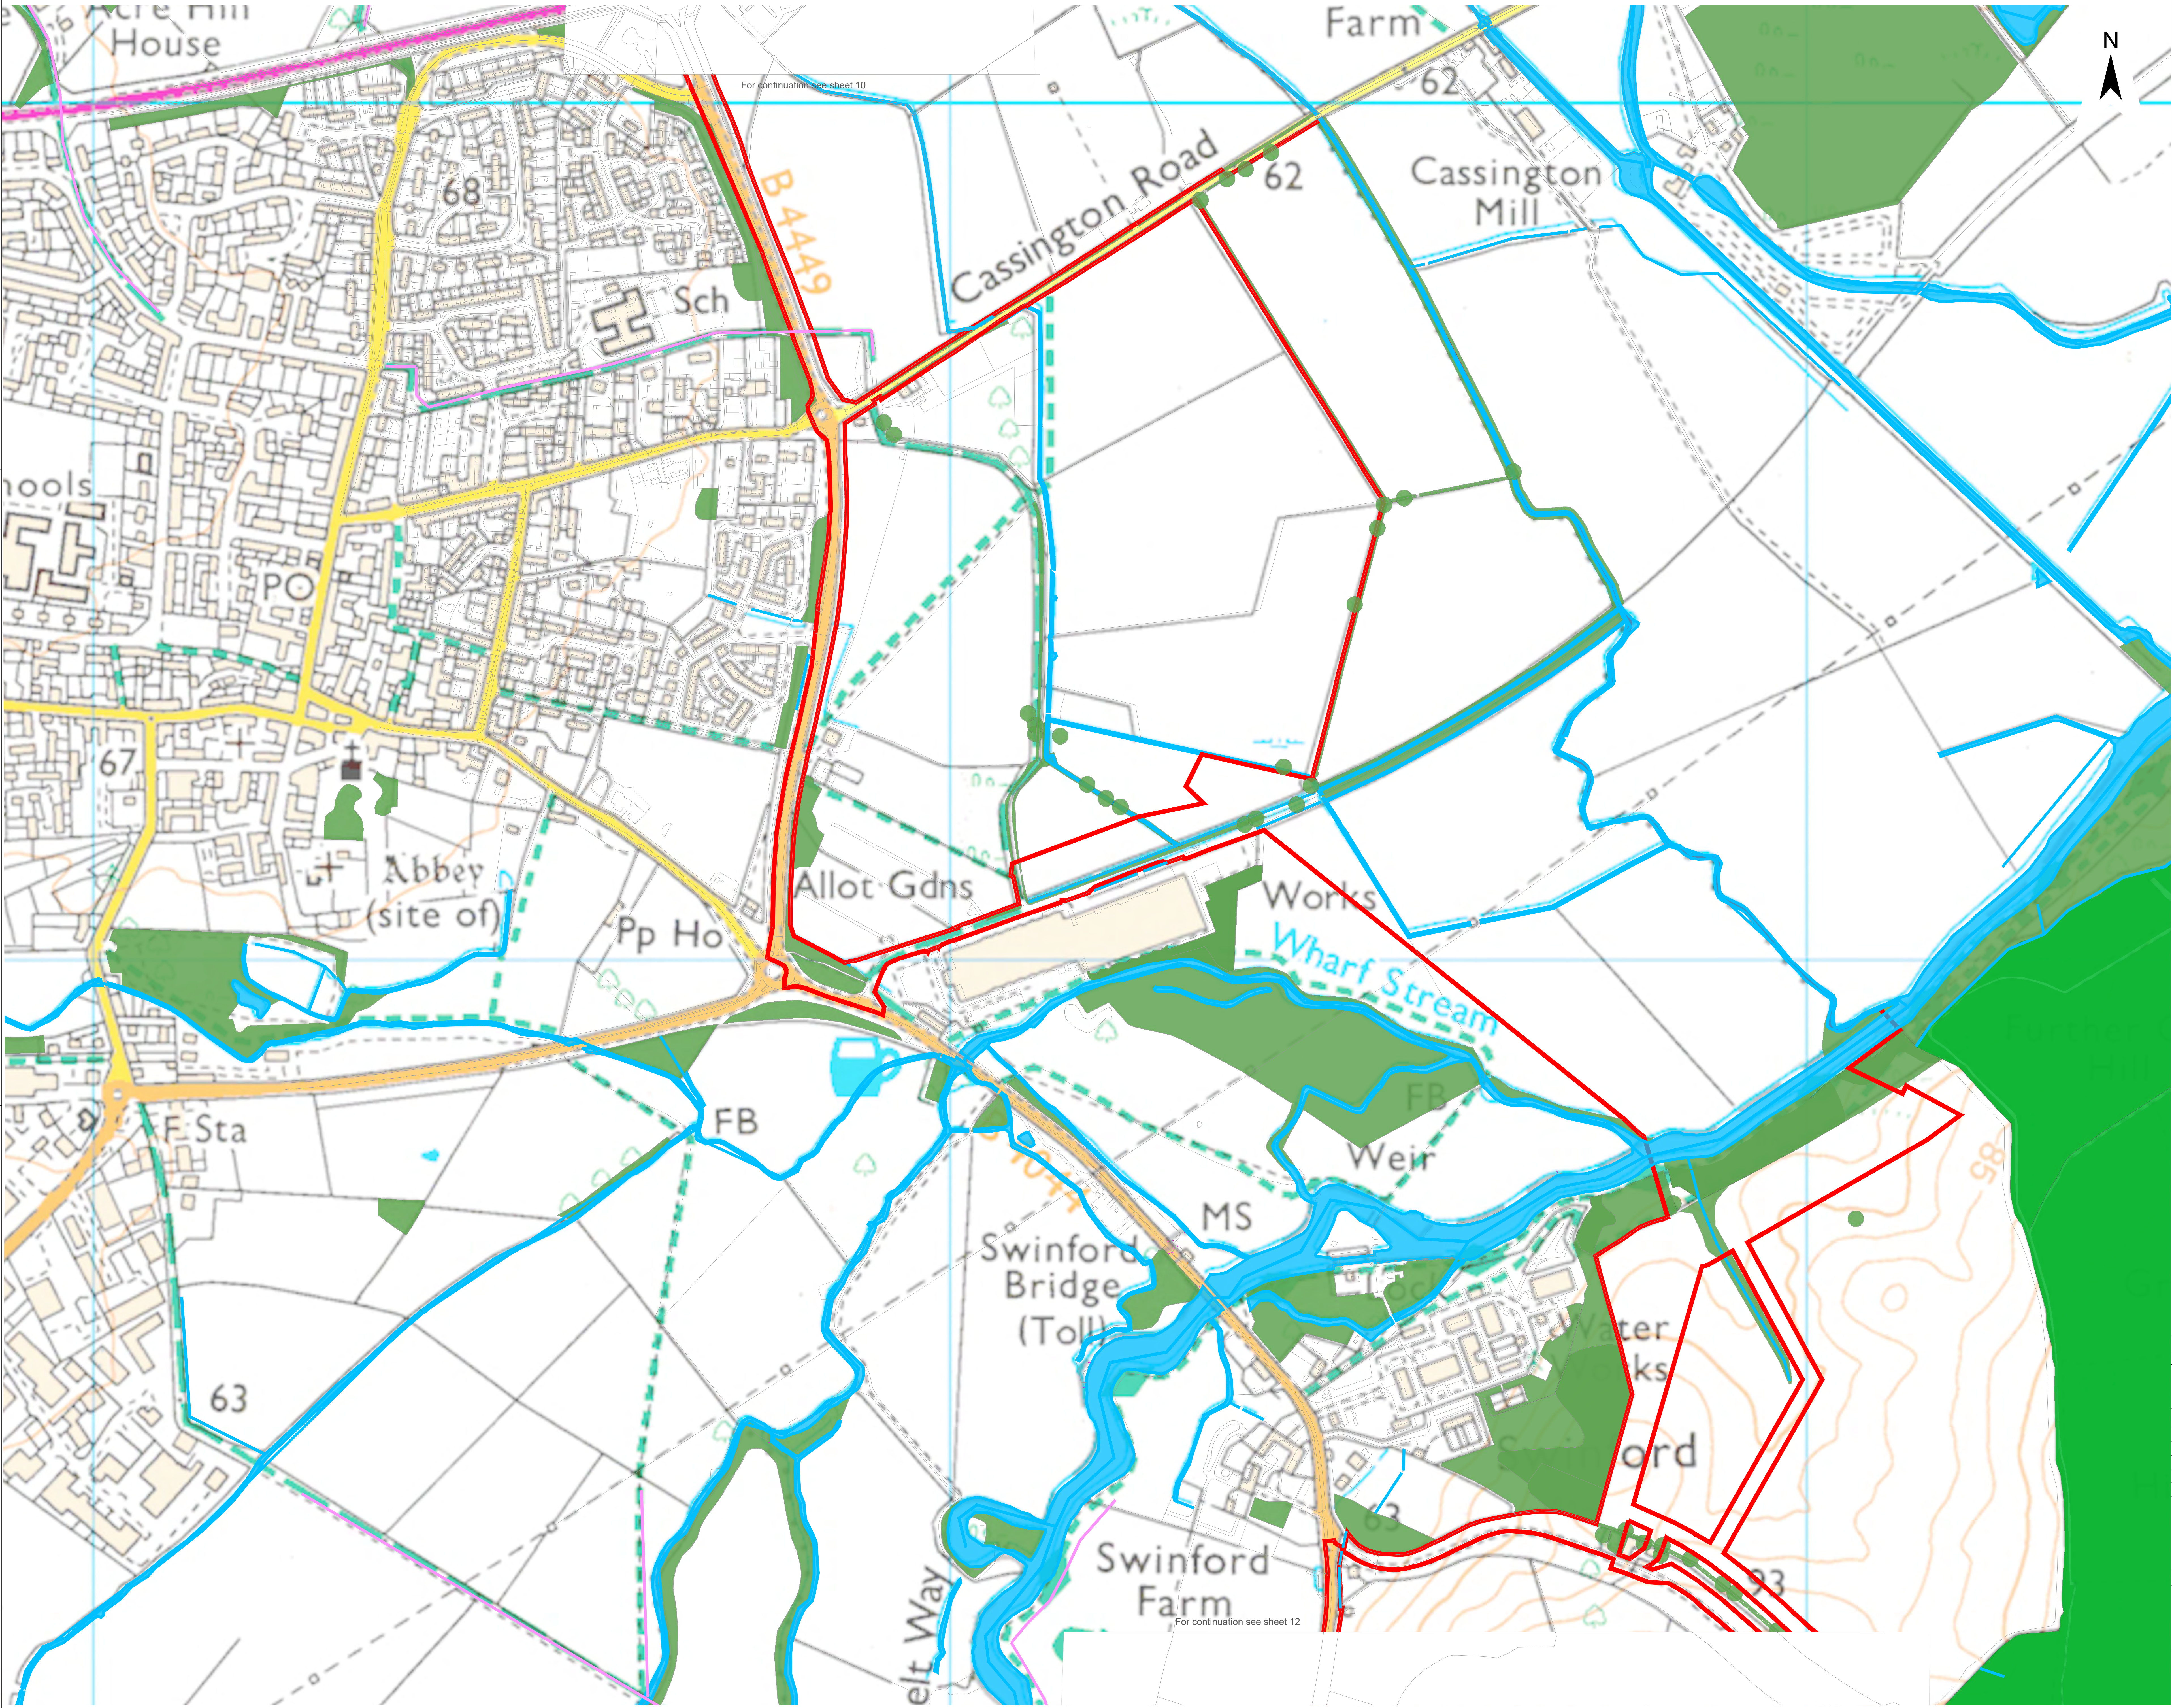



- Legend
- Order Limit
- Existing Landscape Elements
- Ancient Woodland
 - Mature Woodland / Scrub
 - Existing Tree or Smal Group of Trees
 - Hedgerow
 - Watercourse
 - Public Right of Way

1: s51 Response					
A: DCO Submission					
Project			Status		
Botley West Solar Farm			Illustrative		
Id.	Changes	Date	Name		
				Date	Name
				Edit	31.01.2025 K. Lueken
				Check	31.01.2025 H.Trabelsi
1	Revised	31.01.2025	K. Lueken	Drawing No	EN010147/APP7.3.3 Rev.1
A	Created	04.11.2024	V. Guskova		

Scale: 1:2500 at A0

Title Landscape, Ecology and Amenities Layer Plan Sheet 11 of 13

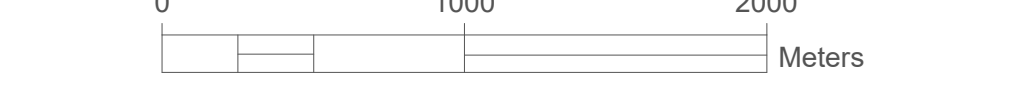

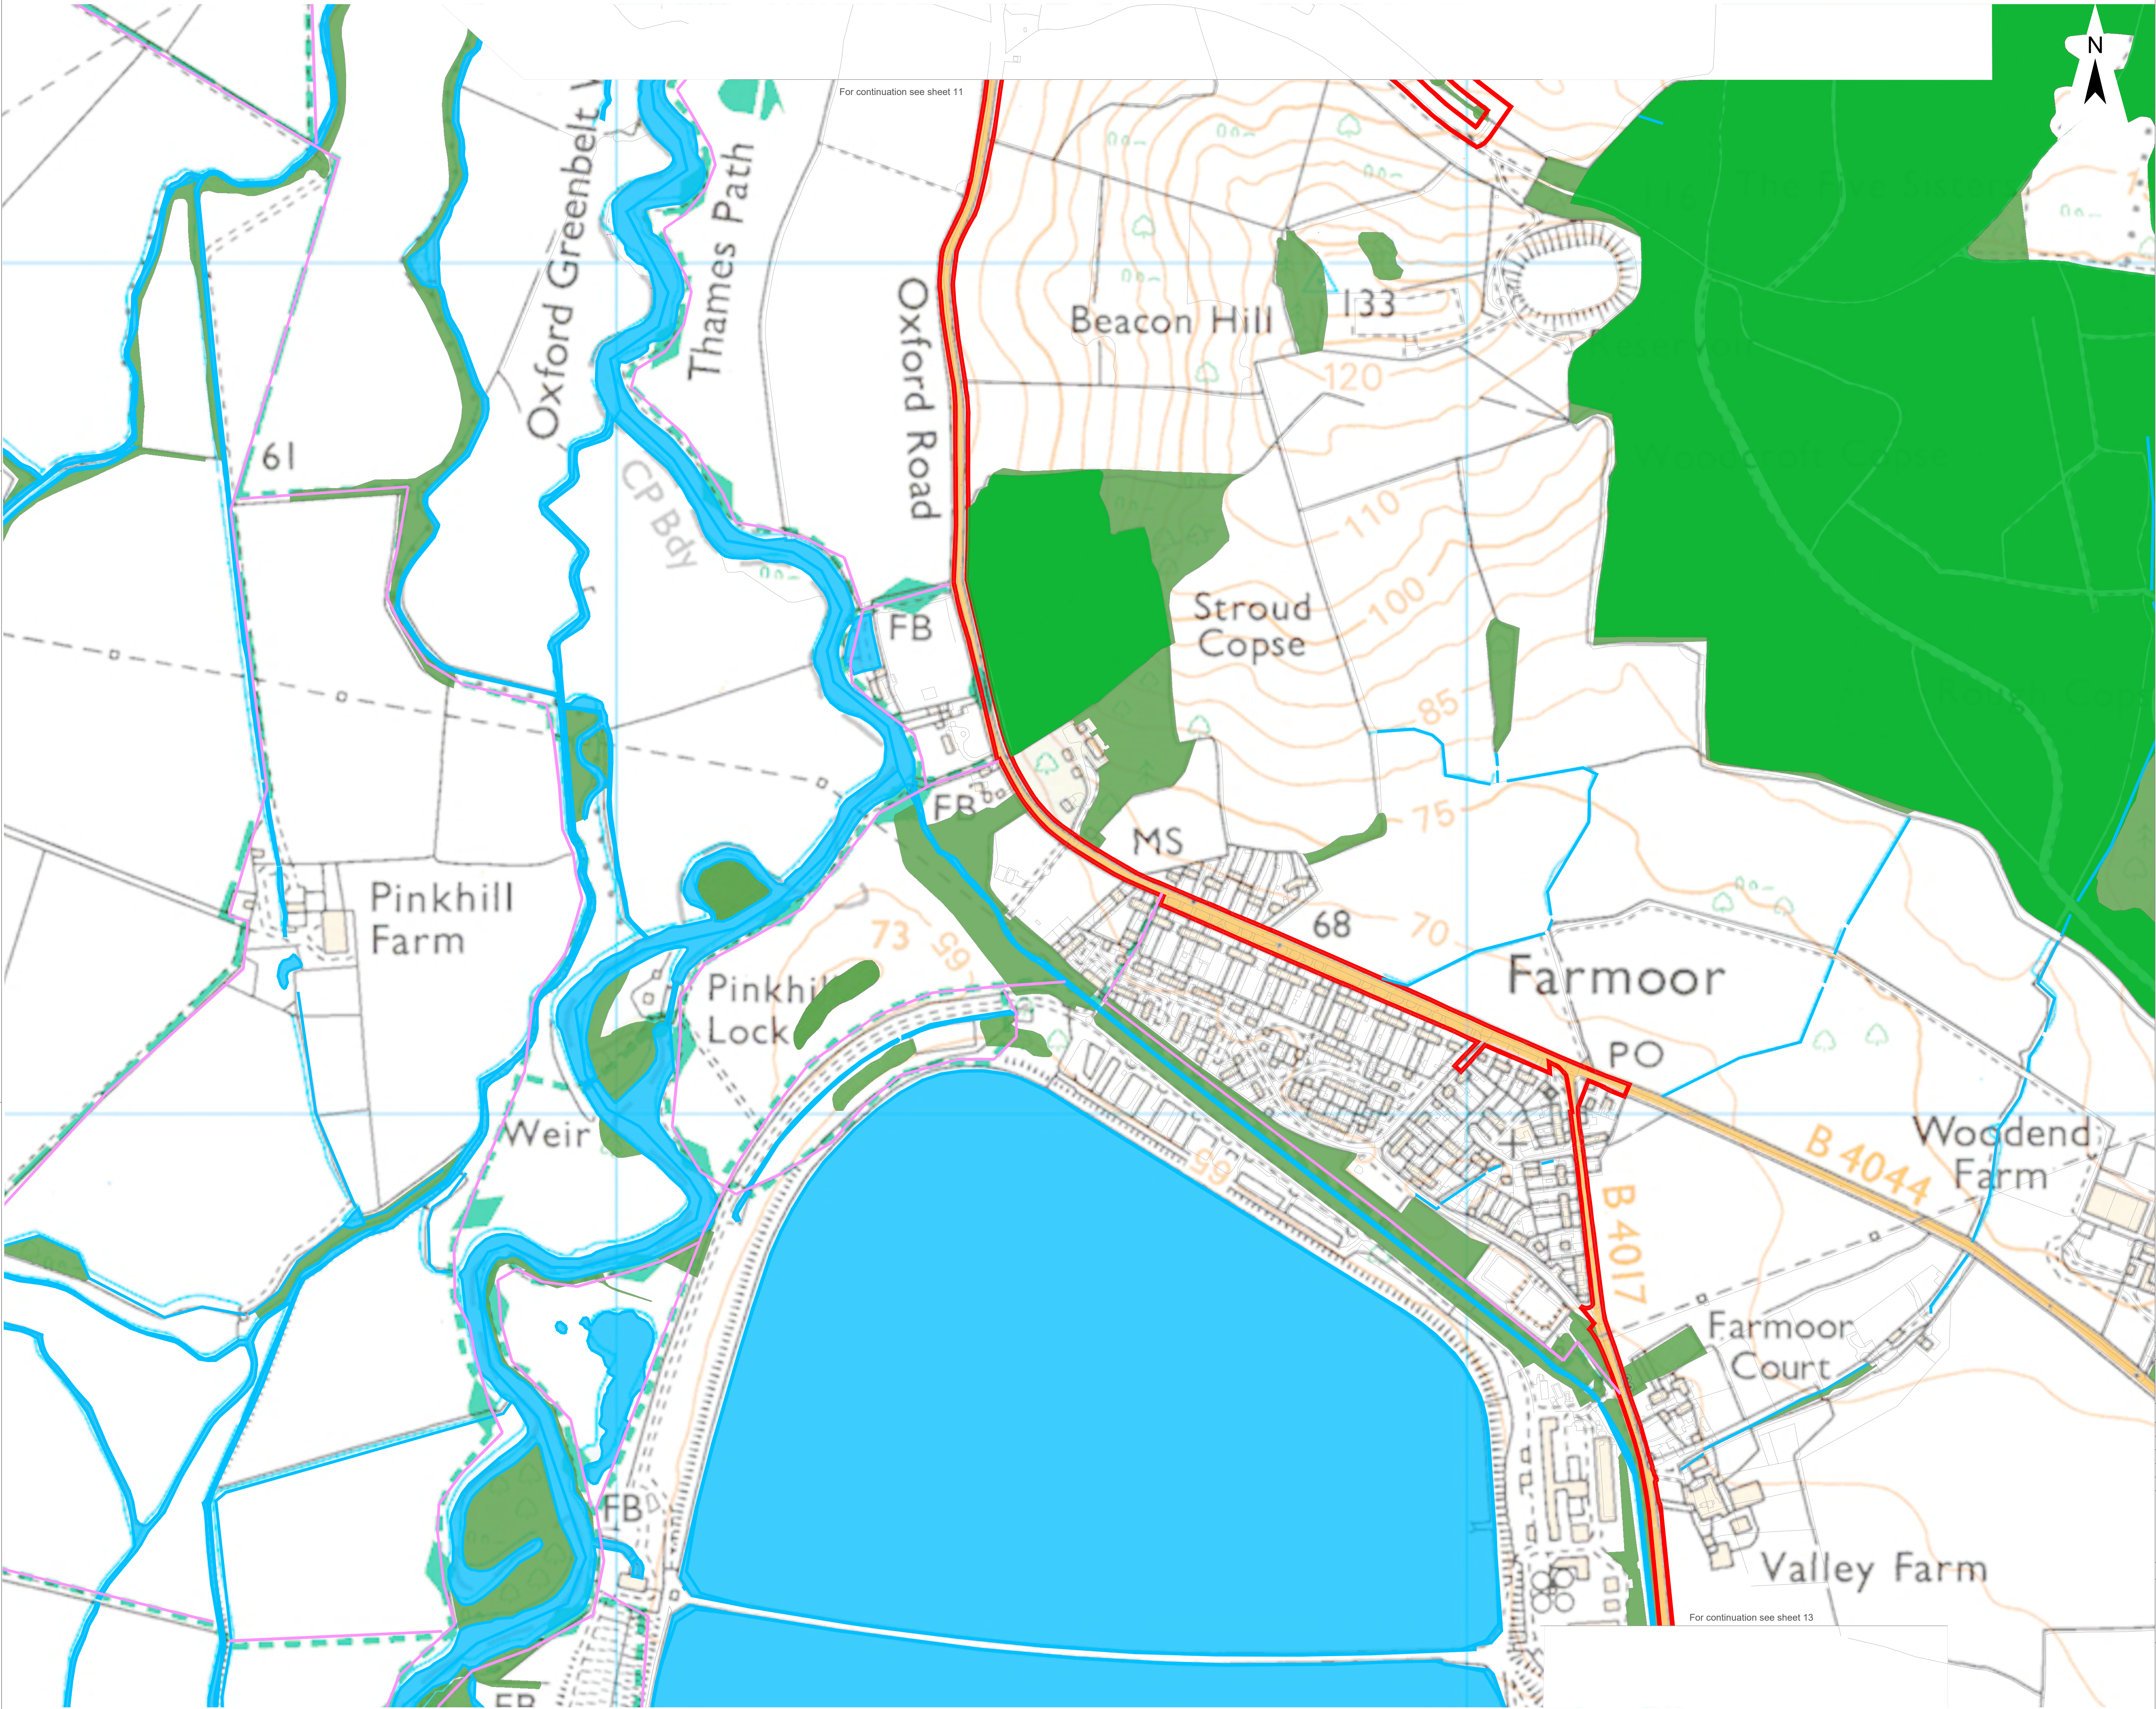

For continuation see sheet 11

For continuation see sheet 13

- Legend
- Order Limit
- Existing Landscape Elements
- Ancient Woodland
 - Mature Woodland / Scrub
 - Existing Tree or Smal Group of Trees
 - Hedgerow
 - Watercourse
 - Public Right of Way


1: s51 Response					
A: DCO Submission					
Project			Status		
Botley West Solar Farm			Illustrative		
Id.	Changes	Date	Name		
				Date	Name
				Edit	31.01.2025 K. Lueken
				Check	31.01.2025 H.Trabelsi
1	Revised	31.01.2025	K. Lueken	Drawing No	EN010147/APP7.3.3 Rev.1
A	Created	04.11.2024	V. Guskova		

Scale: 1:2500 at A0

Title Landscape, Ecology and Amenities Layer Plan Sheet 12 of 13

0 1000 2000 Meters

Photovoltaic Development Partners GmbH
Kurfürstendamm 52
10707 Berlin, Germany

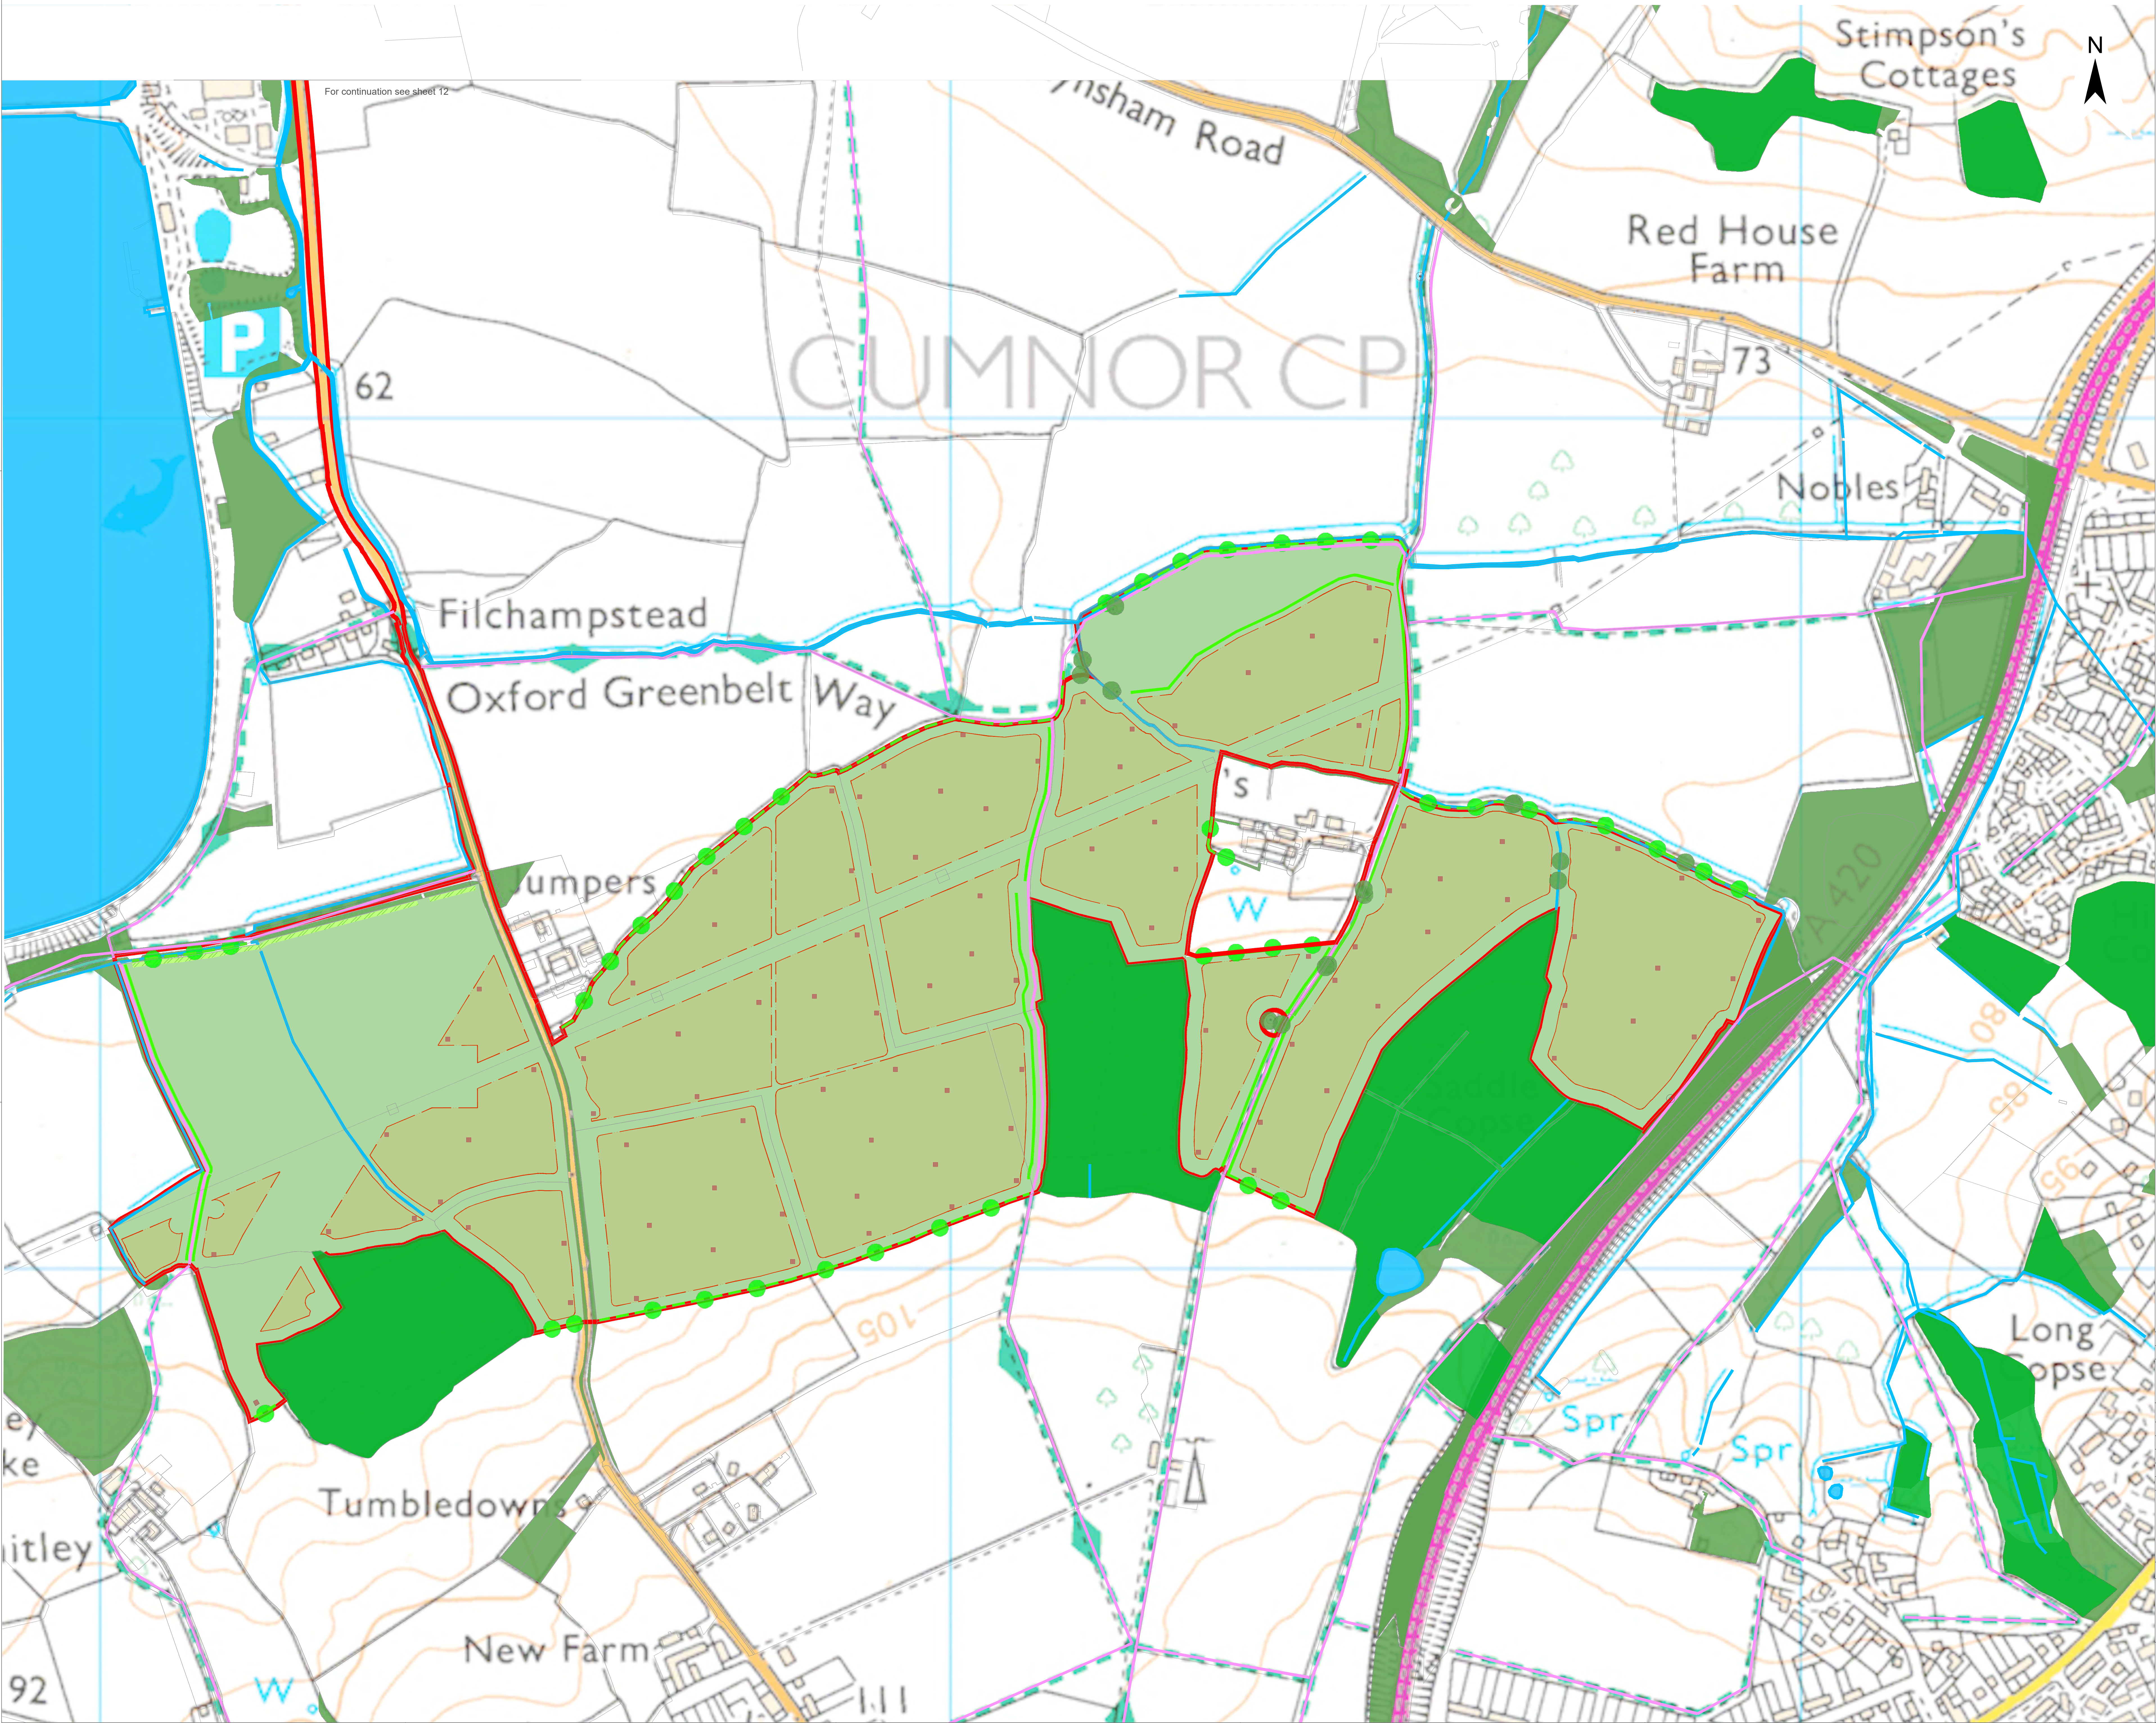

- Legend
- Order Limit
- Existing Landscape Elements
- Ancient Woodland
 - Mature Woodland / Scrub
 - Existing Tree or Smal Group of Trees
 - Hedgerow
 - Watercourse
 - Public Right of Way
 - Veteran tree
- Proposed Landscape Elements *
- Areas of grassland beneath solar arrays **
 - Areas of grassland not beneath solar arrays **
 - New Hedgerow
 - Reinforced Hedgerow
 - Indicative Area for New Tree Planting
 - Woodland
 - Skylark Plot

* Proposed Landscape areas are indicative
** Areas of grassland beneath /not beneath solar arrays are managed through conservation grazing, and to deliver BNG

1: s51 Response					
A: DCO Submission					
Project			Status		
Botley West Solar Farm			Illustrative		
Id.	Changes	Date	Name		
				Date	Name
				Edit	31.01.2025 K. Lueken
				Check	31.01.2025 H.Trabelsi
1	Revised	31.01.2025	K. Lueken	Drawing No	EN010147/APP7.3.3 Rev.1
A	Created	04.11.2024	V. Guskova		

Scale: 1:2500 at A0

Title Landscape, Ecology and Amenities Layer Plan
Sheet 13 of 13