


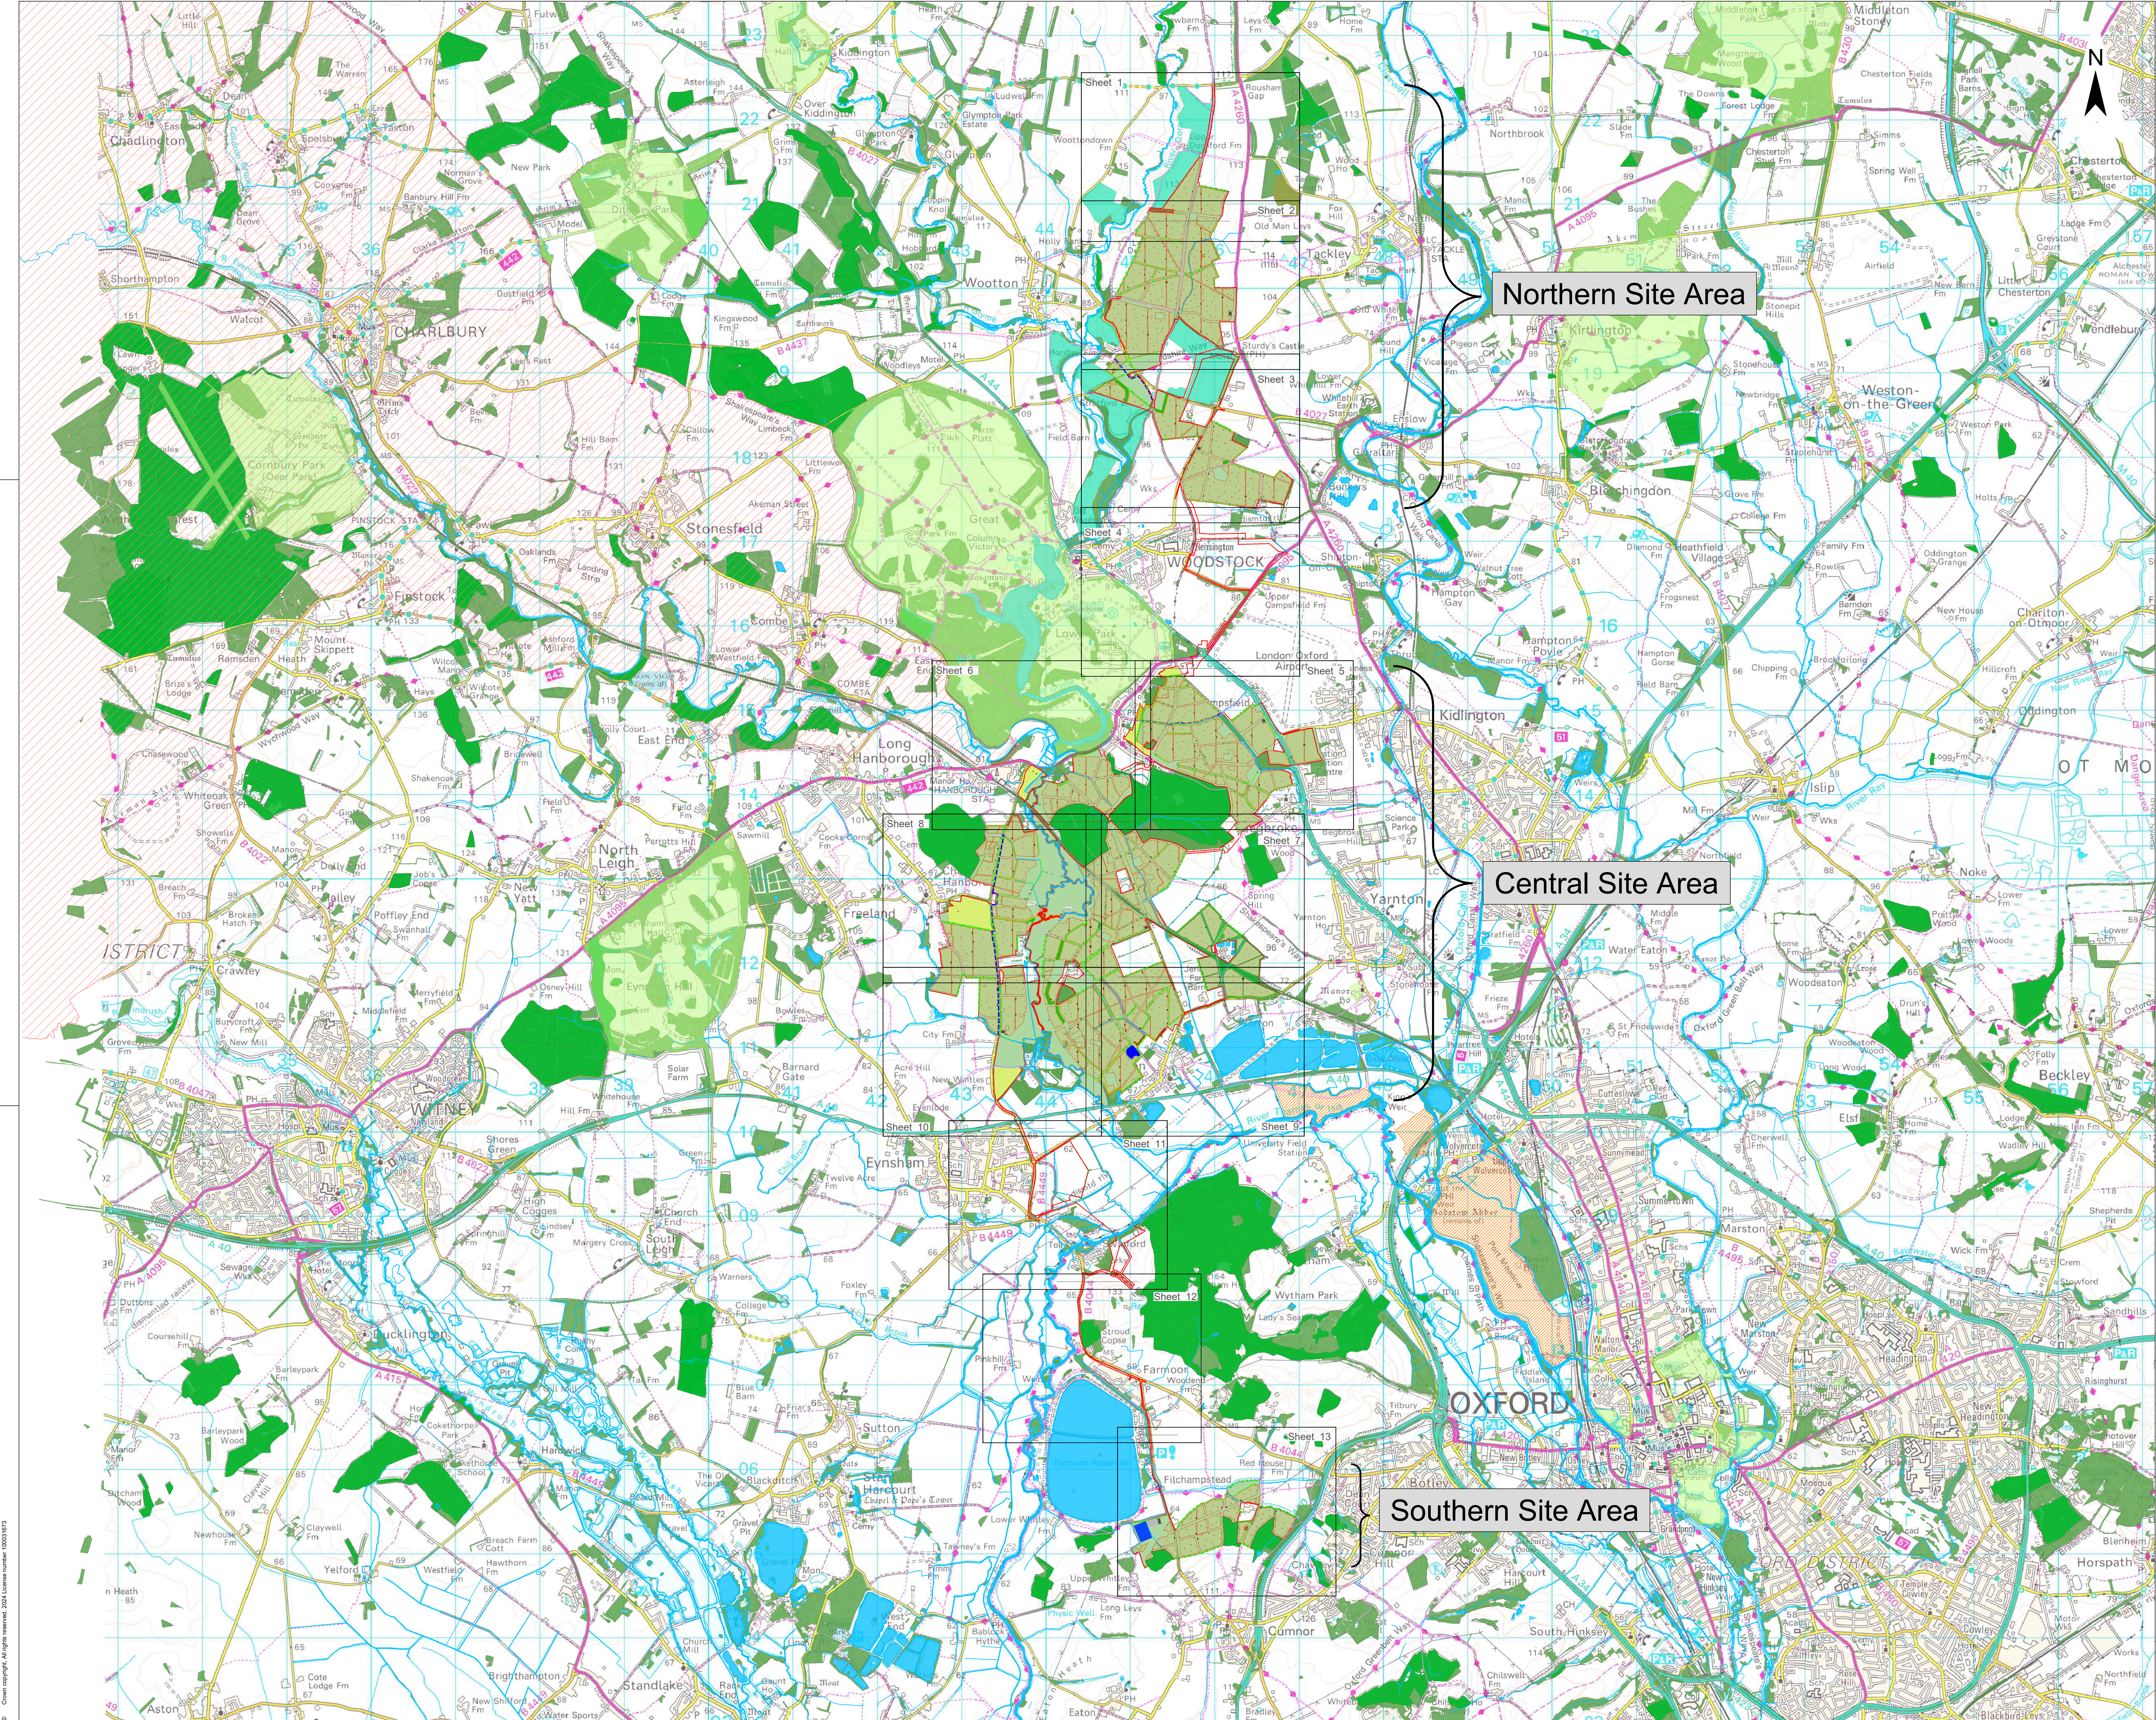

Legend

Order Limit

Inset Plan

Existing Landscape Elements

Ancient Woodland

Mature Woodland / Scrub

Existing Tree or Small Groups of Trees

Hedgerow

Watercourse

Young Woodland

Public Right of Way

Proposed Public Right of Way

Footbridge

Veteran tree

Proposed Landscape Elements *

Areas of grassland beneath solar arrays **

Areas of grassland not beneath solar arrays **

Land Available for Community Food Growing Area

New Hedgerow

Reinforced Hedgerow

Indicative Area for New Tree Planting

Woodland

Cycle Path

Permissive Path

Ponds

Buffer strip

Bund

Skylark Plot

Landscape Designations

Cotswolds National Landscape

CroW Access Land

Parks and Gardens

Proposed Infrastructure and Land Use Features

Land Available for Educational Area

PCS Units

Project Substation

Project Main Substation

2: Dead Line 2

1: s51 Response

A: DCO Submission

Project

Status

Botley West Solar Farm

Illustrative

Id.	Changes	Date	Name	Date		Name	
				Edit	Check	01.07.2025	01.07.2025
2	Revised	01.07.2025	M.Thom				
1	Revised	31.01.2025	K. Lueken				
0	Created	04.11.2024	V. Guskova				

Drawing No

EN010147/AP/7.3.3 Rev.2

Scale:

as shown

at A0

Title

Landscape, Ecology and Amenities Layer Plan

Key Plan

0

1000

2000

Meters


Photovoltaic Development Partners

Photovoltaic Development Partners GmbH

Kurfürstendamm 52

10707 Berlin, Germany


© Crown copyright. All rights reserved. 2024 License number: 10001923

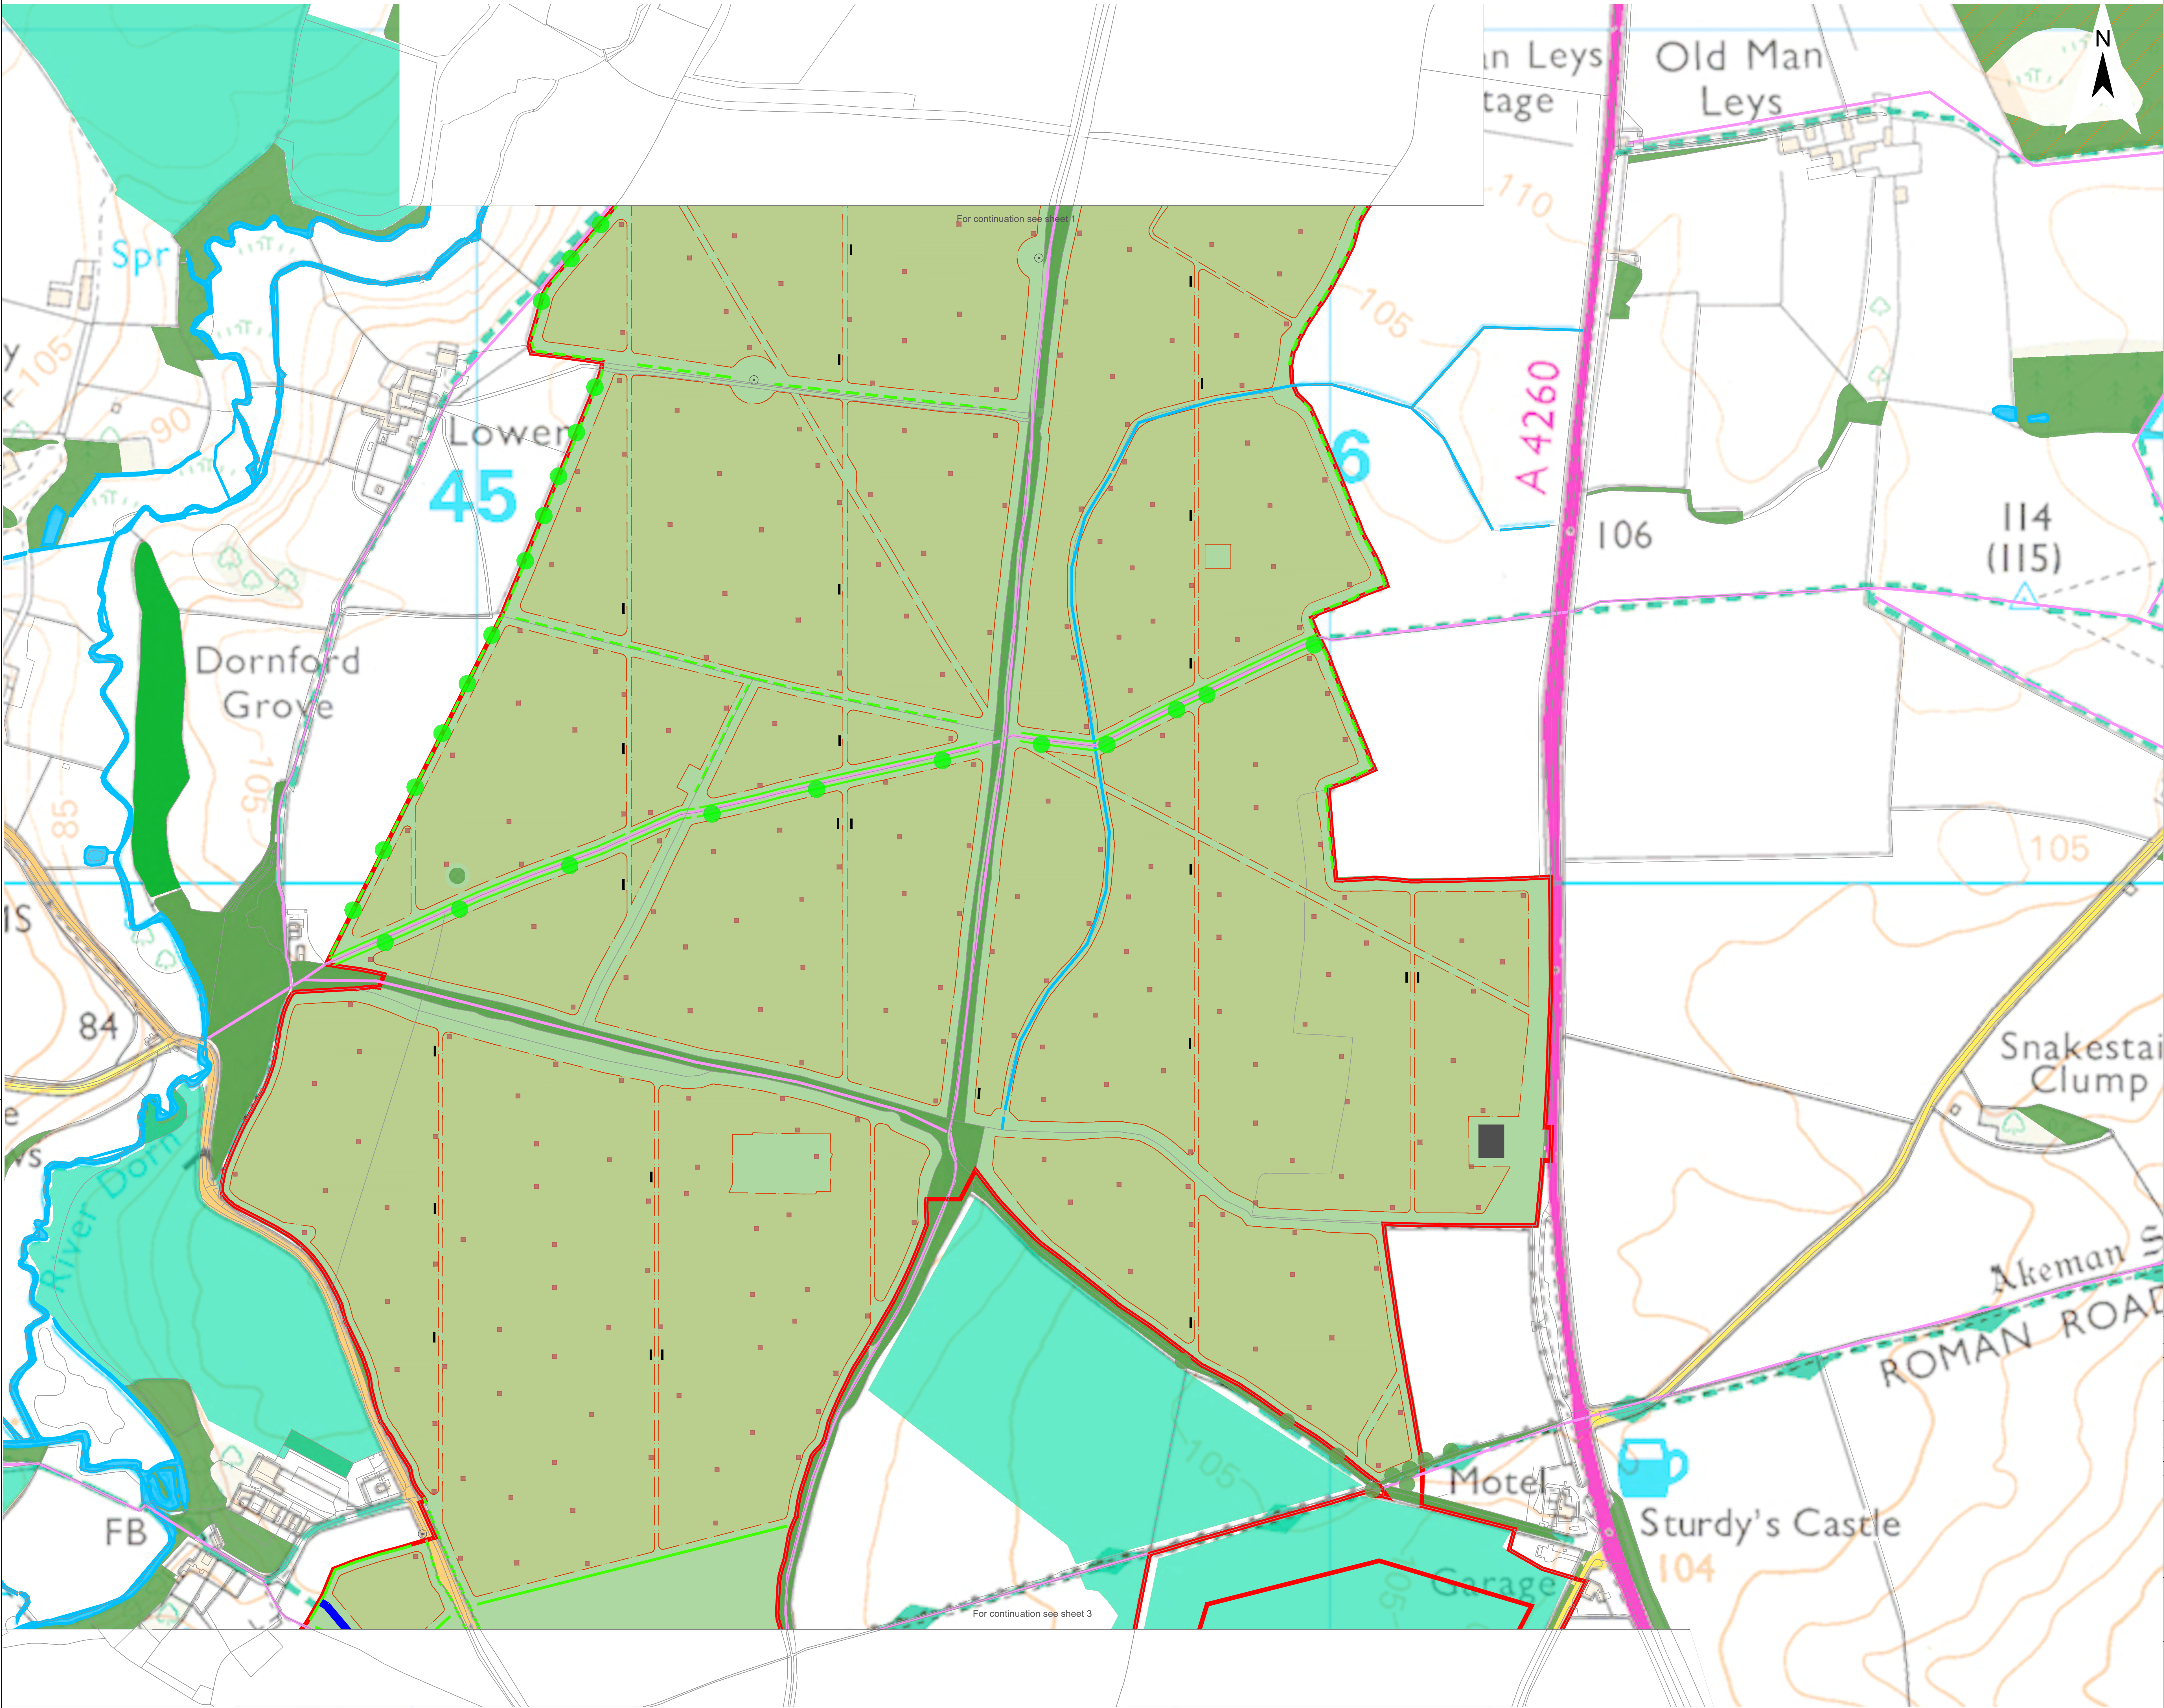

- Legend
- Order Limit
- Existing Landscape Elements
- Ancient Woodland
 - Mature Woodland / Scrub
 - Existing Tree or Small Group of Trees
 - Hedgerow
 - Watercourse
 - Young Woodland
 - Public Right of Way
 - Veteran tree
- Proposed Landscape Elements *
- Areas of grassland beneath solar arrays **
 - Areas of grassland not beneath solar arrays **
 - New Hedgerow
 - Reinforced Hedgerow
 - Indicative Area for New Tree Planting
 - Cycle Path
 - Skylark Plot
- Landscape Designations
- CRoW Access Land
 - PCS Units
 - Project Substation

* Proposed Landscape areas are indicative
** Areas of grassland beneath (not beneath solar arrays) are managed through conservation grazing, and to deliver BNG

2: Dead Line 2					
1: s51 Response					
A: DCO Submission					
Project			Status		
Botley West Solar Farm			Illustrative		
Id.	Changes	Date	Name		
				Edit	01.07.2025 M.Thom
2	Revised	01.07.2025	M.Thom	Check	01.07.2025 H.Trabelsi
1	Revised	31.01.2025	K. Lueken	Drawing No	EN010147/APP/7.3.3 Rev.2
0	Created	04.11.2024	V. Guskova		
Scale: 1:2500 at A0					
Title Landscape, Ecology and Amenities Layer Plan					
Sheet 2 of 13					
0 1000 2000 Meters					
Photovoltaic Development Partners GmbH Kurfürstendamm 52 10707 Berlin, Germany					

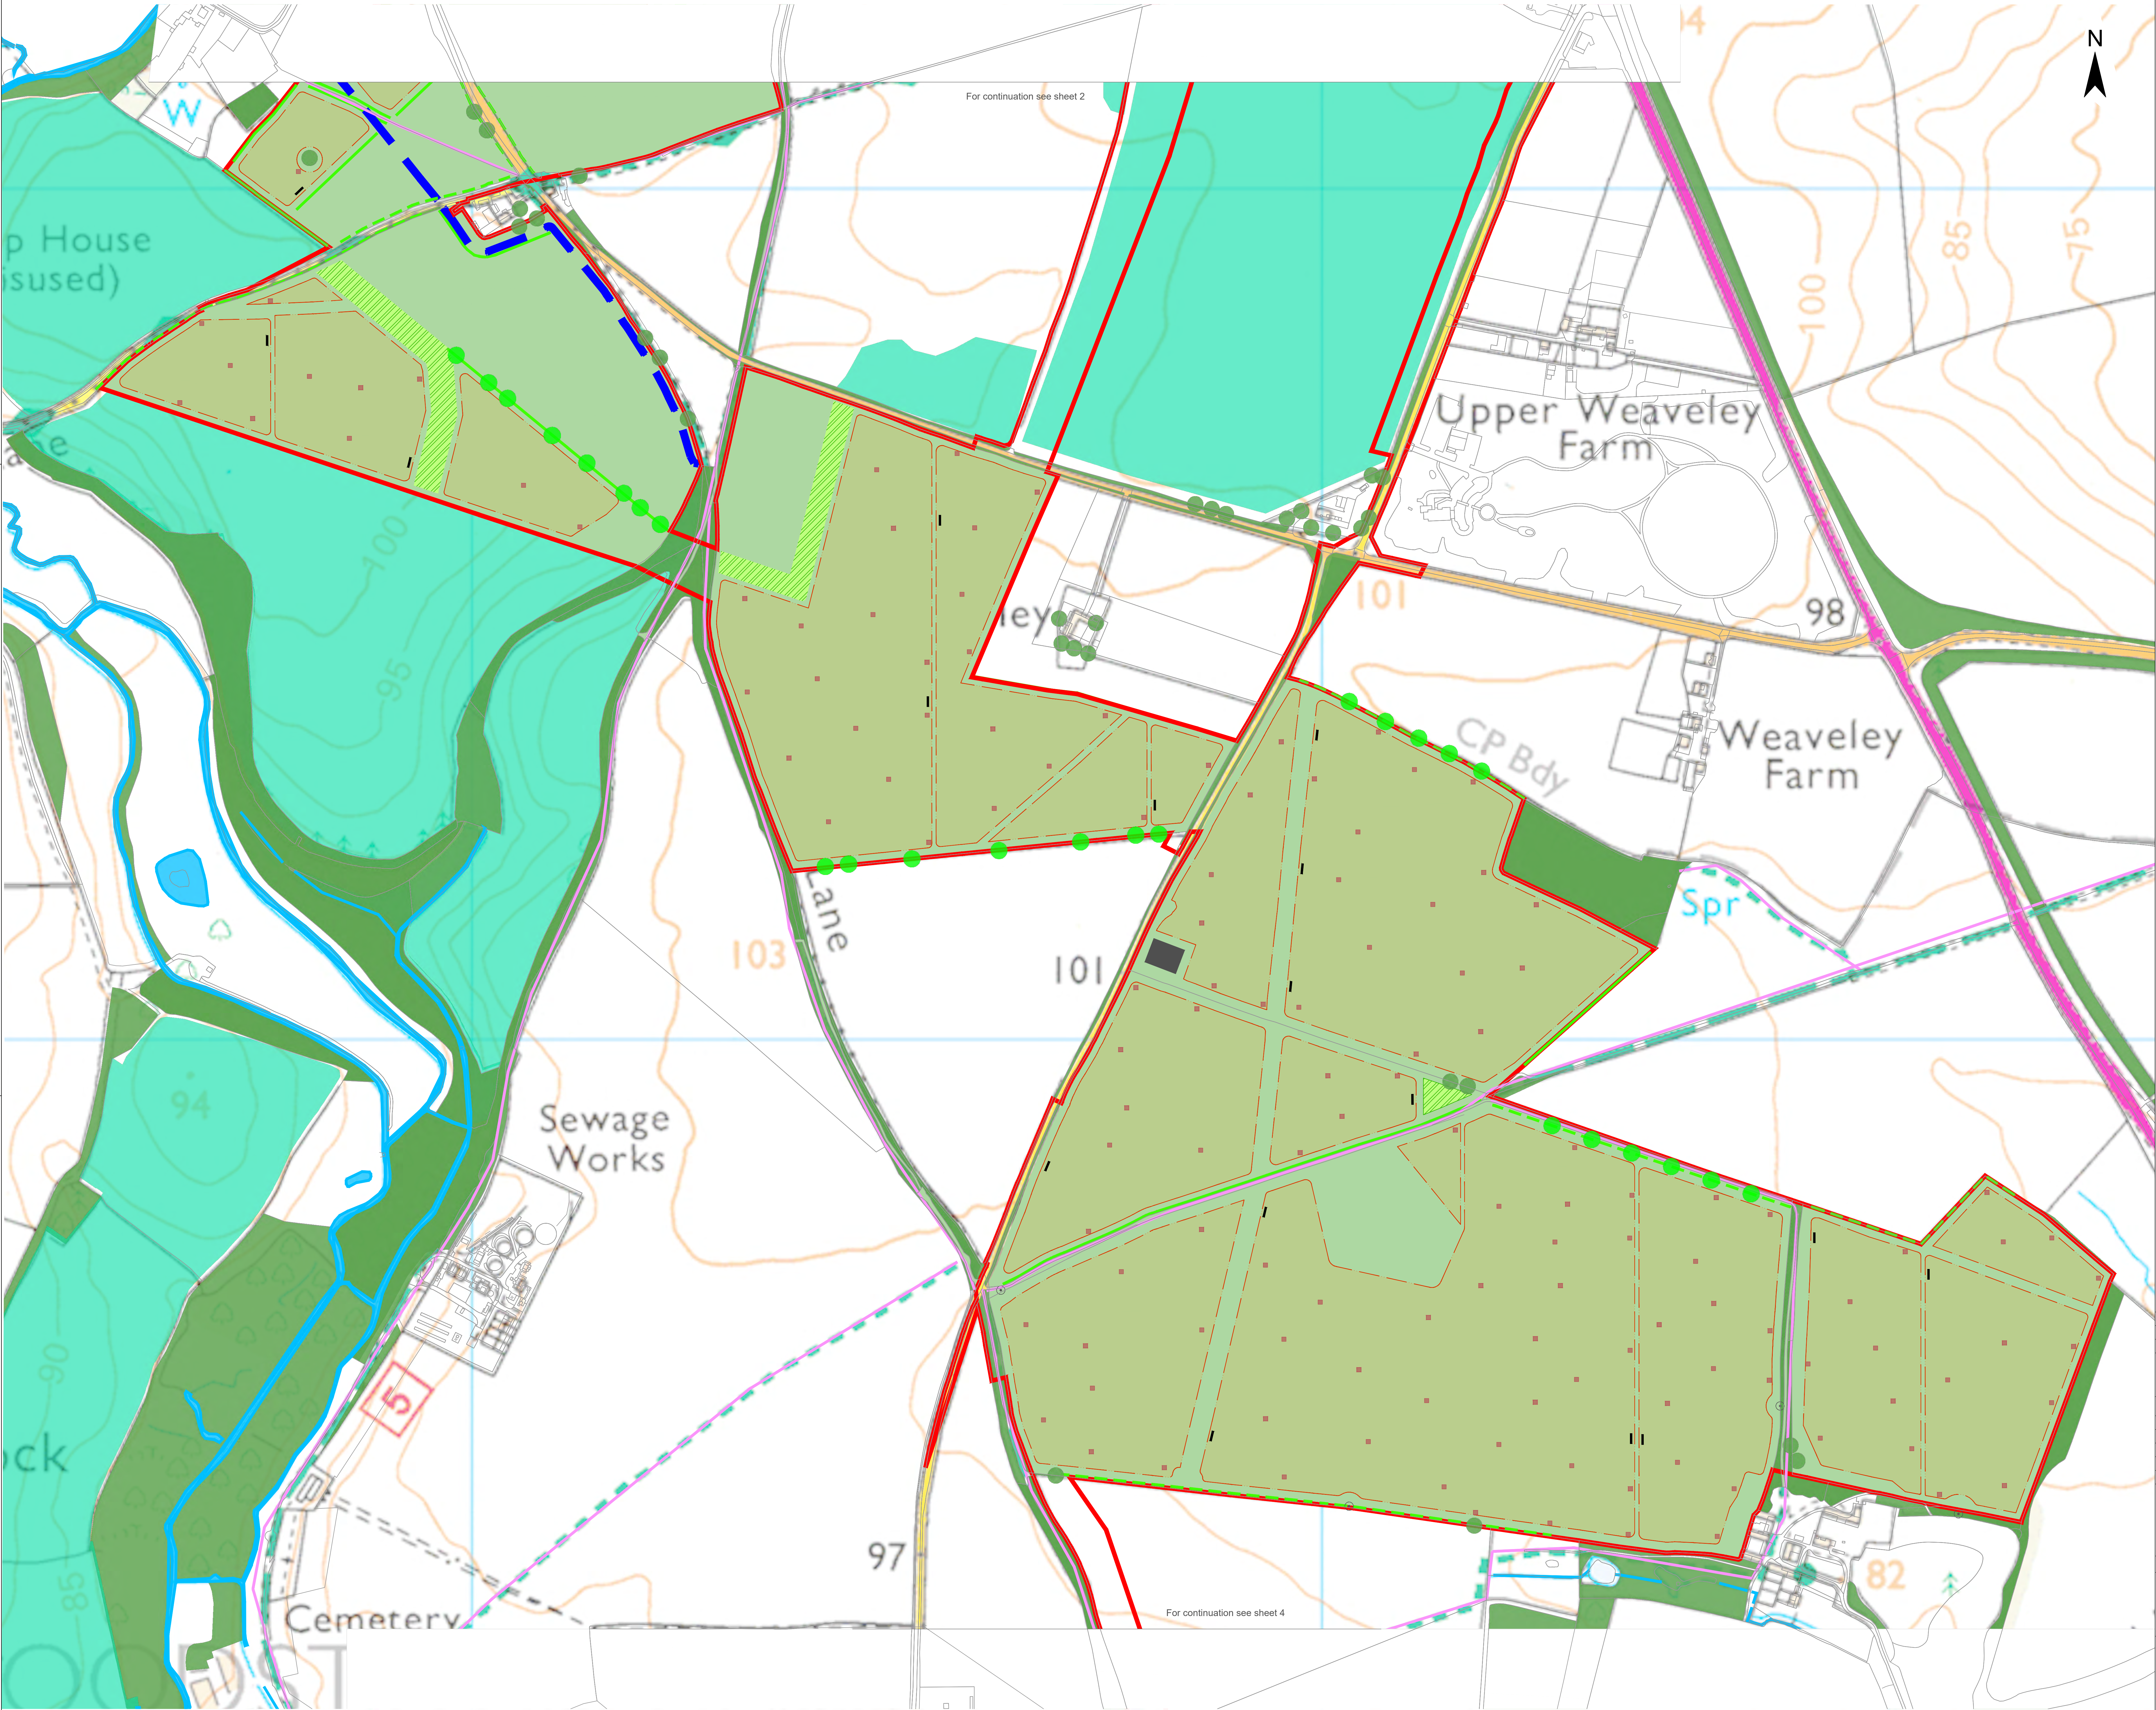

- Legend
- Order Limit
- Existing Landscape Elements
- Mature Woodland / Scrub
 - Existing Tree or Smal Group of Trees
 - Hedgerow
 - Watercourse
 - Young Woodland
 - Public Right of Way
 - Veteran tree
- Proposed Landscape Elements *
- Areas of grassland beneath solar arrays **
 - Areas of grassland not beneath solar arrays **
 - New Hedgerow
 - Reinforced Hedgerow
 - Indicative Area for New Tree Planting
 - Woodland
 - Cycle Path
 - Skylark Plot
 - Footprint of substation
 - PCS Units
 - Project Substation


* Proposed Landscape areas are indicative
** Areas of grassland beneath (not beneath solar arrays) are managed through conservation grazing, and to deliver BNG

2: Dead Line 2					
1: s51 Response					
A: DCO Submission					
Project			Status		
Botley West Solar Farm			Illustrative		
Id.	Changes	Date	Name		
				Edit	01.07.2025 M.Thom
2	Revised	01.07.2025	M.Thom	Check	01.07.2025 H.Trabelsi
1	Revised	31.01.2025	K. Lueken	Drawing No EN010147/APP/7.3.3 Rev.2	
0	Created	04.11.2024	V. Guskova		

Scale: 1:2500 at A0

Title Landscape, Ecology and Amenities Layer Plan Sheet 3 of 13

0 1000 2000 Meters

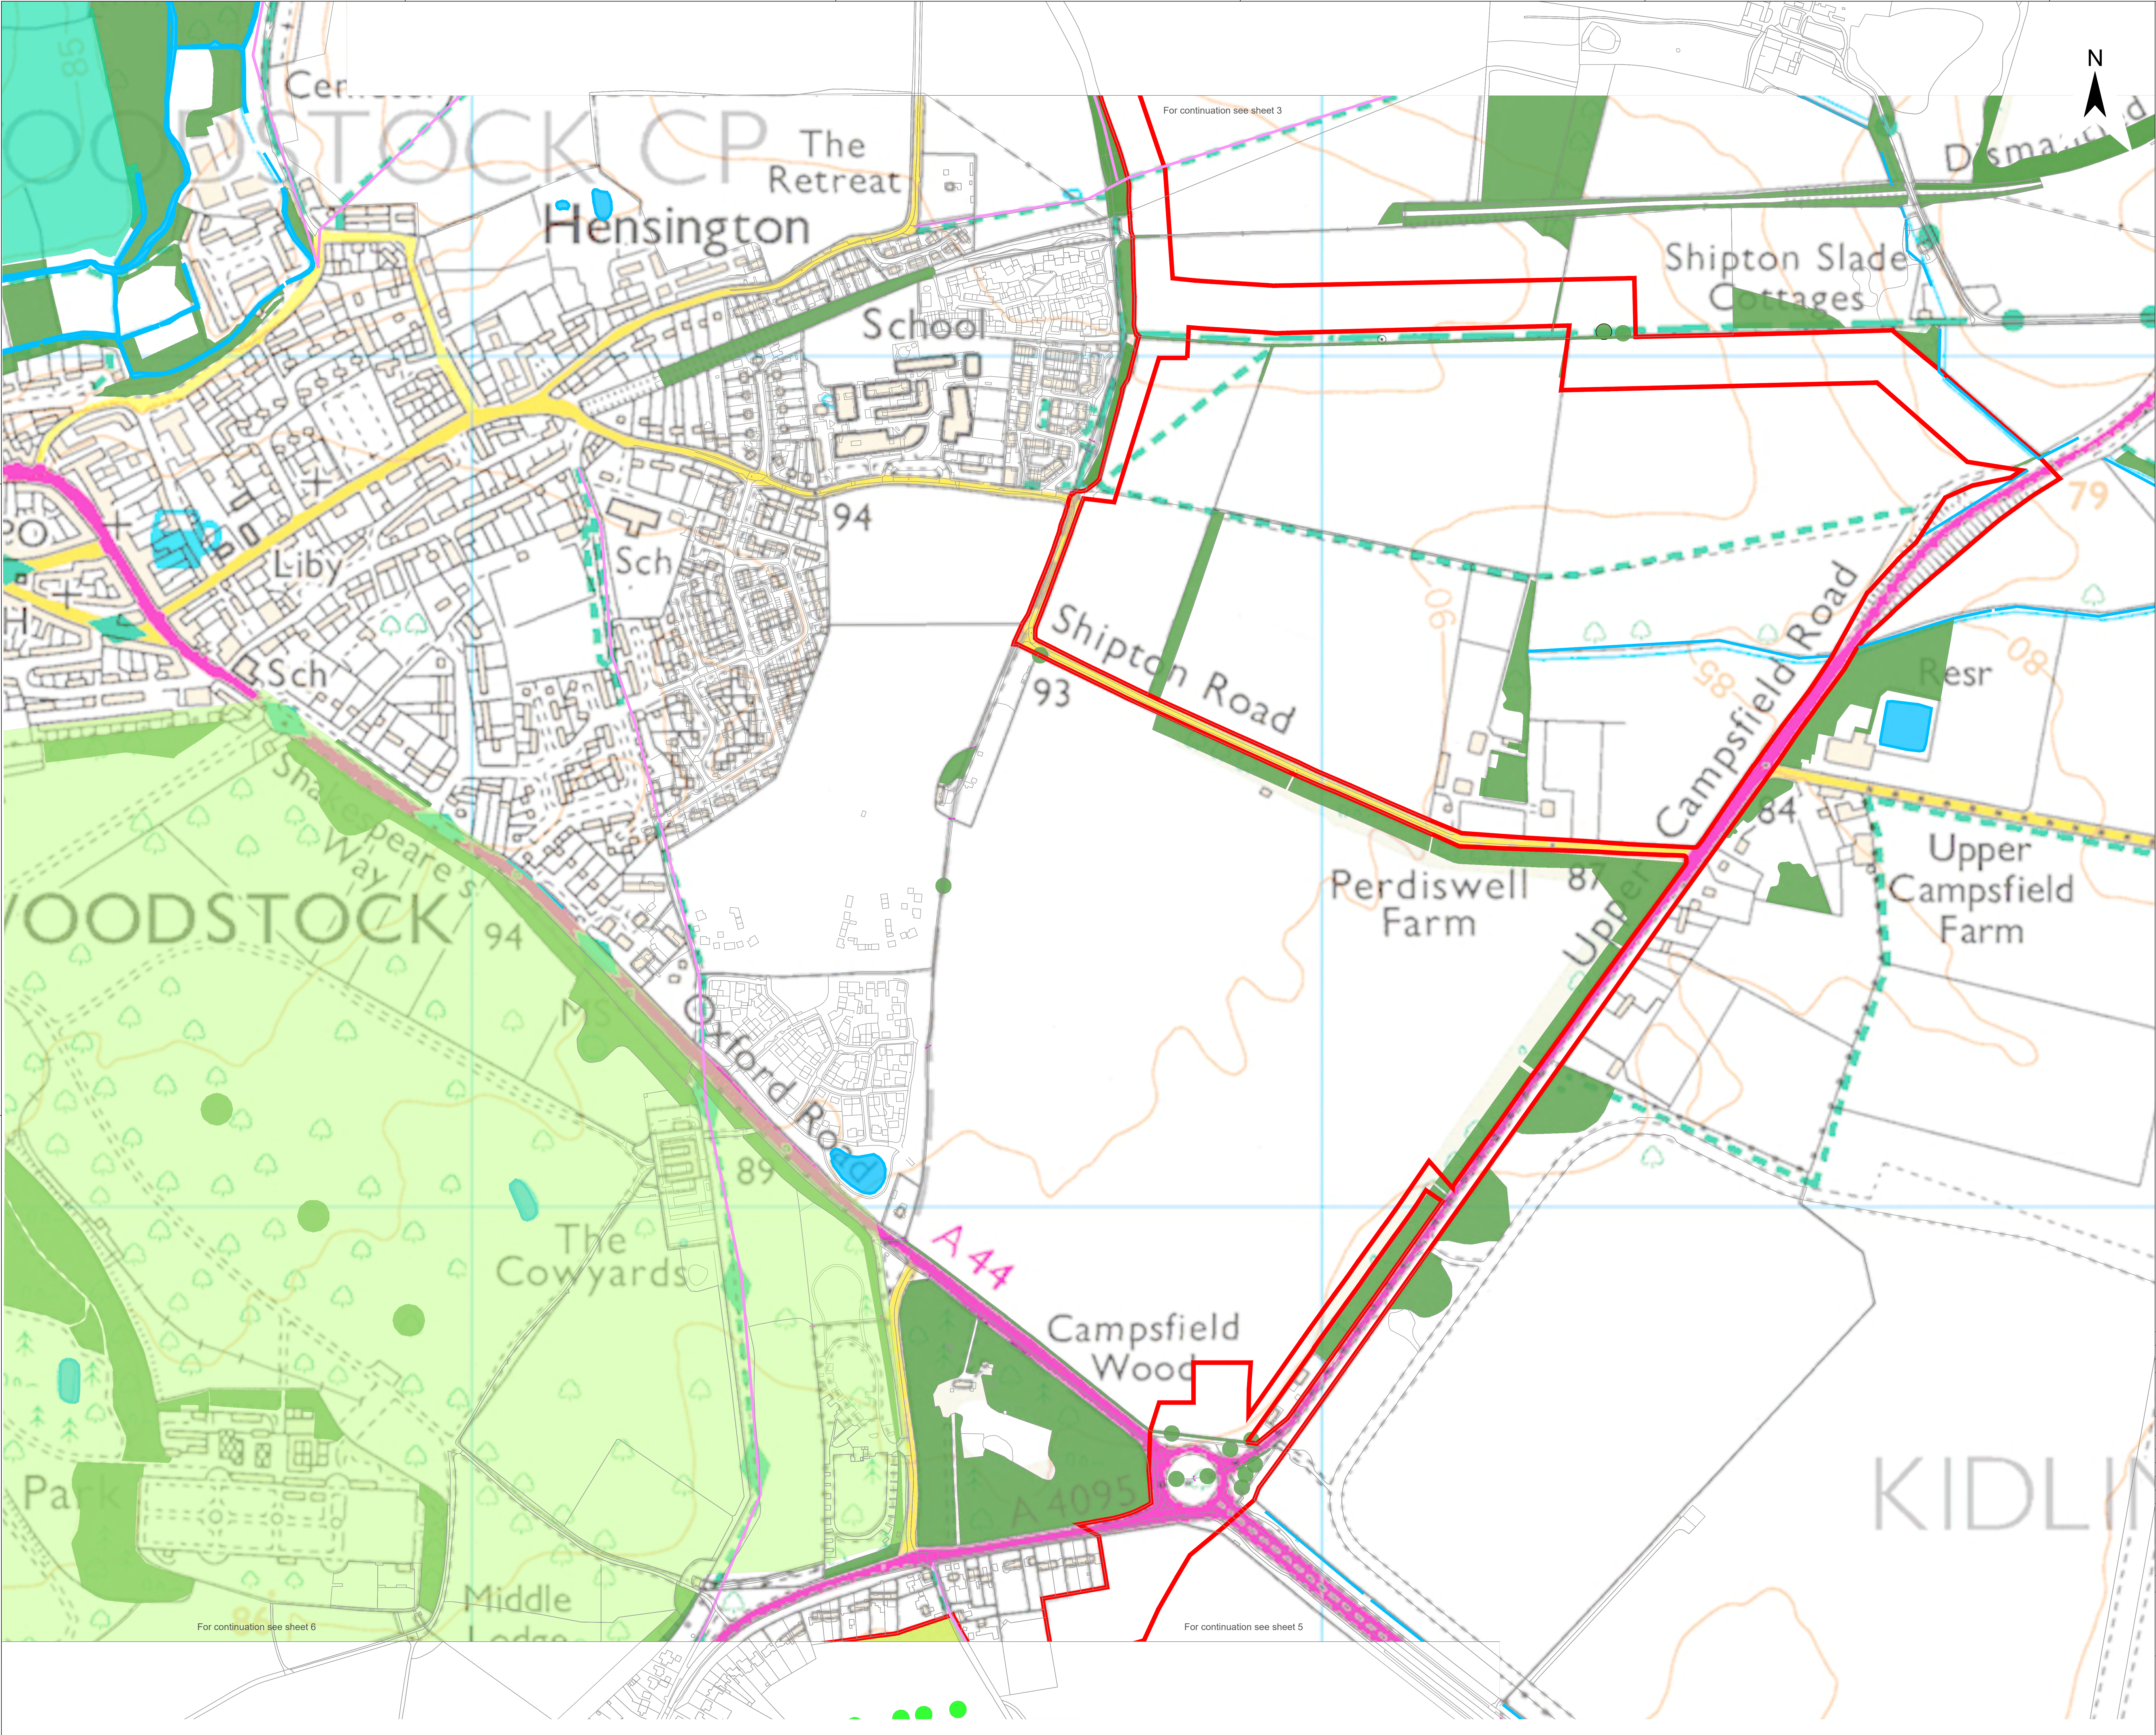

Legend

Order Limit

Existing Landscape Elements

- Mature Woodland / Scrub
- Existing Tree or Small Group of Trees
- Hedgerow
- Watercourse
- Young Woodland
- Public Right of Way
- Veteran tree

Proposed Landscape Elements *

- Areas of grassland beneath solar arrays **
- Areas of grassland not beneath solar arrays **
- Land Available for Community Food Growing Area
- New Hedgerow
- Indicative Area for New Tree Planting
- Skylark Plot
- Parks and Gardens

* Proposed Landscape areas are indicative

** Areas of grassland beneath (not beneath solar arrays) are managed through conservation grazing, and to deliver BNG

2: Dead Line 2

1: s51 Response

A: DCO Submission


Project			Status		
Botley West Solar Farm			Illustrative		
Id.	Changes	Date	Name	Date	Name
			Edit	01.07.2025	M.Thorn
			Check	01.07.2025	H.Trabelsi
2	Revised	01.07.2025	M.Thorn		
1	Revised	31.01.2025	K. Lueken	Drawing No	EN010147/APP/7.3.3 Rev.2
0	Created	04.11.2024	V. Guskova		

Scale: 1:2500 at A0

Title Landscape, Ecology and Amenities Layer Plan Sheet 4 of 13

0 1000 2000 Meters

Photovoltaik Development Partners GmbH
Kurfürstendamm 52
10707 Berlin, Germany

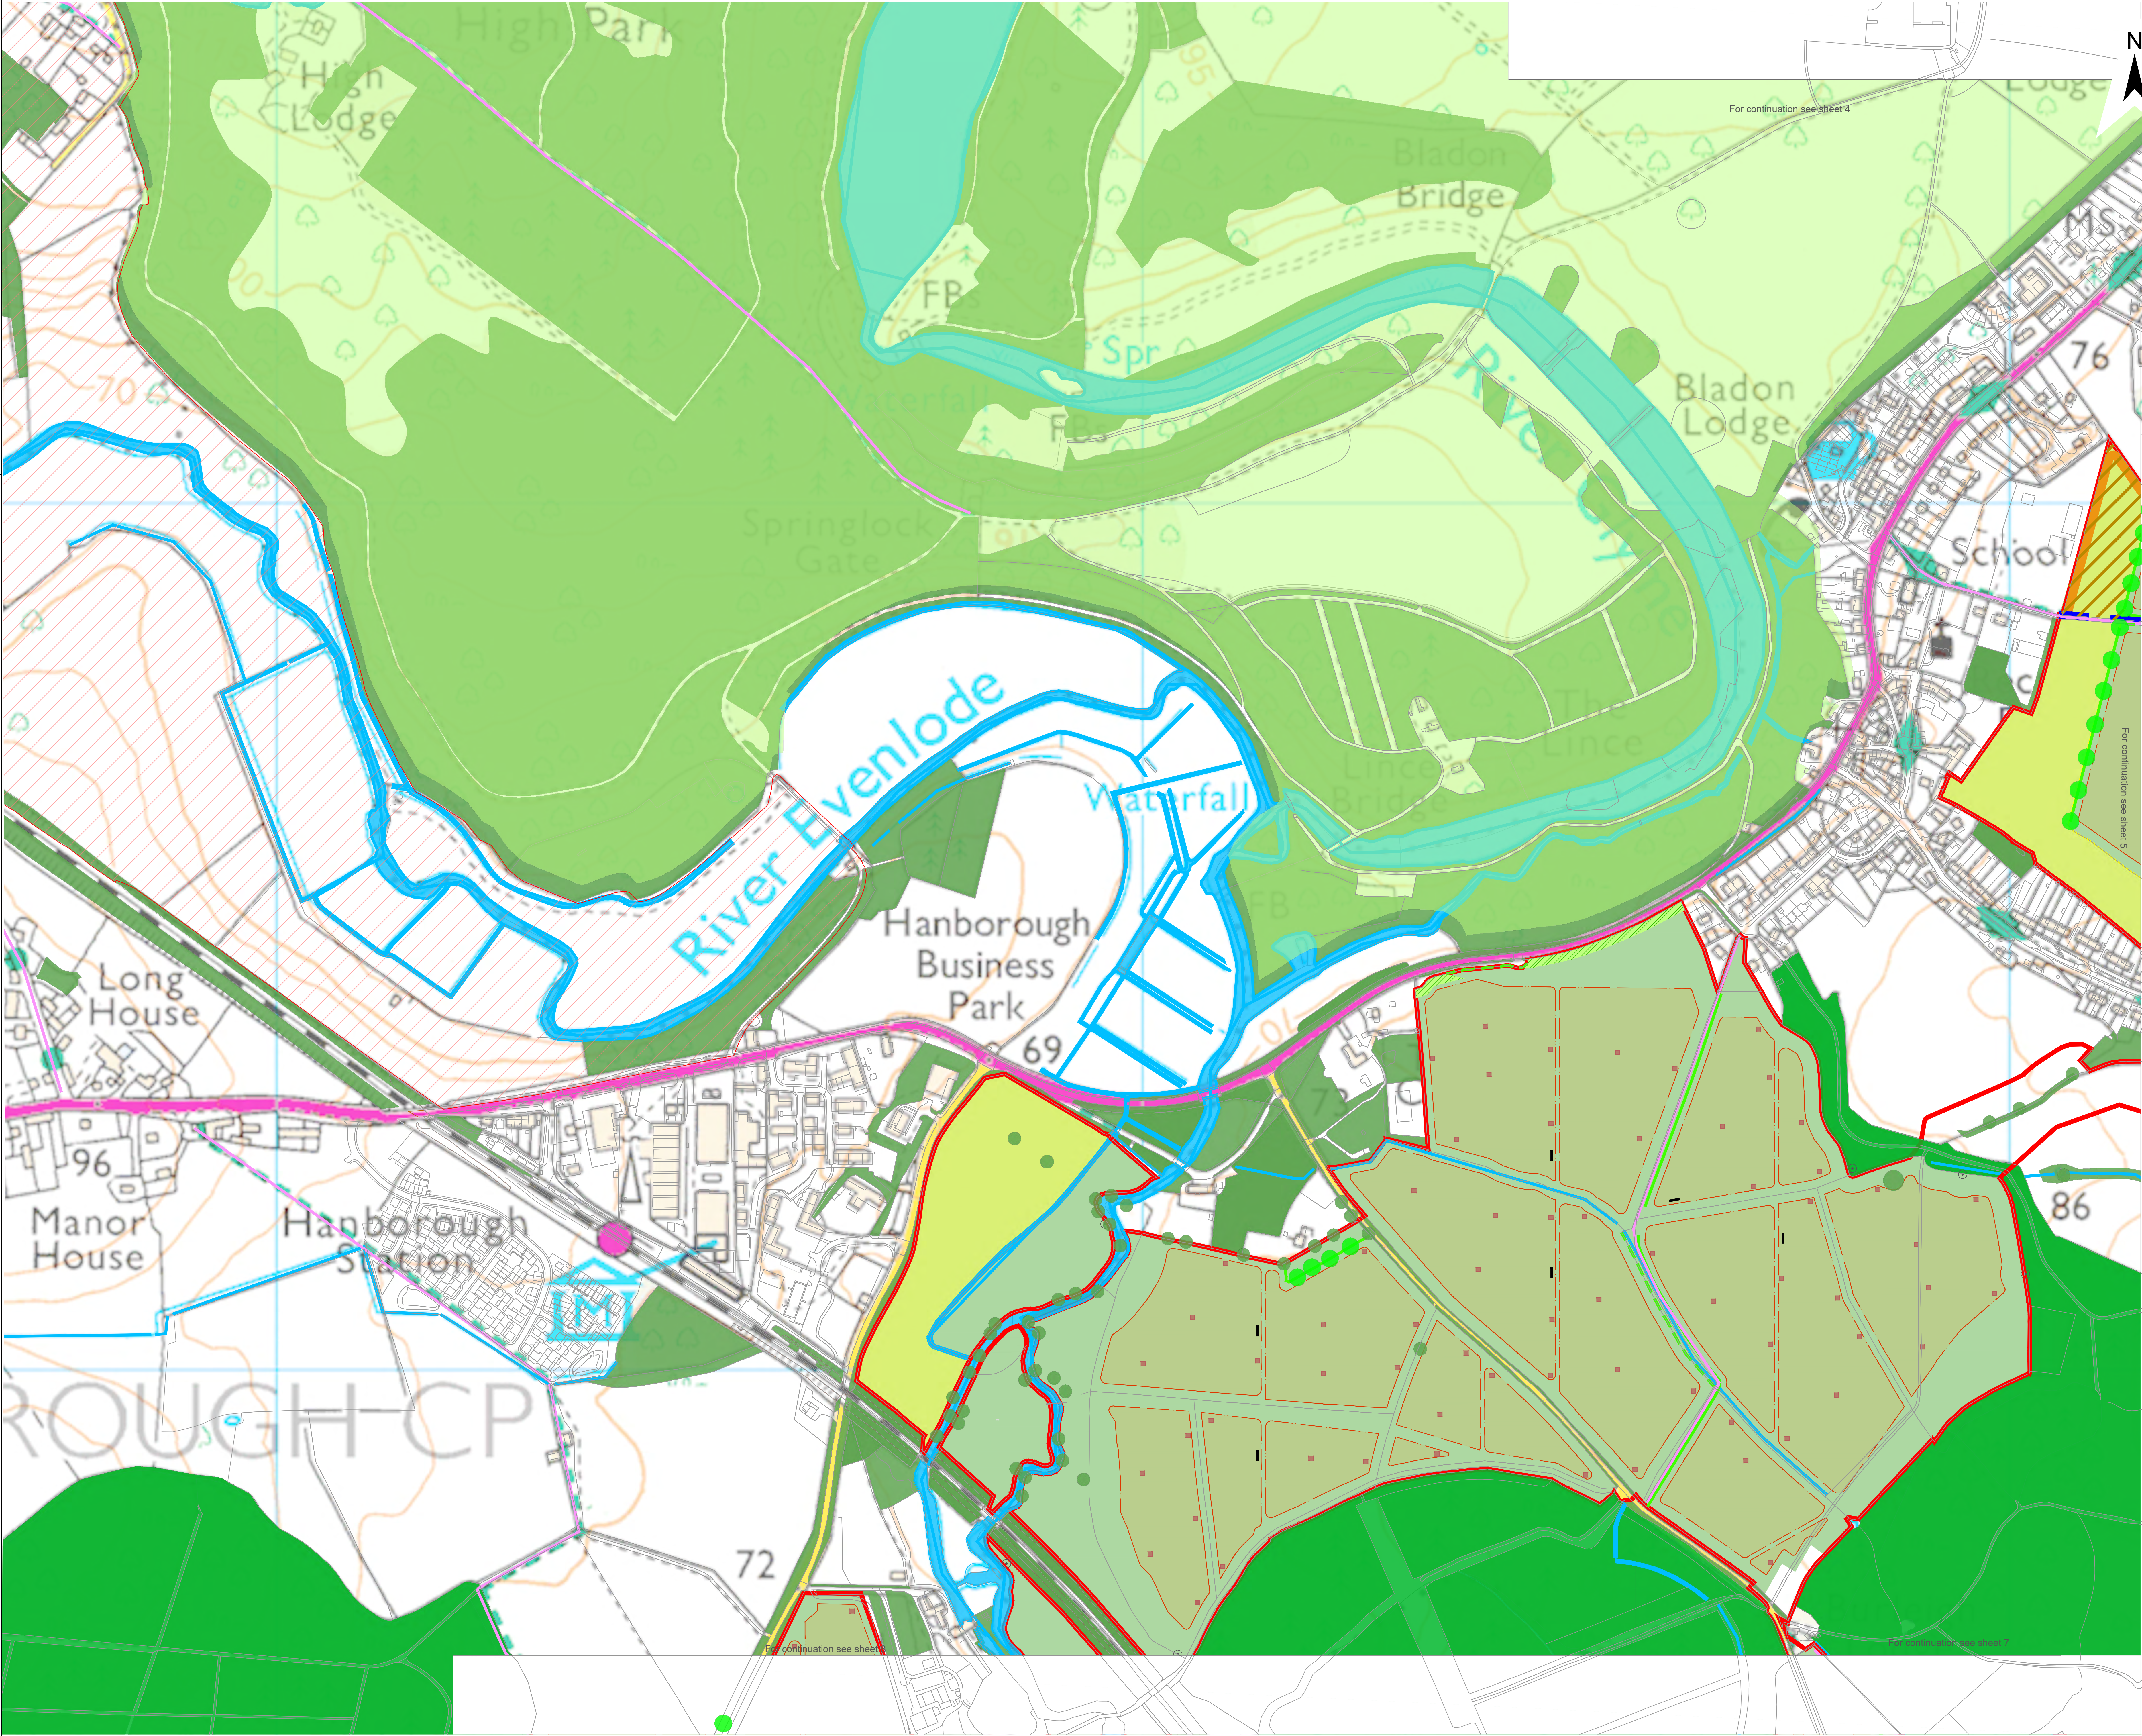

- Legend**
- Order Limit
- Existing Landscape Elements**
- Ancient Woodland
 - Mature Woodland / Scrub
 - Existing Tree or Small Group of Trees
 - Hedgerow
 - Watercourse
 - Young Woodland
 - Public Right of Way
 - Veteran tree
- Proposed Landscape Elements ***
- Areas of grassland beneath solar arrays **
 - Areas of grassland not beneath solar arrays **
 - Land Available for Community Food Growing Area
 - New Hedgerow
 - Reinforced Hedgerow
 - Indicative Area for New Tree Planting
 - Woodland
 - Cycle Path
 - Skylark Plot
- Landscape Designations**
- Cotswolds National Landscape
 - Parks and Gardens
- Proposed Infrastructure and Land Use Features**
- Land Available for Educational Area
 - PCS Units


* Proposed Landscape areas are indicative
** Areas of grassland beneath (not beneath solar arrays) are managed through conservation grazing, and to deliver BNG

2: Dead Line 2					
1: s51 Response					
A: DCO Submission					
Project			Status		
Botley West Solar Farm			Illustrative		
Id.	Changes	Date	Name		
				Edit	01.07.2025 M.Thorn
2	Revised	01.07.2025	M.Thorn	Check	23.06.2025 H.Trabelsi
1	Revised	31.01.2025	K. Lueken		
0	Created	04.11.2024	V. Guskova	Drawing No	EN010147/APP/7.3.3 Rev.2

Scale: 1:2500 at A0

Title Landscape, Ecology and Amenities Layer Plan Sheet 6 of 13

0 1000 2000 Meters

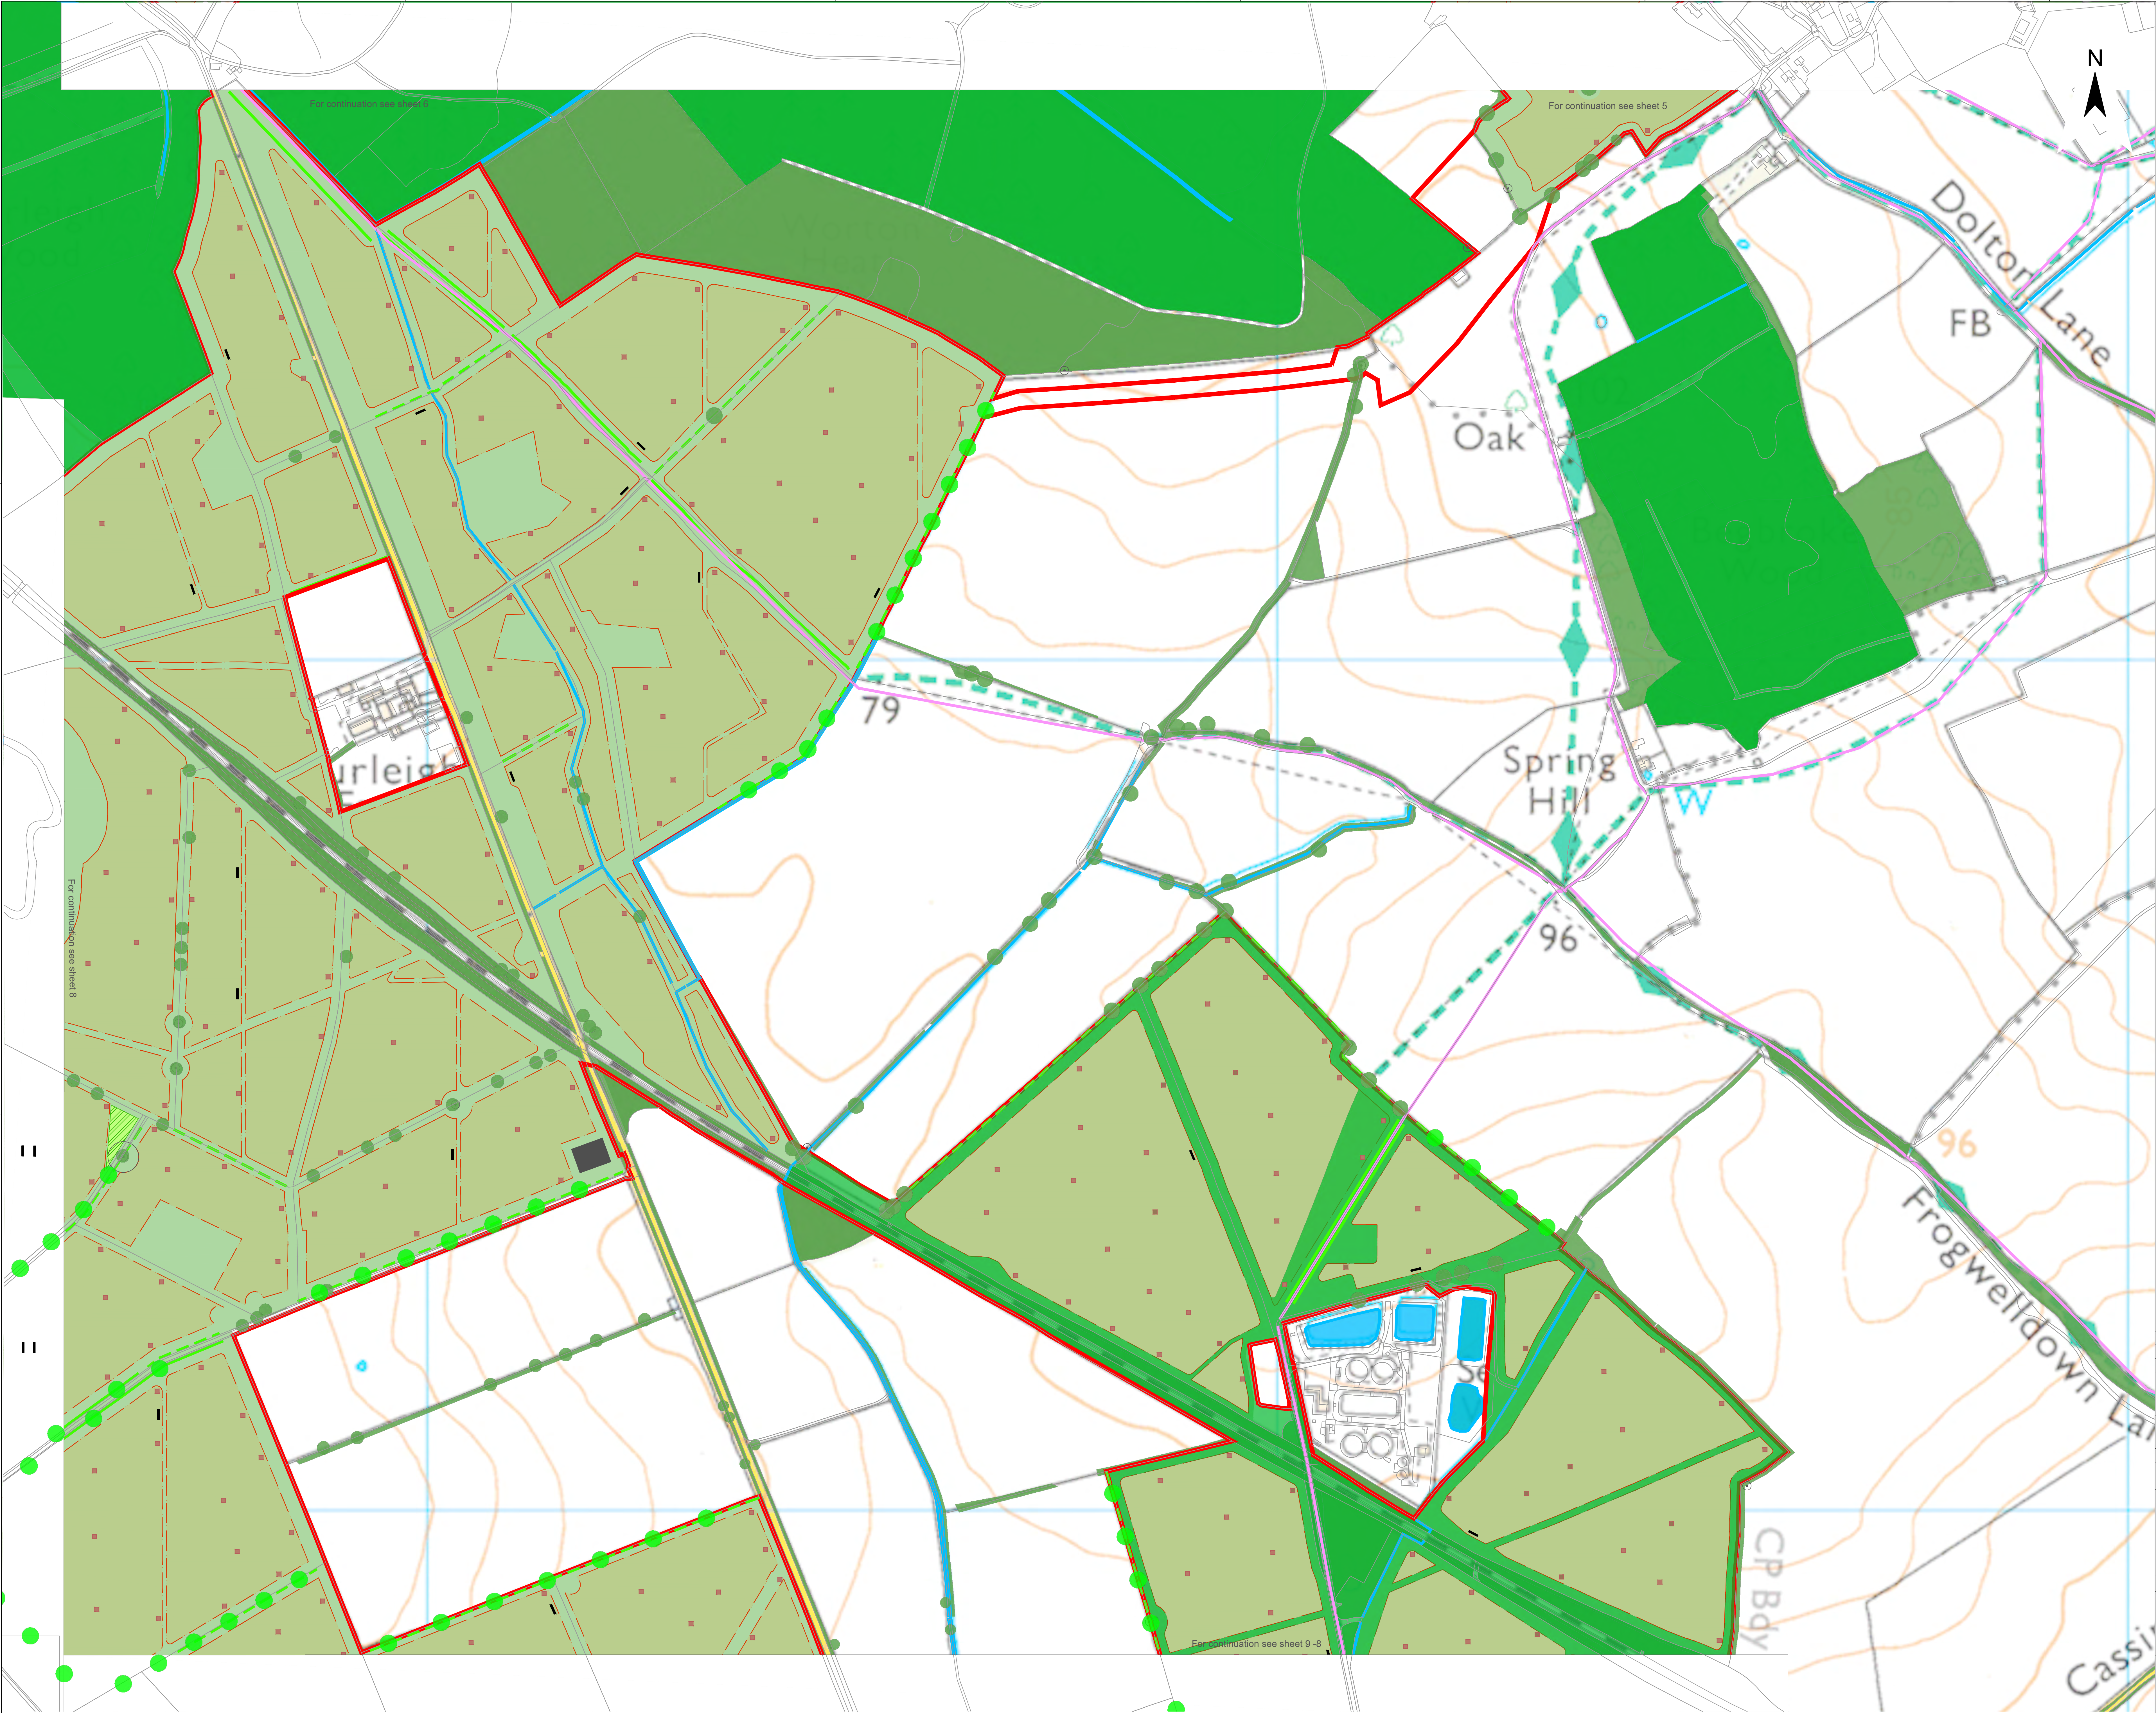

- Legend**
- Order Limit
- Existing Landscape Elements**
- Ancient Woodland
 - Mature Woodland / Scrub
 - Existing Tree or Small Group of Trees
 - Hedgerow
 - Watercourse
 - Public Right of Way
 - Veteran tree
- Proposed Landscape Elements ***
- Areas of grassland beneath solar arrays **
 - Areas of grassland not beneath solar arrays **
 - New Hedgerow
 - Reinforced Hedgerow
 - Indicative Area for New Tree Planting
 - Woodland
 - Buffer strip
 - Skylark Plot
 - PCS Units
 - Project Substation

* Proposed Landscape areas are indicative
** Areas of grassland beneath (not beneath solar arrays) are managed through conservation grazing, and to deliver BNG


2: Dead Line 2					
1: s51 Response					
A: DCO Submission					
Project			Status		
Botley West Solar Farm			Illustrative		
Id.	Changes	Date	Name		
				Date	Name
			Edit	01.07.2025	M.Thorn
			Check	01.07.2025	H.Trabelsi
2	Revised	01.07.2025	M.Thorn		
1	Revised	31.01.2025	K. Lueken		
0	Created	04.11.2024	V. Guskova	Drawing No	EN010147/APP/7.3.3 Rev.2

Scale: 1:2500 at A0

Title: Landscape, Ecology and Amenities Layer Plan
Sheet 7 of 13

0 1000 2000 Meters

Photovoltaic Development Partners GmbH
Kurfürstendamm 52
10707 Berlin, Germany

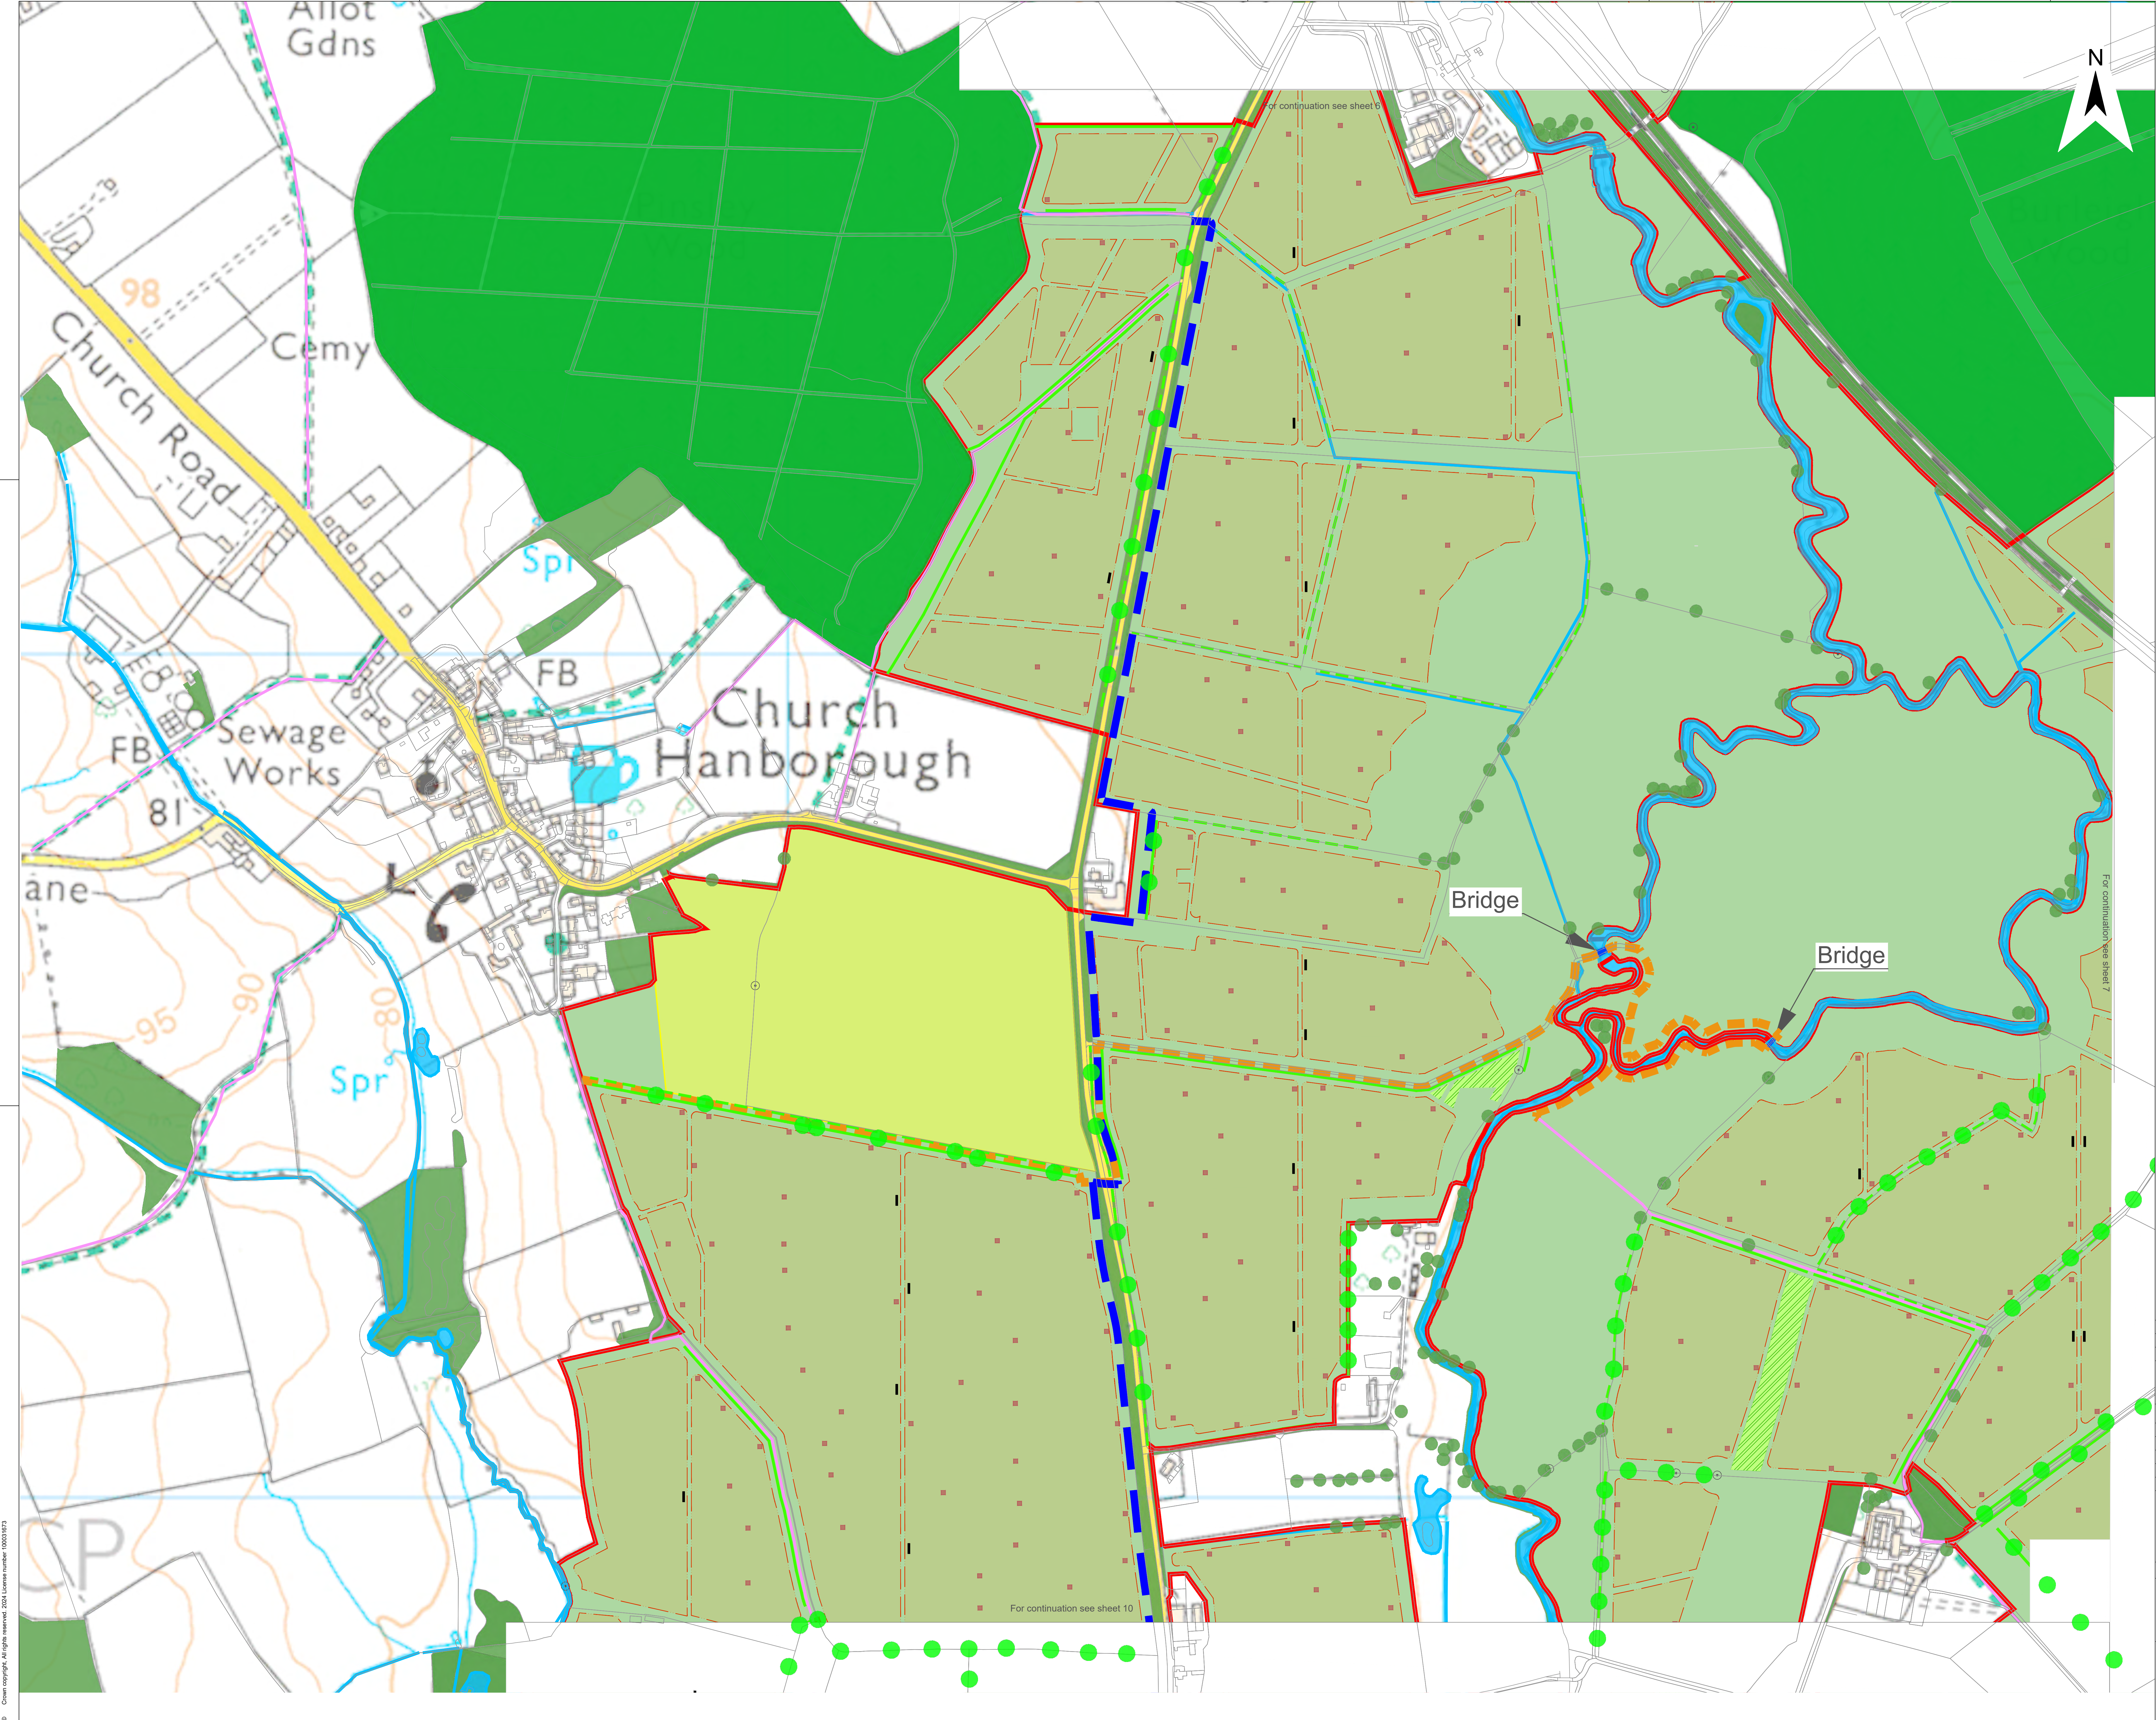

Legend

Order Limit

Existing Landscape Elements

Ancient Woodland

Mature Woodland / Scrub

Existing Tree or Smal Group of Trees

Hedgerow

Watercourse

Public Right of Way

Proposed Public Right of Way

Footbridge

Veteran tree

Proposed Landscape Elements *

Areas of grassland beneath solar arrays **

Areas of grassland not beneath solar arrays **

Land Available for Community Food Growing Area

New Hedgerow

Reinforced Hedgerow

Indicative Area for New Tree Planting

Cycle Path

Woodland

Skylark Plot

PCS Units

* Proposed Landscape areas are indicative

** Areas of grassland beneath (not beneath solar arrays) are managed through conservation grazing, and to deliver BNG

2: Dead Line 2							
1: s51 Response							
A: DCO Submission							
Project				Status			
Botley West Solar Farm				Illustrative			
Id.	Changes	Date	Name		Date	Name	
				Edit	01.07.2025	M.Thom	
				Check	01.07.2025	H.Trabelsi	
2	Revised	01.07.2025	M.Thom				
1	Revised	31.01.2025	K. Lueken	Drawing No	EN010147/APP/7.3.3 Rev.2		
0	Created	04.11.2024	V. Guskova				

Scale: 1:2500 at A0

Title Landscape, Ecology and Amenities Layer Plan Sheet 8 of 13


010002000

Meters

PHOTOVOLT DEVELOPMENT PARTNERS

Photovoltaic Development Partners GmbH
Kurfürstendamm 52
10707 Berlin, Germany

© Crown copyright. All rights reserved. 2024 License number: 100019023

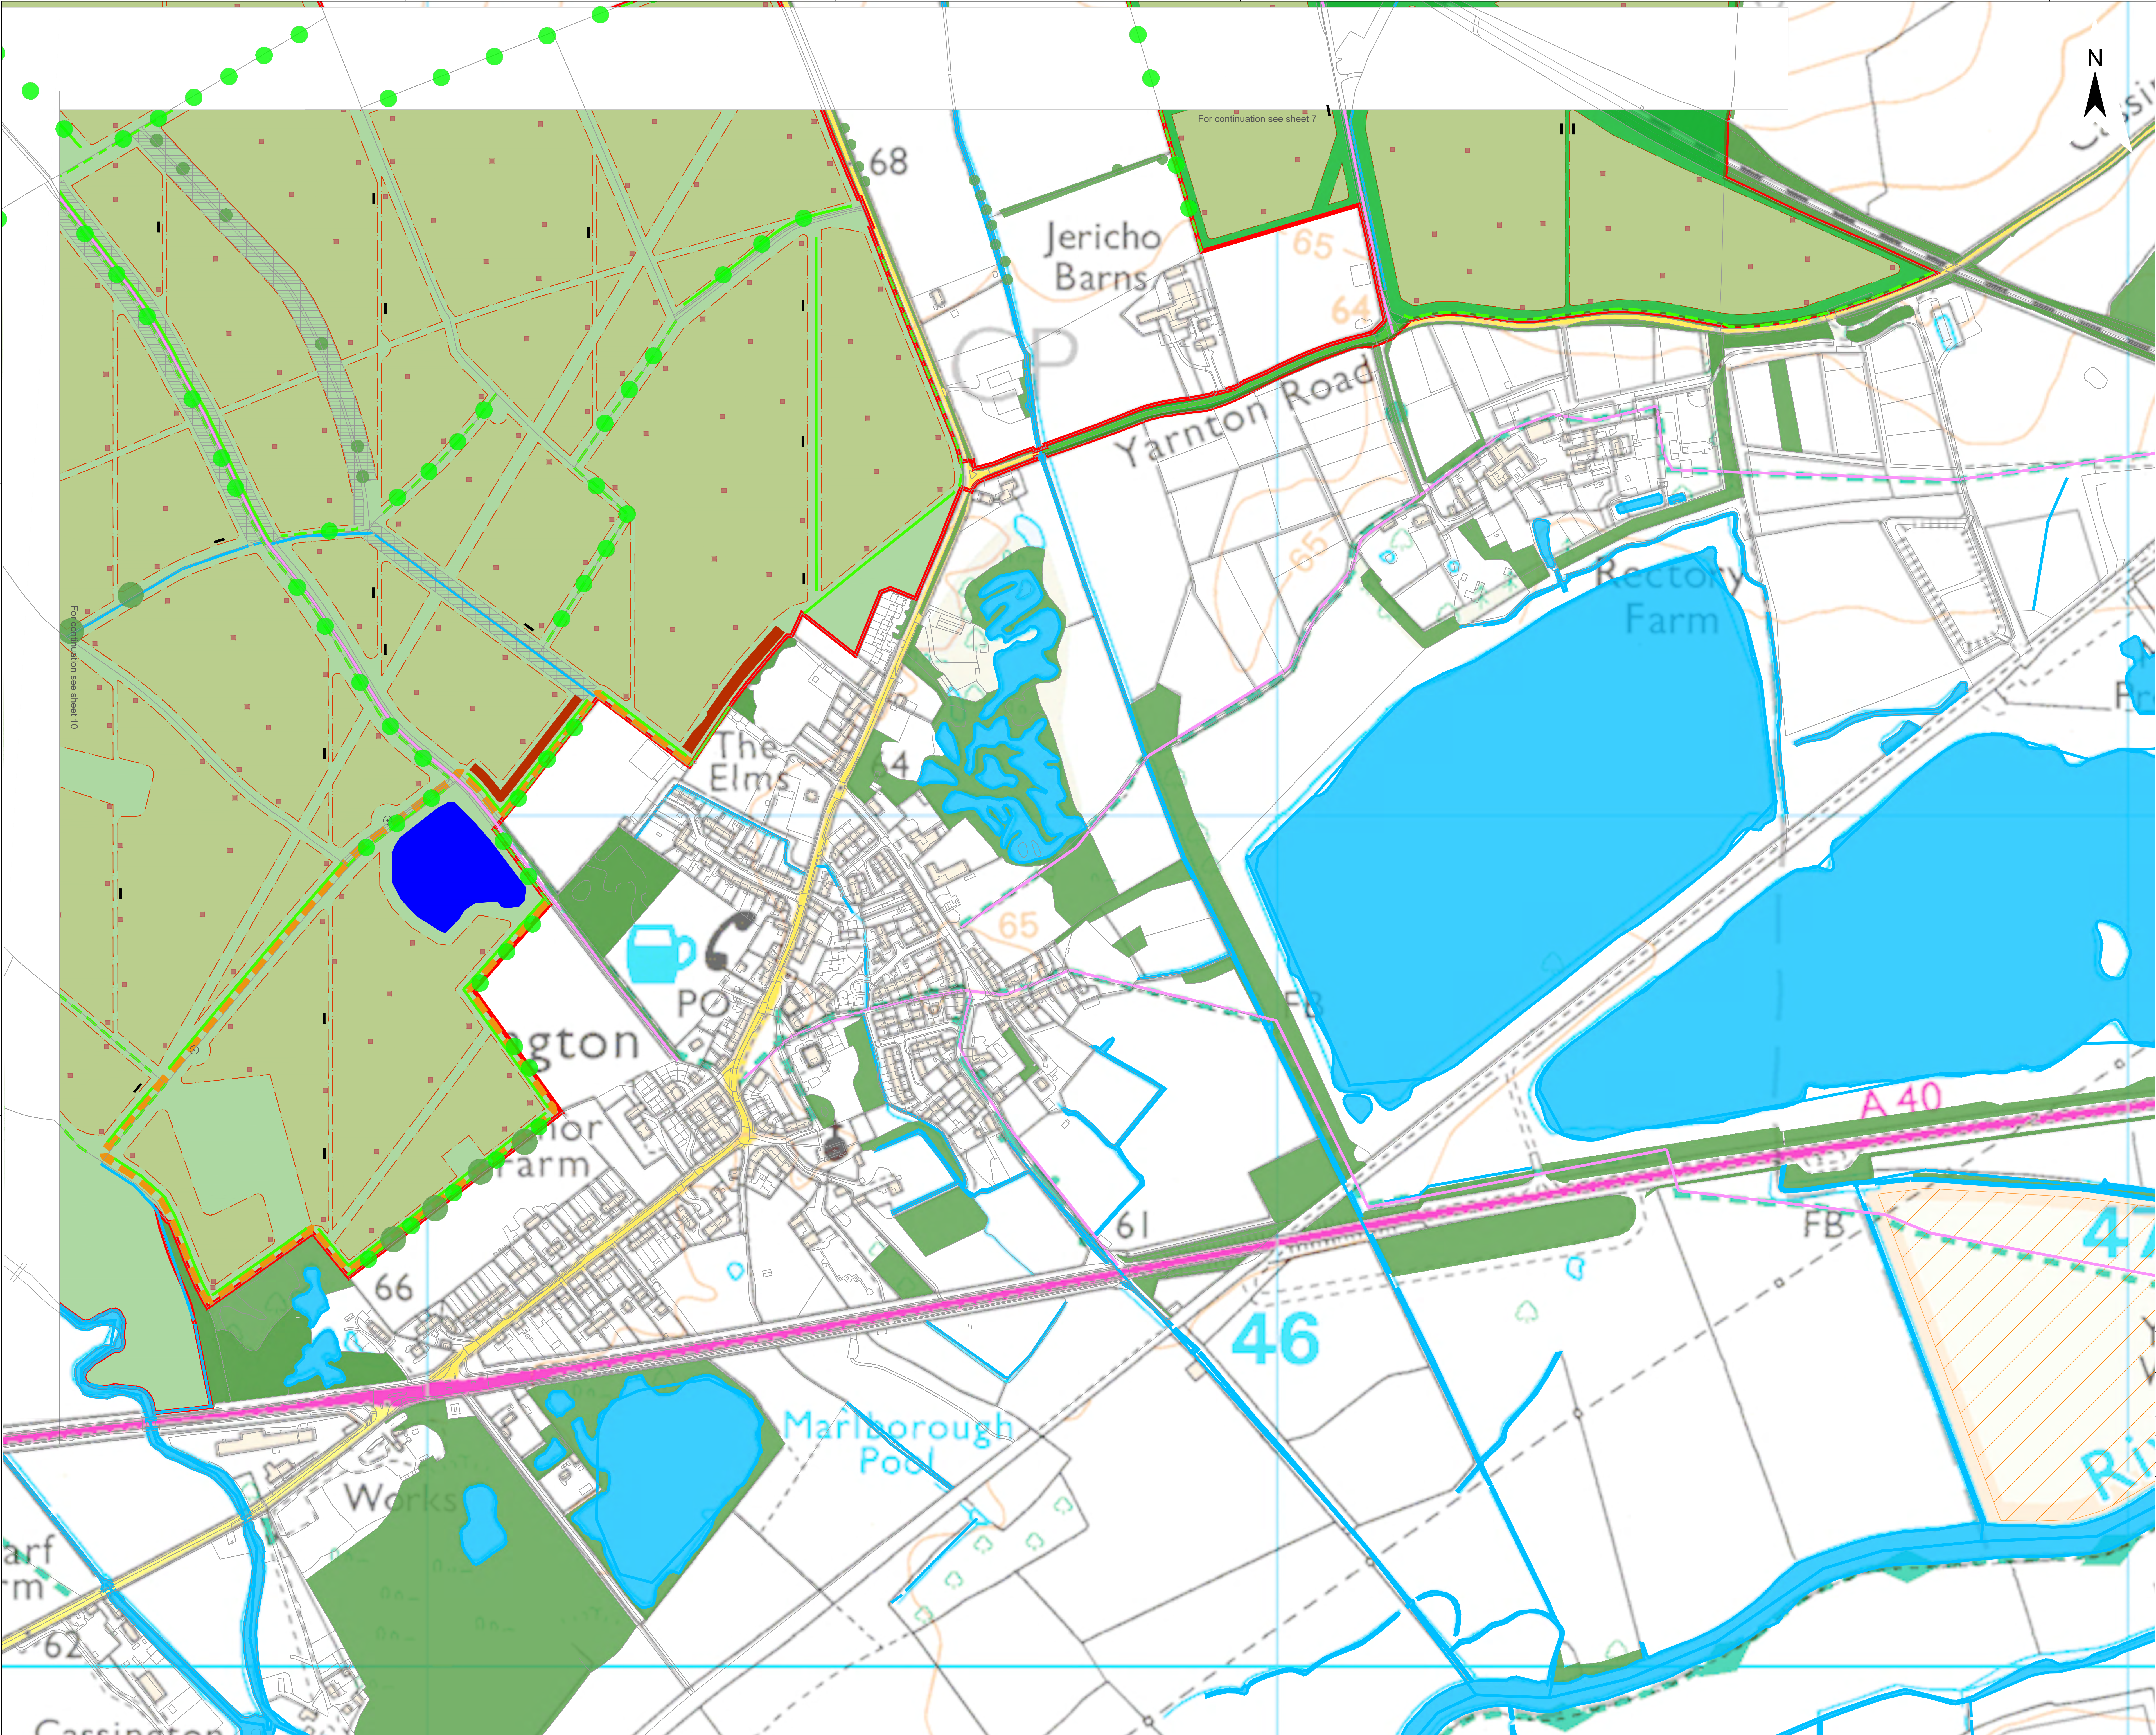

- Legend**
- Order Limit
- Existing Landscape Elements**
- Ancient Woodland
 - Mature Woodland / Scrub
 - Existing Tree or Small Group of Trees
 - Hedgerow
 - Watercourse
 - Public Right of Way
 - Proposed Public Right of Way
 - Veteran tree
- Proposed Landscape Elements ***
- Areas of grassland beneath solar arrays **
 - Areas of grassland not beneath solar arrays **
 - New Hedgerow
 - Reinforced Hedgerow
 - Indicative Area for New Tree Planting
 - Ponds
 - Buffer strip
 - Bund
 - Skylark Plot
- Landscape Designations**
- CRoW Access Land
 - PCS Units


* Proposed Landscape areas are indicative
** Areas of grassland beneath (not beneath solar arrays) are managed through conservation grazing, and to deliver BNG

2: Dead Line 2					
1: s51 Response					
A: DCO Submission					
Project			Status		
Botley West Solar Farm			Illustrative		
Id.	Changes	Date	Name		
				Edit	01.07.2025 M.Thom
1	Revised	31.01.2025	K. Lueken	Check	01.07.2025 H.Trabelsi
				Drawing No	EN010147/APP7.3.3 Rev.2
0	Created	04.11.2024	V. Guskova		

Scale: 1:2500 at A0

Title: Landscape, Ecology and Amenities Layer Plan Sheet 9 of 13

0 1000 2000 Meters

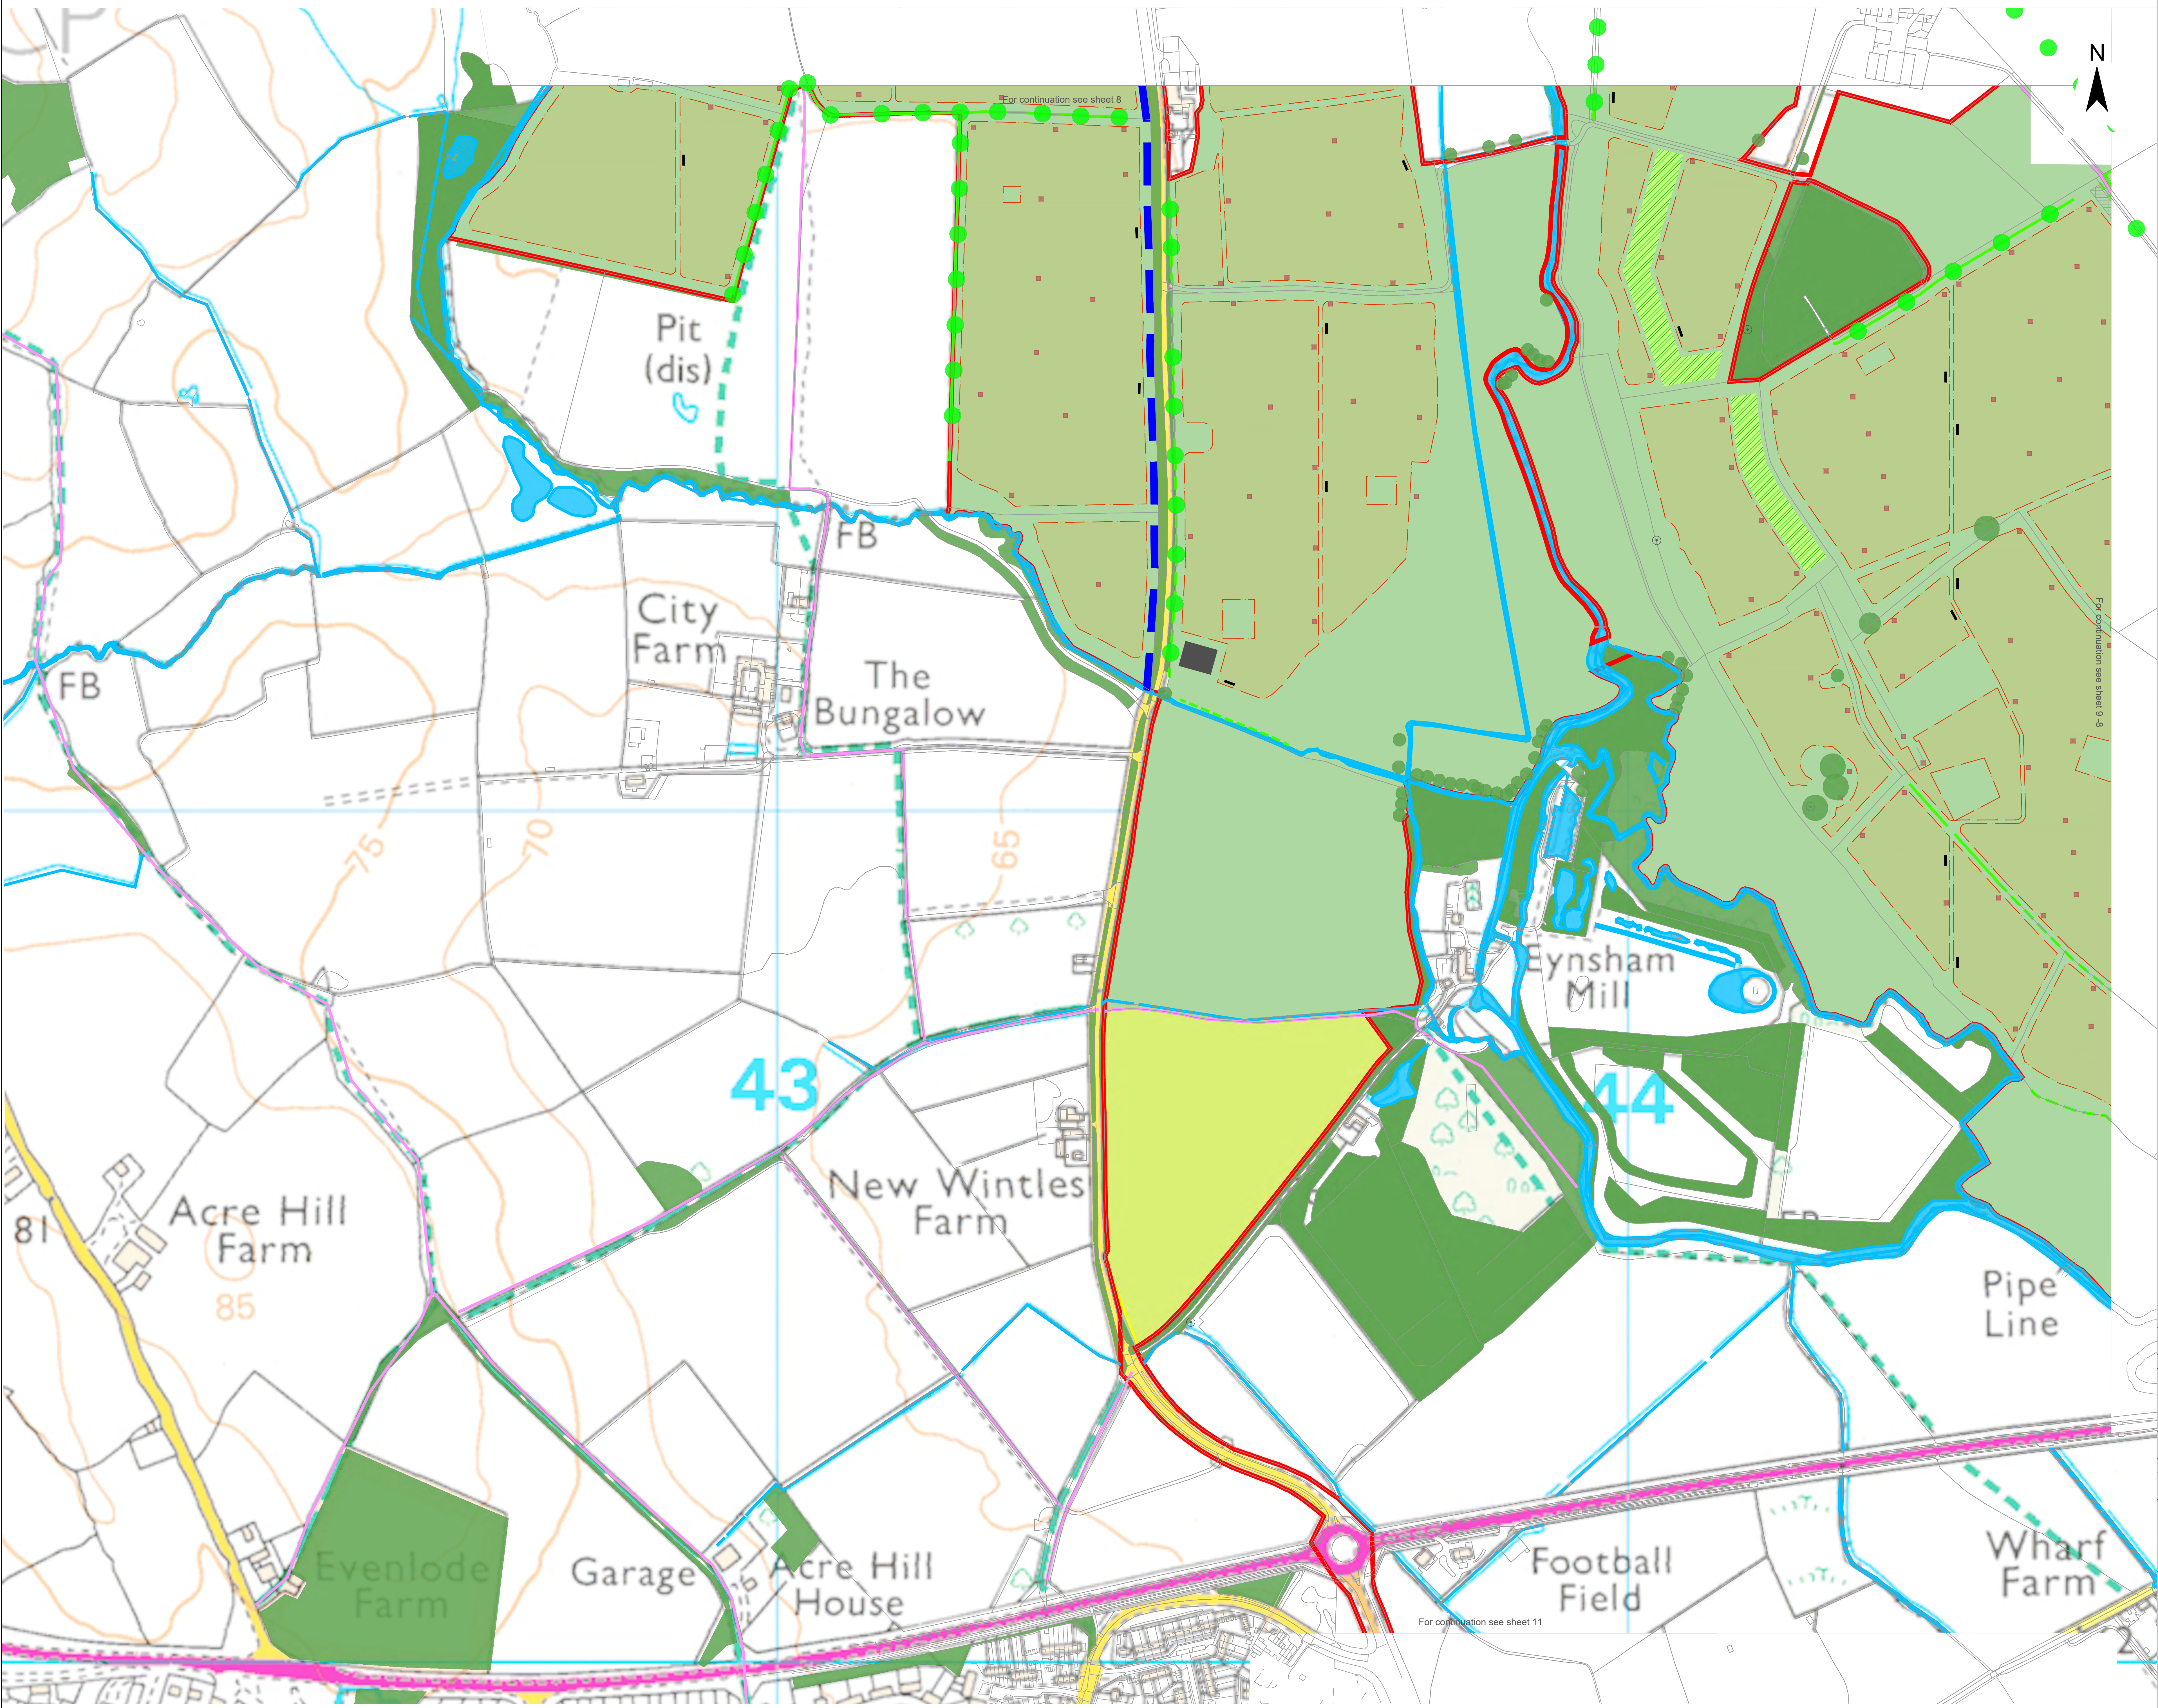

Legend

Order Limit

Existing Landscape Elements

Ancient Woodland

Mature Woodland / Scrub

Existing Tree or Small Group of Trees

Hedgerow

Watercourse

Public Right of Way

Veteran tree

Proposed Landscape Elements *

Areas of grassland beneath solar arrays **

Areas of grassland not beneath solar arrays **

Land Available for Community Food Growing Area

New Hedgerow

Reinforced Hedgerow

Indicative Area for New Tree Planting

Woodland

Cycle Path

Buffer strip

Skylark Plot

PCS Units

Project Substation

* Proposed Landscape areas are indicative
** Areas of grassland beneath (not beneath solar arrays) are managed through conservation grazing, and to deliver BNG


2: Dead Line 2			Status		
1: s51 Response			Illustrative		
A: DCO Submission					
Project			Botley West Solar Farm		
Kd.	Changes	Date	Name	Date	Name
			Edit	01.07.2025	M.Thom
			Check	01.07.2025	H.Trabelsi
2	Revised	01.07.2025	M.Thom		
1	Revised	31.01.2025	K. Lueken		
0	Created	04.11.2024	V. Guskova	Drawing No	EN010147/APP/7.3.3 Rev.2

Scale: 1:2500 at A0

Title Landscape, Ecology and Amenities Layer Plan Sheet 10 of 13

0 1000 2000 Meters

Photovoltaic Development Partners GmbH
Kurfürstendamm 52
10707 Berlin, Germany

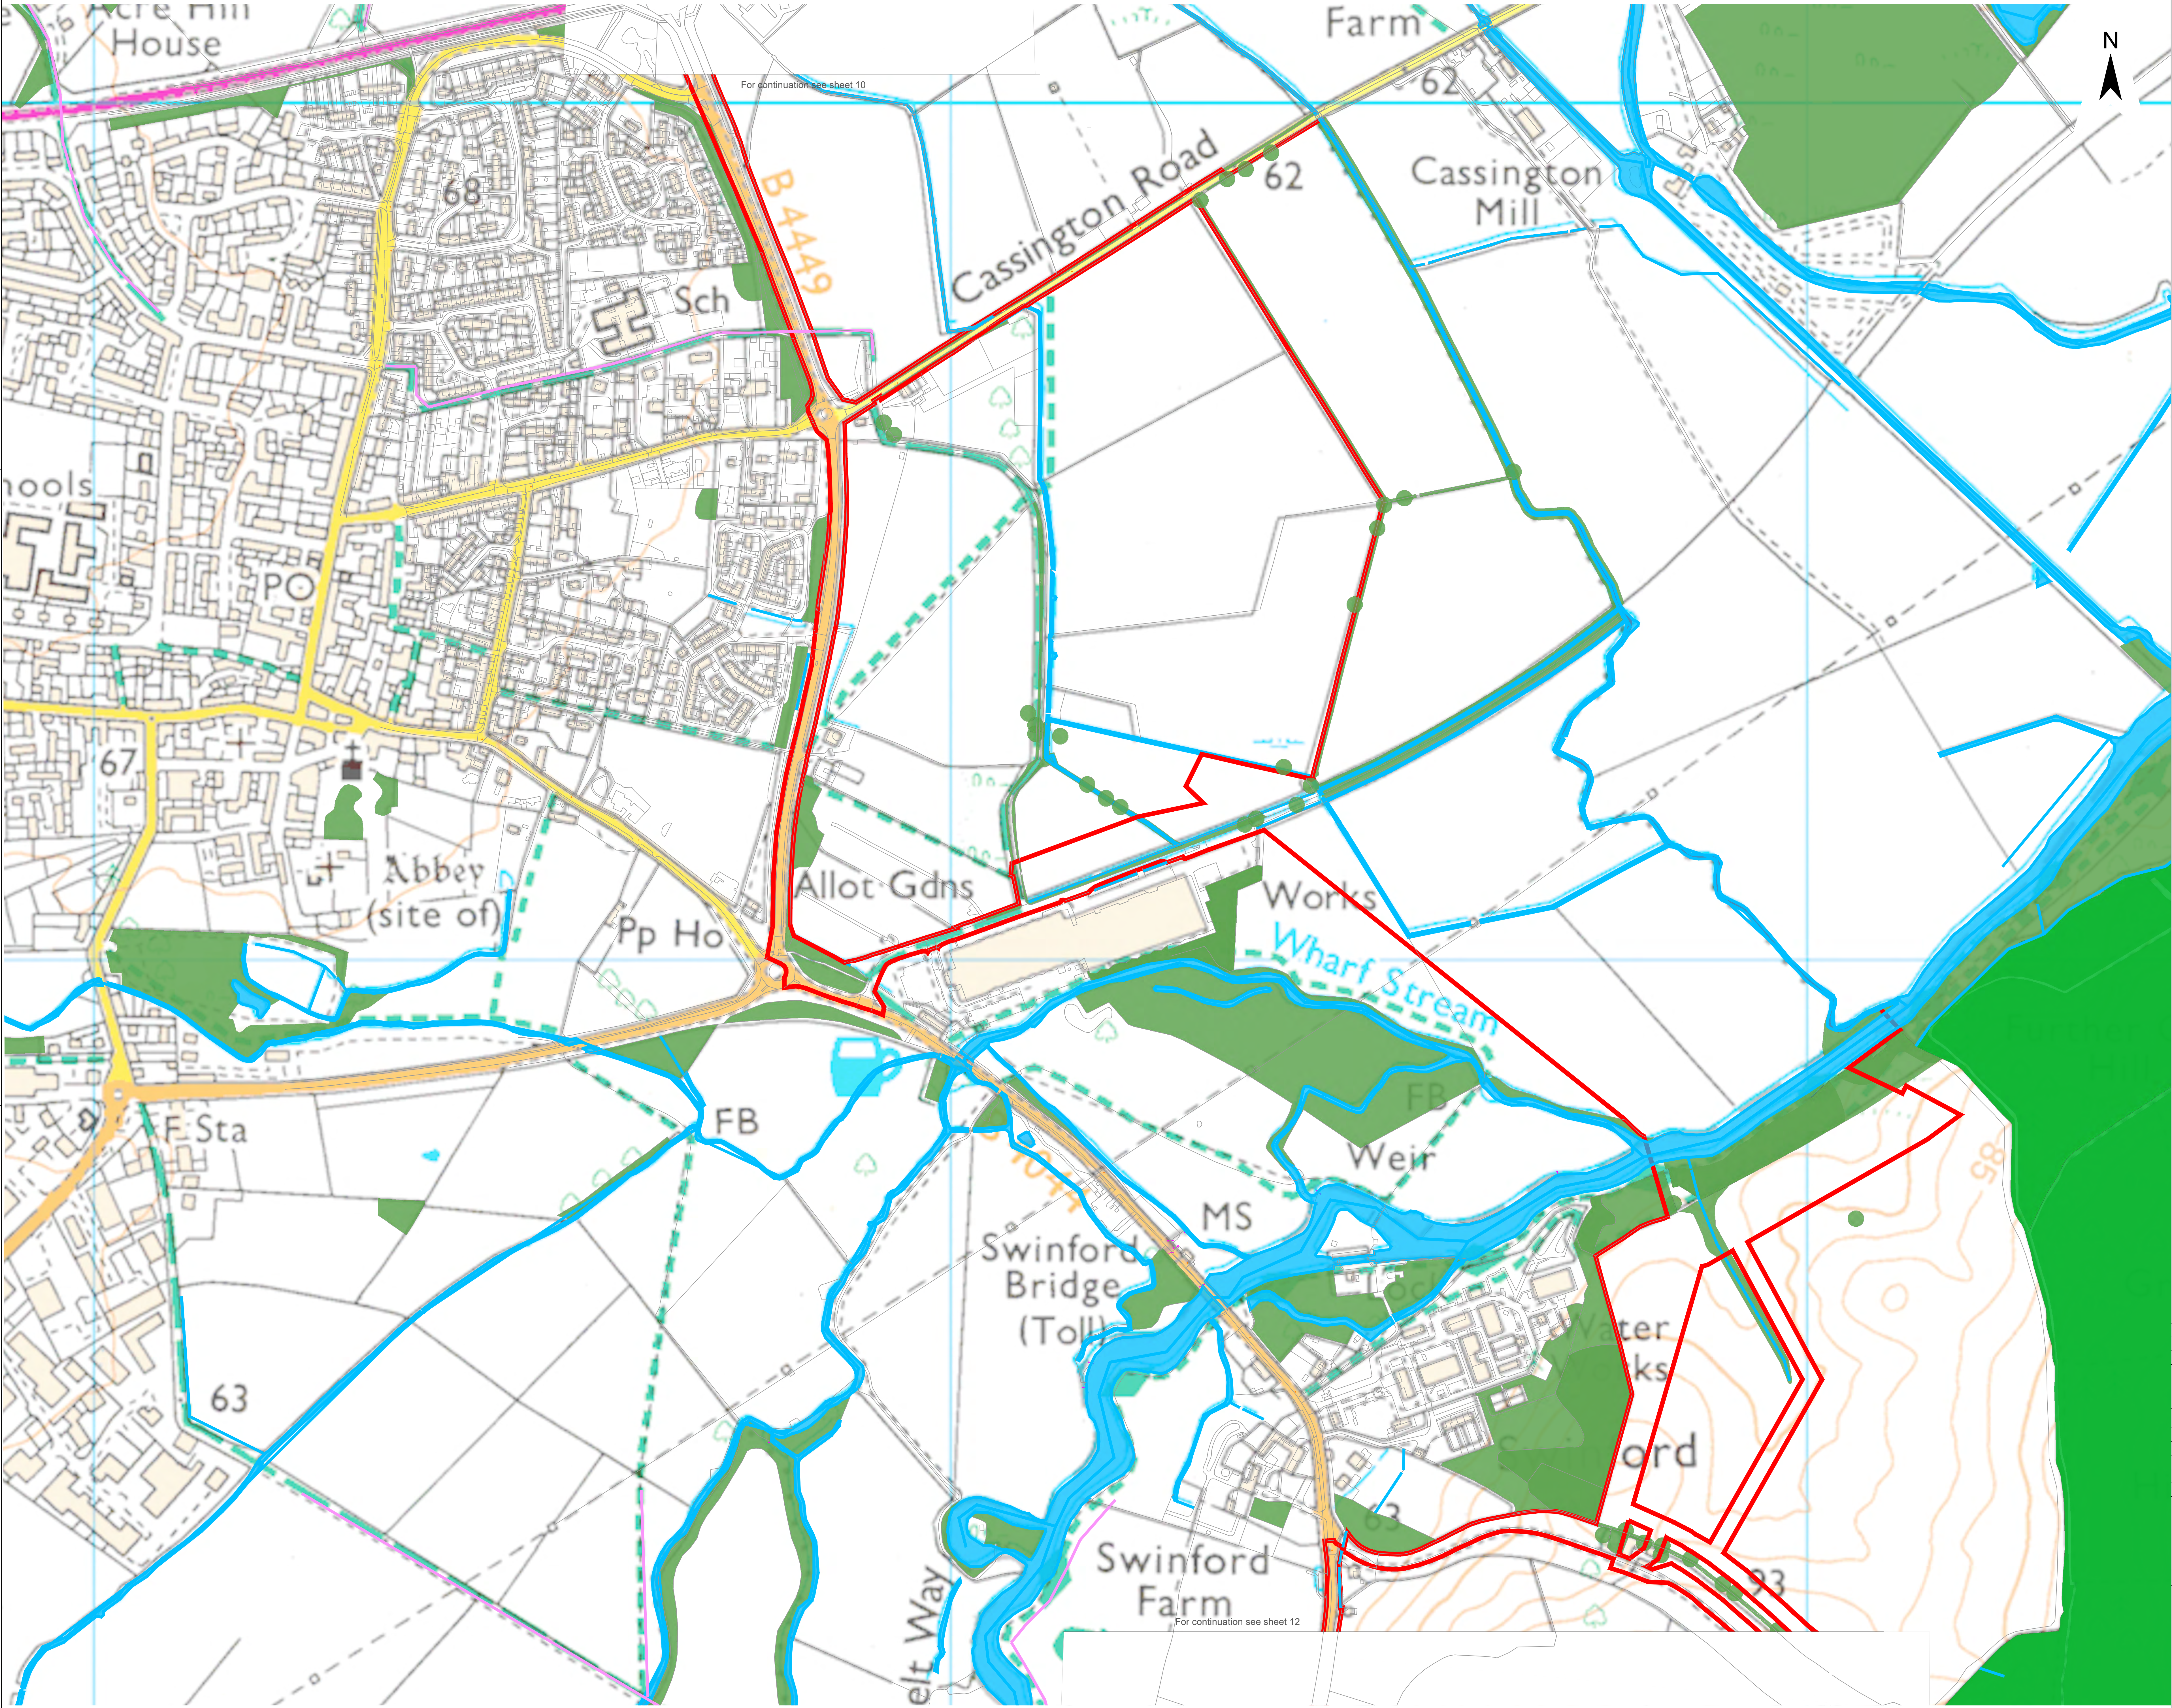



- Legend
- Order Limit
- Existing Landscape Elements
- Ancient Woodland
 - Mature Woodland / Scrub
 - Existing Tree or Smal Group of Trees
 - Hedgerow
 - Watercourse
 - Public Right of Way

2: Dead Line 2					
1: s51 Response					
A: DCO Submission					
Project			Status		
Botley West Solar Farm			Illustrative		
Id.	Changes	Date	Name		
				Edit	01.07.2025 M.Thorn
				Check	01.07.2025 H.Trabelsi
2	Revised	01.07.2025	M.Thorn		
1	Revised	31.01.2025	K. Lueken	Drawing No	EN010147/APP/7.3.3 Rev.2
0	Created	04.11.2024	V. Guskova		

Scale: 1:2500 at A0

Title Landscape, Ecology and Amenities Layer Plan Sheet 11 of 13

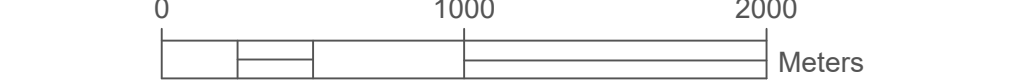

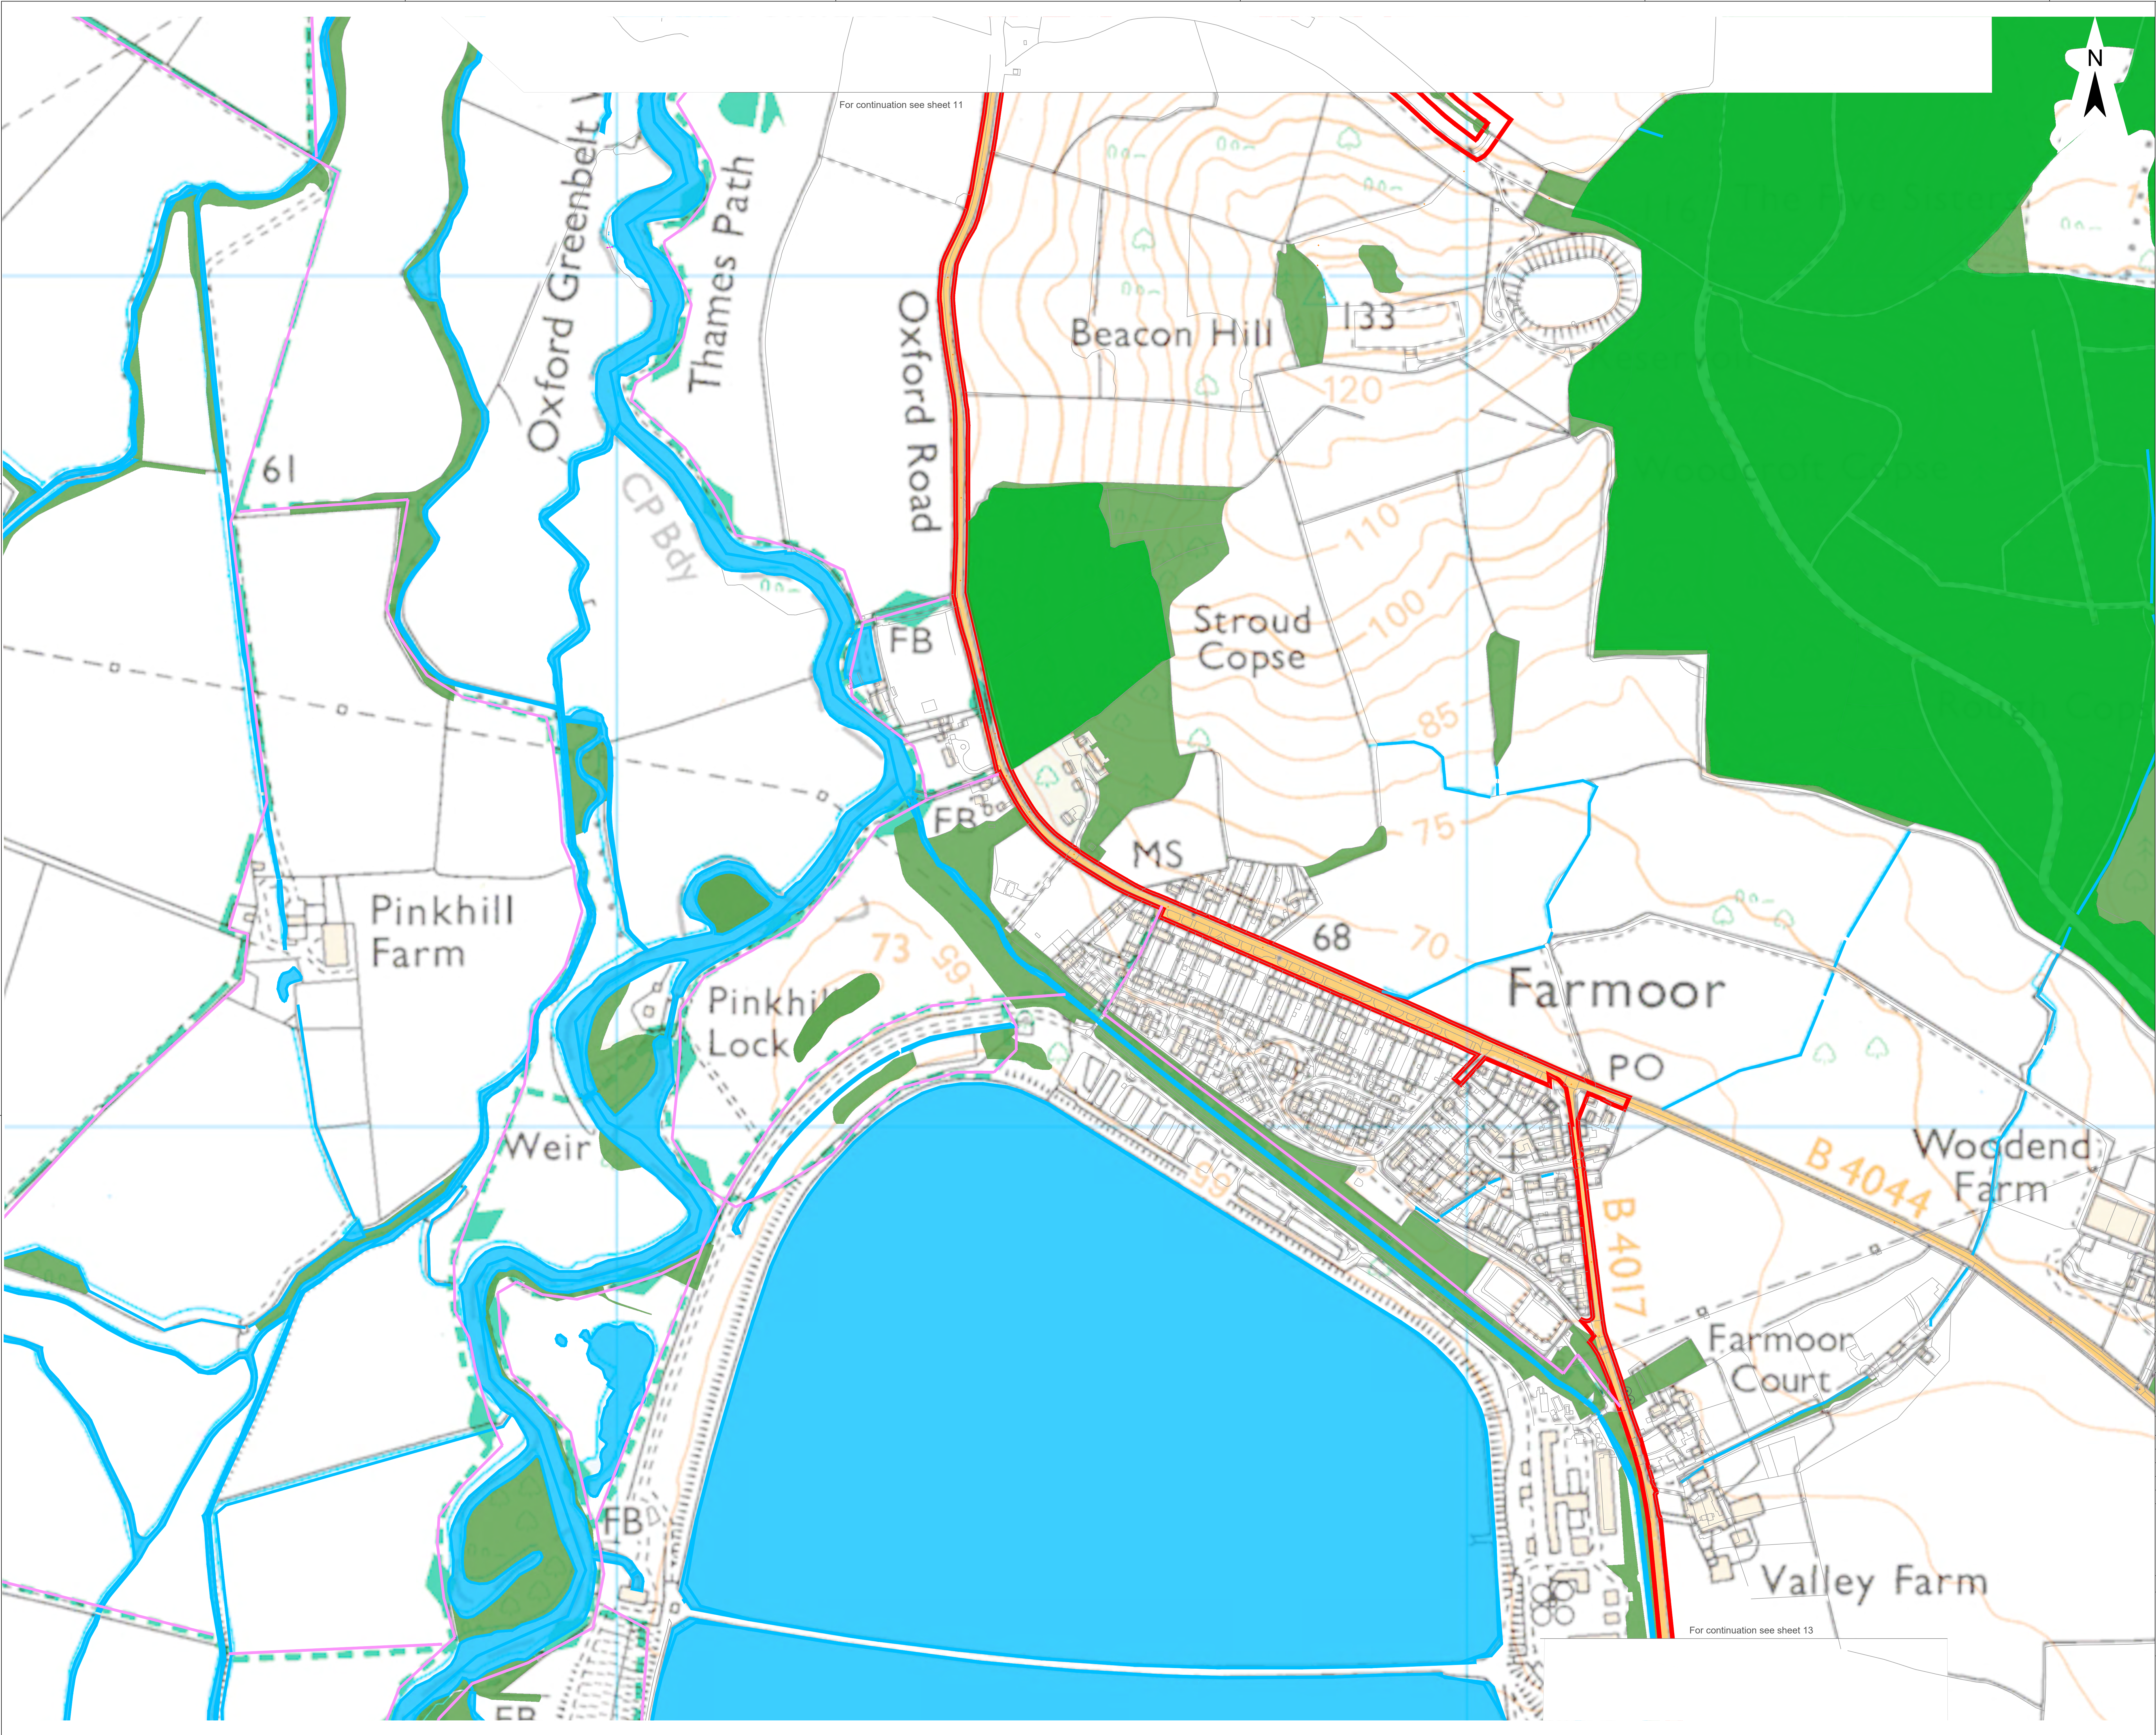

Legend

Order Limit

Existing Landscape Elements

- Ancient Woodland
- Mature Woodland / Scrub
- Existing Tree or Smal Group of Trees
- Hedgerow
- Watercourse
- Public Right of Way

2: Dead Line 2					
1: s51 Response					
A: DCO Submission					
Project			Status		
Botley West Solar Farm			Illustrative		
Id.	Changes	Date	Name		
				Edit	01.07.2025 M.Thorn
				Check	01.07.2025 H.Trabelsi
2	Revised	01.07.2025	M.Thorn		
1	Revised	31.01.2025	K. Lueken	Drawing No	EN010147/APP/7.3.3 Rev.2
0	Created	04.11.2024	V. Guskova		

Scale: 1:2500 at A0

Title: Landscape, Ecology and Amenities Layer Plan Sheet 12 of 13

0 1000 2000 Meters

Photovoltaic Development Partners GmbH
Kurfürstendamm 52
10707 Berlin, Germany

