



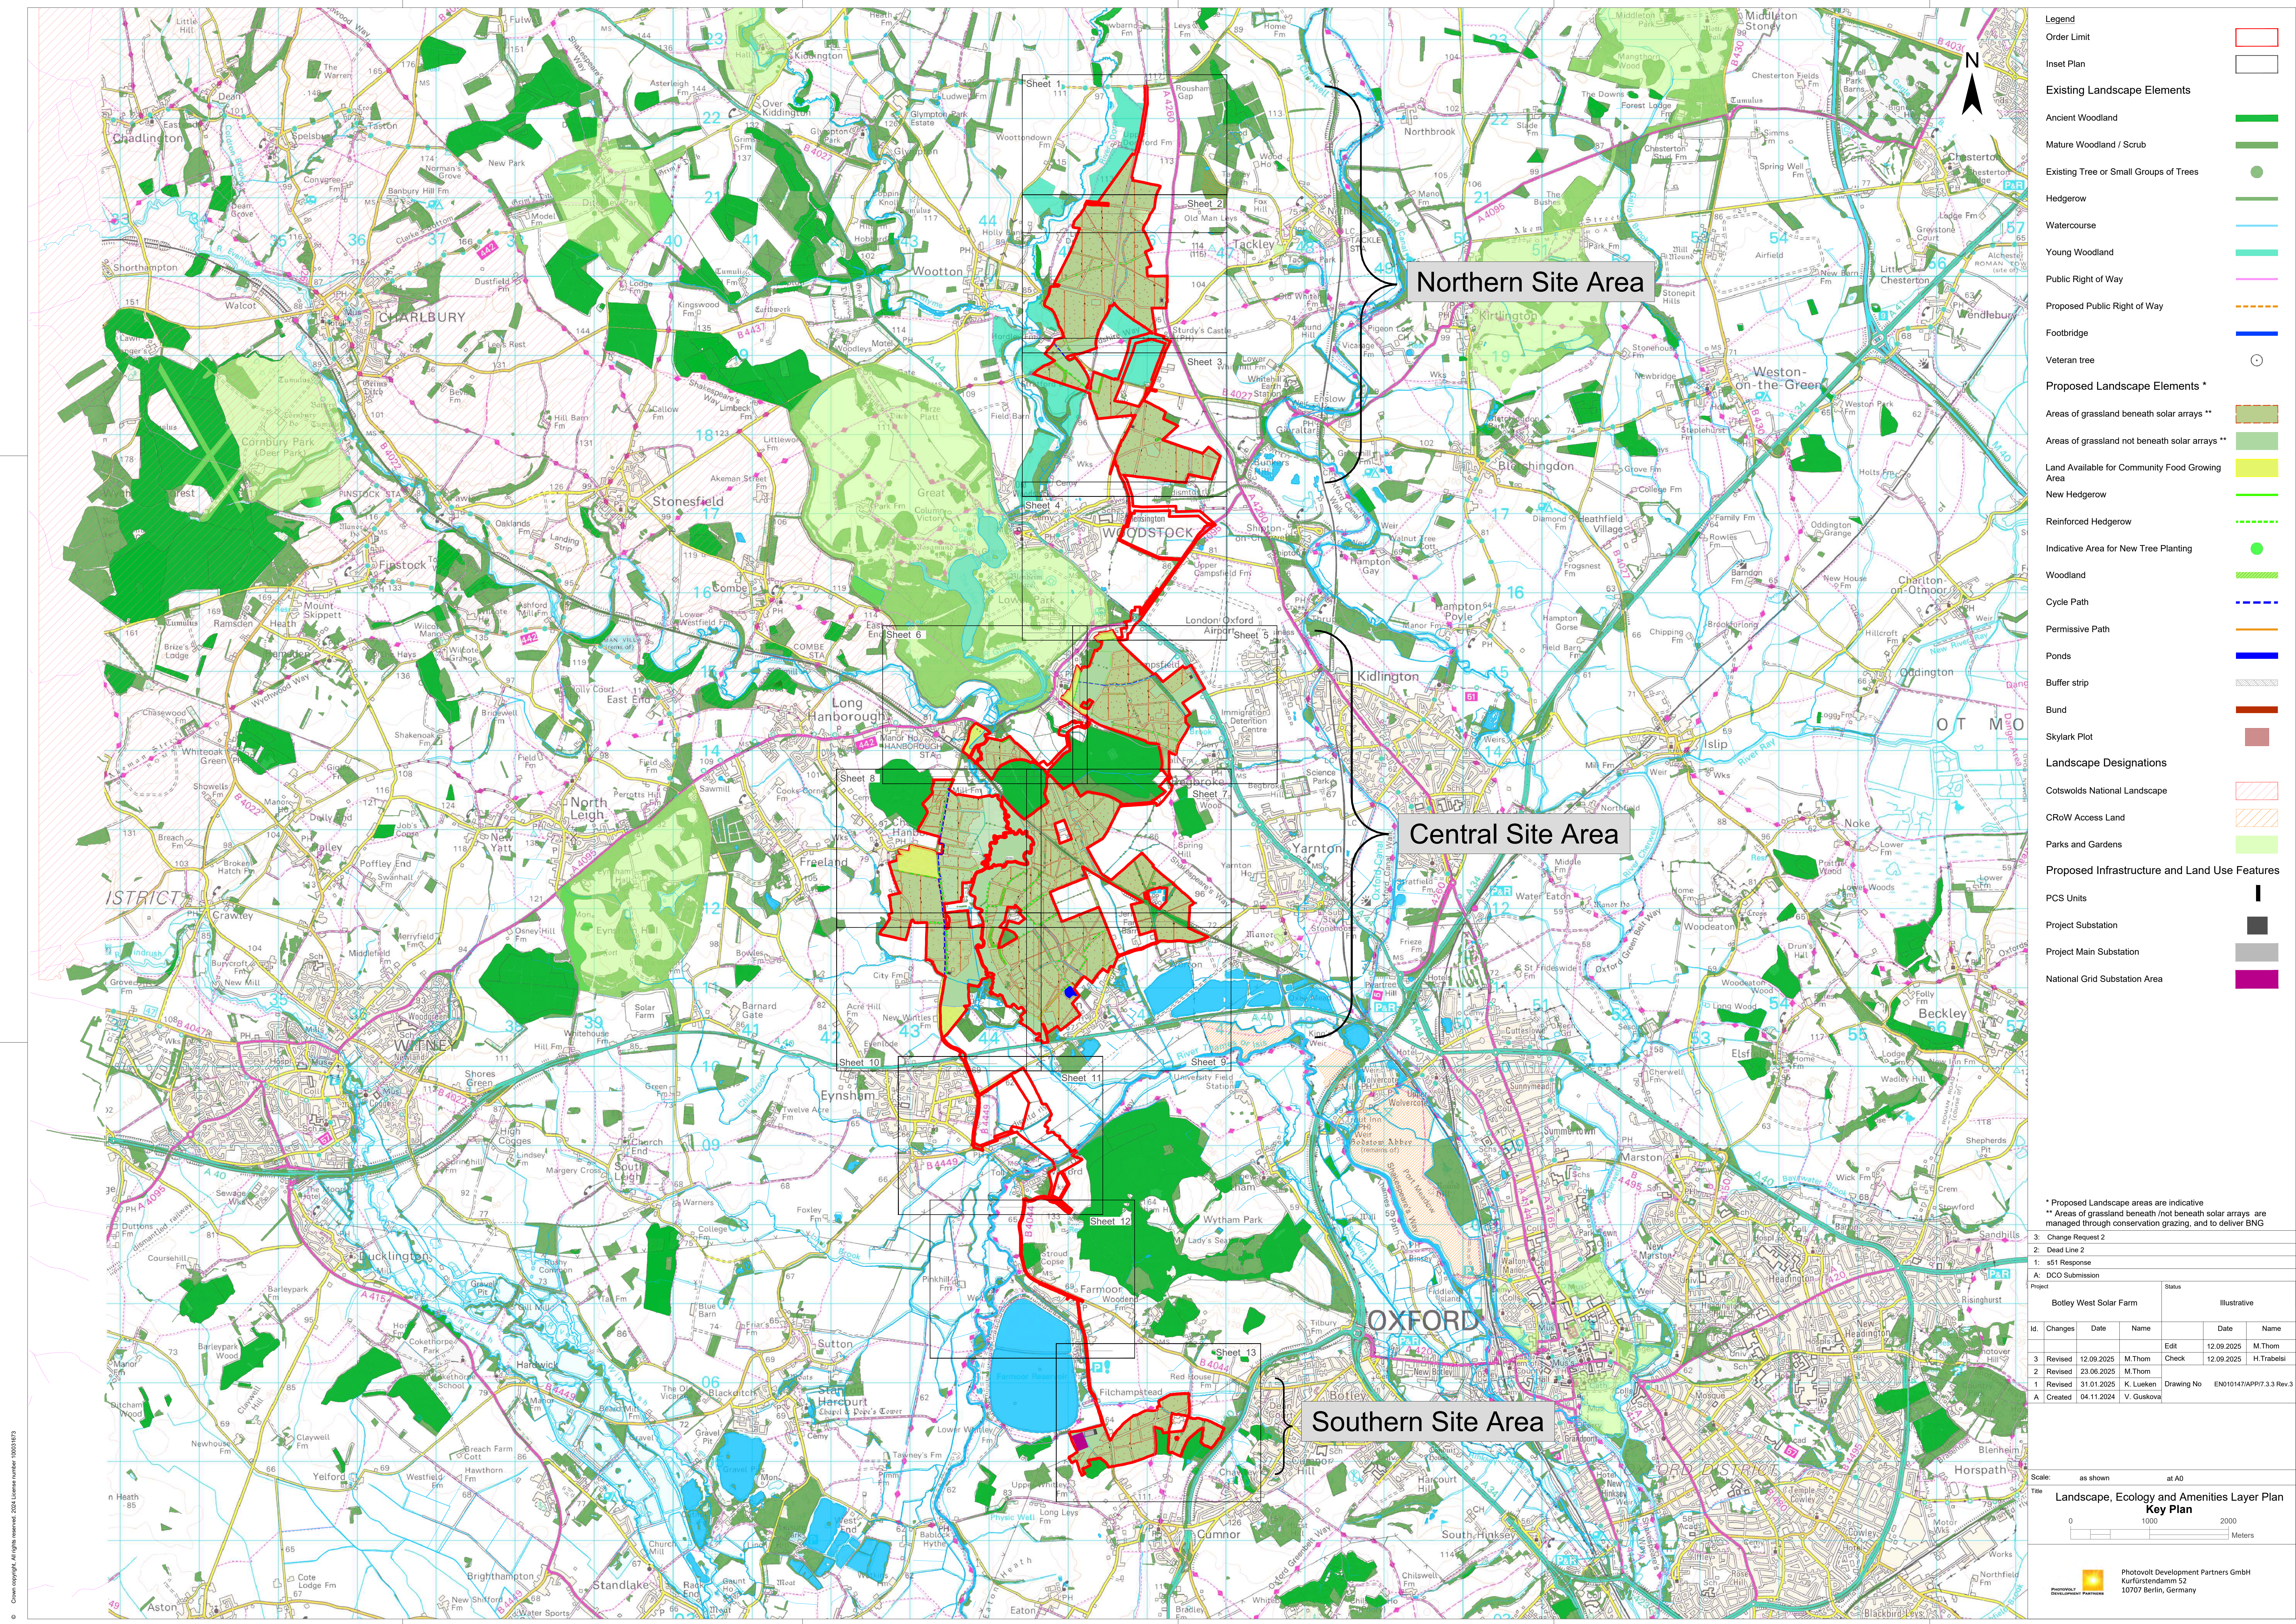

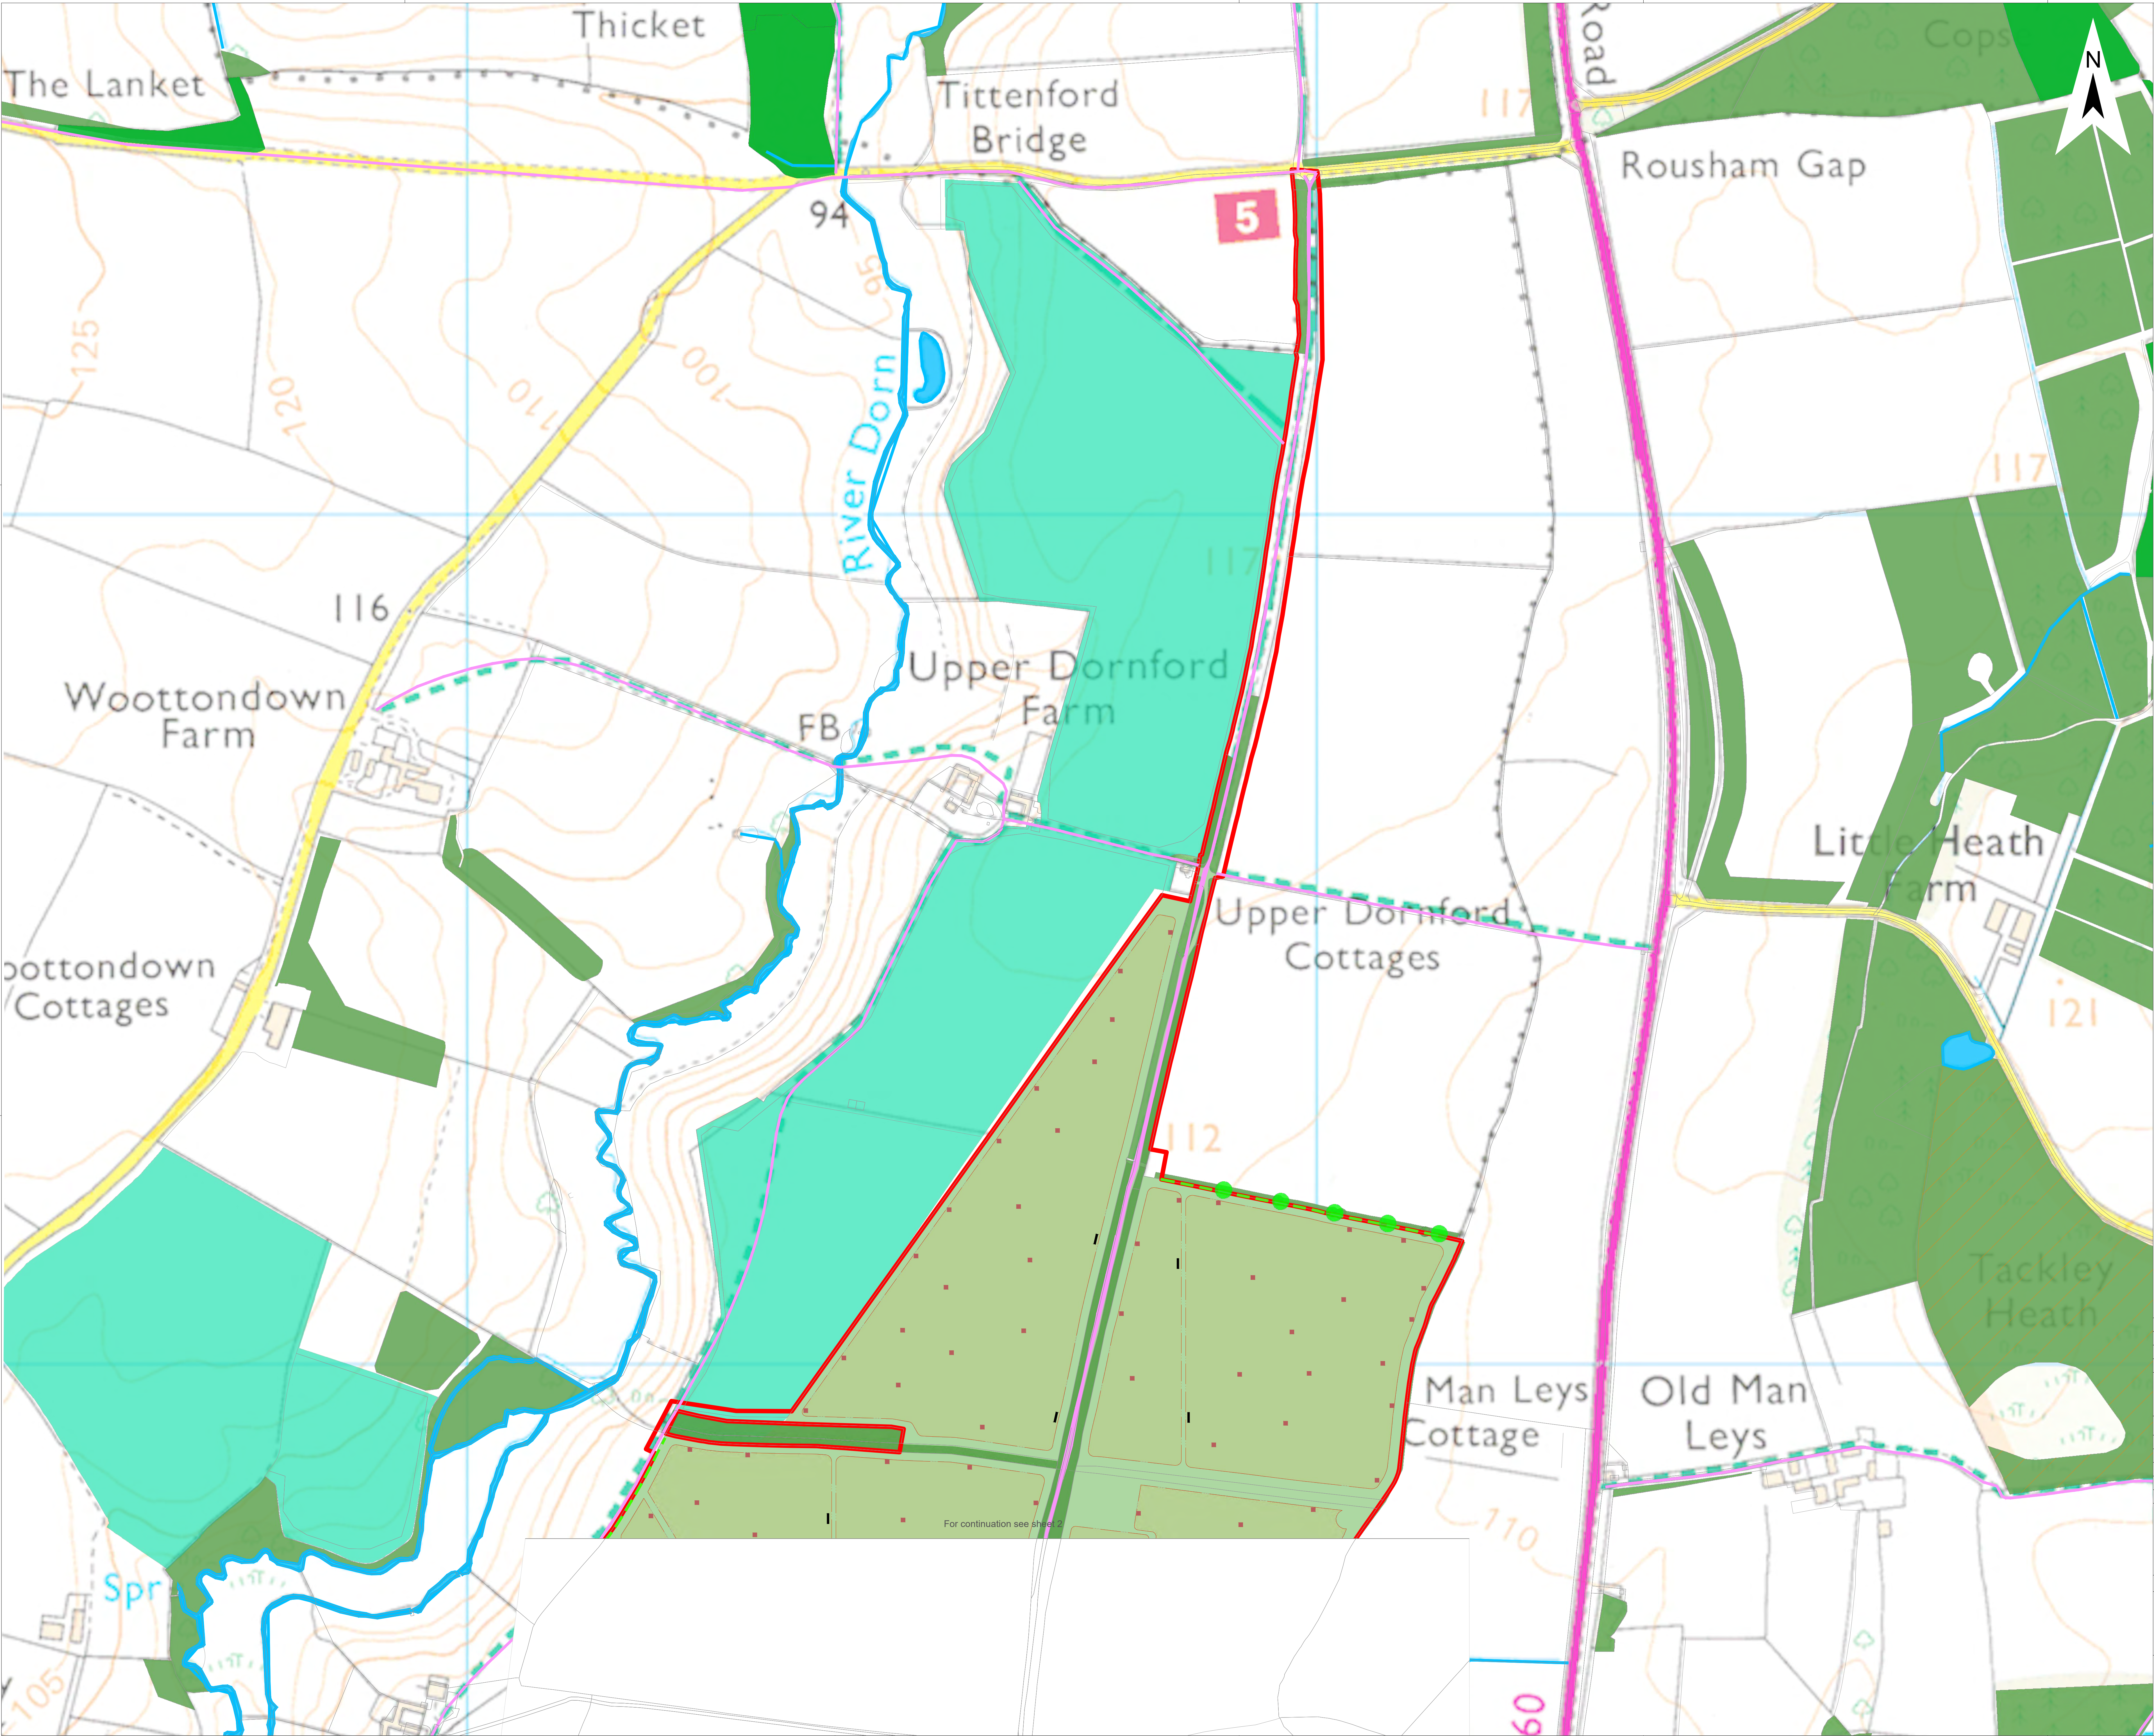

Legend

Order Limit

Existing Landscape Elements

Ancient Woodland

Mature Woodland / Scrub

Hedgerow

Watercourse

Young Woodland

Public Right of Way

Veteran tree

Proposed Landscape Elements *

Areas of grassland beneath solar arrays **

Areas of grassland not beneath solar arrays **

Reinforced Hedgerow

Indicative Area for New Tree Planting

Skylark Plot

Landscape Designations

CRoW Access Land

PCS Units

* Proposed Landscape areas are indicative

** Areas of grassland beneath /not beneath solar arrays are managed through conservation grazing, and to deliver BNG

3: Change Request 2

2: Dead Line 2

1: s51 Response

A: DCO Submission

Project

Botley West Solar Farm

Status

Illustrative

Id. Changes Date Name

3 Revised 12.09.2025 M.Thom

2 Revised 23.06.2025 M.Thom

1 Revised 31.01.2025 K. Lueken

A Created 04.11.2024 V. Guskova

Edt

12.09.2025 M.Thom

12.09.2025 H.Trabelsi

Drawing No

EN010147/APP/7.3.3 Rev.3

Scale: 1:2500 at A0

Title

Landscape, Ecology and Amenities Layer Plan


Sheet 1 of 13

0 1000 2000 Meters

Photovoltaik Development Partners GmbH

Kurfürstendamm 52

10707 Berlin, Germany

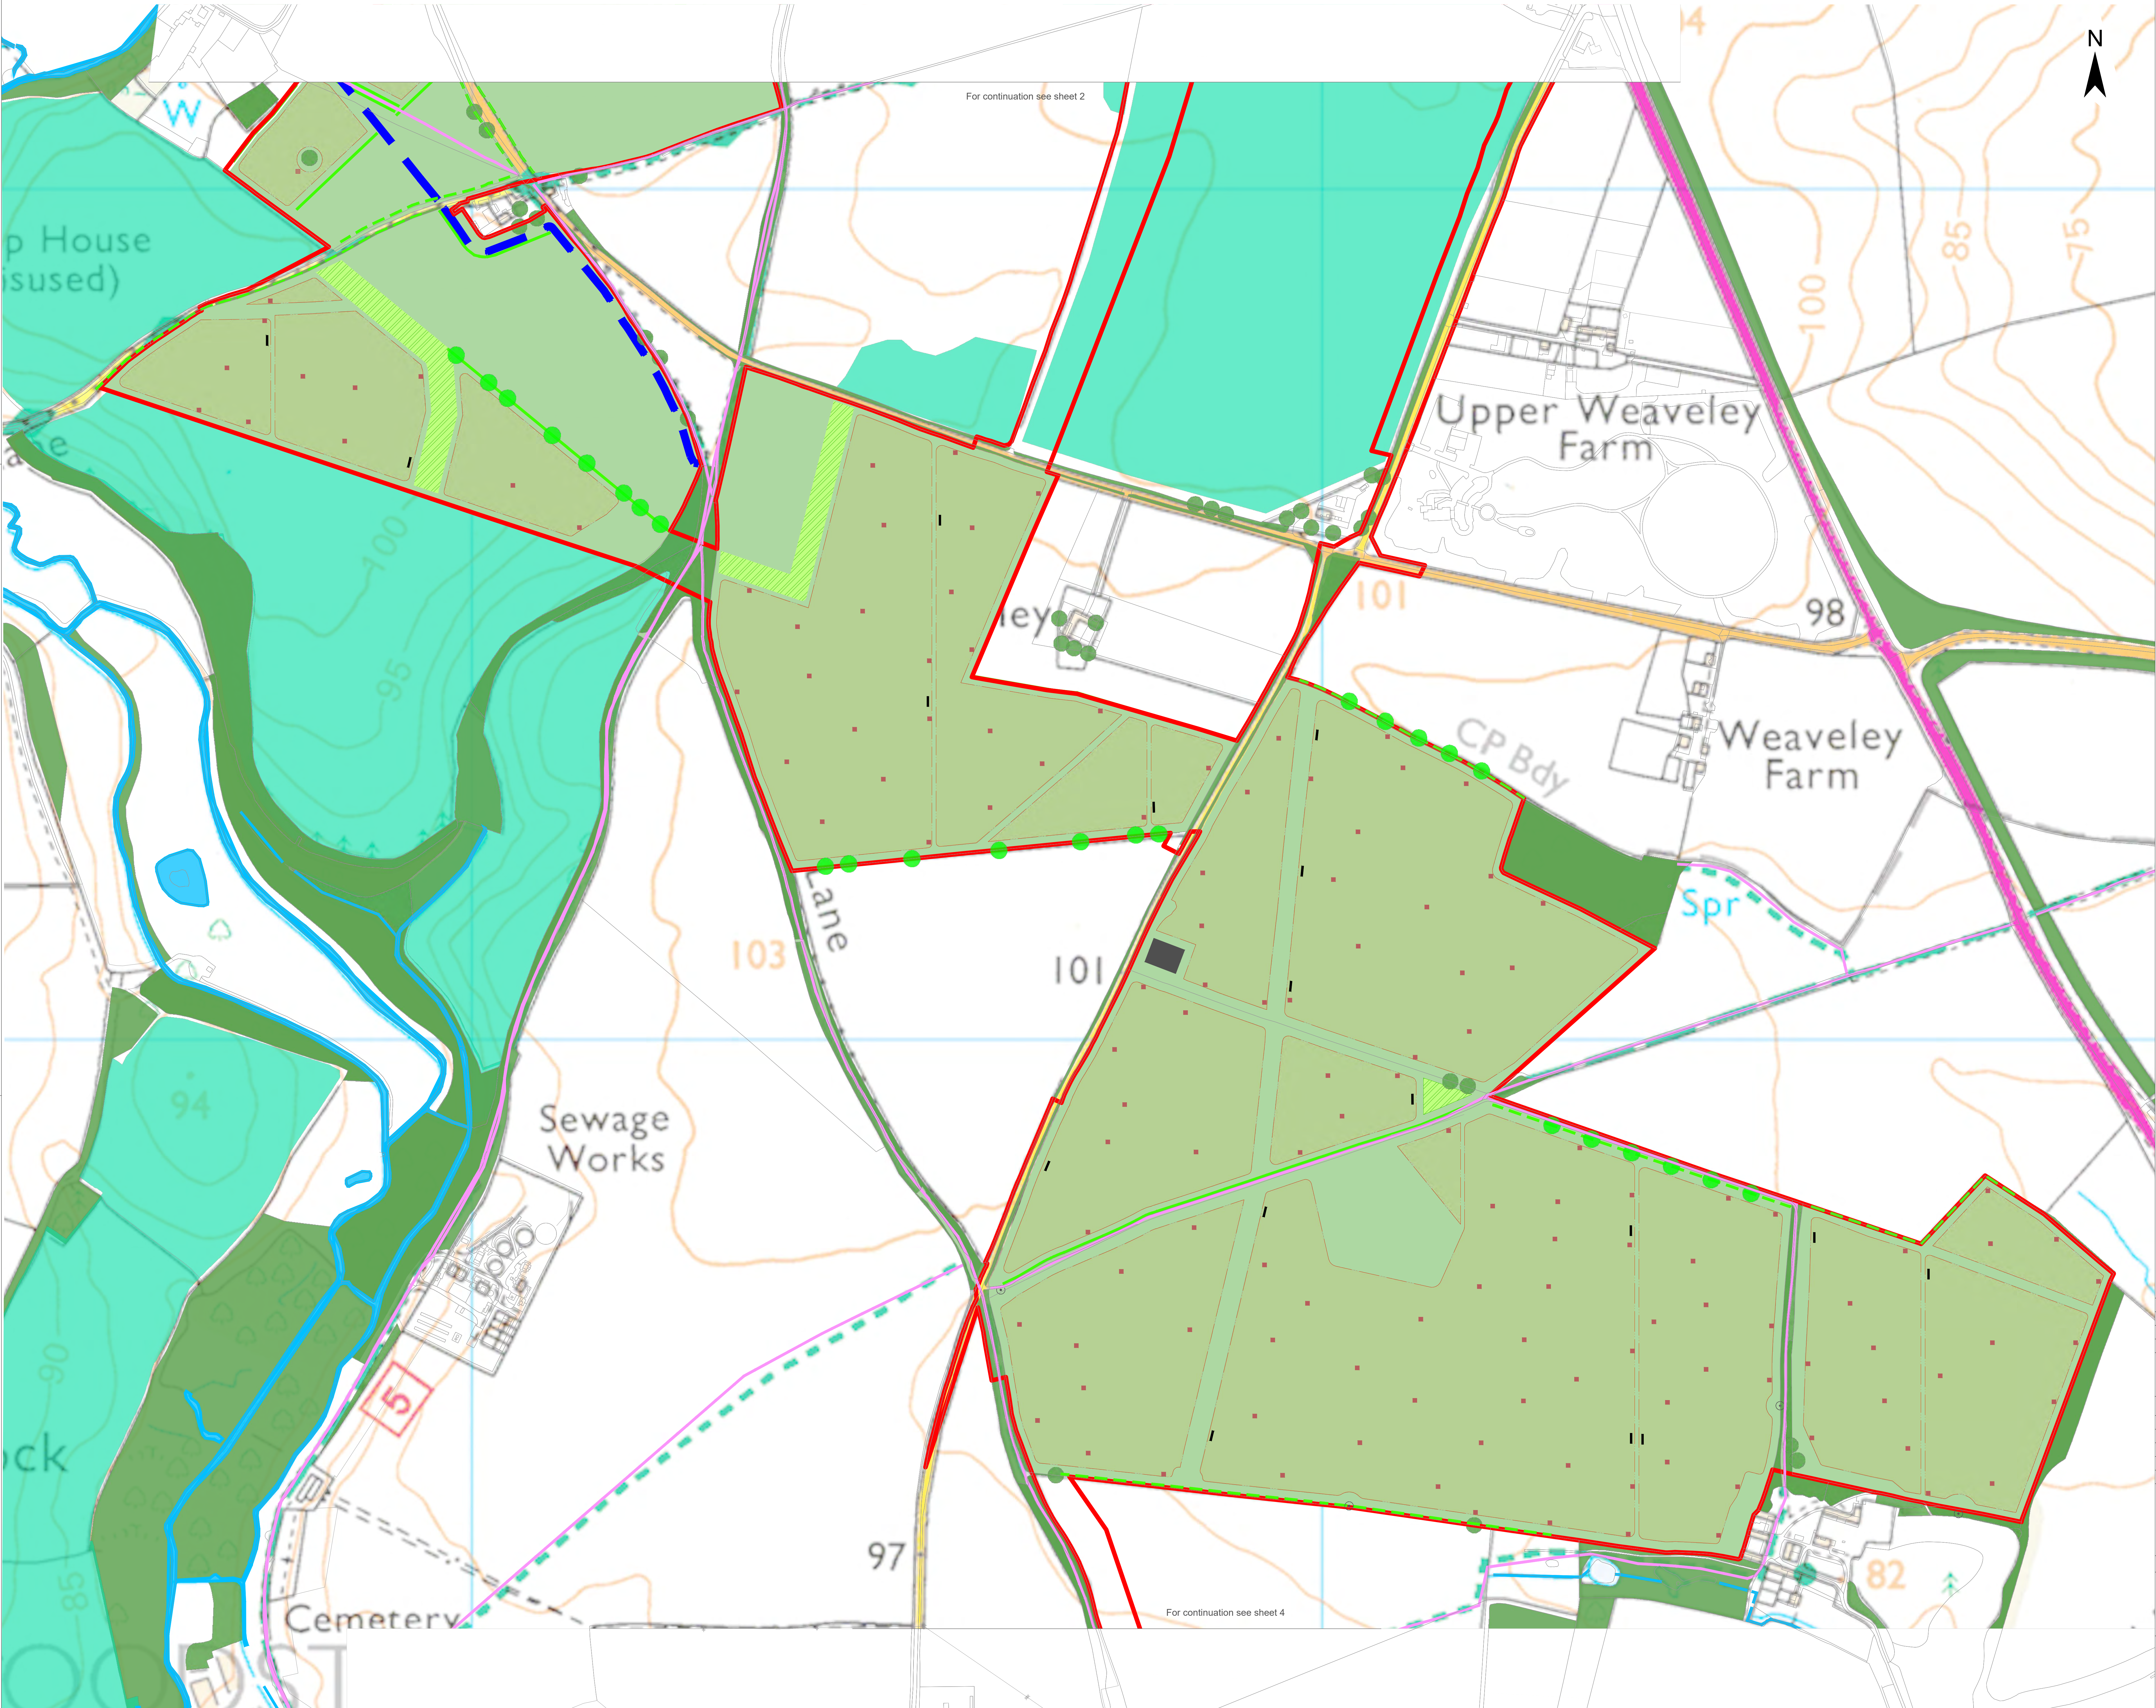

- Legend
- Order Limit
- Existing Landscape Elements
- Mature Woodland / Scrub
 - Existing Tree or Smal Group of Trees
 - Hedgerow
 - Watercourse
 - Young Woodland
 - Public Right of Way
 - Veteran tree
- Proposed Landscape Elements *
- Areas of grassland beneath solar arrays **
 - Areas of grassland not beneath solar arrays **
 - New Hedgerow
 - Reinforced Hedgerow
 - Indicative Area for New Tree Planting
 - Woodland
 - Cycle Path
 - Skylark Plot
 - Footprint of substation
 - PCS Units
 - Project Substation

* Proposed Landscape areas are indicative
** Areas of grassland beneath (not beneath solar arrays) are managed through conservation grazing, and to deliver BNG

3: Change Request 2					
2: Dead Line 2					
1: s51 Response					
A: DCO Submission					
Project			Status		
Botley West Solar Farm			Illustrative		
Id.	Changes	Date	Name		
				Date	Name
3	Revised	12.09.2025	M.Thorn	Edit	12.09.2025 M.Thorn
2	Revised	23.06.2025	M.Thorn	Check	12.09.2025 H.Trabelsi
1	Revised	31.01.2025	K. Lueken	Drawing No EN010147/APP/7.3.3 Rev.3	
A	Created	04.11.2024	V. Guskova		


Scale: 1:2500 at A0

Title Landscape, Ecology and Amenities Layer Plan
Sheet 3 of 13

0 1000 2000
Meters



Photovoltaik Development Partners GmbH
Kurfürstendamm 52
10707 Berlin, Germany

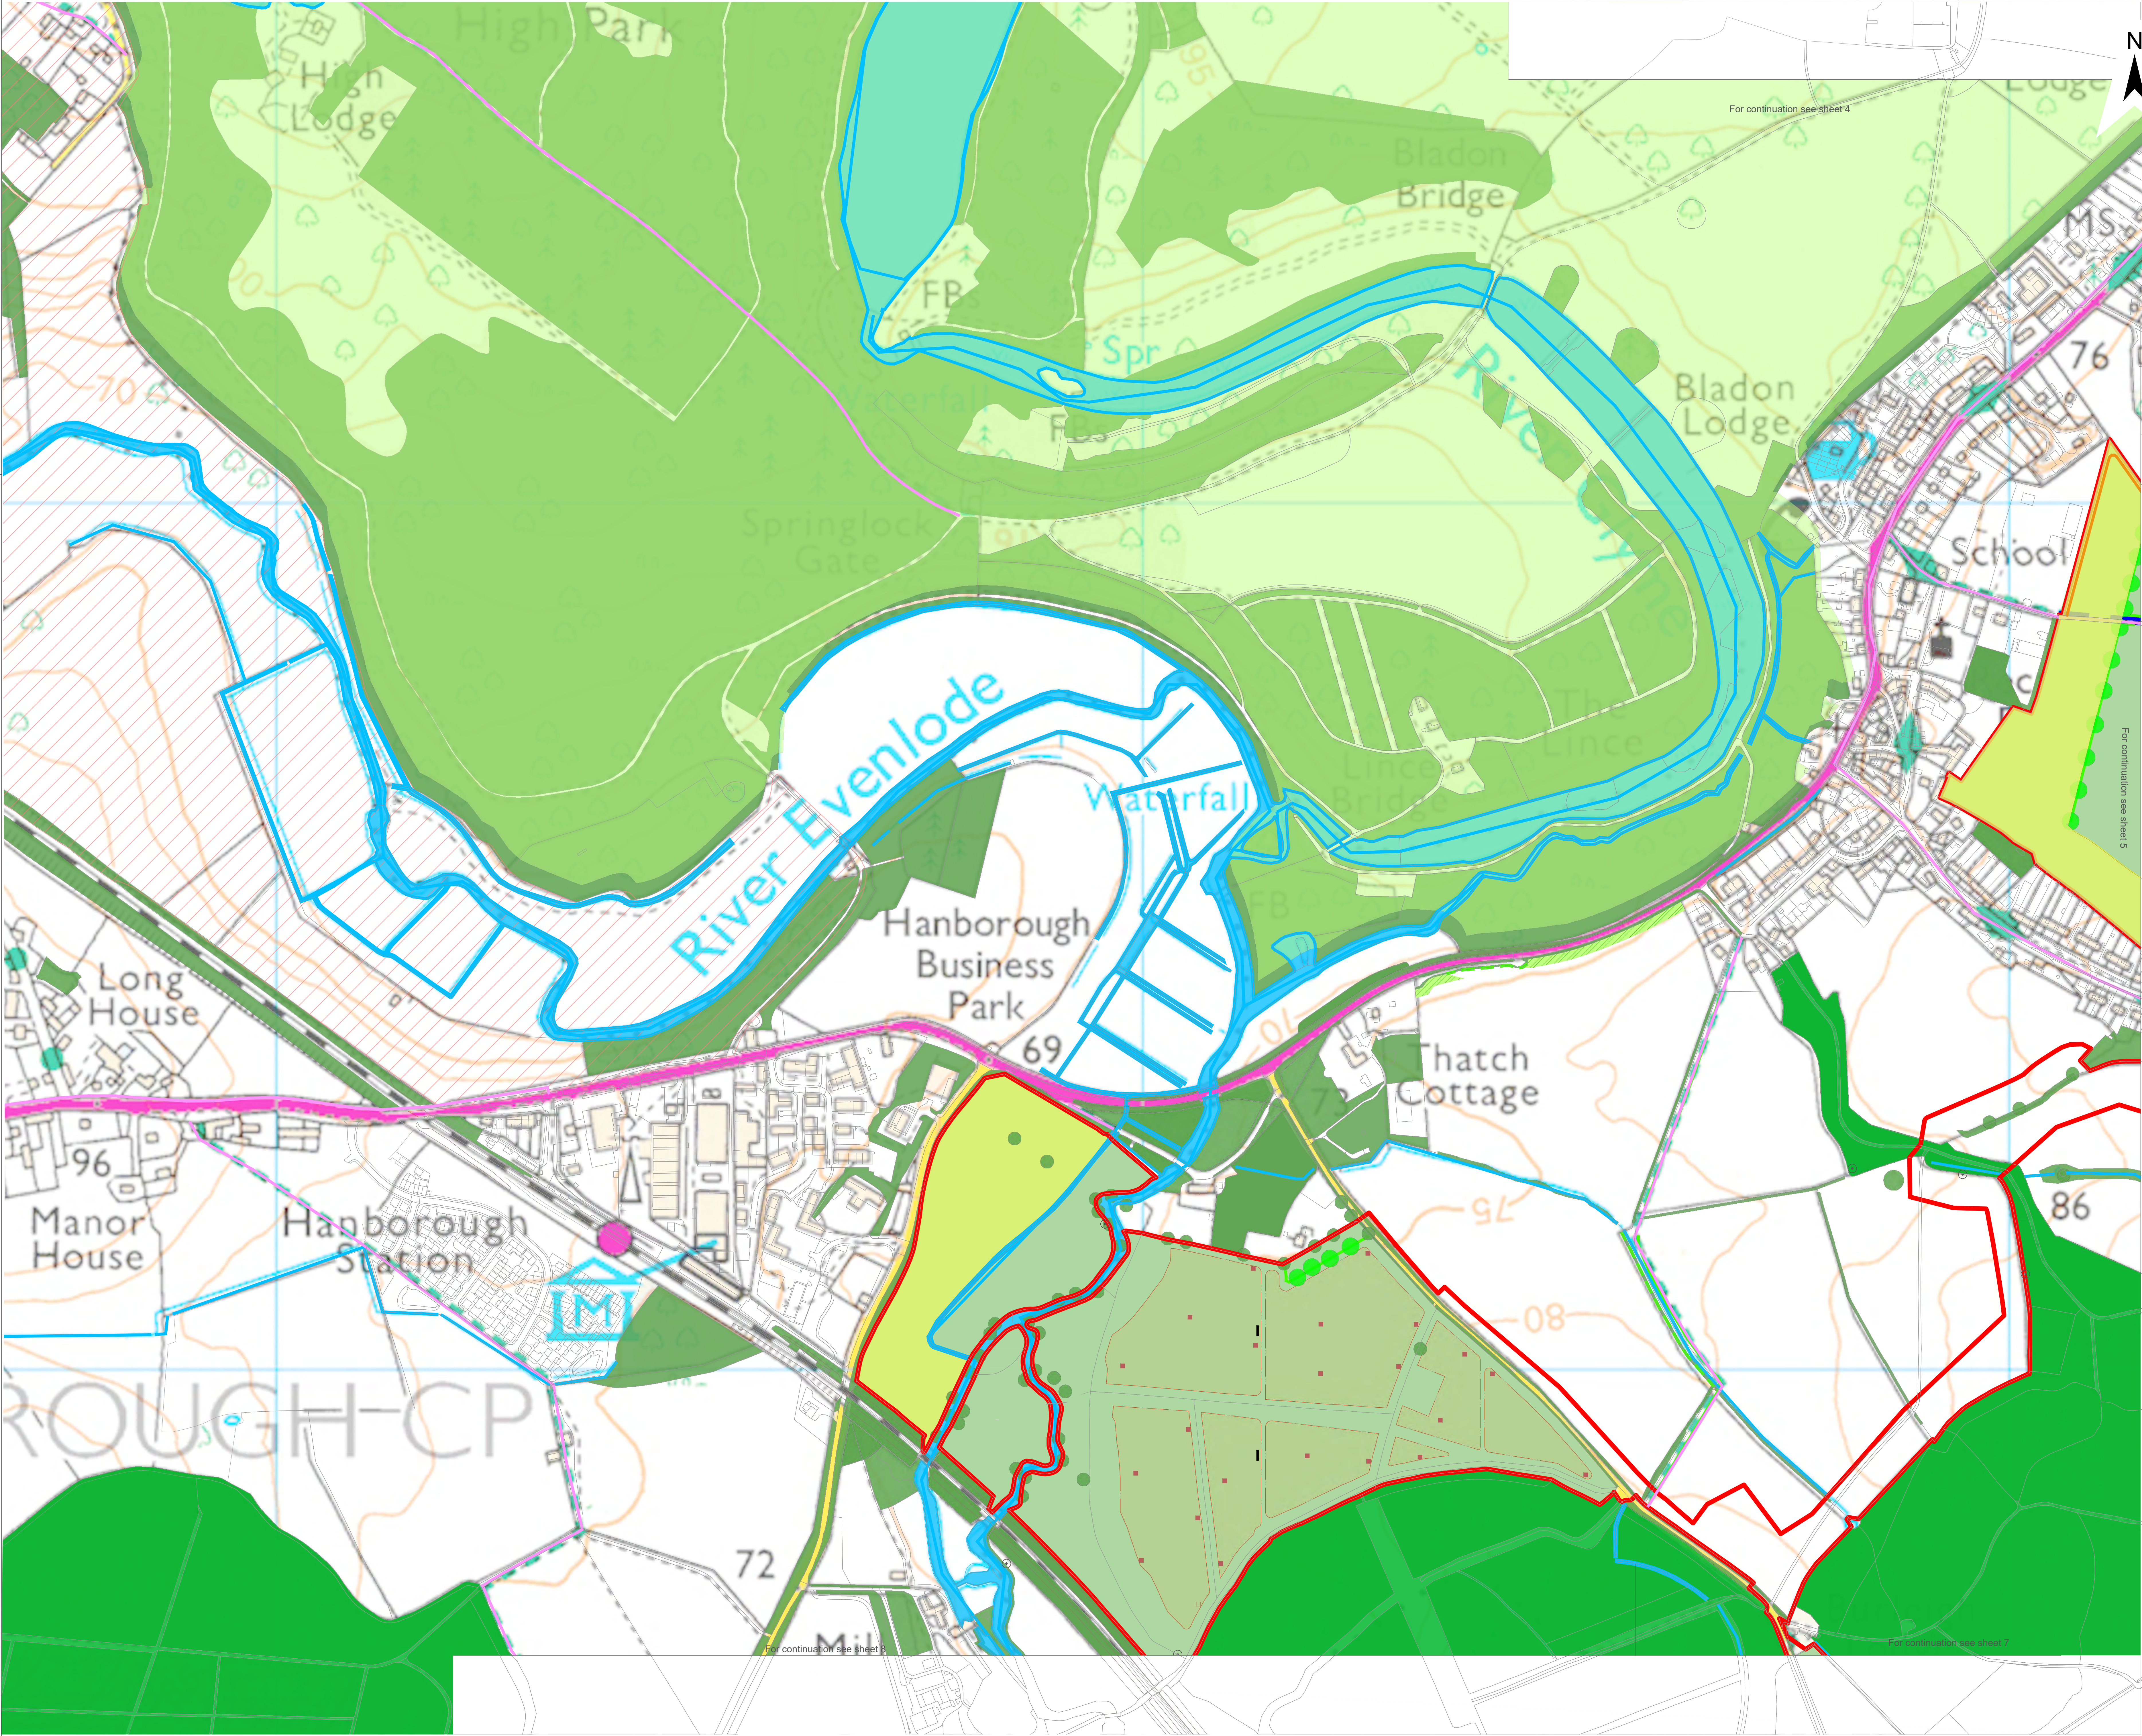


- Legend
- Order Limit
- Existing Landscape Elements
- Ancient Woodland
 - Mature Woodland / Scrub
 - Existing Tree or Small Group of Trees
 - Hedgerow
 - Watercourse
 - Young Woodland
 - Public Right of Way
 - Veteran tree
- Proposed Landscape Elements *
- Areas of grassland beneath solar arrays **
 - Areas of grassland not beneath solar arrays **
 - Land Available for Community Food Growing Area
 - New Hedgerow
 - Reinforced Hedgerow
 - Indicative Area for New Tree Planting
 - Woodland
 - Cycle Path
 - Skylark Plot
- Landscape Designations
- Cotswolds National Landscape
 - Parks and Gardens
- Proposed Infrastructure and Land Use Features
- PCS Units


* Proposed Landscape areas are indicative
** Areas of grassland beneath /not beneath solar arrays are managed through conservation grazing, and to deliver BNG

3: Change Request 2					
2: Dead Line 2					
1: s51 Response					
A: DCO Submission					
Project			Status		
Botley West Solar Farm			Illustrative		
Id.	Changes	Date	Name		
				Date	Name
3	Revised	12.09.2025	M.Thorn	Edit	12.09.2025 M.Thorn
				Check	12.09.2025 H.Trabelsi
2	Revised	23.06.2025	M.Thorn		
1	Revised	31.01.2025	K. Lueken		
A	Created	04.11.2024	V. Guskova	Drawing No	EN010147/APP/7.3.3 Rev.3

Scale: 1:2500 at A0

Title Landscape, Ecology and Amenities Layer Plan Sheet 6 of 13

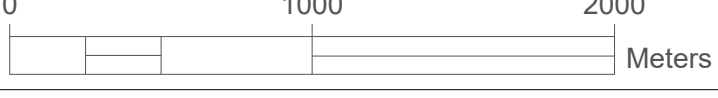

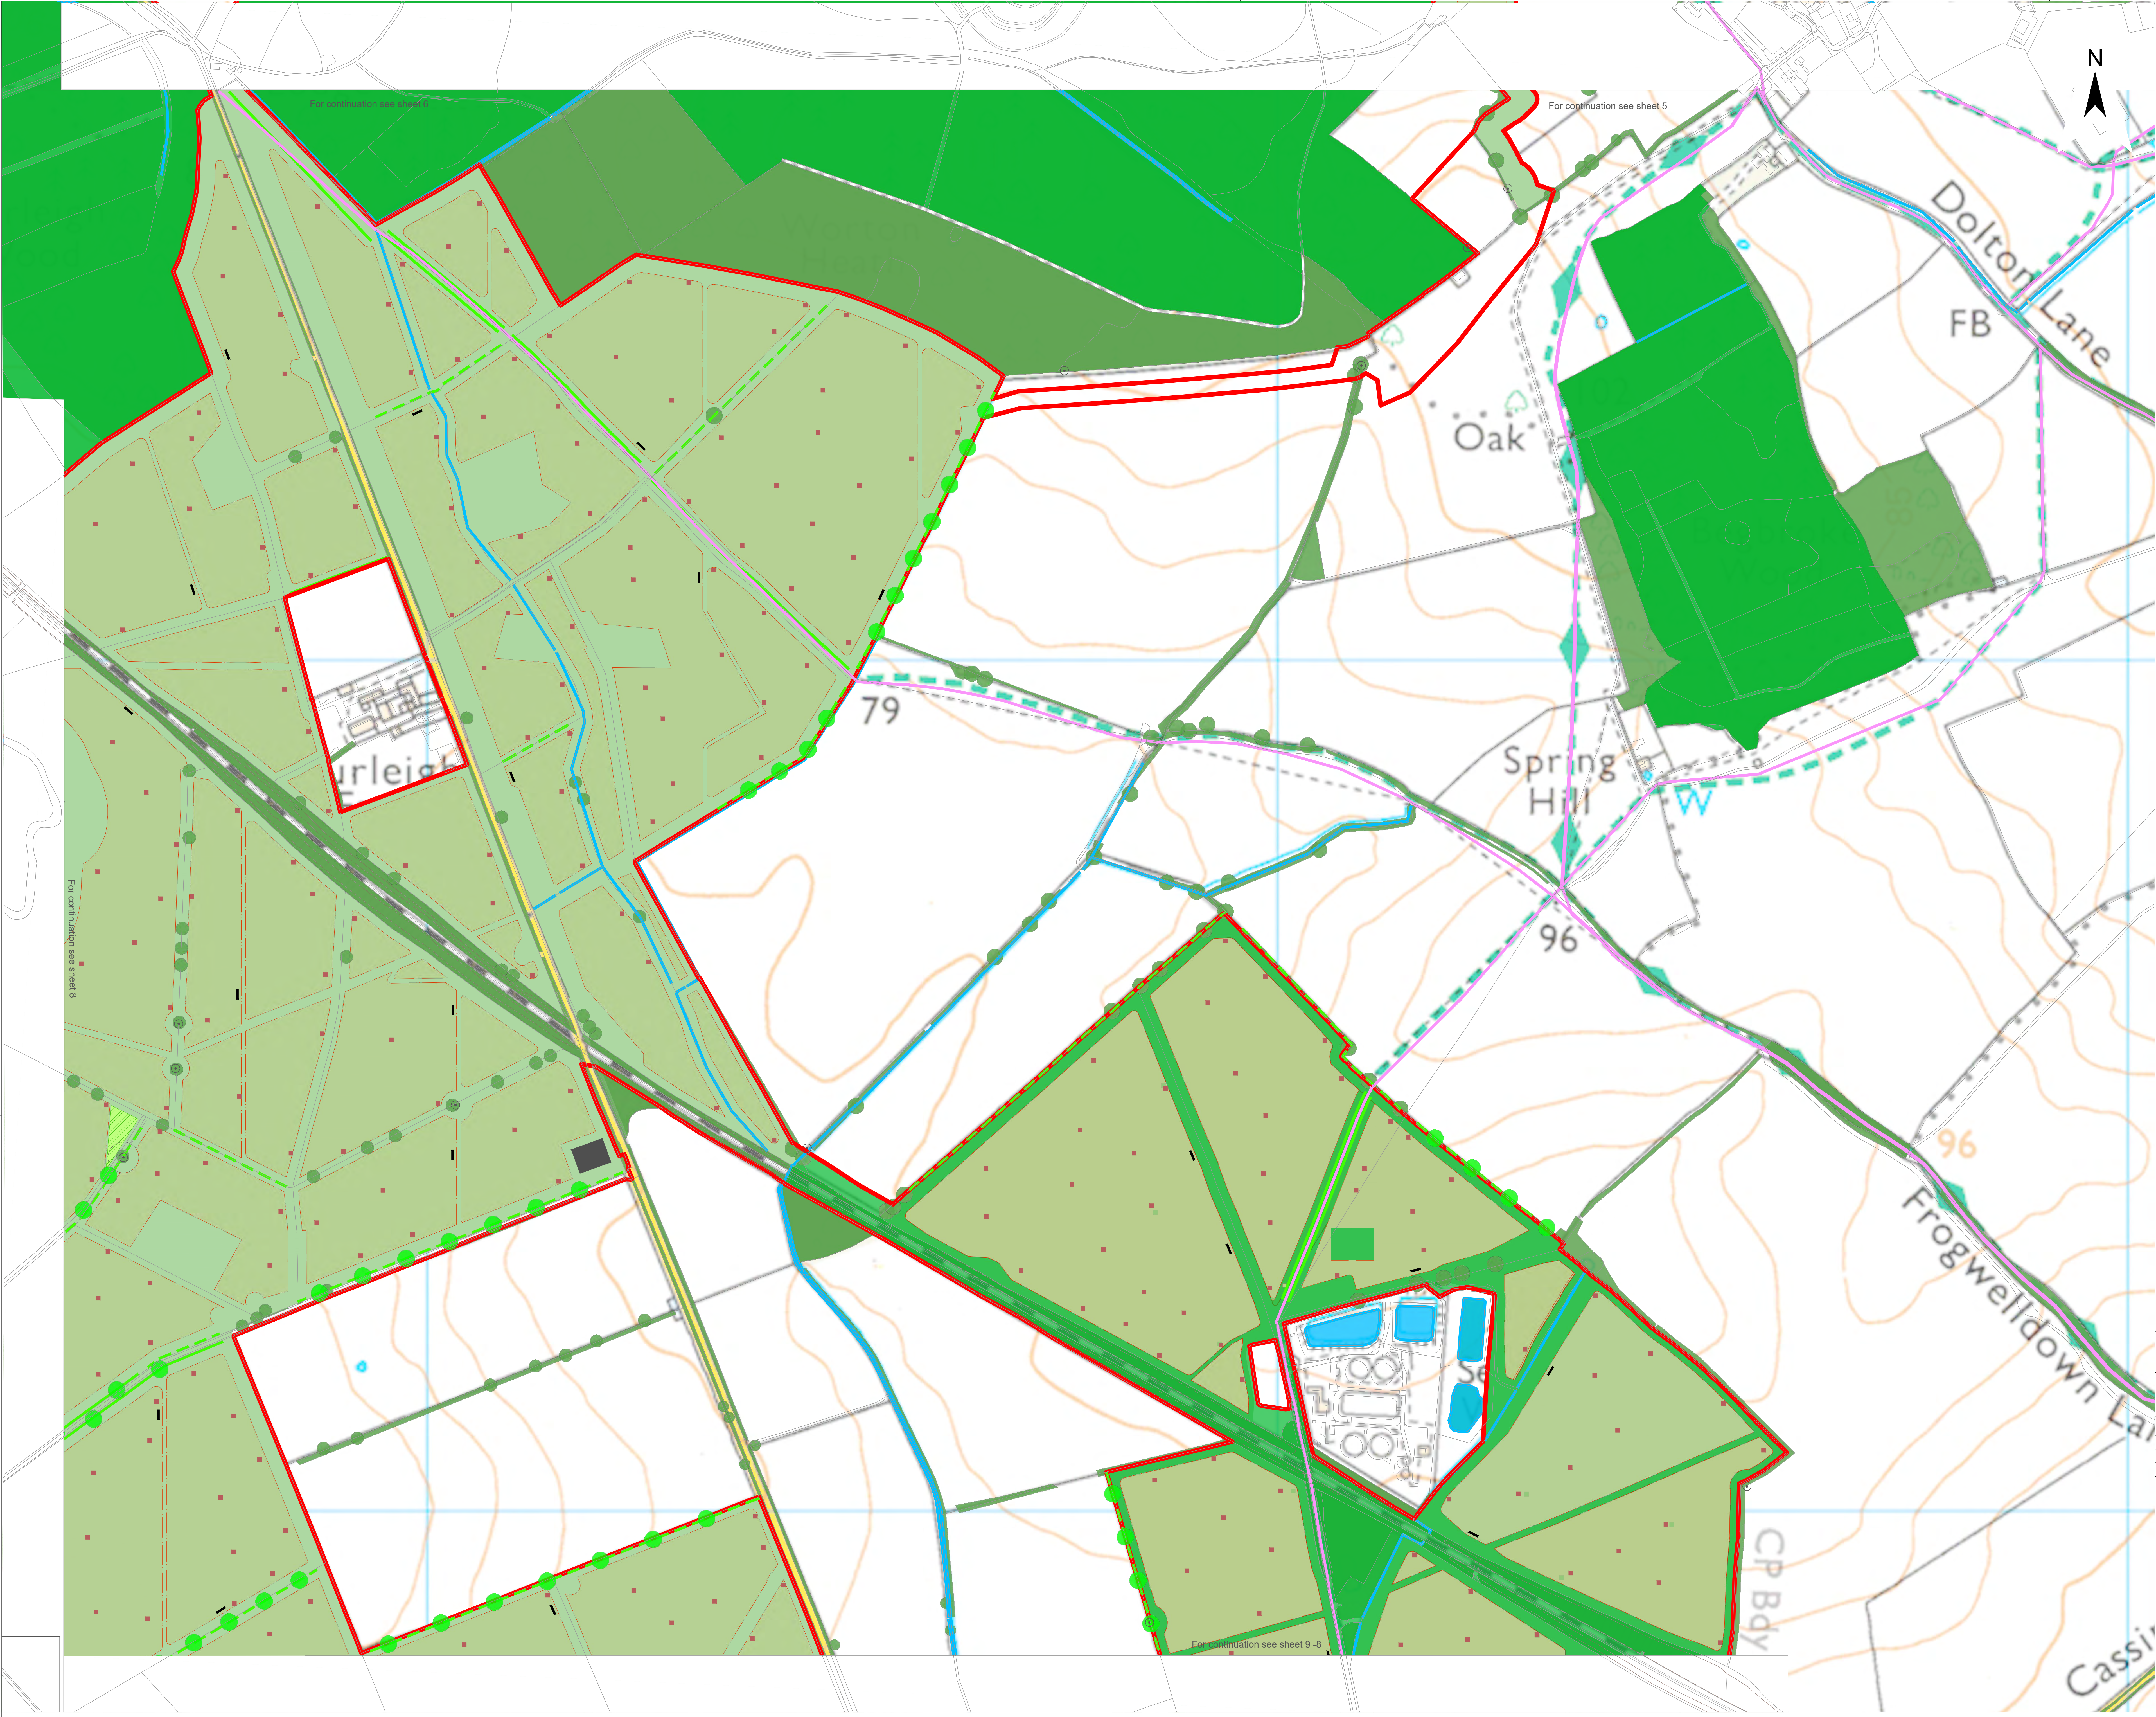

Legend

Order Limit

Existing Landscape Elements

Ancient Woodland

Mature Woodland / Scrub

Existing Tree or Small Group of Trees

Hedgerow

Watercourse

Public Right of Way

Veteran tree

Proposed Landscape Elements *

Areas of grassland beneath solar arrays **

Areas of grassland not beneath solar arrays **

New Hedgerow

Reinforced Hedgerow

Indicative Area for New Tree Planting

Woodland

Buffer strip

Skylark Plot

PCS Units

Project Substation

* Proposed Landscape areas are indicative
** Areas of grassland beneath (not beneath solar arrays) are managed through conservation grazing, and to deliver BNG



3: Change Request 2						
2: Dead Line 2						
1: s51 Response						
A: DCO Submission						
Project				Status		
Botley West Solar Farm				Illustrative		
Id.	Changes	Date	Name		Date	Name
3	Revised	12.09.2025	M.Thorn	Edit	12.09.2025	M.Thorn
2	Revised	23.06.2025	M.Thorn	Check	12.09.2025	H.Trabelsi
1	Revised	31.01.2025	K. Lueken	Drawing No EN010147/APP/7.3.3 Rev.3		
A	Created	04.11.2024	V. Guskova			

Scale: 1:2500 at A0

Title Landscape, Ecology and Amenities Layer Plan Sheet 7 of 13

0 1000 2000 Meters

Photovoltaic Development Partners GmbH
Kurfürstendamm 52
10707 Berlin, Germany

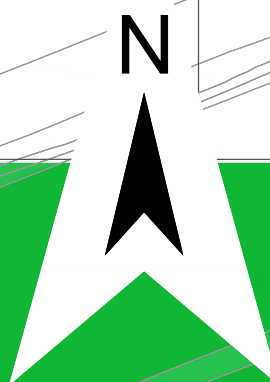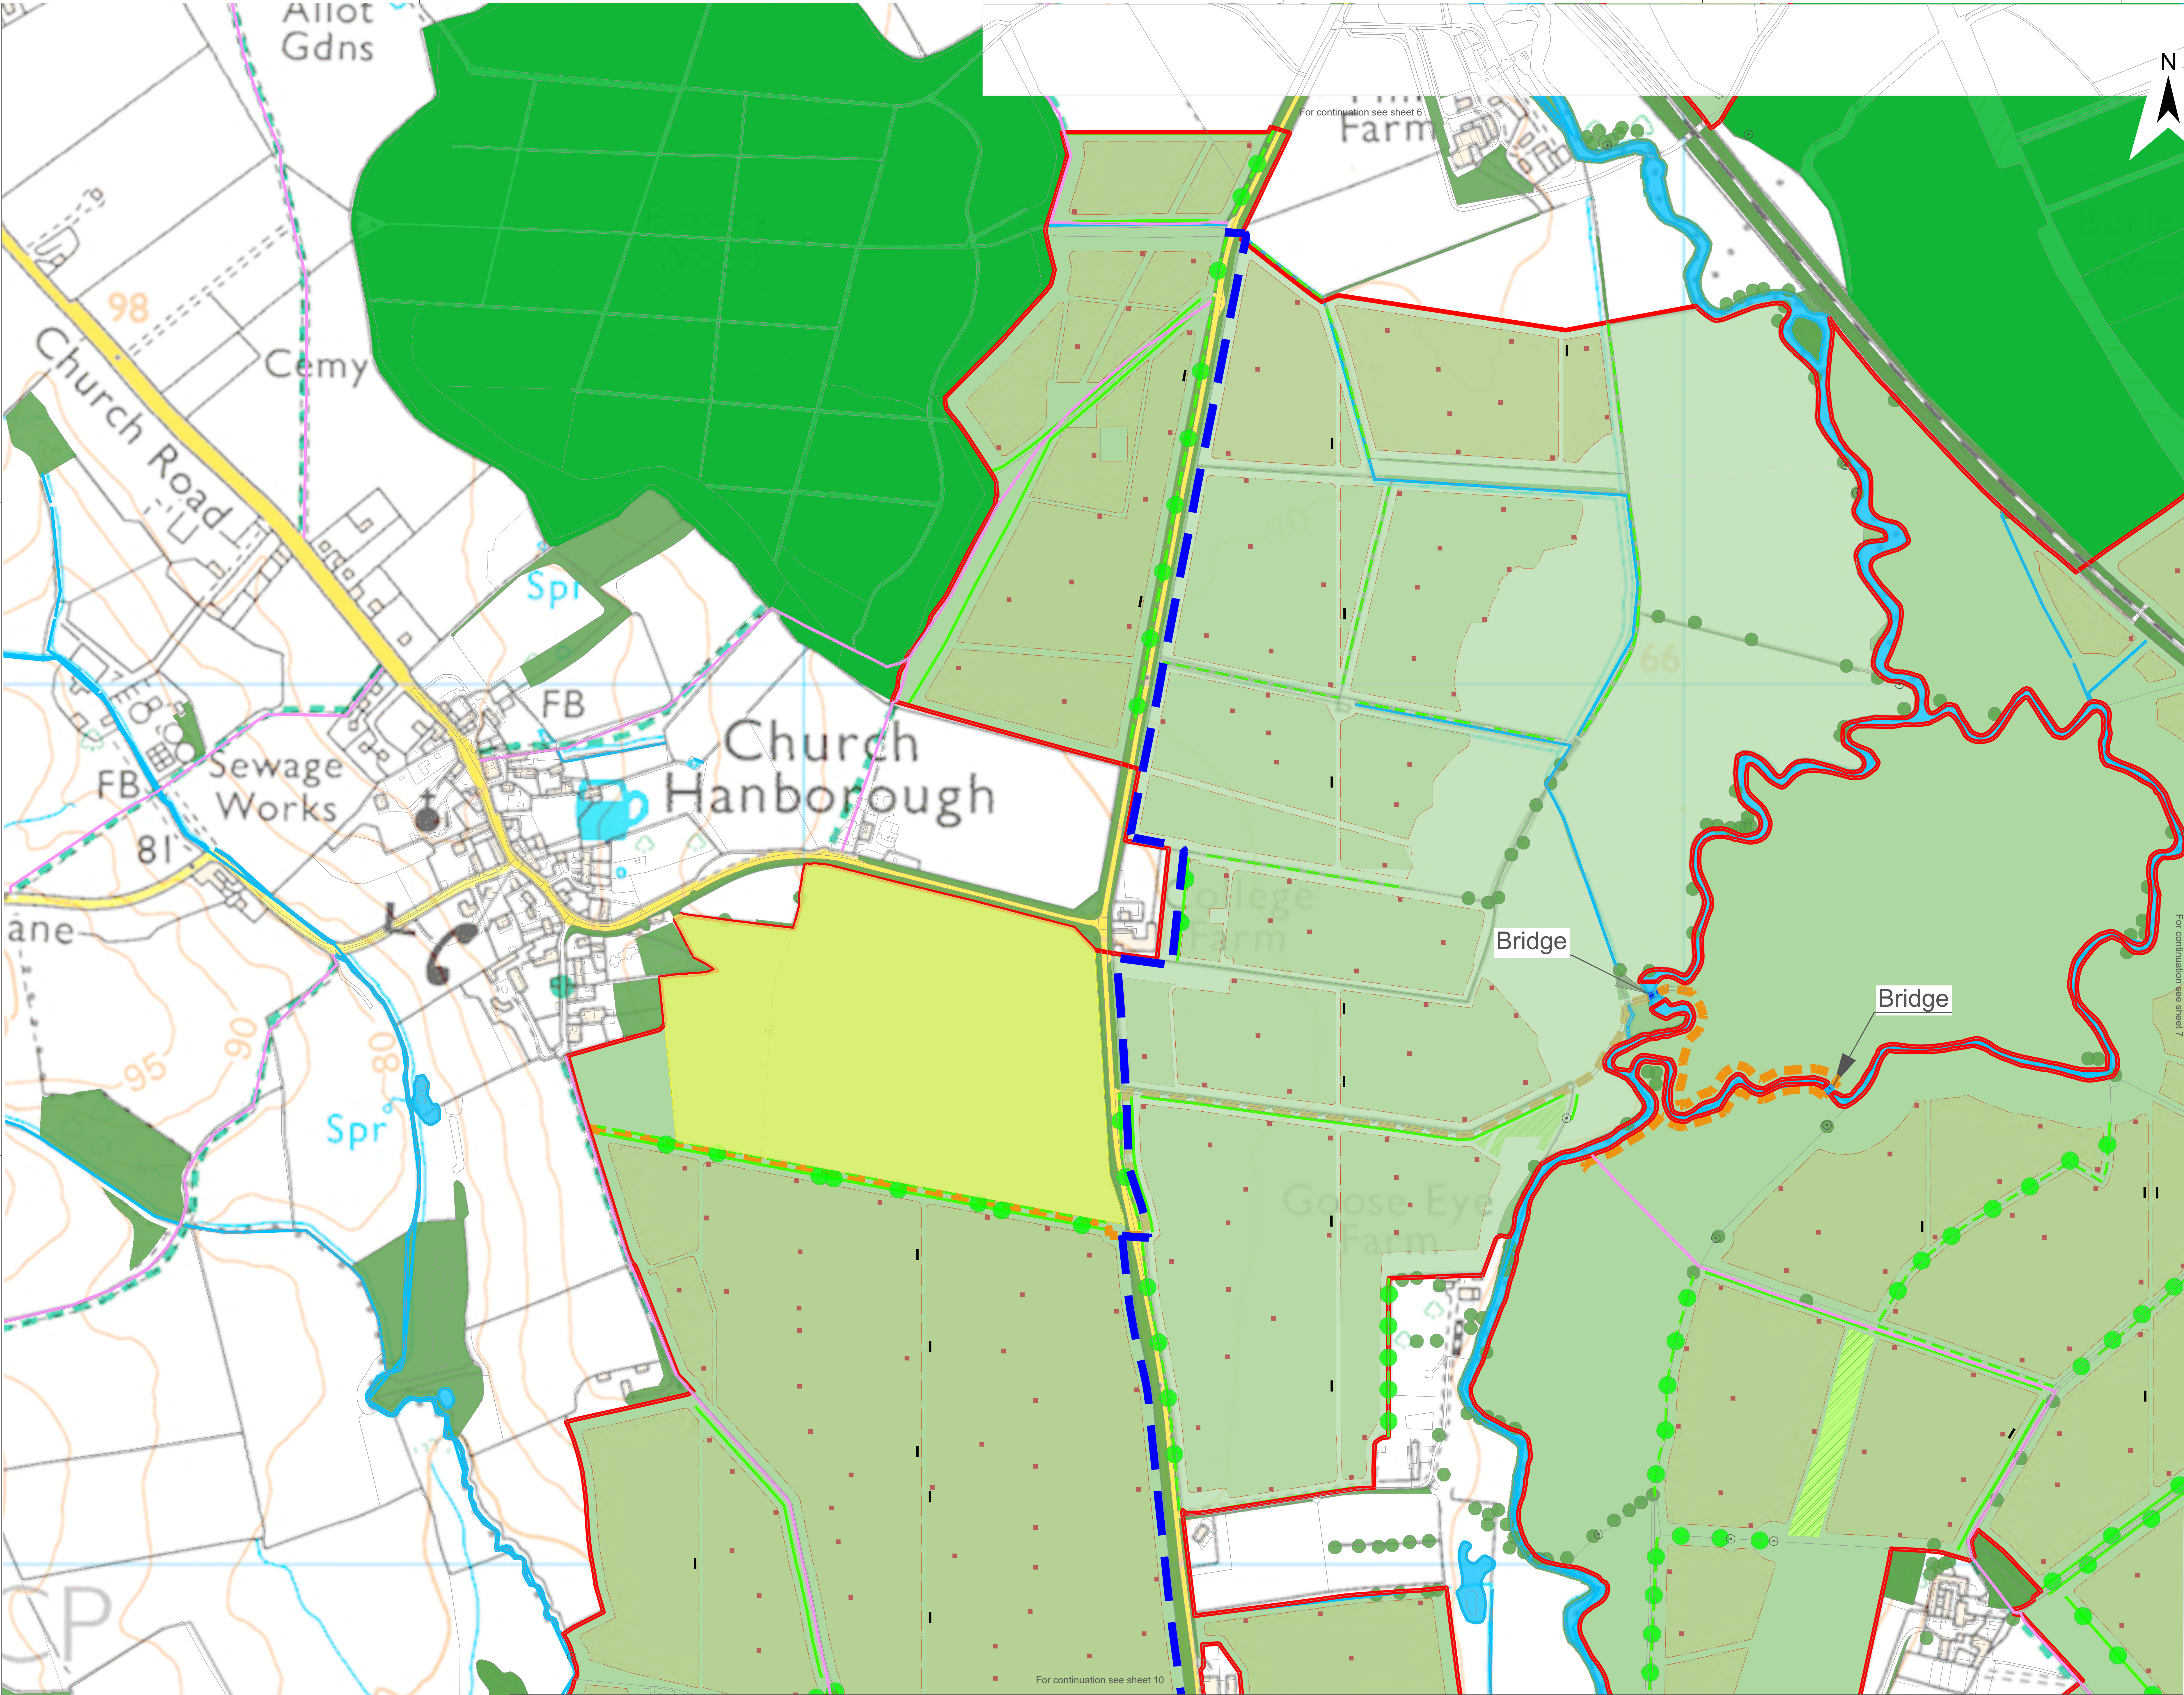

- Legend
- Order Limit
- Existing Landscape Elements
- Ancient Woodland
 - Mature Woodland / Scrub
 - Existing Tree or Smal Group of Trees
 - Hedgerow
 - Watercourse
 - Public Right of Way
 - Proposed Public Right of Way
 - Footbridge
 - Veteran tree
- Proposed Landscape Elements *
- Areas of grassland beneath solar arrays **
 - Areas of grassland not beneath solar arrays **
 - Land Available for Community Food Growing Area
 - New Hedgerow
 - Reinforced Hedgerow
 - Indicative Area for New Tree Planting
 - Cycle Path
 - Woodland
 - Skylark Plot
 - PCS Units


* Proposed Landscape areas are indicative
** Areas of grassland beneath (not beneath solar arrays) are managed through conservation grazing, and to deliver BNG

3: Change Request 2					
2: Dead Line 2					
1: s51 Response					
A: DCO Submission					
Project			Status		
Botley West Solar Farm			Illustrative		
Id. Changes		Date	Name		
				Date	Name
				Edit	
3	Revised	12.09.2025	M.Thorn	Check	12.09.2025 M.Thorn
2	Revised	23.06.2025	M.Thorn		
1	Revised	31.01.2025	K. Lueken		
A	Created	04.11.2024	V. Guskova	Drawing No	EN010147/APP/7.3.3 Rev.3

Scale: 1:2500 at A0

Title Landscape, Ecology and Amenities Layer Plan Sheet 8 of 13

0 1000 2000 Meters

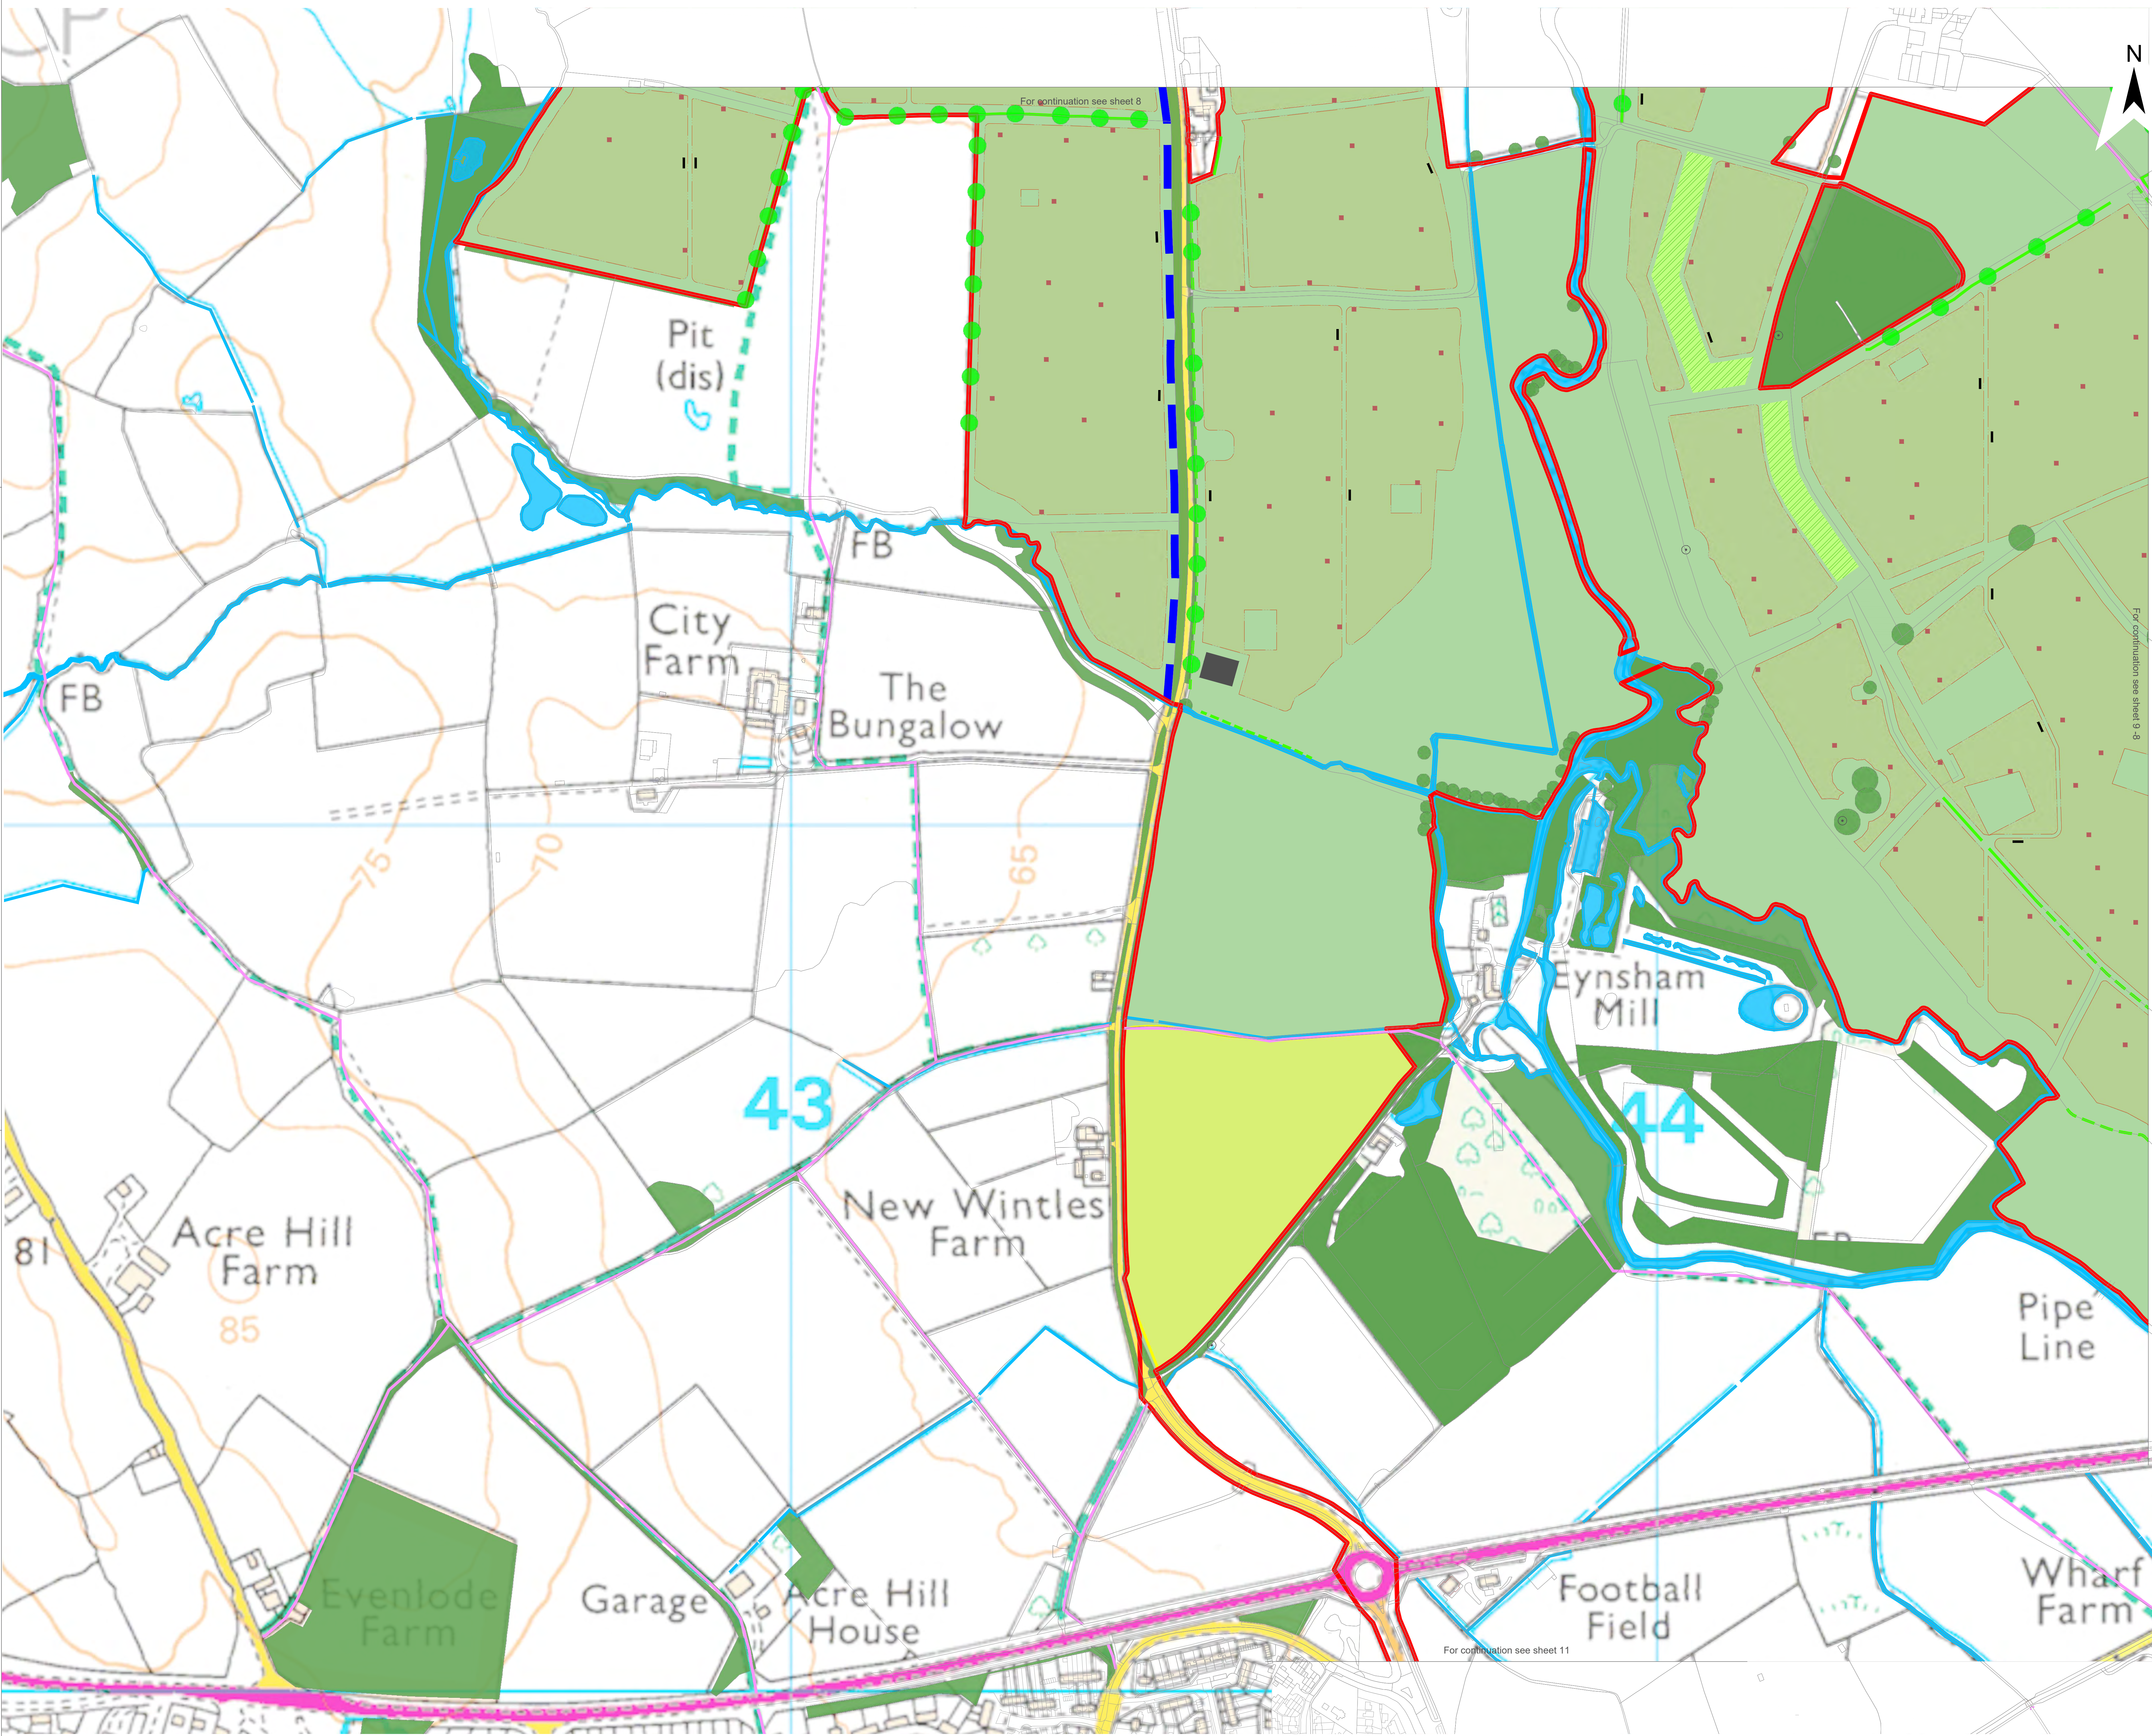

- Legend
- Order Limit
- Existing Landscape Elements
- Ancient Woodland
 - Mature Woodland / Scrub
 - Existing Tree or Small Group of Trees
 - Hedgerow
 - Watercourse
 - Public Right of Way
 - Veteran tree
- Proposed Landscape Elements *
- Areas of grassland beneath solar arrays **
 - Areas of grassland not beneath solar arrays **
 - Land Available for Community Food Growing Area
 - New Hedgerow
 - Reinforced Hedgerow
 - Indicative Area for New Tree Planting
 - Woodland
 - Cycle Path
 - Buffer strip
 - Skylark Plot
 - PCS Units
 - Project Substation


* Proposed Landscape areas are indicative
** Areas of grassland beneath (not beneath solar arrays) are managed through conservation grazing, and to deliver BNG


- 3: Change Request 2
2: Dead Line 2
1: s51 Response
A: DCO Submission

Project				Status		
Botley West Solar Farm				Illustrative		
Id.	Changes	Date	Name		Date	Name
3	Revised	12.09.2025	M.Thorn	Edit	12.09.2025	M.Thorn
2	Revised	23.06.2025	M.Thorn	Check	12.09.2025	H.Trabelsi
1	Revised	31.01.2025	K. Lueken	Drawing No EN010147/APP/7.3.3 Rev.3		
A	Created	04.11.2024	V. Guskova			

Scale: 1:2500 at A0

Title Landscape, Ecology and Amenities Layer Plan
Sheet 10 of 13

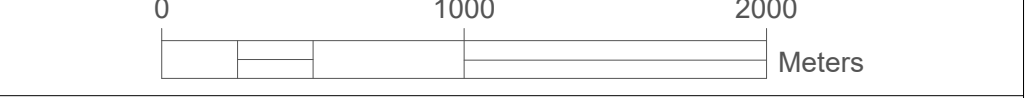

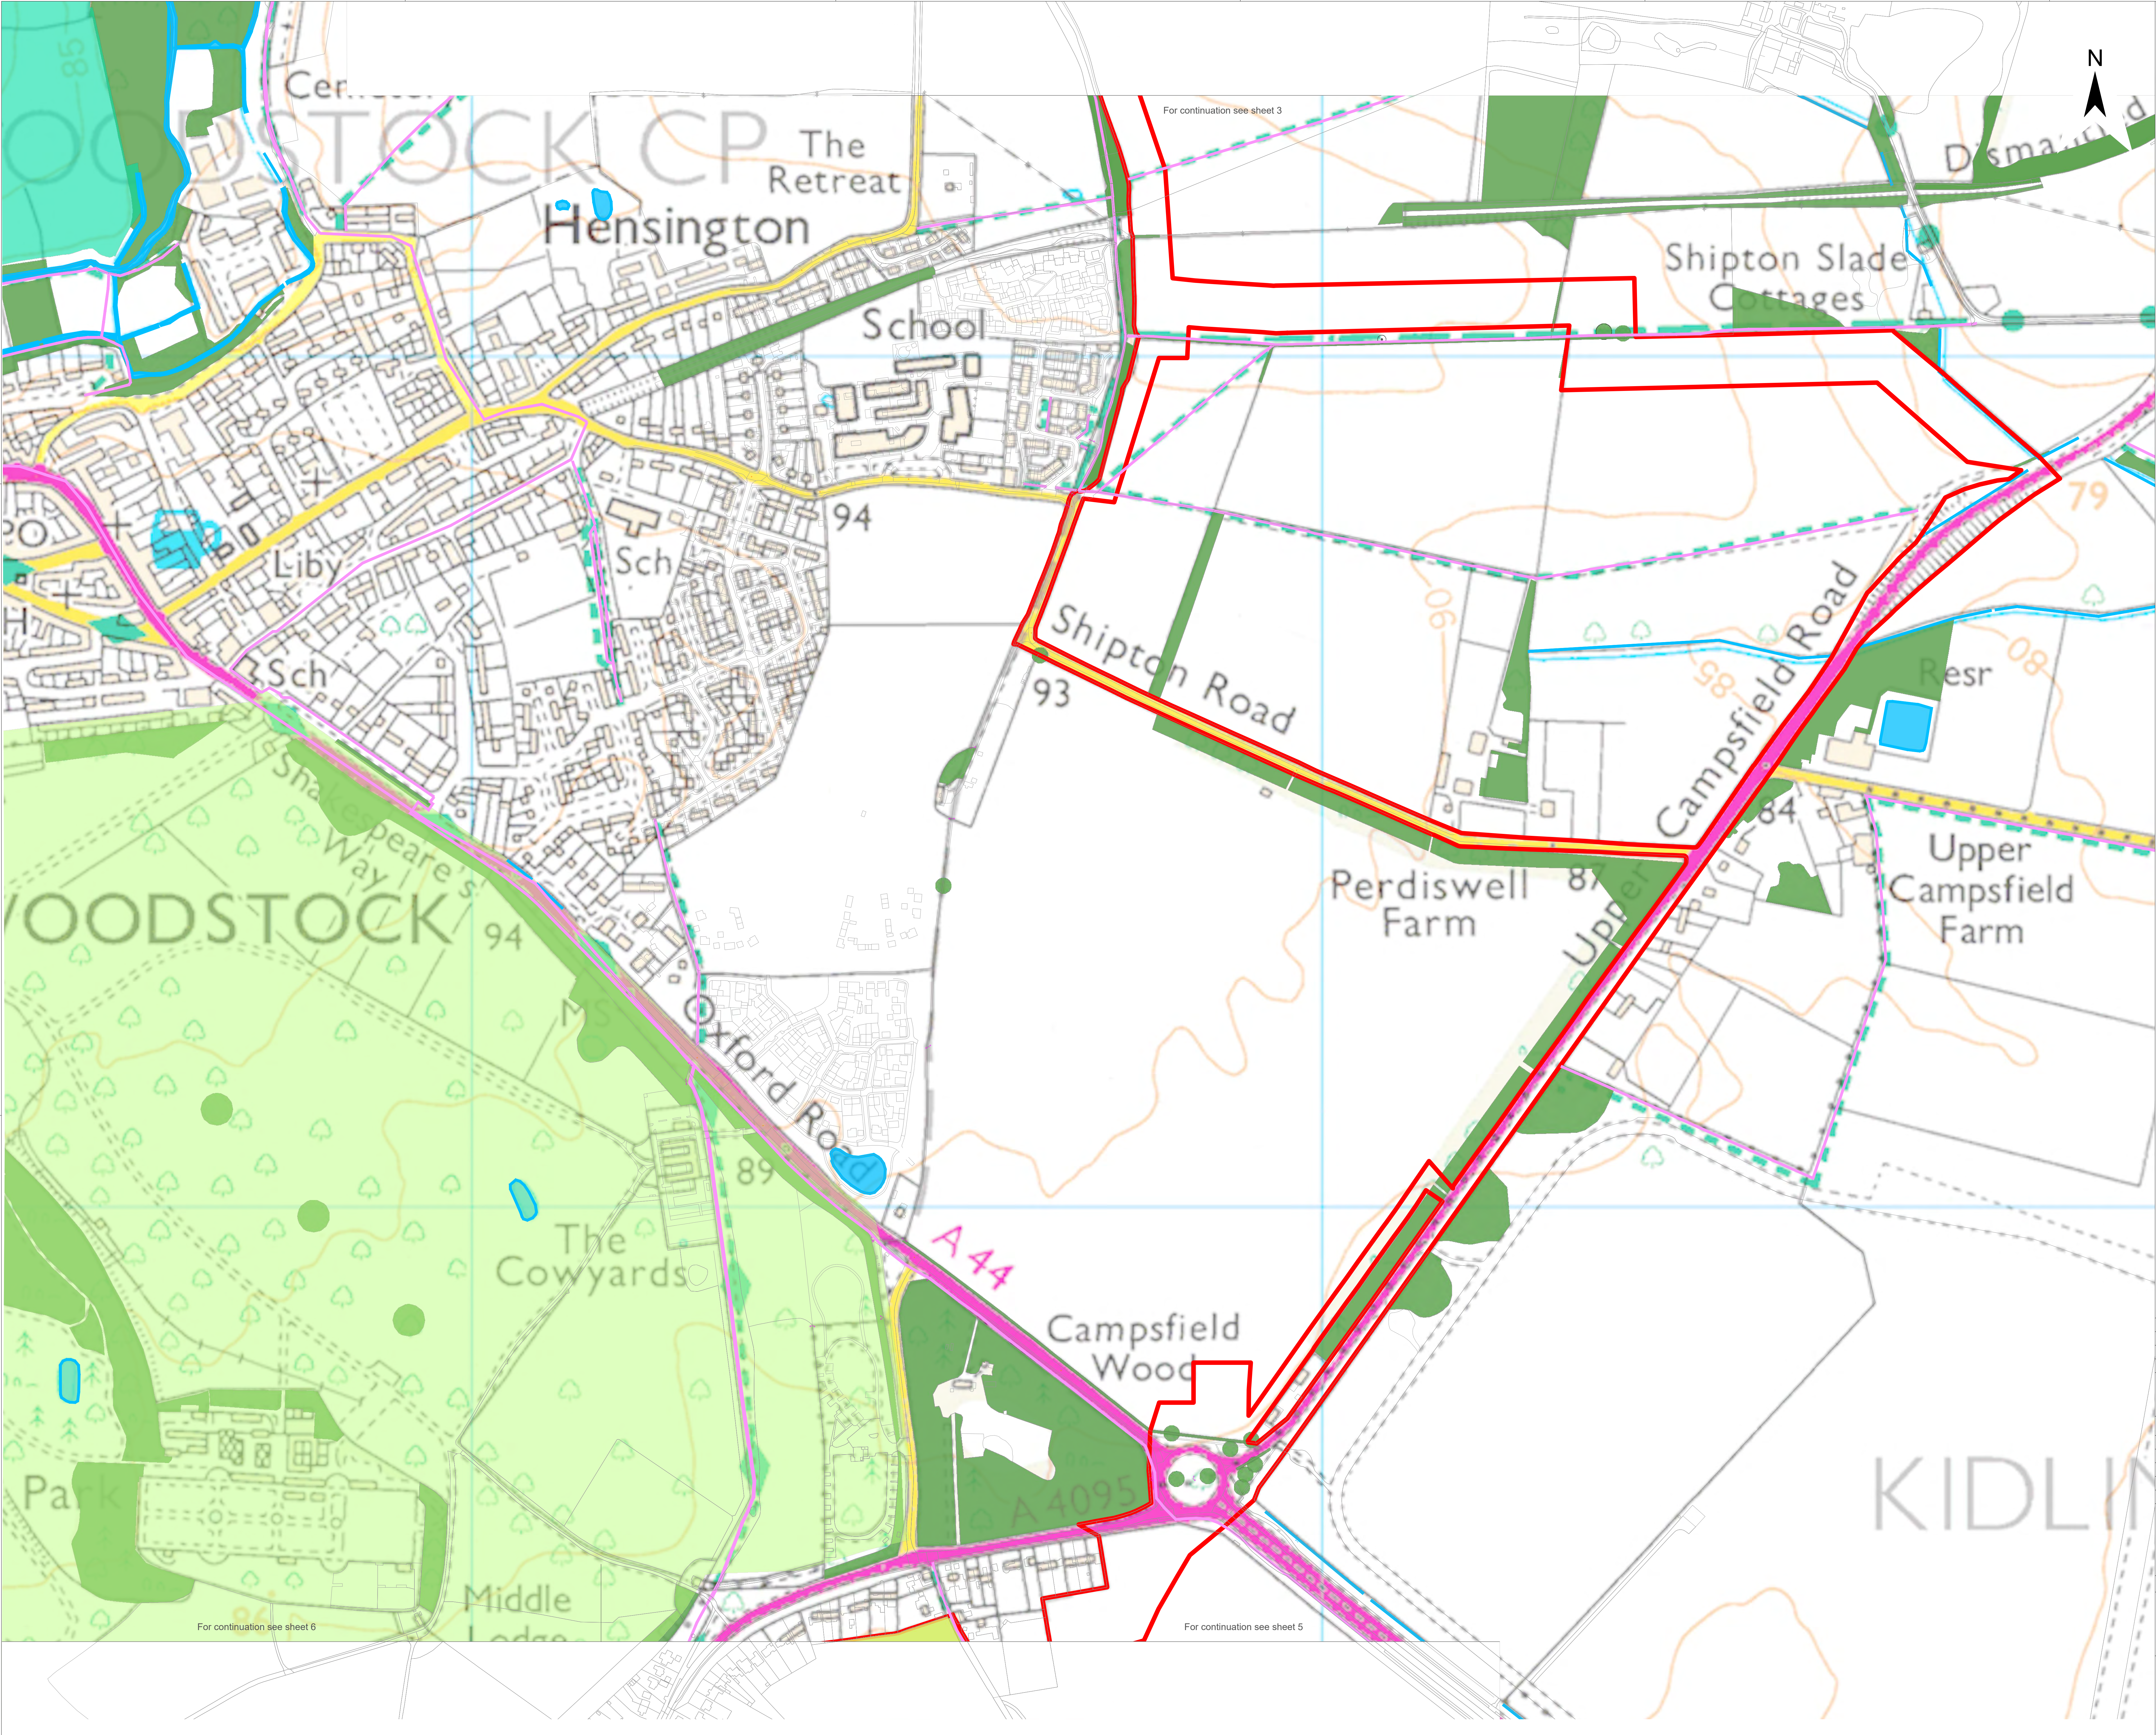

Legend

Order Limit

Existing Landscape Elements

Mature Woodland / Scrub

Existing Tree or Small Group of Trees

Hedgerow

Watercourse

Young Woodland

Public Right of Way

Veteran tree

Proposed Landscape Elements *

Areas of grassland beneath solar arrays **

Areas of grassland not beneath solar arrays **

Land Available for Community Food Growing Area

New Hedgerow

Indicative Area for New Tree Planting

Skylark Plot

Parks and Gardens

Order Limit

Mature Woodland / Scrub

Existing Tree or Small Group of Trees

Hedgerow

Watercourse

Young Woodland

Public Right of Way

Veteran tree

Areas of grassland beneath solar arrays **

Areas of grassland not beneath solar arrays **

Land Available for Community Food Growing Area

New Hedgerow

Indicative Area for New Tree Planting

Skylark Plot

Parks and Gardens

* Proposed Landscape areas are indicative

** Areas of grassland beneath (not beneath solar arrays) are managed through conservation grazing, and to deliver BNG

3: Change Request 2

2: Dead Line 2

1: s51 Response

A: DCO Submission

Project

Status

Botley West Solar Farm

Illustrative

Id. Changes Date Name

Edit Date Name

3 Revised 12.09.2025 M.Thorn

Check 12.09.2025 H.Trabelsi

2 Revised 23.06.2025 M.Thorn

1 Revised 31.01.2025 K. Lueken

A Created 04.11.2024 V. Guskova

Drawing No

EN010147/APP/7.3.3 Rev.3

Scale: 1:2500 at A0

Title

Landscape, Ecology and Amenities Layer Plan

Sheet 4 of 13


0 1000 2000 Meters

PHOTOVOLT DEVELOPMENT PARTNERS

Photovolt Development Partners GmbH

Kurfürstendamm 52

10707 Berlin, Germany

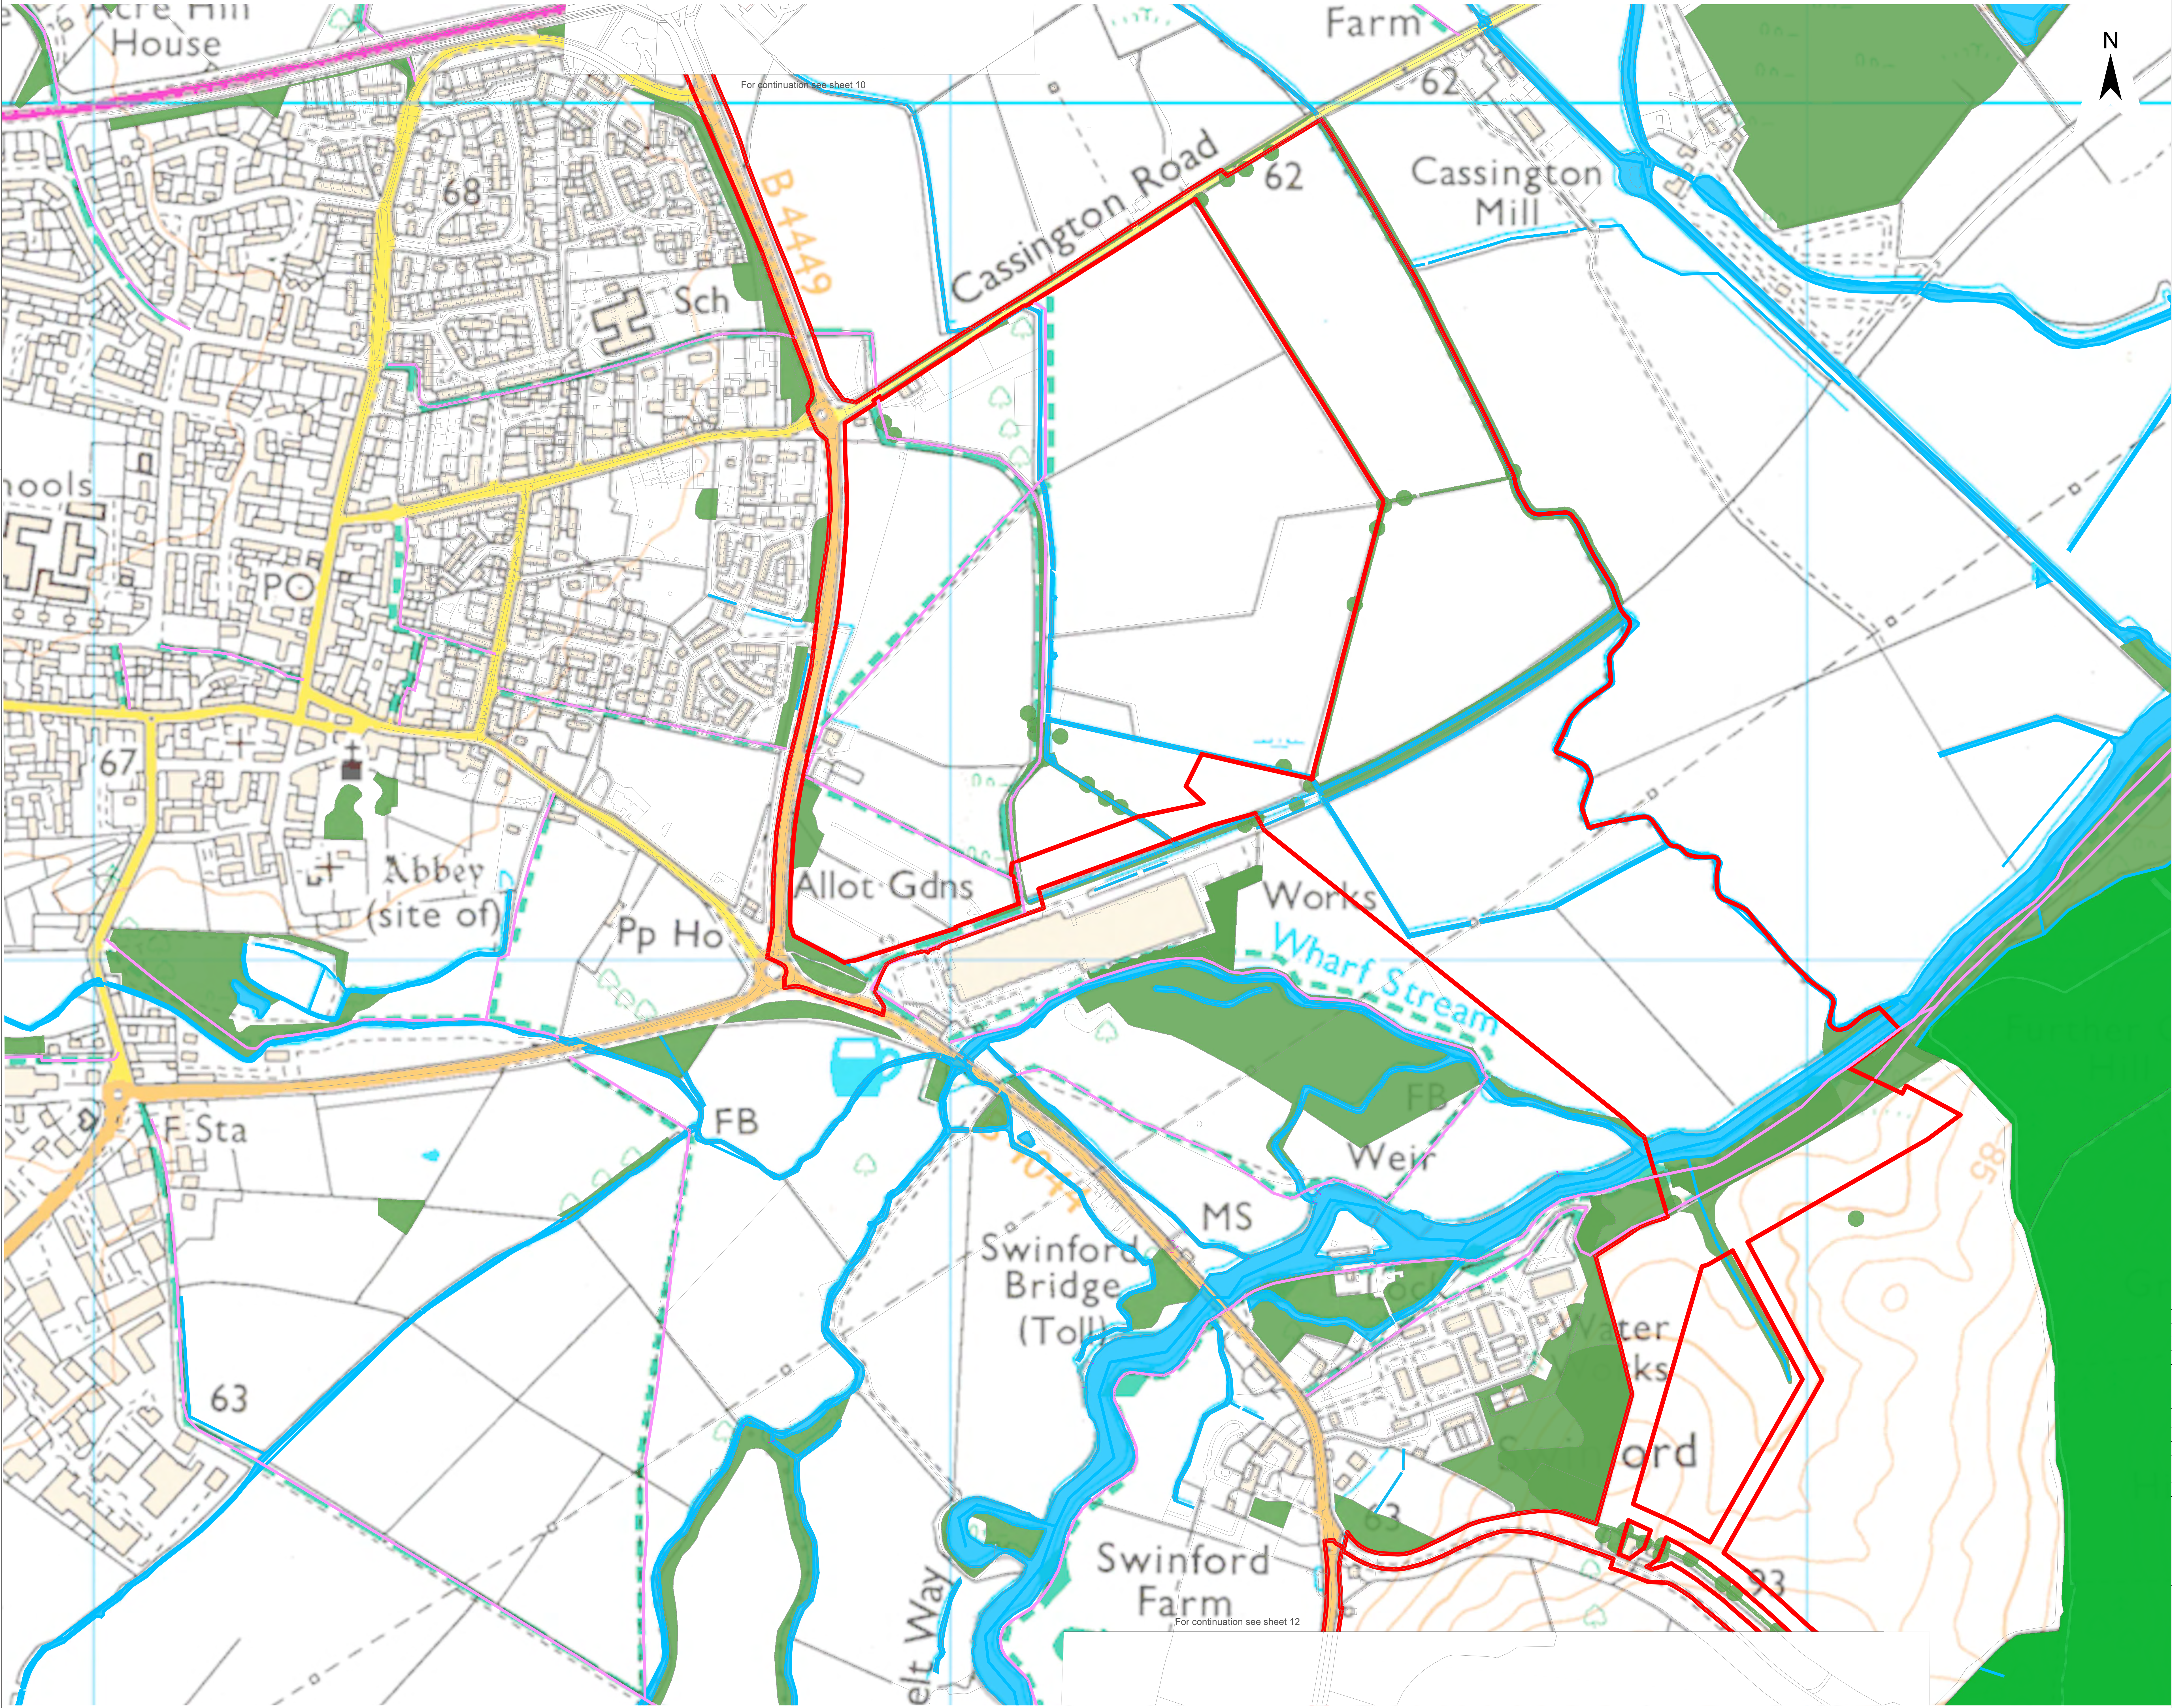


- Legend
- Order Limit
- Existing Landscape Elements
- Ancient Woodland
 - Mature Woodland / Scrub
 - Existing Tree or Smal Group of Trees
 - Hedgerow
 - Watercourse
 - Public Right of Way


3: Change Request 2					
2: Dead Line 2					
1: s51 Response					
A: DCO Submission					
Project			Status		
Botley West Solar Farm			Illustrative		
Id.	Changes	Date	Name		
				Date	Name
				Edit	
3	Revised	12.09.2025	M.Thorn	12.09.2025	M.Thorn
2	Revised	23.06.2025	M.Thorn	12.09.2025	H.Trabelsi
1	Revised	31.01.2025	K. Lueken		
A	Created	04.11.2024	V. Guskova	Drawing No	EN010147/APP/7.3.3 Rev.3

Scale: 1:2500 at A0

Title Landscape, Ecology and Amenities Layer Plan Sheet 11 of 13

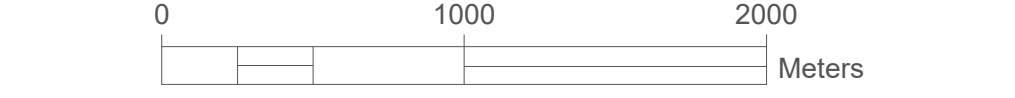

Photovoltaik Development Partners GmbH
Kurfürstendamm 52
10707 Berlin, Germany

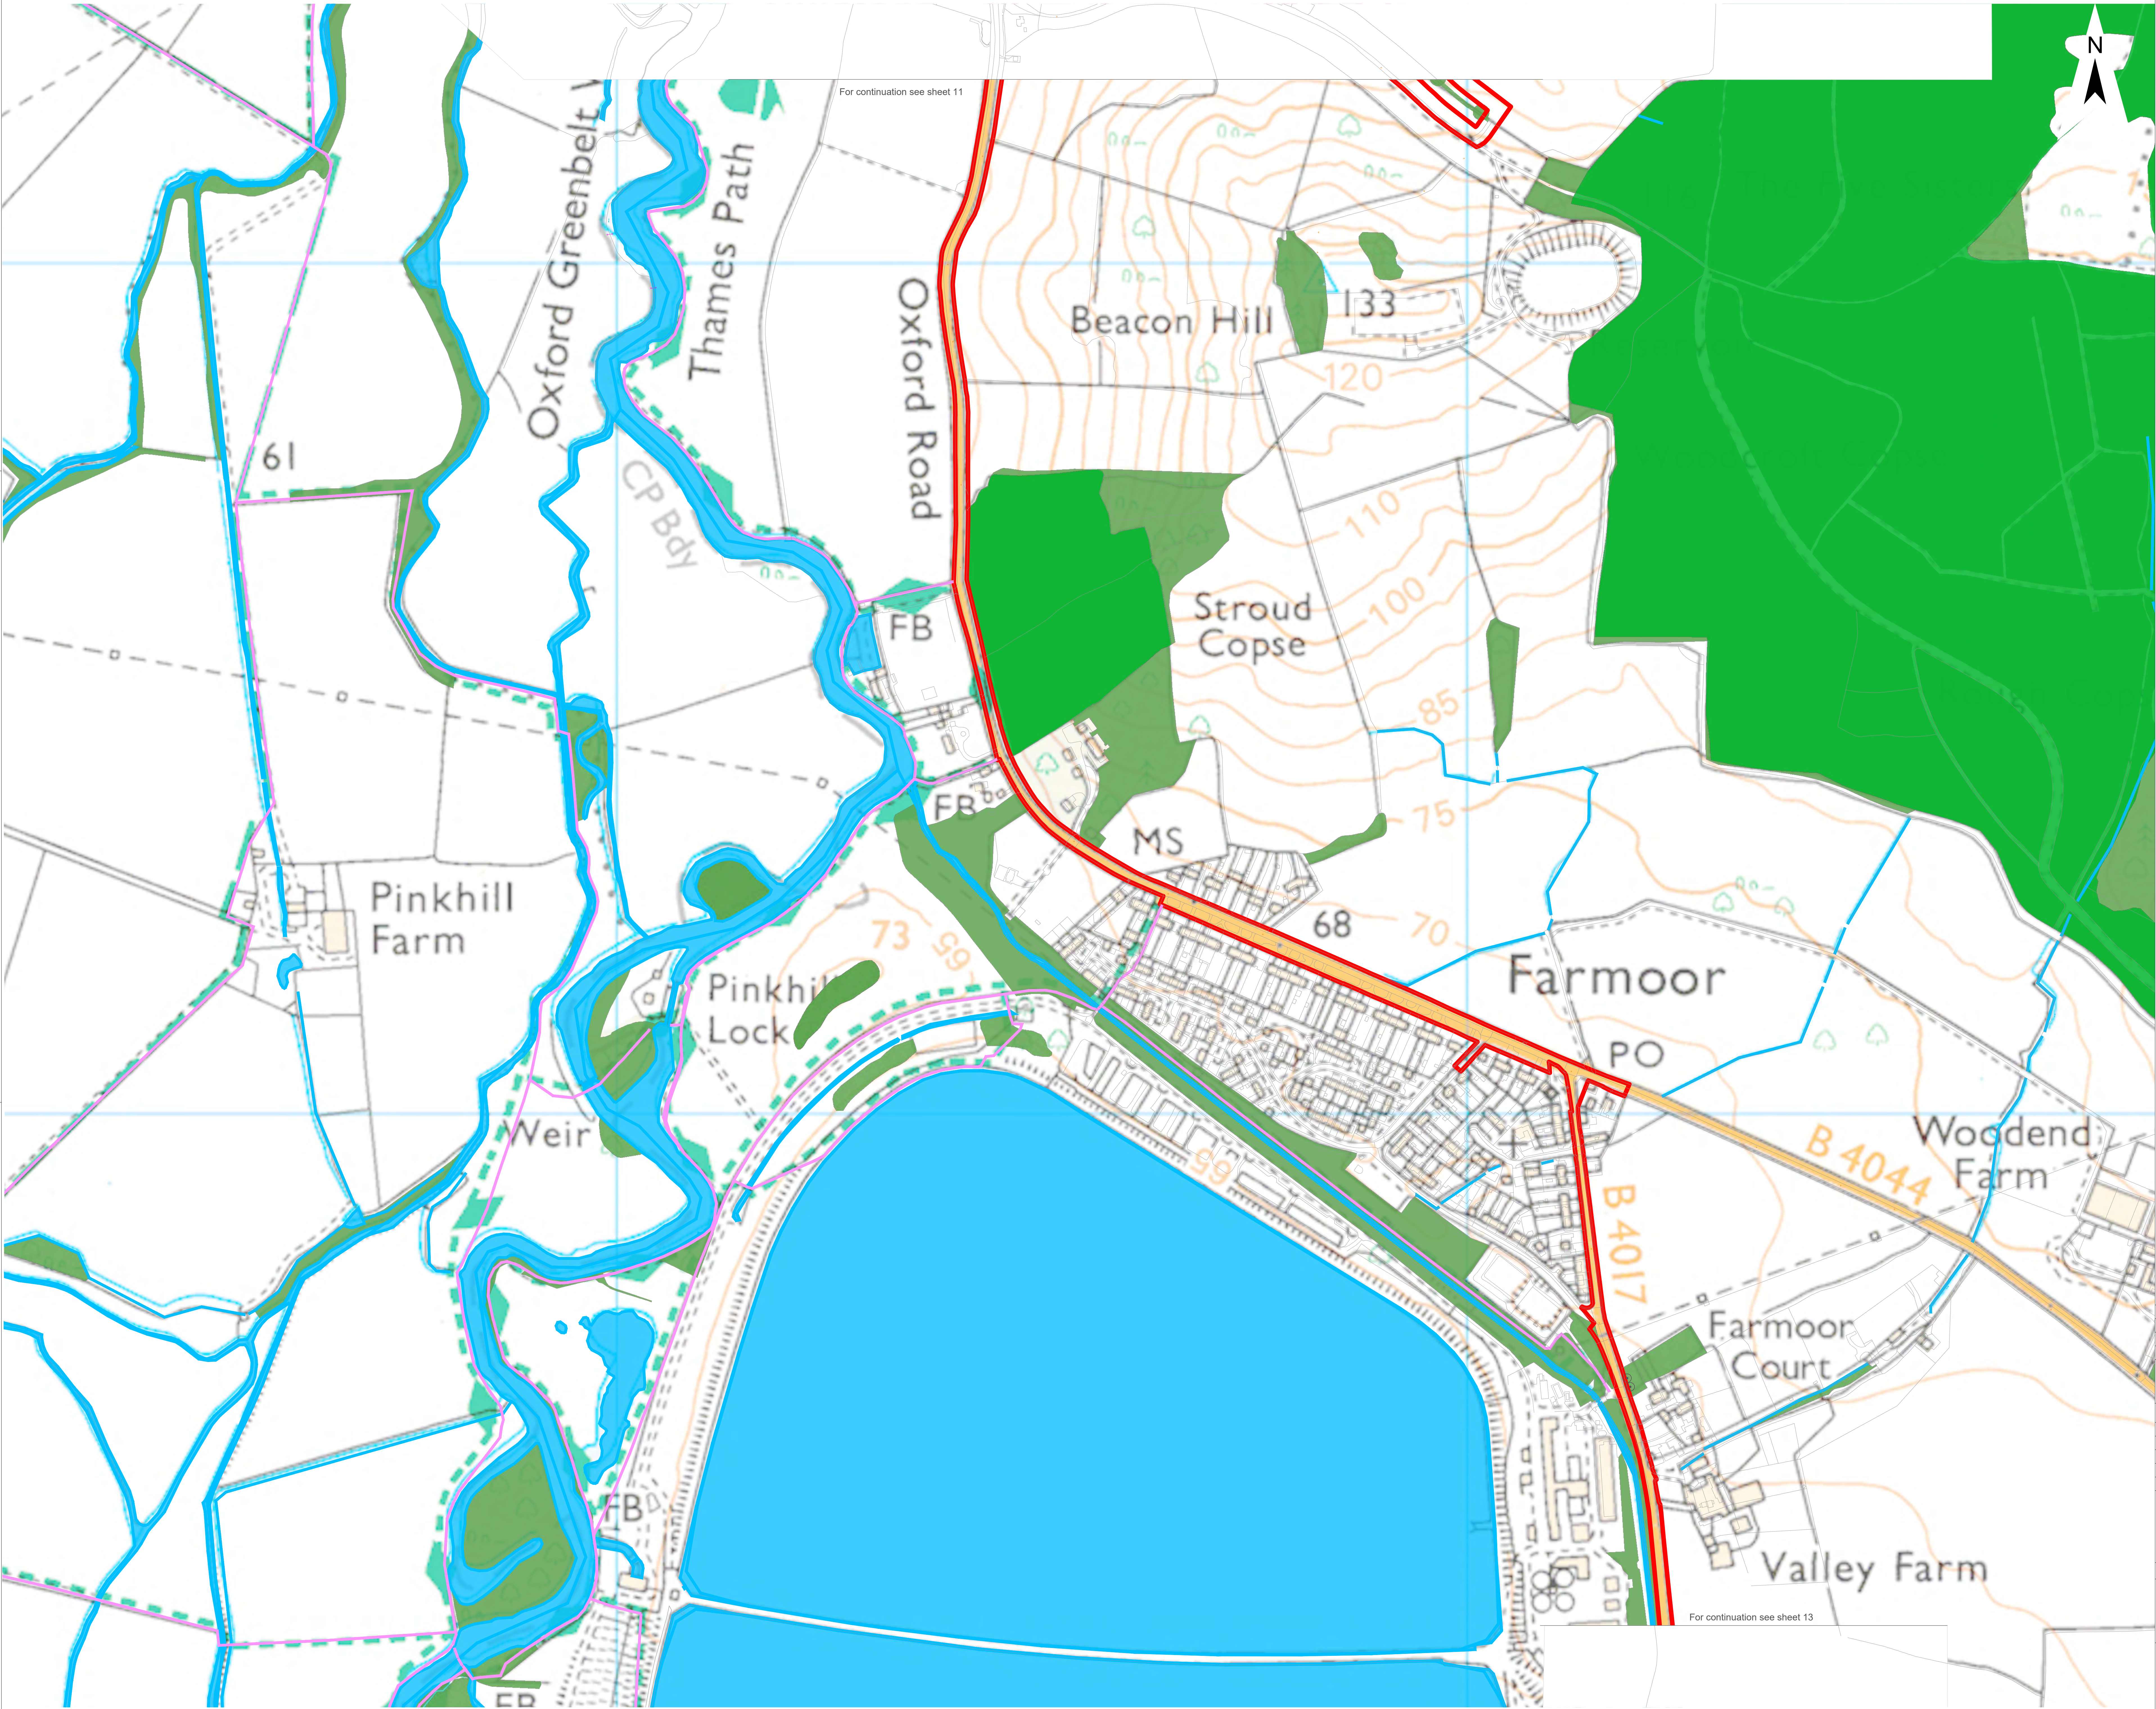

- Legend
- Order Limit
- Existing Landscape Elements
- Ancient Woodland
 - Mature Woodland / Scrub
 - Existing Tree or Smal Group of Trees
 - Hedgerow
 - Watercourse
 - Public Right of Way

3: Change Request 2

2: Dead Line 2

1: s51 Response

A: DCO Submission

Project				Status		
Botley West Solar Farm				Illustrative		
Id.	Changes	Date	Name		Date	Name
3	Revised	12.09.2025	M.Thorn	Edit	12.09.2025	M.Thorn
2	Revised	23.06.2025	M.Thorn	Check	12.09.2025	H.Trabelsi
1	Revised	31.01.2025	K. Lueken	Drawing No	EN010147/APP7.3.3 Rev.3	
A	Created	04.11.2024	V. Guskova			

Scale: 1:2500 at A0

Title Landscape, Ecology and Amenities Layer Plan Sheet 12 of 13

0 1000 2000 Meters

Photovoltaik Development Partners GmbH
Kurfürstendamm 52
10707 Berlin, Germany

