


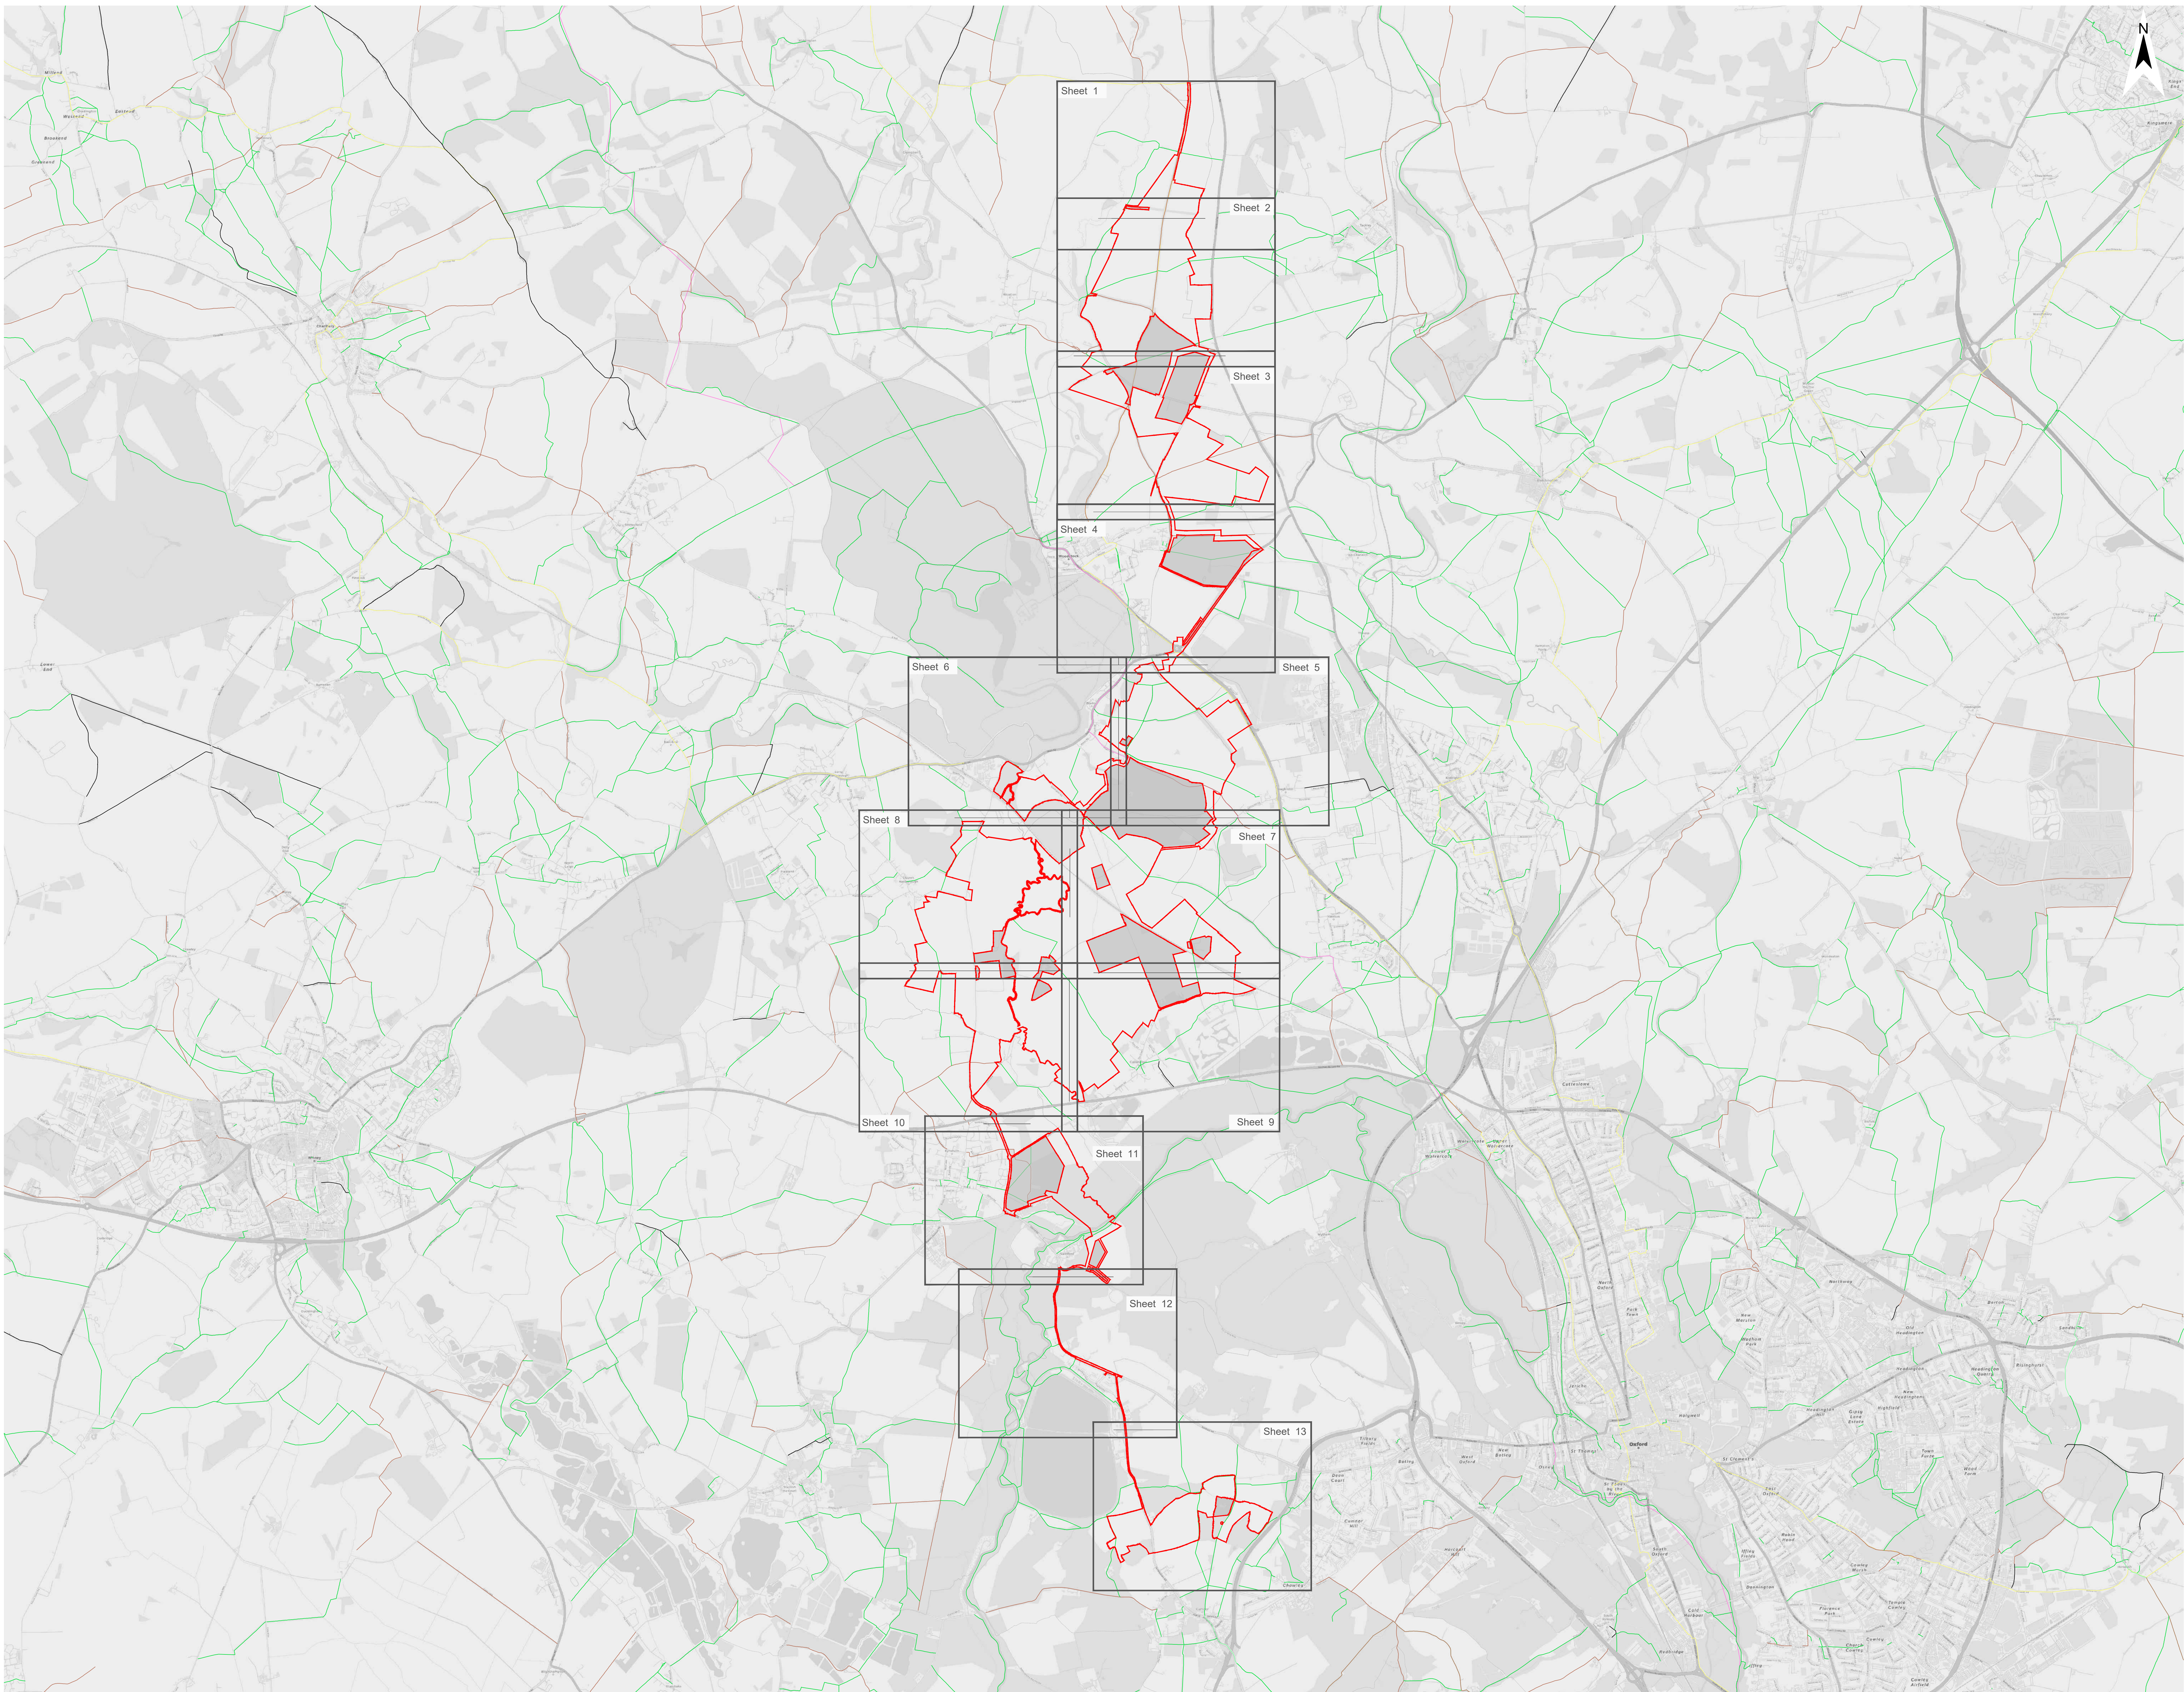

- Legend
- Order Limits
 - Inset Plan
 - Areas outside of Order Limits
 - Footpath
 - Bridleway
 - Oxford Green Belt Way
 - Shakespeare's Way
 - National Cycling Route No. 5 (NCR5)

2. Change Request 2						
1. 4th Response						
A. ISO Submission						
Project			Status			
Boley West Solar Farm			Final			
Id.	Changes	Date	Name	Date	Name	
1	Revised	12.09.2025	K. Lueken	12.09.2025	K. Lueken	
2	Revised	31.01.2025	K. Lueken	06.11.2024	D. Arndt	
A	Created	08.11.2024	K. Lueken	Drawing No	ENP10147WPP2.2 Rev 2	

APFP Regulation 5(2)(k)

Scale 1: 25000 at A0

Title Streets, Access and Rights of Way Plans Overview

0 500 1000 Meters

Photovoltaik Development Partners GmbH
Kurfürstendamm 52
10707 Berlin, Germany


The scale of the drawing is only valid for A0 format printing



Legend	
Site Location and Order Limits	
Areas outside of Order Limits	
Street works	
<u>Alteration of Streets</u>	
Permanent Alteration of Layout	
Temporary Alteration of Layout	
<u>Streets and Public Rights of Way</u>	
Streets to be temporarily closed	
Permanent use of motor vehicles over Public Rights of Way	 PMV-1
Temporary use of motor vehicles over Public Rights of Way	 TMV-1
Footpath	
Bridleway	
Oxford Green Belt Way	
Shakespeare's Way	
National Cycling Route No. 5 (NCR5)	
Proposed Cycling Path	
Public Rights of Way to be permanently closed and diverted	 PROW-CP-1
Public Rights of Way to be temporarily closed and diverted	 PROW-CT-1
Managed Crossing of PROW Diversions	
<u>Diversions</u>	
Temporary/Permanent Diversion (Footpath)	
Temporary/Permanent Diversion (Bridleway)	
<u>Access to Works</u>	
Permanent Means of Access	 PA-1
Temporary Means of Access	 TA-1
Segregated Access	 SA-1
Path Reference	 134/2/10

Abbreviations:


- SW- Street works
- ASP- Permanent alteration of street layout
- AST- Temporary alteration of street layout
- SCT - Temporary closed streets
- PROW_N - Proposed diversion to existing PROW
- TD - Temporary Diversion
- PD - Permanent Diversion

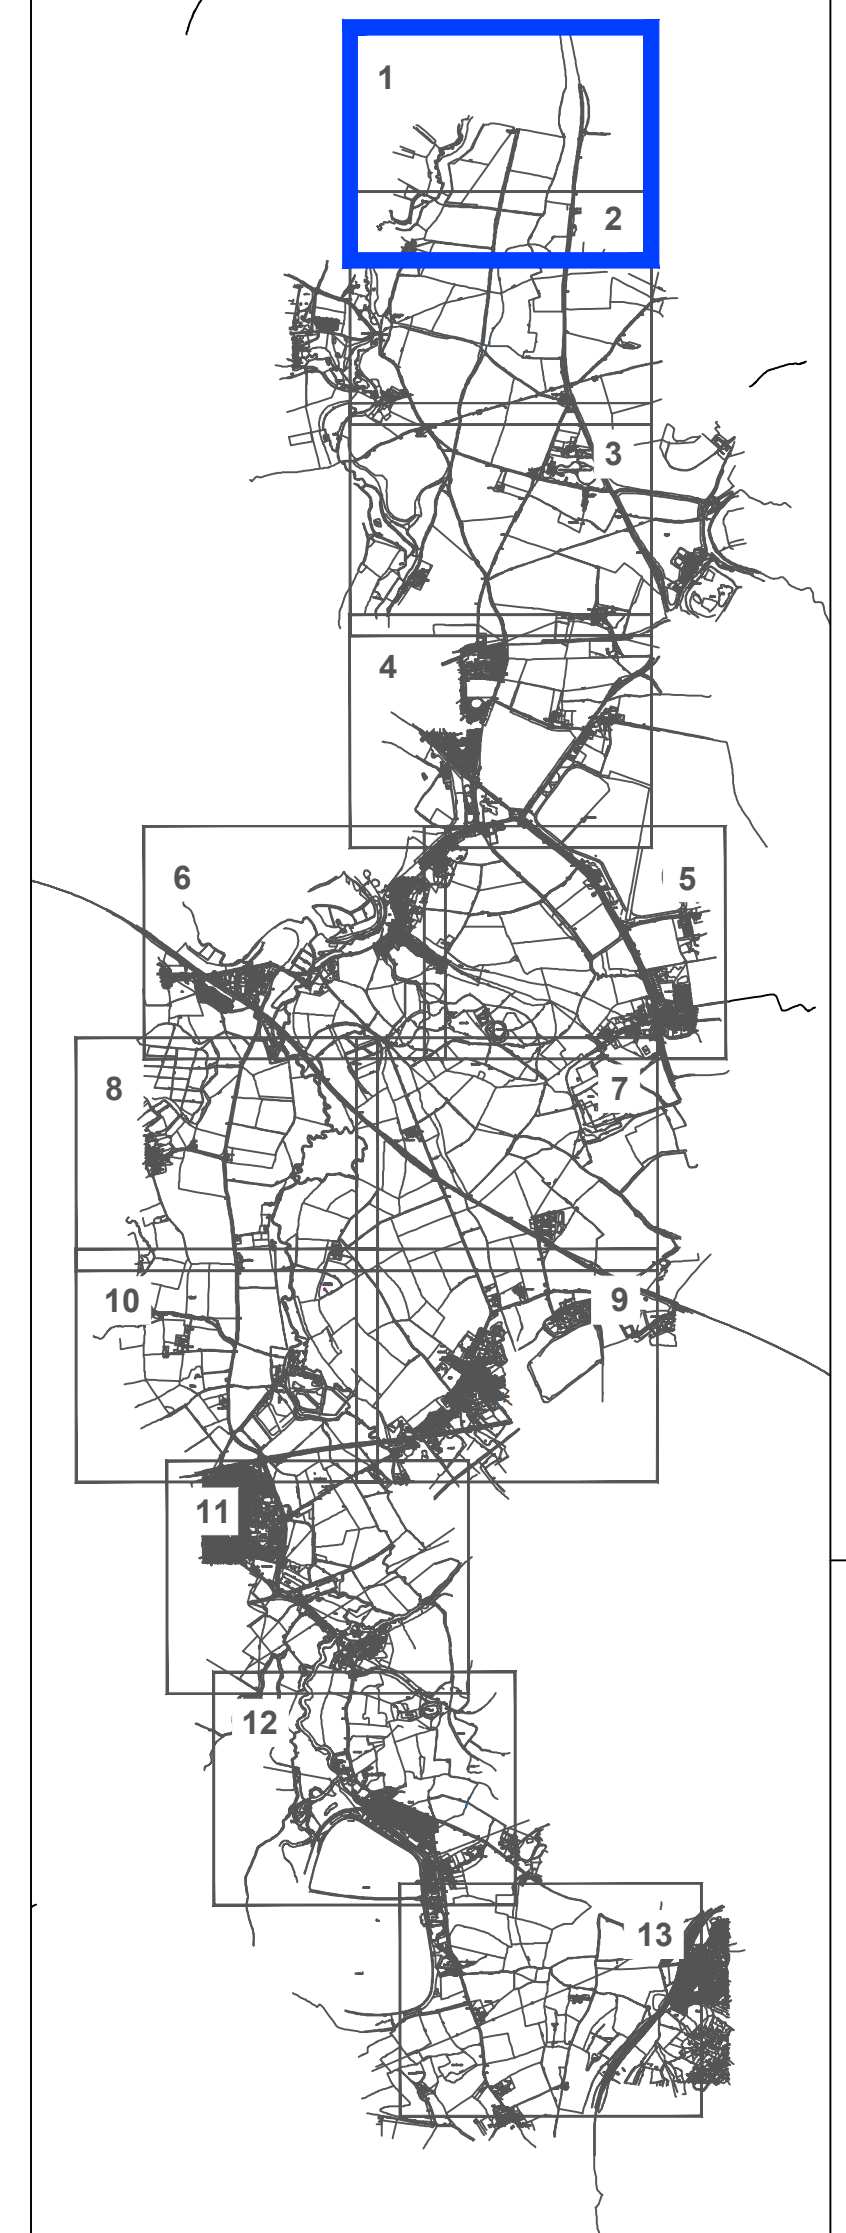


1. ALL DIMENSIONS IN METRES UNLESS STATED OTHERWISE.
2. DO NOT SCALE FROM THIS DRAWING, USE ONLY PRINTED DIMENSIONS.
3. THESE PLANS SHOULD BE READ IN CONJUNCTION WITH SCHEDULES 4 TO 7 (INCLUSIVE) OF THE DEVELOPMENT CONSENT ORDER.

2. Change Request 2					
1. x31 Responses					
A: DCO Submission					
Project				Status	
Botley West Solar Farm				Final	
Id.	Changes	Date	Name	Date	Name
				Edt	12.09.2025 K. Luukkonen
				Check	12.09.2025 H. Taitelblat
2	Revised	12.09.2025	K. Luukkonen	Approval	06.11.2024 O. Anttonen
1	Revised	31.01.2025	K. Luukkonen	Drawing No	EN010147/MPP2 Rev 2
A	Created	08.11.2024	K. Luukkonen		

APFP Regulation 5(2)(k)

 Scale	1:2500	at A0	
Title	Streets, Access and Rights of Way Plans Sheet 1 of 13		
			
 Photovoltaic Development Partners GmbH Kurfürstendamm 52 10707 Berlin, Germany			

The scale of the drawing is only valid for A0 format printing

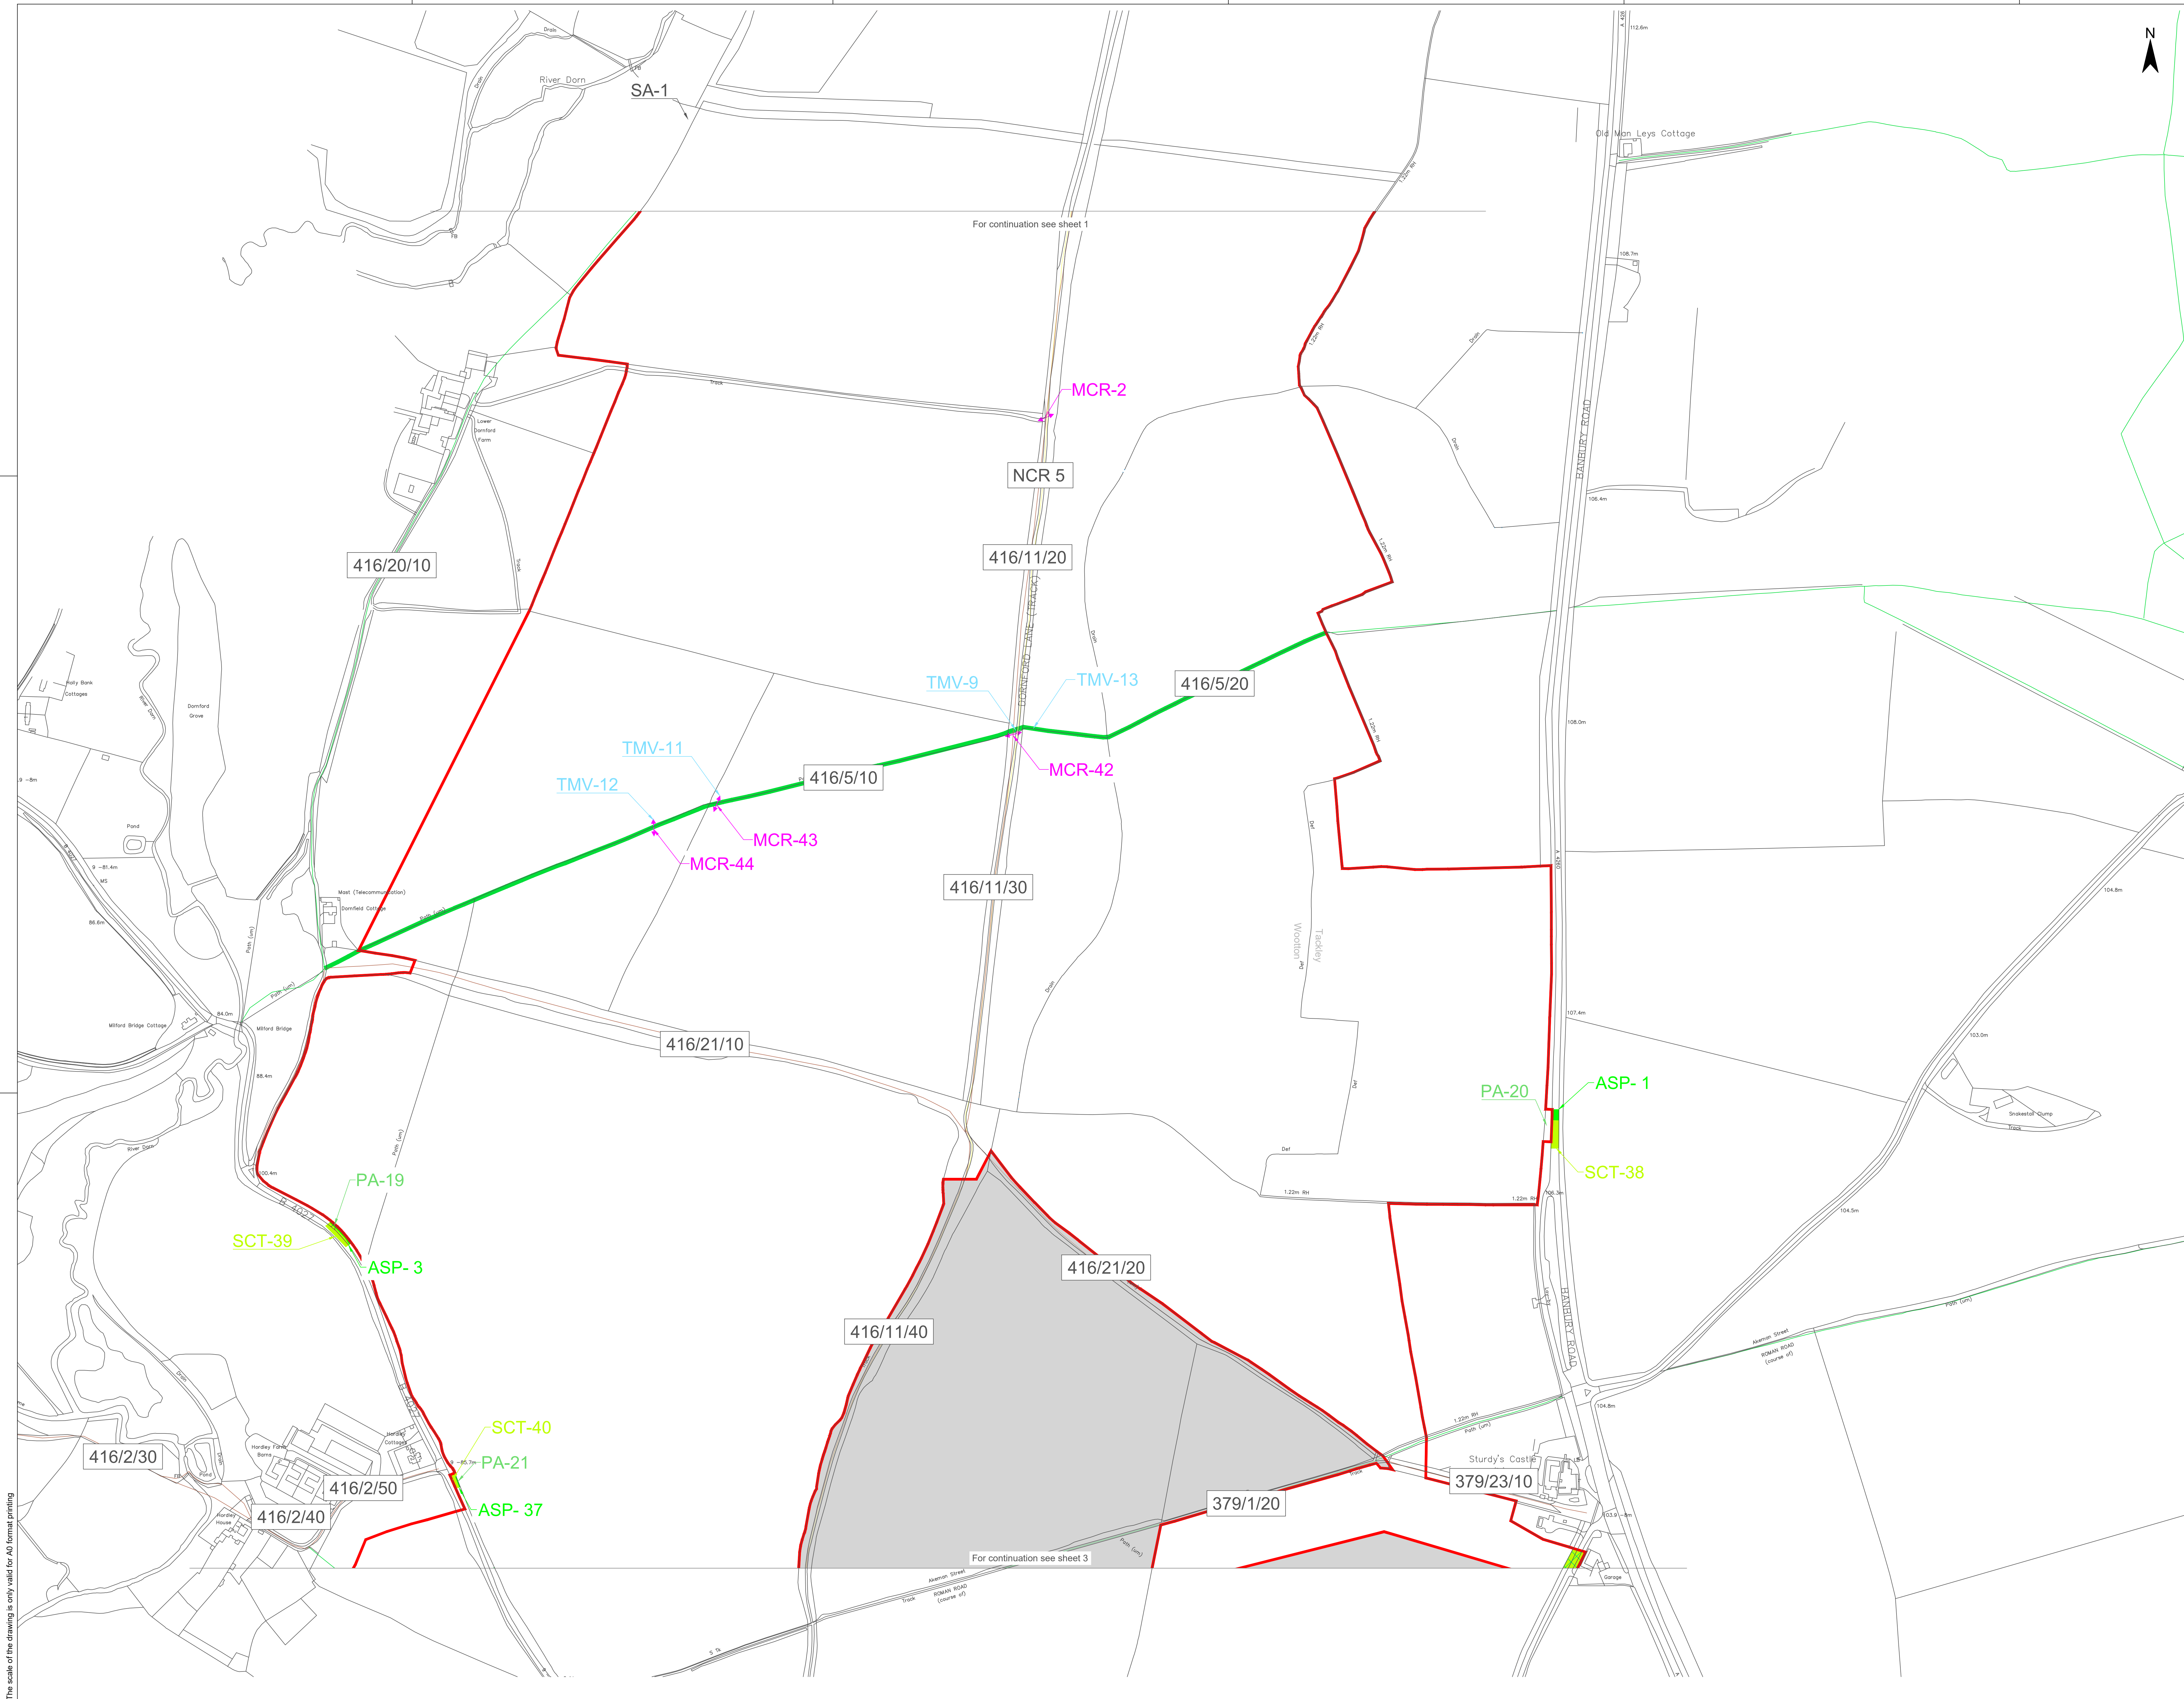

Legend

Site Location and Order Limits

Areas outside of Order Limits

Street works

Alteration of Streets

Permanent Alteration of Layout

Temporary Alteration of Layout

Streets and Public Rights of Way

Streets to be temporarily closed

Permanent use of motor vehicles over Public Rights of Way

Temporary use of motor vehicles over Public Rights of Way

Footpath

Bridleway

Oxford Green Belt Way

Shakespeare's Way

National Cycling Route No. 5 (NCR5)

Proposed Cycling Path

Public Rights of Way to be permanently closed and diverted

Public Rights of Way to be temporarily closed and diverted

Managed Crossing of PROW Diversions

Temporary/Permanent Diversion (Footpath)

Temporary/Permanent Diversion (Bridleway)

Access to Works

Permanent Means of Access

Temporary Means of Access

Segregated Access

Path Reference

Abbreviations:

SW- Street works

ASP- Permanent alteration of street layout


AST- Temporary alteration of street layout

SCT - Temporary closed streets

PROW_N - Proposed diversion to existing PROW

TD - Temporary Diversion

PD - Permanent Diversion

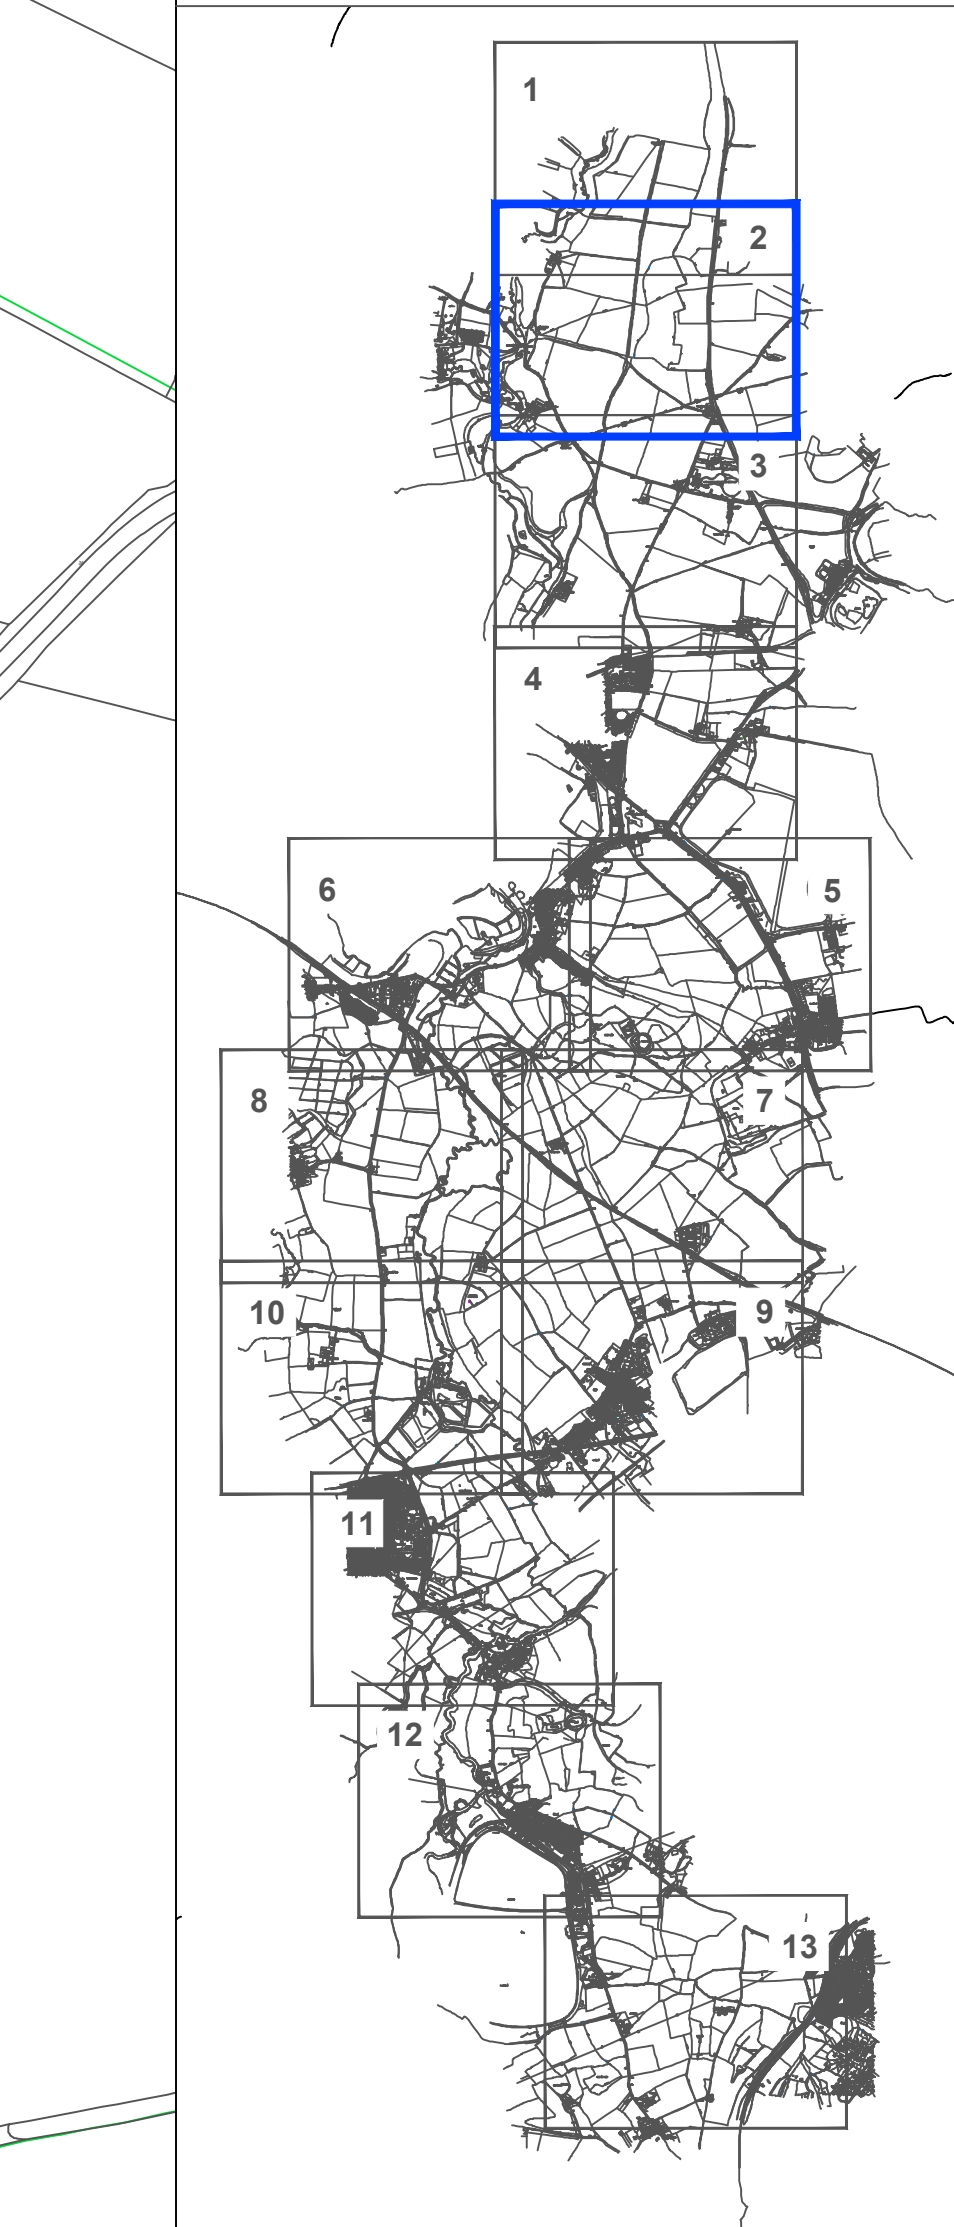

1. ALL DIMENSIONS IN METRES UNLESS STATED OTHERWISE.

2. DO NOT SCALE FROM THIS DRAWING. USE ONLY PRINTED DIMENSIONS.

3. THESE PLANS SHOULD BE READ IN CONJUNCTION WITH SCHEDULES 4 TO 7 (INCLUSIVE) OF THE DEVELOPMENT CONSENT ORDER.

2. Change Request 2

1. 4th Response

A. DCC Submission

Project: Bolley West Solar Farm

Status: Final

Id.	Changes	Date	Name	Date	Name
1	Created	12.09.2025	K. Lueken	12.09.2025	K. Lueken
2	Revised	12.09.2025	K. Lueken	12.09.2025	K. Lueken
3	Created	08.11.2024	K. Lueken	08.11.2024	K. Lueken
4	Revised	31.01.2025	K. Lueken	31.01.2025	K. Lueken
5	Created	08.11.2024	K. Lueken	08.11.2024	K. Lueken

Drawing No: EN010147WAP12.2 Rev 2

APFP Regulation 5(2)(k)

Scale: 1:2500 at A0

Title: Streets, Access and Rights of Way Plans

Sheet 2 of 13

0 75 150 Meters

Photovoltaik Development Partners GmbH
Kurfürstendamm 52
10707 Berlin, Germany

Shakespeare's Way

NCR 5

133/9/10

132/9/10

342/3/10

342/3/40

342/5/10

342/2/10

342/2/20

342/4/10

342/5/20

265/36/10


For continuation see sheet 3

For continuation see sheet 5



- Legend**
- Site Location and Order Limits
Areas outside of Order Limits
Street works
Alteration of Streets
Permanent Alteration of Layout
Temporary Alteration of Layout
Streets and Public Rights of Way
Streets to be temporarily closed
Permanent use of motor vehicles over Public Rights of Way
Temporary use of motor vehicles over Public Rights of Way
Footpath
Bridleway
Oxford Green Belt Way
Shakespeare's Way
National Cycling Route No. 5 (NCR5)
Proposed Cycling Path
Public Rights of Way to be permanently closed and diverted
Public Rights of Way to be temporarily closed and diverted
Managed Crossing of PROW
Diversions
Temporary/Permanent Diversion (Footpath)
Temporary/Permanent Diversion (Bridleway)
Access to Works
Permanent Means of Access
Temporary Means of Access
Segregated Access
Path Reference
- 134/2/10

Abbreviations:
SW- Street works
ASP- Permanent alteration of street layout
AST- Temporary alteration of street layout
SCT - Temporary closed streets
PROW_N - Proposed diversion to existing PROW
TD - Temporary Diversion
PD - Permanent Diversion

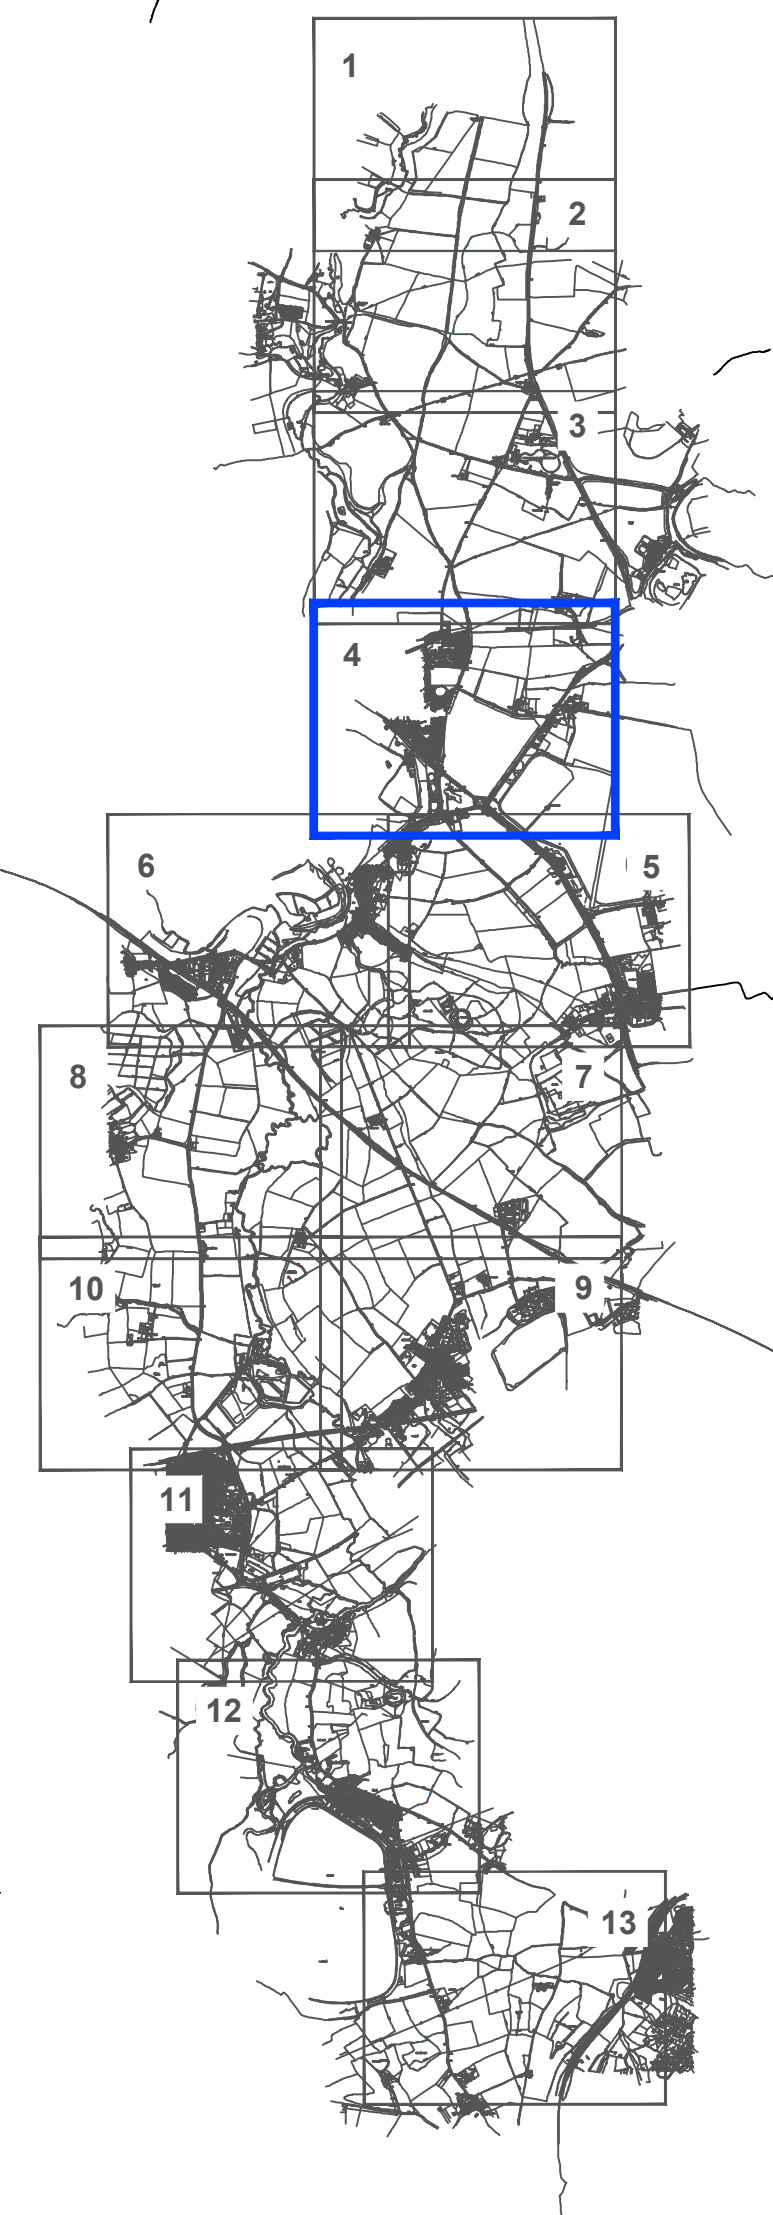

1. ALL DIMENSIONS IN METRES UNLESS STATED OTHERWISE.
2. DO NOT SCALE FROM THIS DRAWING. USE ONLY PRINTED DIMENSIONS.
3. THESE PLANS SHOULD BE READ IN CONJUNCTION WITH SCHEDULES 4 TO 7 (INCLUSIVE) OF THE DEVELOPMENT CONSENT ORDER.

2. Change Request 2		1. 4th Response		A. IDCC Submission	
Project		Botley West Solar Farm		Final	
Id.	Changes	Date	Name	Date	Name
Created		12.09.2025	K. Lücken	12.09.2025	K. Lücken
Revised		12.09.2025	K. Lücken	12.09.2025	K. Lücken
Approved		06.11.2024	D. Ahrhans	06.11.2024	D. Ahrhans
Revised		31.01.2025	K. Lücken	31.01.2025	K. Lücken
Created		08.11.2024	K. Lücken	08.11.2024	K. Lücken
Drawing No.		EN010147WAP02.2 Rev 2			


APFP Regulation 5(2)(k)

Scale 1:2500 at A0
Title Streets, Access and Rights of Way Plans
Sheet 4 of 13

0 75 150 Meters


Photovoltaik Development Partners GmbH
Kurfürstendamm 52
10707 Berlin, Germany

The scale of the drawing is only valid for A0 format printing

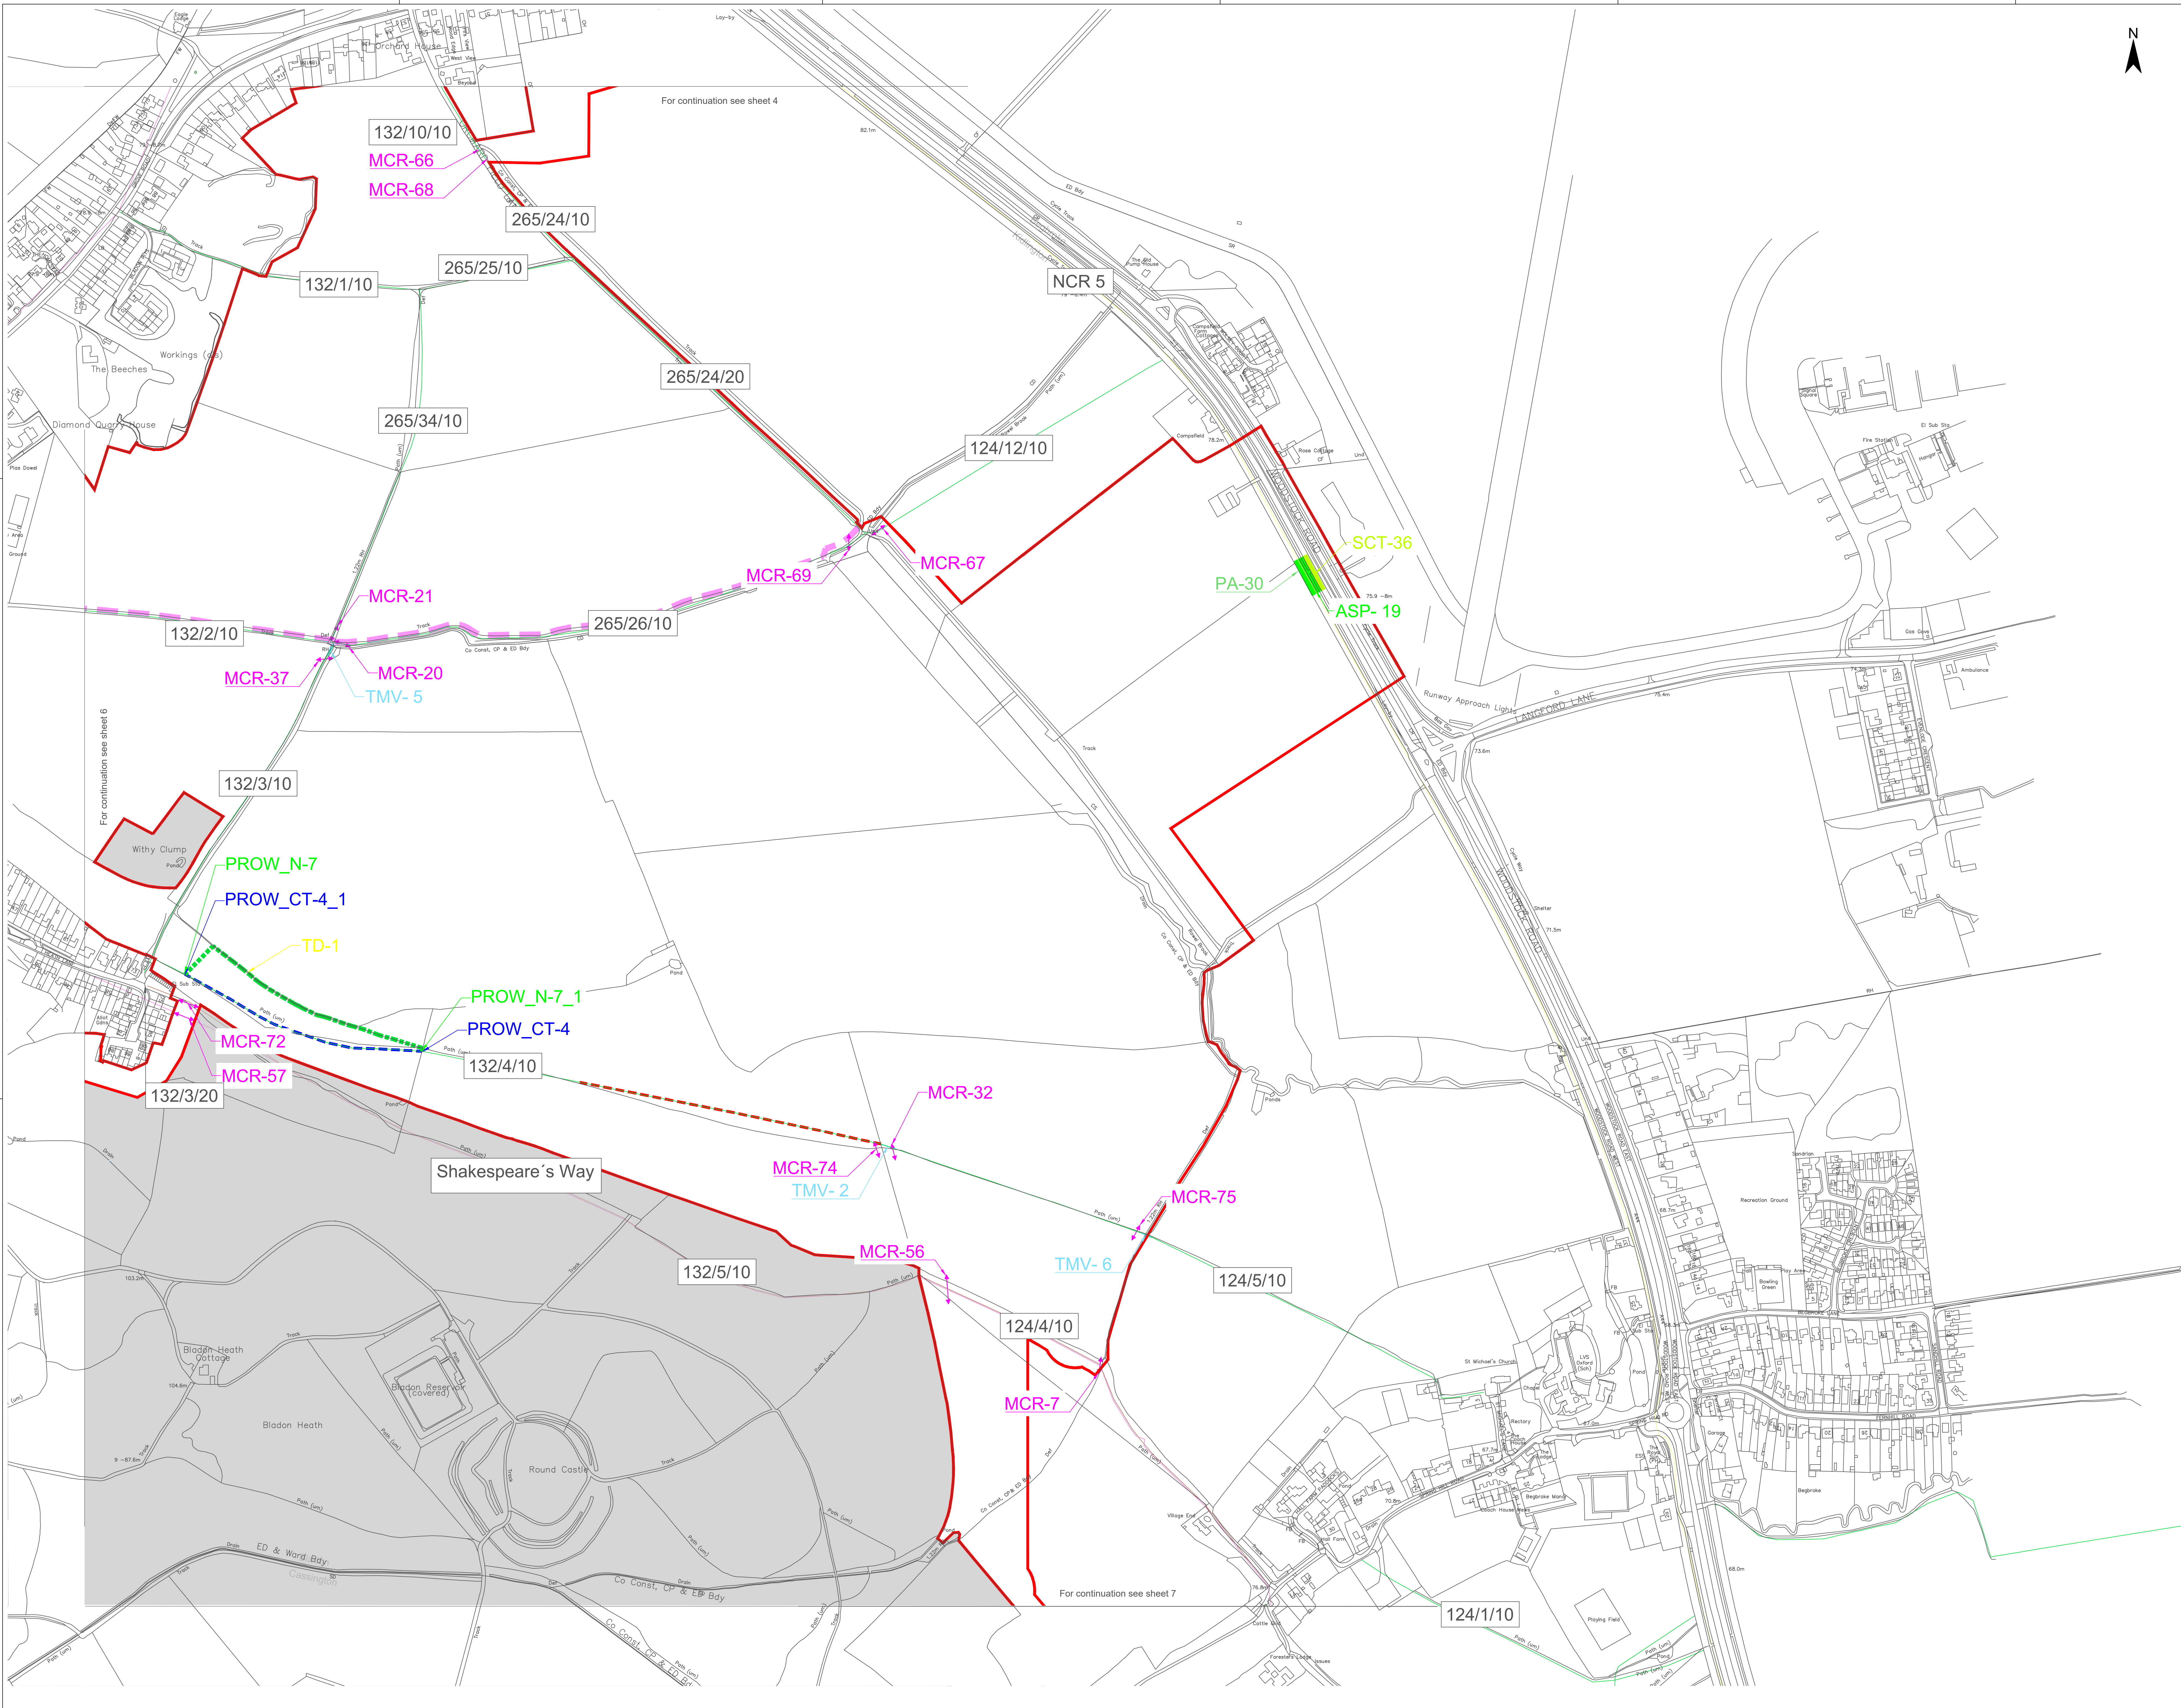

- Legend**
- Site Location and Order Limits
Areas outside of Order Limits
Street works
Alteration of Streets
Permanent Alteration of Layout
Temporary Alteration of Layout
Streets and Public Rights of Way
Streets to be temporarily closed
Permanent use of motor vehicles over Public Rights of Way
Temporary use of motor vehicles over Public Rights of Way
Footpath
Bridleway
Oxford Green Belt Way
Shakespeare's Way
National Cycling Route No. 5 (NCR5)
Proposed Cycling Path
Public Rights of Way to be permanently closed and diverted
Public Rights of Way to be temporarily closed and diverted
Managed Crossing of PROW
Diversions
Temporary/Permanent Diversion (Footpath)
Temporary/Permanent Diversion (Bridleway)
Access to Works
Permanent Means of Access
Temporary Means of Access
Segregated Access
Path Reference
- 134/2/10

Abbreviations:
SW- Street works
ASP- Permanent alteration of street layout
AST- Temporary alteration of street layout
SCT- Temporary closed streets
PROW- N - Proposed diversion to existing PROW
TD - Temporary Diversion
PD - Permanent Diversion

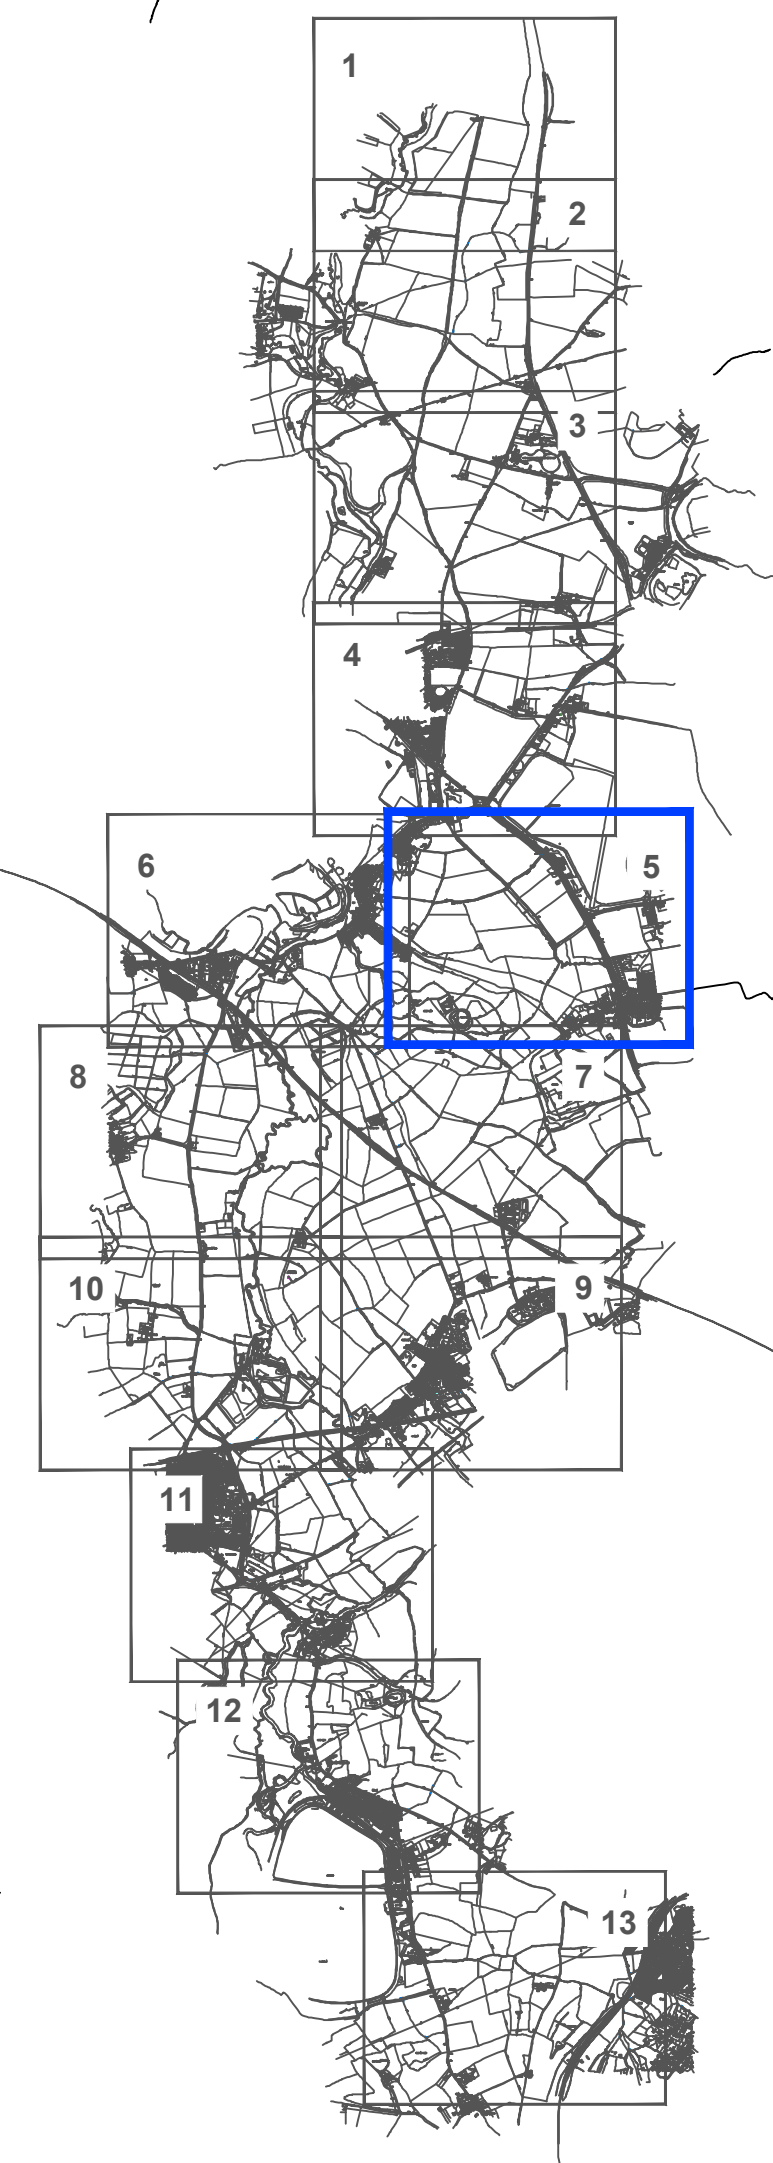


1. ALL DIMENSIONS IN METRES UNLESS STATED OTHERWISE.
2. DO NOT SCALE FROM THIS DRAWING. USE ONLY PRINTED DIMENSIONS.
3. THESE PLANS SHOULD BE READ IN CONJUNCTION WITH SCHEDULES 4 TO 7 (INCLUSIVE) OF THE DEVELOPMENT CONSENT ORDER.

2. Change Request 2					
1. GH Response					
A. IDCC Submission					
Project		Boley West Solar Farm		Status	
				Final	
Id.		Changes	Date	Name	Date
				Edt	
		Created	12.09.2025	K. Lueken	12.09.2025
		Approved	08.11.2024	D. Anshelm	08.11.2024
		Revised	31.01.2025	K. Lueken	31.01.2025
		Created	08.11.2024	K. Lueken	08.11.2024
		Drawing No	EN010147WAP02.2 Rev 2		

APFP Regulation 5(2)(k)

Scale	1:2500	at A0
Title		
Streets, Access and Rights of Way Plans		
Sheet 5 of 13		
0 75 150 Meters		
Photovoltaik Development Partners GmbH Kurfürstendamm 52 10707 Berlin, Germany		

The scale of the drawing is only valid for A0 format printing

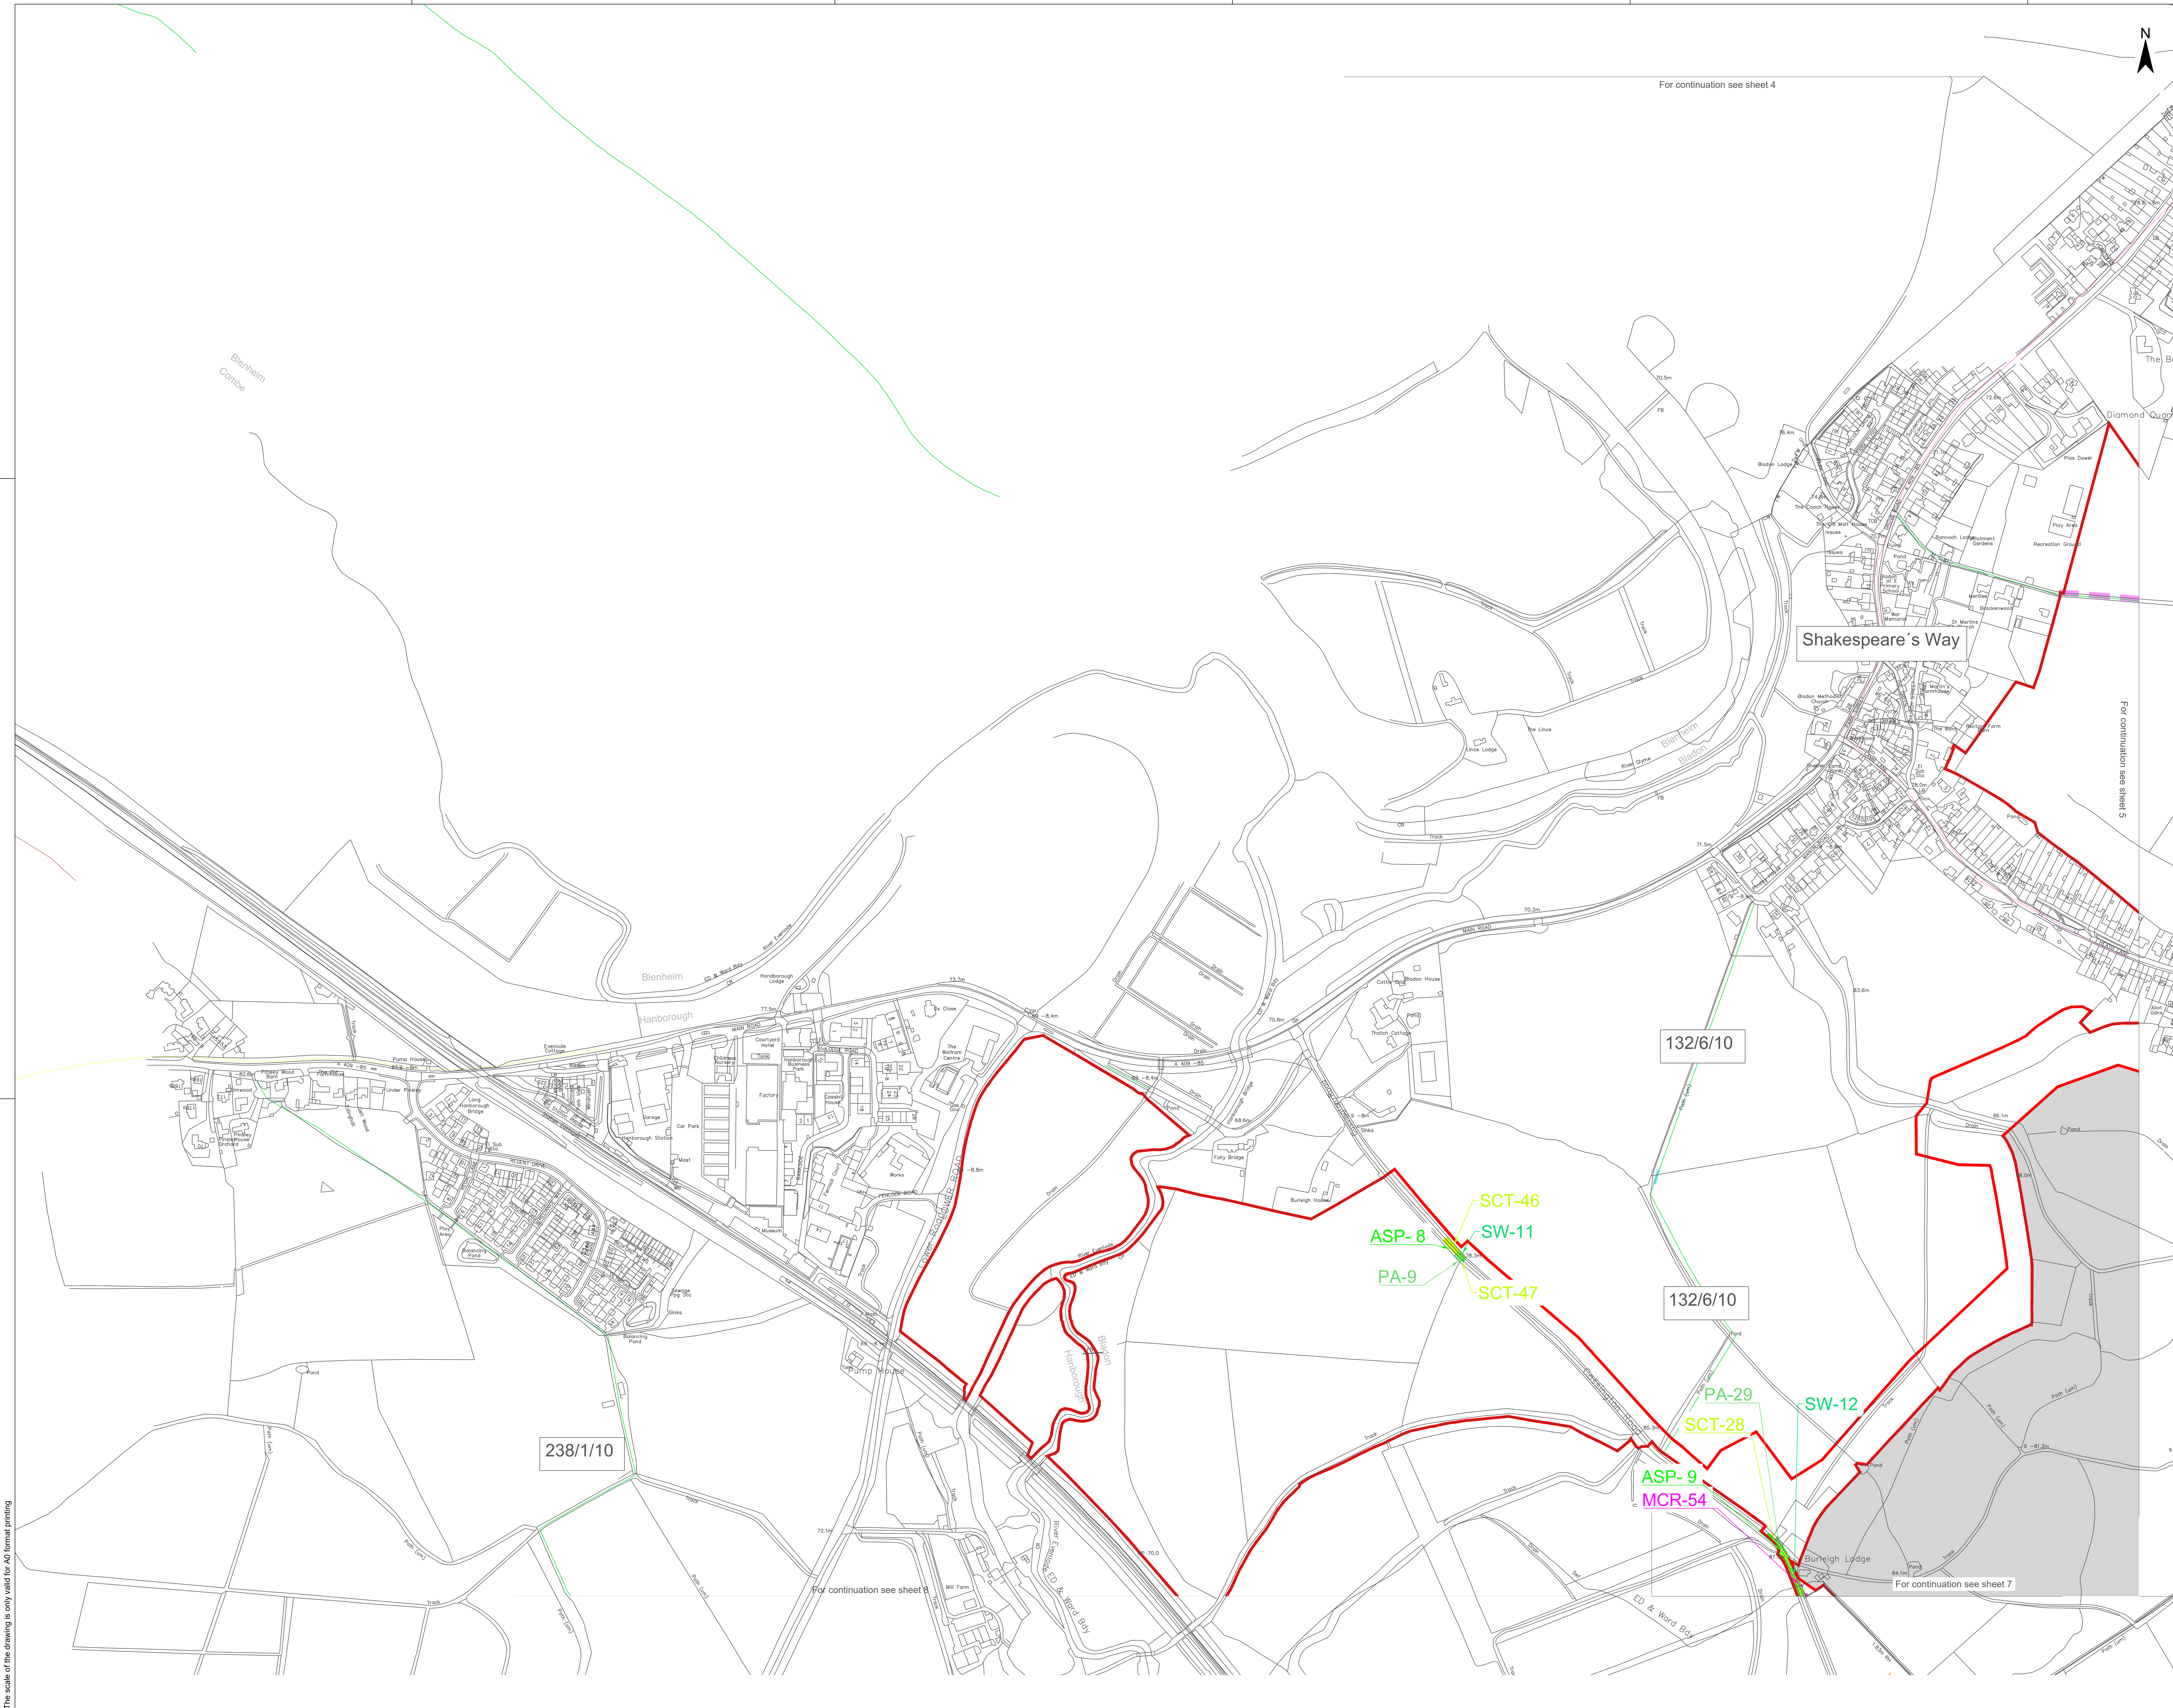


Legend

Site Location and Order Limits
Areas outside of Order Limits
Street works
Alteration of Streets
Permanent Alteration of Layout
Temporary Alteration of Layout
Streets and Public Rights of Way
Streets to be temporarily closed
Permanent use of motor vehicles over Public Rights of Way
Temporary use of motor vehicles over Public Rights of Way
Footpath
Bridleway
Oxford Green Belt Way
Shakespeare's Way
National Cycling Route No. 5 (NCR5)
Proposed Cycling Path
Public Rights of Way to be permanently closed and diverted
Public Rights of Way to be temporarily closed and diverted
Managed Crossing of PROW
Diversions
Temporary/Permanent Diversion (Footpath)
Temporary/Permanent Diversion (Bridleway)
Access to Works
Permanent Means of Access
Temporary Means of Access
Segregated Access
Path Reference

134/2/10


Abbreviations:
SW- Street works
ASP- Permanent alteration of street layout
AST- Temporary alteration of street layout
SCT - Temporary closed streets
PROW_N - Proposed diversion to existing PROW
TD - Temporary Diversion
PD - Permanent Diversion

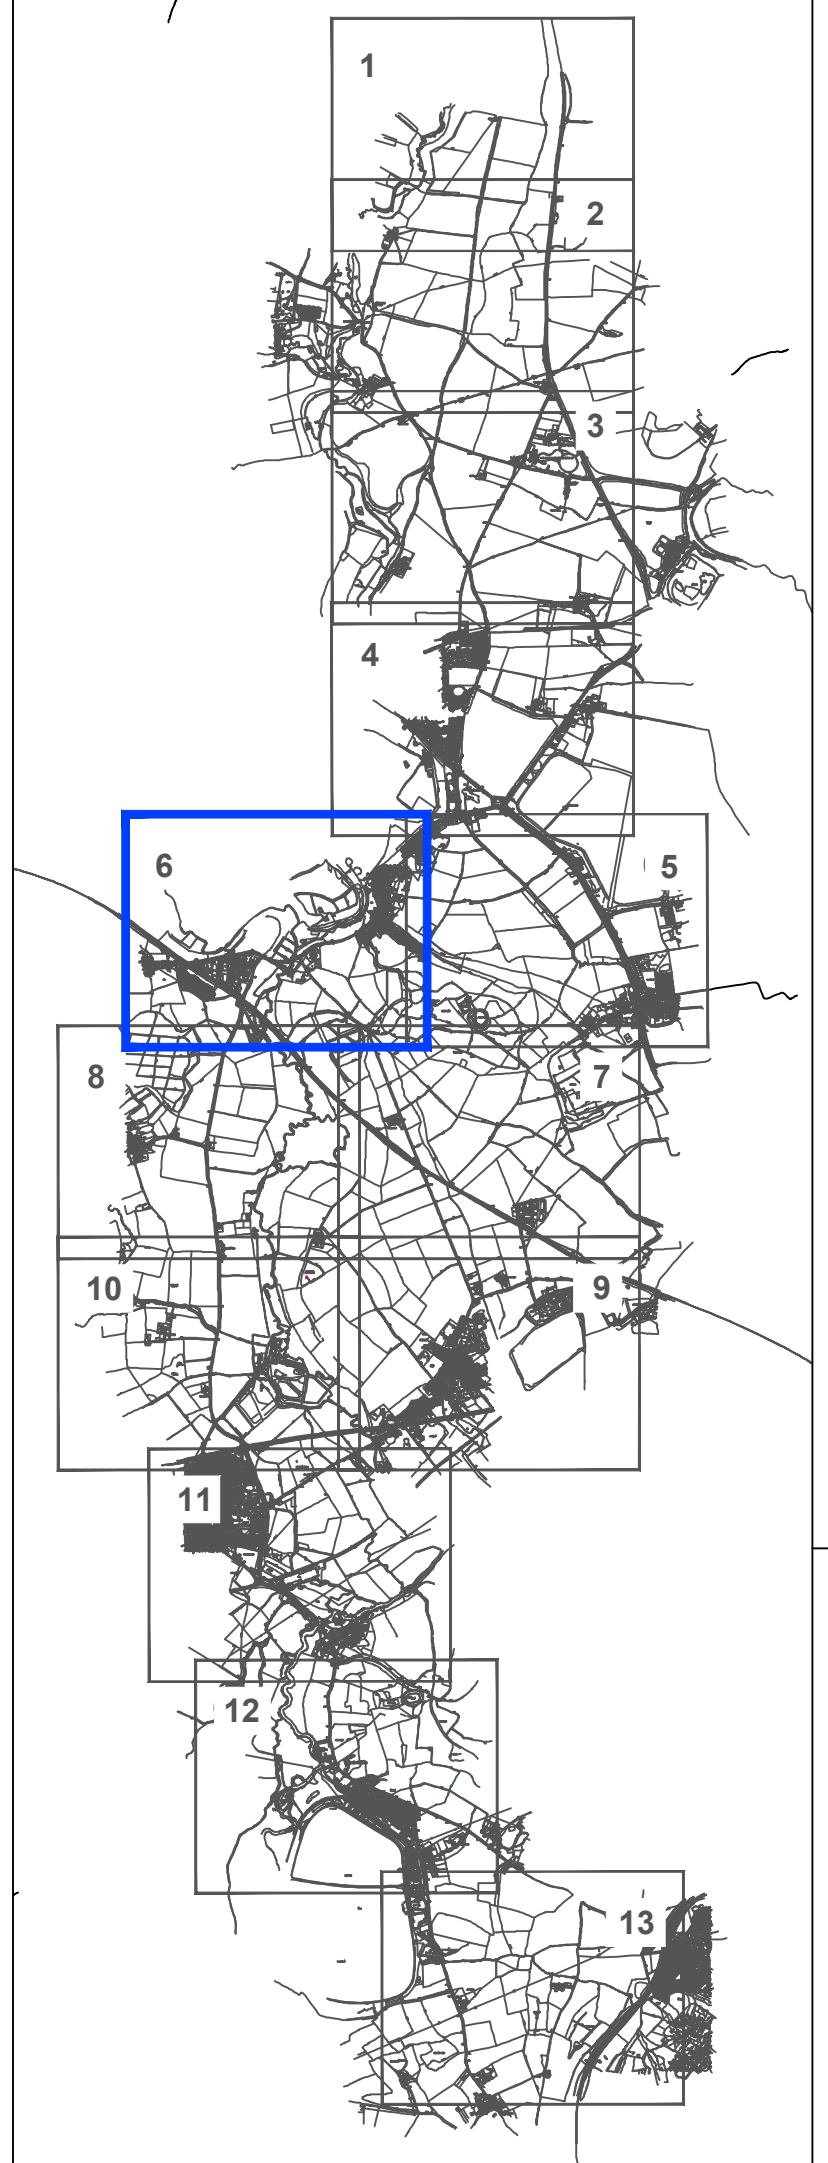


1. ALL DIMENSIONS IN METRES UNLESS STATED OTHERWISE.
2. DO NOT SCALE FROM THIS DRAWING. USE ONLY PRINTED DIMENSIONS.
3. THESE PLANS SHOULD BE READ IN CONJUNCTION WITH SCHEDULES 4 TO 7 (INCLUSIVE) OF THE DEVELOPMENT CONSENT ORDER.

2. Change Request 2		1. 4th Response		A. DCO Submission	
Project		Botley West Solar Farm		Status	
Id.		Changes		Date	
1		Created		12.09.2025	
2		Revised		12.09.2025	
3		Revised		31.01.2025	
4		Revised		08.11.2024	
5		Revised		08.11.2024	
APFP Regulation 5(2)(k)

 Scale	1:2500	at A0
Title	Streets, Access and Rights of Way Plans Sheet 6 of 13	
		
 Photovoltaic Development Partners GmbH Kurfürstendamm 52 10707 Berlin, Germany		

The scale of the drawing is only valid for A0 format printing

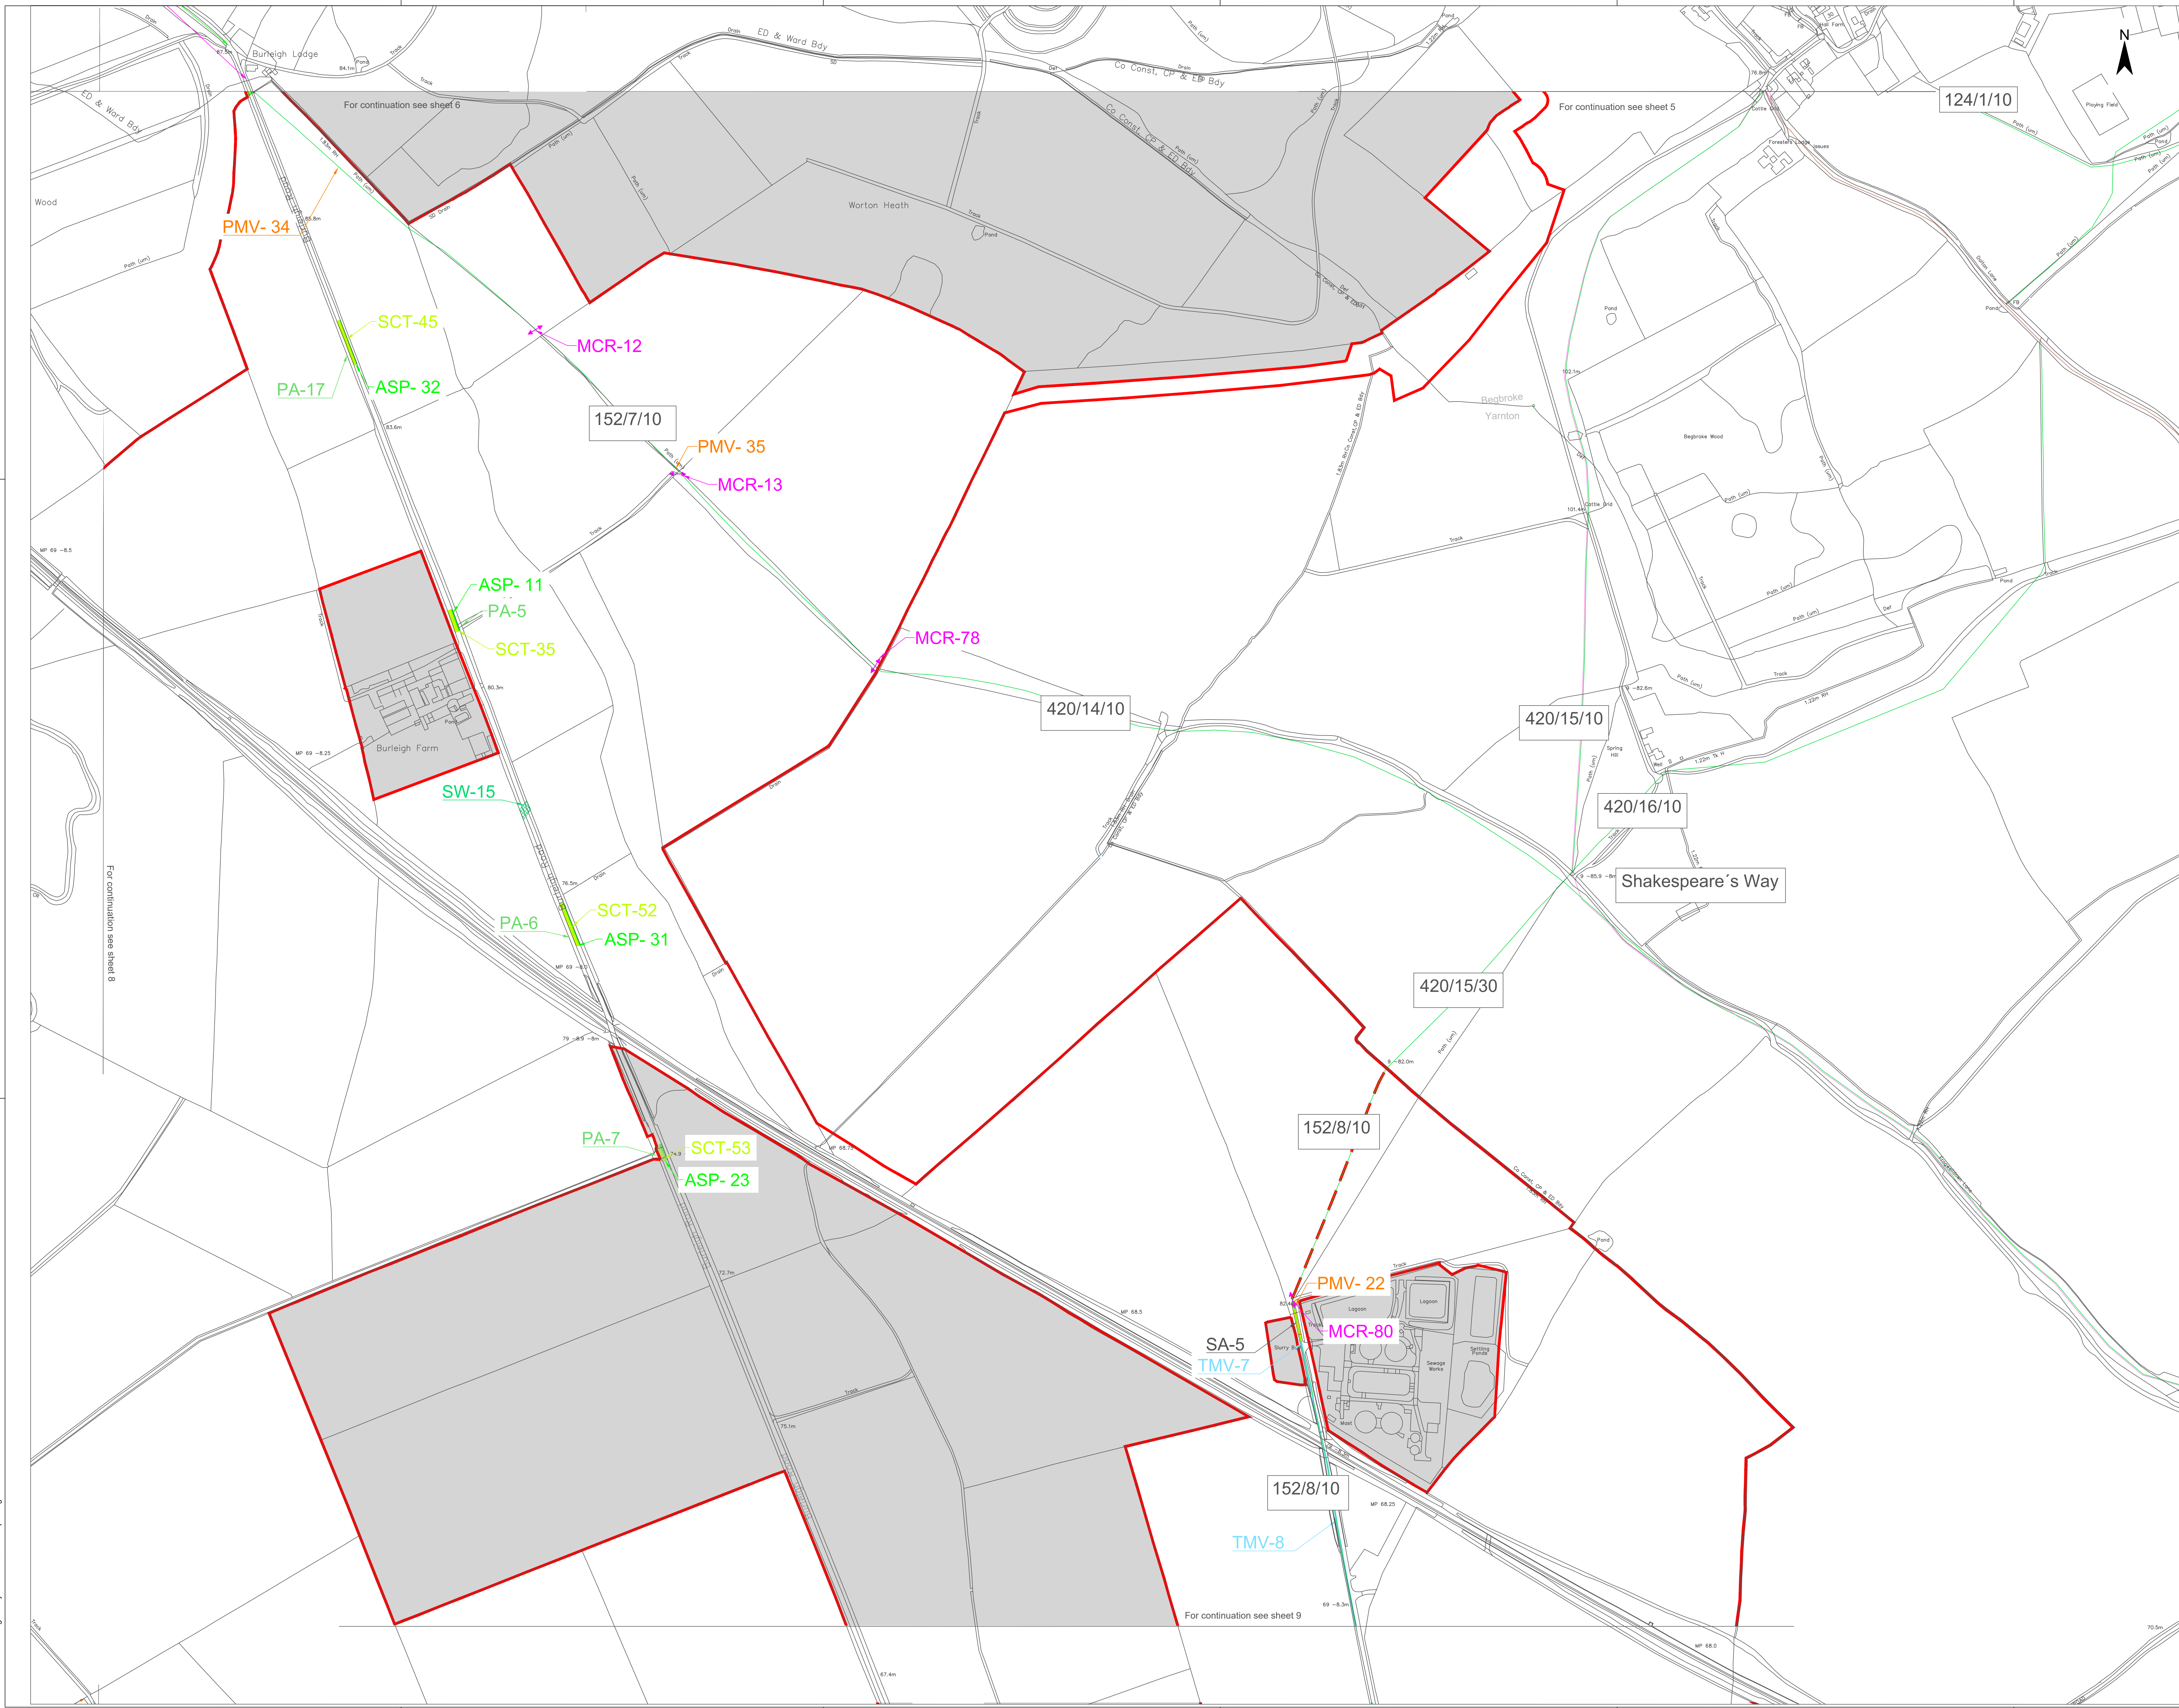


Legend

Site Location and Order Limits
Areas outside of Order Limits
Street works
Alteration of Streets
Permanent Alteration of Layout
Temporary Alteration of Layout
Streets and Public Rights of Way
Streets to be temporarily closed
Permanent use of motor vehicles over Public Rights of Way
Temporary use of motor vehicles over Public Rights of Way
Footpath
Bridleway
Oxford Green Belt Way
Shakespeare's Way
National Cycling Route No. 5 (NCR5)
Proposed Cycling Path
Public Rights of Way to be permanently closed and diverted
Public Rights of Way to be temporarily closed and diverted
Managed Crossing of PROW Diversions
Temporary/Permanent Diversion (Footpath)
Temporary/Permanent Diversion (Bridleway)
Access to Works
Permanent Means of Access
Temporary Means of Access
Segregated Access
Path Reference

134/2/10


Abbreviations:
SW- Street works
ASP- Permanent alteration of street layout
AST- Temporary alteration of street layout
SCT - Temporary closed streets
PROW_N - Proposed diversion to existing PROW
TD - Temporary Diversion
PD - Permanent Diversion

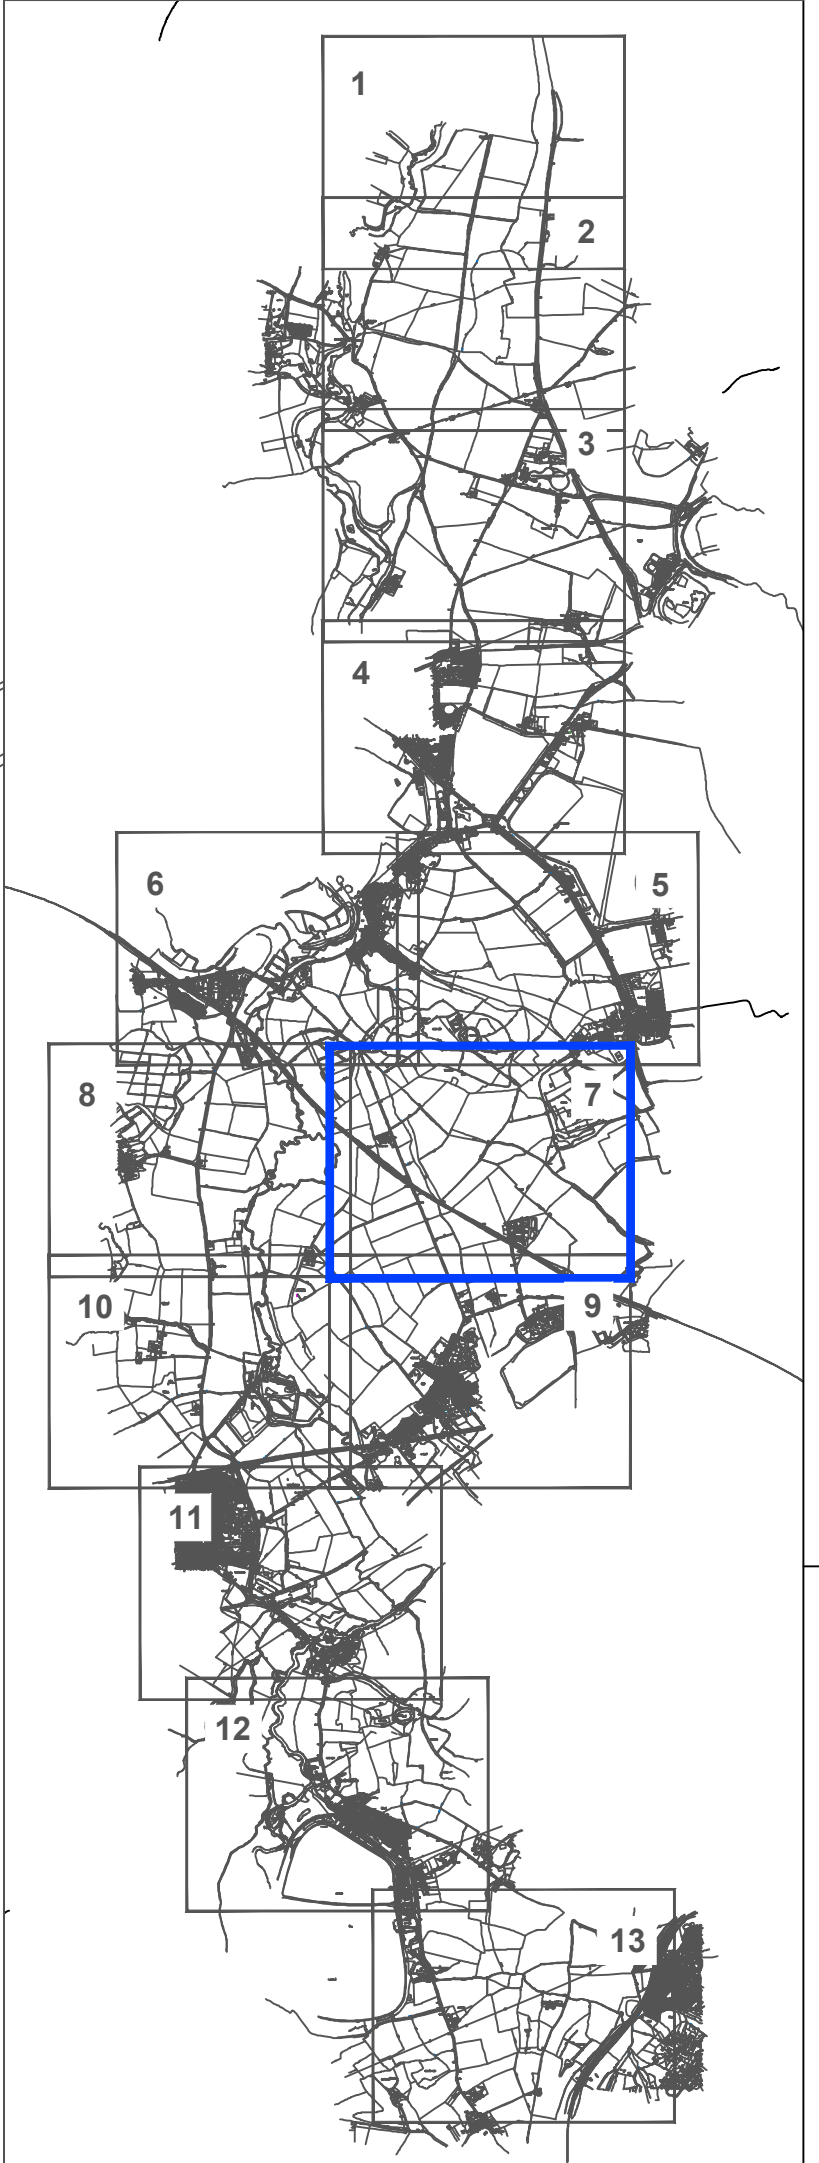

1. ALL DIMENSIONS IN METRES UNLESS STATED OTHERWISE.
2. DO NOT SCALE FROM THIS DRAWING. USE ONLY PRINTED DIMENSIONS.
3. THESE PLANS SHOULD BE READ IN CONJUNCTION WITH SCHEDULES 4 TO 7 (INCLUSIVE) OF THE DEVELOPMENT CONSENT ORDER.

2. Change Request 2					
1. 4th Response					
A. DCC Submission					
Project			Status		
Botley West Solar Farm			Final		
Id.	Changes	Date	Name	Date	Name
1	Created	12.09.2025	K. Lueken	12.09.2025	K. Lueken
2	Revised	12.09.2025	K. Lueken	12.09.2025	H. Tietze
1	Revised	31.01.2025	K. Lueken	06.11.2024	D. Ahrhans
A	Created	08.11.2024	K. Lueken	Drawing No	EN010147WAP02.2 Rev 2


APFP Regulation 5(2)(k)

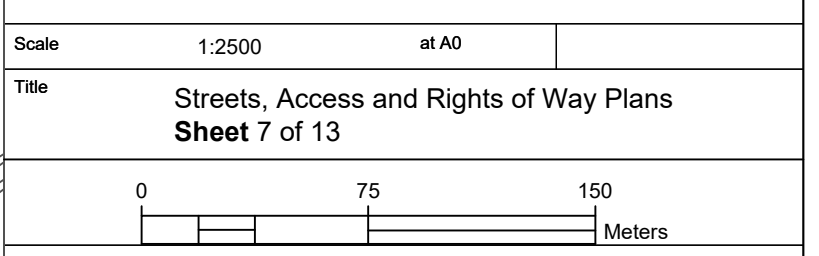



Abbreviations:


- SW- Street works
- ASP- Permanent alteration of street layout
- AST- Temporary alteration of street layout
- SCT - Temporary closed streets
- PROW_N - Proposed diversion to existing PROW
- TD - Temporary Diversion
- PD - Permanent Diversion

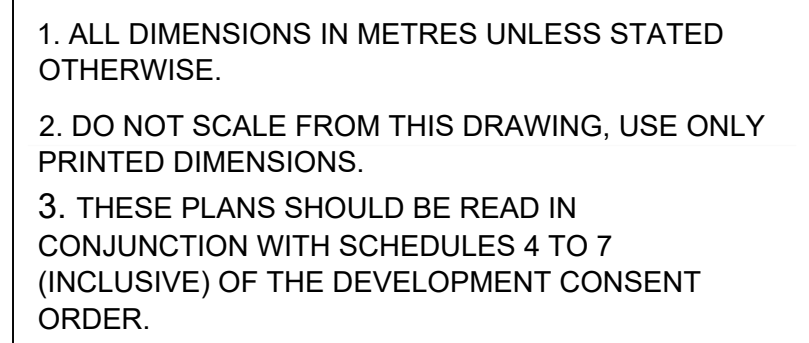

APFP Regulation 5(2)(k)


 Photovoltaik Development Partners GmbH
Kurfürstendamm 52
10707 Berlin, Germany

The scale of the drawing is only valid for A0 format printing

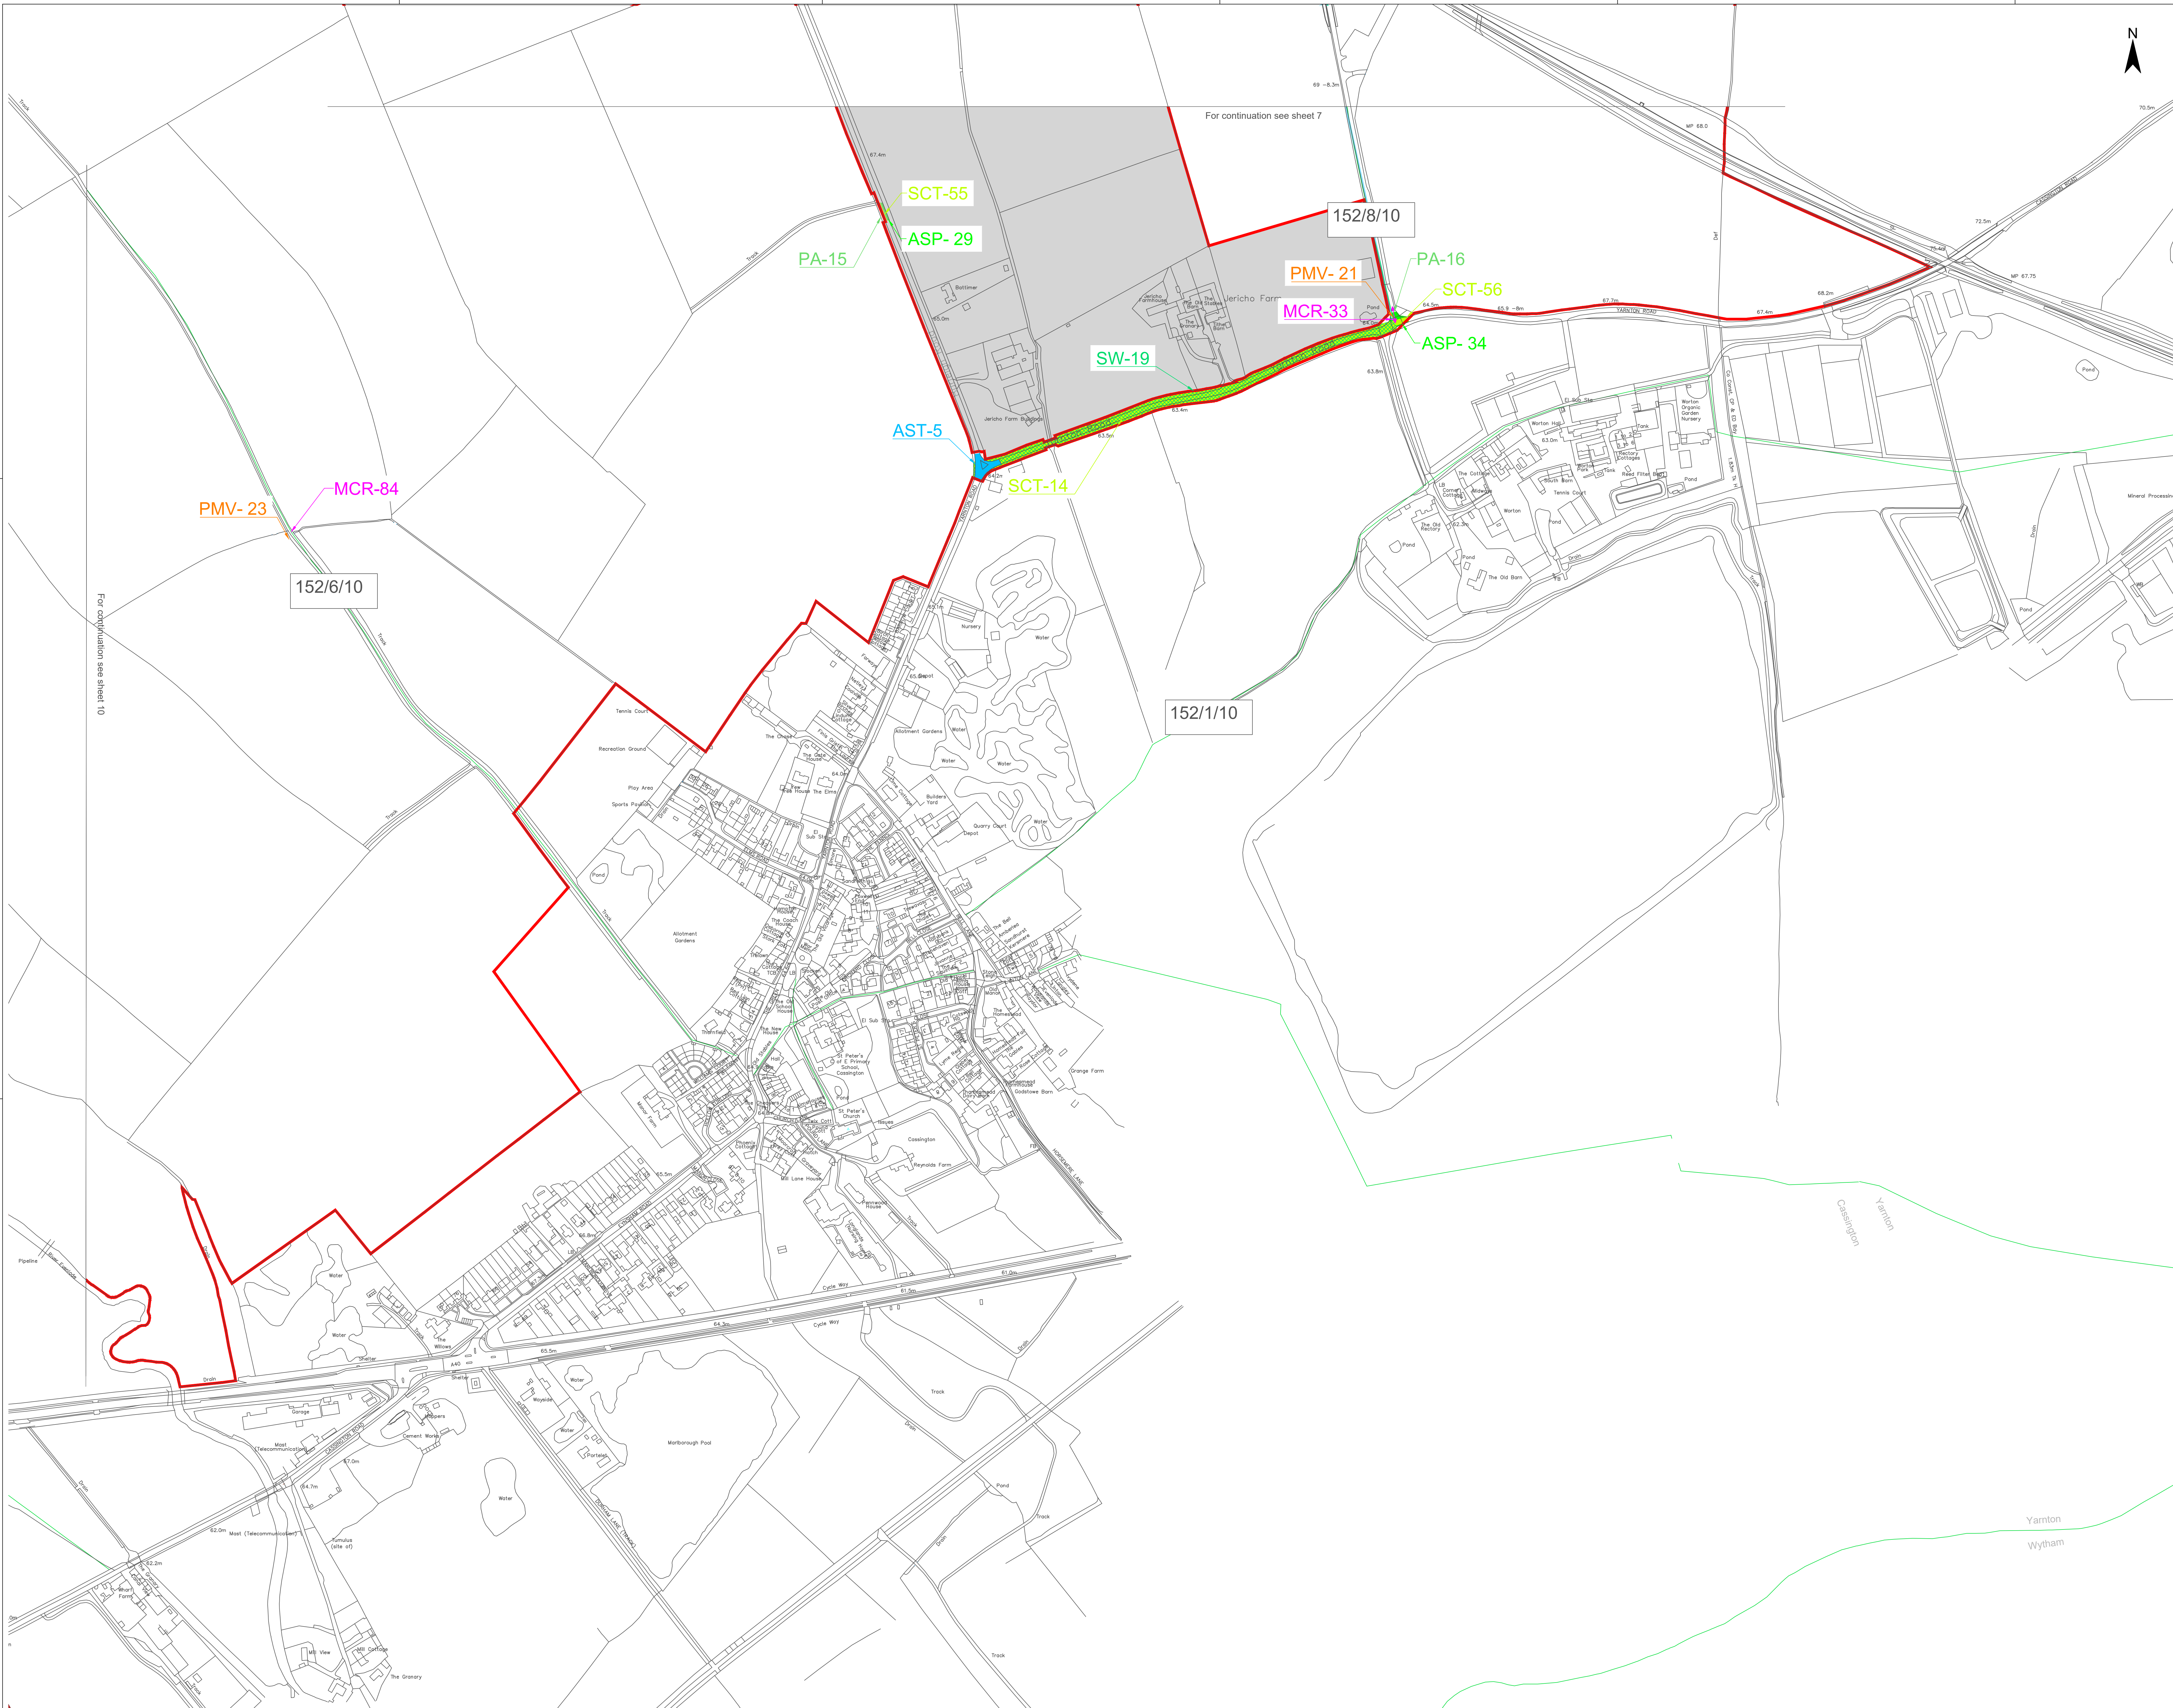

- Legend**
- Site Location and Order Limits
Areas outside of Order Limits
Street works
Alteration of Streets
Permanent Alteration of Layout
Temporary Alteration of Layout
Streets and Public Rights of Way
Streets to be temporarily closed
Permanent use of motor vehicles over Public Rights of Way
Temporary use of motor vehicles over Public Rights of Way
Footpath
Bridleway
Oxford Green Belt Way
Shakespeare's Way
National Cycling Route No. 5 (NCR5)
Proposed Cycling Path
Public Rights of Way to be permanently closed and diverted
Public Rights of Way to be temporarily closed and diverted
Managed Crossing of PROW
Diversions
Temporary/Permanent Diversion (Footpath)
Temporary/Permanent Diversion (Bridleway)
Access to Works
Permanent Means of Access
Temporary Means of Access
Segregated Access
Path Reference
- 134/2/10


- Abbreviations:**
- SW- Street works
ASP- Permanent alteration of street layout
AST- Temporary alteration of street layout
SCT - Temporary closed streets
PROW_N - Proposed diversion to existing PROW
TD - Temporary Diversion
PD - Permanent Diversion

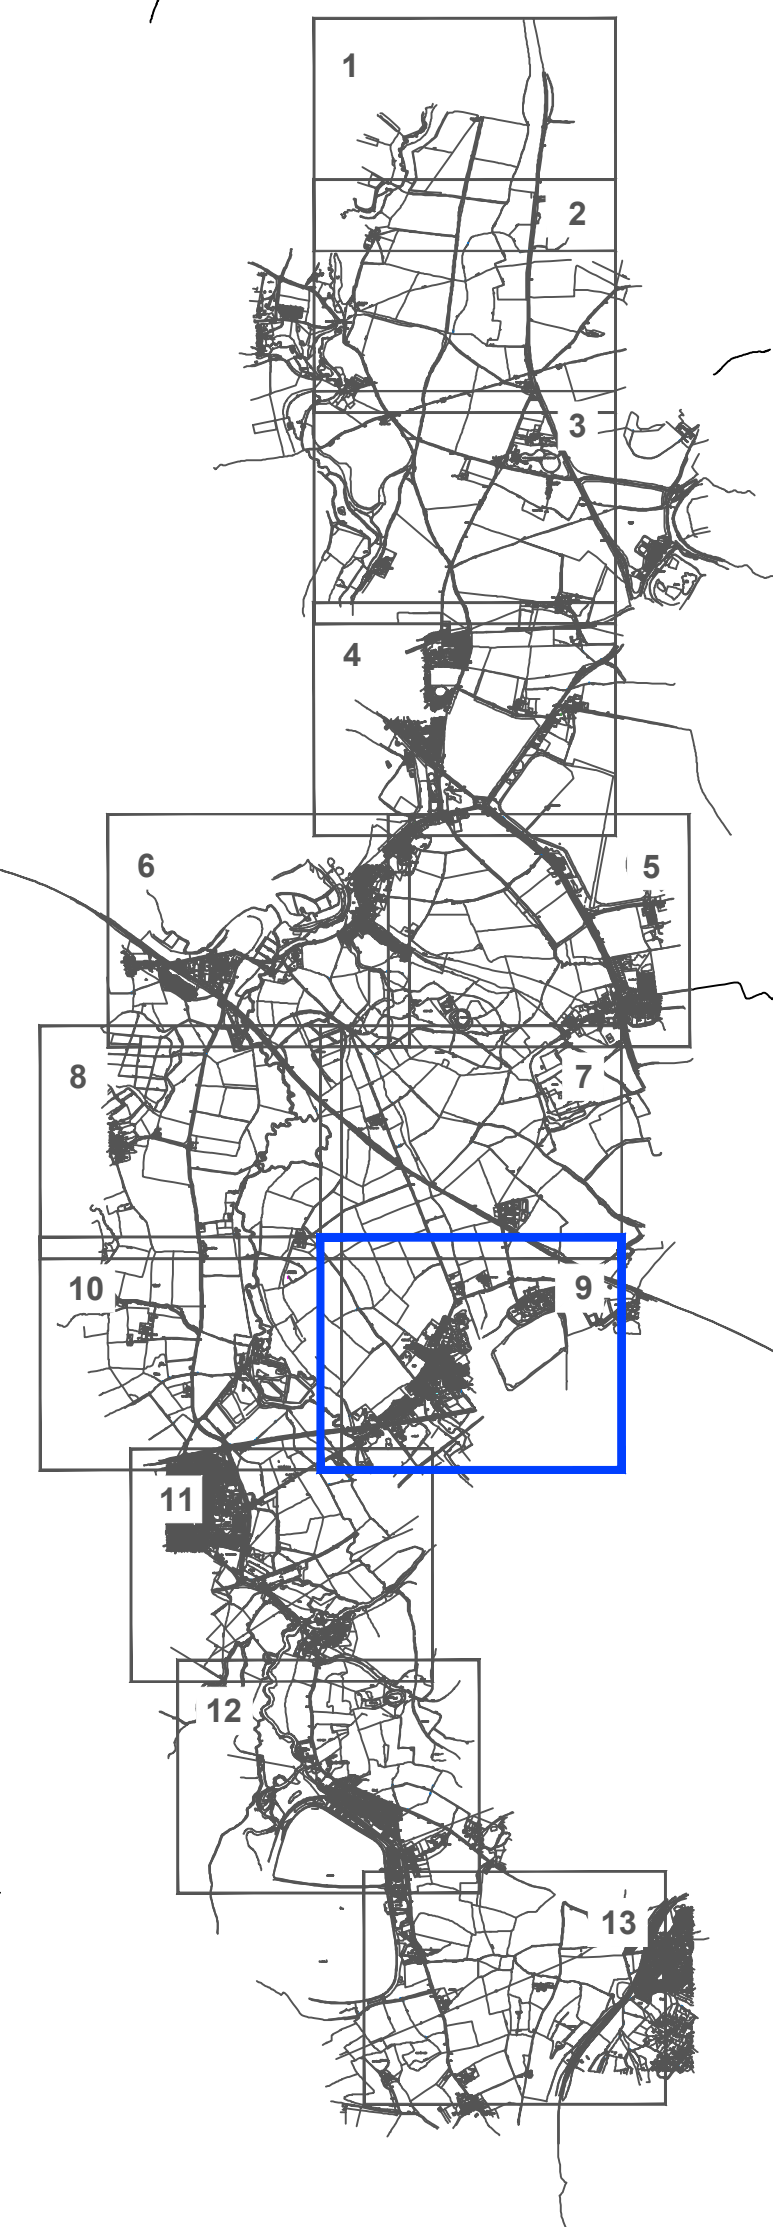



1. ALL DIMENSIONS IN METRES UNLESS STATED OTHERWISE.
2. DO NOT SCALE FROM THIS DRAWING. USE ONLY PRINTED DIMENSIONS.
3. THESE PLANS SHOULD BE READ IN CONJUNCTION WITH SCHEDULES 4 TO 7 (INCLUSIVE) OF THE DEVELOPMENT CONSENT ORDER.

2. Change Request 2					
1. 4th Response					
A. IDCC Submission					
Project			Status		
Bolley West Solar Farm			Final		
Id.	Changes	Date	Name	Date	Name
1	Created	12.09.2025	K. Lueken	12.09.2025	H. Tietze
2	Revised	12.09.2025	K. Lueken	06.11.2024	D. Ahrhans
1	Revised	31.01.2025	K. Lueken	06.11.2024	D. Ahrhans
1	Created	08.11.2024	K. Lueken	06.11.2024	D. Ahrhans

APFP Regulation 5(2)(k)

 Scale	1:2500	at A0
Title	Streets, Access and Rights of Way Plans Sheet 9 of 13	
 A horizontal scale bar with tick marks at 0, 75, and 150 meters. The bar is divided into three segments: the first segment from 0 to 75 is further divided into three equal sub-segments, and the second segment from 75 to 150 is further divided into two equal sub-segments. The word 'Meters' is written at the right end of the bar.		

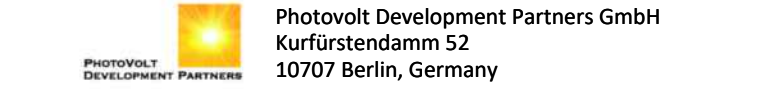

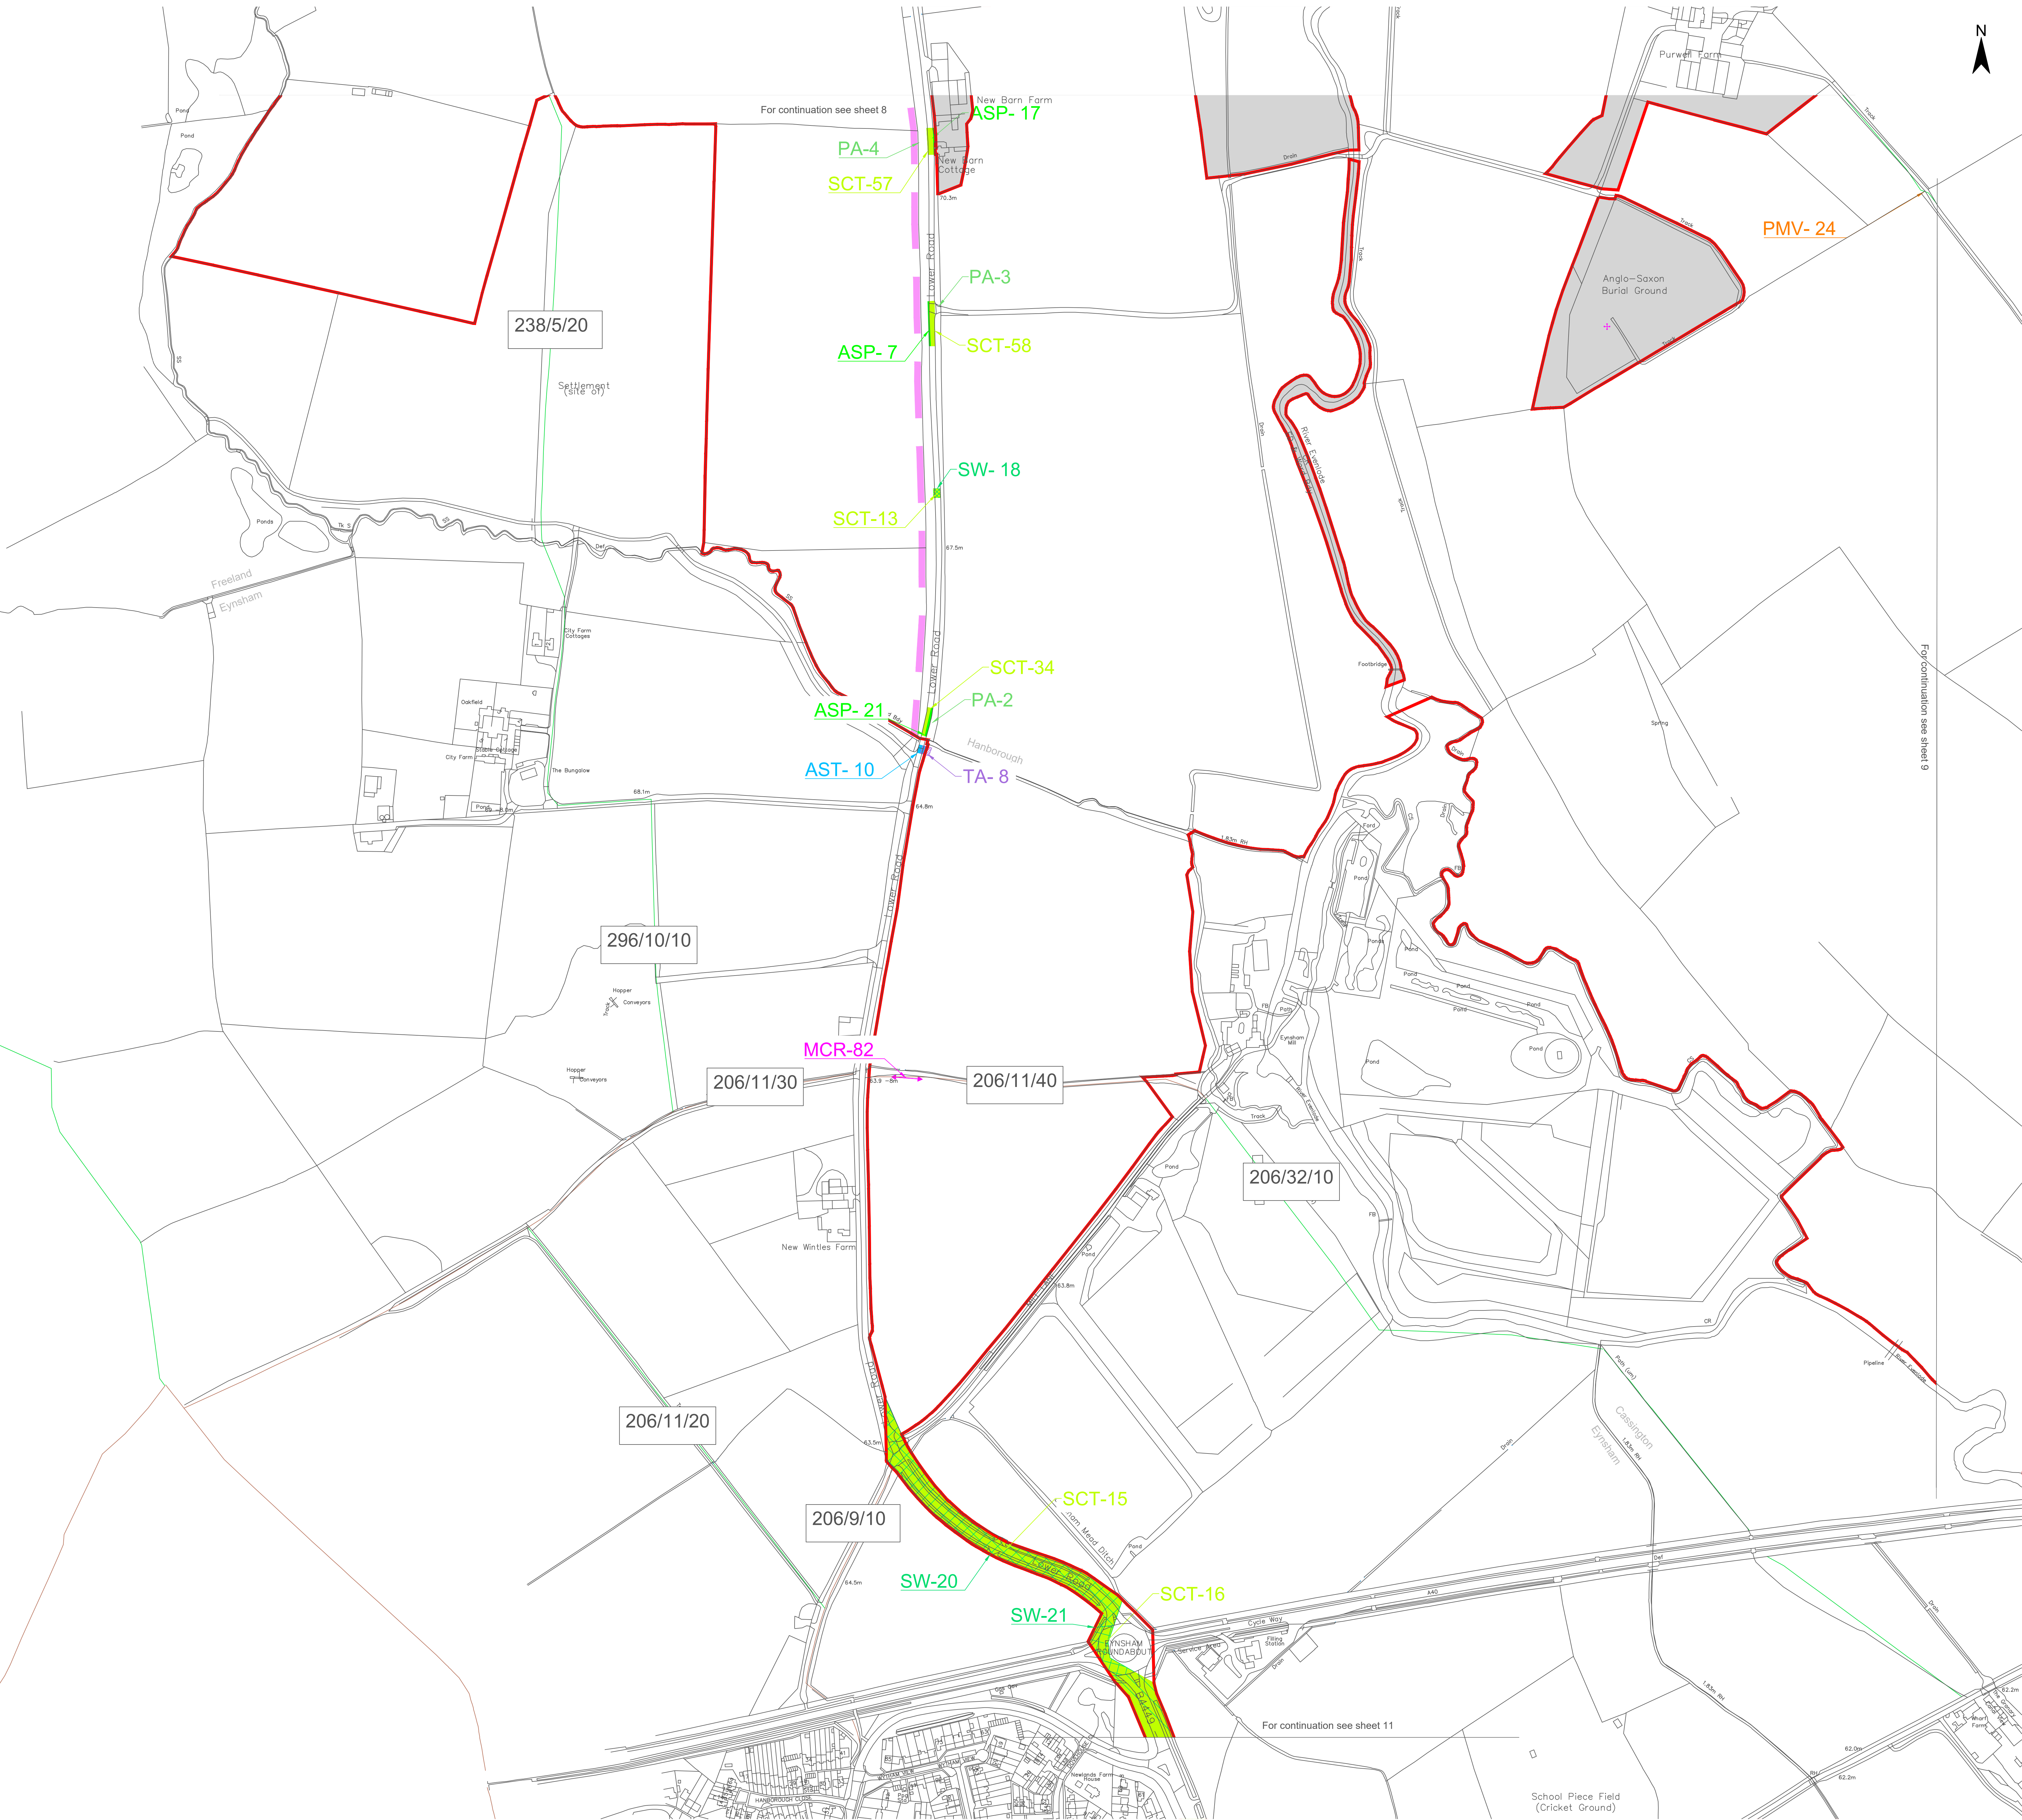

Legend

Site Location and Order Limits
Areas outside of Order Limits
Street works
Alteration of Streets
Permanent Alteration of Layout
Temporary Alteration of Layout
Streets and Public Rights of Way
Streets to be temporarily closed
Permanent use of motor vehicles over Public Rights of Way
Temporary use of motor vehicles over Public Rights of Way
Footpath
Bridleway
Oxford Green Belt Way
Shakespeare's Way
National Cycling Route No. 5 (NCR5)
Proposed Cycling Path
Public Rights of Way to be permanently closed and diverted
Public Rights of Way to be temporarily closed and diverted
Managed Crossing of PROW
Diversions
Temporary/Permanent Diversion (Footpath)
Temporary/Permanent Diversion (Bridleway)
Access to Works
Permanent Means of Access
Temporary Means of Access
Segregated Access
Path Reference

134/2/10

Abbreviations:
SW- Street works
ASP- Permanent alteration of street layout
AST- Temporary alteration of street layout
SCT - Temporary closed streets
PROW_N - Proposed diversion to existing PROW
TD - Temporary Diversion
PD - Permanent Diversion



1. ALL DIMENSIONS IN METRES UNLESS STATED OTHERWISE.
2. DO NOT SCALE FROM THIS DRAWING. USE ONLY PRINTED DIMENSIONS.
3. THESE PLANS SHOULD BE READ IN CONJUNCTION WITH SCHEDULES 4 TO 7 (INCLUSIVE) OF THE DEVELOPMENT CONSENT ORDER.

2. Change Request 2
1. 4th Response
A. DCC Submission

Project					Status				
Botley West Solar Farm					Final				
Id.	Changes	Date	Name	Date	Name	Id.	Changes	Date	Name
1	Created	12.09.2025	K. Lueken	12.09.2025	K. Lueken	1	Created	12.09.2025	K. Lueken
2	Revised	12.09.2025	K. Lueken	12.09.2025	K. Lueken	2	Revised	12.09.2025	K. Lueken
3	Revised	31.01.2025	K. Lueken	31.01.2025	K. Lueken	3	Revised	31.01.2025	K. Lueken
4	Created	08.11.2024	K. Lueken	08.11.2024	K. Lueken	4	Created	08.11.2024	K. Lueken

Approval No. EN010147WAPP2.2 Rev 2

APFP Regulation 5(2)(k)

Scale 1:2500 at A0

Title Streets, Access and Rights of Way Plans Sheet 10 of 13

0 75 150 Meters

Photovoltaik Development Partners GmbH
Kurfürstendamm 52
10707 Berlin, Germany

The scale of the drawing is only valid for A0 format printing

Inset No. 1:
1:1000

206/5/20

206/8/20

SCT-17

SW-22

SCT-18

SW-23

206/6/10

206/23/10

206/6/20

206/23/20

SA-7

MCR-83

TD-3

PROW_CT-2

AST-8

PROW_N-6_1

PROW_CT-2_1

206/23/30

SCT-20

SW-25

TA-6

SA-6

SCT-19

SW-24

Oxford Green Belt Way

TA-5

SCT-31

AST-7

SA-7

MCR-83

TD-3

PROW_CT-2

AST-8

PROW_N-6_1

PROW_CT-2_1

206/23/30

SCT-20

SW-25

SA-6

SCT-30

TD-2

PROW_N-5

PROW_N-6

TA-6

PROW_N-5_1

PROW_CT-1_1

184/36/10

For continuation see sheet 12

For continuation see sheet 10

0 25 50 100
Meter

Legend

Site Location and Order Limits

Areas outside of Order Limits

Street works

Alteration of Streets

Permanent Alteration of Layout

Temporary Alteration of Layout

Streets and Public Rights of Way

Streets to be temporarily closed

Permanent use of motor vehicles over Public Rights of Way

Temporary use of motor vehicles over Public Rights of Way

Footpath

Bridleway

Oxford Green Belt Way

Shakespeare's Way

National Cycling Route No. 5 (NCR5)

Proposed Cycling Path

Public Rights of Way to be permanently closed and diverted

Public Rights of Way to be temporarily closed and diverted

Managed Crossing of PROW Diversions

Temporary/Permanent Diversion (Footpath)

Temporary/Permanent Diversion (Bridleway)

Access to Works

Permanent Means of Access

Temporary Means of Access

Segregated Access

Path Reference

134/2/10

Abbreviations:

SW- Street works

ASP- Permanent alteration of street layout


AST- Temporary alteration of street layout

SCT - Temporary closed streets

PROW_N - Proposed diversion to existing PROW

TD - Temporary Diversion

PD - Permanent Diversion

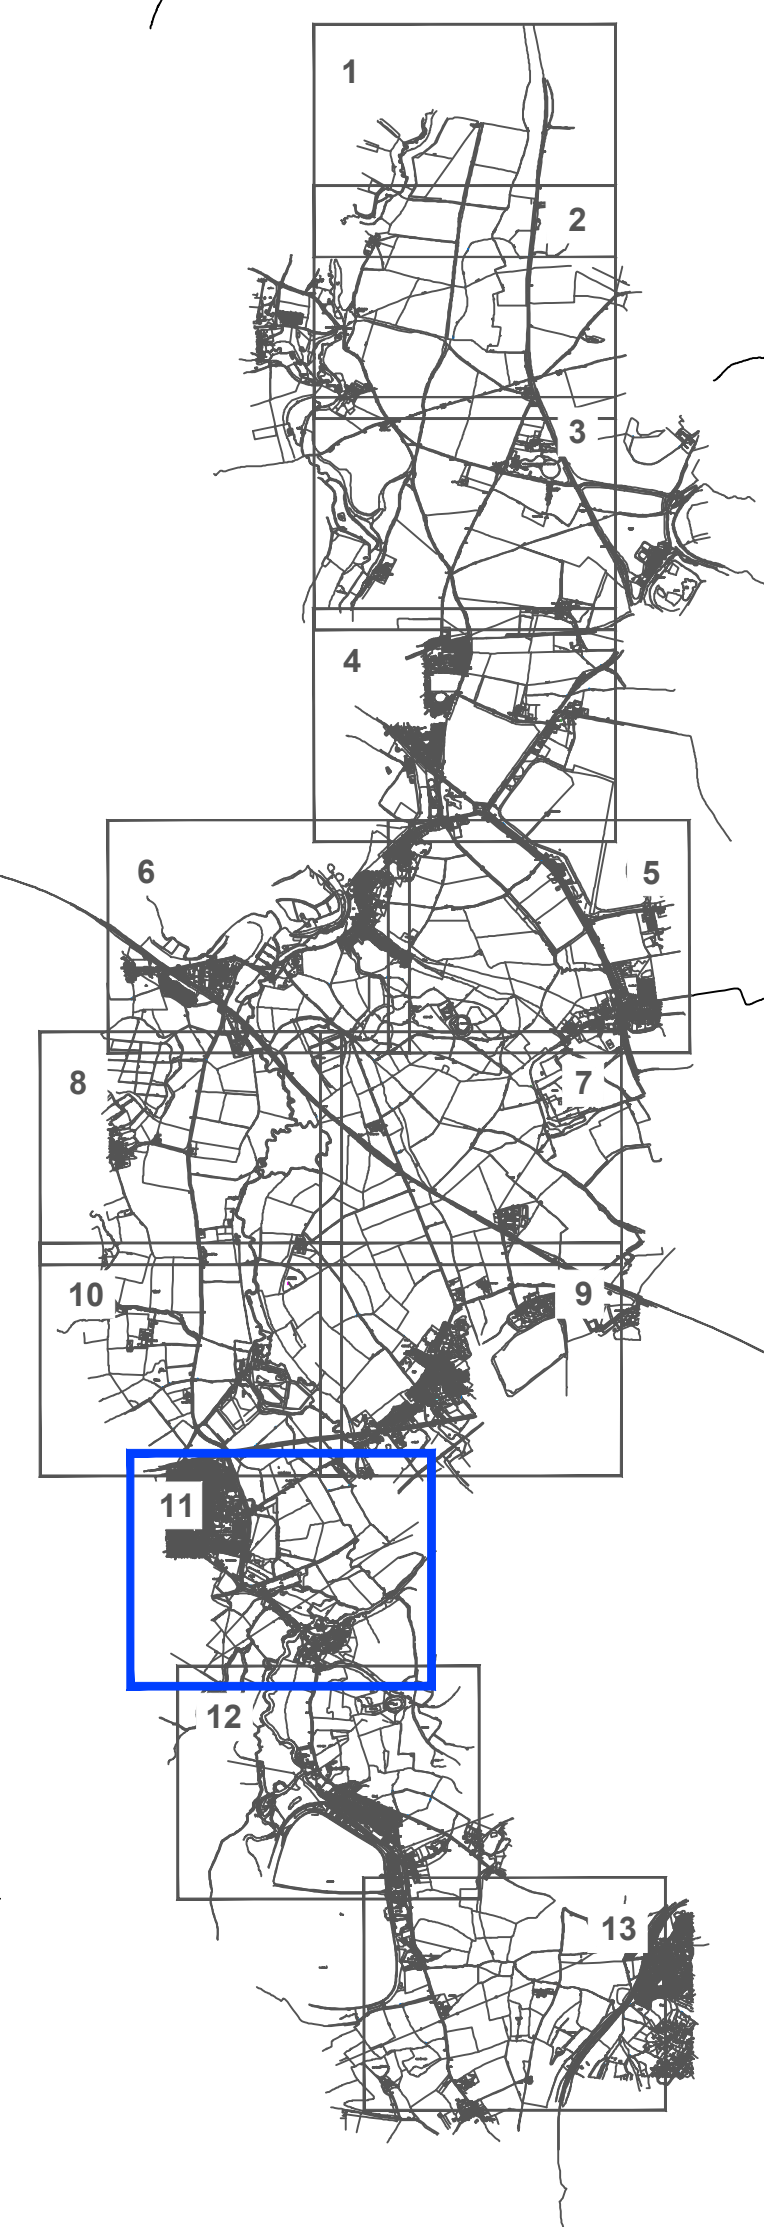

1. ALL DIMENSIONS IN METRES UNLESS STATED OTHERWISE.

2. DO NOT SCALE FROM THIS DRAWING. USE ONLY PRINTED DIMENSIONS.

3. THESE PLANS SHOULD BE READ IN CONJUNCTION WITH SCHEDULES 4 TO 7 (INCLUSIVE) OF THE DEVELOPMENT CONSENT ORDER.

2. Change Request 2		1. 4th Response		A. IDCC Submission	
Project		Botley West Solar Farm		Status	
Final		Final		Final	
Id.	Changes	Date	Name	Date	Name
1	Created	12.09.2025	K. Lueken	12.09.2025	K. Lueken
2	Revised	12.09.2025	K. Lueken	12.09.2025	K. Lueken
3	Revised	31.01.2025	K. Lueken	06.11.2024	D. Ahrhans
4	Created	08.11.2024	K. Lueken	Drawing No	EN010147WPP02.2 Rev 2

APFP Regulation 5(2)(k)

Scale 1:2500 at A0

Title Streets, Access and Rights of Way Plans Sheet 11 of 13


0 75 150 Meters

Photovoltaik Development Partners GmbH
Kurfürstendamm 52
10707 Berlin, Germany



Legend	
Site Location and Order Limits	
Areas outside of Order Limits	
Street works	
Alteration of Streets	
Permanent Alteration of Layout	
Temporary Alteration of Layout	
Streets and Public Rights of Way	
Streets to be temporarily closed	
Permanent use of motor vehicles over Public Rights of Way	
Temporary use of motor vehicles over Public Rights of Way	
Footpath	
Bridleway	
Oxford Green Belt Way	
Shakespeare's Way	
National Cycling Route No. 5 (NCR5)	
Proposed Cycling Path	
Public Rights of Way to be permanently closed and diverted	
Public Rights of Way to be temporarily closed and diverted	
Managed Crossing of PROW Diversions	
Temporary/Permanent Diversion (Footpath)	
Temporary/Permanent Diversion (Bridleway)	
Access to Works	
Permanent Means of Access	
Temporary Means of Access	
Segregated Access	
Path Reference	

Abbreviations:
SW- Street works
ASP- Permanent alteration of street layout
AST- Temporary alteration of street layout
SCT - Temporary closed streets
PROW_N - Proposed diversion to existing PROW
TD - Temporary Diversion
PD - Permanent Diversion

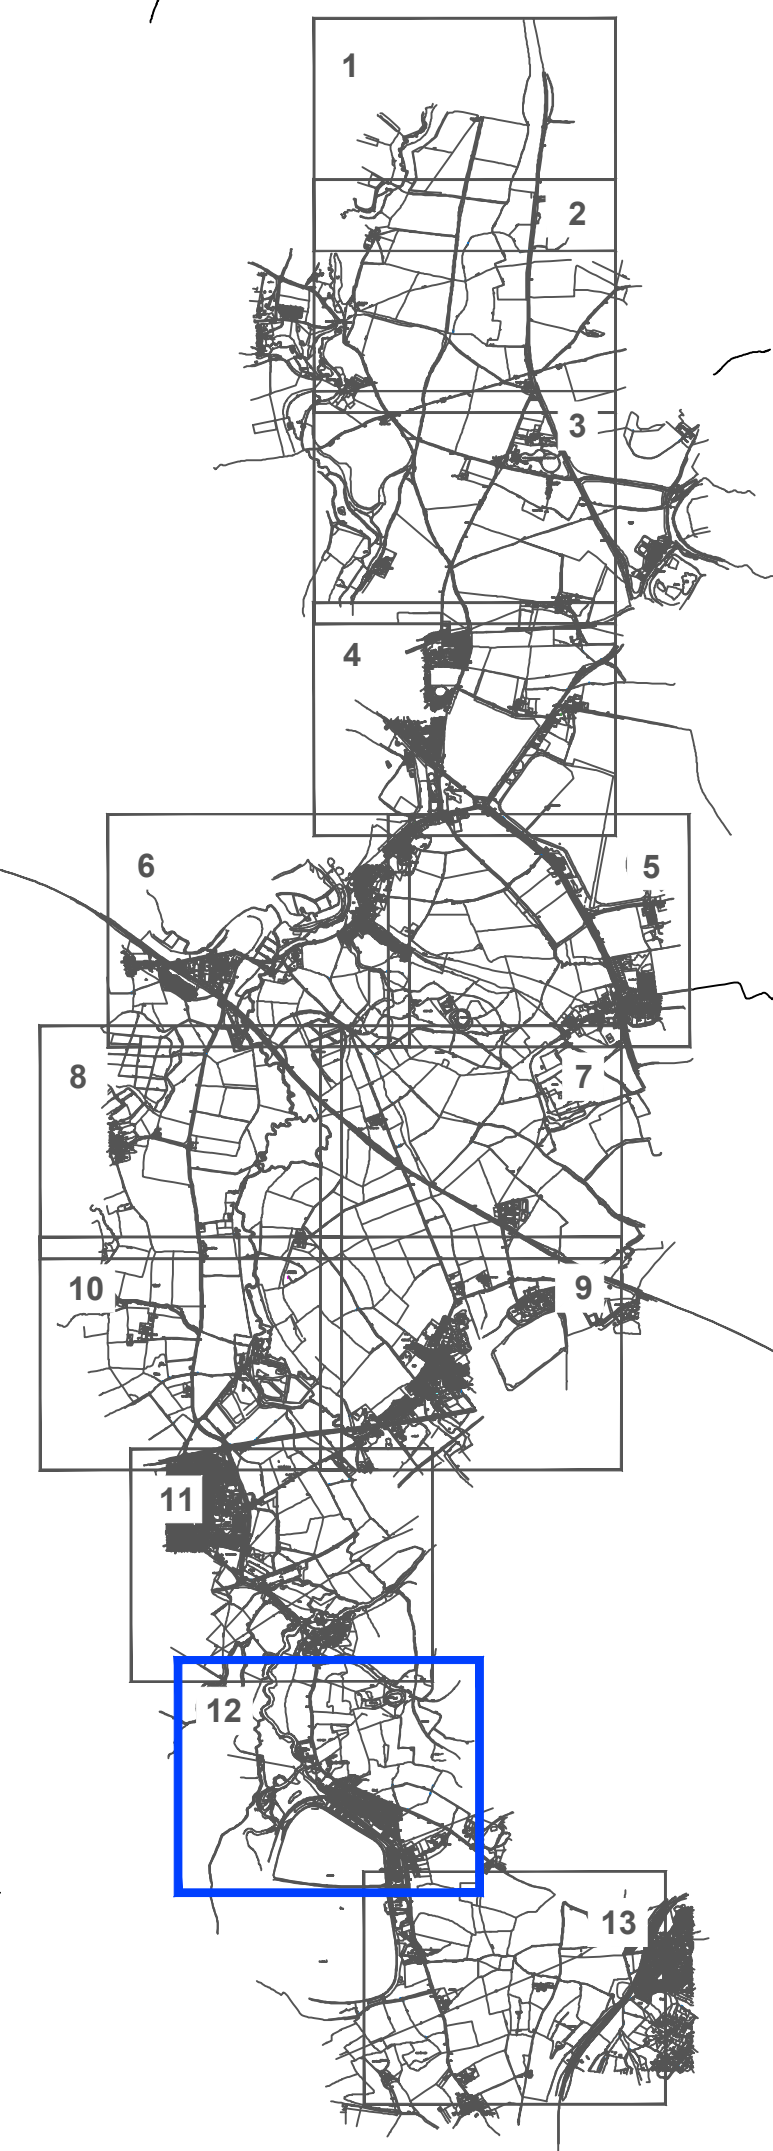

1. ALL DIMENSIONS IN METRES UNLESS STATED OTHERWISE.
2. DO NOT SCALE FROM THIS DRAWING. USE ONLY PRINTED DIMENSIONS.
3. THESE PLANS SHOULD BE READ IN CONJUNCTION WITH SCHEDULES 4 TO 7 (INCLUSIVE) OF THE DEVELOPMENT CONSENT ORDER.


2. Change Request 2
1. 4th Response
A. DCC Submission
71.2

Project		Status	
Bolley West Solar Farm		Final	
Id.	Changes	Date	Name
1	Created	12.09.2025	K. Lueken
2	Revised	12.09.2025	K. Lueken
3	Revised	31.01.2025	K. Lueken
4	Created	08.11.2024	K. Lueken

APFP Regulation 5(2)(k)

Scale	1:2500	at A0
Title		
Streets, Access and Rights of Way Plans		
Sheet 12 of 13		
0 75 150 Meters		

The scale of the drawing is only valid for A0 format printing

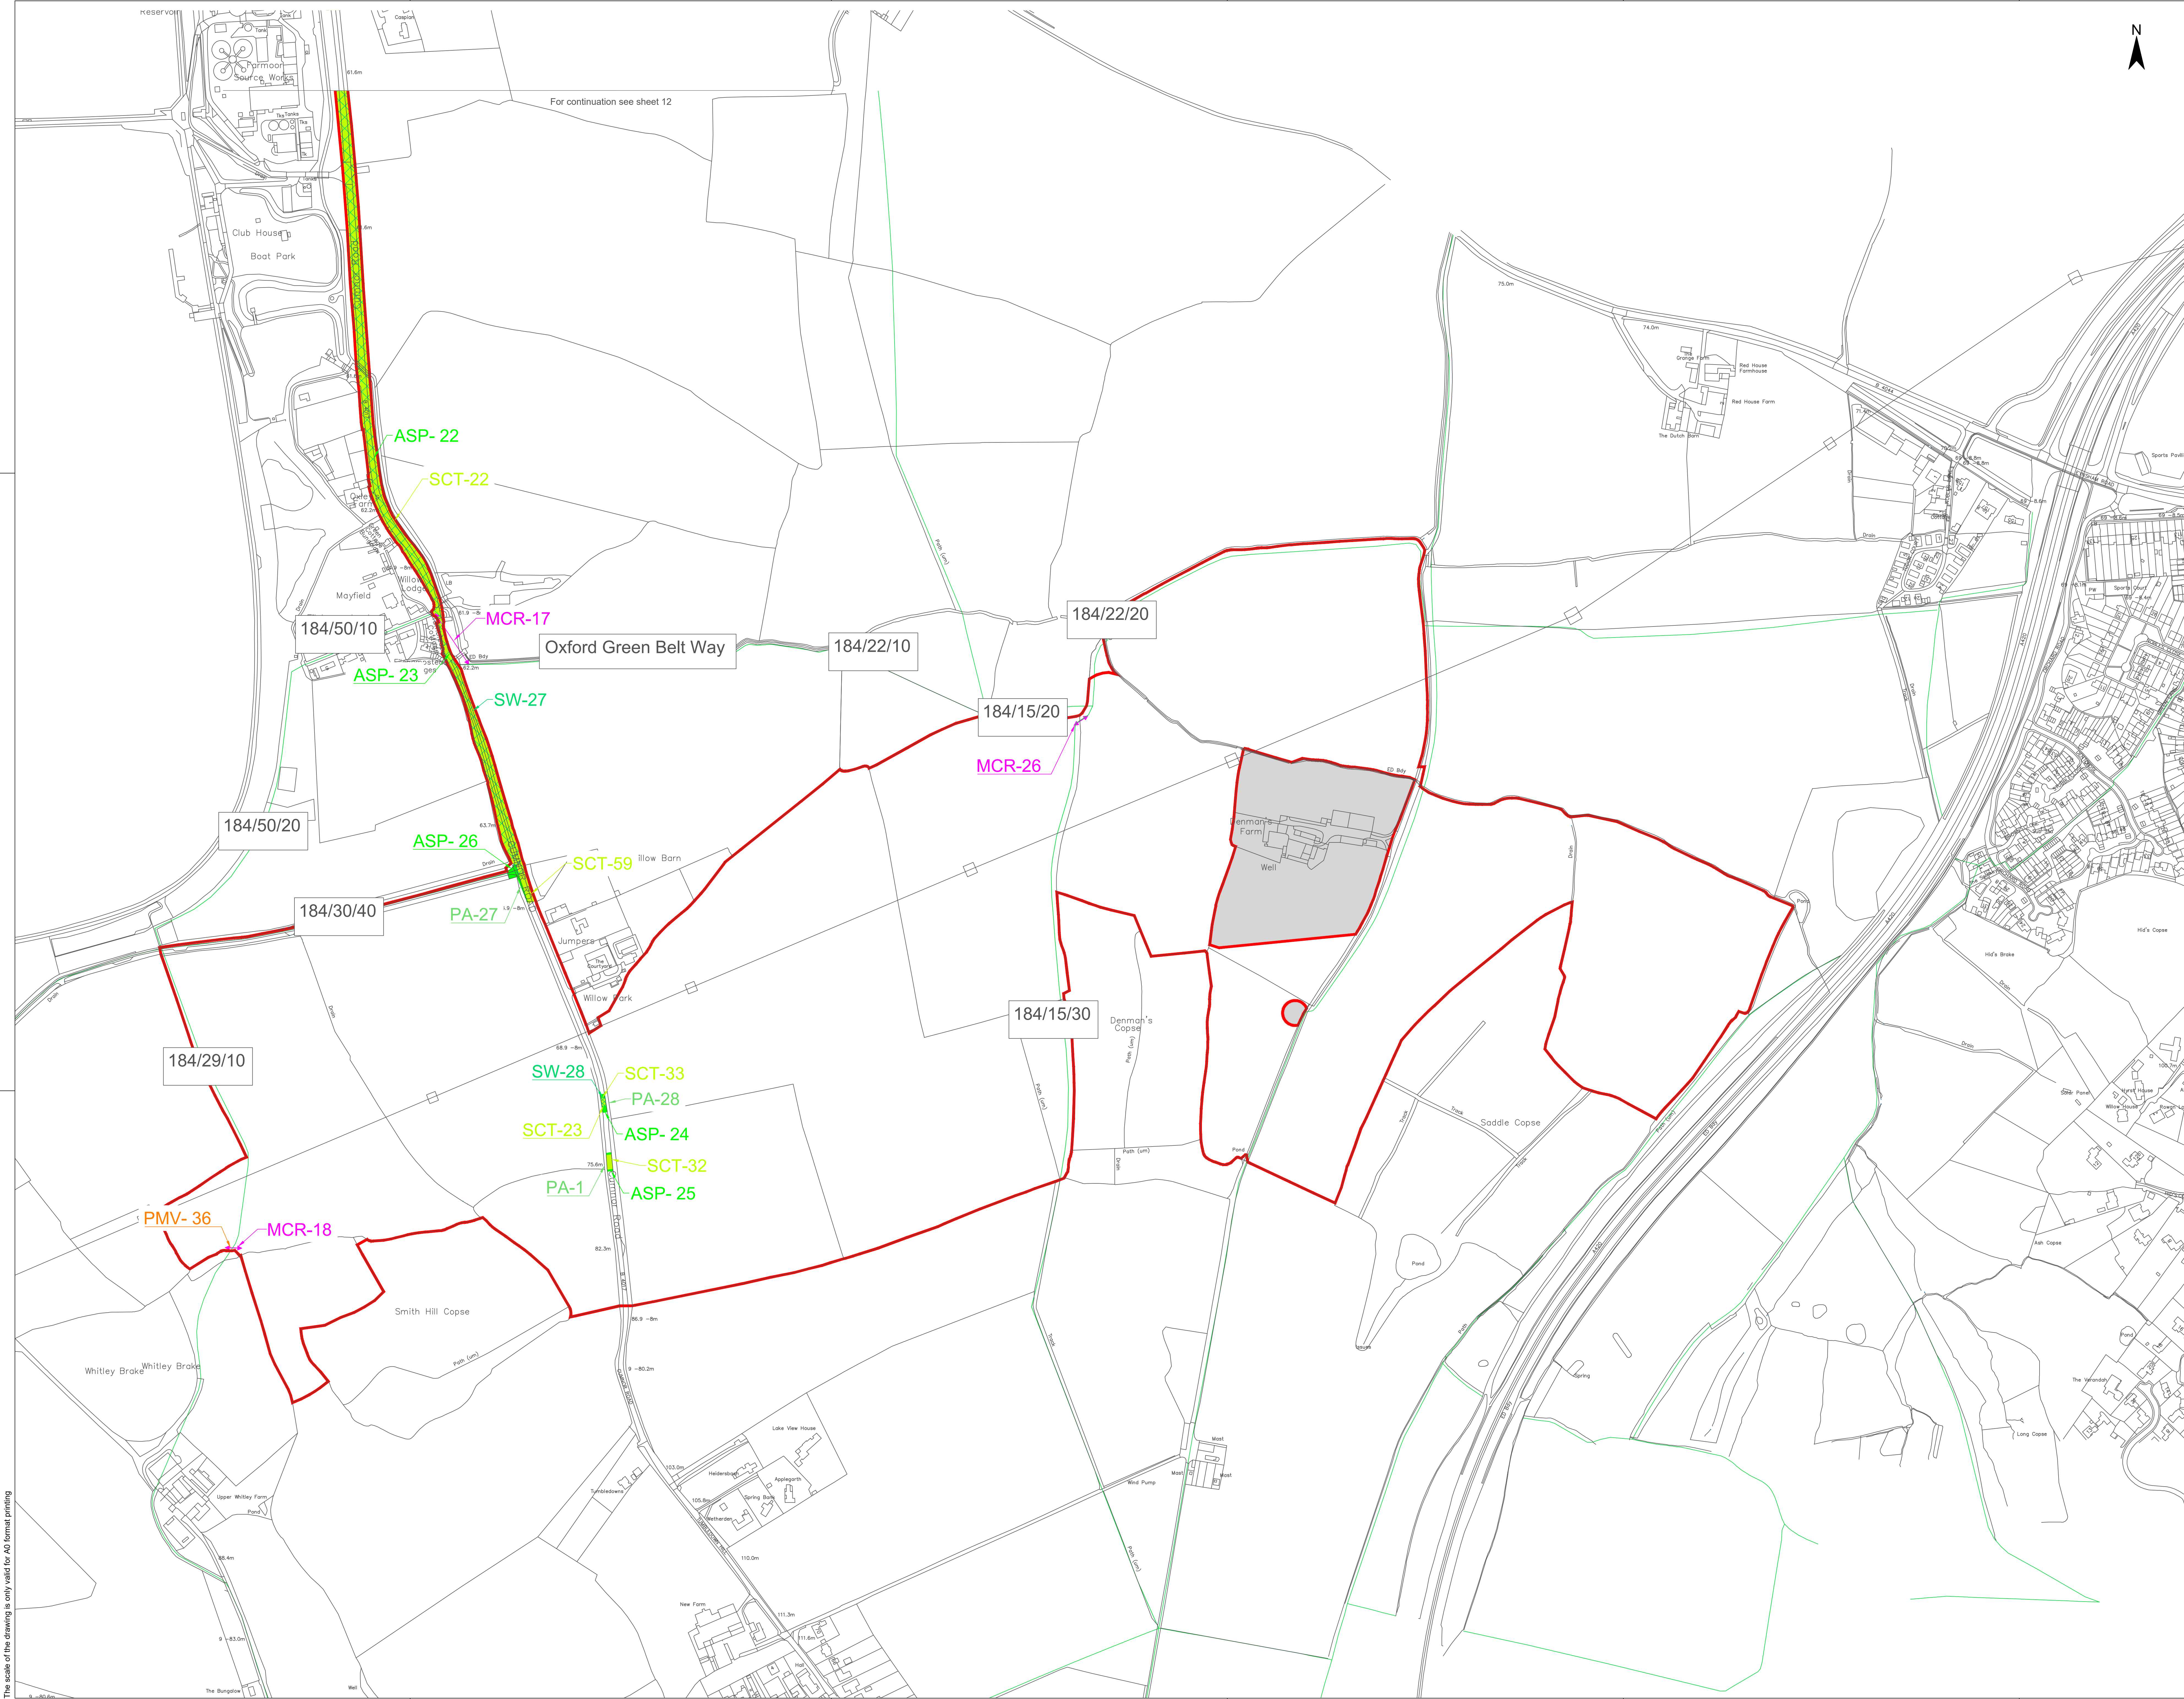


Legend

Site Location and Order Limits
Areas outside of Order Limits
Street works
Alteration of Streets
Permanent Alteration of Layout
Temporary Alteration of Layout
Streets and Public Rights of Way
Streets to be temporarily closed
Permanent use of motor vehicles over Public Rights of Way
Temporary use of motor vehicles over Public Rights of Way
Footpath
Bridleway
Oxford Green Belt Way
National Cycling Route No. 5 (NCR5)
Proposed Cycling Path
Public Rights of Way to be permanently closed and diverted
Public Rights of Way to be temporarily closed and diverted
Managed Crossing of PROW Diversions
Temporary/Permanent Diversion (Footpath)
Temporary/Permanent Diversion (Bridleway)
Access to Works
Permanent Means of Access
Temporary Means of Access
Segregated Access
Path Reference

134/2/10

Abbreviations:
SW- Street works
ASP- Permanent alteration of street layout
AST- Temporary alteration of street layout
SCT - Temporary closed streets
PROW_N - Proposed diversion to existing PROW
TD - Temporary Diversion
PD - Permanent Diversion

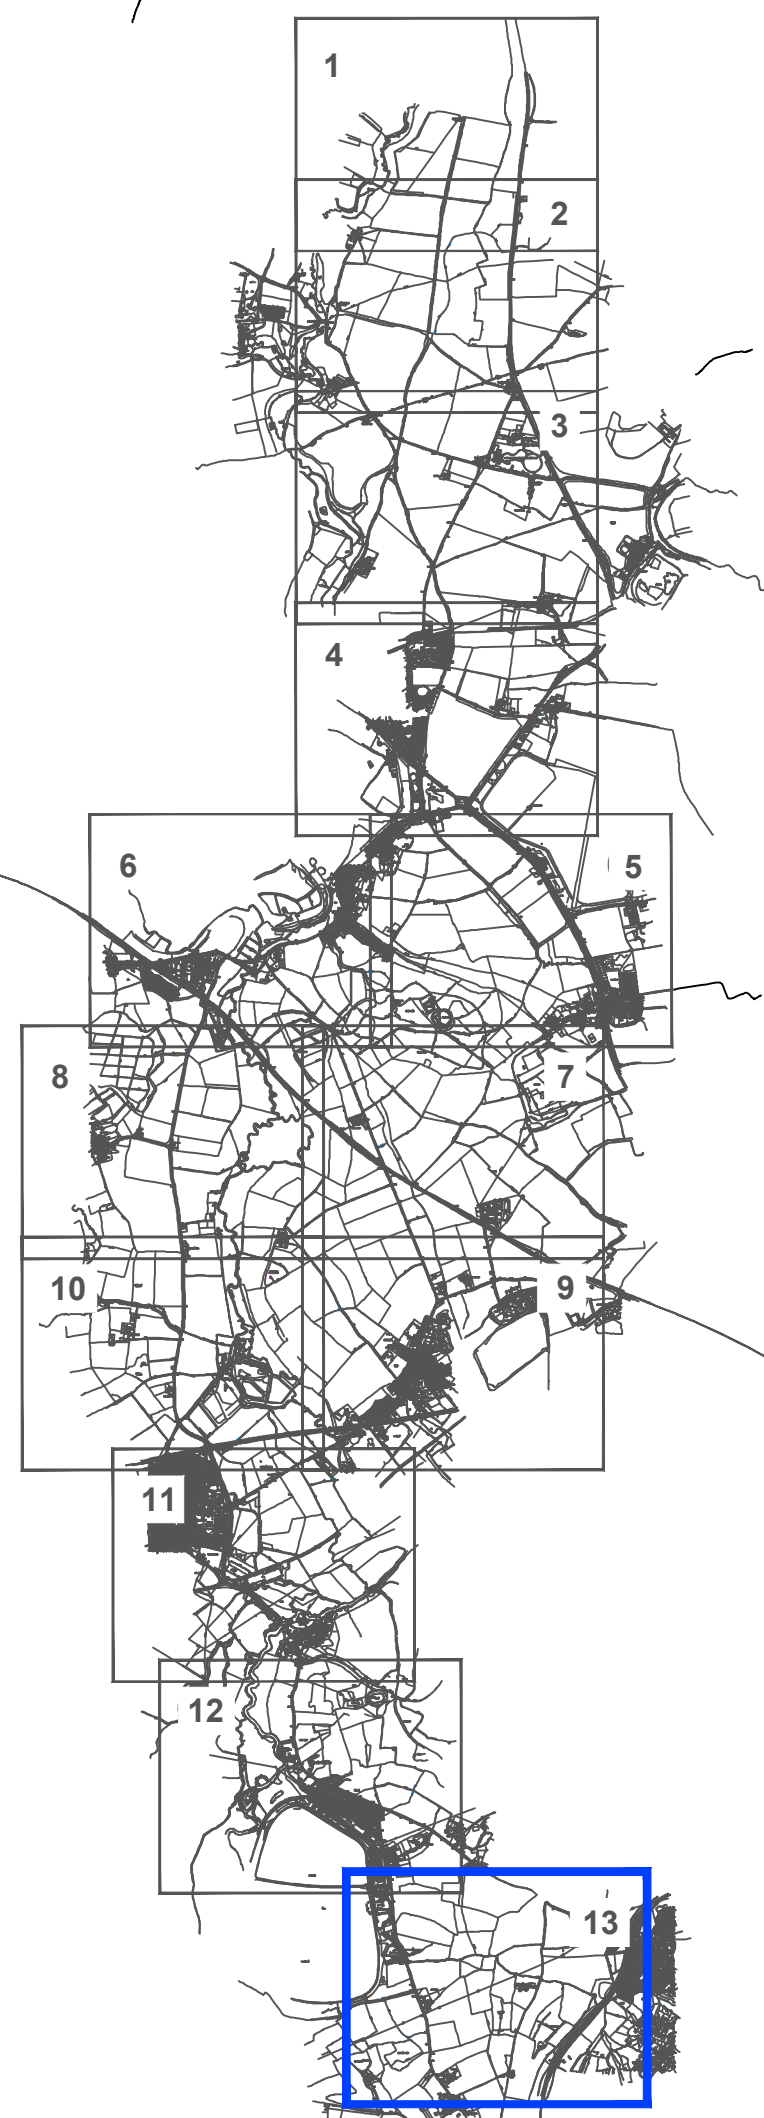

1. ALL DIMENSIONS IN METRES UNLESS STATED OTHERWISE.
2. DO NOT SCALE FROM THIS DRAWING. USE ONLY PRINTED DIMENSIONS.
3. THESE PLANS SHOULD BE READ IN CONJUNCTION WITH SCHEDULES 4 TO 7 (INCLUSIVE) OF THE DEVELOPMENT CONSENT ORDER.

2. Change Request 2		1. 4th Response		A. DCO Submission	
Project		Bolley West Solar Farm		Status	
Id.		Changes		Date	
1		Created		12.09.2025	
2		Revised		12.09.2025	
3		Revised		31.01.2025	
4		Created		08.11.2024	
5		Revised		08.11.2024	
6		Revised		08.11.2024	
7		Revised		08.11.2024	
8		Revised		08.11.2024	
9		Revised		08.11.2024	
10		Revised		08.11.2024	
11		Revised		08.11.2024	
12		Revised		08.11.2024	
13		Revised		08.11.2024	

APFP Regulation 5(2)(k)

Scale	1:2500	at A0	
Title	Streets, Access and Rights of Way Plans Sheet 13 of 13		
075150 Meters			