


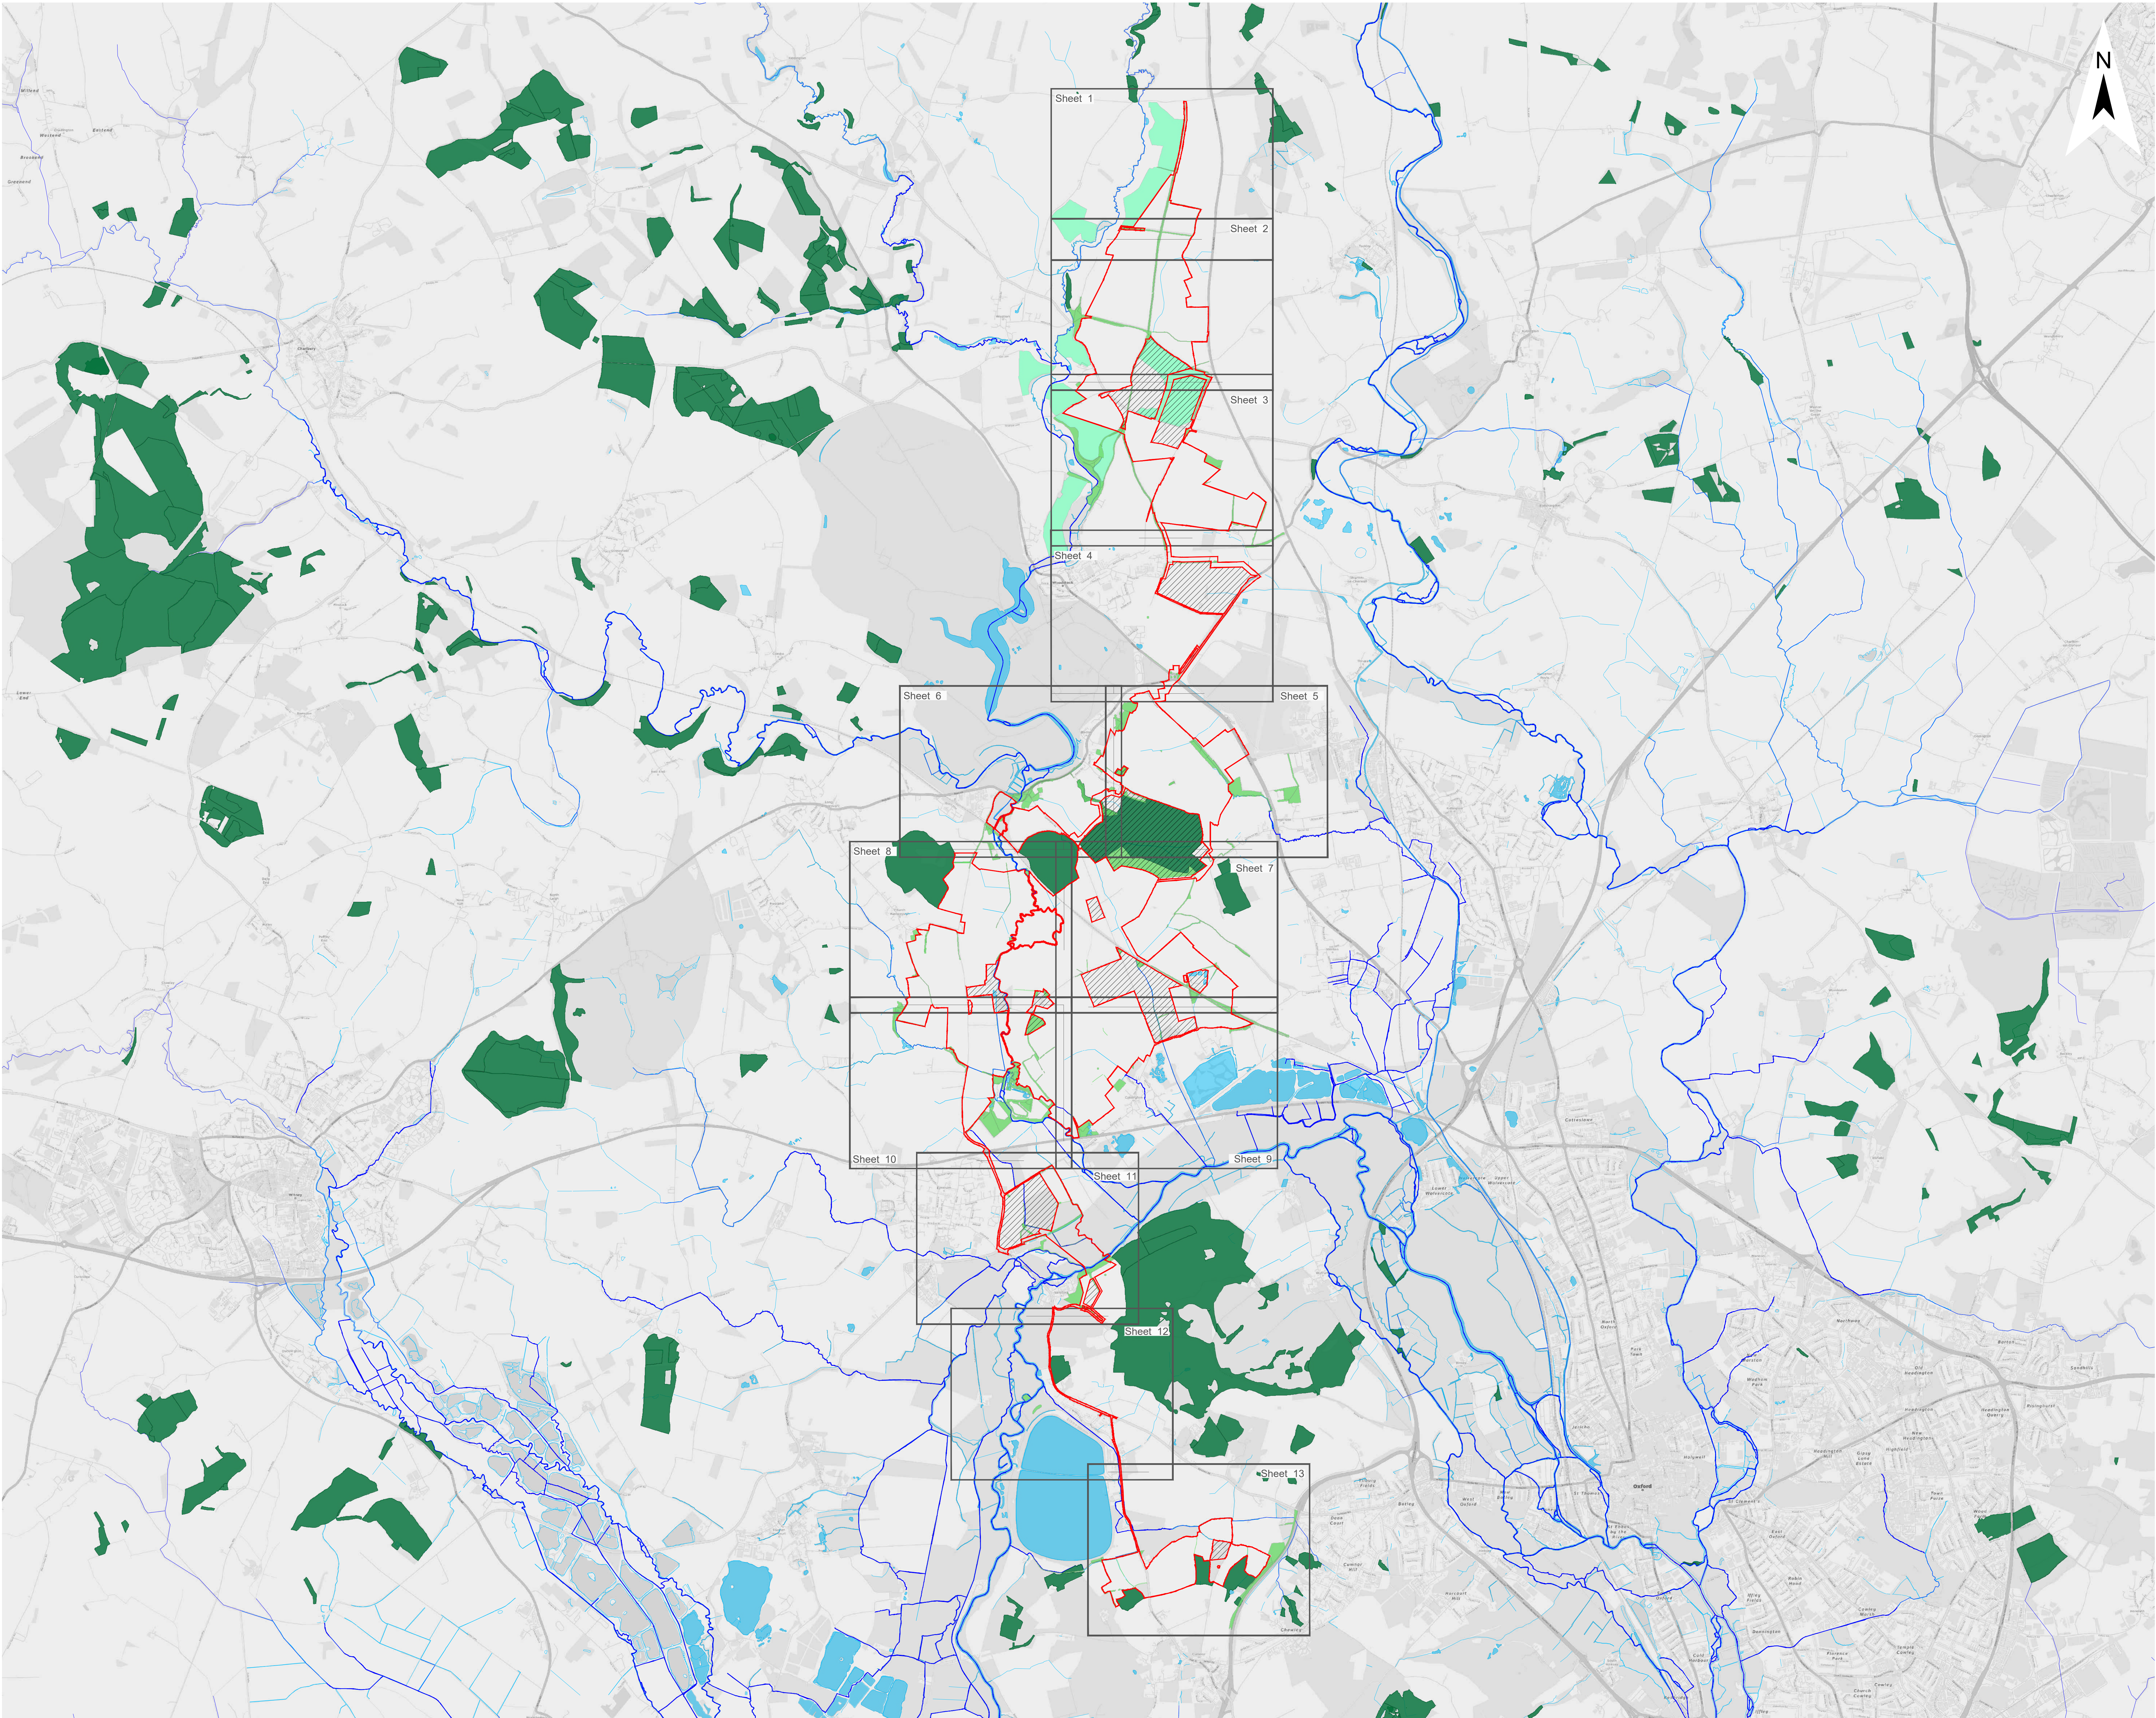

Legend

Order Limit

Areas Outside of Order Limits

Inset Plan

Existing Landscape Elements

Ancient Woodland

Mature Woodland / Scrub

Main River

Watercourse

Young Woodland

1. Area measurements for indicative purposes only.
2. No dimensions are to be scaled from this drawing.
3. All dimensions are to be checked on site.

2: Change Request 2					
1: s51 Response					
A: DCO Submission					
Project				Status	
Botley West Solar Farm				Final	
Id.	Changes	Date	Name		
				Edit	12.09.2025 M.Thom
				Check	12.09.2025 H.Trabelsi
2	Revised	12.09.2025	M.Thom	Drawing No	EN010147/APP/2.10 Rev.2
1	Revised	31.01.2025	M.Thom		
A	Created	01.11.2024	V.Guskova		

APFP Regulation: 5(2)(o)

Scale: as shown at A0



Title



Hedgerow Removal Plan


Overview

0 1000 2000 Meters

 Photovoltaic Development Partners GmbH
Kurfürstendamm 52
10707 Berlin, Germany

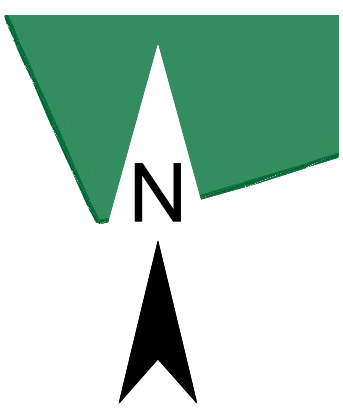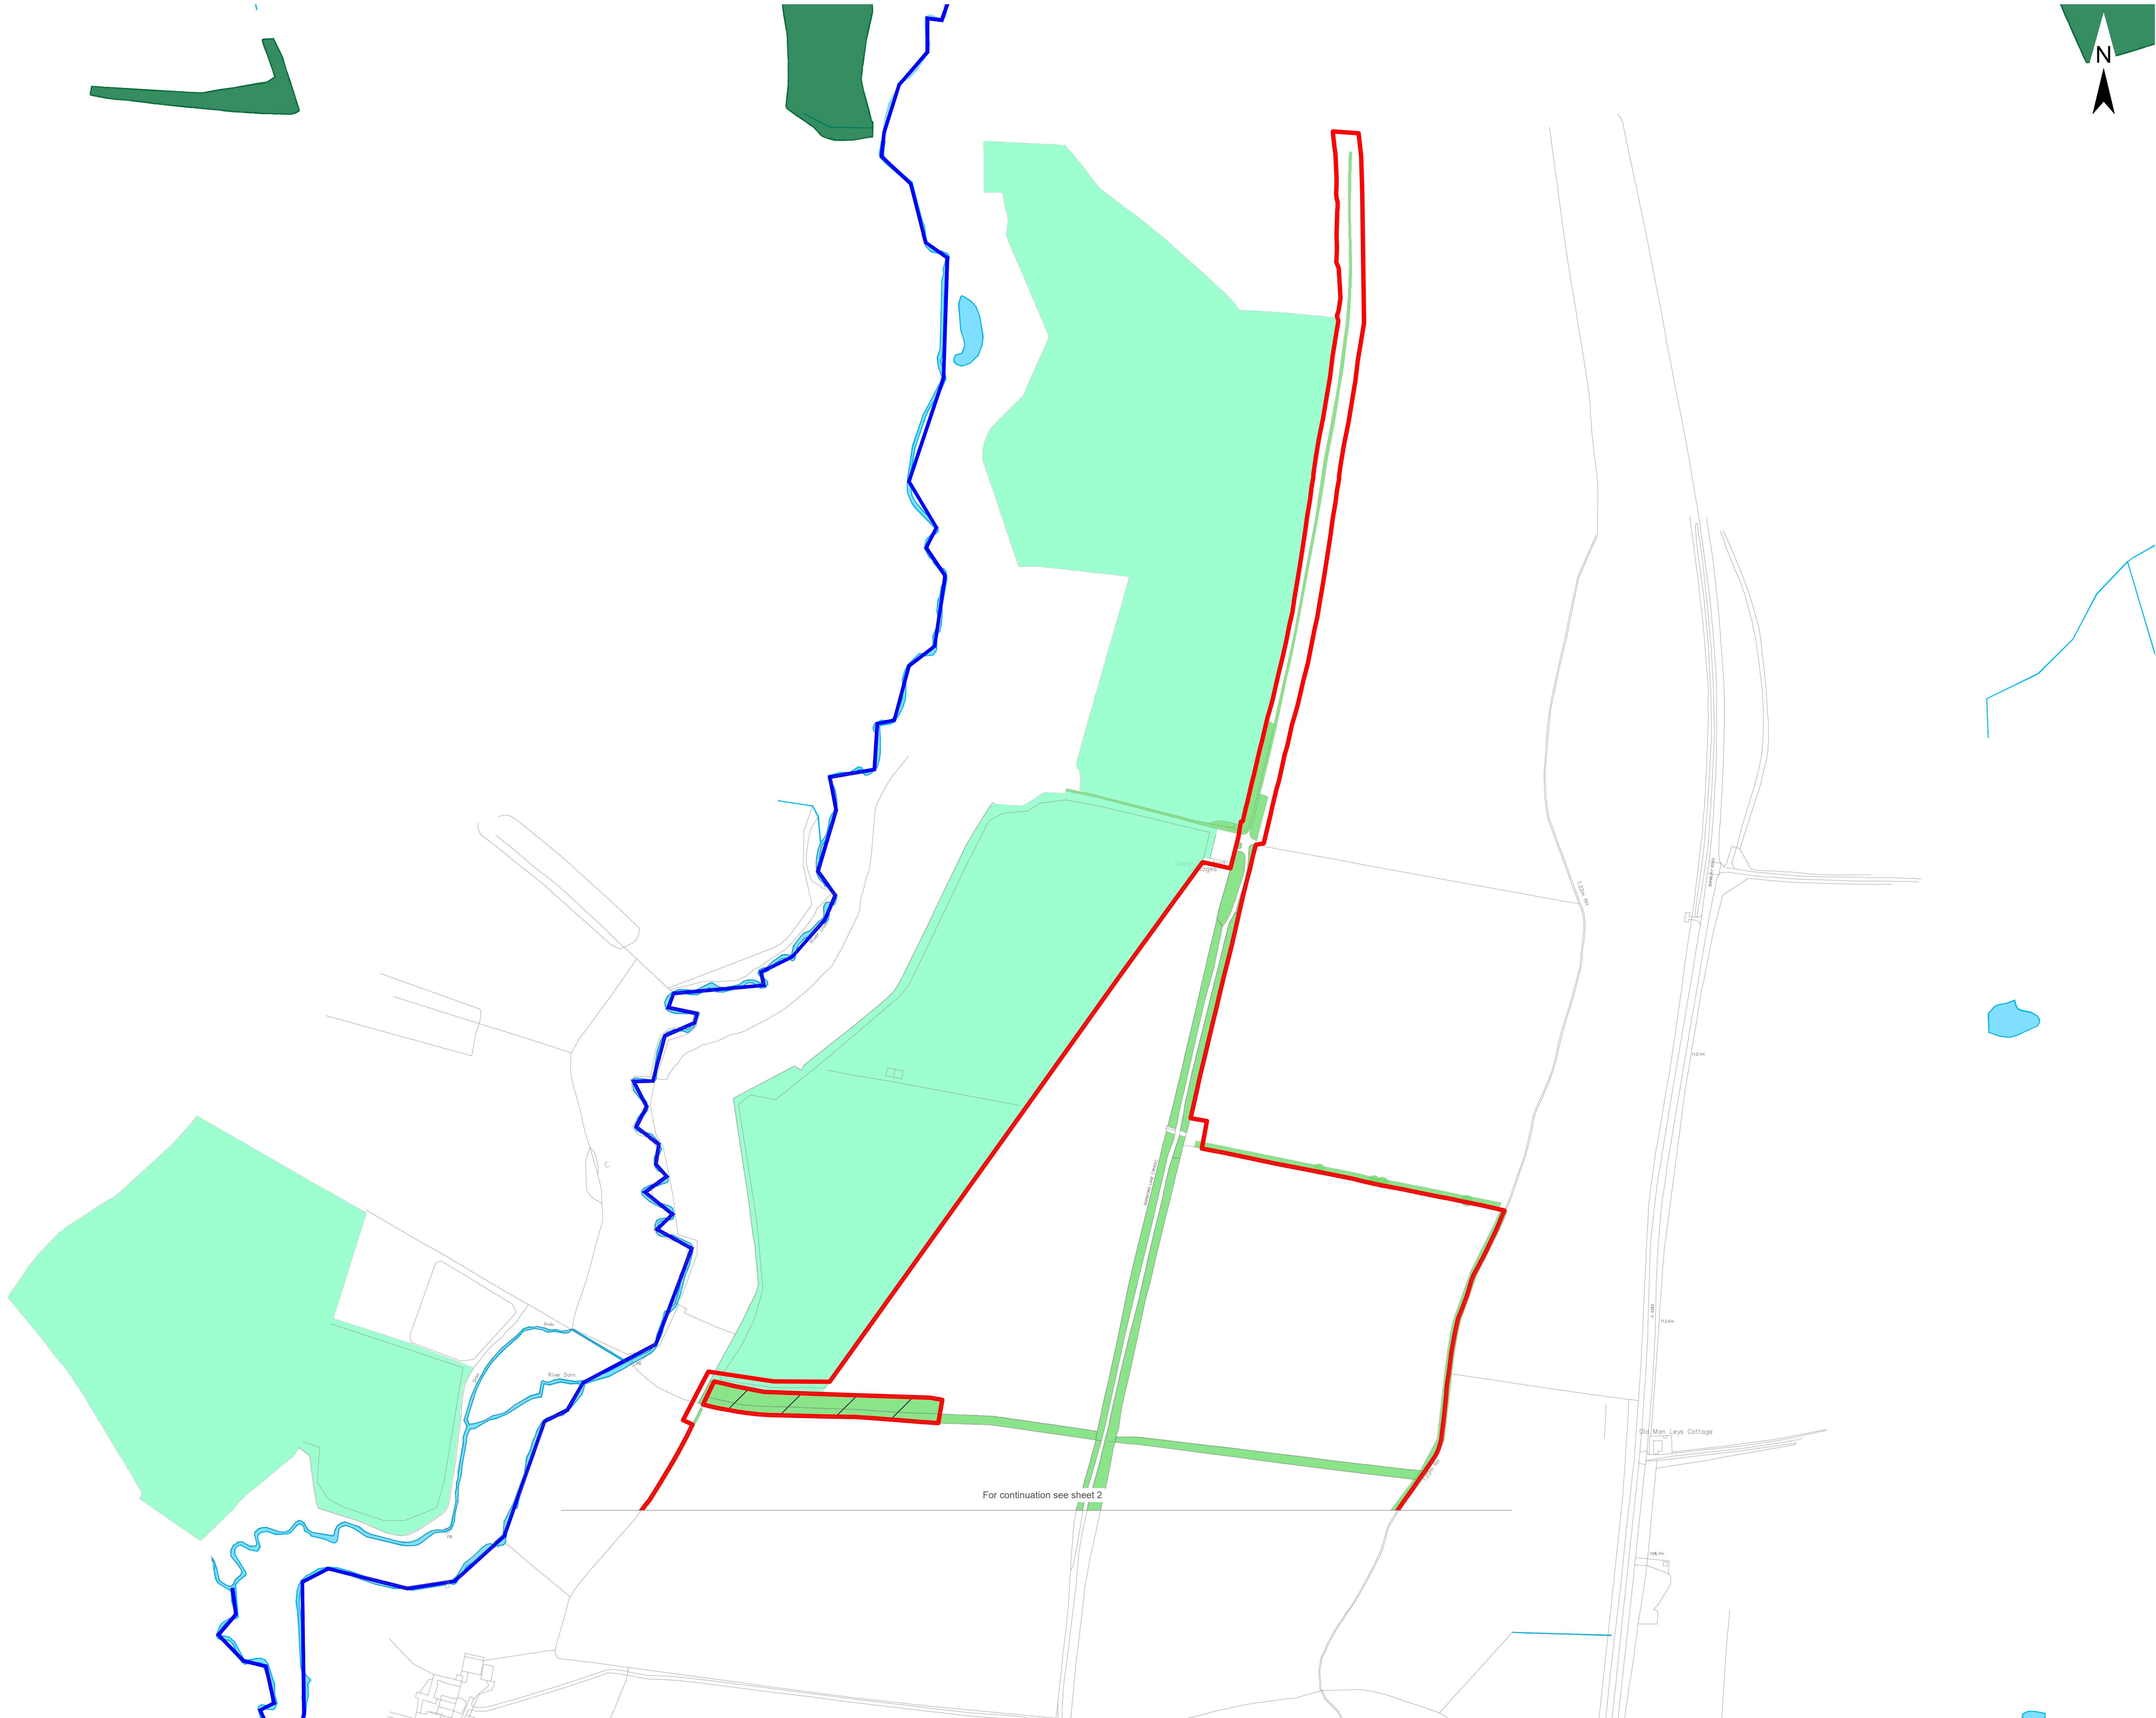

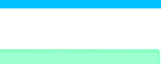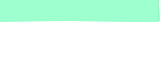- Legend
- Order Limit 
- Areas Outside of Order Limits 
- Existing Landscape Elements
- Ancient Woodland 
- Mature Woodland / Scrub 
- Existing Tree or Small Groups of Trees 
- Hedgerow 
- Main River 
- Watercourse 
- Young Woodland 

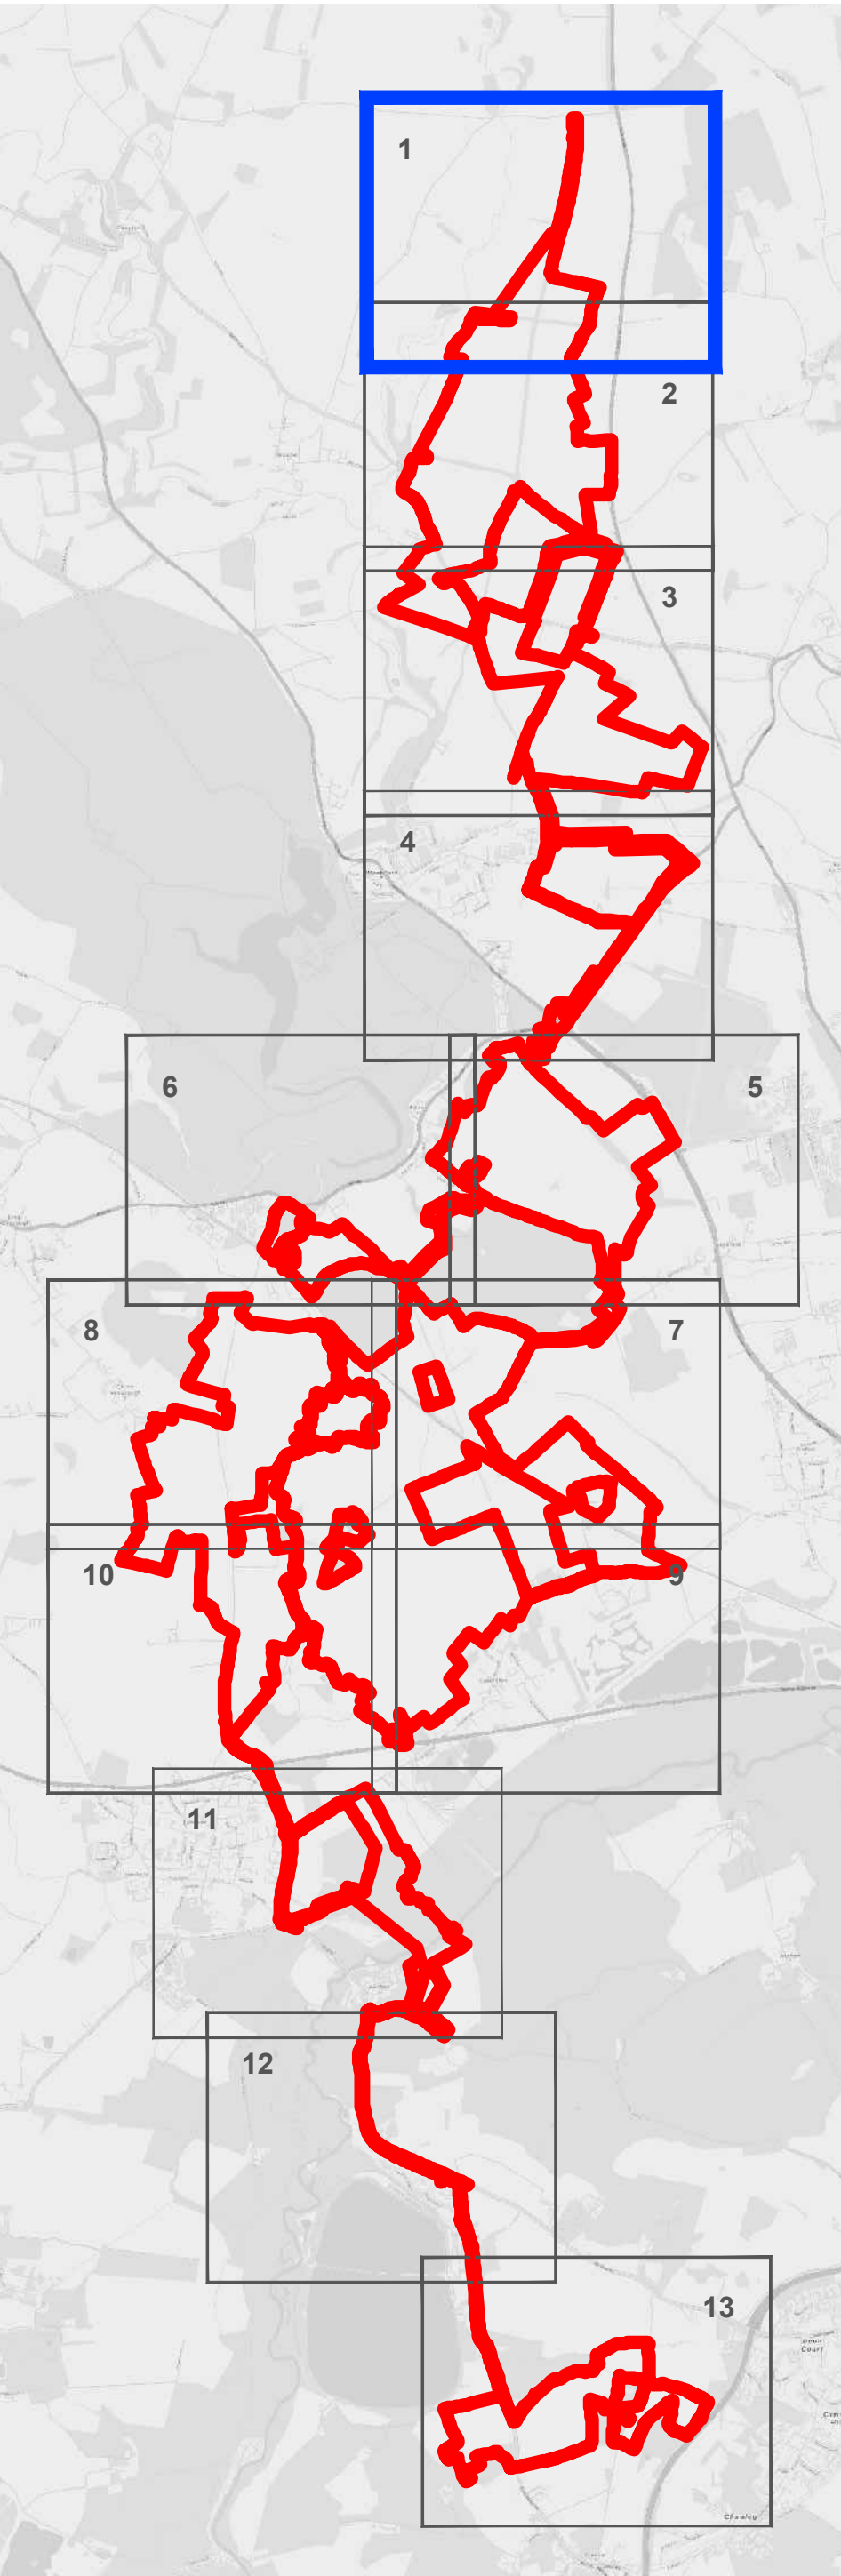

1. Area measurements for indicative purposes only.
2. No dimensions are to be scaled from this drawing.
3. All dimensions are to be checked on site.

2: Change Request 2					
1: s51 Response					
A: DCO Submission					
Project				Status	
Botley West Solar Farm				Final	
Id.		Changes	Date	Name	
				Edit	12.09.2025 M.Thom
				Check	12.09.2025 H.Trabelsi
2	Revised	12.09.2025	M.Thom		
1	Revised	31.01.2025	M.Thom	Drawing No	EN010147/APP/2.10 Rev.2
A	Created	01.11.2024	V.Guskova		

APFP Regulation: 5(2)(o)


Scale: 1:2500 at A0

Title
Hedgerow Removal Plan
Sheet 1 of 13


0 100 200
Meters



Photovoltaik Development Partners GmbH
Kurfürstendamm 52
10707 Berlin, Germany

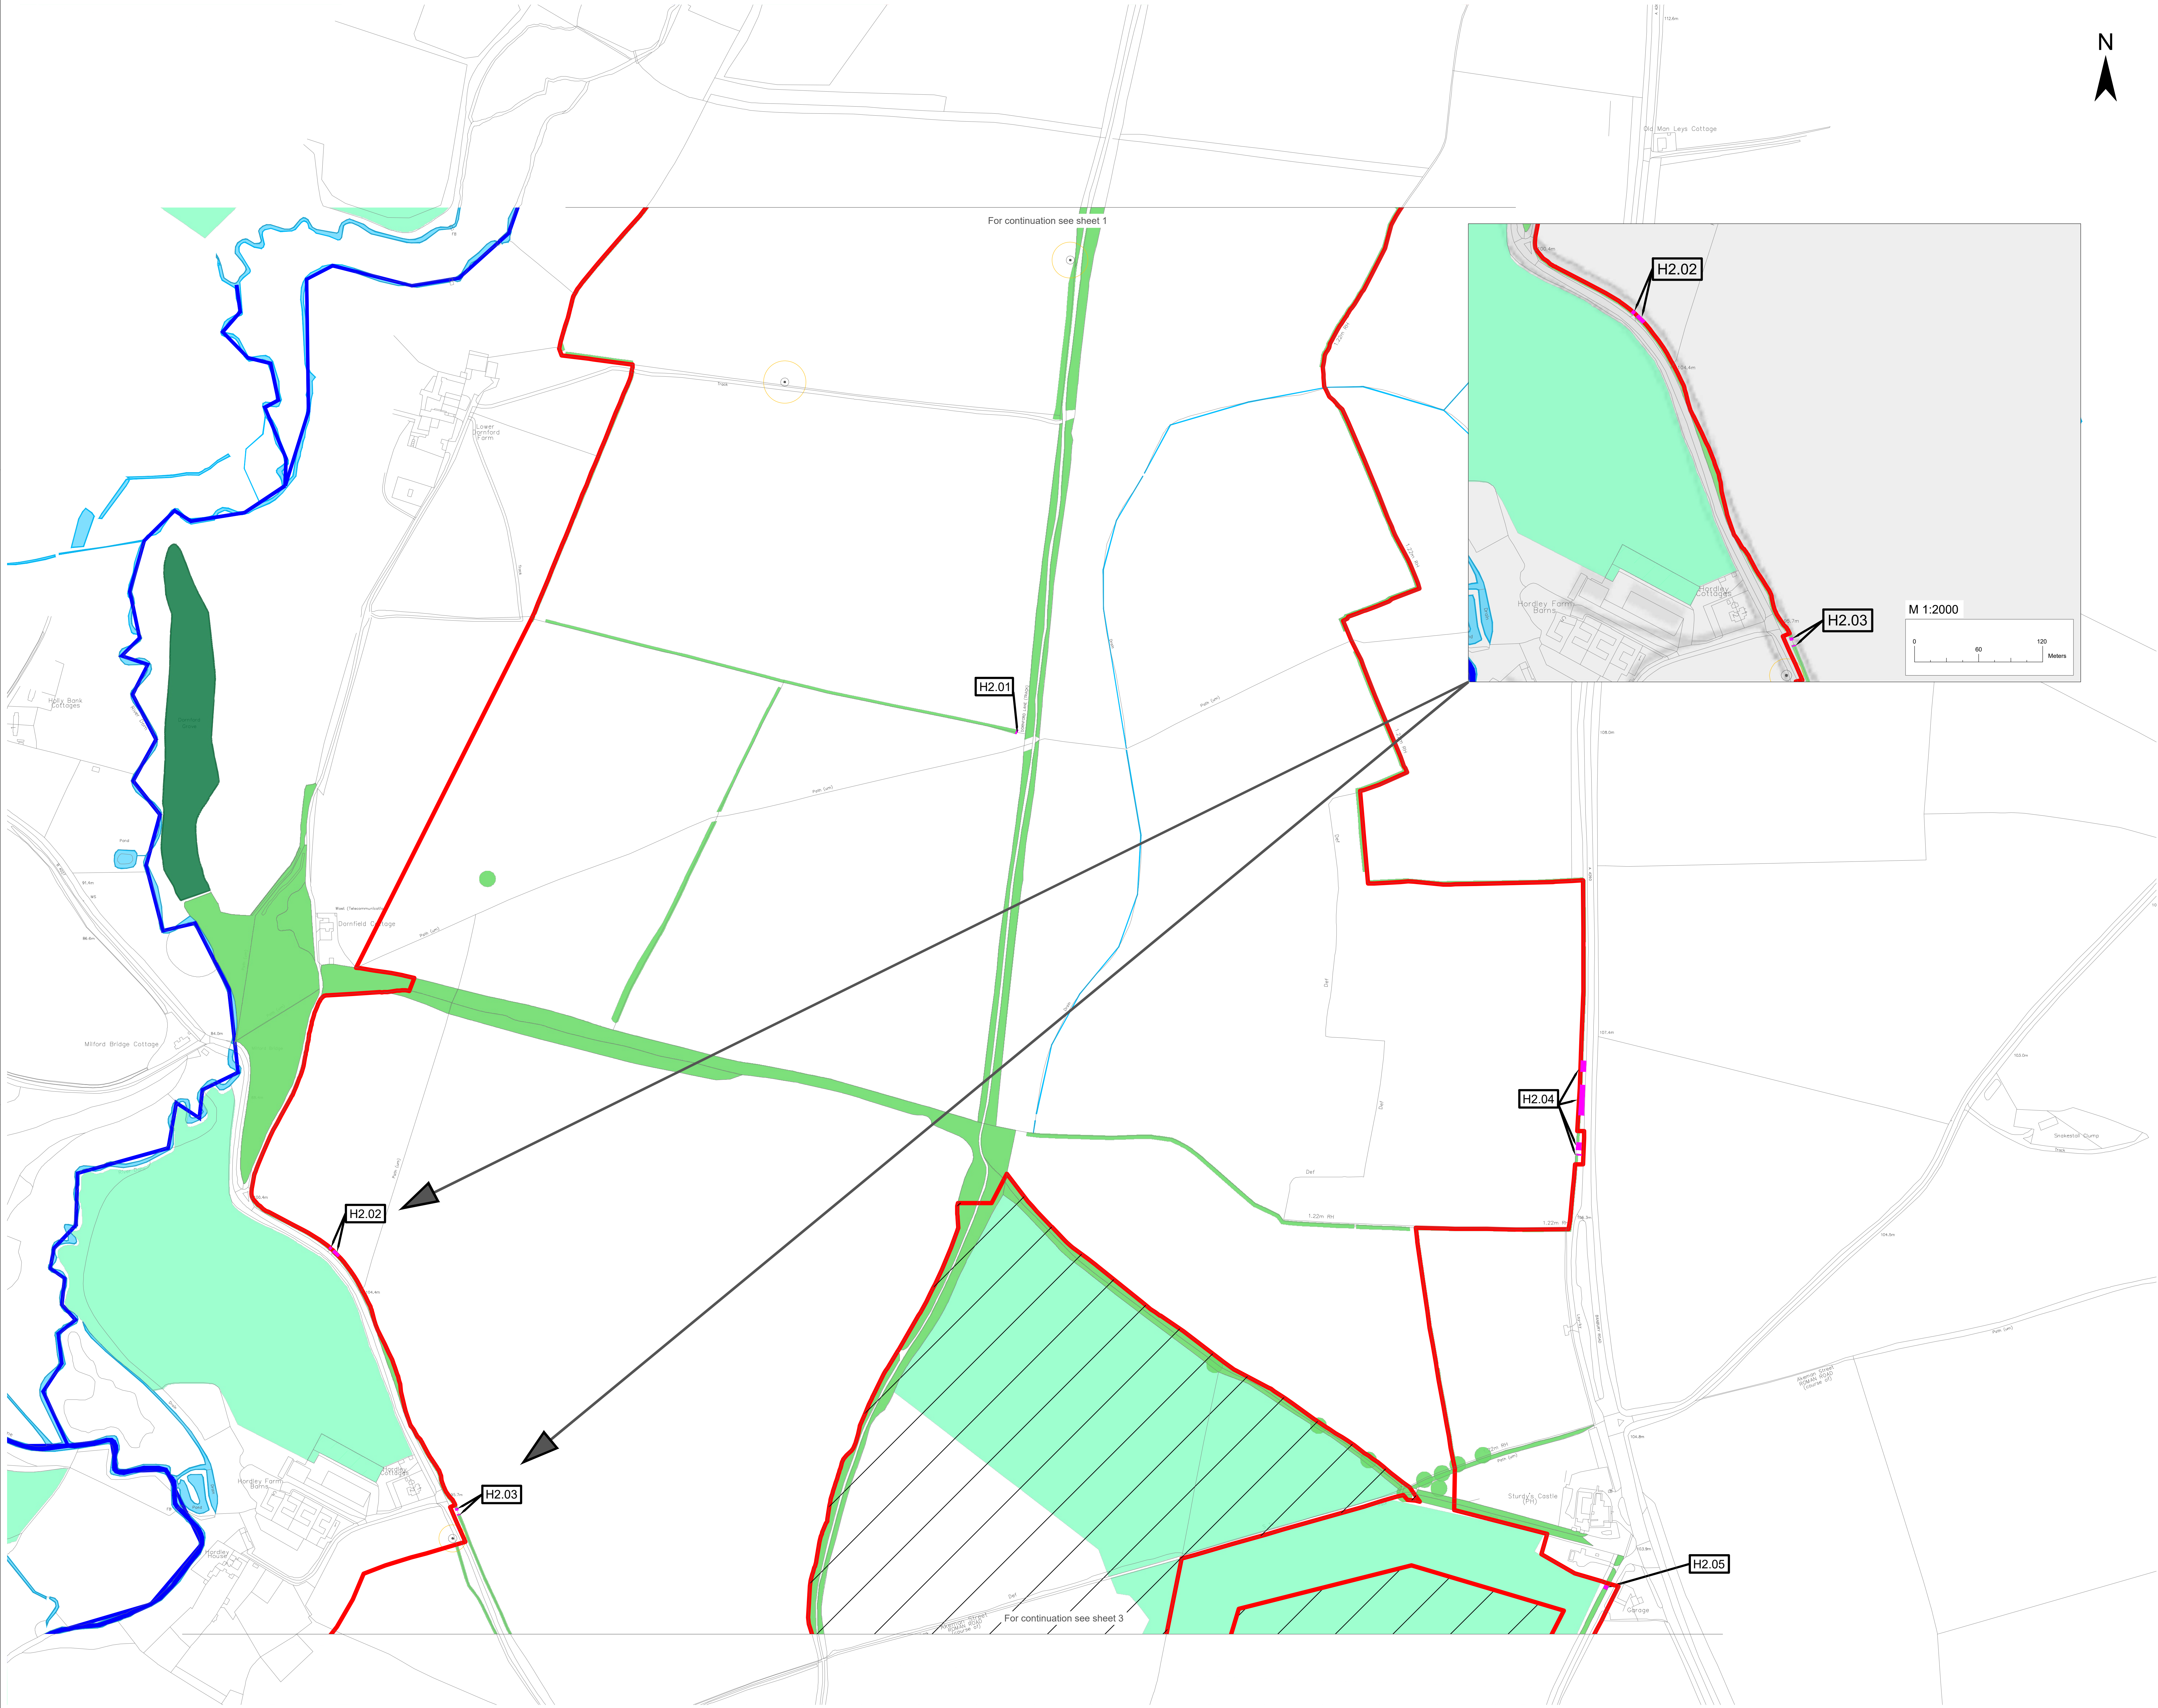

- Legend
- Order Limit
 - Areas Outside of Order Limits
 - Existing Landscape Elements
 - Ancient Woodland
 - Mature Woodland / Scrub
 - Existing Tree or Small Groups of Trees
 - Hedgerow
 - Main River
 - Watercourse
 - Young Woodland
 - Veteran Tree
 - Veteran Tree Buffer
 - Features to be Removed
 - Hedgerow to be Removed

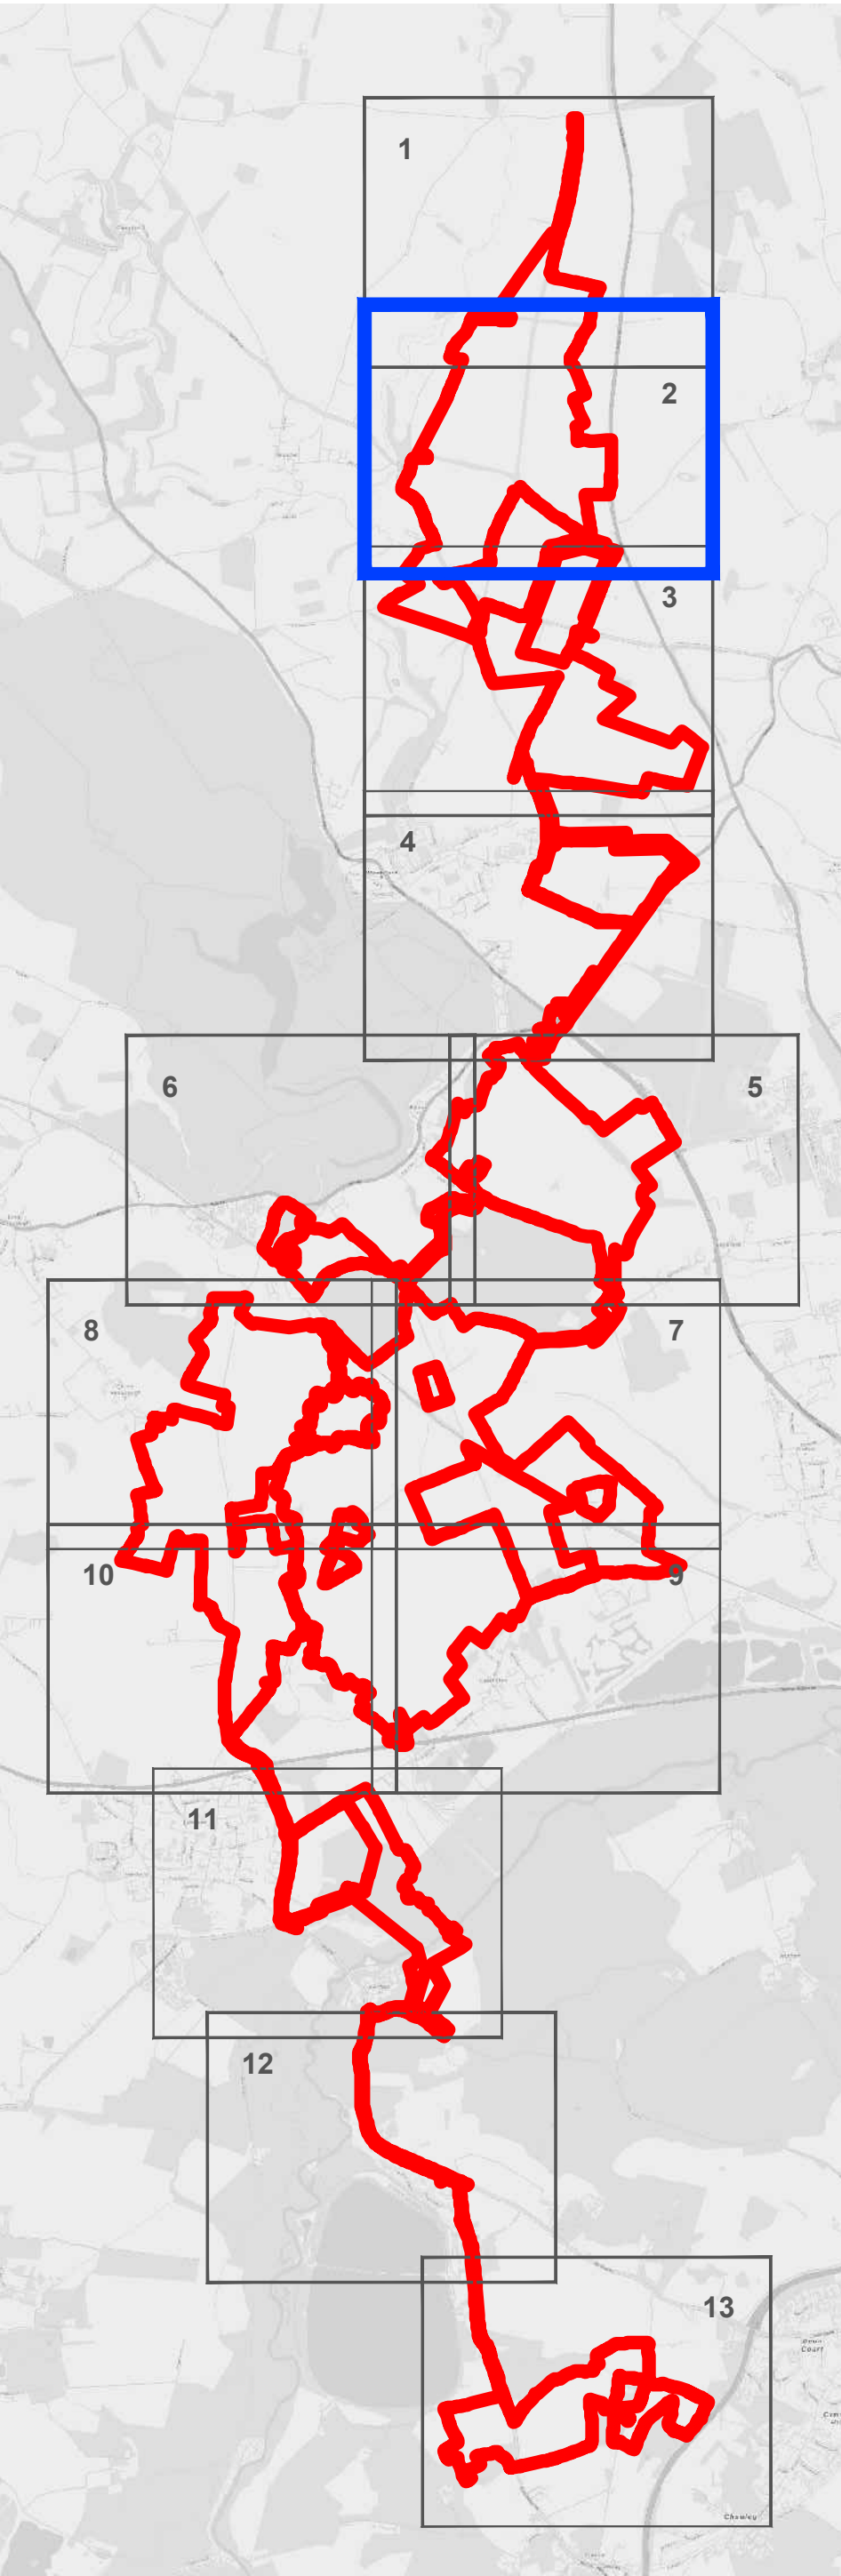

1. Area measurements for indicative purposes only.
2. No dimensions are to be scaled from this drawing.
3. All dimensions are to be checked on site.

2: Change Request 2

1: s51 Response

A: DCO Submission


Project				Status		
Botley West Solar Farm				Final		
Id.	Changes	Date	Name	Edit	Date	Name
				Check	12.09.2025	M.Thom
2	Revised	12.09.2025	M.Thom			
1	Revised	31.01.2025	M.Thom			
A	Created	01.11.2024	V.Guskova			

APFP Regulation: 5(2)(o)


Scale: 1:2500 at A0

Title Hedgerow Removal Plan


Sheet 2 of 13

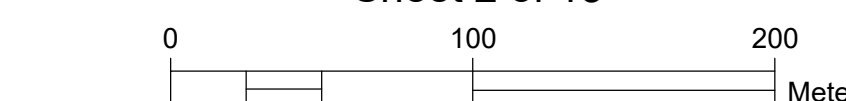

Photovoltaik Development Partners GmbH
Kurfürstendamm 52
10707 Berlin, Germany

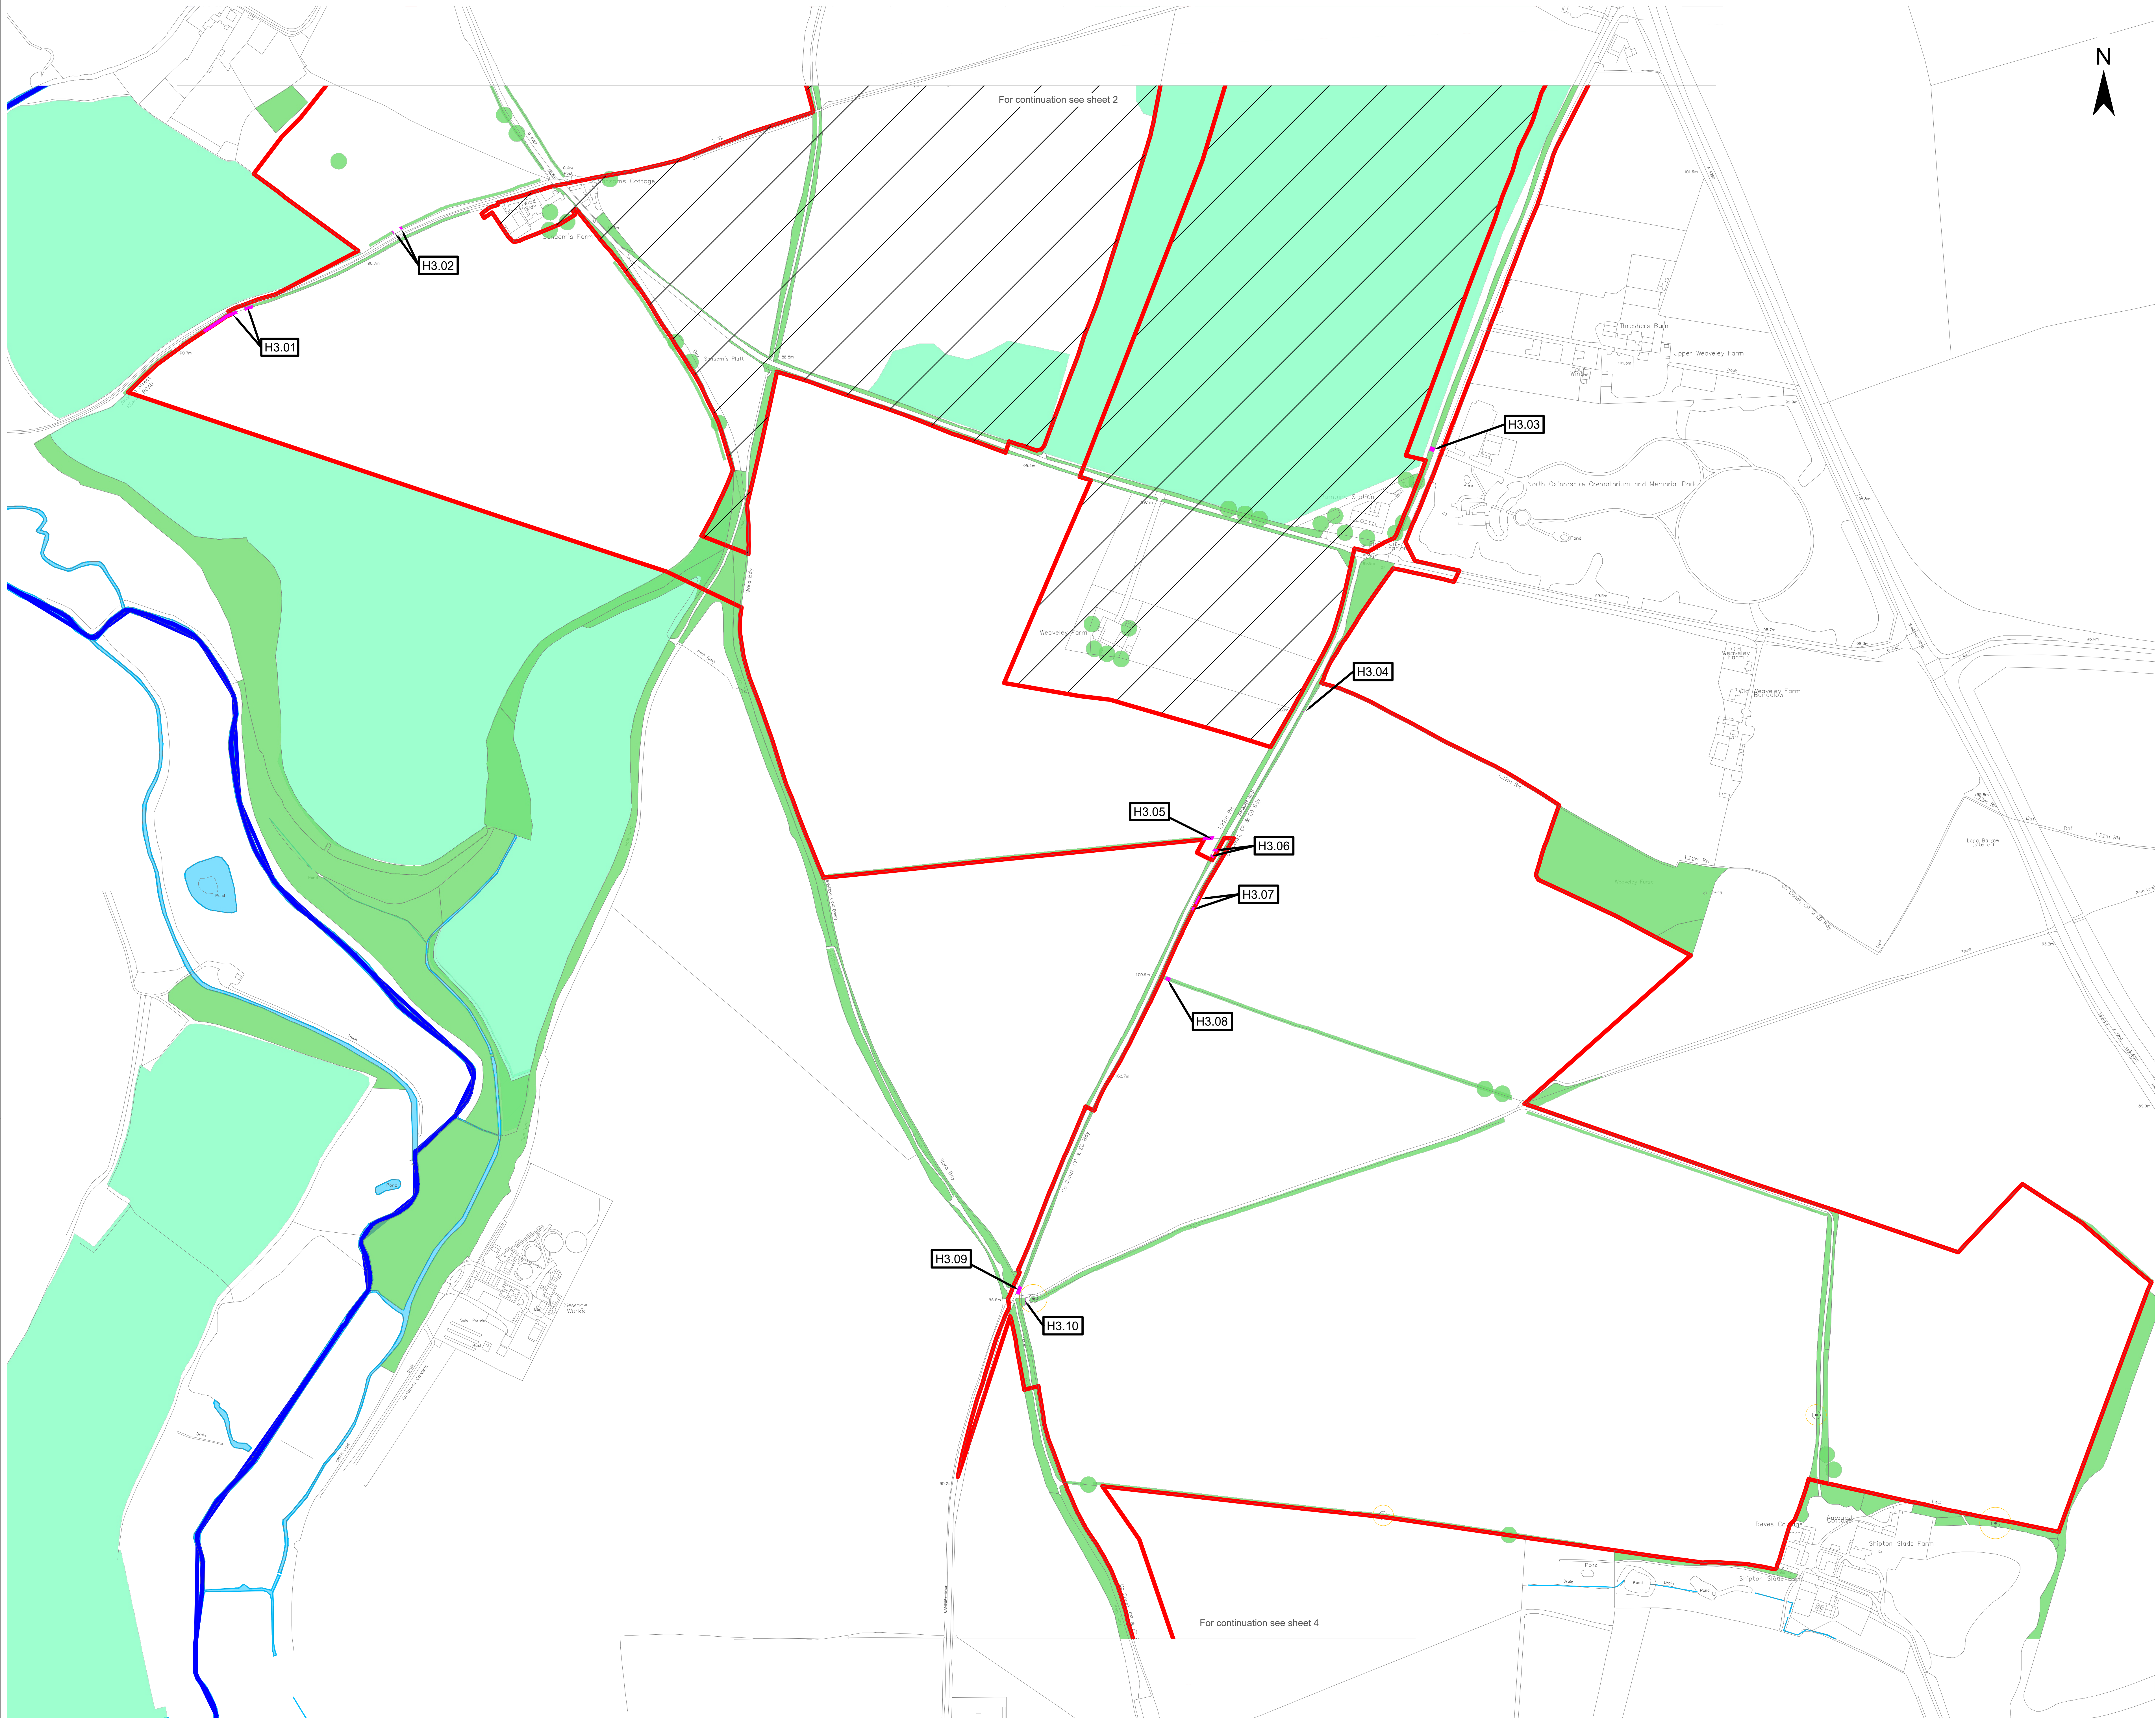

- Legend
- Order Limit
 - Areas Outside of Order Limits
 - Existing Landscape Elements
 - Mature Woodland / Scrub
 - Existing Tree or Small Groups of Trees
 - Hedgerow
 - Main River
 - Watercourse
 - Young Woodland
 - Veteran Tree
 - Veteran Tree Buffer
 - Features to be Removed
 - Hedgerow to be Removed

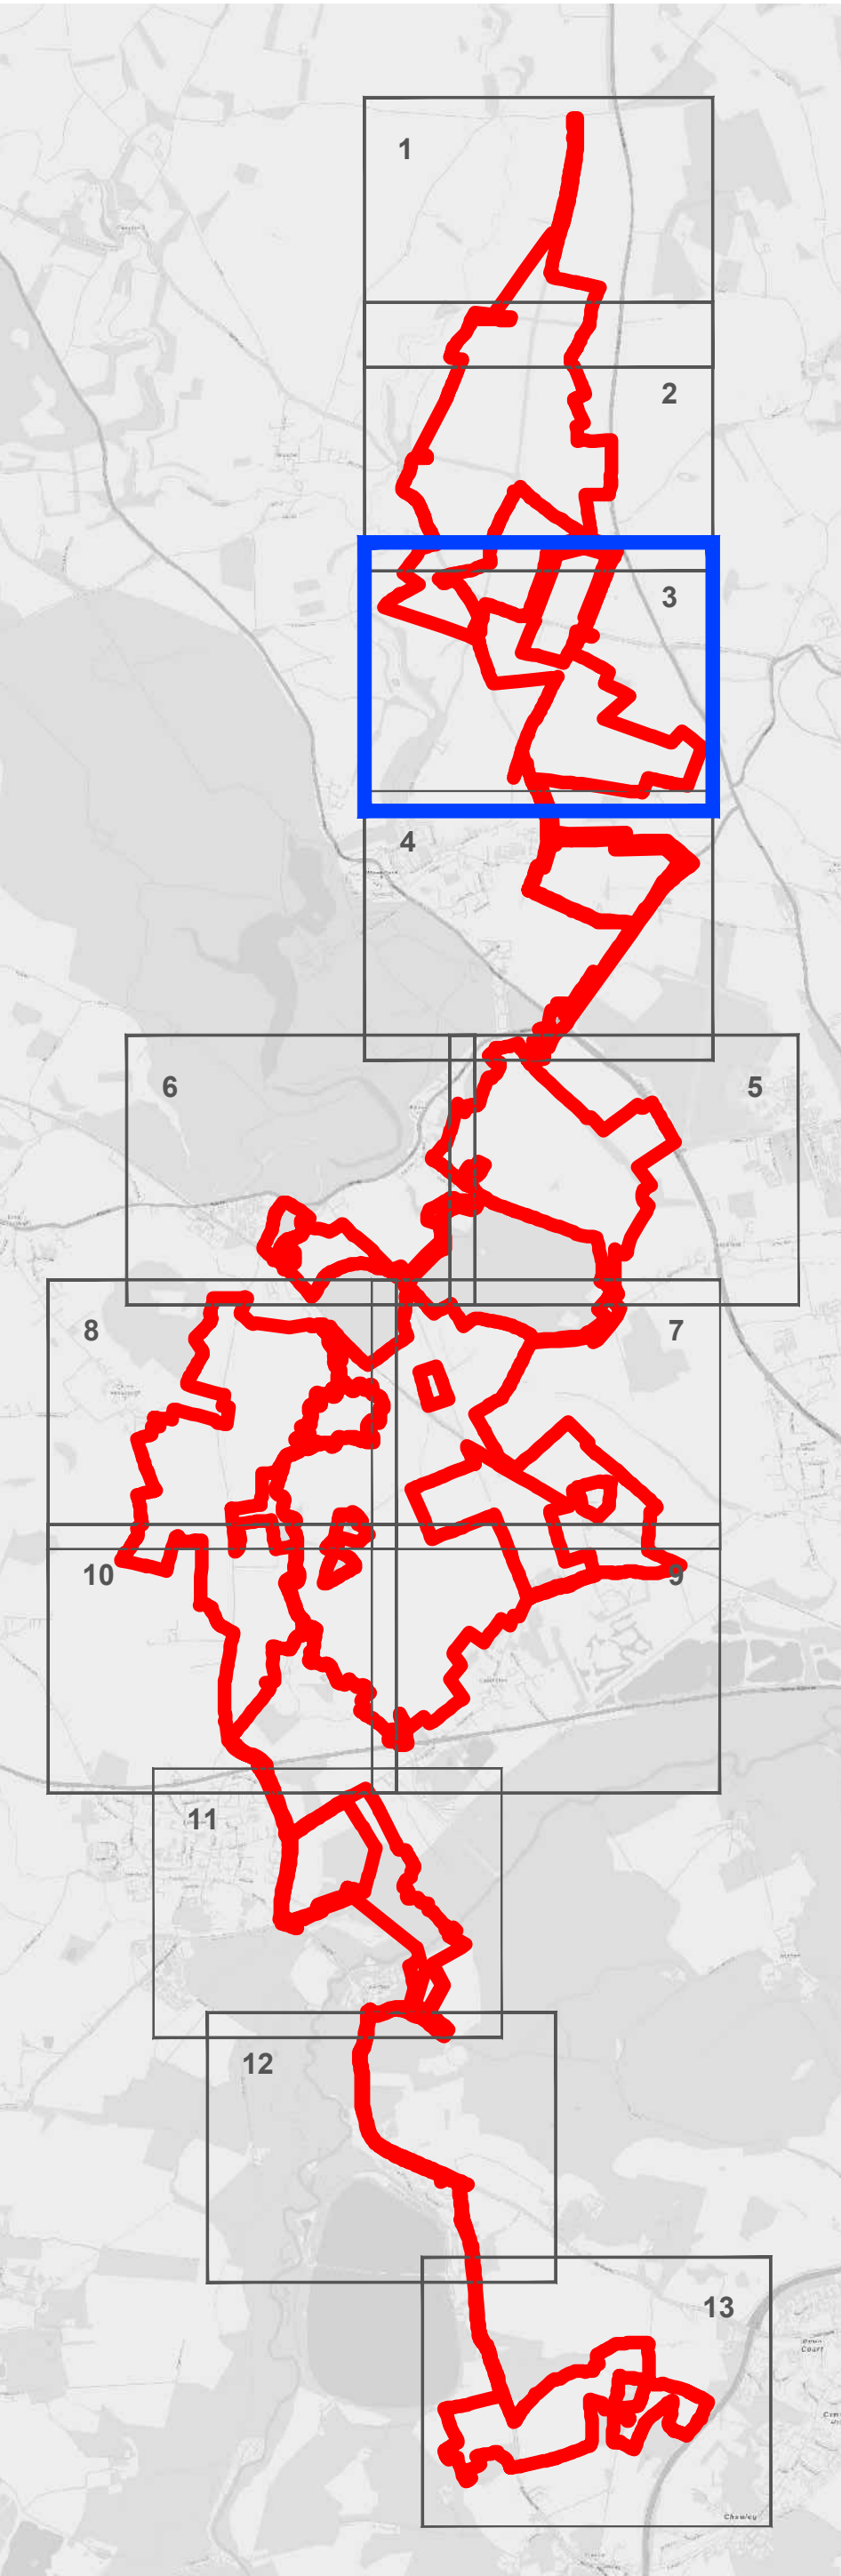


1. Area measurements for indicative purposes only.
2. No dimensions are to be scaled from this drawing.
3. All dimensions are to be checked on site.

2: Change Request 2					
1: s51 Response					
A: DCO Submission					
Project			Status		
Botley West Solar Farm			Final		
Id. Changes			Date Name		
			Edit 12.09.2025 M.Thom		
			Check 12.09.2025 H.Trabelsi		
2 Revised 12.09.2025 M.Thom					
1 Revised 31.01.2025 M.Thom			Drawing No EN010147/APP/2.10 Rev.2		
A Created 01.11.2024 V.Guskova					


APFP Regulation: 5(2)(o)

Scale: 1:2500 at A0

Title
Hedgerow Removal Plan
Sheet 3 of 13

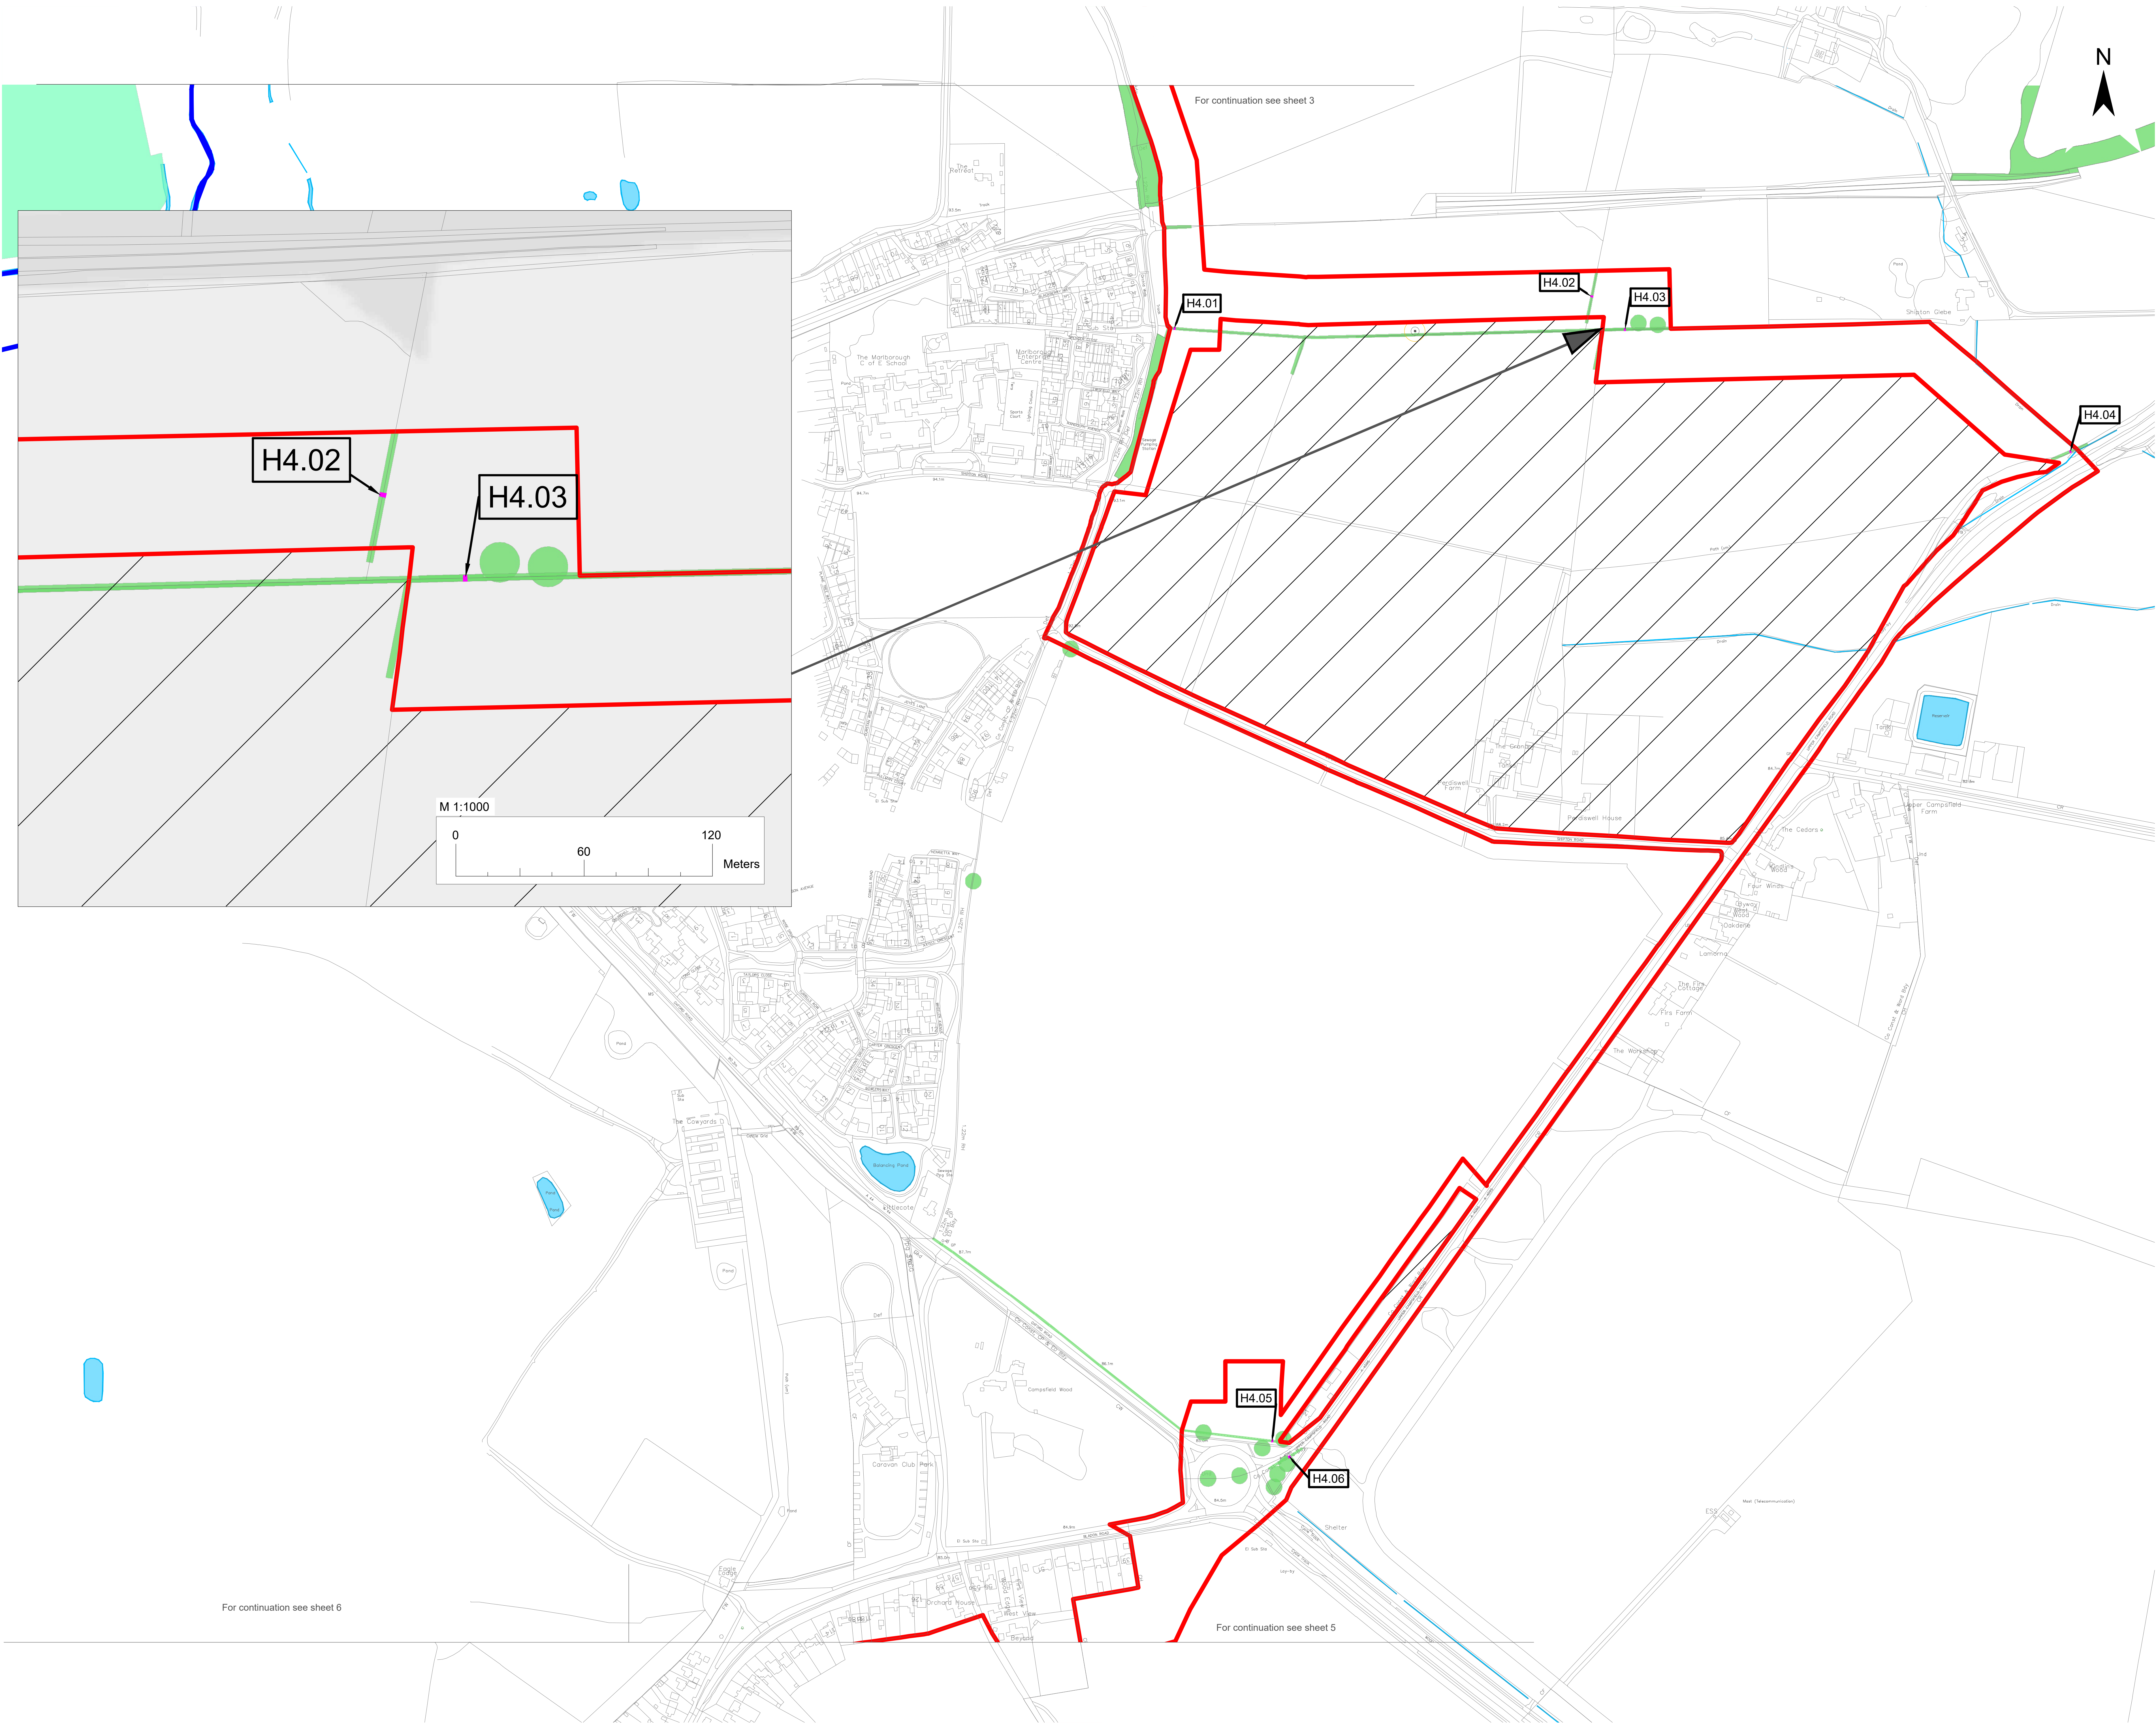

- Legend
- Order Limit
- Areas Outside of Order Limits
- Existing Landscape Elements
- Mature Woodland / Scrub
- Existing Tree or Small Groups of Trees
- Hedgerow
- Main River
- Watercourse
- Young Woodland
- Veteran Tree
- Veteran Tree Buffer
- Features to be Removed
- Hedgerow to be Removed

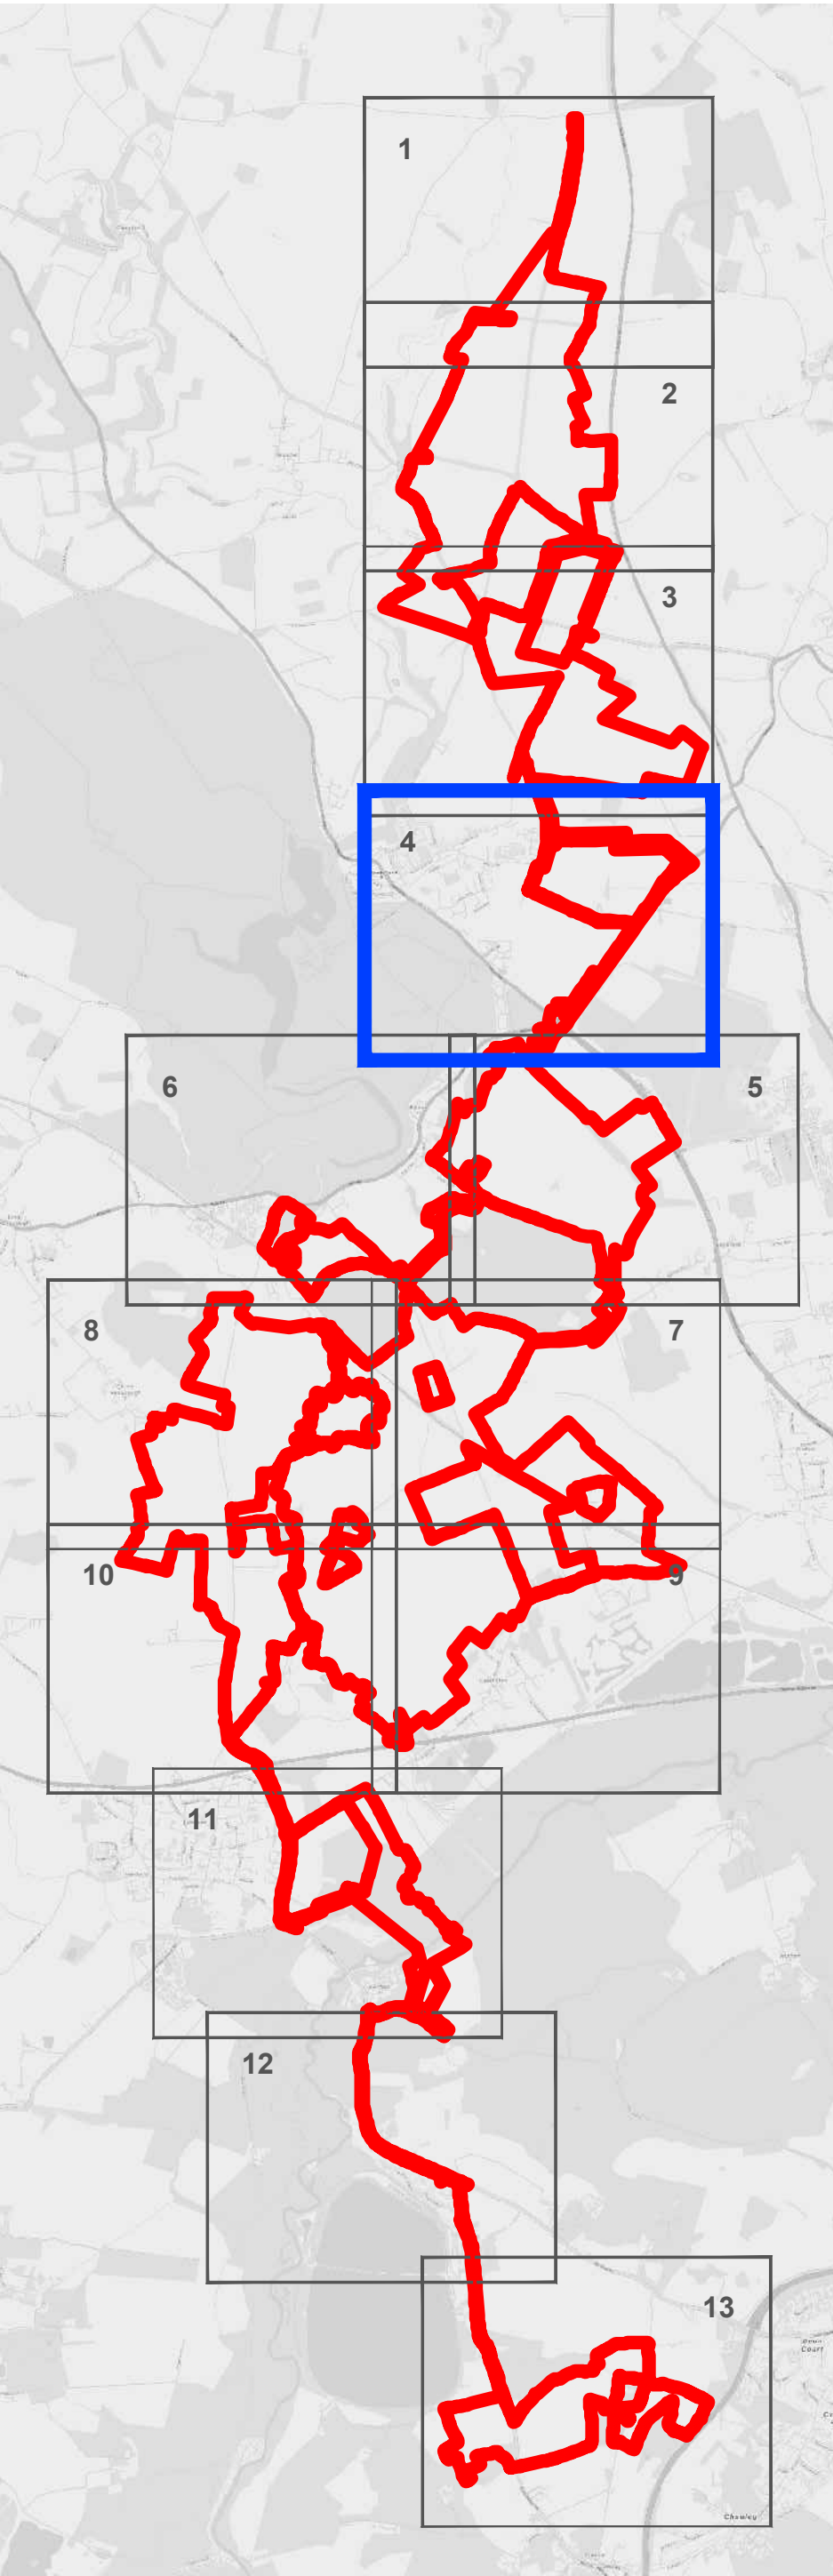

1. Area measurements for indicative purposes only.
2. No dimensions are to be scaled from this drawing.
3. All dimensions are to be checked on site.

2: Change Request 2					
1: s51 Response					
A: DCO Submission					
Project			Status		
Botley West Solar Farm			Final		
Id.	Changes	Date	Name	Date	Name
			Edit	12.09.2025	M.Thom
			Check	12.09.2025	H.Trabelsi
2	Revised	12.09.2025	M.Thom		
1	Revised	31.01.2025	M.Thom	Drawing No	EN010147/APP/2.10 Rev.2
A	Created	01.11.2024	V.Guskova		

APFP Regulation: 5(2)(o)

Scale: 1:2500 at A0

Title


Hedgerow Removal Plan

Sheet 4 of 13


0 100 200 Meters



Photovoltaik Development Partners GmbH
Kurfürstendamm 52
10707 Berlin, Germany

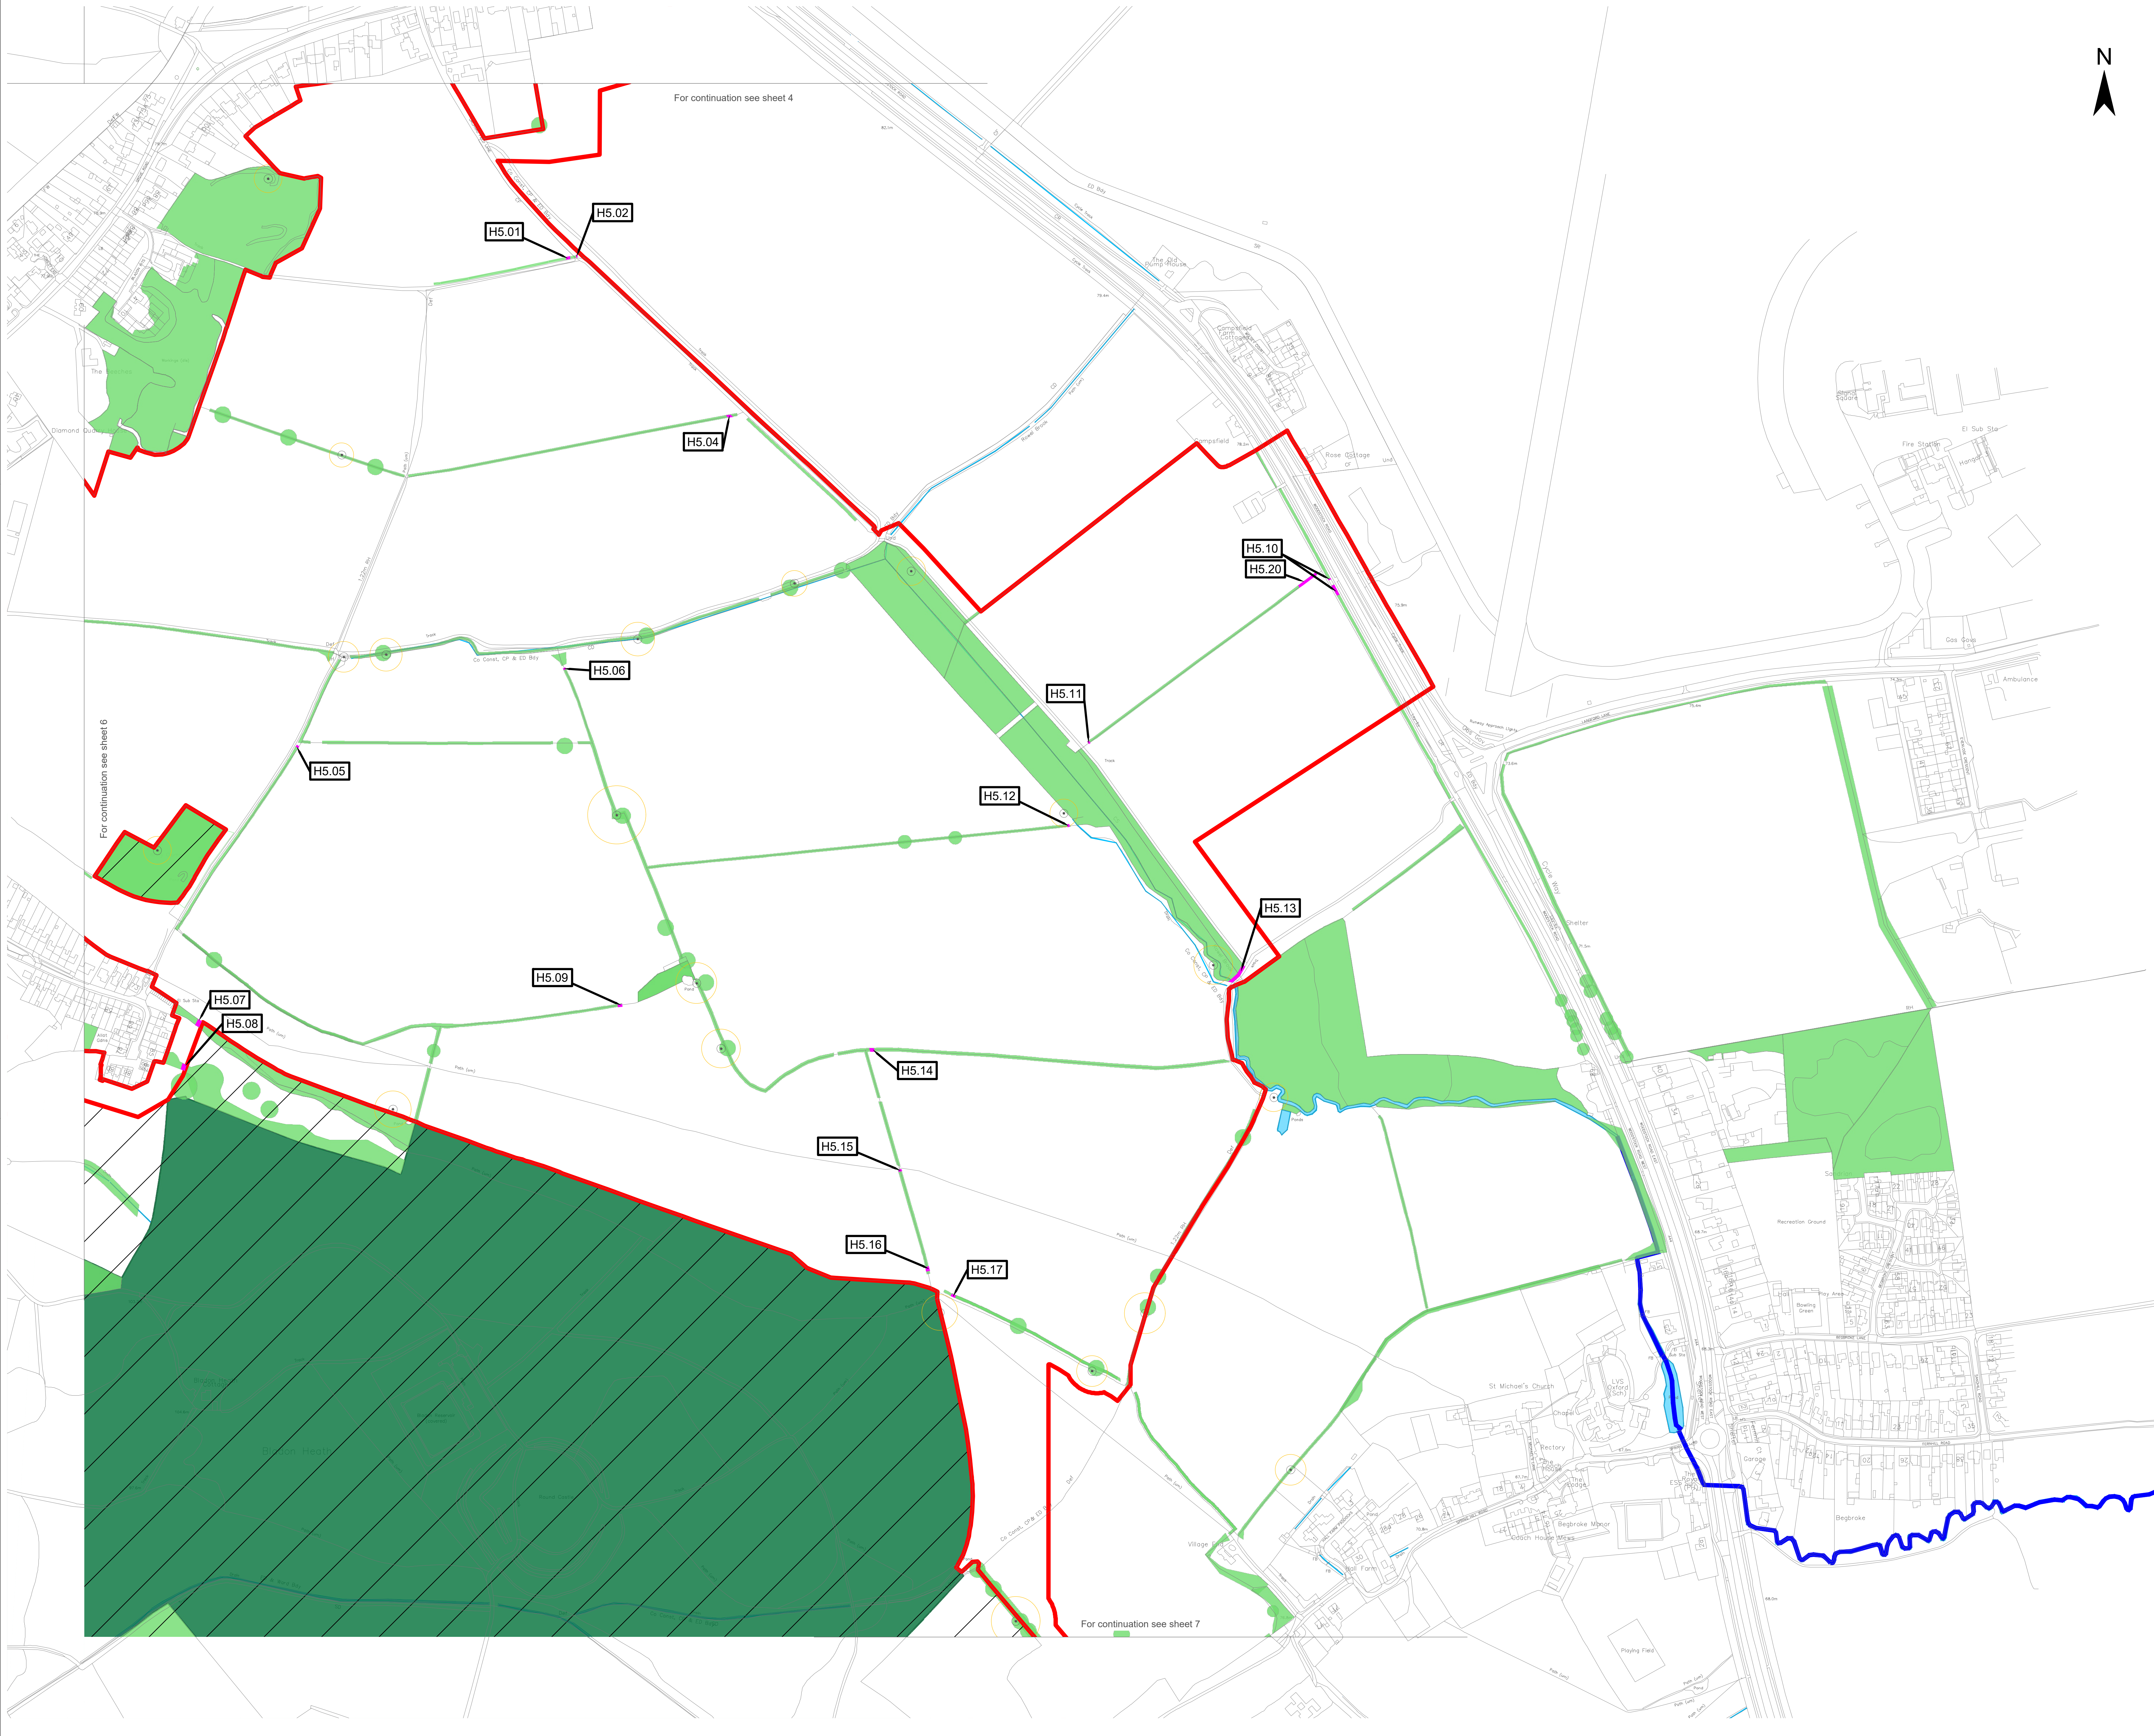

- Legend
- Order Limit
- Areas Outside of Order Limits
- Existing Landscape Elements
- Ancient Woodland
- Mature Woodland / Scrub
- Existing Tree or Small Groups of Trees
- Hedgerow
- Watercourse
- Veteran Tree
- Veteran Tree Buffer
- Features to be Removed
- Hedgerow to be Removed

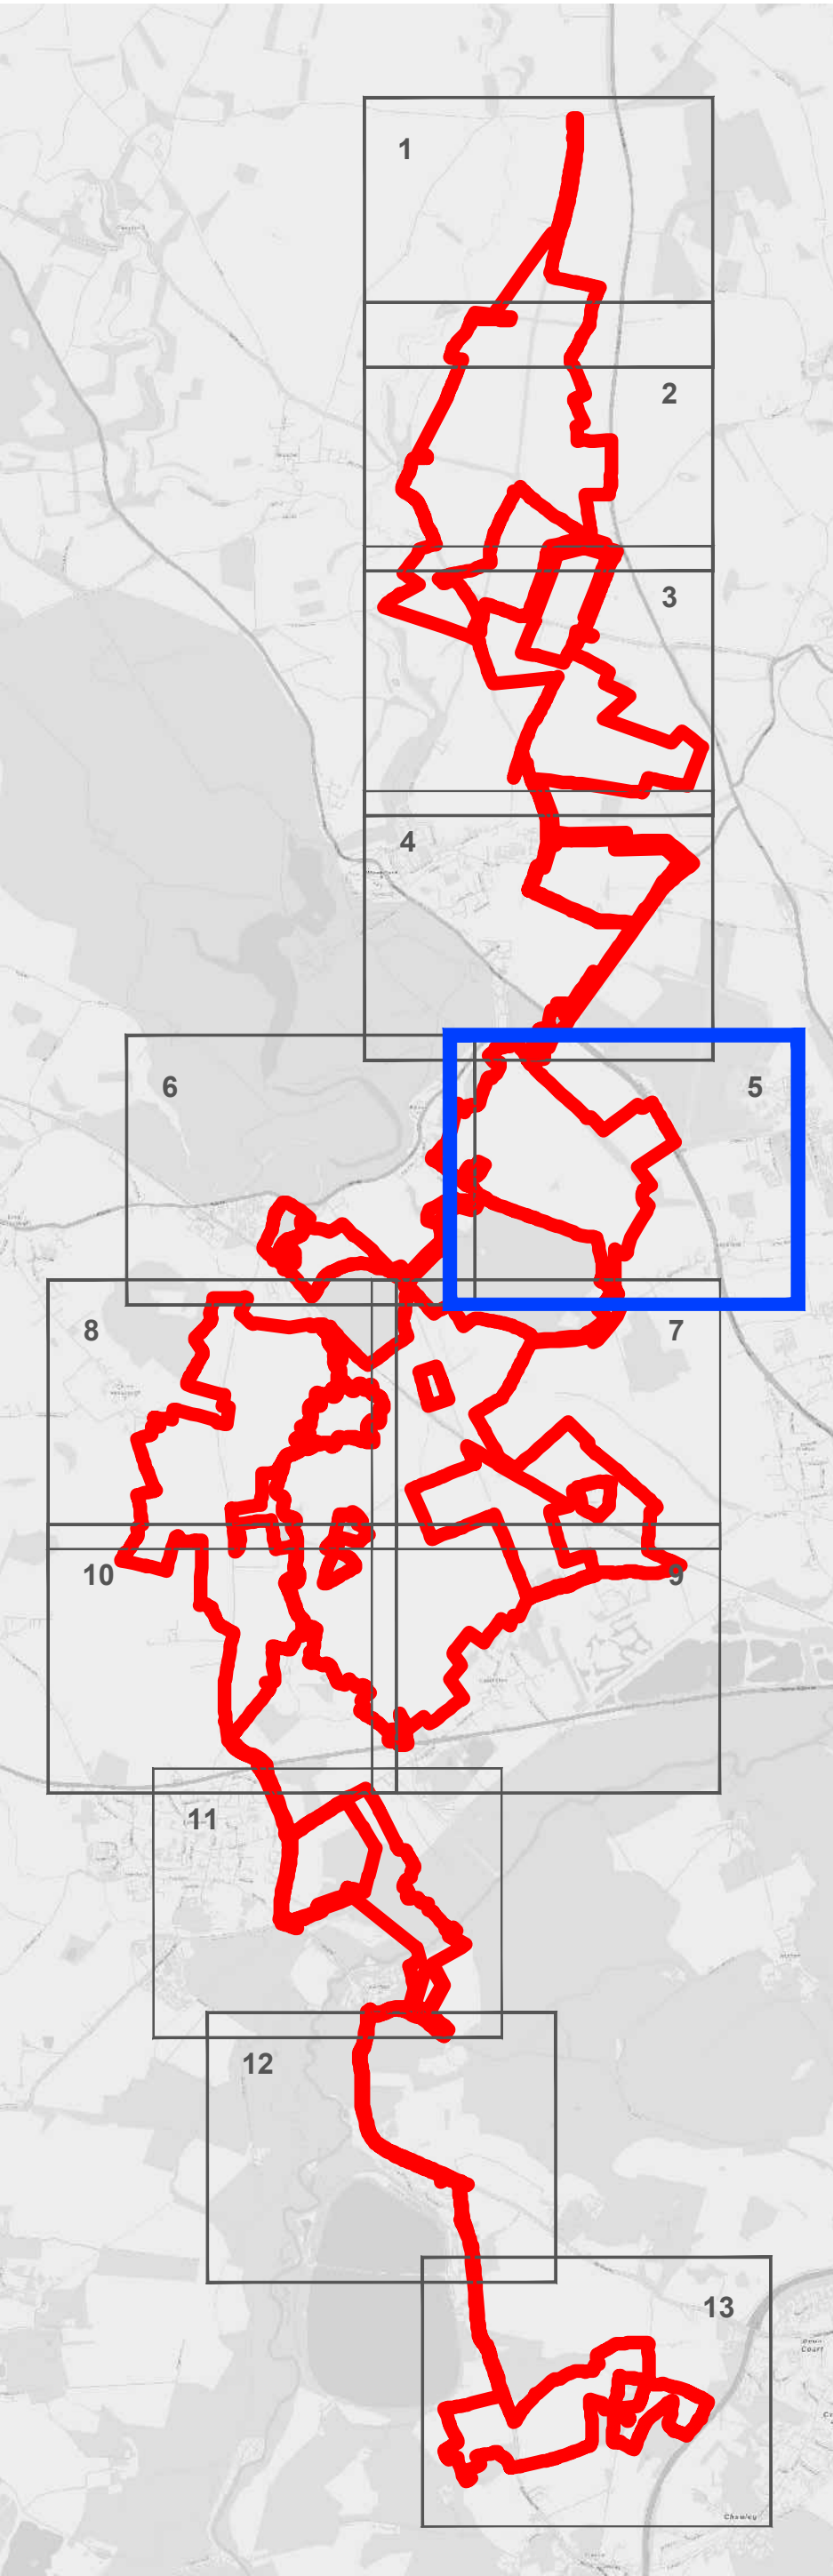

1. Area measurements for indicative purposes only.
2. No dimensions are to be scaled from this drawing.
3. All dimensions are to be checked on site.

2: Change Request 2

1: s51 Response

A: DCO Submission

Project			Status		
Botley West Solar Farm			Final		
Id.	Changes	Date	Name	Date	Name
			Edit	12.09.2025	M.Thom
			Check	12.09.2025	H.Trabelsi
2	Revised	12.09.2025	M.Thom		
1	Revised	31.01.2025	M.Thom		
A	Created	01.11.2024	V.Guskova	Drawing No	EN010147/APP/2.10 Rev.2

APFP Regulation: 5(2)(o)

Scale: 1:2500 at A0


Title: Hedgerow Removal Plan

Sheet 5 of 13

0 100 200 Meters



- Legend
- Order Limit
- Areas Outside of Order Limits
- Existing Landscape Elements
- Ancient Woodland
- Mature Woodland / Scrub
- Existing Tree or Small Groups of Trees
- Hedgerow
- Main River
- Watercourse
- Veteran Tree
- Veteran Tree Buffer
- Features to be Removed
- Hedgerow to be Removed

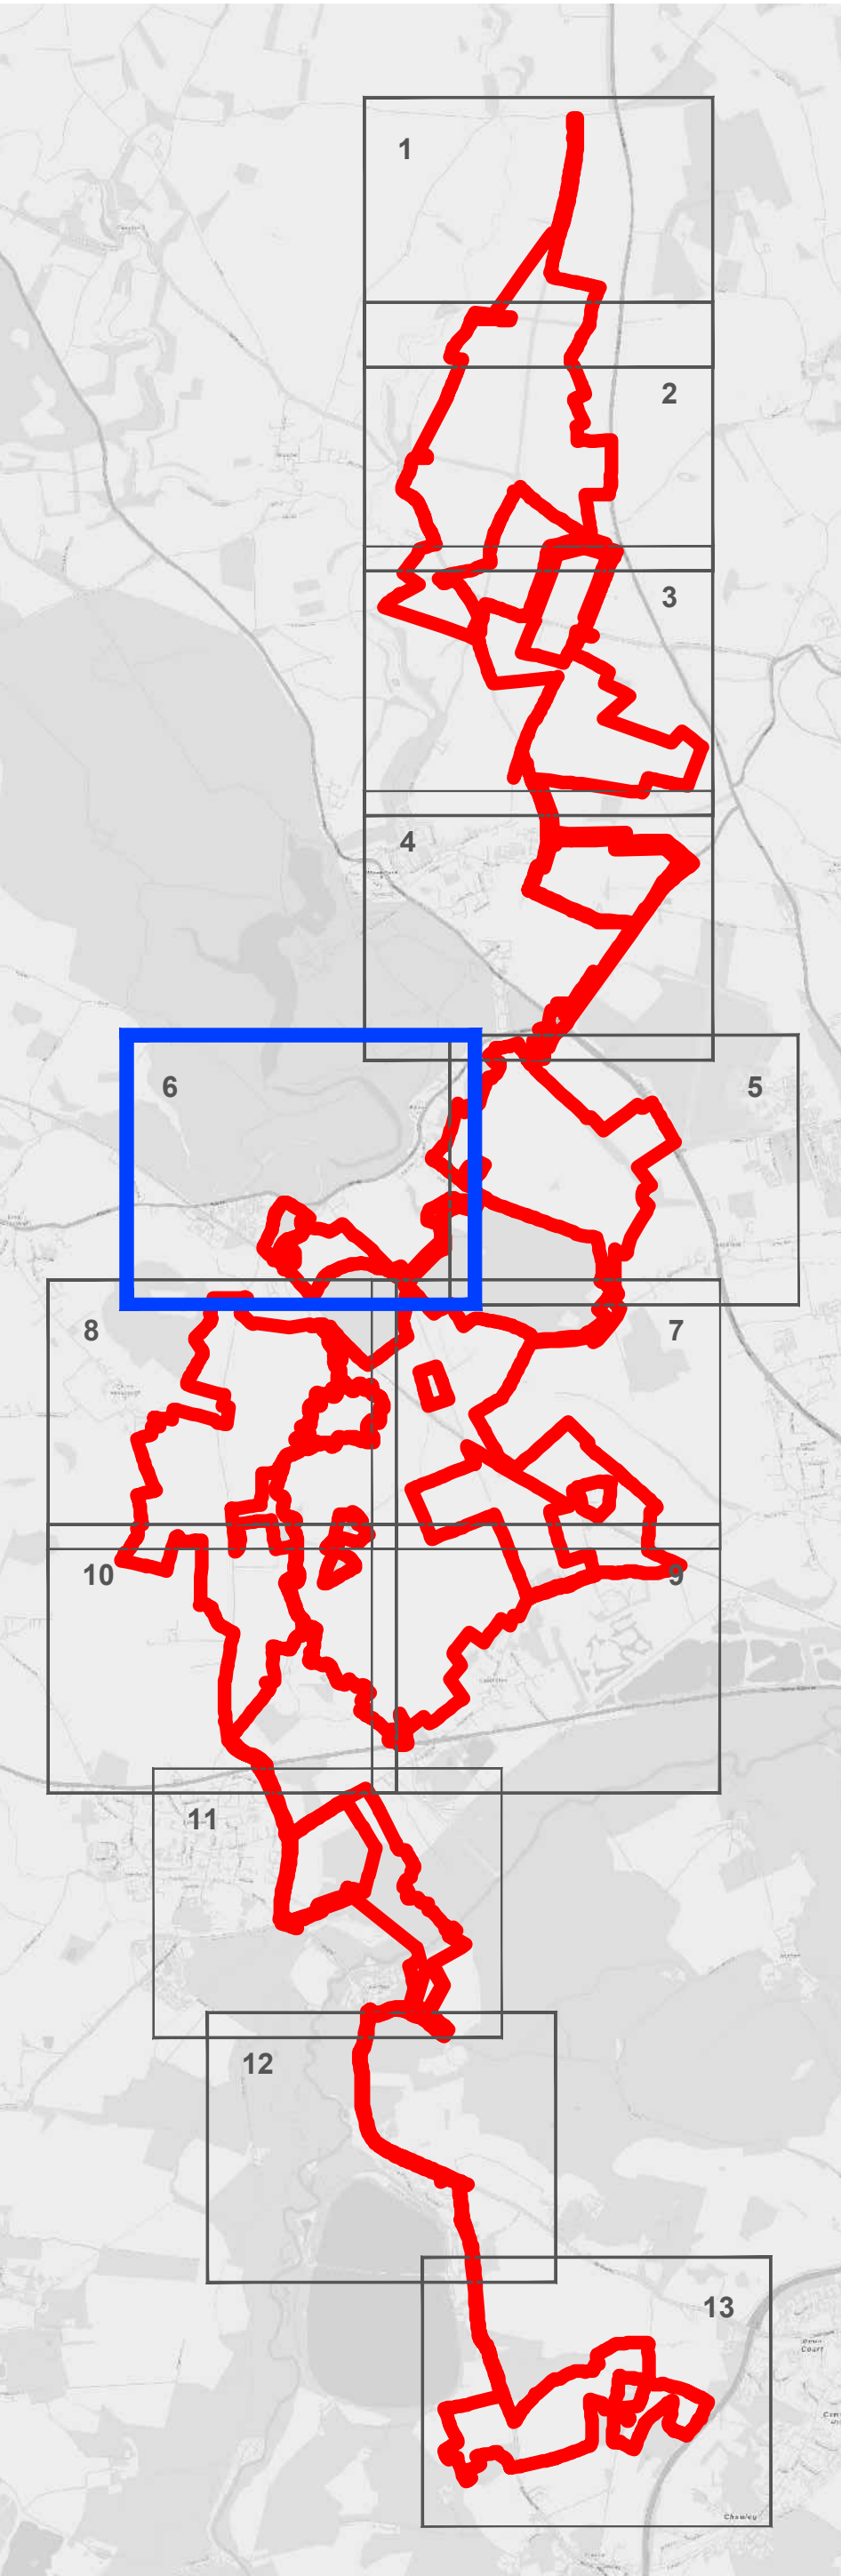

1. Area measurements for indicative purposes only.
2. No dimensions are to be scaled from this drawing.
3. All dimensions are to be checked on site.

2: Change Request 2

1: s51 Response

A: DCO Submission


Project		Status			
Botley West Solar Farm		Final			
Id.	Changes	Date	Name	Date	Name
			Edit	12.09.2025	M.Thom
			Check	12.09.2025	H.Trabelsi
2	Revised	12.09.2025	M.Thom		
1	Revised	31.01.2025	M.Thom	Drawing No	EN010147/APP/2.10 Rev.2
A	Created	01.11.2024	V.Guskova		

APFP Regulation: 5(2)(o)


Scale: 1:2500 at A0

Title Hedgerow Removal Plan


Sheet 6 of 13

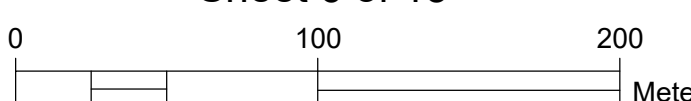

Photovoltaic Development Partners GmbH
Kurfürstendamm 52
10707 Berlin, Germany

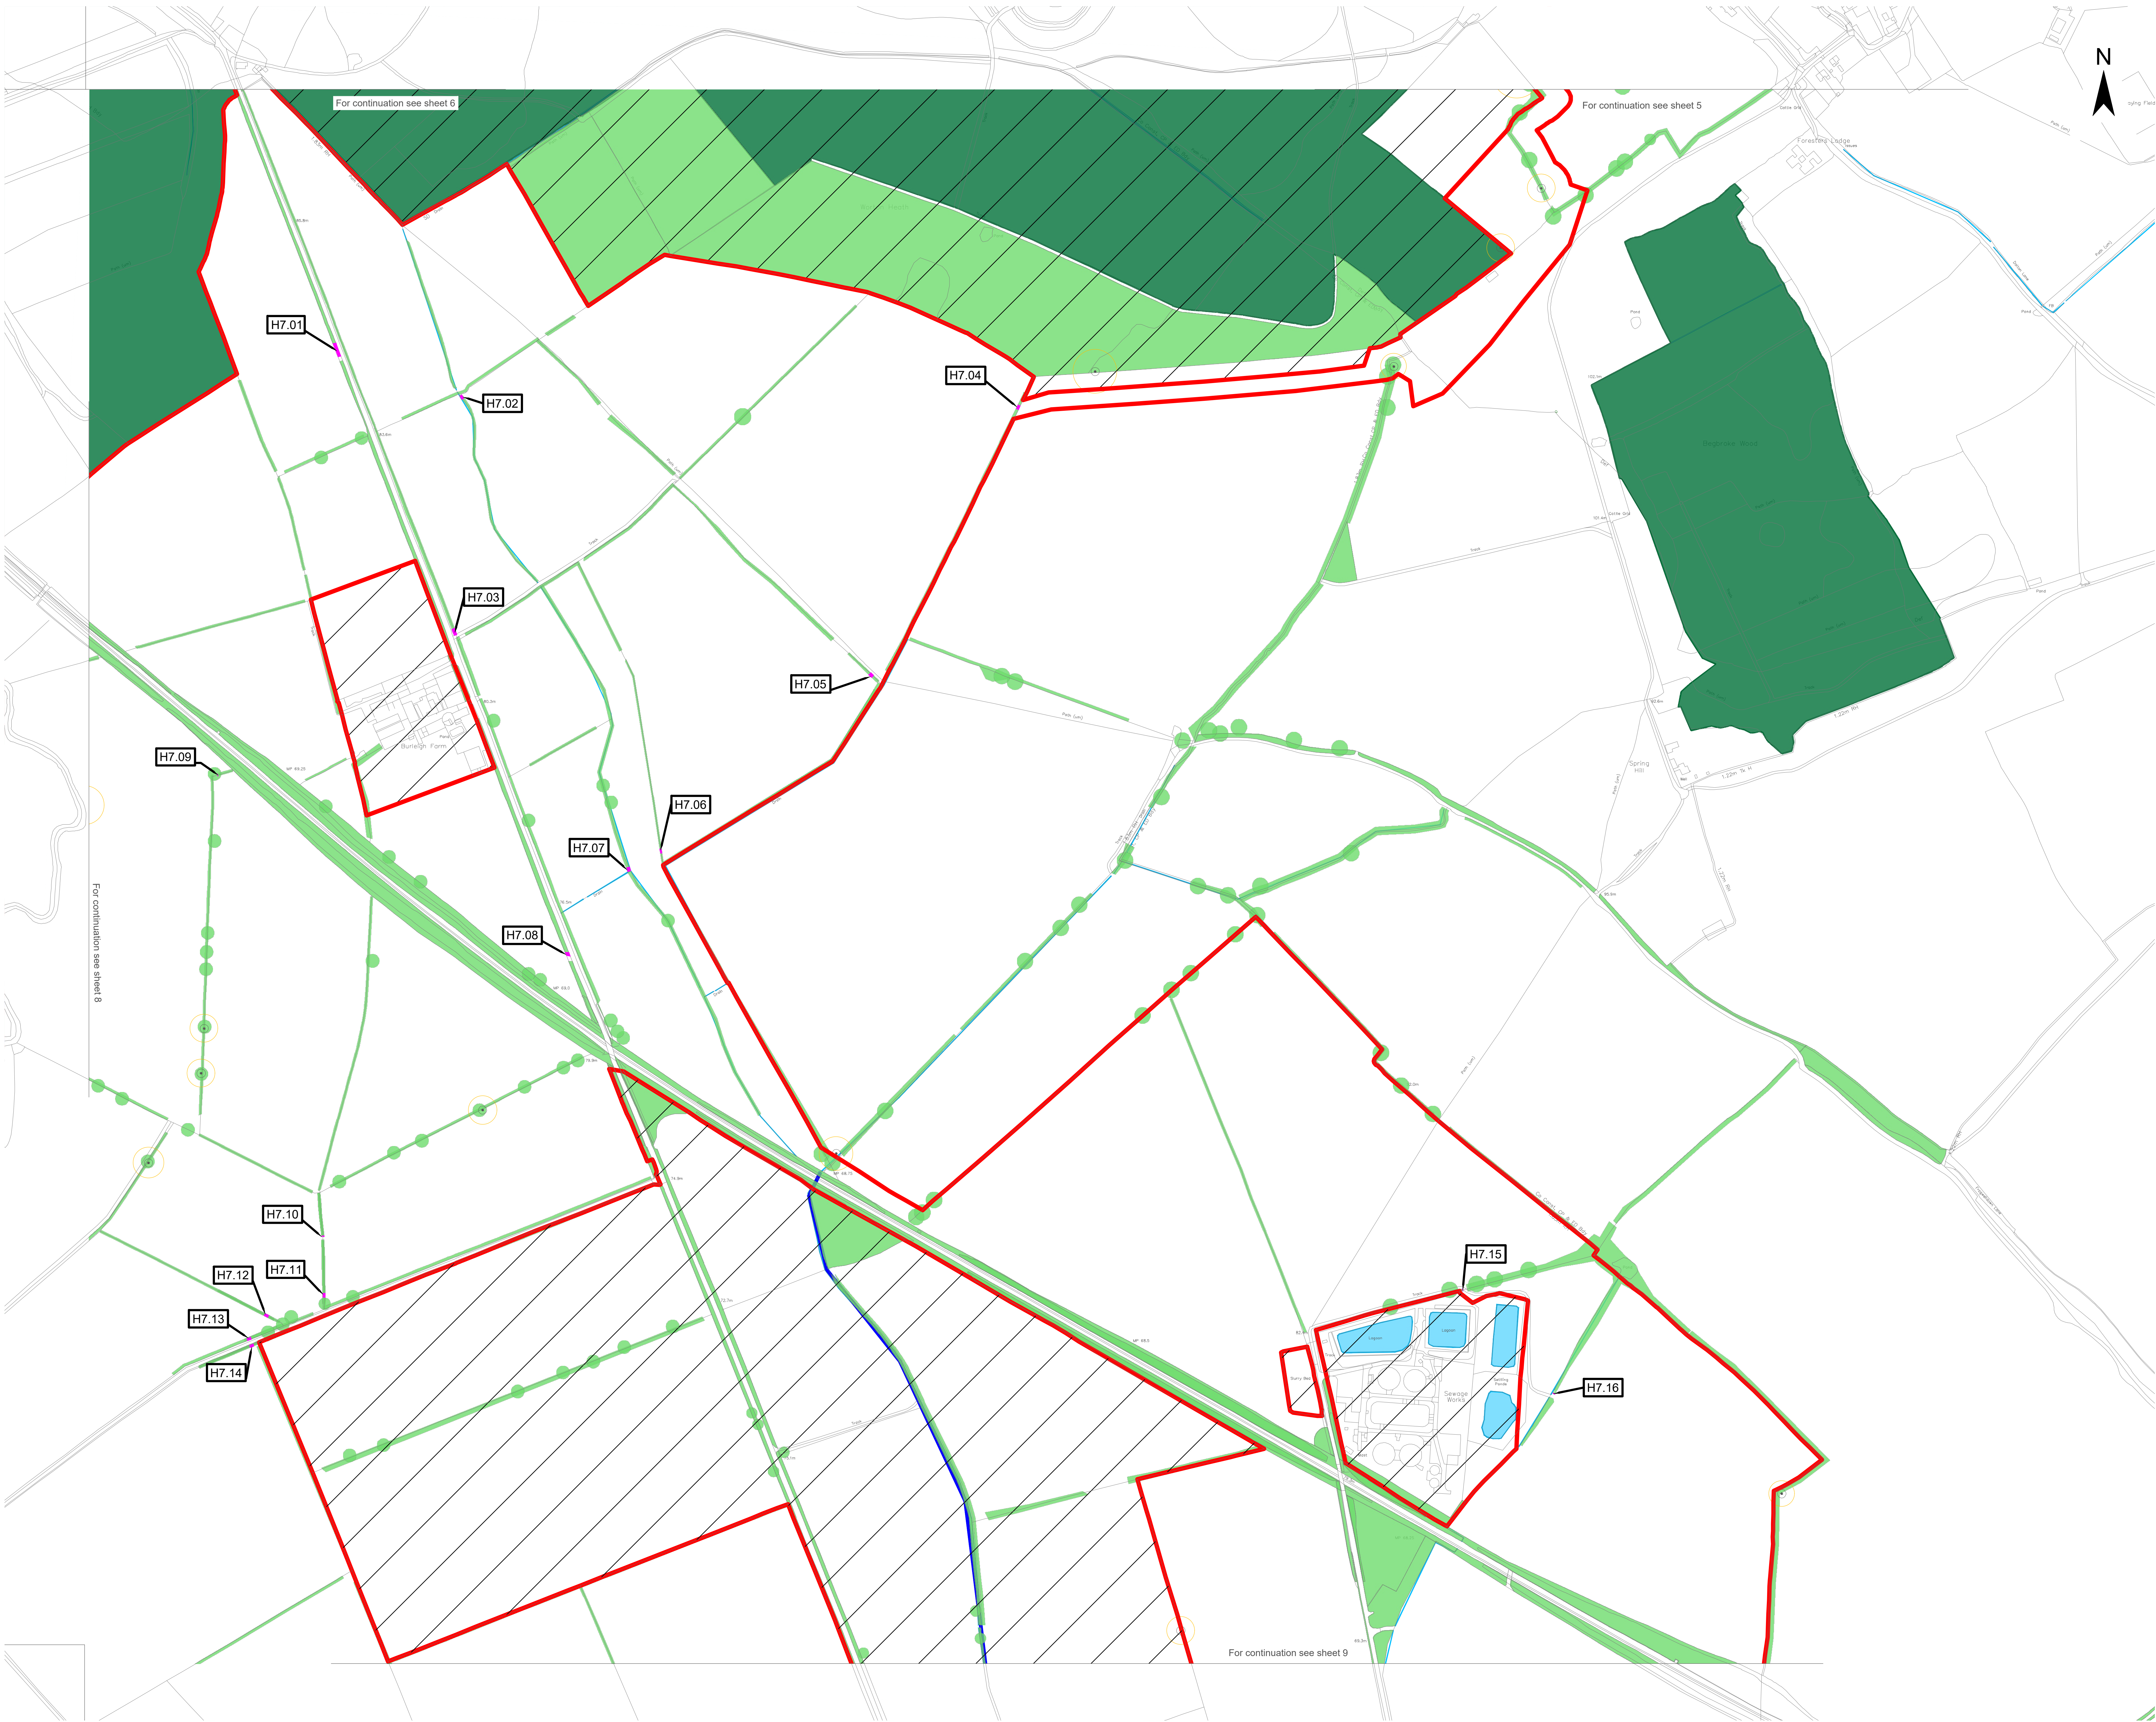

- Legend
- Order Limit
- Areas Outside of Order Limits
- Existing Landscape Elements
- Ancient Woodland
- Mature Woodland / Scrub
- Existing Tree or Small Groups of Trees
- Hedgerow
- Main River
- Watercourse
- Veteran Tree
- Veteran Tree Buffer
- Features to be Removed
- Hedgerow to be Removed

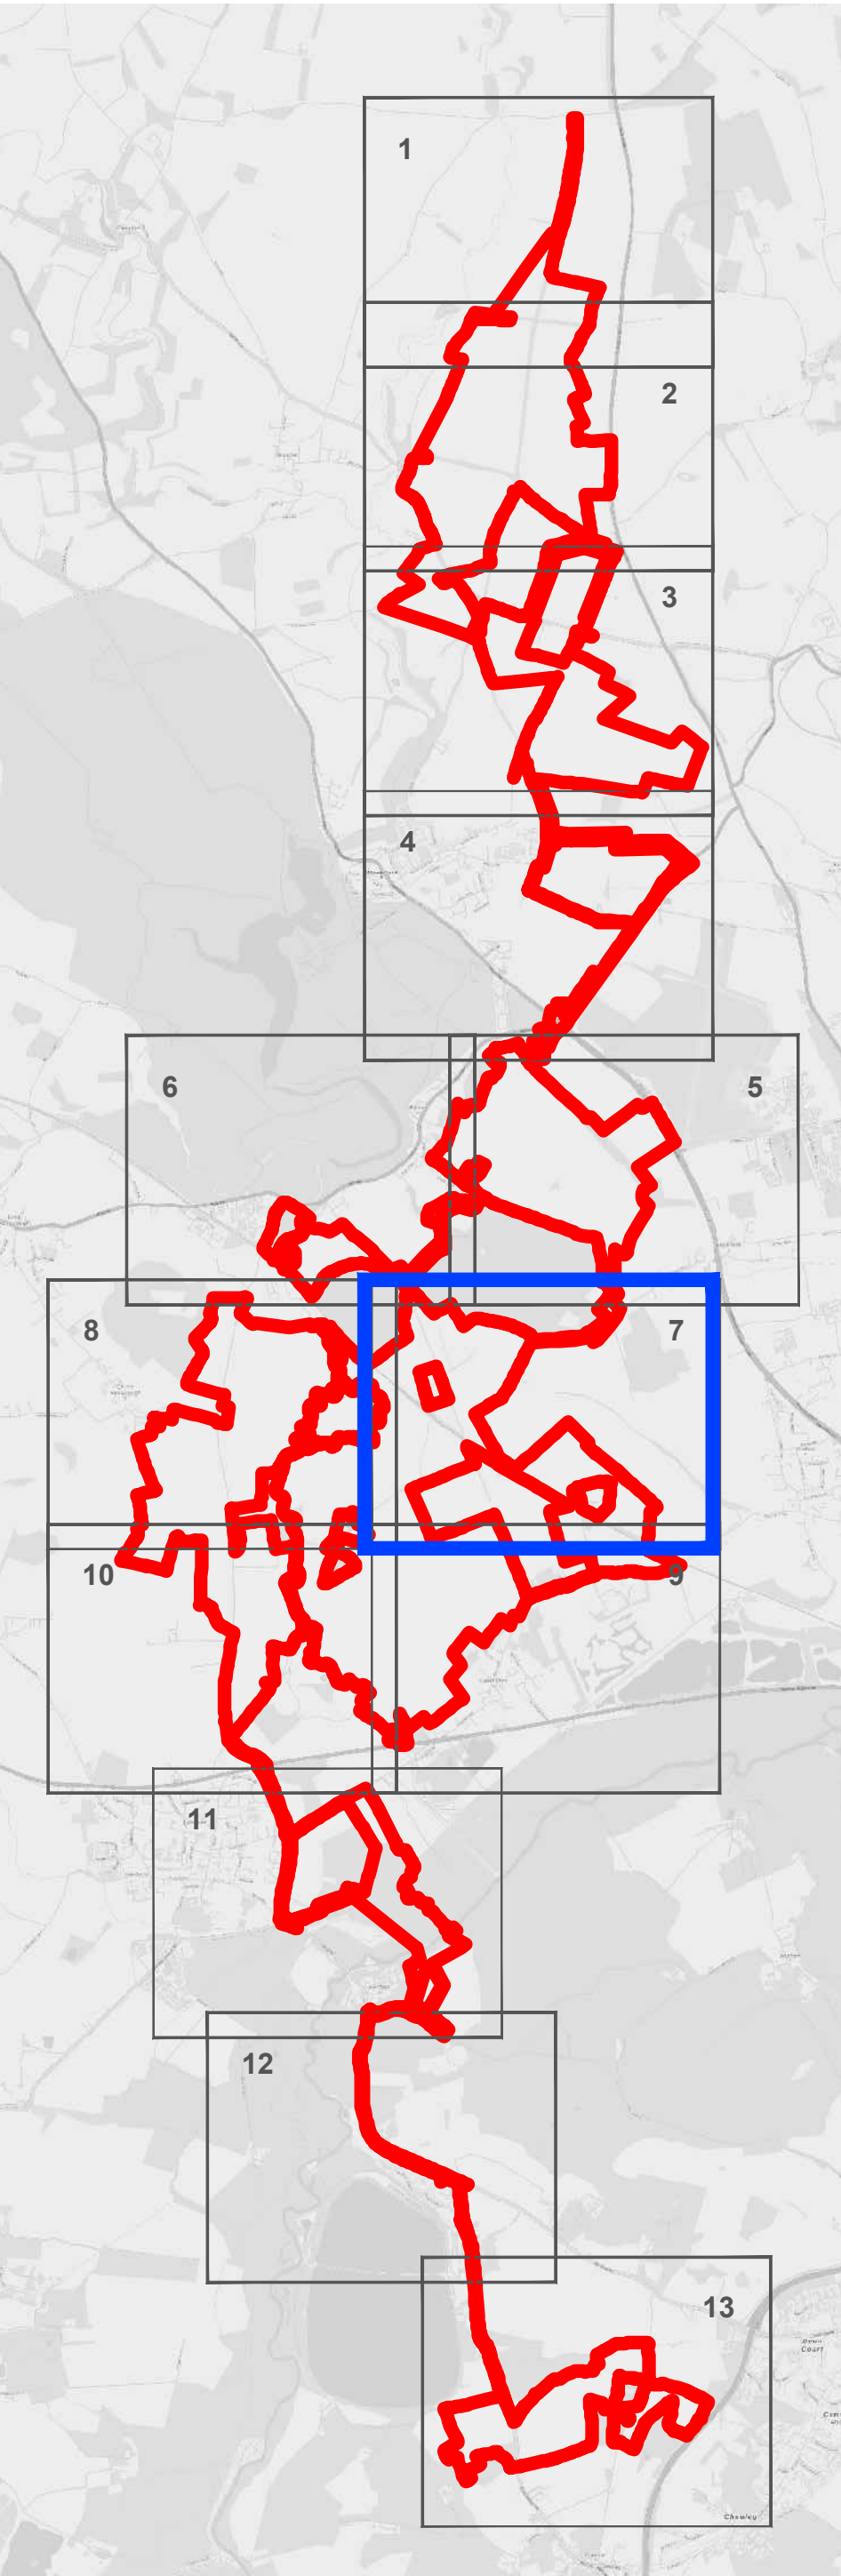

1. Area measurements for indicative purposes only.
2. No dimensions are to be scaled from this drawing.
3. All dimensions are to be checked on site.

2: Change Request 2

1: s51 Response

A: DCO Submission

Project				Status		
Botley West Solar Farm				Final		
Id.	Changes	Date	Name		Date	Name
				Edit	12.09.2025	M.Thom
				Check	12.09.2025	H.Trabelsi
2	Revised	12.09.2025	M.Thom			
1	Revised	31.01.2025	M.Thom	Drawing No	EN010147/APP/2.10 Rev.2	
A	Created	01.11.2024	V.Guskova			

APFP Regulation: 5(2)(o)


Scale: 1:2500 at A0

Title Hedgerow Removal Plan

Sheet 7 of 13

0 100 200 Meters

Photovoltaik Development Partners GmbH
Kurfürstendamm 52
10707 Berlin, Germany

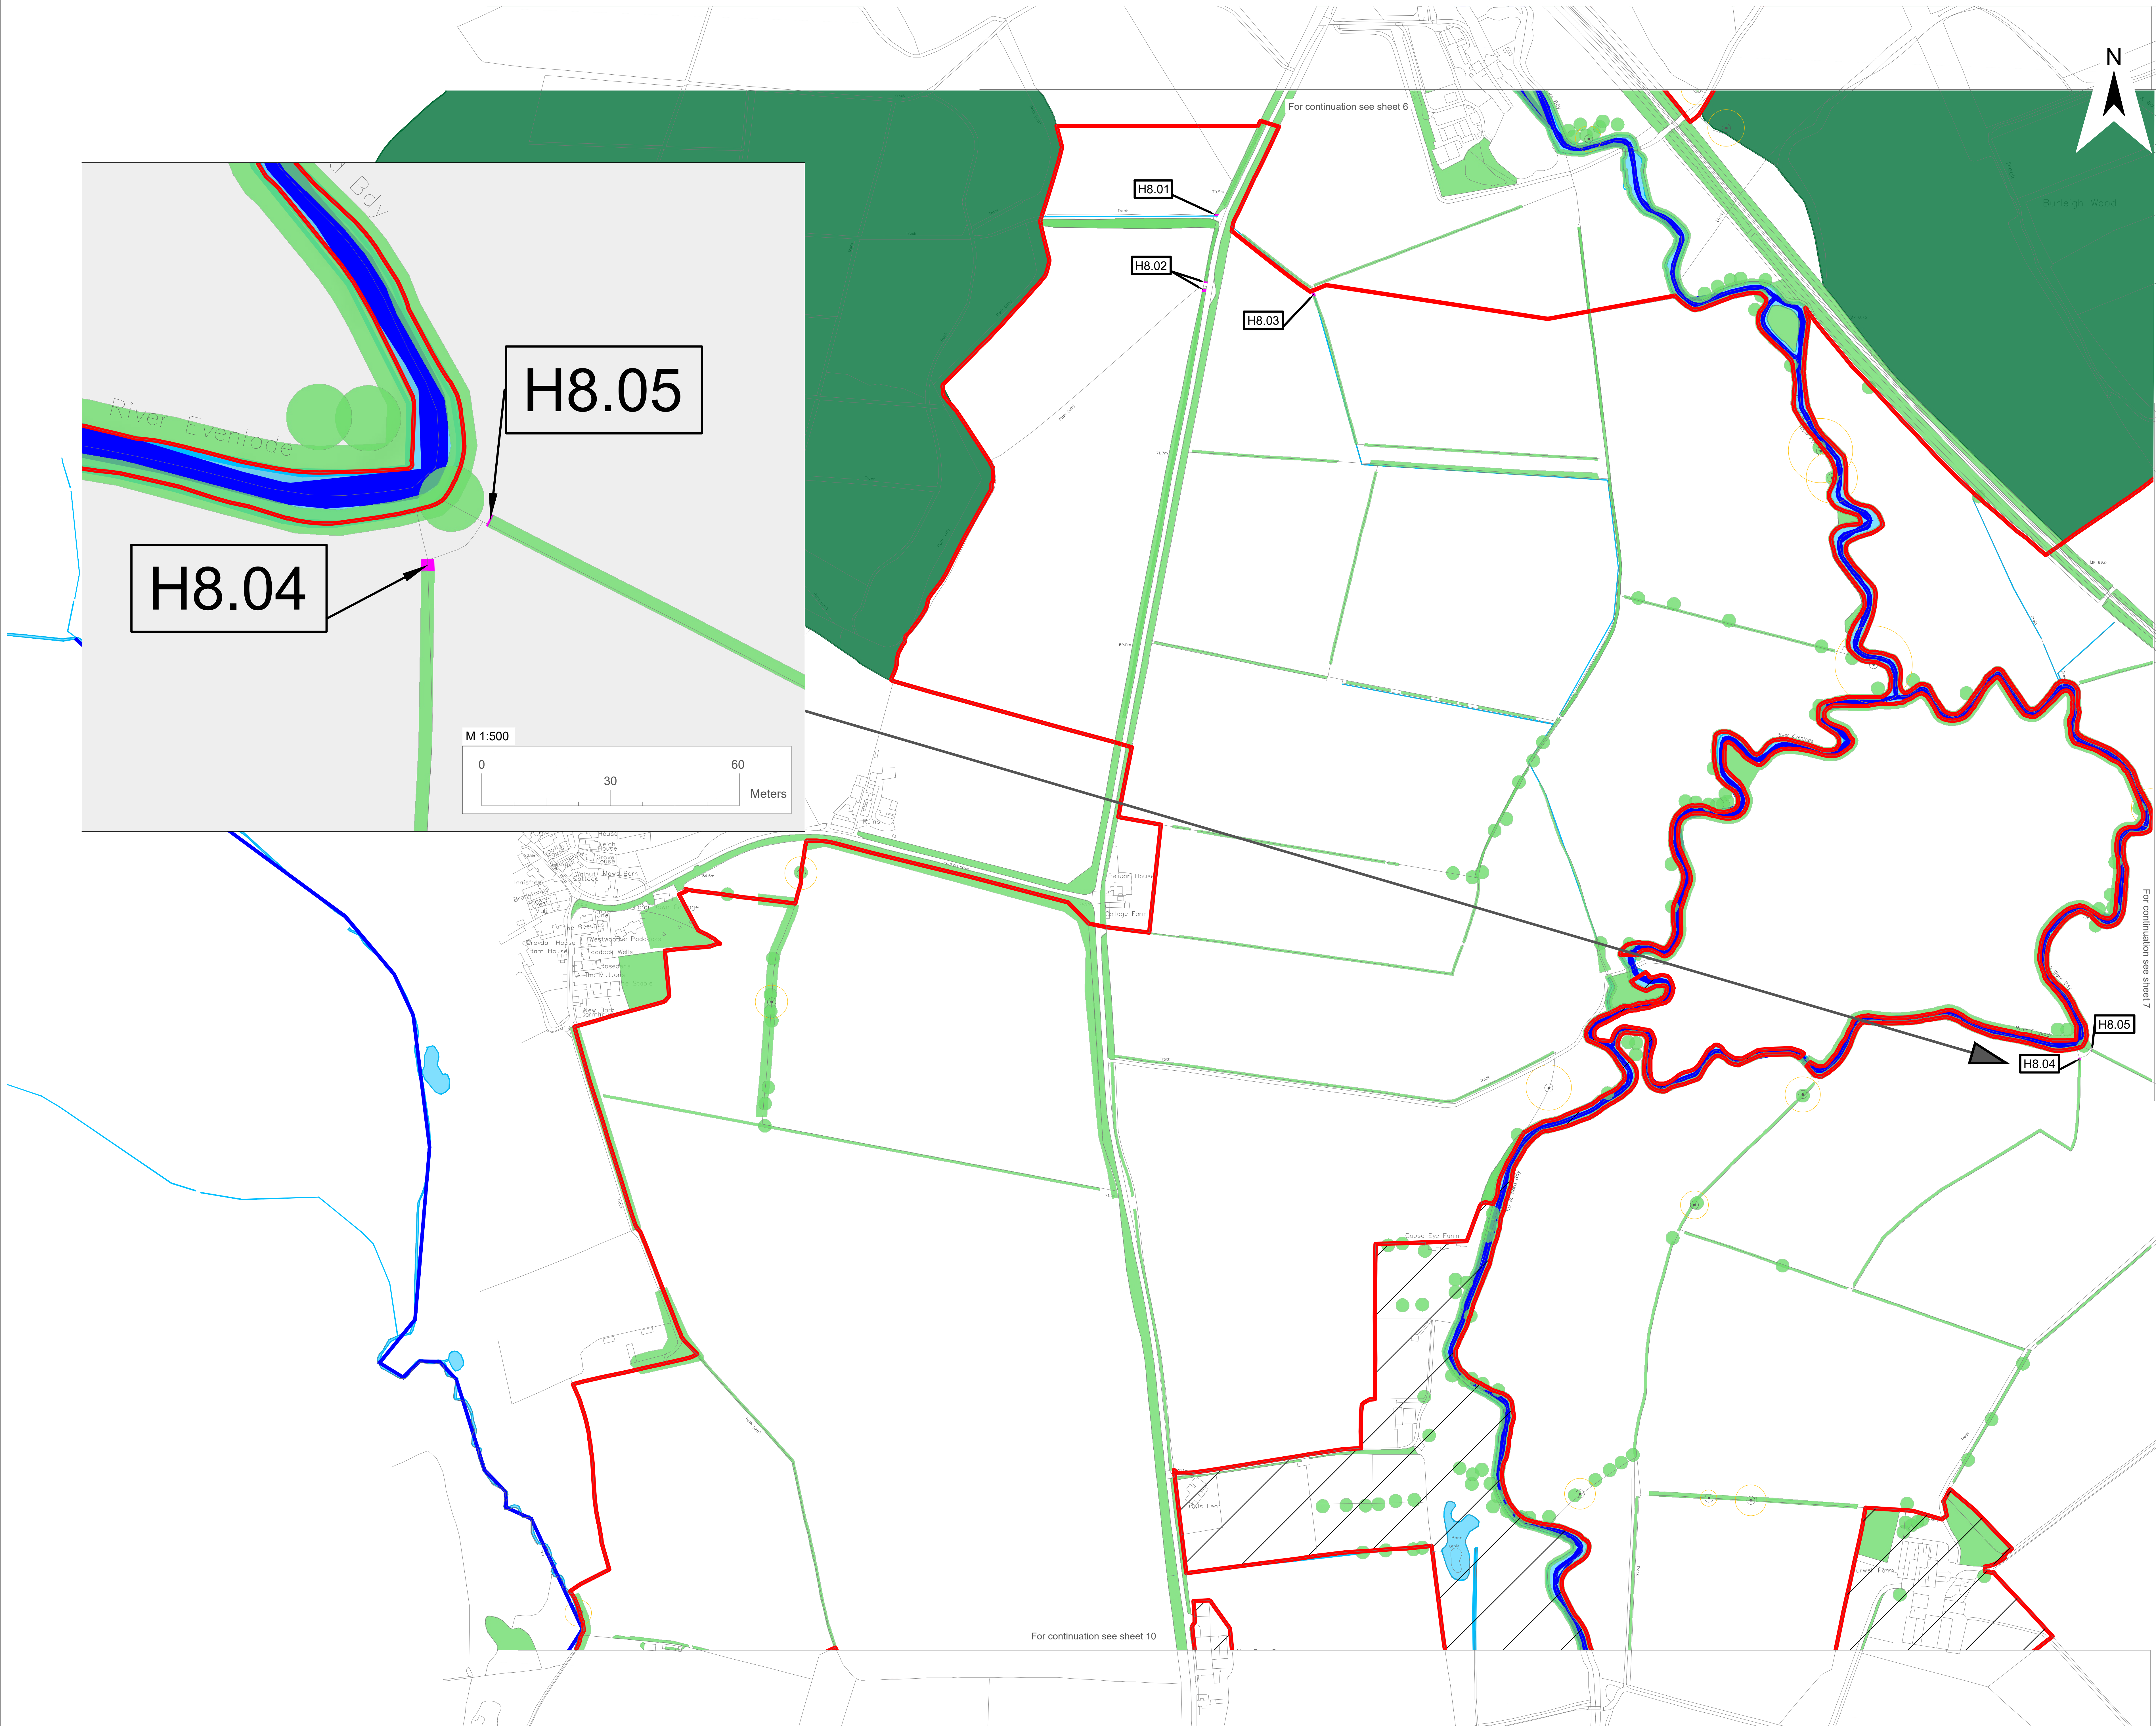

Legend

Order Limit

Areas Outside of Order Limits

Existing Landscape Elements

Ancient Woodland

Mature Woodland / Scrub

Existing Tree or Small Groups of Trees

Hedgerow

Main River

Watercourse

Veteran Tree

Veteran Tree Buffer

Features to be Removed

Hedgerow to be Removed

1

2

3

4

5

6

7

8

9

10

11

12

13

1. Area measurements for indicative purposes only.
2. No dimensions are to be scaled from this drawing.
3. All dimensions are to be checked on site.

2: Change Request 2

1: s51 Response

A: DCO Submission

Project		Status			
Botley West Solar Farm		Final			
Id.	Changes	Date	Name	Date	Name
			Edit	12.09.2025	M.Thom
			Check	12.09.2025	H.Trabelsi
2	Revised	12.09.2025	M.Thom		
1	Revised	31.01.2025	M.Thom	Drawing No	EN010147/APP/2.10 Rev.2
A	Created	01.11.2024	V.Guskova		


APFP Regulation: 5(2)(o)

Scale: 1:2500 at A0

Title: Hedgerow Removal Plan Sheet 8 of 13


0 100 200 Meters

Photovoltaic Development Partners GmbH
Kurfürstendamm 52
10707 Berlin, Germany

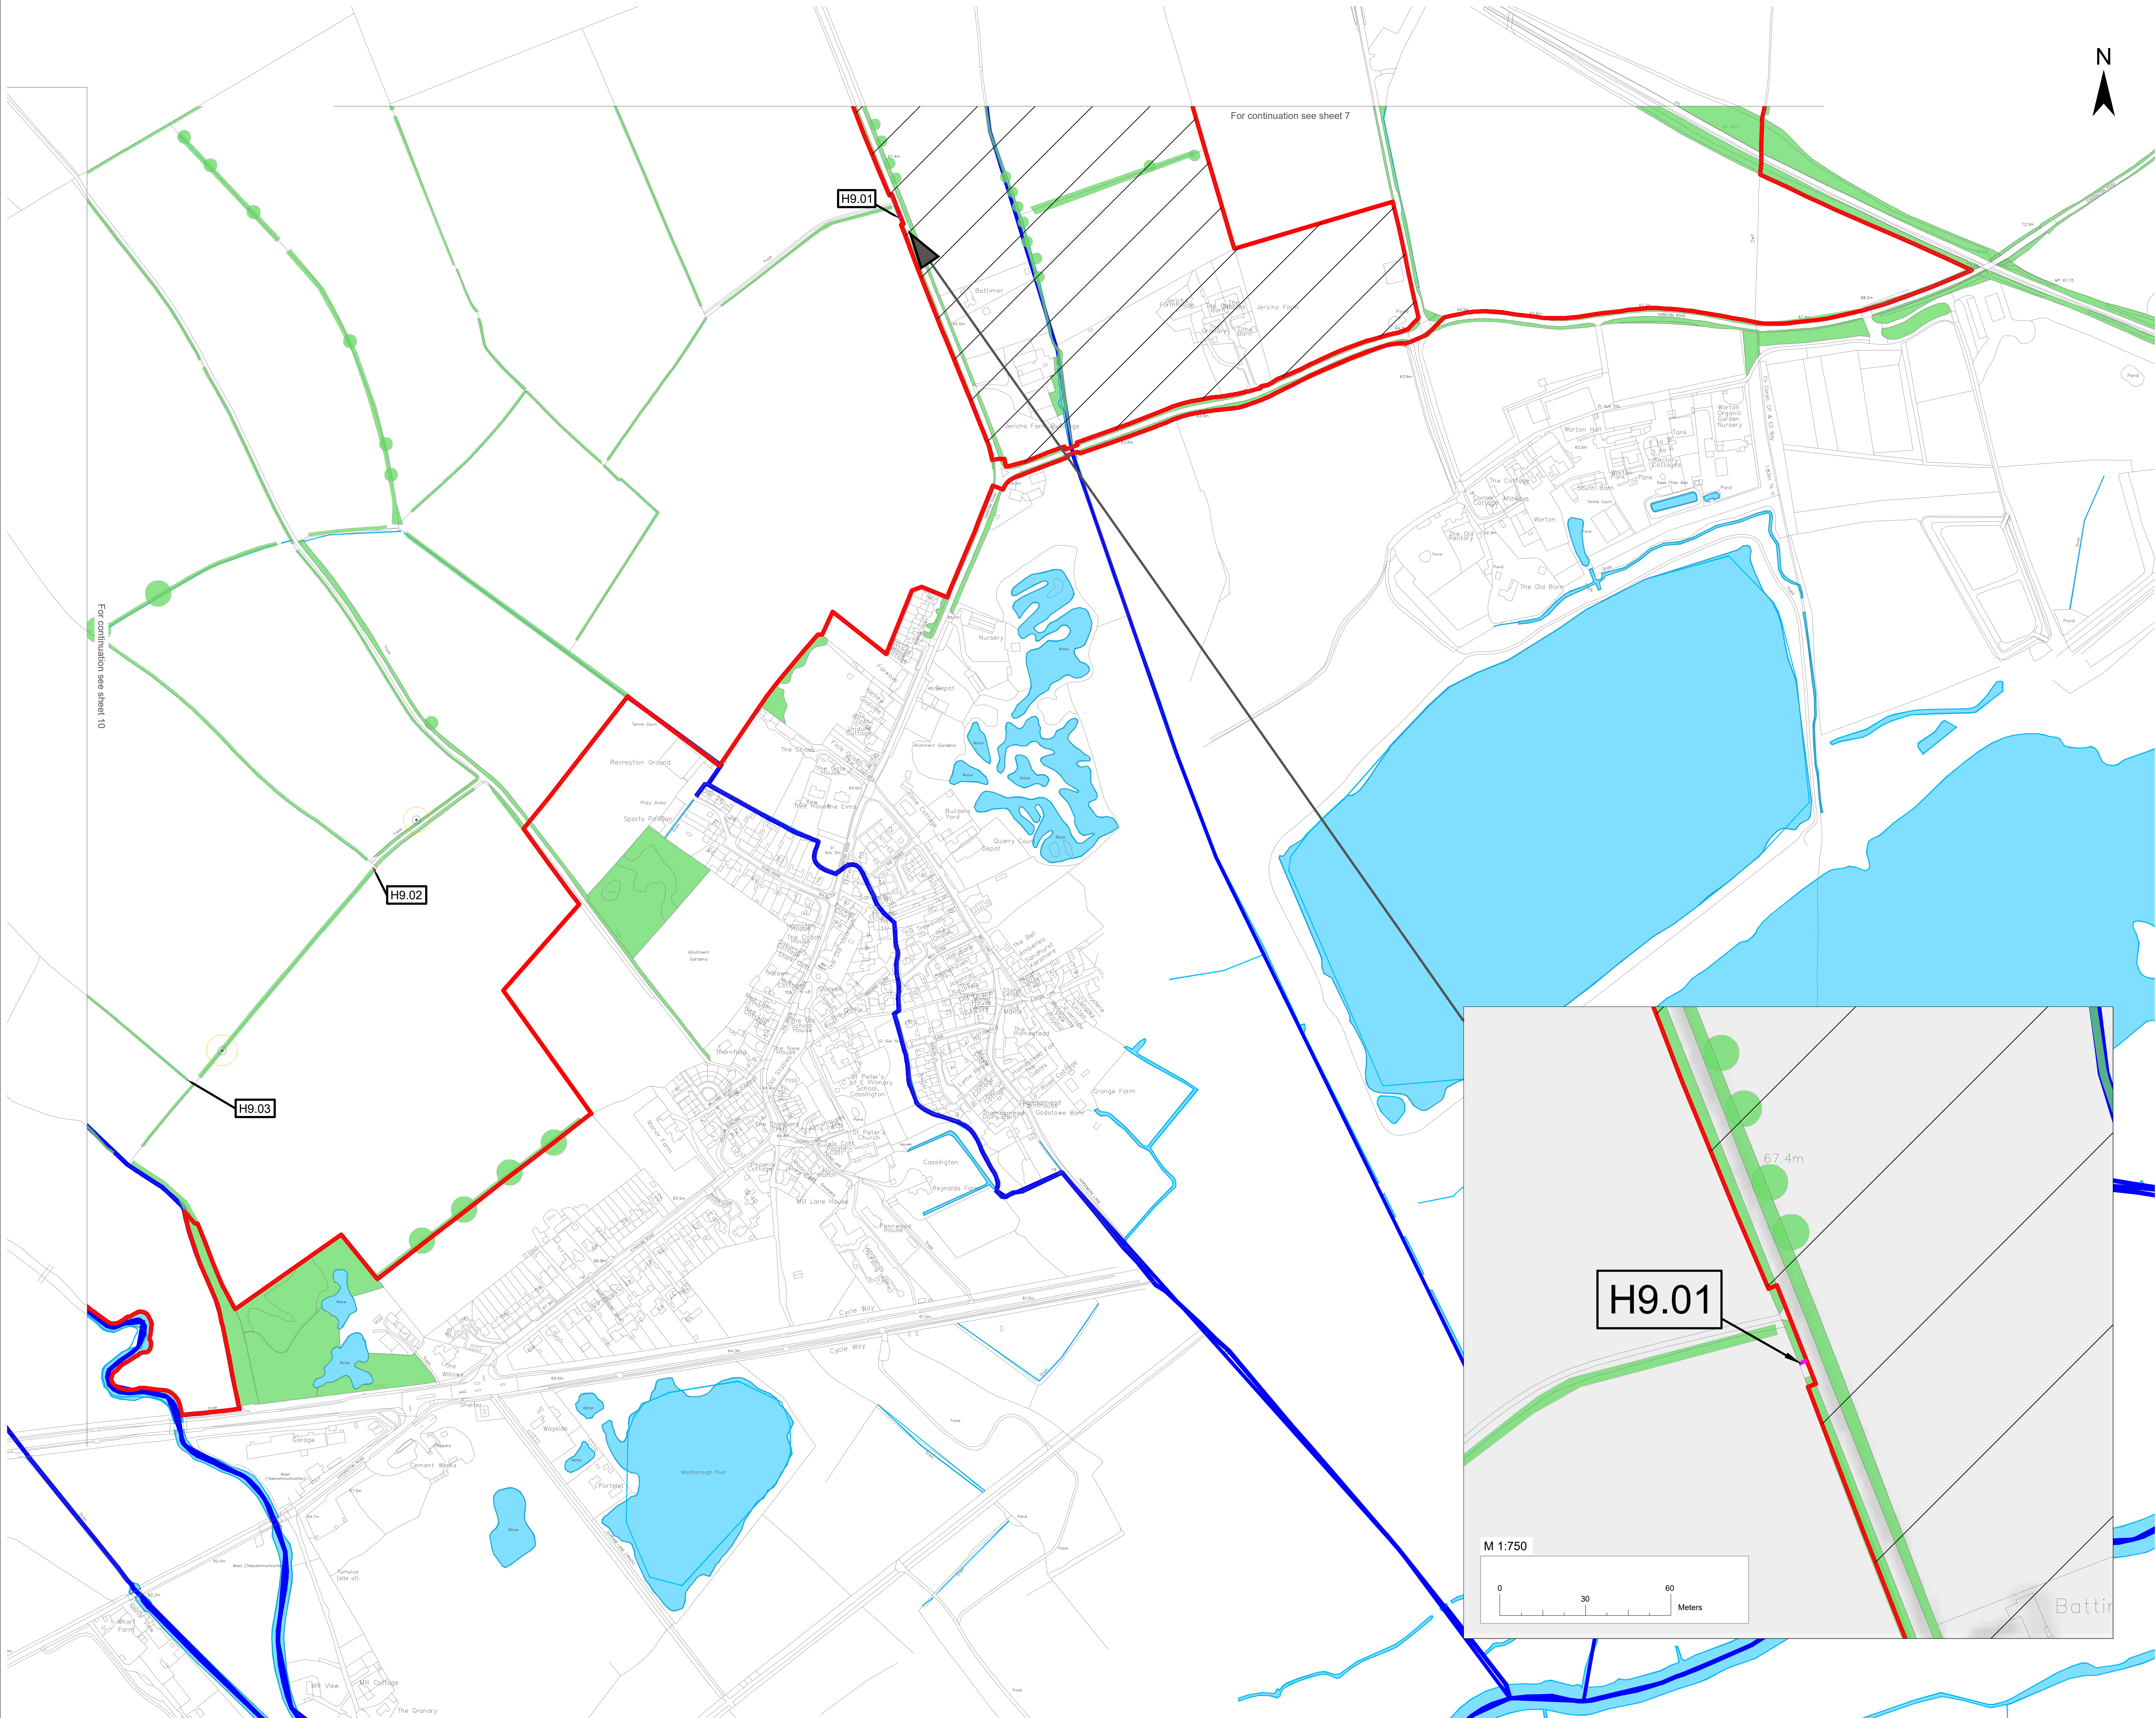

N

- Legend
- Order Limit
 - Areas Outside of Order Limits
 - Existing Landscape Elements
 - Mature Woodland / Scrub
 - Existing Tree or Small Groups of Trees
 - Hedgerow
 - Main River
 - Watercourse
 - Veteran Tree
 - Veteran Tree Buffer
 - Features to be Removed
 - Hedgerow to be Removed

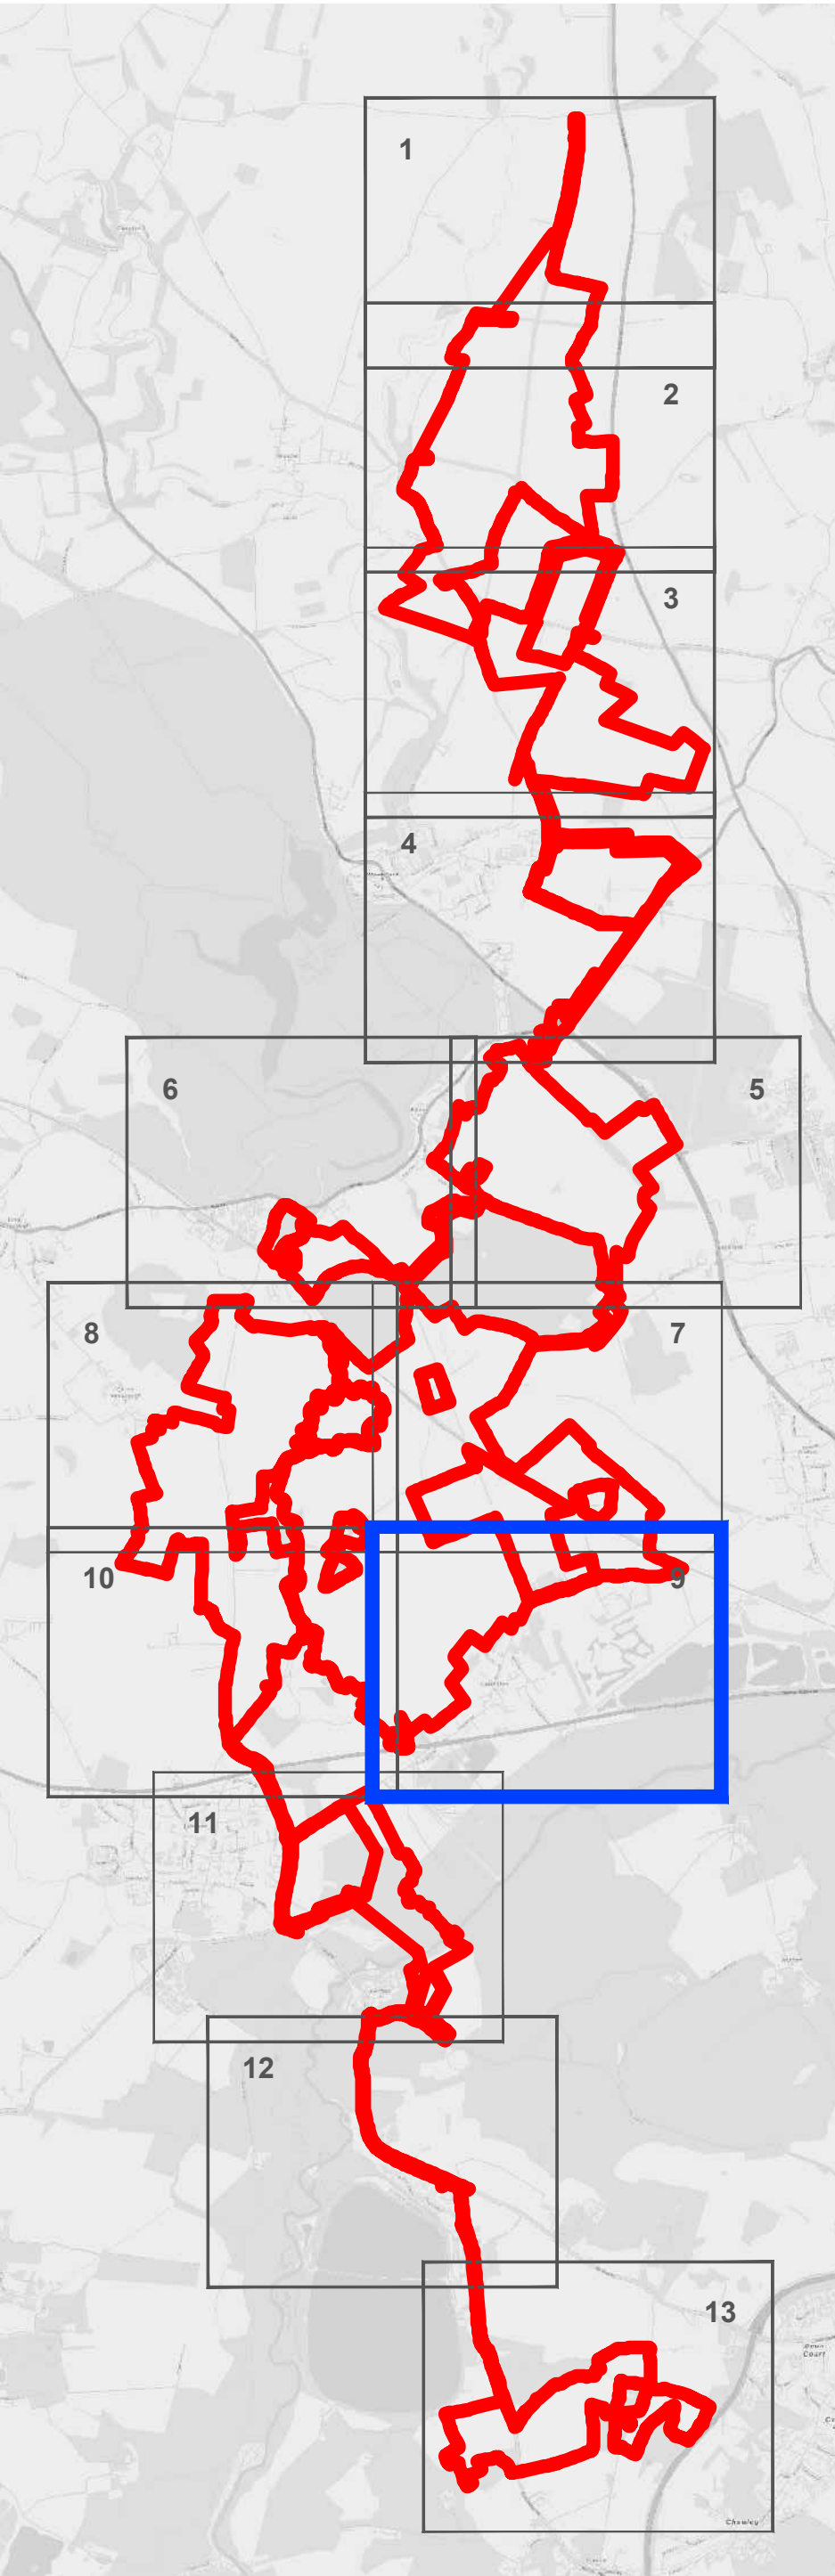

1. Area measurements for indicative purposes only.
2. No dimensions are to be scaled from this drawing.
3. All dimensions are to be checked on site.

2: Change Request 2

1: s51 Response

A: DCO Submission

Project				Status		
Botley West Solar Farm				Final		
Id.	Changes	Date	Name		Date	Name
				Edit	12.09.2025	M.Thom
				Check	12.09.2025	H.Trabelsi
2	Revised	12.09.2025	M.Thom			
1	Revised	31.01.2025	M.Thom	Drawing No	EN010147/APP/2.10 Rev.2	
A	Created	01.11.2024	V.Guskova			


APFP Regulation: 5(2)(o)

Scale: 1:2500 at A0


Title
Hedgerow Removal Plan
Sheet 9 of 13



Photovoltaik Development Partners GmbH
Kurfürstendamm 52
10707 Berlin, Germany

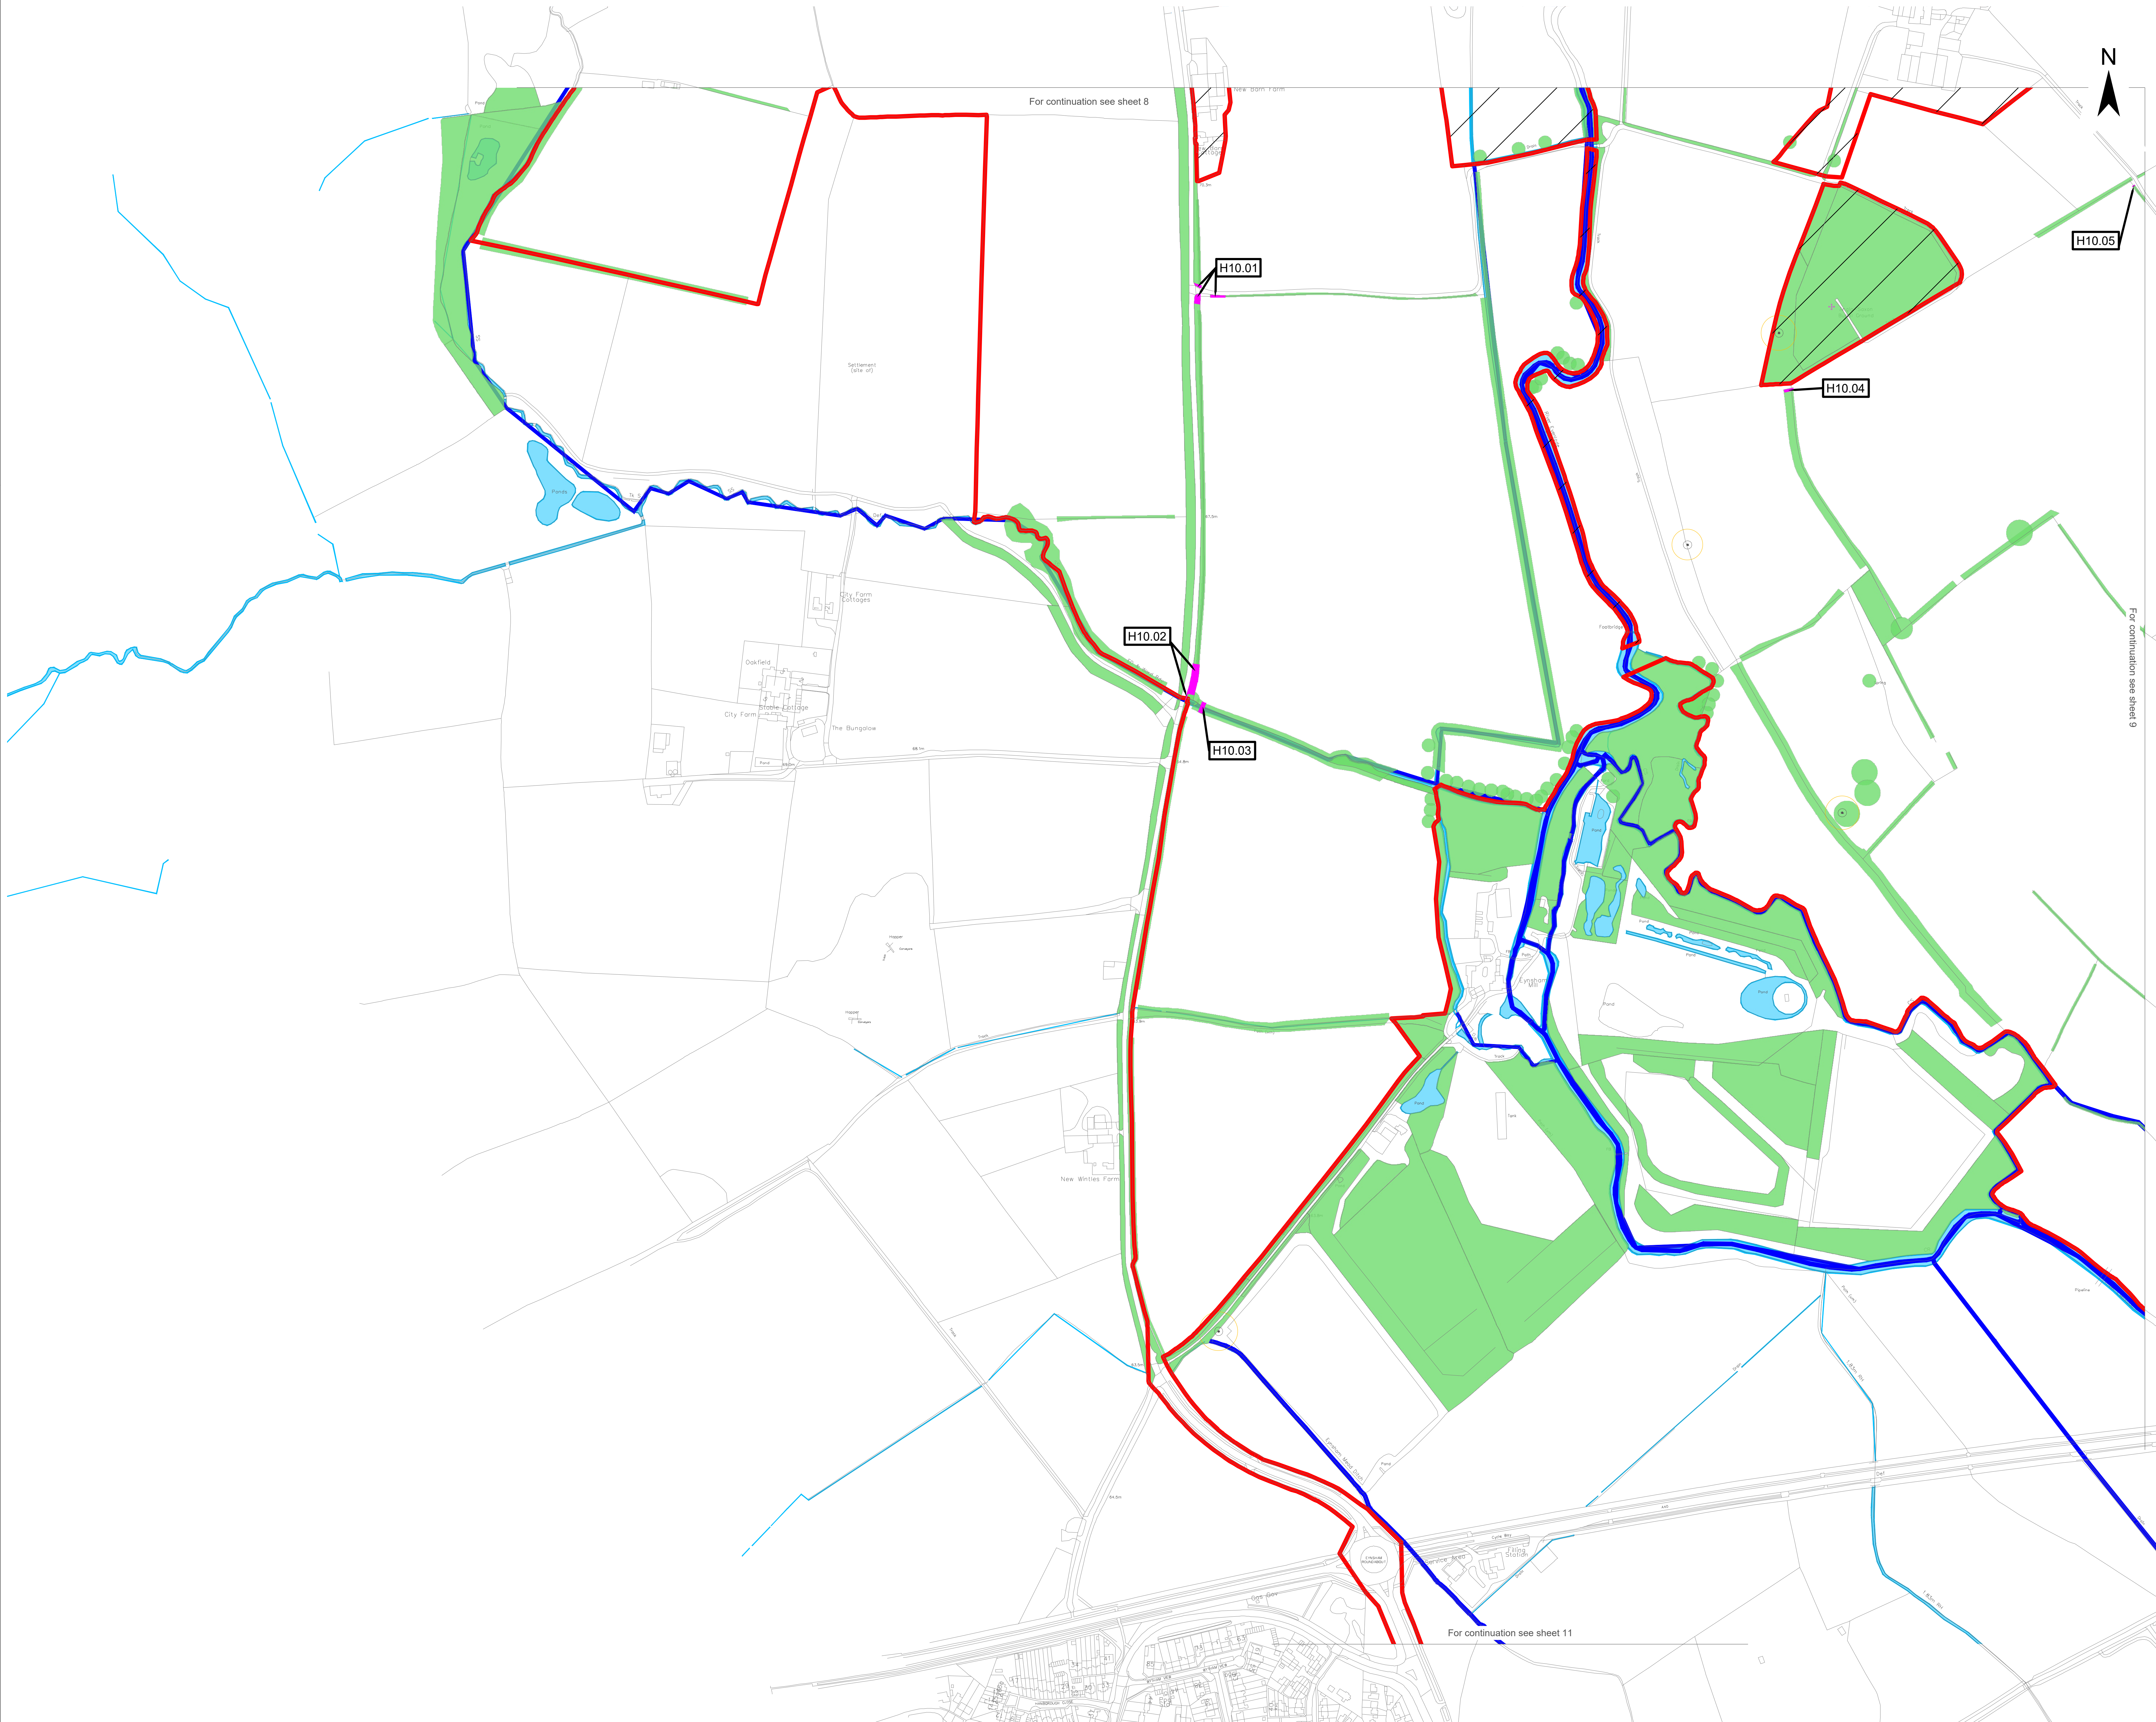

- Legend
- Order Limit
- Areas Outside of Order Limits
- Existing Landscape Elements
- Mature Woodland / Scrub
- Existing Tree or Small Groups of Trees
- Hedgerow
- Main River
- Watercourse
- Veteran Tree
- Veteran Tree Buffer
- Features to be Removed
- Hedgerow to be Removed

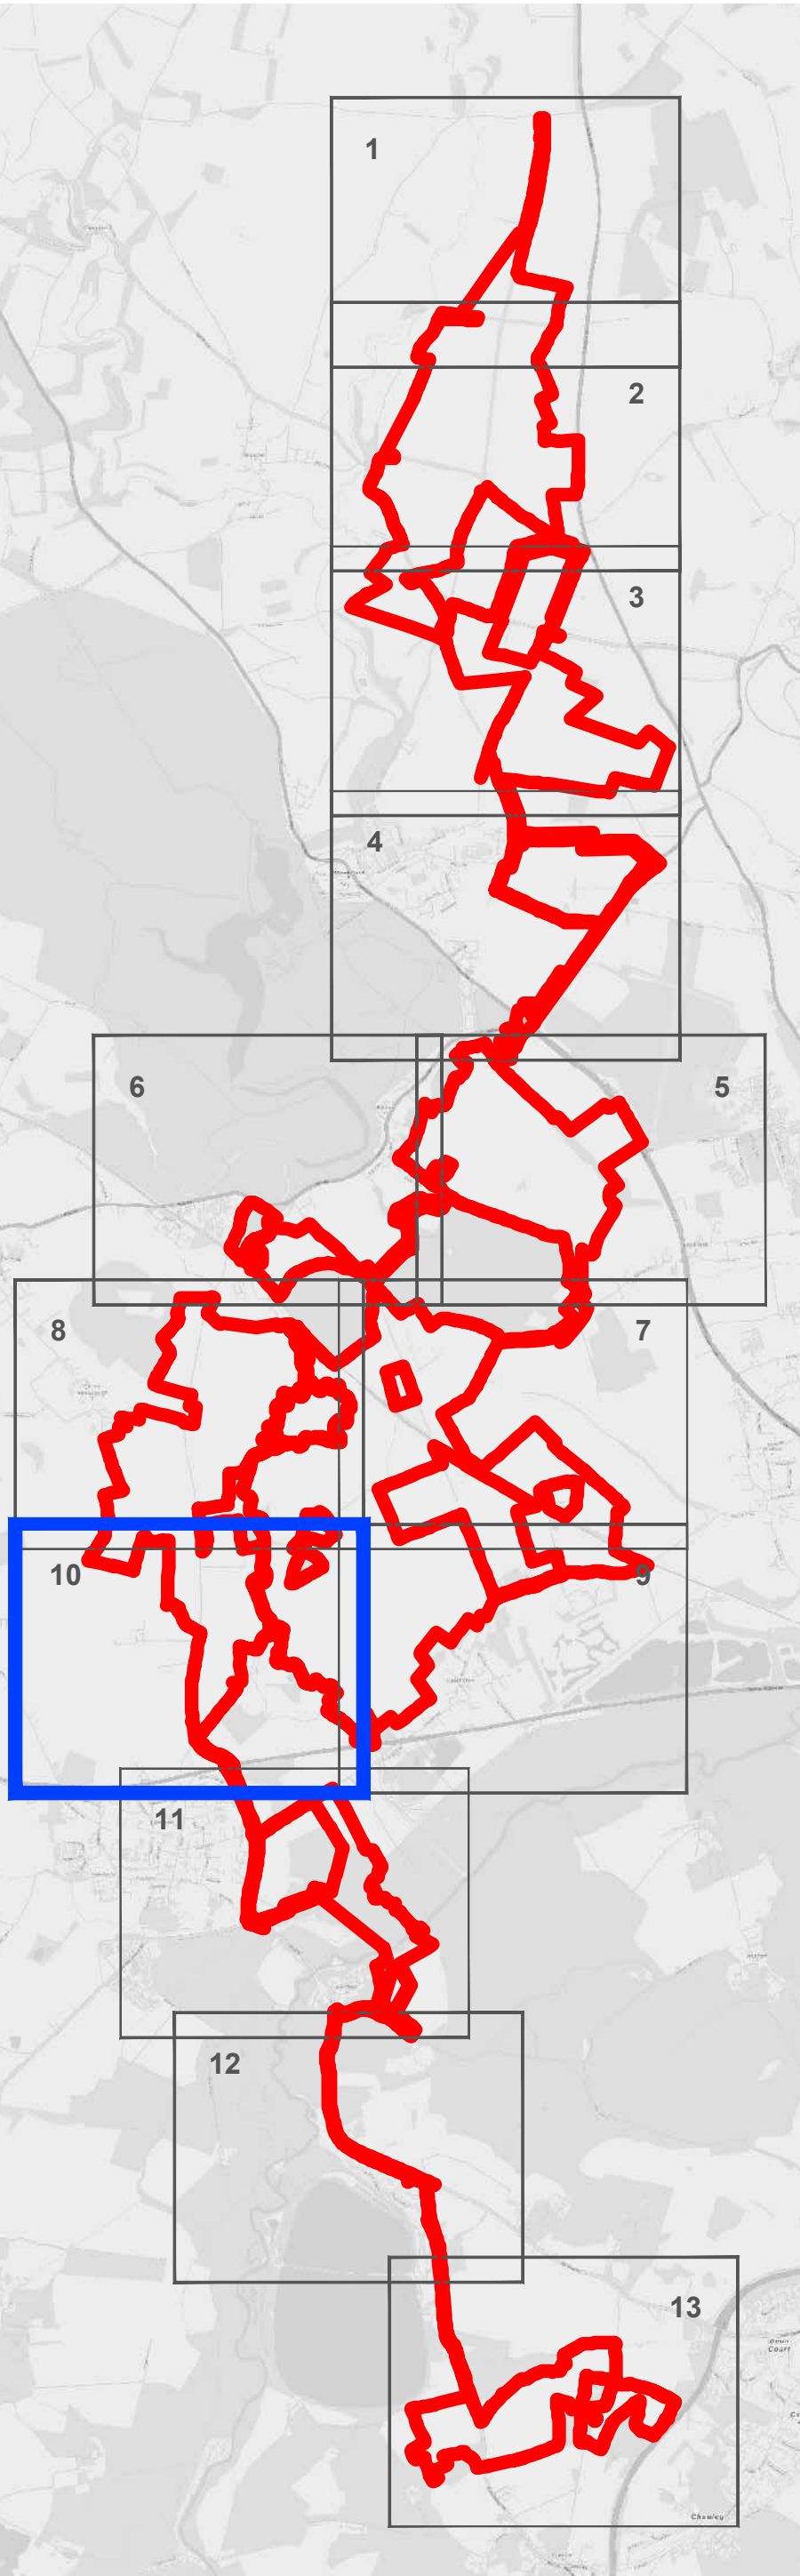

1. Area measurements for indicative purposes only.
2. No dimensions are to be scaled from this drawing.
3. All dimensions are to be checked on site.

2: Change Request 2

1: s51 Response


A: DCO Submission

Project			Status		
Botley West Solar Farm			Final		
Id.	Changes	Date	Name		
			Edit	12.09.2025	M.Thom
			Check	12.09.2025	H.Trabelsi
2	Revised	12.09.2025	M.Thom		
1	Revised	31.01.2025	M.Thom	Drawing No	EN010147/APP/2.10 Rev.2
A	Created	01.11.2024	V.Guskova		



APFP Regulation: 5(2)(o)

Scale: 1:2500 at A0

Title
Hedgerow Removal Plan
Sheet 10 of 13

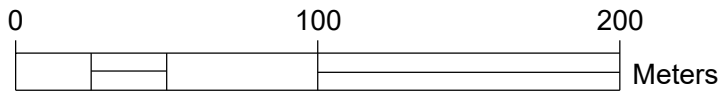

Photovoltaic Development Partners GmbH
Kurfürstendamm 52
10707 Berlin, Germany

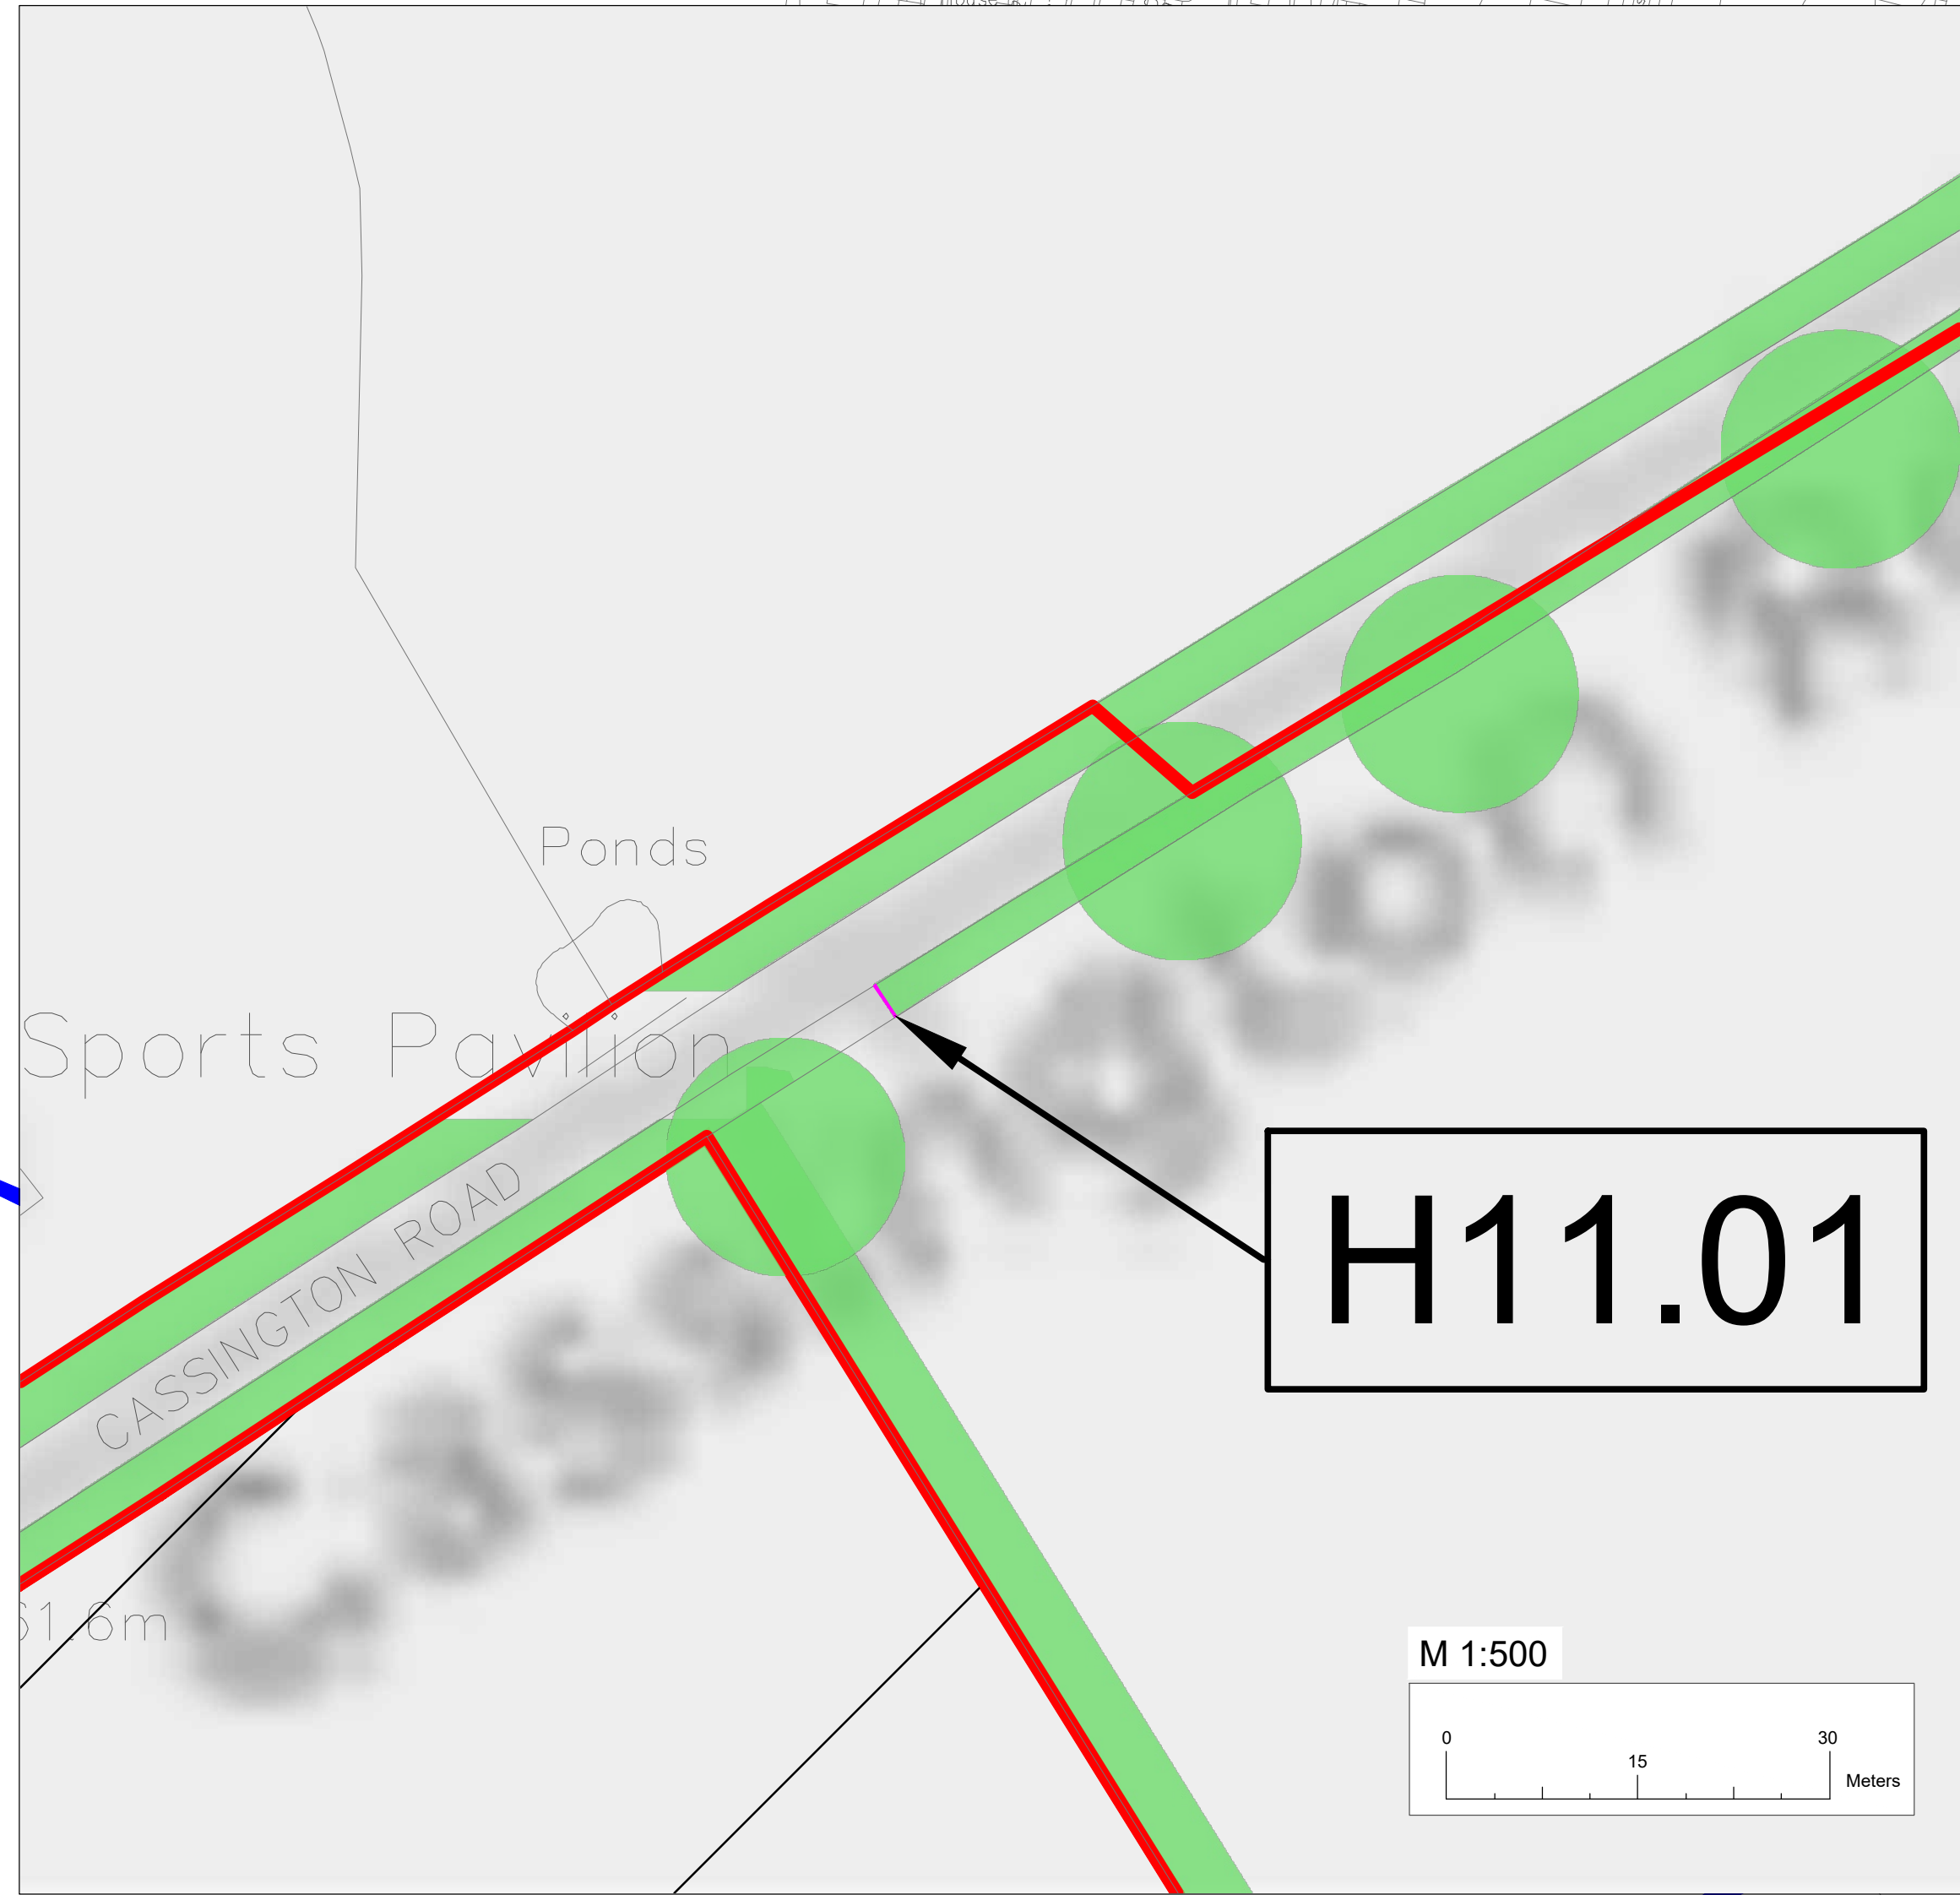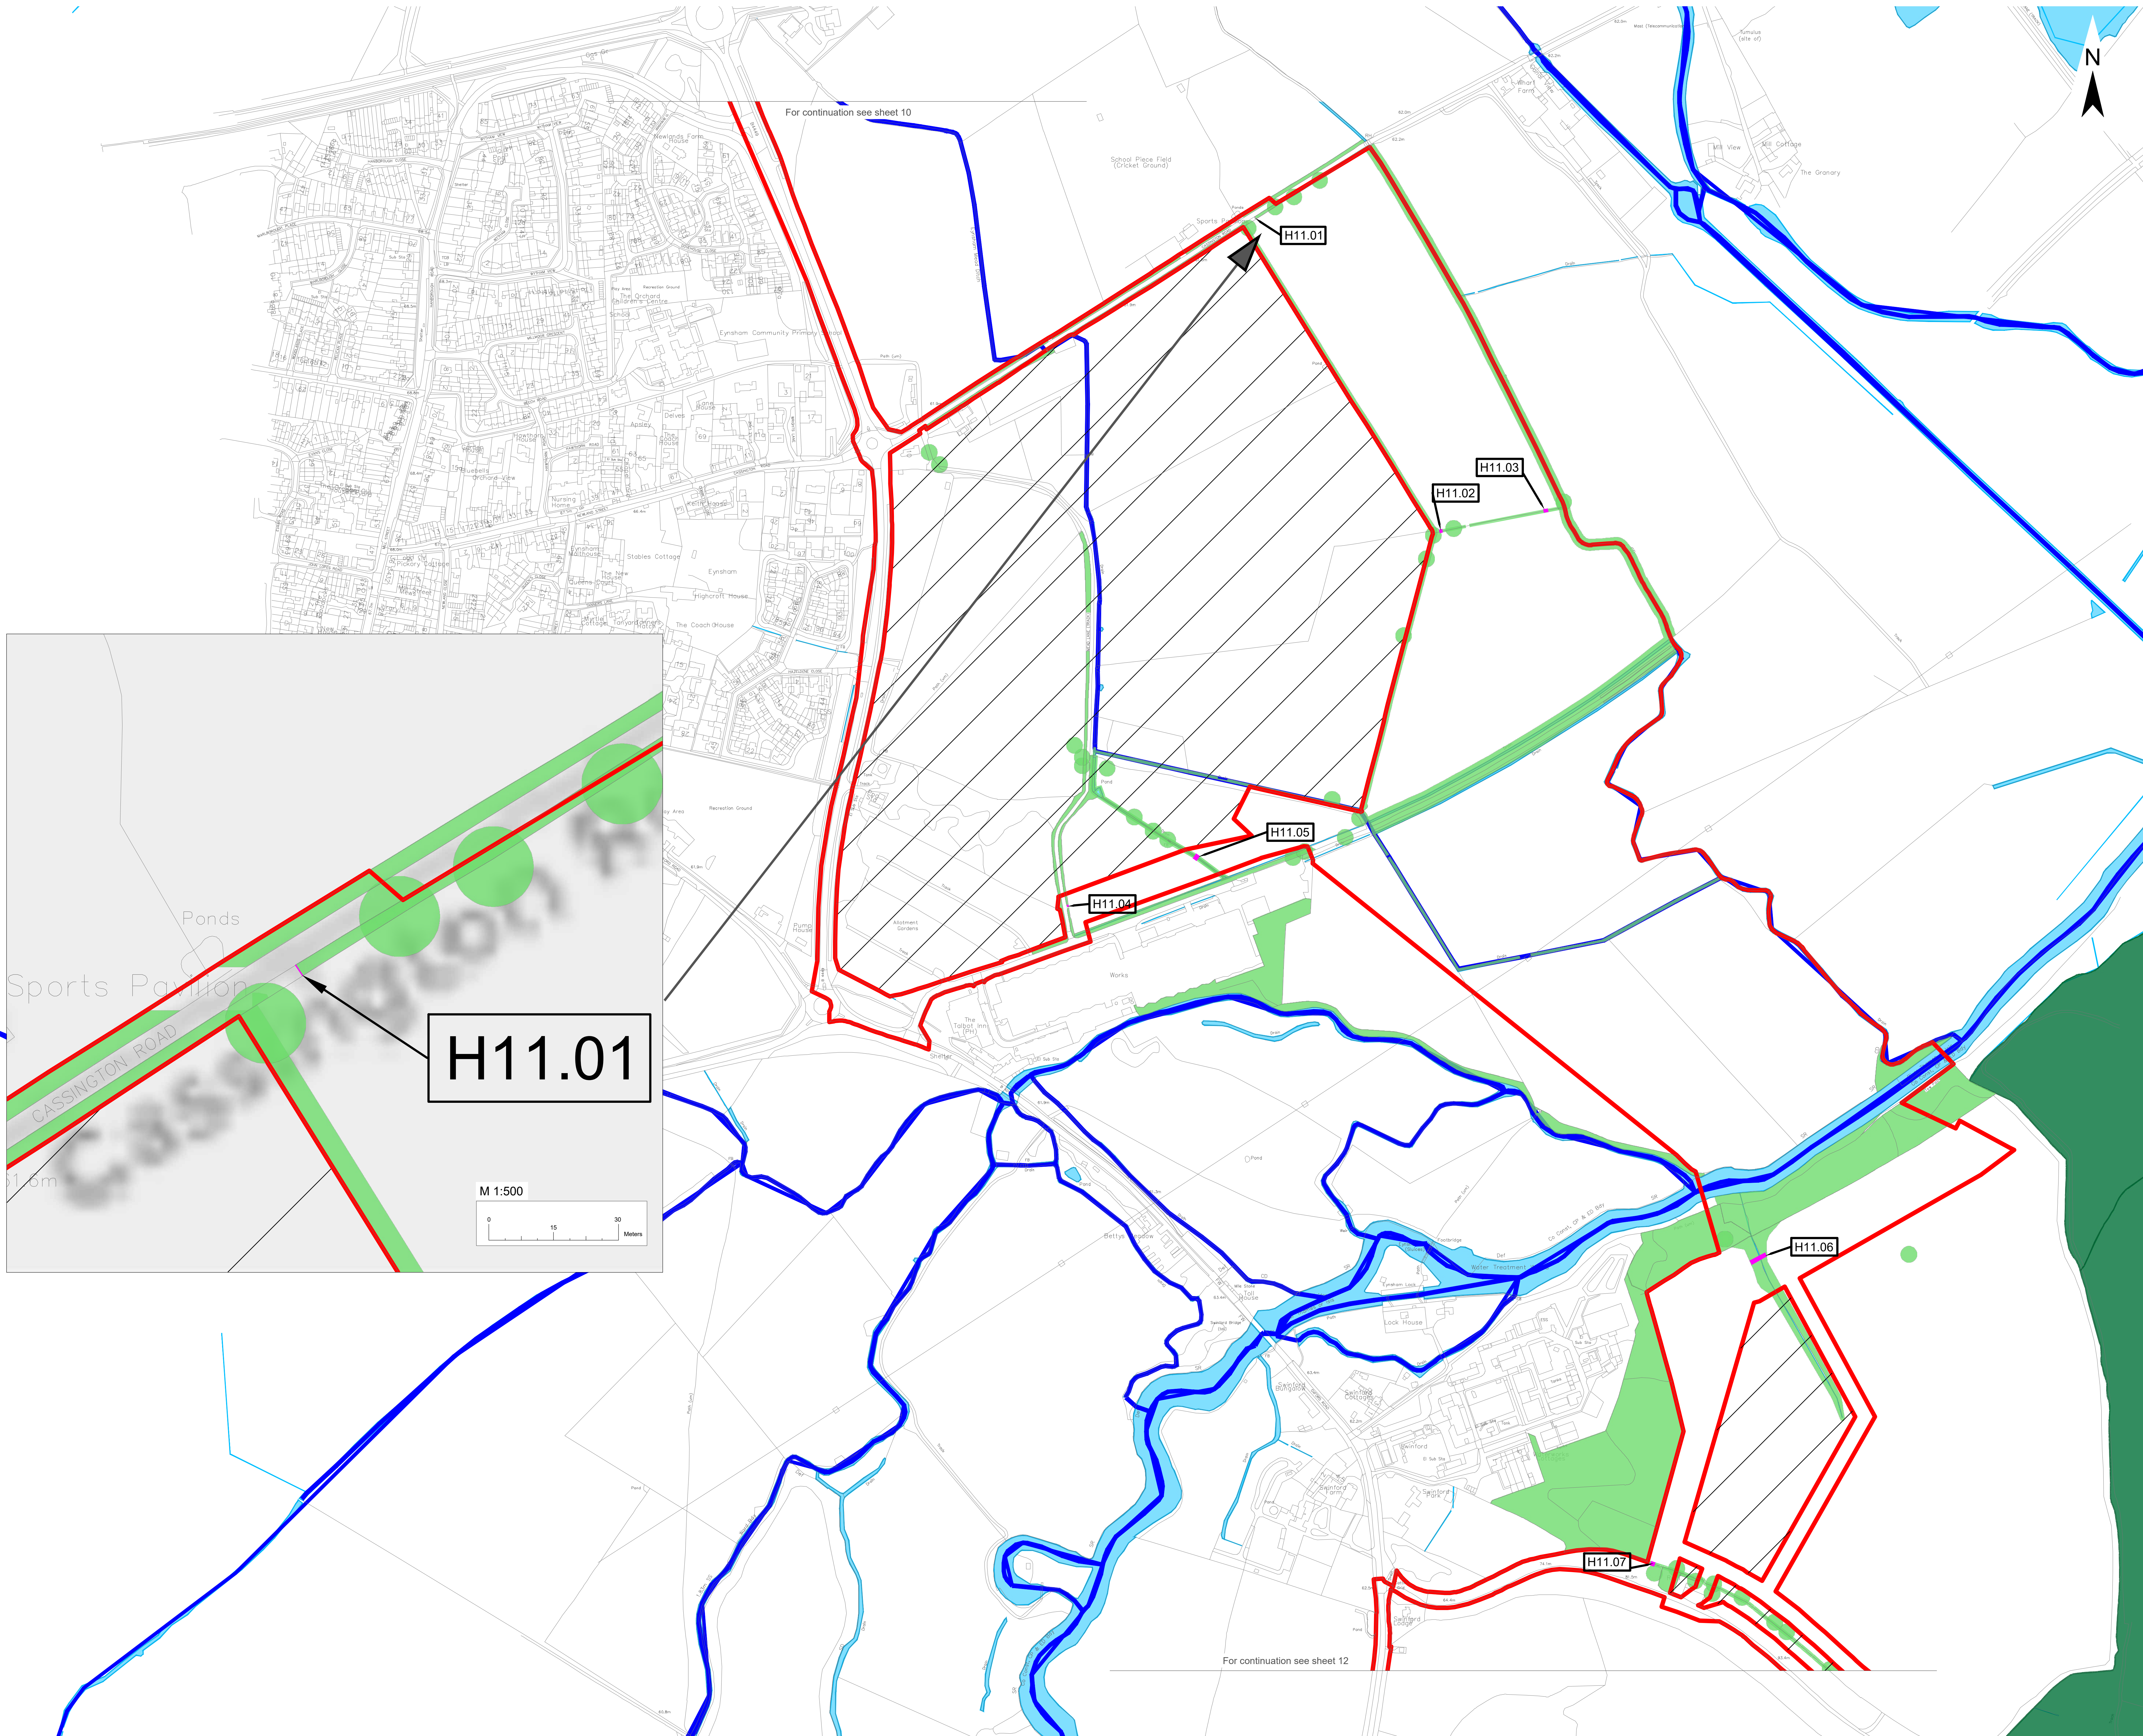

Legend

Order Limit

Areas Outside of Order Limits

Existing Landscape Elements

Ancient Woodland

Mature Woodland / Scrub

Existing Tree or Small Groups of Trees

Hedgerow

Main River

Watercourse

Features to be Removed

Hedgerow to be Removed

1. Area measurements for indicative purposes only.
2. No dimensions are to be scaled from this drawing.
3. All dimensions are to be checked on site.

2: Change Request 2

1: s51 Response

A: DCO Submission

Project				Status	
Botley West Solar Farm				Final	
Id.	Changes	Date	Name	Date	Name
			Edit	12.09.2025	M.Thom
			Check	12.09.2025	H.Trabelsi
2	Revised	12.09.2025	M.Thom		
1	Revised	31.01.2025	M.Thom	Drawing No	EN010147/APP/2.10 Rev.2
A	Created	01.11.2024	V.Guskova		


APFP Regulation: 5(2)(o)

Scale: 1:2500 at A0


Title: Hedgerow Removal Plan Sheet 11 of 13

0 100 200 Meters

Photovoltaic Development Partners GmbH
Kurfürstendamm 52
10707 Berlin, Germany

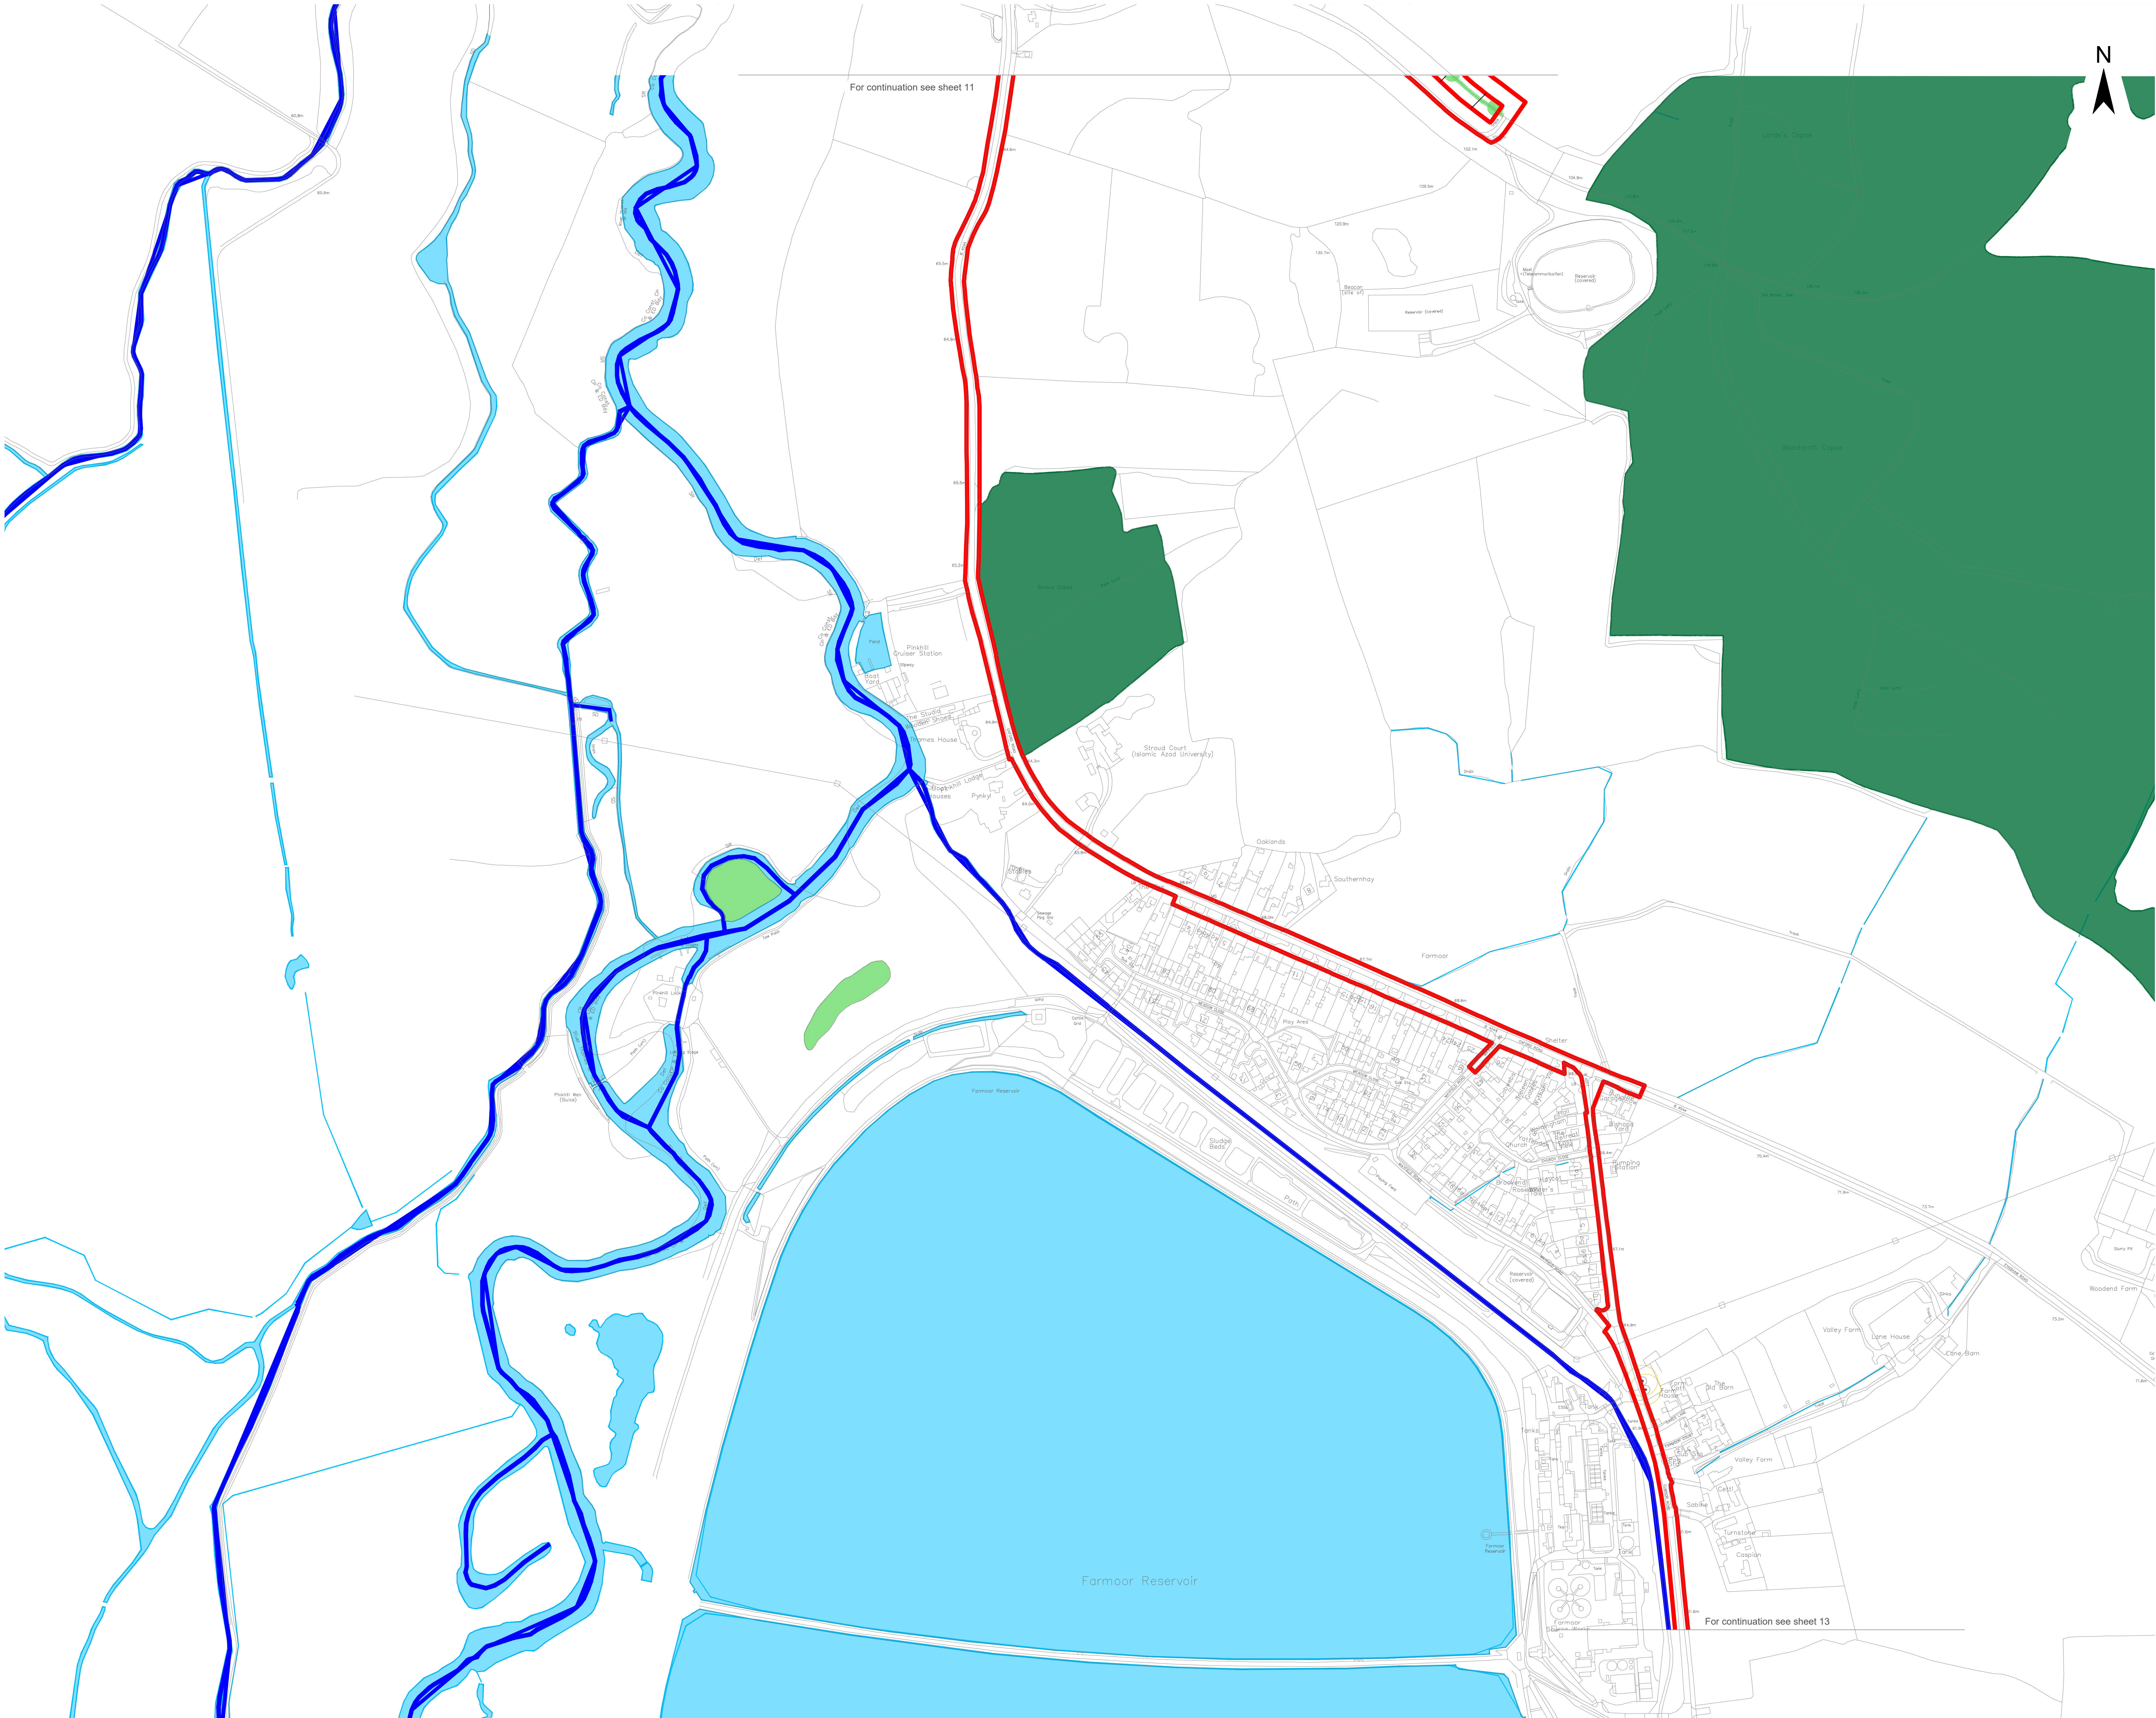

- Legend
- Order Limit
 - Areas Outside of Order Limits
 - Existing Landscape Elements
 - Ancient Woodland
 - Mature Woodland / Scrub
 - Existing Tree or Small Groups of Trees
 - Hedgerow
 - Main River
 - Watercourse
 - Veteran Tree
 - Veteran Tree Buffer

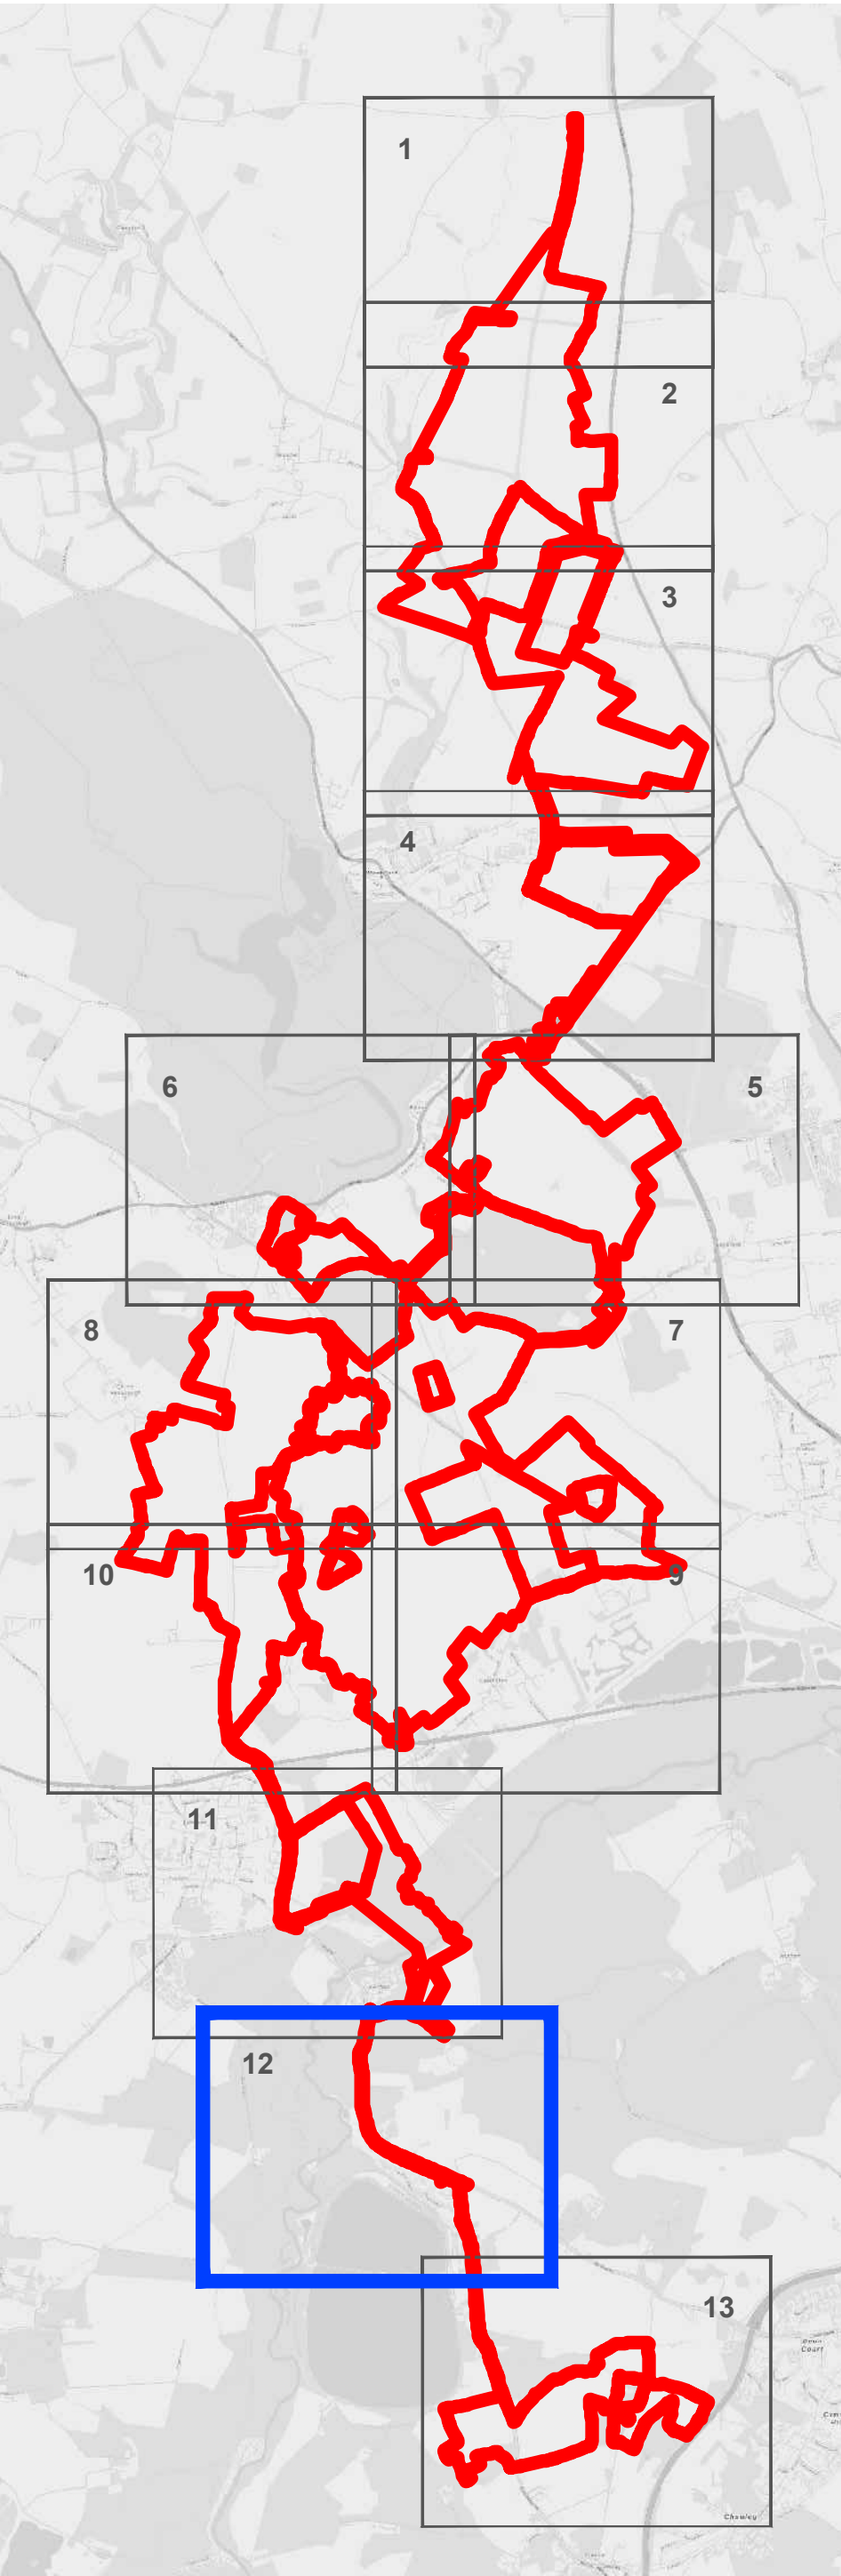

- Area measurements for indicative purposes only.
- No dimensions are to be scaled from this drawing.
- All dimensions are to be checked on site.

2: Change Request 2

1: s51 Response

A: DCO Submission

Project				Status	
Botley West Solar Farm				Final	
Id.	Changes	Date	Name	Date	Name
			Edit	12.09.2025	M.Thom
			Check	12.09.2025	H.Trabelsi
2	Revised	12.09.2025	M.Thom		
1	Revised	31.01.2025	M.Thom	Drawing No	EN010147/APP/2.10 Rev.2
A	Created	01.11.2024	V.Guskova		

APFP Regulation: 5(2)(o)


Scale: 1:2500 at A0

Title: Hedgerow Removal Plan
Sheet 12 of 13

0 100 200 Meters



Photovoltaik Development Partners GmbH
Kurfürstendamm 52
10707 Berlin, Germany

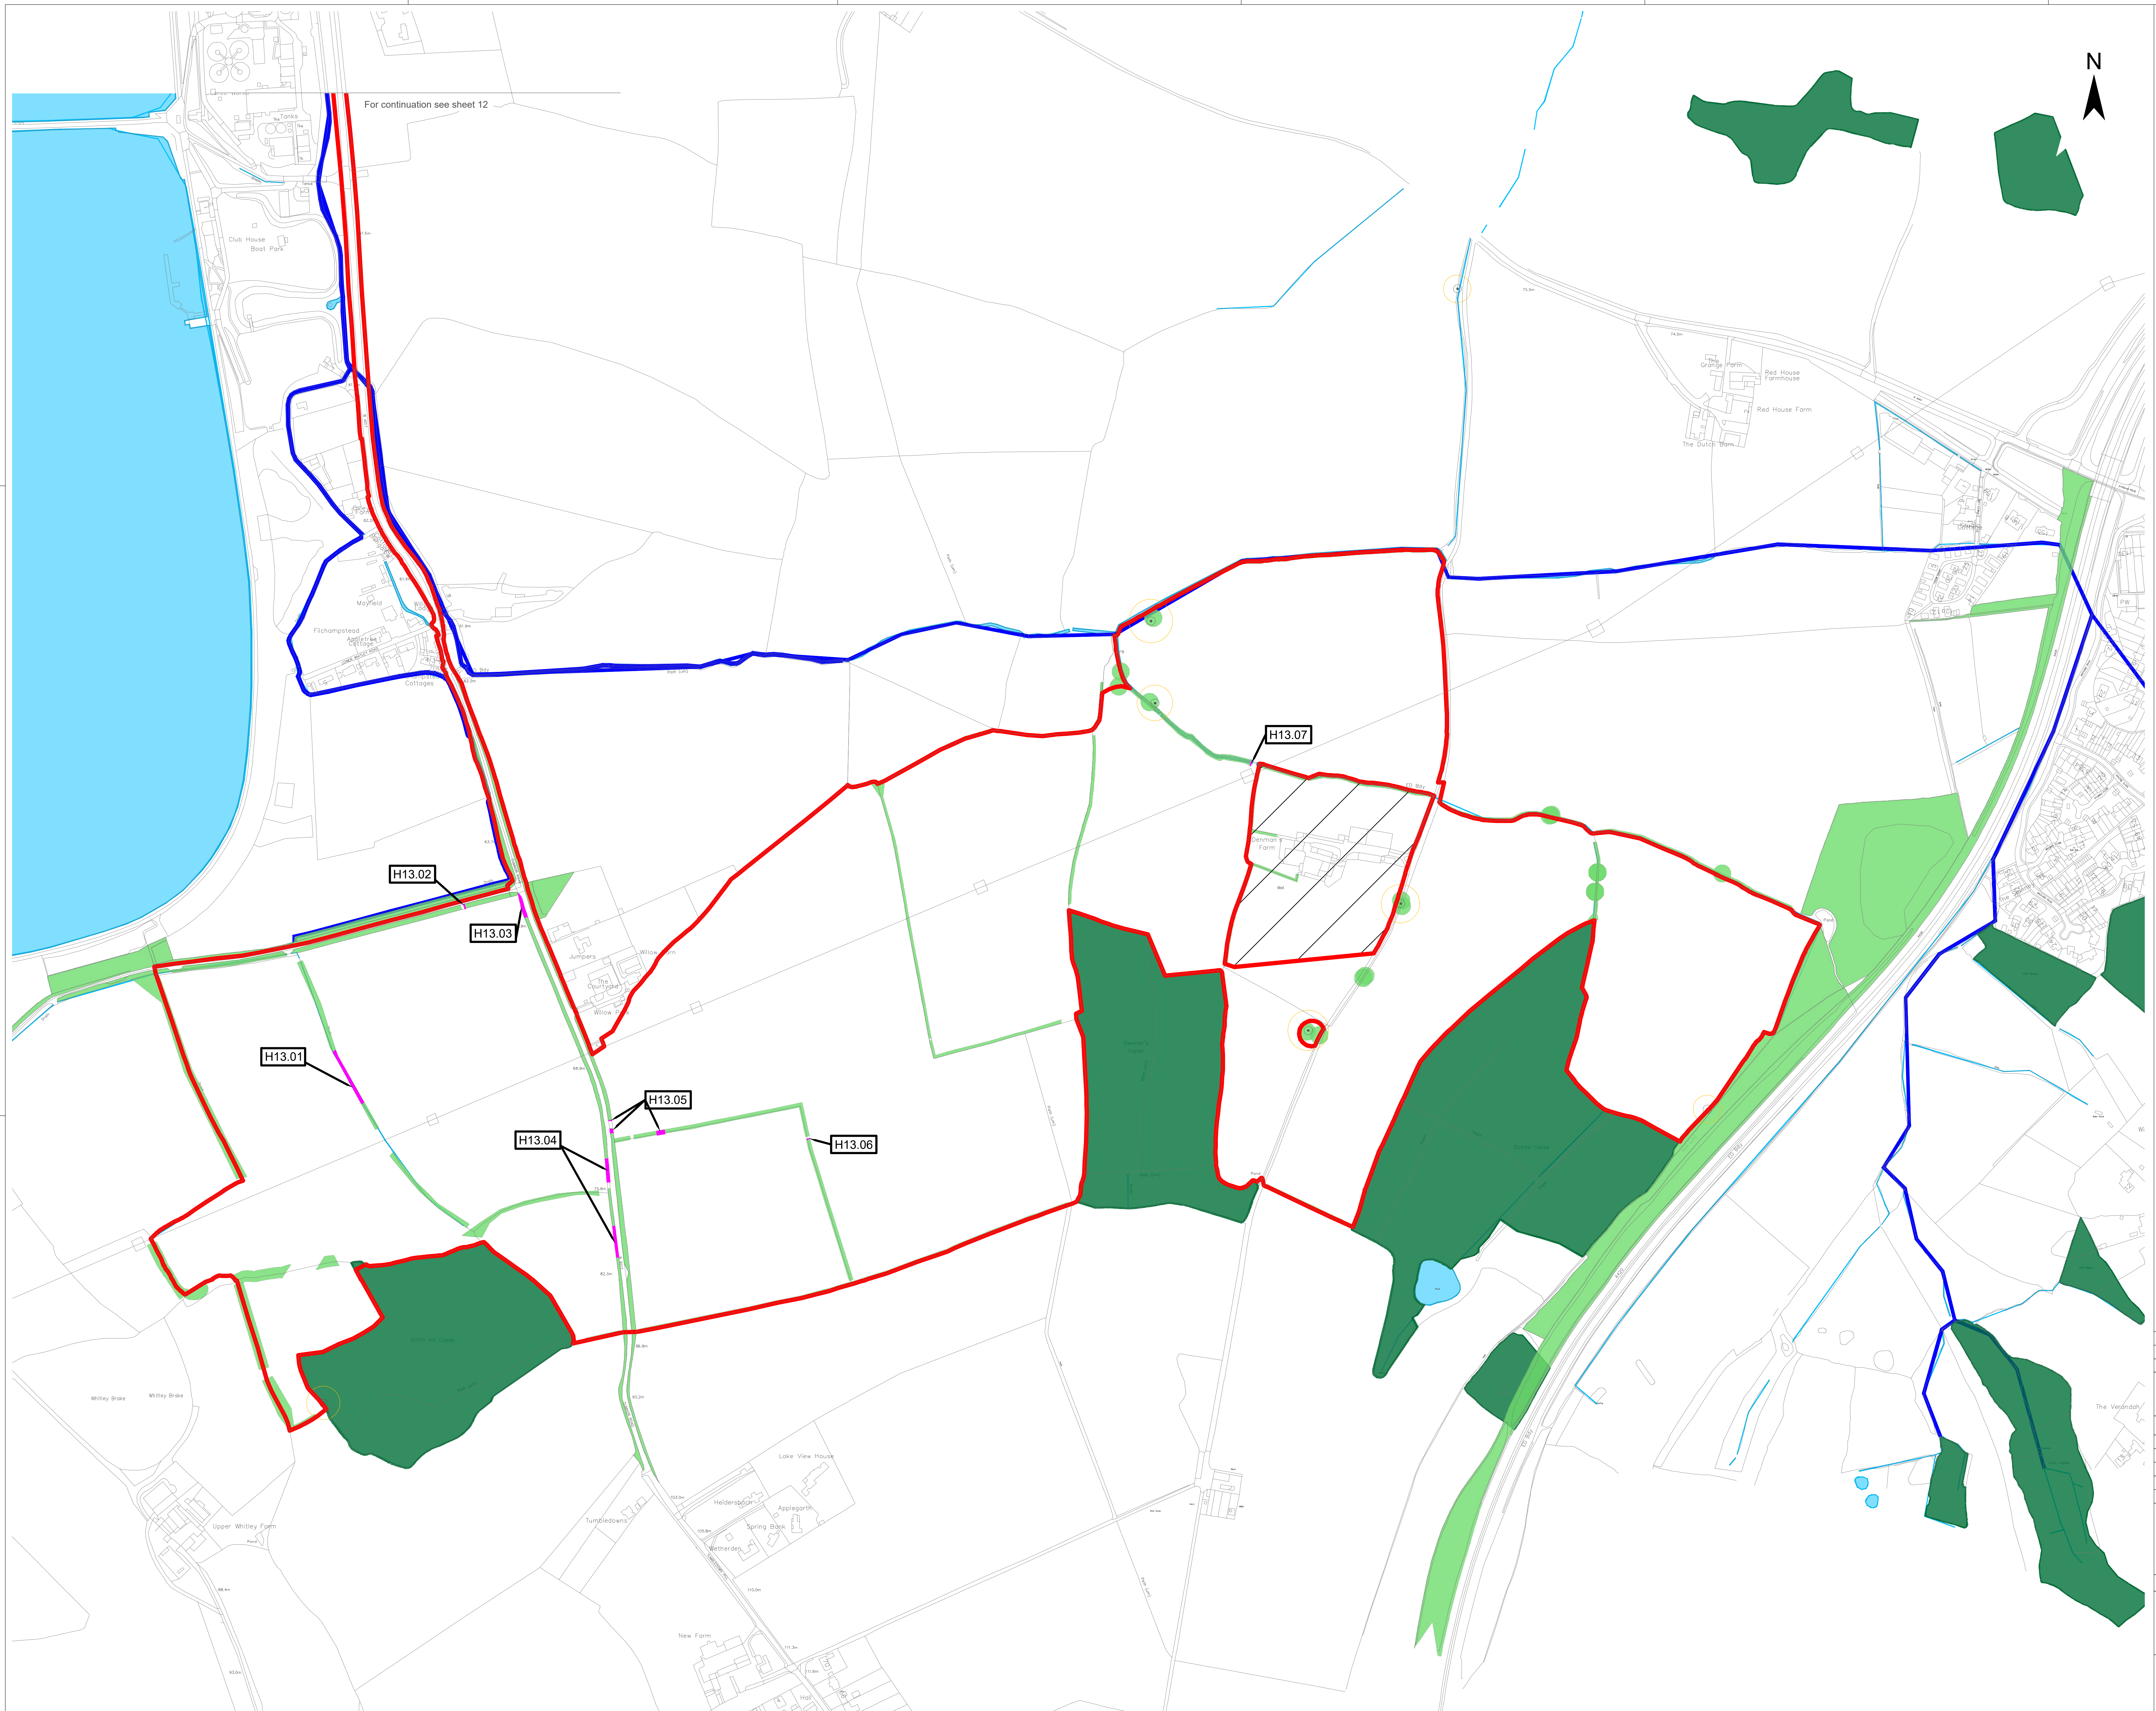

For continuation see sheet 12




Legend

Order Limit



Areas Outside of Order Limits

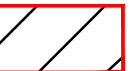

Existing Landscape Elements

Ancient Woodland



Mature Woodland / Scrub



Existing Tree



Hedgerow



Main River



Watercourse




Veteran Tree



Veteran Tree Buffer

Features to be Removed

Hedgerow to be Removed

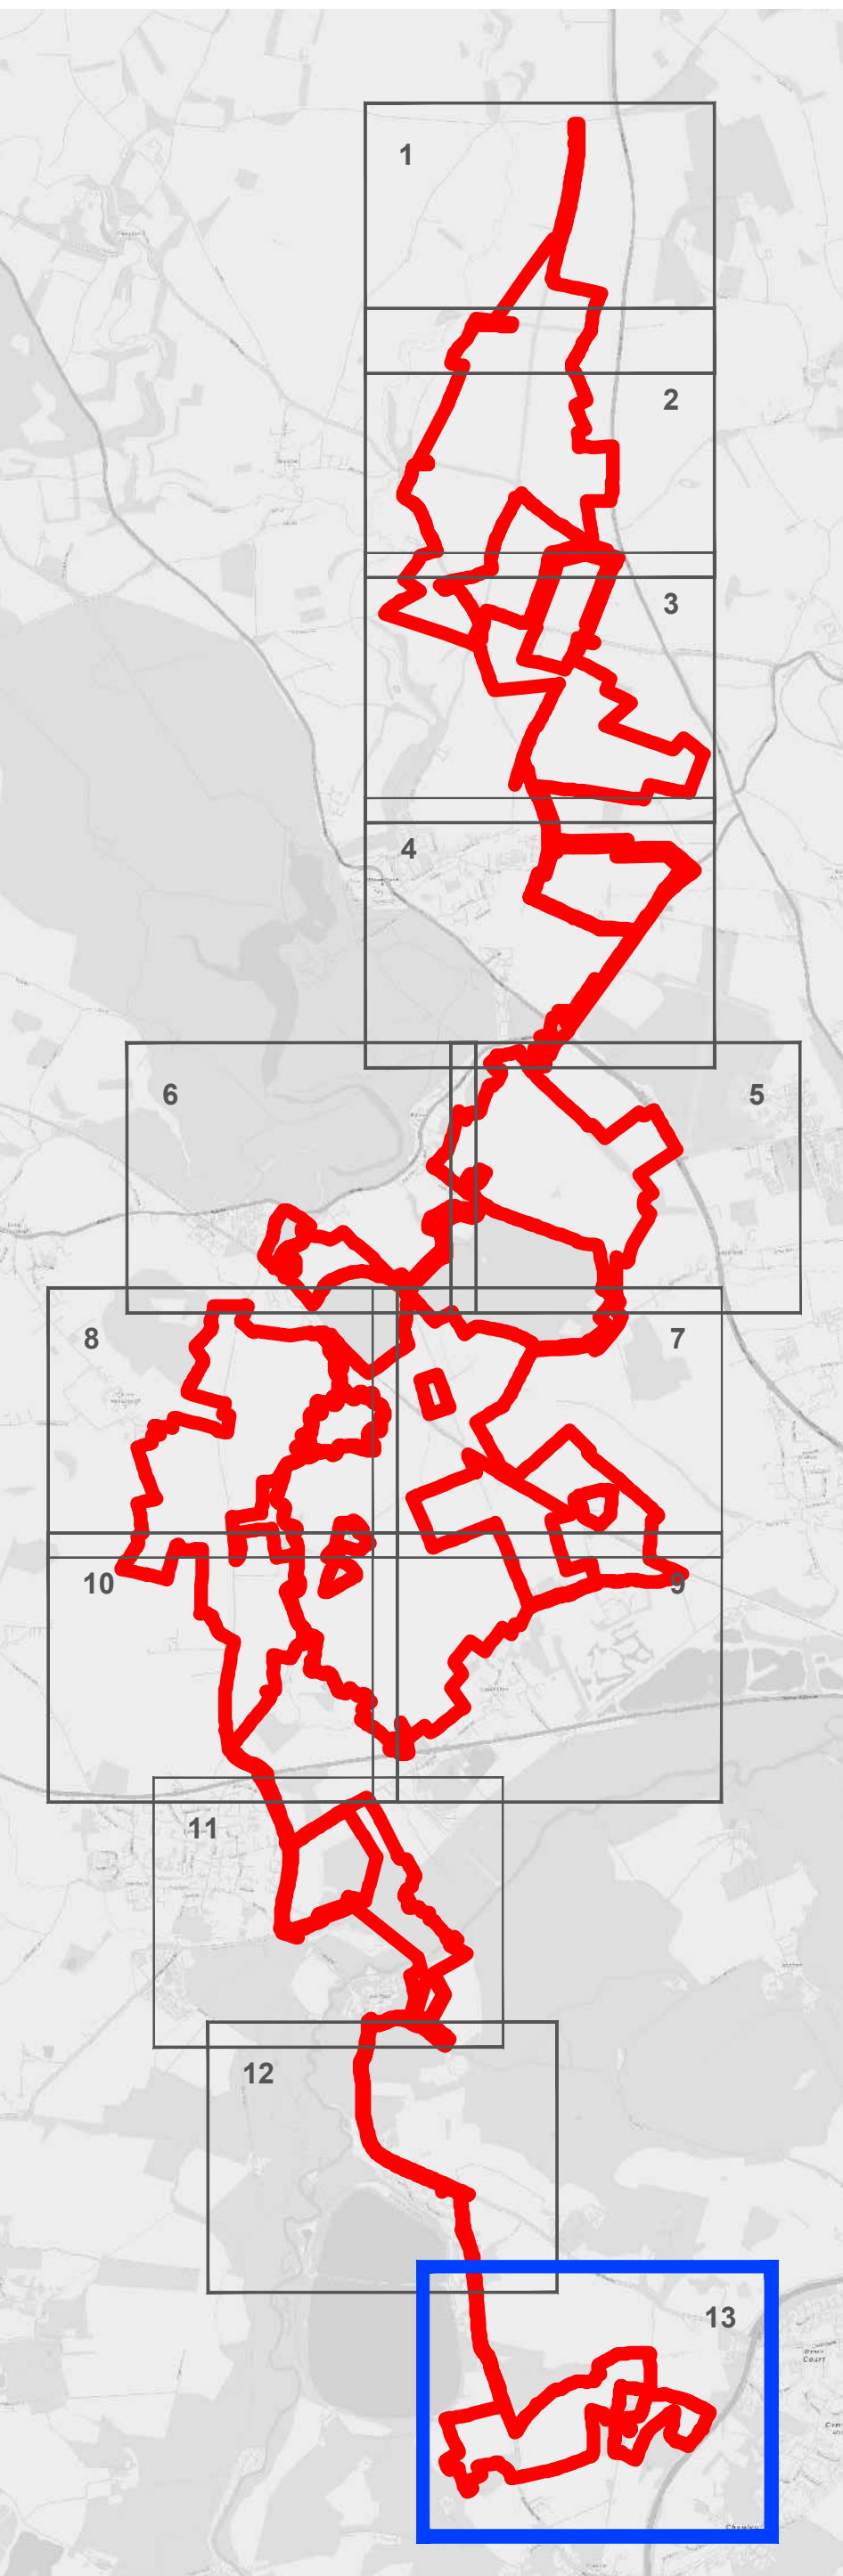

1. Area measurements for indicative purposes only.
2. No dimensions are to be scaled from this drawing.
3. All dimensions are to be checked on site.

Change Request 2

s51 Response


Subject

Project			Status	
Botley West Solar Farm			Final	
Changes	Date	Name	Date	Name
			Edit	M.Thom
			Check	H.Trabelsi
Revised	12.09.2025	M.Thom		
Revised	31.01.2025	M.Thom	Drawing No	EN010147/APP/2.10 Rev. 2
Created	01.11.2024	V.Guskova		

PFP Regulation: 5(2)(o)

Scale: 1:2500 at A0

Hedgerow Removal Plan
Sheet 13 of 13

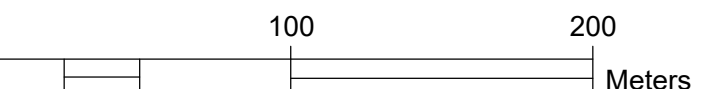

Photovoltaik Development Partners GmbH
Kurfürstendamm 52
10707 Berlin, Germany