


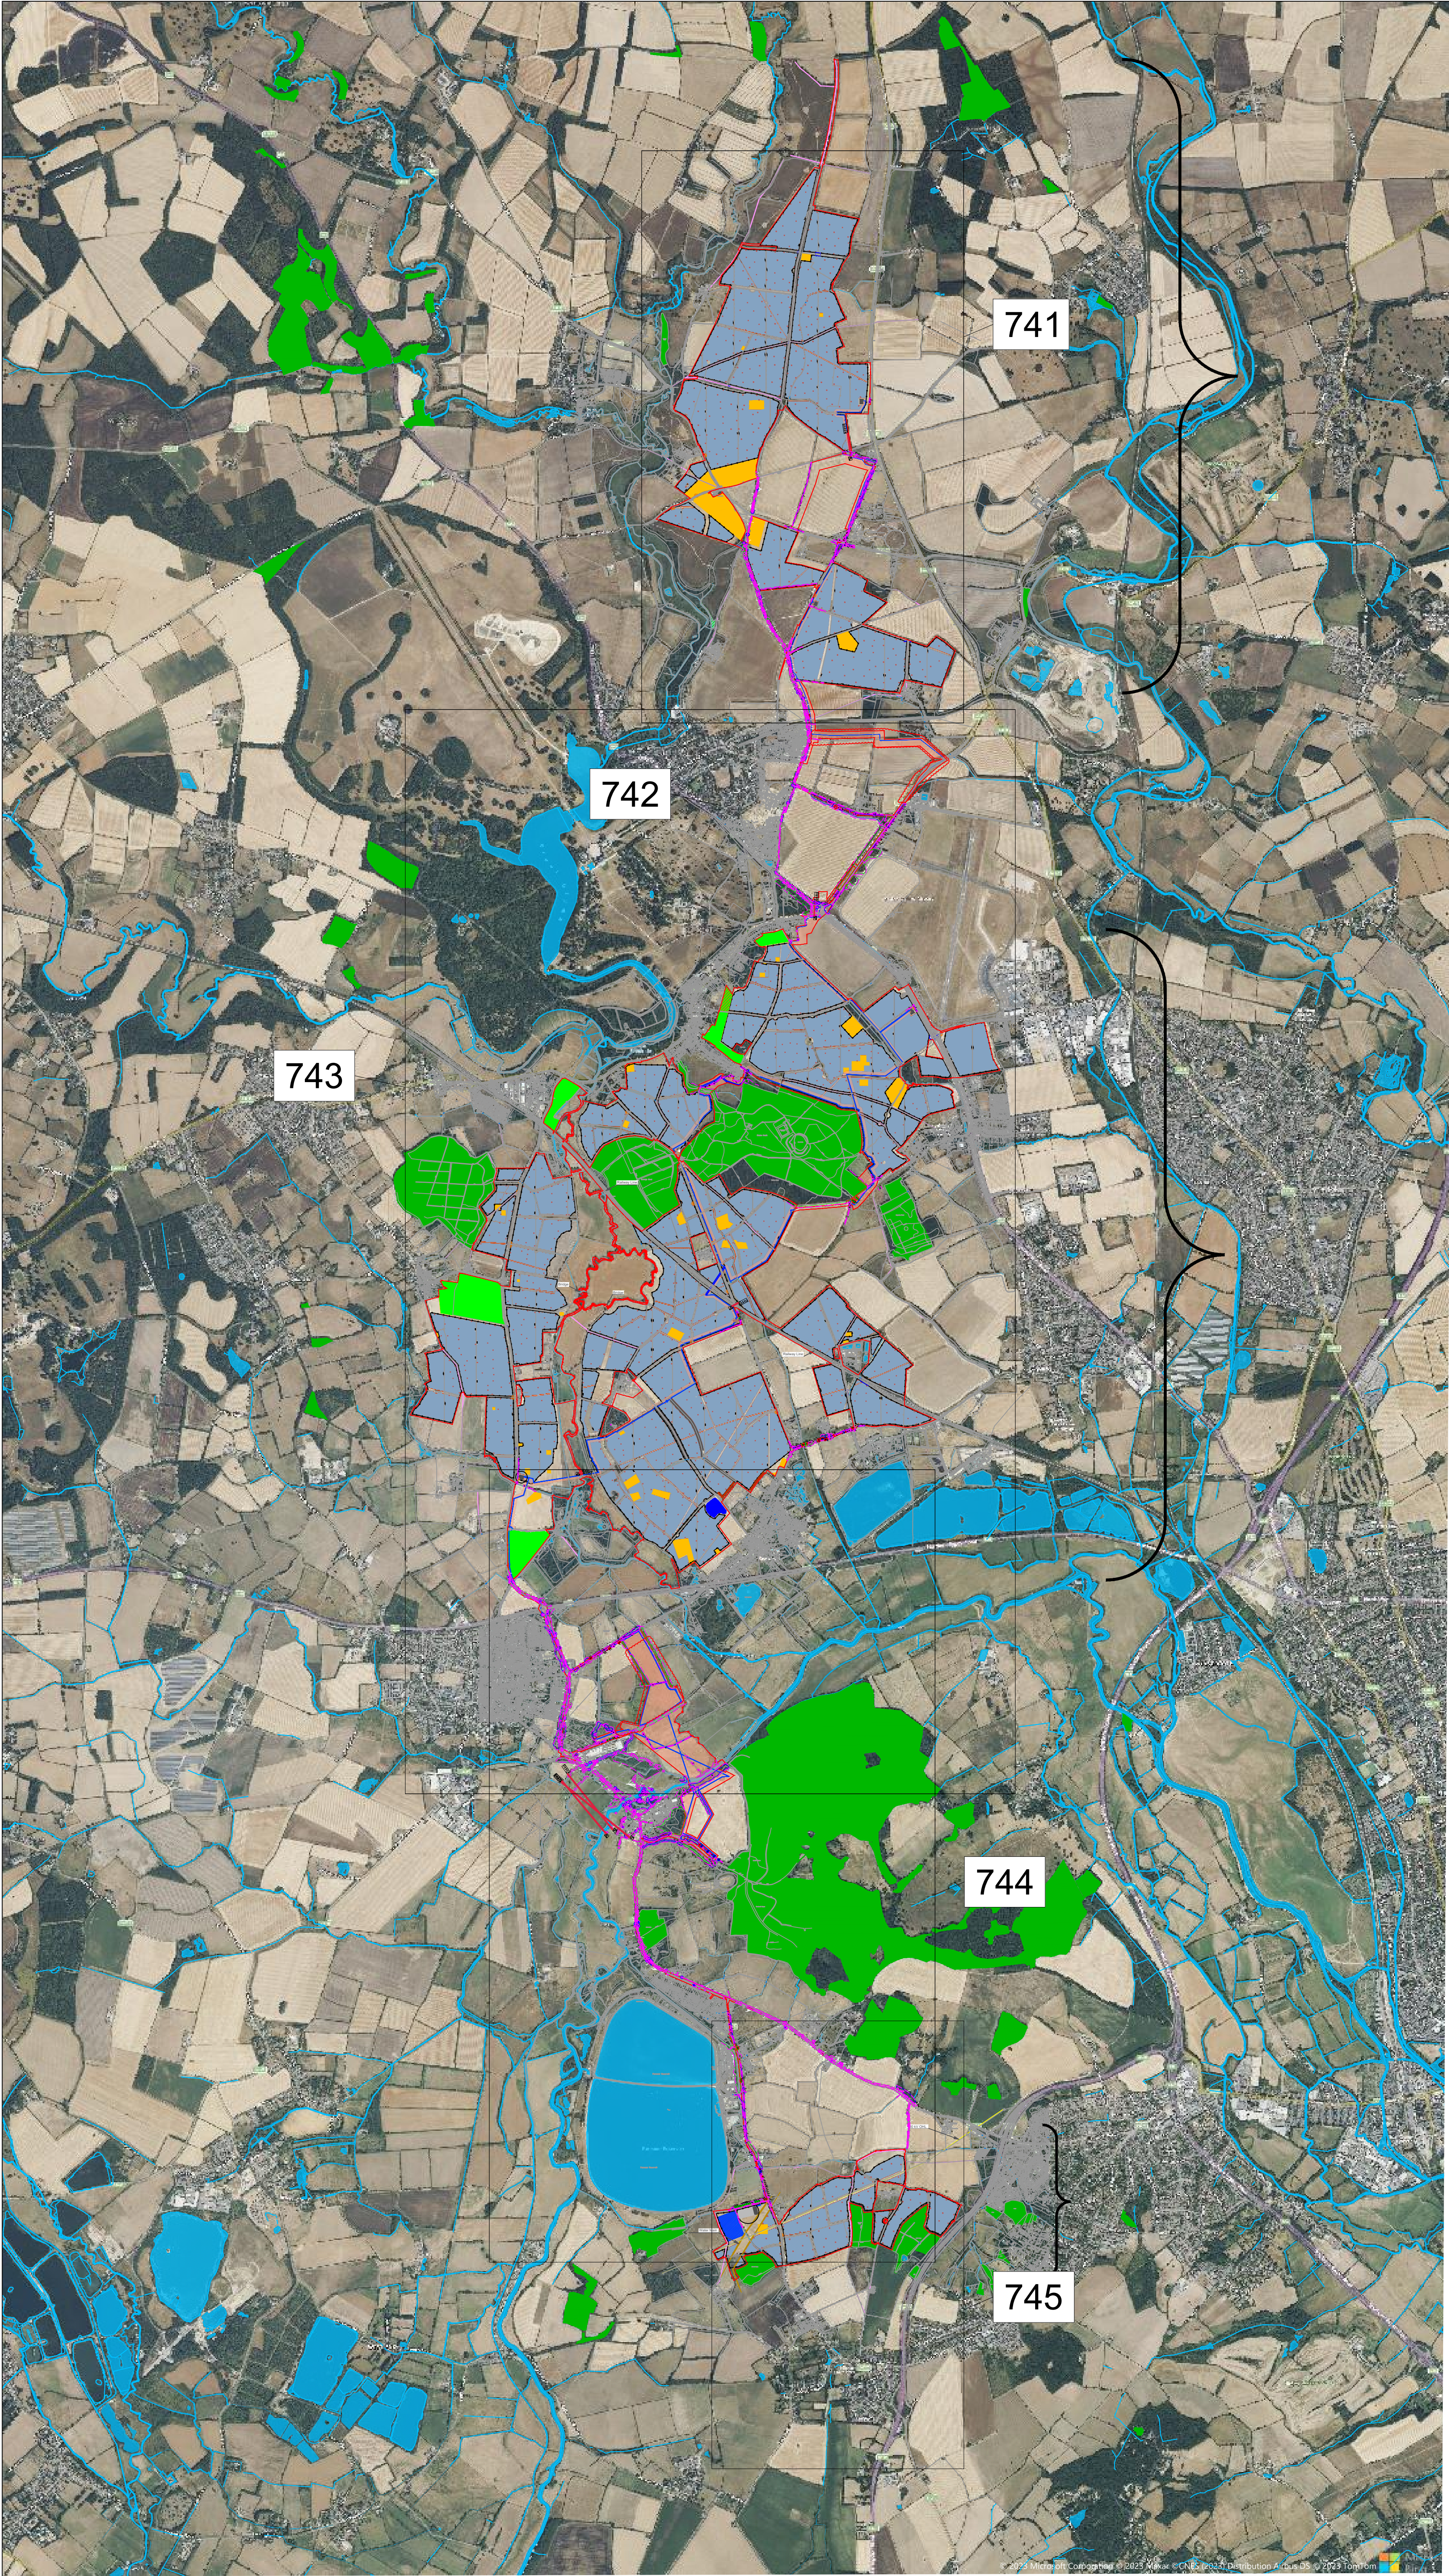

© 2022 RPS Group

Notes

- This drawing has been prepared in accordance with the scope of RPS's appointment with its client and is subject to the terms and conditions of that appointment. RPS accepts no liability for any use of this document other than by its client and only for the purposes for which it was prepared and provided.
- If received electronically it is the recipient's responsibility to print to correct scale. Only written dimensions should be used.
- Where applicable Ordnance Survey (c) Crown Copyright 2022
All rights reserved. Licence number 0100031673

Key

Order Limits

Tree with numbered reference. Canopy spread and coloured BS5837:2012 tree quality category as shown below.

Vegetation group with numbered reference. Canopy extents and coloured BS5837:2012 tree quality category as shown below.

Hedge with numbered reference. Canopy extents and coloured BS5837:2012 tree quality category as shown below.

Woodland with numbered reference. Canopy extents and coloured BS5837:2012 tree quality category as shown below.

BS 5837:2012 Tree Quality Categories - Table 1

Category A - High quality

Category B - Moderate quality

Category C - Low quality

Category U - Unsuitable for retention

Indicative Root Protection Area (RPA). Calculated in accordance with Section 4.6 - BS5837:2012, using the following average diameters:

- Small Trees: 250mm
- Medium Trees: 500mm
- Large Trees: 750mm

Some trees were given more specific diameters where diameters were too small/large to fit these groups.

Designated Ancient Woodland (as per Natural England ancient woodland inventory, via open data publication)

Ancient tree buffer (15m offset) (as per standing advice produced by Forestry England and Natural England)

Veteran tree buffer (15 x stem Ø) (as per standing advice produced by Forestry England and Natural England)

Proposed cable route (subject to detailed design).

NOTES:

- Refer to RPS Tree Survey Report & Schedule for further details.
- Survey based on a visual inspection from the ground and is not intended as a full arboricultural inspection.
- Plan produced in accordance with recommendations set out in BS 5837:2012 - 'Trees in Relation to design, demolition and construction'.
- Due to the legal protection afforded to breeding birds vegetation removal should not take place during the bird nesting period, generally, although not restricted to, March - August inclusive.
- Survey based upon National Tree Map data purchased by RPS in November, 2022.

N

D	Alignment of cable route clarified.	DC	DC	15/08/2025
C	Survey extended to cover revised cable route and Sub Stations	SH	DC	30/05/2025
B	Red Line Boundary Change	RC	DC	07/11/2024
A	Red Line Boundary Change	RC	DC	23/10/2023
Rev	Description	By	CB	Date

MAKING COMPLEX EASY

Lakesbury House, Hittingbury Road, Chandlers Ford, Hampshire SO53 5SS
T: 02380 810 440 E: rpsso@rpsgroup.com

Client

Photovolt Development Partners

Project

Botley West Solar Farm

Title

Proposed Site Layout Overview

Status

For Information

Drawn By

RC

PM/Checked by

DC

Job Ref

4631

Scale @ A1

Custom

Date Created

July 2023

RPS Drawing / Figure Number


740

Rev

D

rpsgroup.com

P:\4600 Series\JSL4631 - Land East of Botley - Arb\Tech\ACAD\Current\Arb\JSL4631_740-745D - Proposed Site Layout.dwg

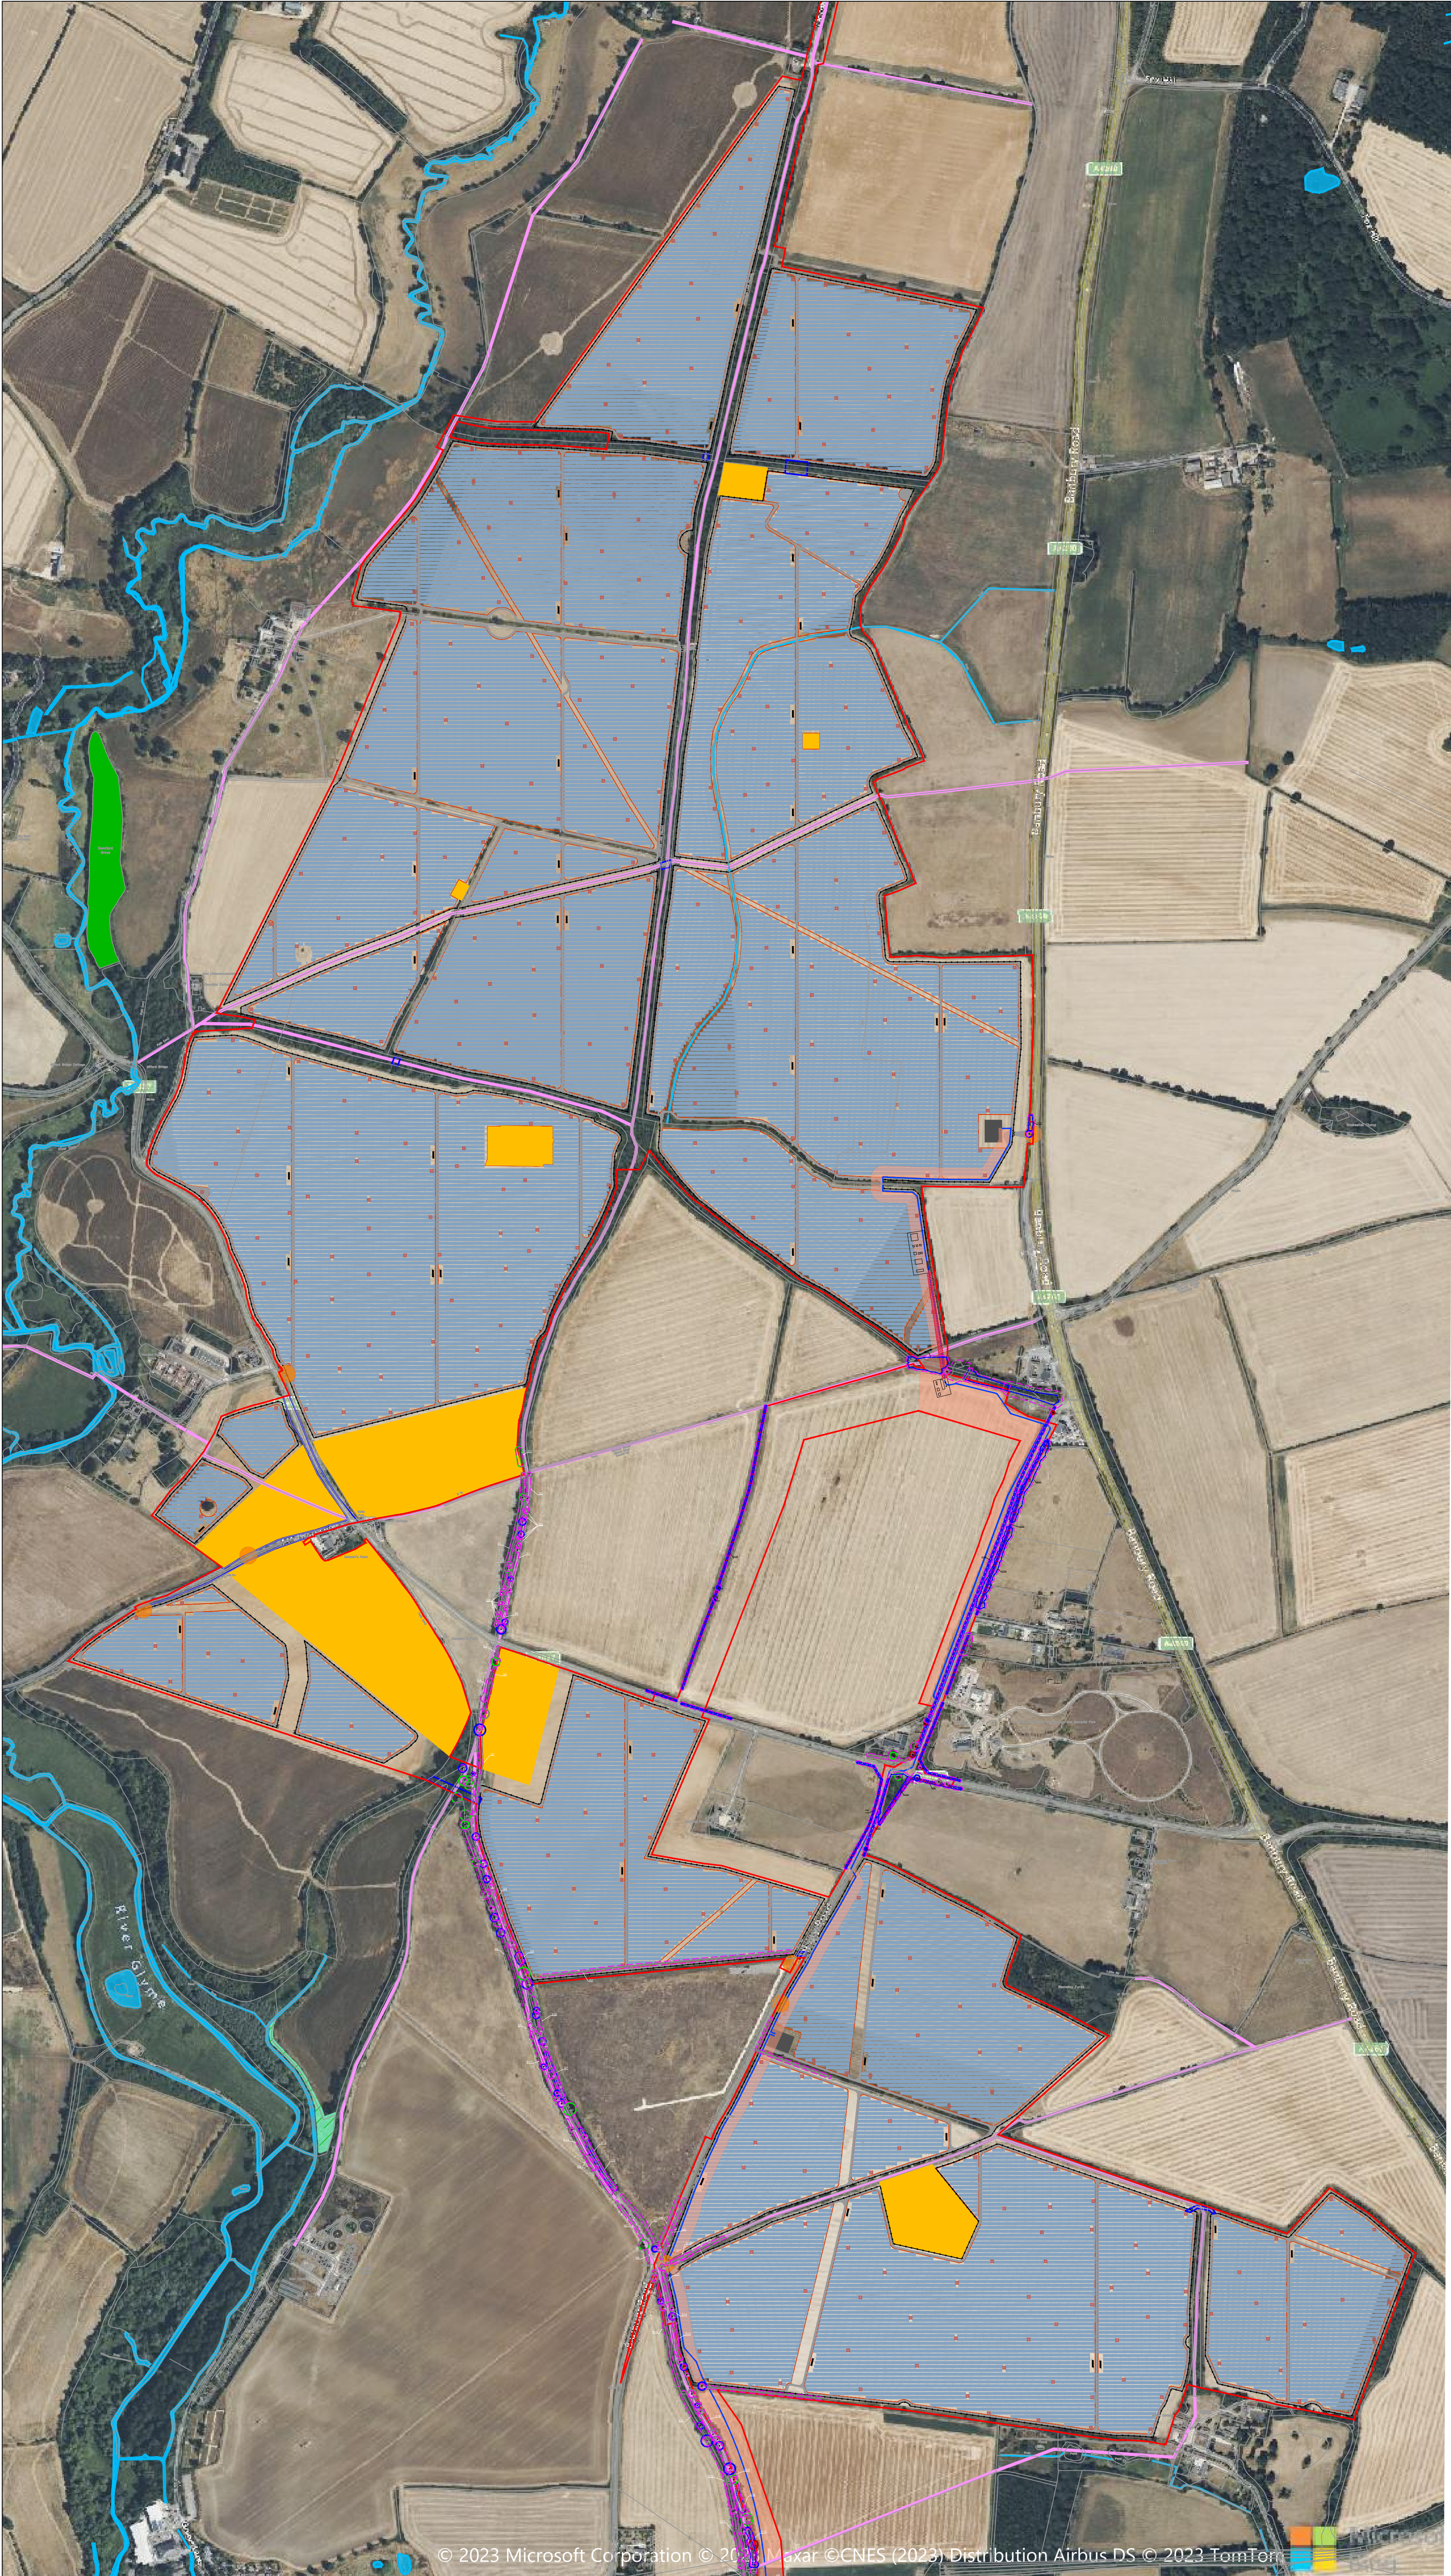

© 2022 RPS Group

Notes

- This drawing has been prepared in accordance with the scope of RPS's appointment with its client and is subject to the terms and conditions of that appointment. RPS accepts no liability for any use of this document other than by its client and only for the purposes for which it was prepared and provided.
- If received electronically it is the recipient's responsibility to print to correct scale. Only written dimensions should be used.
- Where applicable Ordnance Survey (c) Crown Copyright 2022
All rights reserved. Licence number 0100031673

Key

Order Limits

Tree with numbered reference. Canopy spread and coloured BS5837:2012 tree quality category as shown below.

Vegetation group with numbered reference. Canopy extents and coloured BS5837:2012 tree quality category as shown below.

Hedge with numbered reference. Canopy extents and coloured BS5837:2012 tree quality category as shown below.

Woodland with numbered reference. Canopy extents and coloured BS5837:2012 tree quality category as shown below.

BS 5837:2012 Tree Quality Categories - Table 1

Category A - High quality

Category B - Moderate quality

Category C - Low quality

Category U - Unsuitable for retention

Indicative Root Protection Area (RPA). Calculated in accordance with Section 4.6 - BS5837:2012, using the following average diameters:

- Small Trees: 250mm
- Medium Trees: 500mm
- Large Trees: 750mm

Some trees were given more specific diameters where diameters were too small/large to fit these groups.

Designated Ancient Woodland (as per Natural England ancient woodland inventory, via open data publication)

Ancient tree buffer (15m offset)
(as per standing advice produced by Forestry England and Natural England)

Veteran tree buffer (15 x stem Ø)
(as per standing advice produced by Forestry England and Natural England)

Proposed cable route (subject to detailed design).

NOTES:

- Refer to RPS Tree Survey Report & Schedule for further details.
- Survey based on a visual inspection from the ground and is not intended as a full arboricultural inspection.
- Plan produced in accordance with recommendations set out in BS 5837:2012 - 'Trees in Relation to design, demolition and construction'.
- Due to the legal protection afforded to breeding birds vegetation removal should not take place during the bird nesting period, generally, although not restricted to, March - August inclusive.
- Survey based upon National Tree Map data purchased by RPS in November, 2022.

D	Alignment of cable route clarified.	DC	DC	15/08/2025
C	Survey extended to cover revised cable route and Sub Stations	SH	DC	30/05/2025
B	Red Line Boundary Change	RC	DC	07/11/2024
A	Red Line Boundary Change	RC	DC	23/10/2023
Rev	Description	By	CB	Date

MAKING
COMPLEX
EASY

Lakesbury House, Hittingbury Road, Chandlers Ford,
Hampshire SO53 5SS
T: 02380 810 440 E: rpsso@rpsgroup.com

Client Photovolt Development Partners

Project Botley West Solar Farm

Title Proposed Site Layout
Northern Section
Section 1 of 5

Status	Drawn By	PM/Checked by
For Information	RC	DC

Job Ref	Scale @ A1	Date Created
4631	Custom	July 2022

RPS Drawing / Figure Number	Rev
741	D

rpsgroup.com



© 2022 RPS Group

Notes

- This drawing has been prepared in accordance with the scope of RPS's appointment with its client and is subject to the terms and conditions of that appointment. RPS accepts no liability for any use of this document other than by its client and only for the purposes for which it was prepared and provided.
- If received electronically it is the recipient's responsibility to print to correct scale. Only written dimensions should be used.
- Where applicable Ordnance Survey (c) Crown Copyright 2022
All rights reserved. Licence number 0100031673

Key

Order Limits

Tree with numbered reference. Canopy spread and coloured BS5837:2012 tree quality category as shown below.

Vegetation group with numbered reference. Canopy extents and coloured BS5837:2012 tree quality category as shown below.

Hedge with numbered reference. Canopy extents and coloured BS5837:2012 tree quality category as shown below.

Woodland with numbered reference. Canopy extents and coloured BS5837:2012 tree quality category as shown below.

BS 5837:2012 Tree Quality Categories - Table 1

Category A - High quality

Category B - Moderate quality

Category C - Low quality

Category U - Unsuitable for retention

Indicative Root Protection Area (RPA). Calculated in accordance with Section 4.6 - BS5837:2012, using the following average diameters:

- Small Trees: 250mm
- Medium Trees: 500mm
- Large Trees: 750mm

Some trees were given more specific diameters where diameters were to small/large to fit these groups.

Designated Ancient Woodland (as per Natural England ancient woodland inventory, via open data publication)

Ancient tree buffer (15m offset)
(as per standing advice produced by Forestry England and Natural England)

Veteran tree buffer (15 x stem Ø)
(as per standing advice produced by Forestry England and Natural England)

Proposed cable route (subject to detailed design).

NOTES:

- Refer to RPS Tree Survey Report & Schedule for further details.
- Survey based on a visual inspection from the ground and is not intended as a full arboricultural inspection.
- Plan produced in accordance with recommendations set out in BS 5837:2012 - 'Trees in Relation to design, demolition and construction'.
- Due to the legal protection afforded to breeding birds vegetation removal should not take place during the bird nesting period; generally, although not restricted to, March - August inclusive.
- Survey based upon National Tree Map data purchased by RPS in November, 2022

Scale Bar

0m 10m 20m 30m

D	Alignment of cable route clarified.	DC	DC	15/08/2025
C	Survey extended to cover revised cable route and Sub Stations	SH	DC	30/05/2025
B	Red Line Boundary Change	RC	DC	07/11/2024
A	Red Line Boundary Change	RC	DC	23/10/2023
Rev	Description	By	CB	Date

MAKING
COMPLEX
EASY

Lakesbury House, Hittingbury Road, Chandlers Ford, Hampshire SO53 5SS
T: 02380 810 440 E: rpsso@rpsgroup.com

Client Photovolt Development Partners

Project Botley West Solar Farm

Title Proposed Site Layout
Upper Cable Route
Section 2 of 5

Status	Drawn By	PM/Checked by
For Information	RC	DC

Job Ref	Scale @ A1	Date Created
4631	Custom	July 2022

RPS Drawing / Figure Number	Rev
742	D

rpsgroup.com