


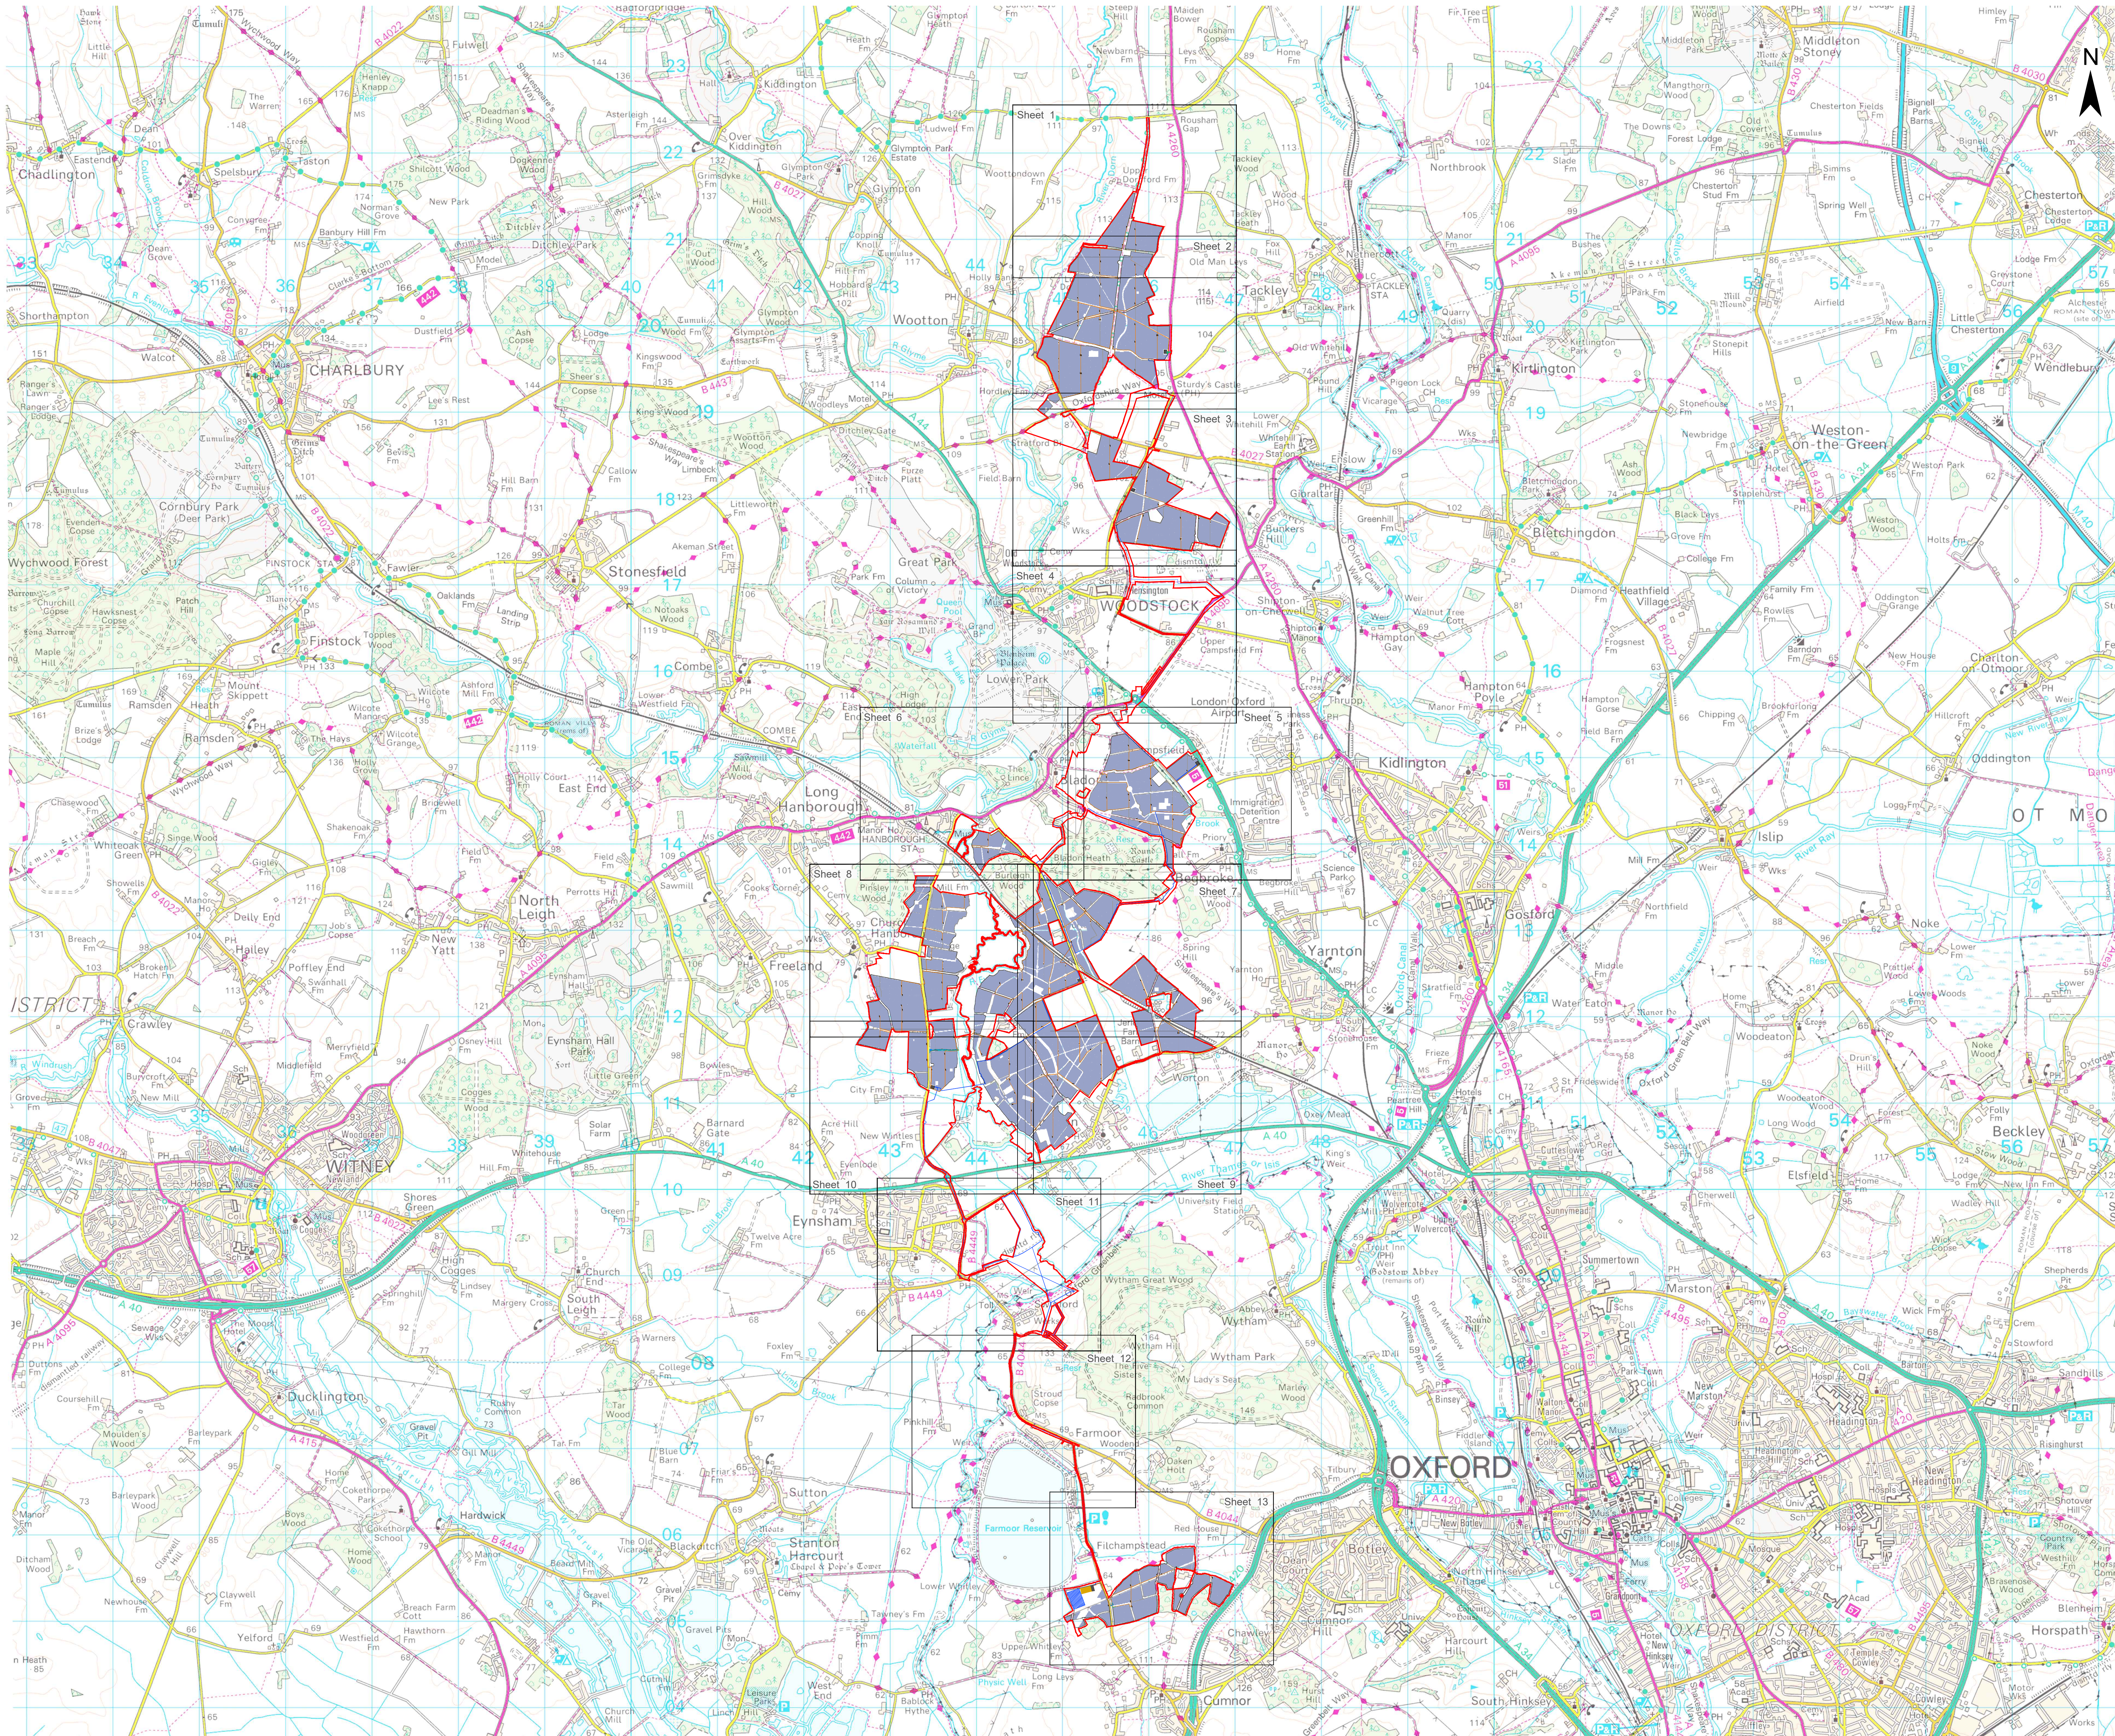

- Legend
- Order Limits
 - Inset Plan
 - Proposed Infrastructure and Land Use Elements *
 - Maintenance Road
 - Permanent Vehicular Access Point
 - Solar Panels
 - Project Main Substation
 - Indicative Location of NG Substation
 - Project Substation
 - PCS
 - Educational area
 - Indicative 33kV Cable Route
 - Indicative 275kV Cable Route
 - Fence
 - Access Gate


* The location of the proposed infrastructure and land use elements are shown indicatively only.


3: Dead Line 7		2: Change Request 2		1: s51 Response		A: DCO Submission	
Project		Status		Botley West Solar Farm		Final	
Id.	Changes	Date	Name	Edit	Date	Name	
3	Revised	10.11.2025	K. Lueken	Check	10.11.2025	K. Lueken	
2	Revised	12.09.2025	K. Lueken				
1	Revised	31.01.2025	V. Guskova	Drawing No	EN010147/APP/7.3.2 Rev.3		
A	Created	20.01.2025	V. Guskova				

APFP Regulation: 5(2)(j)

Scale: 1 : 25000 at A0

Title: Operational Development Areas Plan

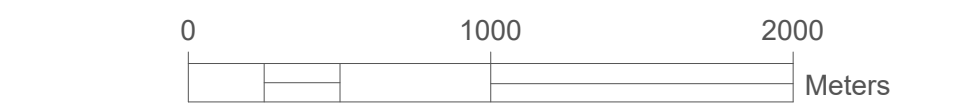

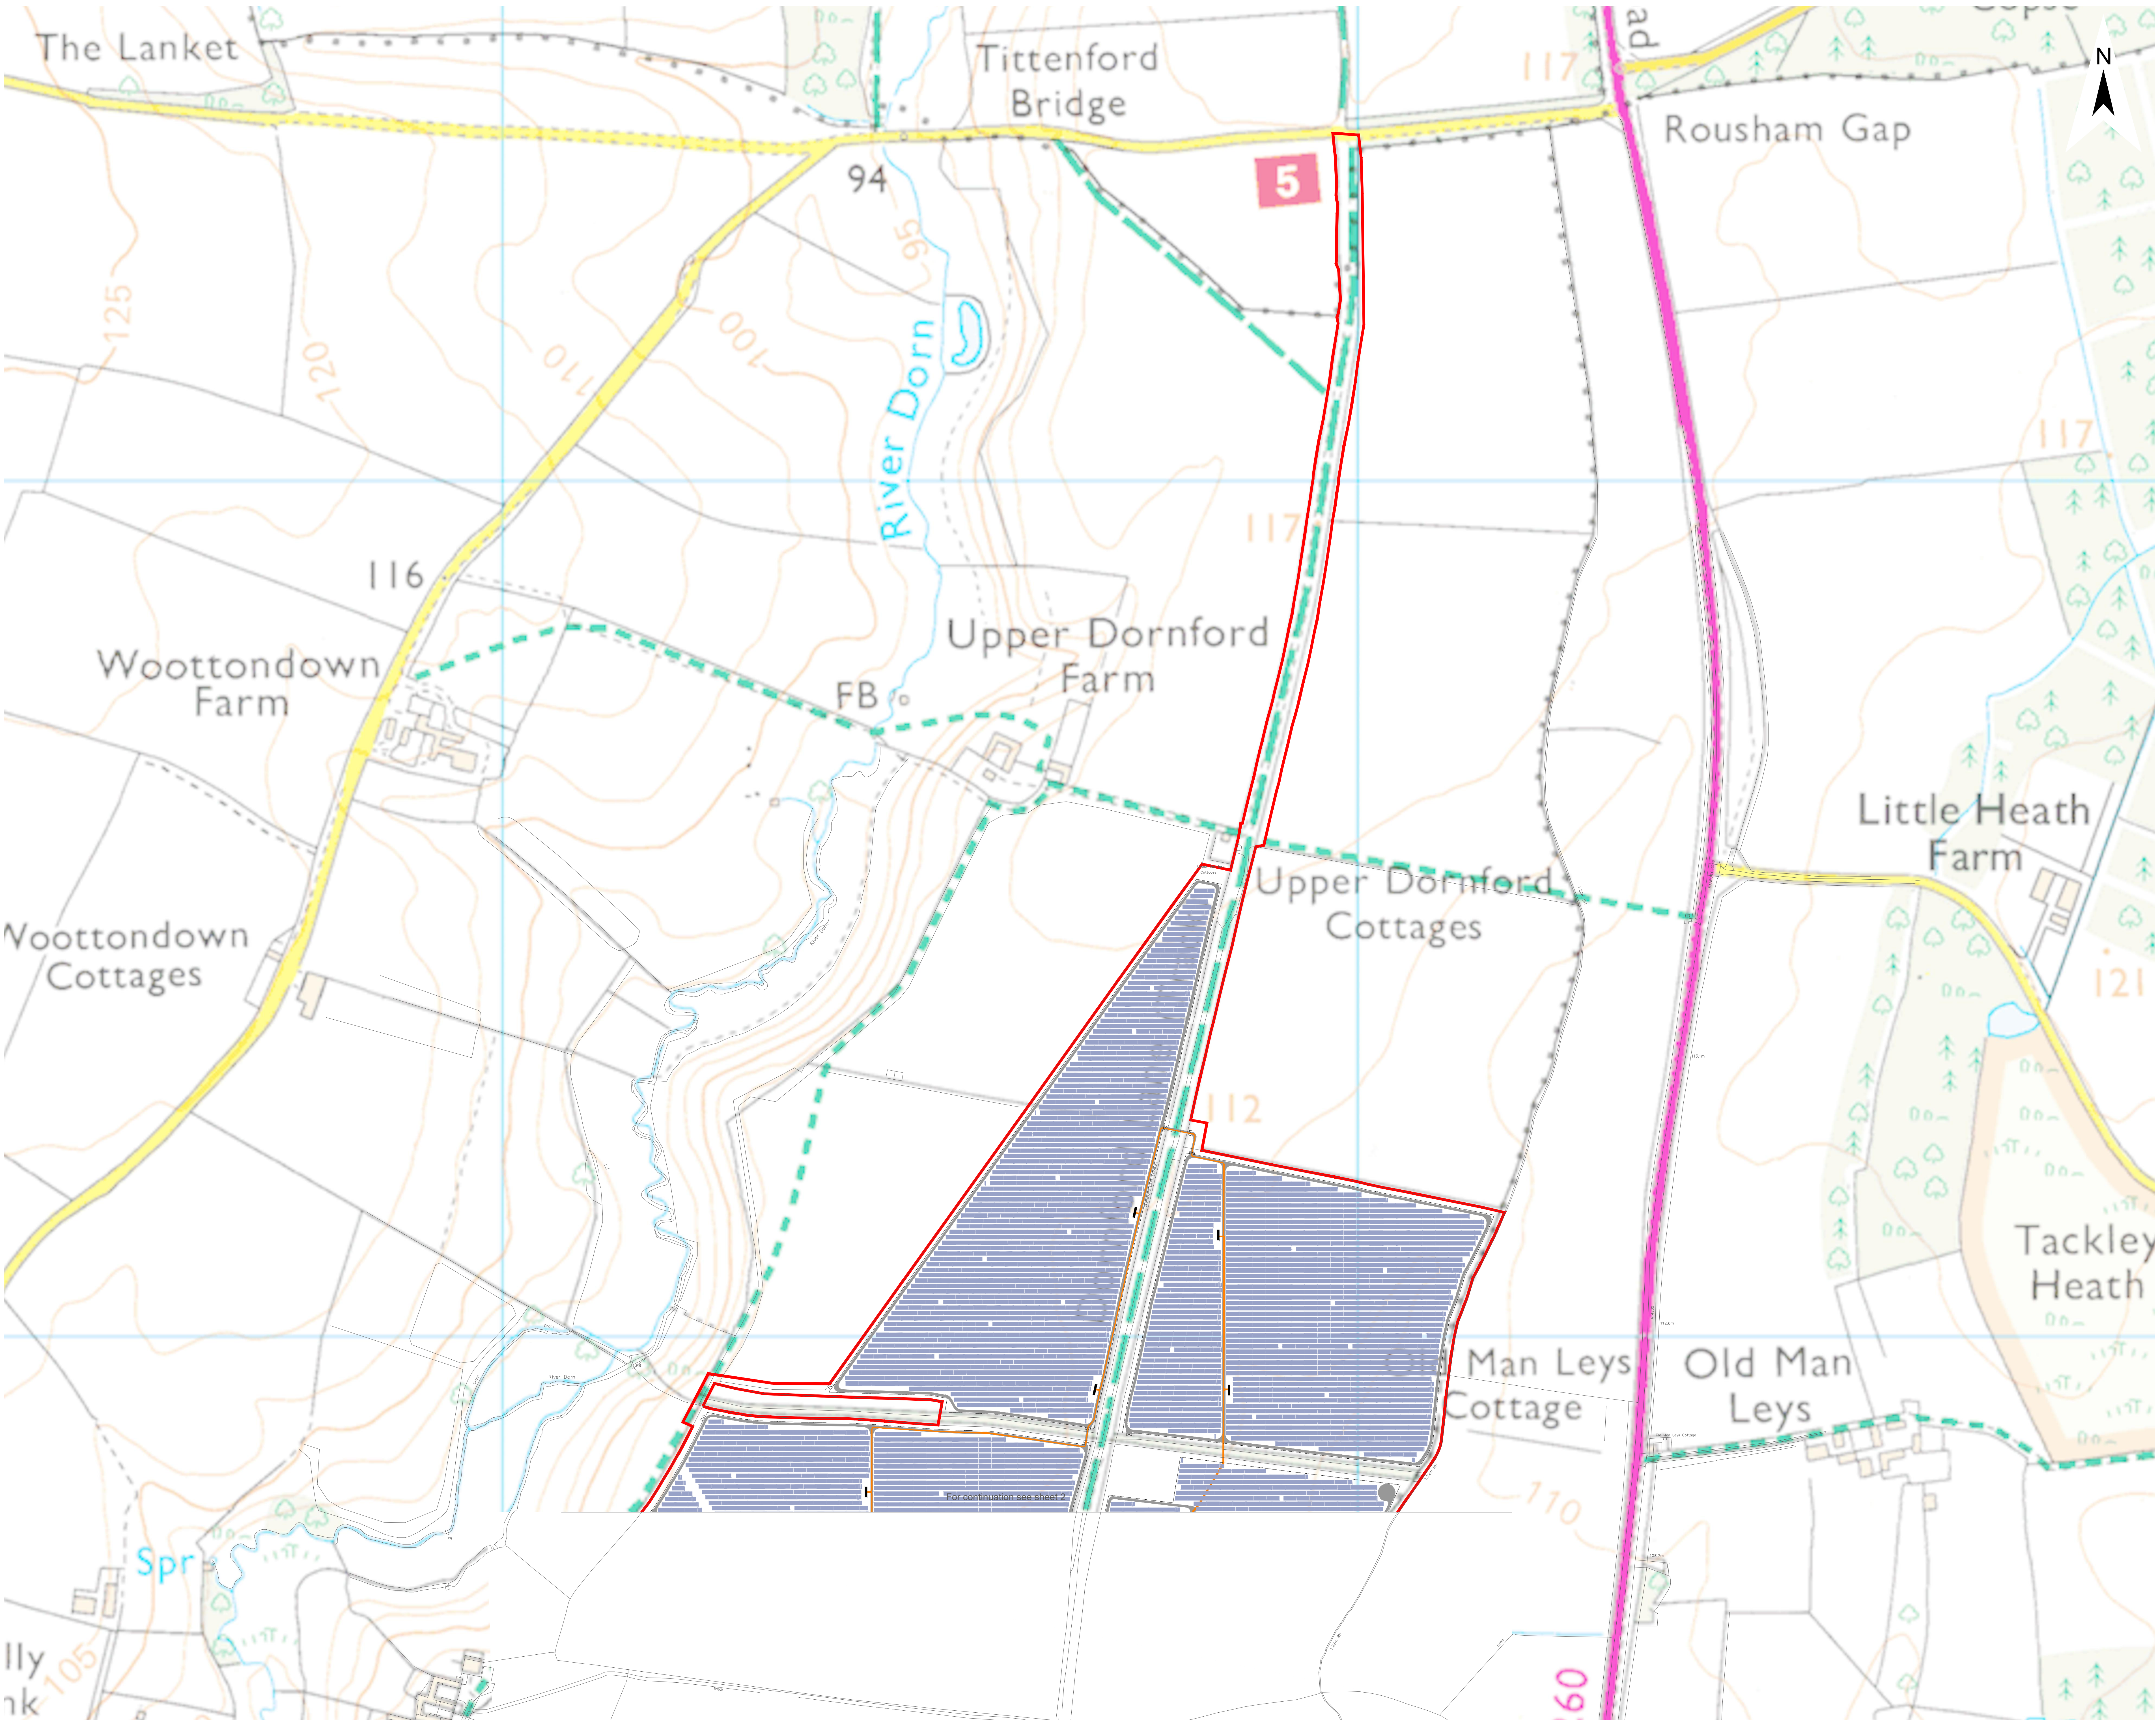

Legend

Order Limits 

Proposed Infrastructure and Land Use Elements *

Maintenance Road 


Solar Panels 

PCS 

Indicative 33kV Cable Route 

Fence 

Access Gate 

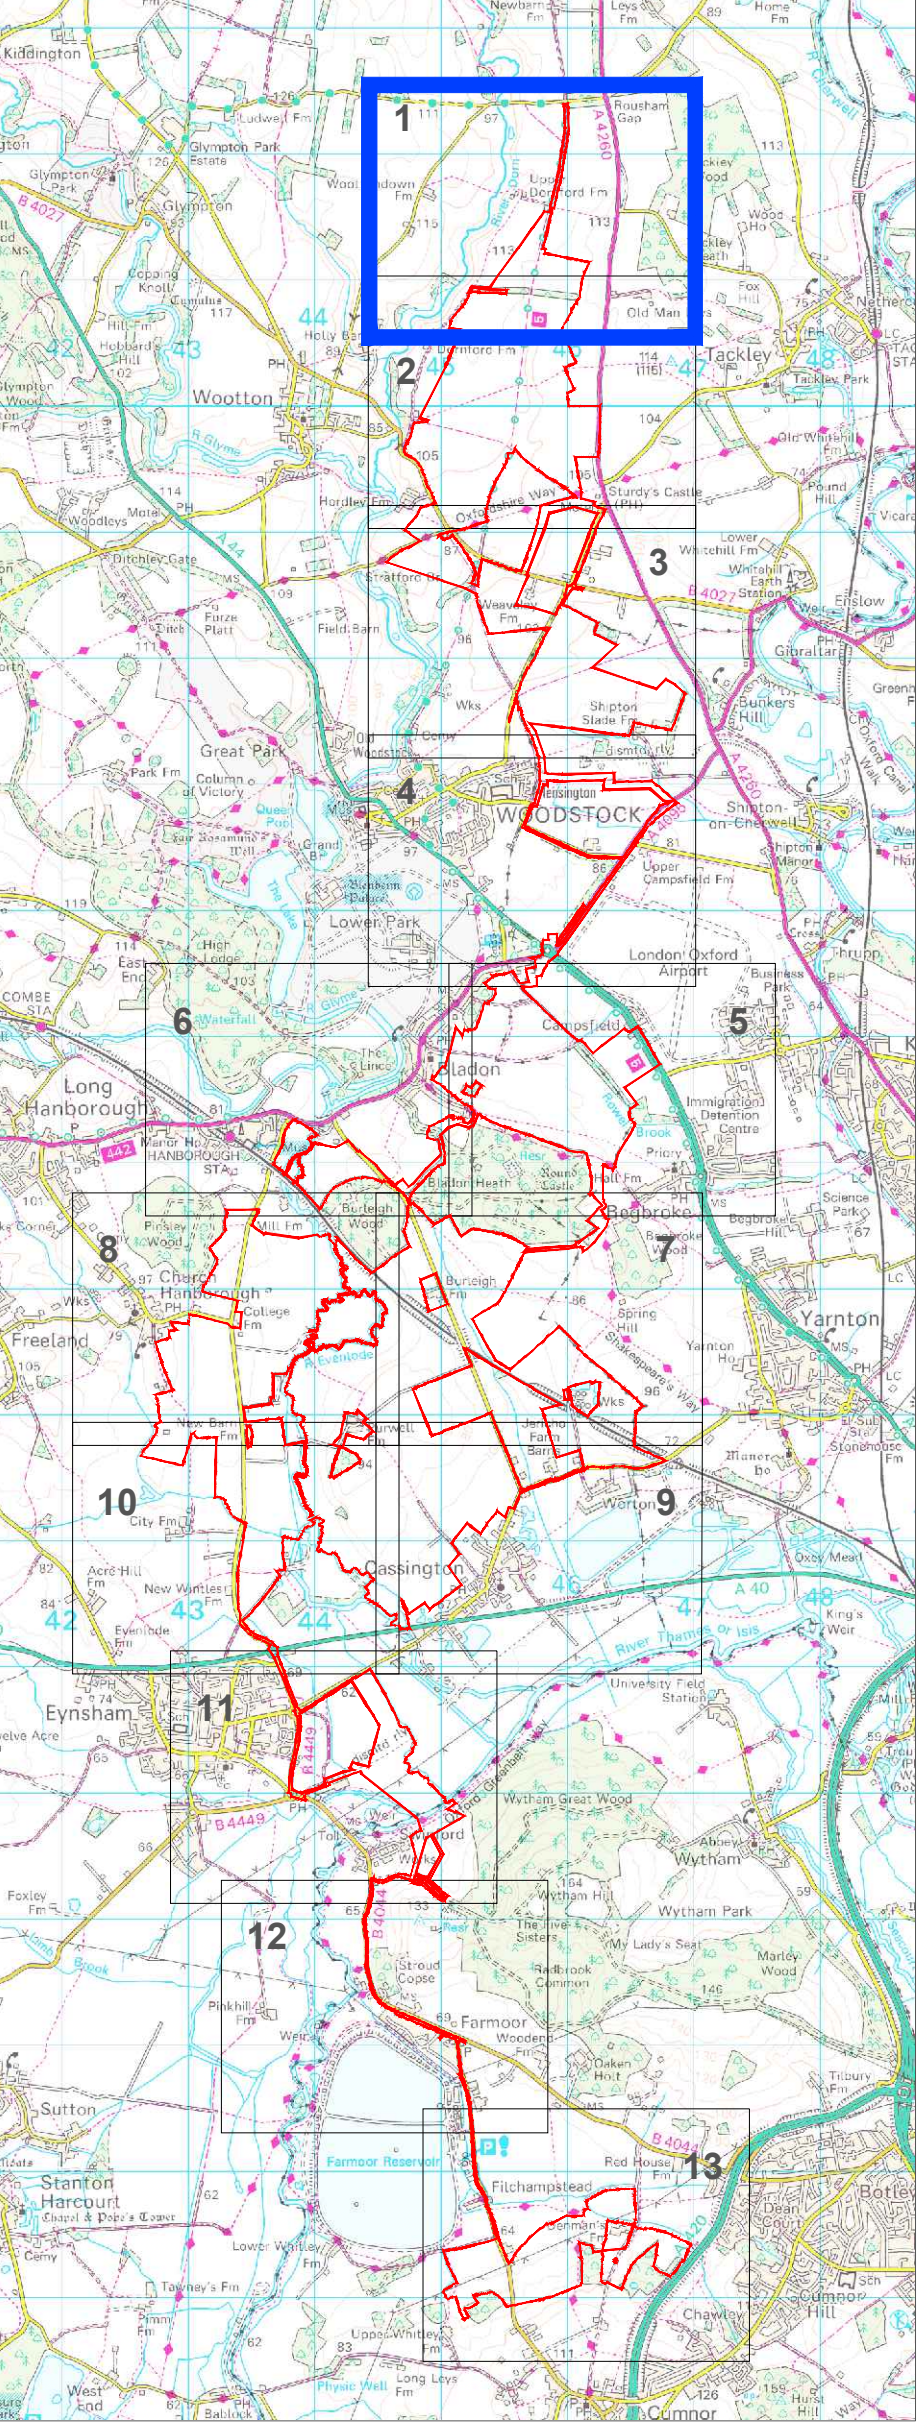

* The location of the proposed infrastructure and land use elements are shown indicatively only.

3: Dead Line 7
2: Change Request 2
1: s51 Response
A: DCO Submission

Project		Status				
Botley West Solar Farm		Final				
Id.	Changes	Date	Name	Edit	Date	Name
3	Revised	10.11.2025	K. Lueken	Check	10.11.2025	K. Lueken
2	Revised	12.09.2025	K. Lueken			
1	Revised	31.01.2025	V. Guskova	Drawing No	EN010147/APP/7.3.2 Rev.3	
A	Created	20.01.2025	V. Guskova			


APFP Regulation: 5(2)(j)

Scale: 1 : 2500 at A0


Title: Operational Development Areas Plan
Sheet 1 of 13

0 100 200 Meters

 Photovoltaic Development Partners GmbH
Kurfürstendamm 52
10707 Berlin, Germany

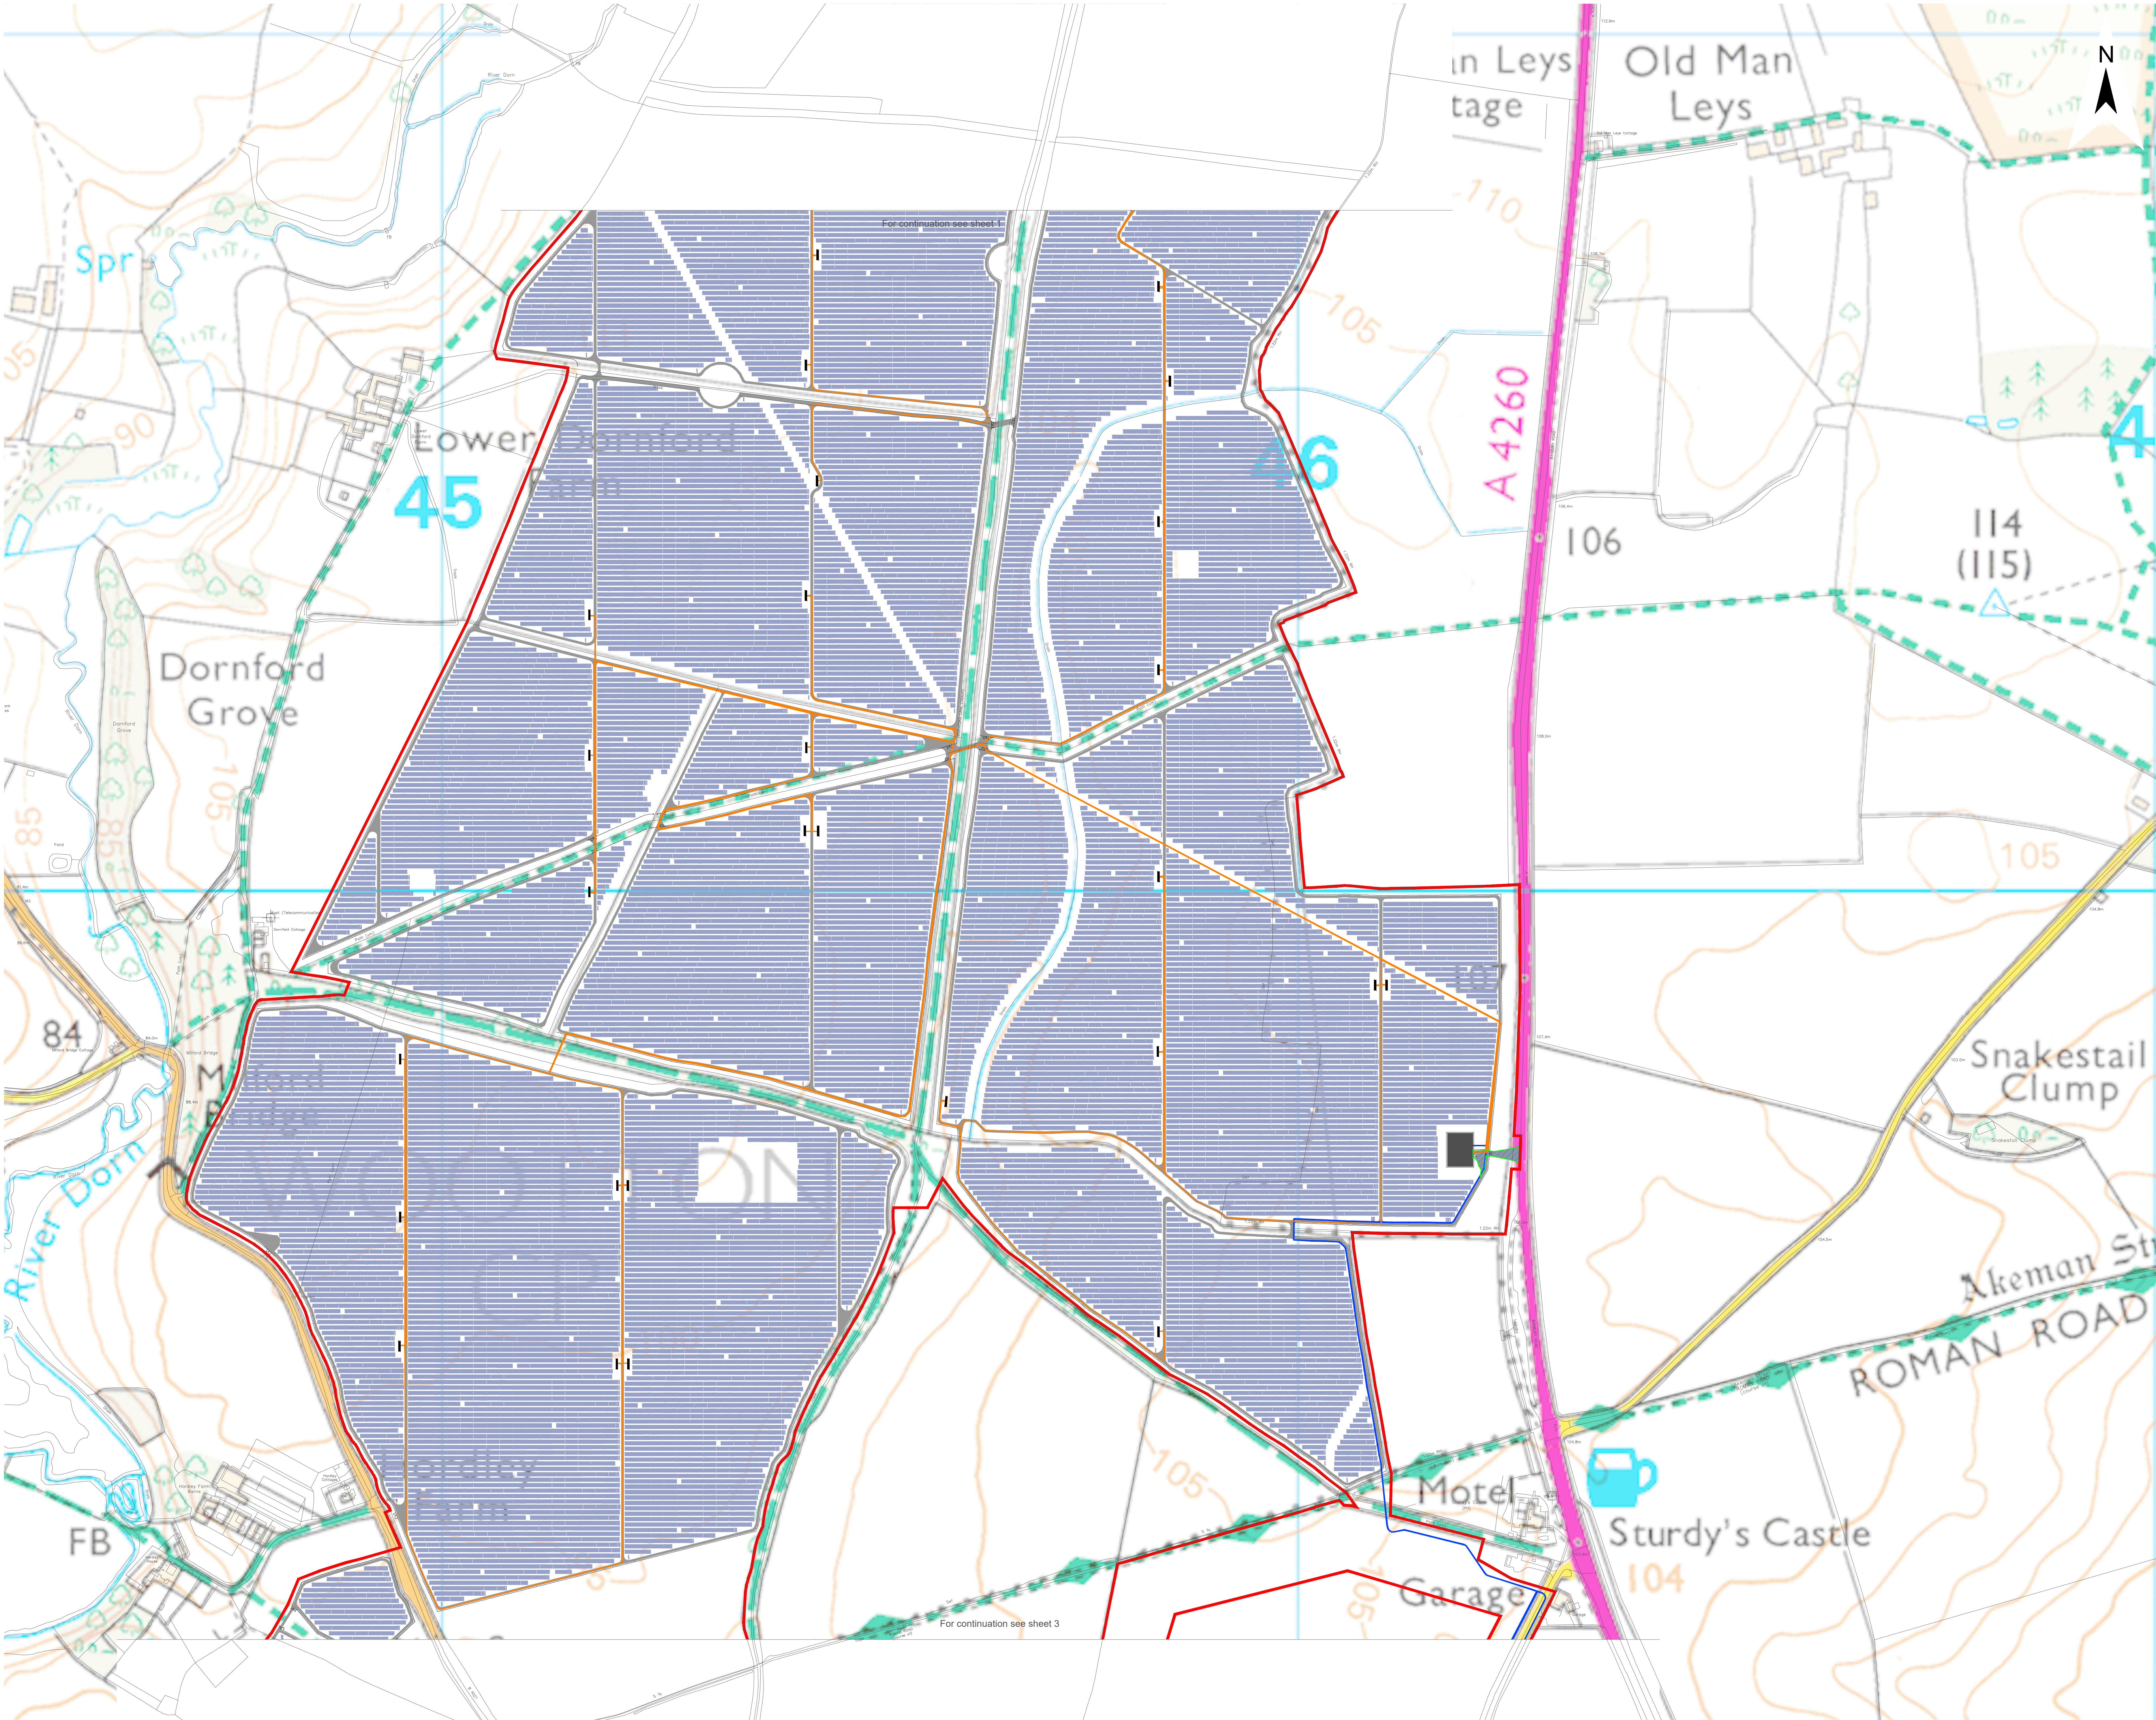

- Legend
- Order Limits
 - Proposed Infrastructure and Land Use Elements *
 - Maintenance Road
 - Permanent Vehicular Access Point
 - Solar Panels
 - Project Substation
 - PCS
 - Indicative 33kV Cable Route
 - Indicative 275kV Cable Route
 - Fence
 - Access Gate

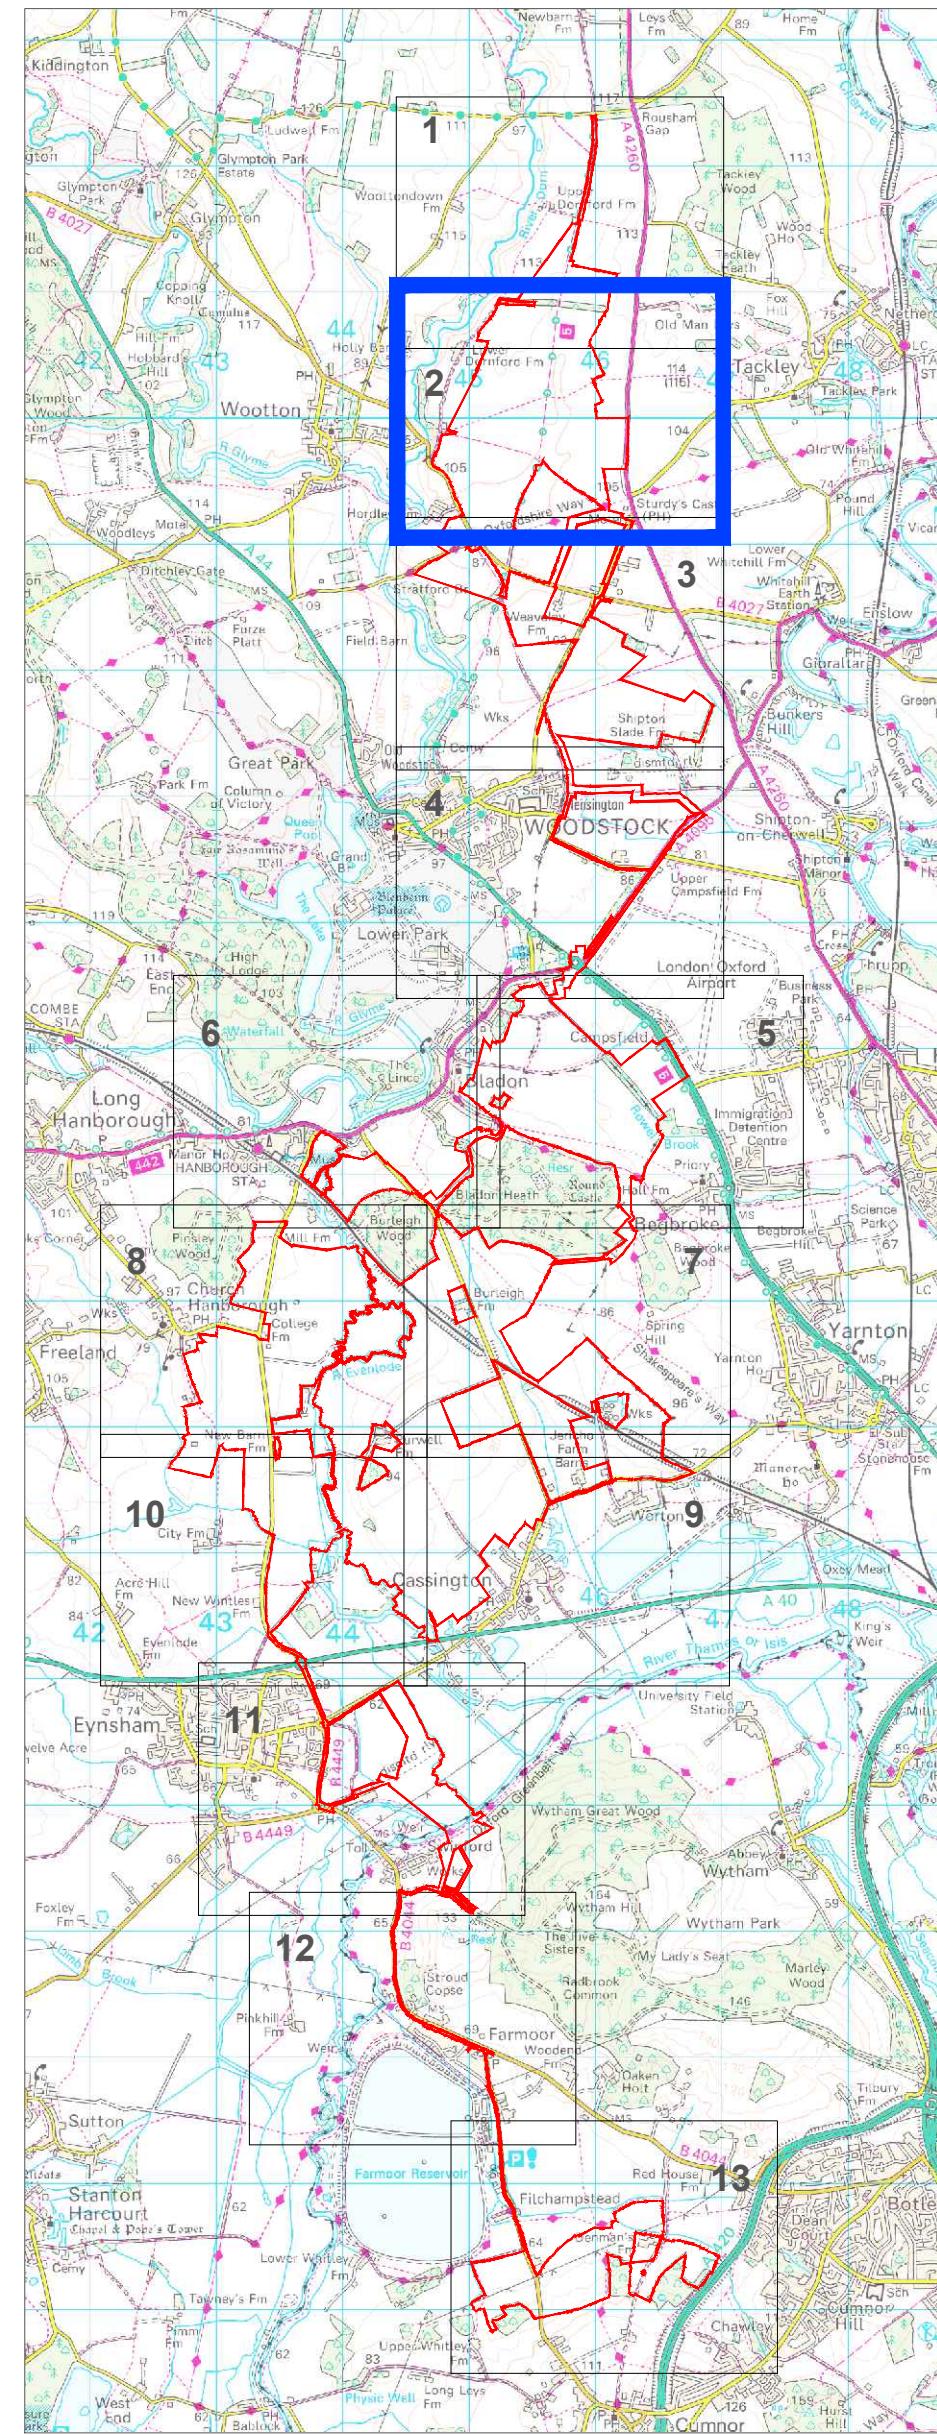

* The location of the proposed infrastructure and land use elements are shown indicatively only.


3: Dead Line 7					
2: Change Request 2					
1: s51 Response					
A: DCO Submission					
Project			Status		
Botley West Solar Farm			Final		
Id.	Changes	Date	Name	Edit	Date
3	Revised	10.11.2025	K. Lueken	Check	10.11.2025
2	Revised	12.09.2025	K. Lueken		
1	Revised	31.01.2025	V. Guskova	Drawing No	EN010147/APP/7.3.2 Rev.3
A	Created	20.01.2025	V. Guskova		

APFP Regulation: 5(2)(j)


Scale: 1 : 2500 at A0

Title: Operational Development Areas Plan Sheet 2 of 13

0 100 200 Meters

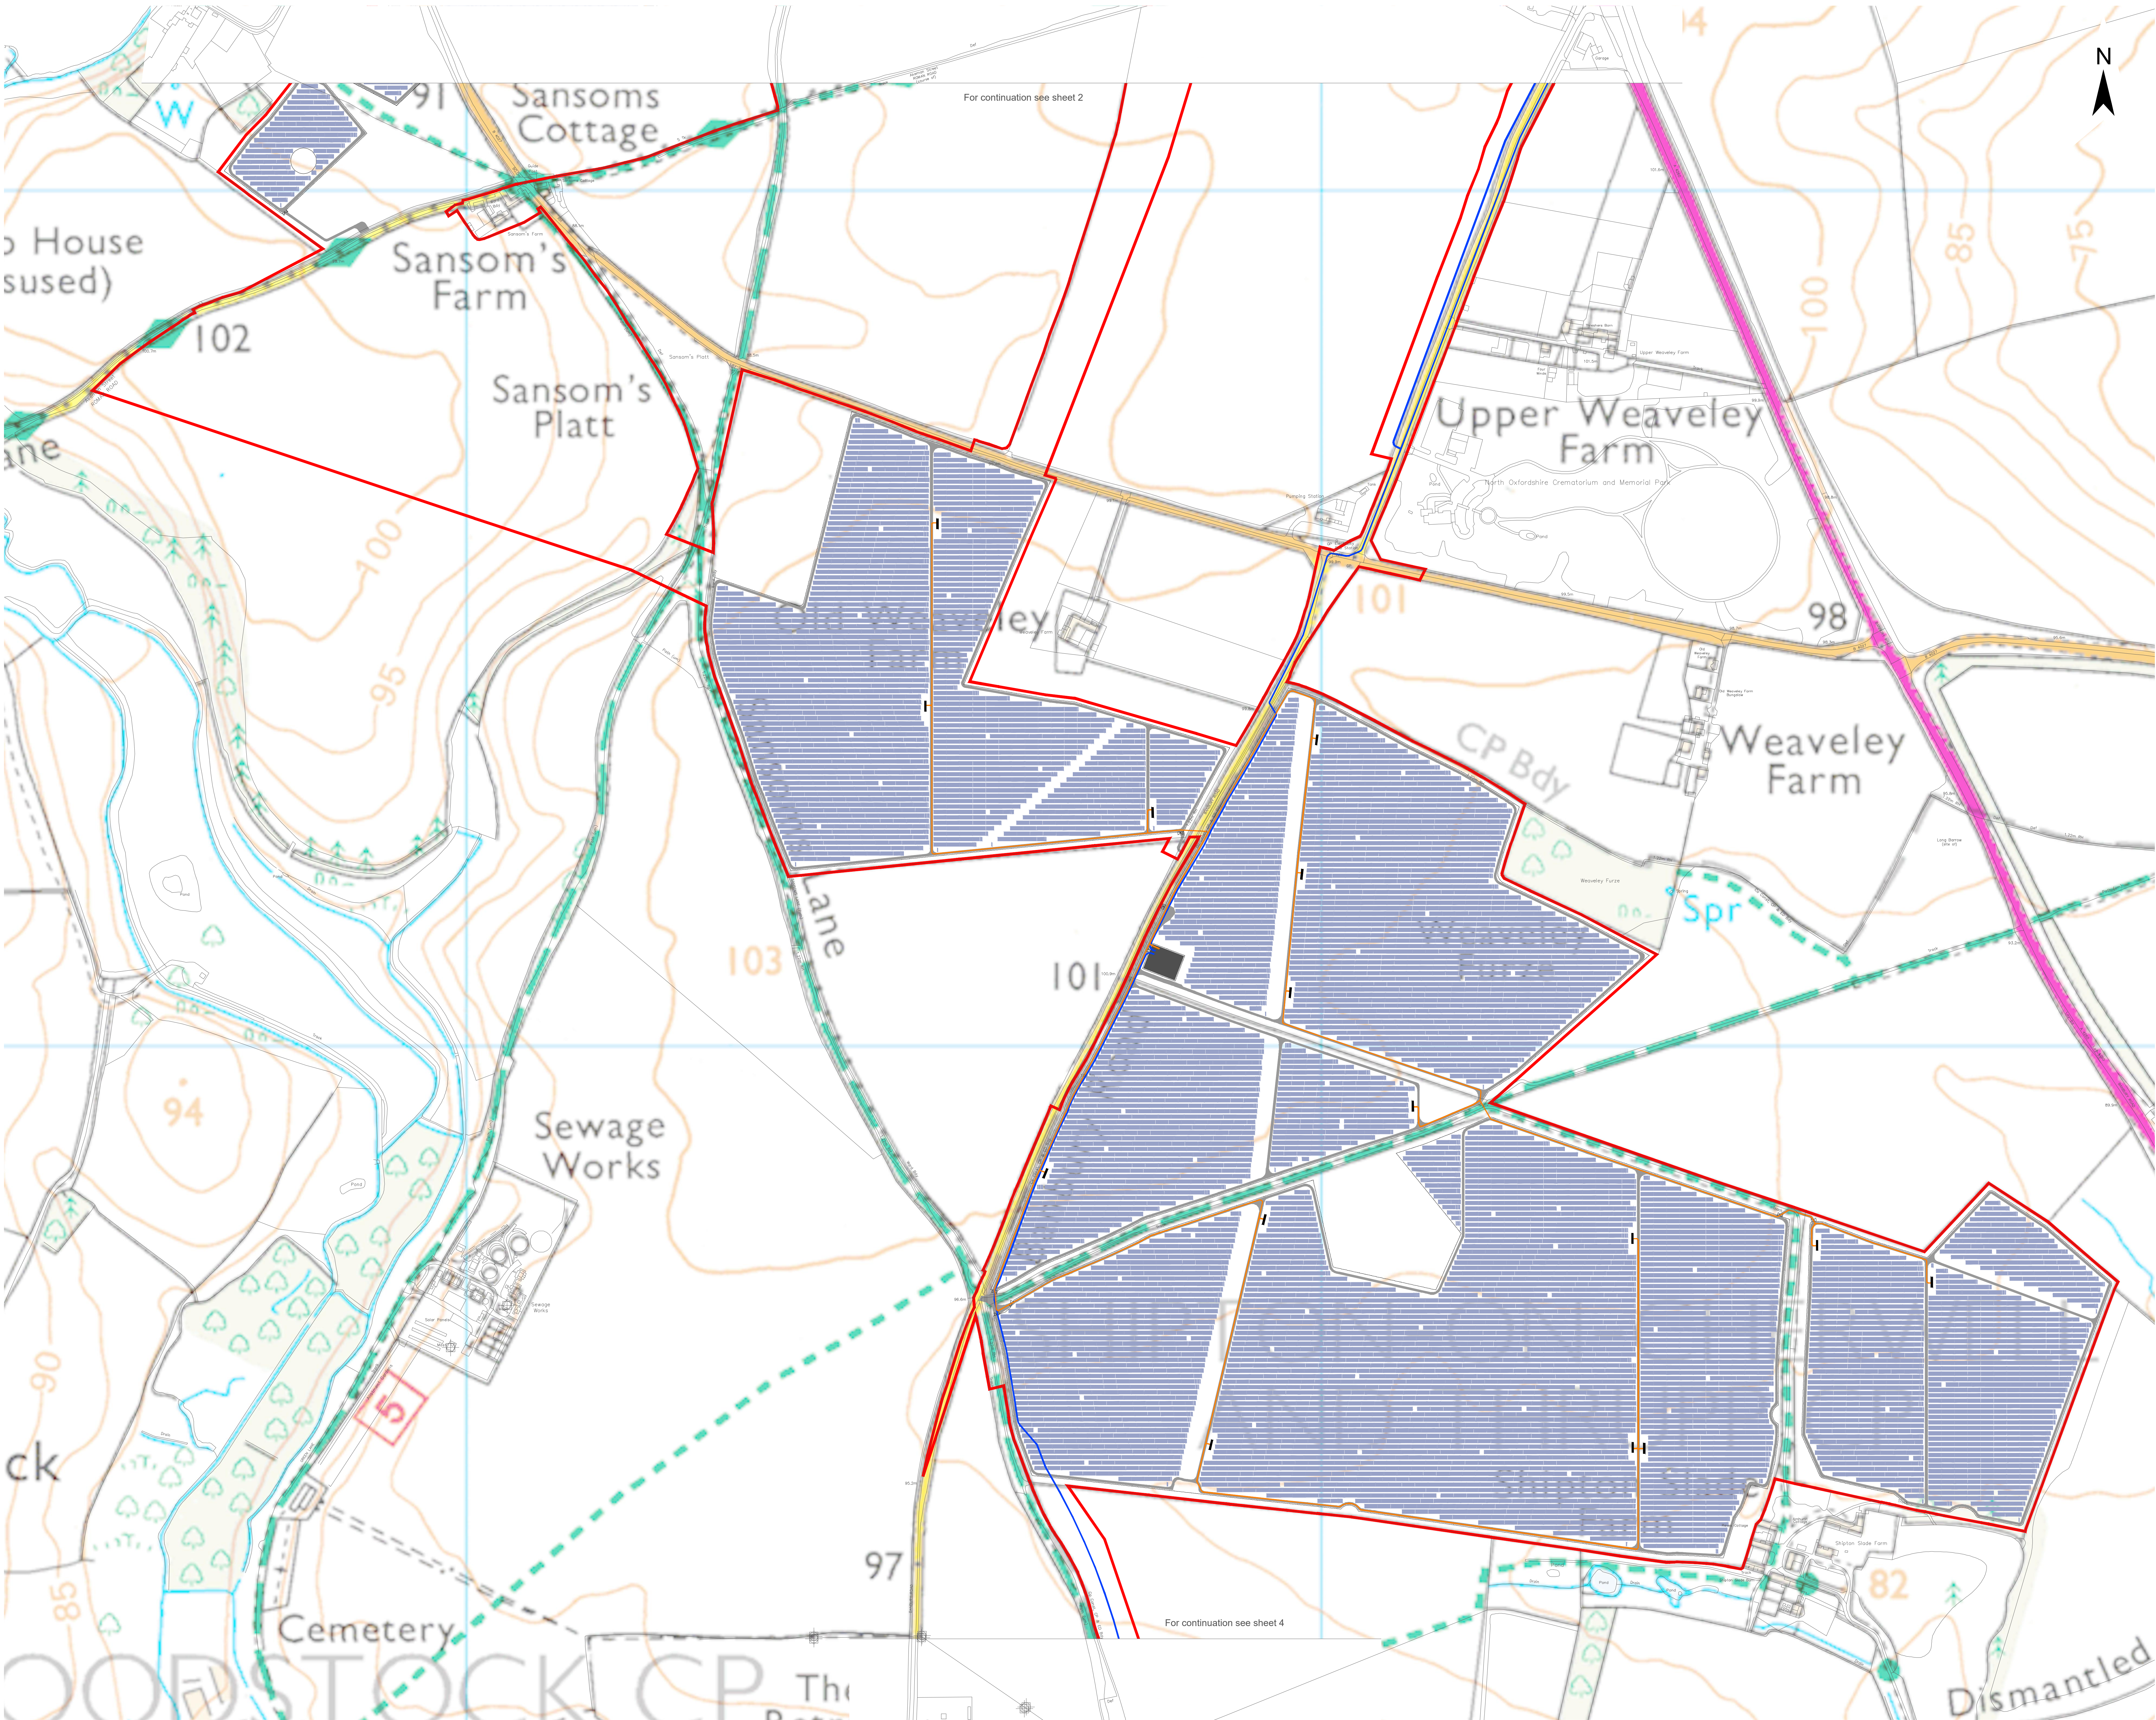

- Legend
- Order Limits
- Proposed Infrastructure and Land Use Elements *
- Maintenance Road
- Solar Panels
- Project Substation
- PCS
- Indicative 33kV Cable Route
- Indicative 275kV Cable Route
- Fence
- Access Gate

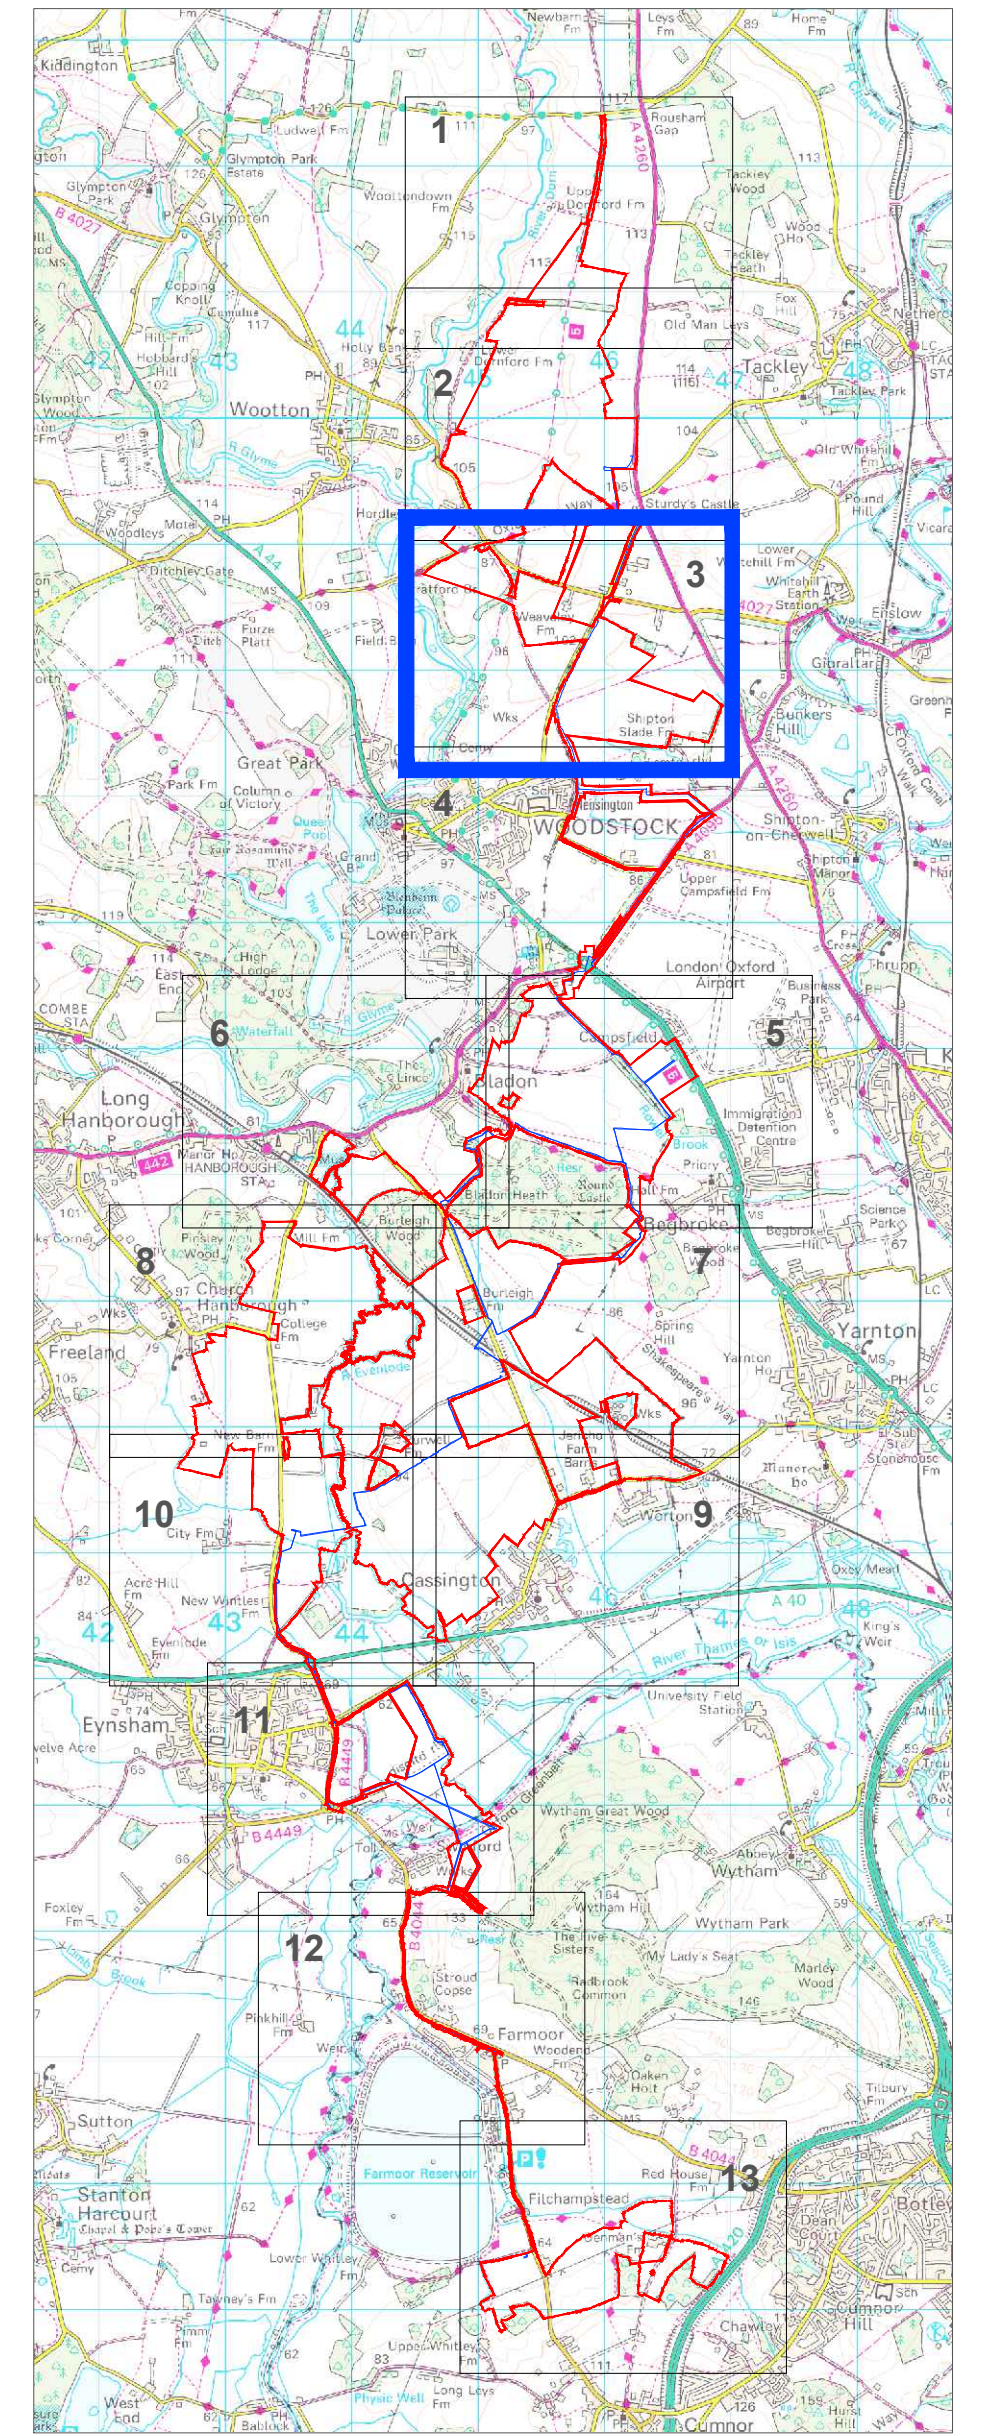

* The location of the proposed infrastructure and land use elements are shown indicatively only.

3: Dead Line 7					
2: Change Request 2					
1: s51 Response					
A: DCO Submission					
Project			Status		
Botley West Solar Farm			Final		
Id.	Changes	Date	Name	Date	Name
3	Revised	10.11.2025	K. Lueken	10.11.2025	K. Lueken
2	Revised	12.09.2025	K. Lueken	10.11.2025	H.Trabelsi
1	Revised	31.01.2025	V.Guskova	Drawing No EN010147/APP/7.3.2 Rev.3	
A	Created	20.01.2025	V.Guskova		

APFP Regulation: 5(2)(j)


Scale: 1 : 2500 at A0

Title

Operational Development Areas Plan

Sheet 3 of 13

0 100 200 Meters

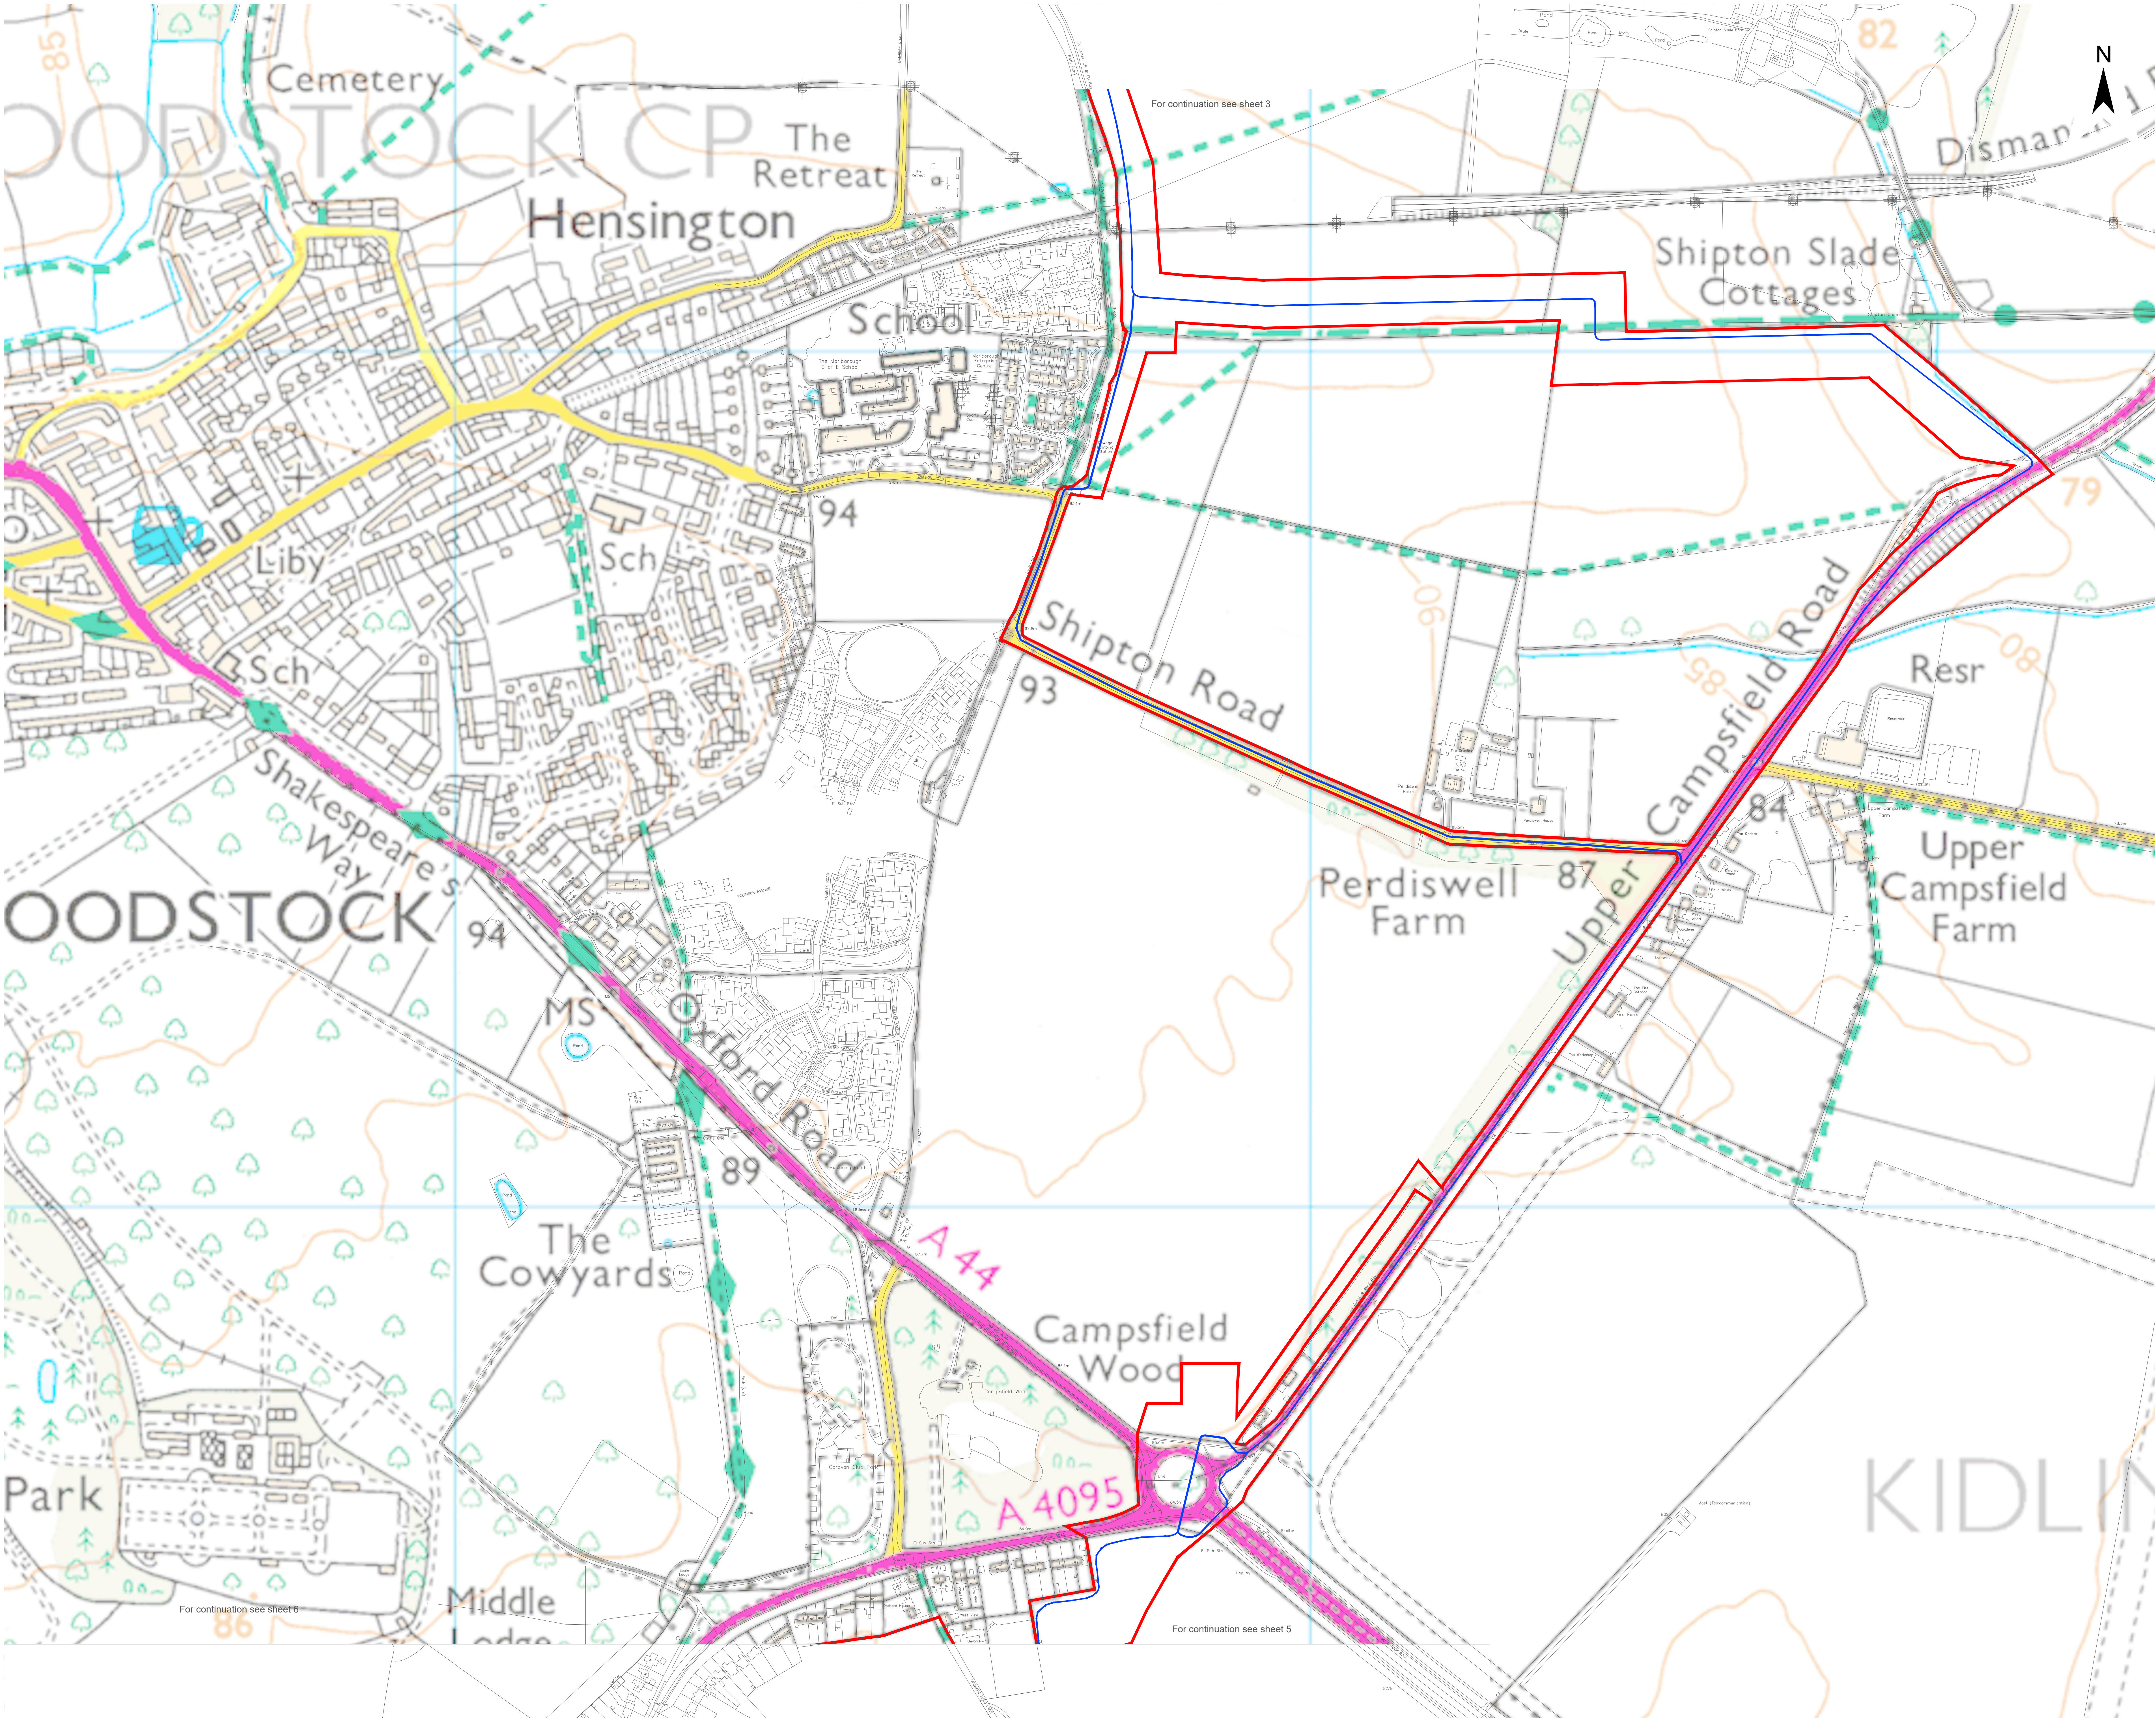

Legend

Order Limits

Proposed Infrastructure and Land Use Elements * —

Indicative 275kV Cable Route —

* The location of the proposed infrastructure and land use elements are shown indicatively only.

3: Dead Line 7
2: Change Request 2
1: s51 Response
A: DCO Submission

Project		Status	
Botley West Solar Farm		Final	

Id.	Changes	Date	Name			
				Date	Name	
				Edit	10.11.2025	K. Lueken
3	Revised	10.11.2025	K. Lueken	Check	10.11.2025	H.Trabelsi
2	Revised	12.09.2025	K. Lueken			
1	Revised	31.01.2025	V.Guskova	Drawing No	EN010147/APP/7.3.2 Rev.3	
A	Created	20.01.2025	V.Guskova			


APFP Regulation: 5(2)(j)

Scale: 1 : 2500 at A0

Title: Operational Development Areas Plan Sheet 4 of 13

0 100 200 Meters

Photovoltaik Development Partners GmbH
Kurfürstendamm 52
10707 Berlin, Germany

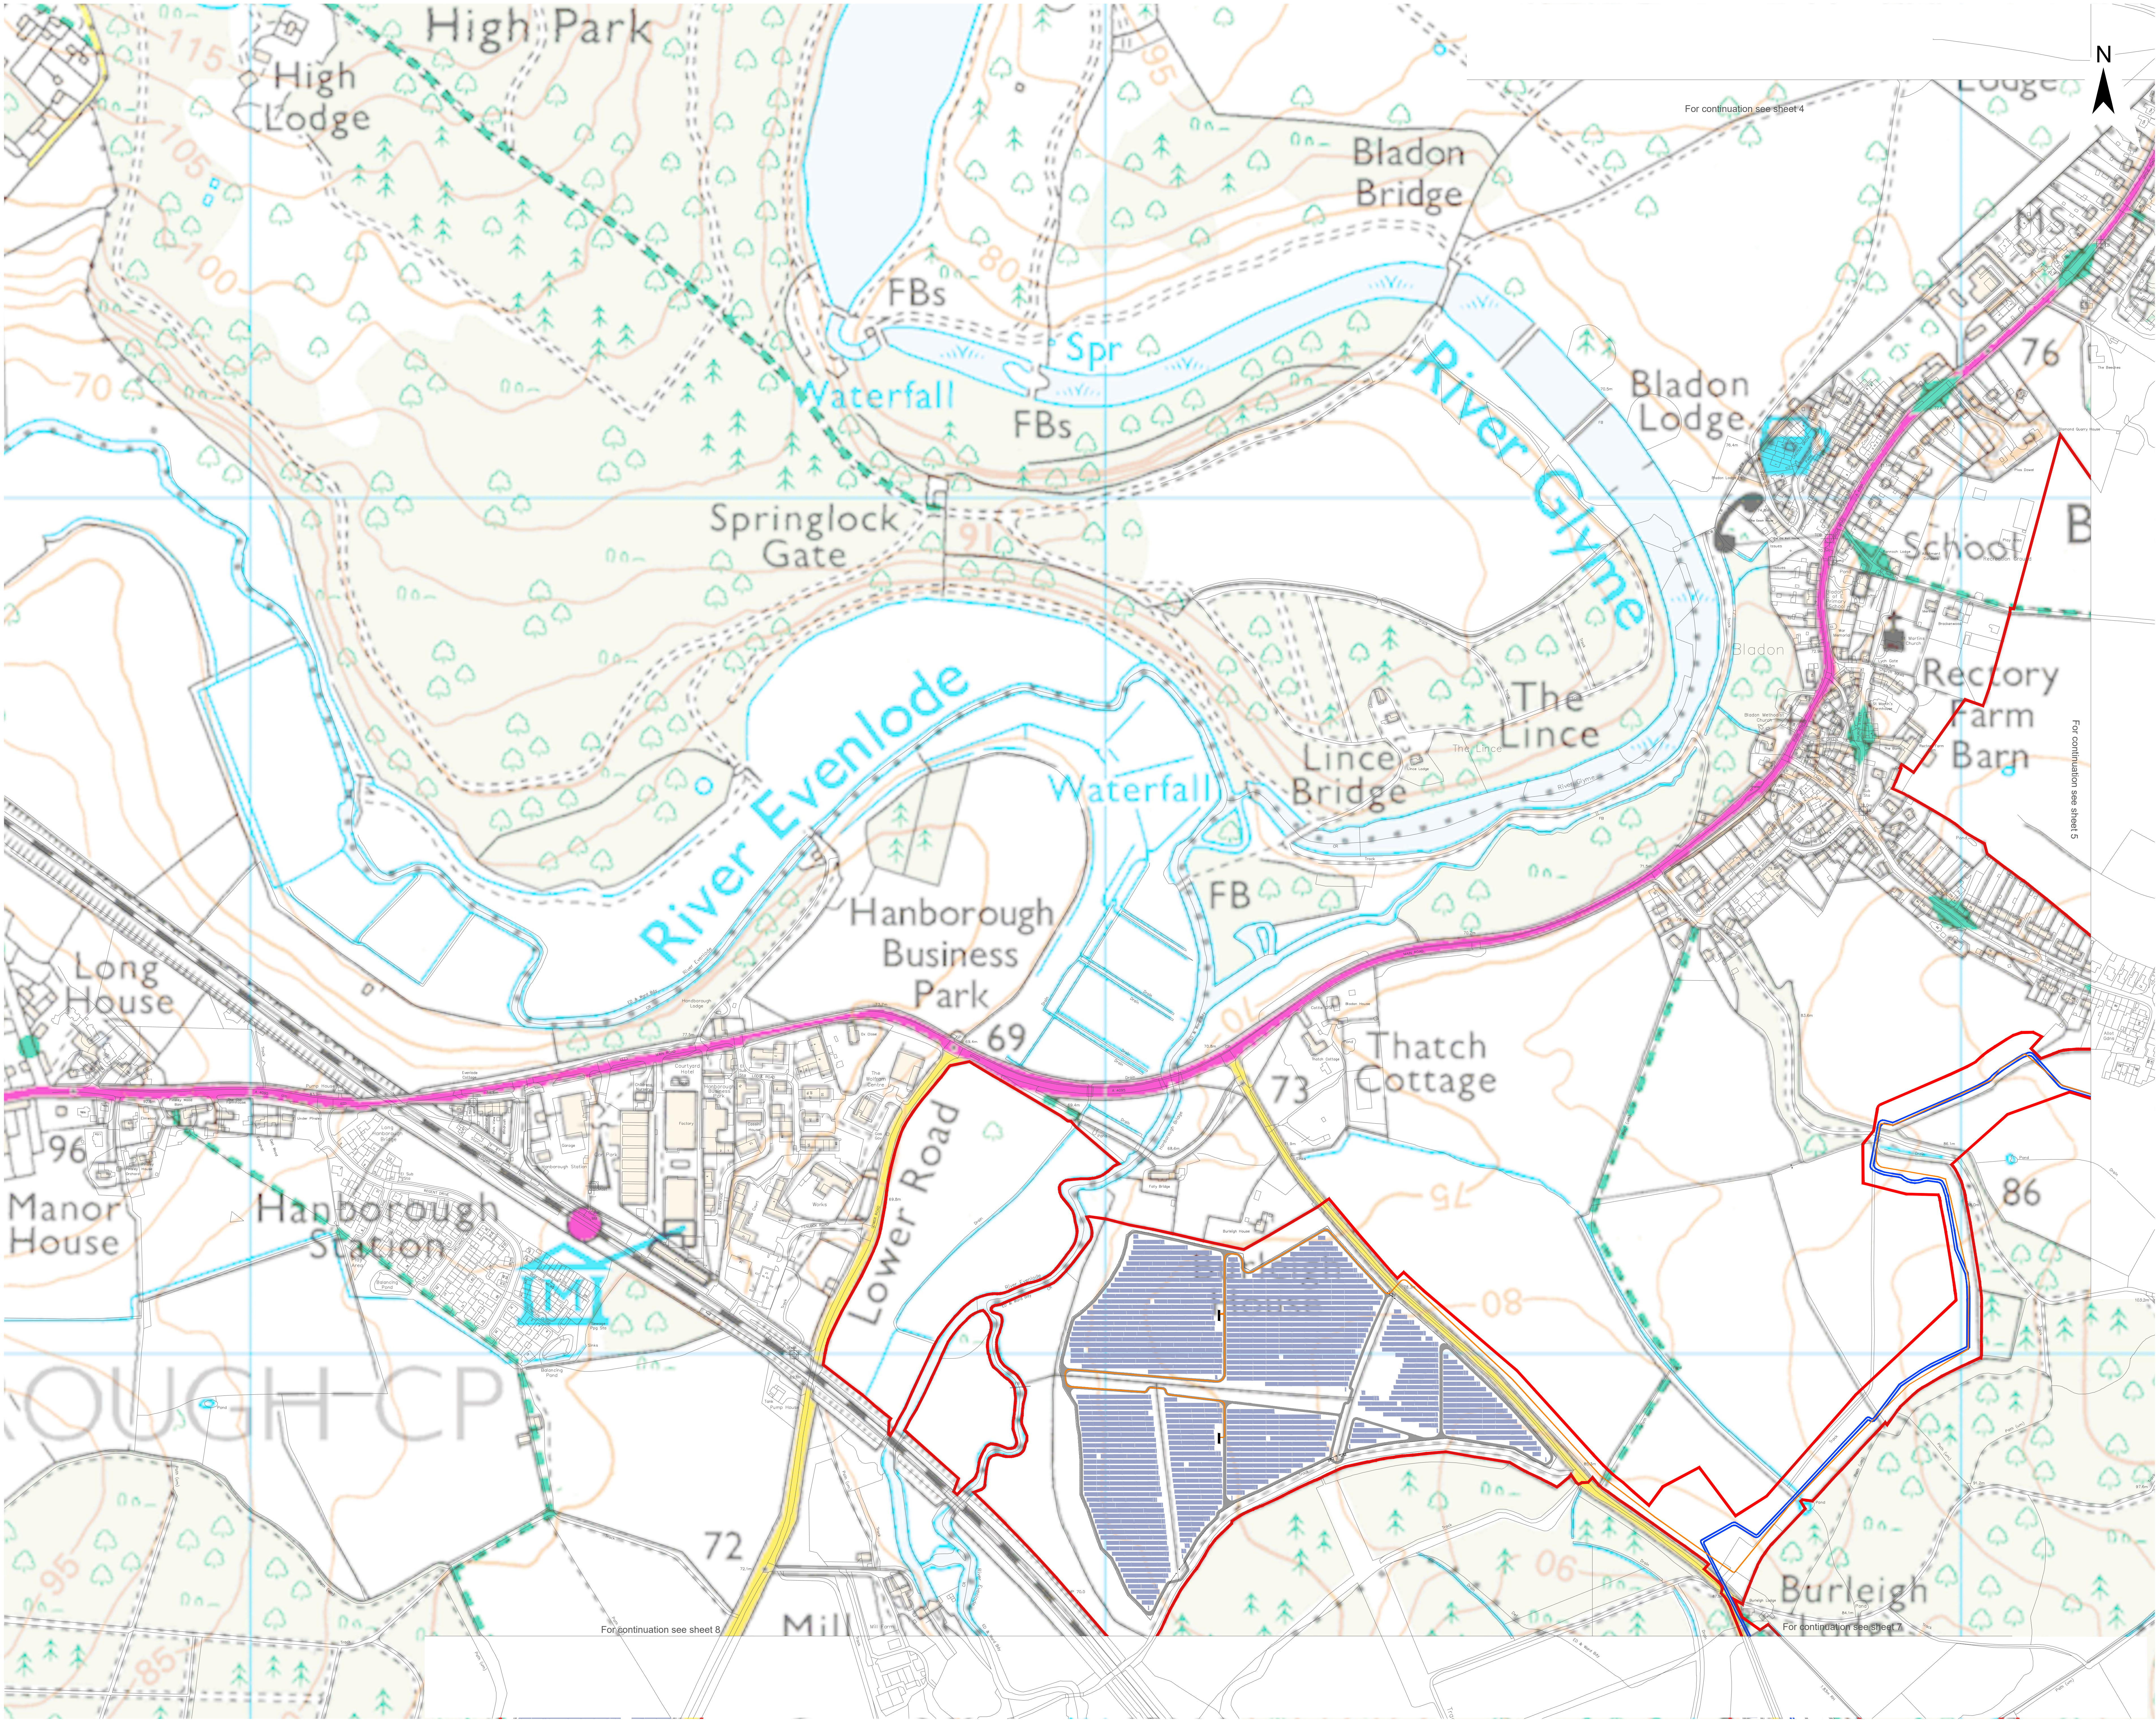

Legend

Order Limits

Proposed Infrastructure and Land Use Elements *

Maintenance Road

Solar Panels

PCS

Indicative 33kV Cable Route

Indicative 275kV Cable Route

Fence

Access Gate

3: Dead Line 7

2: Change Request 2

1: s51 Response

A: DCO Submission

Project		Status				
Botley West Solar Farm		Final				
Id.	Changes	Date	Name	Edit	Date	Name
3	Revised	10.11.2025	K. Lueken	Check	10.11.2025	K. Lueken
2	Revised	12.09.2025	K. Lueken			
1	Revised	31.01.2025	V. Guskova	Drawing No	EN010147/APP/7.3.2 Rev.3	
A	Created	20.01.2025	V. Guskova			


APFP Regulation: 5(2)(j))

Scale: 1 : 2500 at A0


Title: Operational Development Areas Plan Sheet 6 of 13

0 100 200 Meters

Photovolt Development Partners GmbH
Kurfürstendamm 52
10707 Berlin, Germany

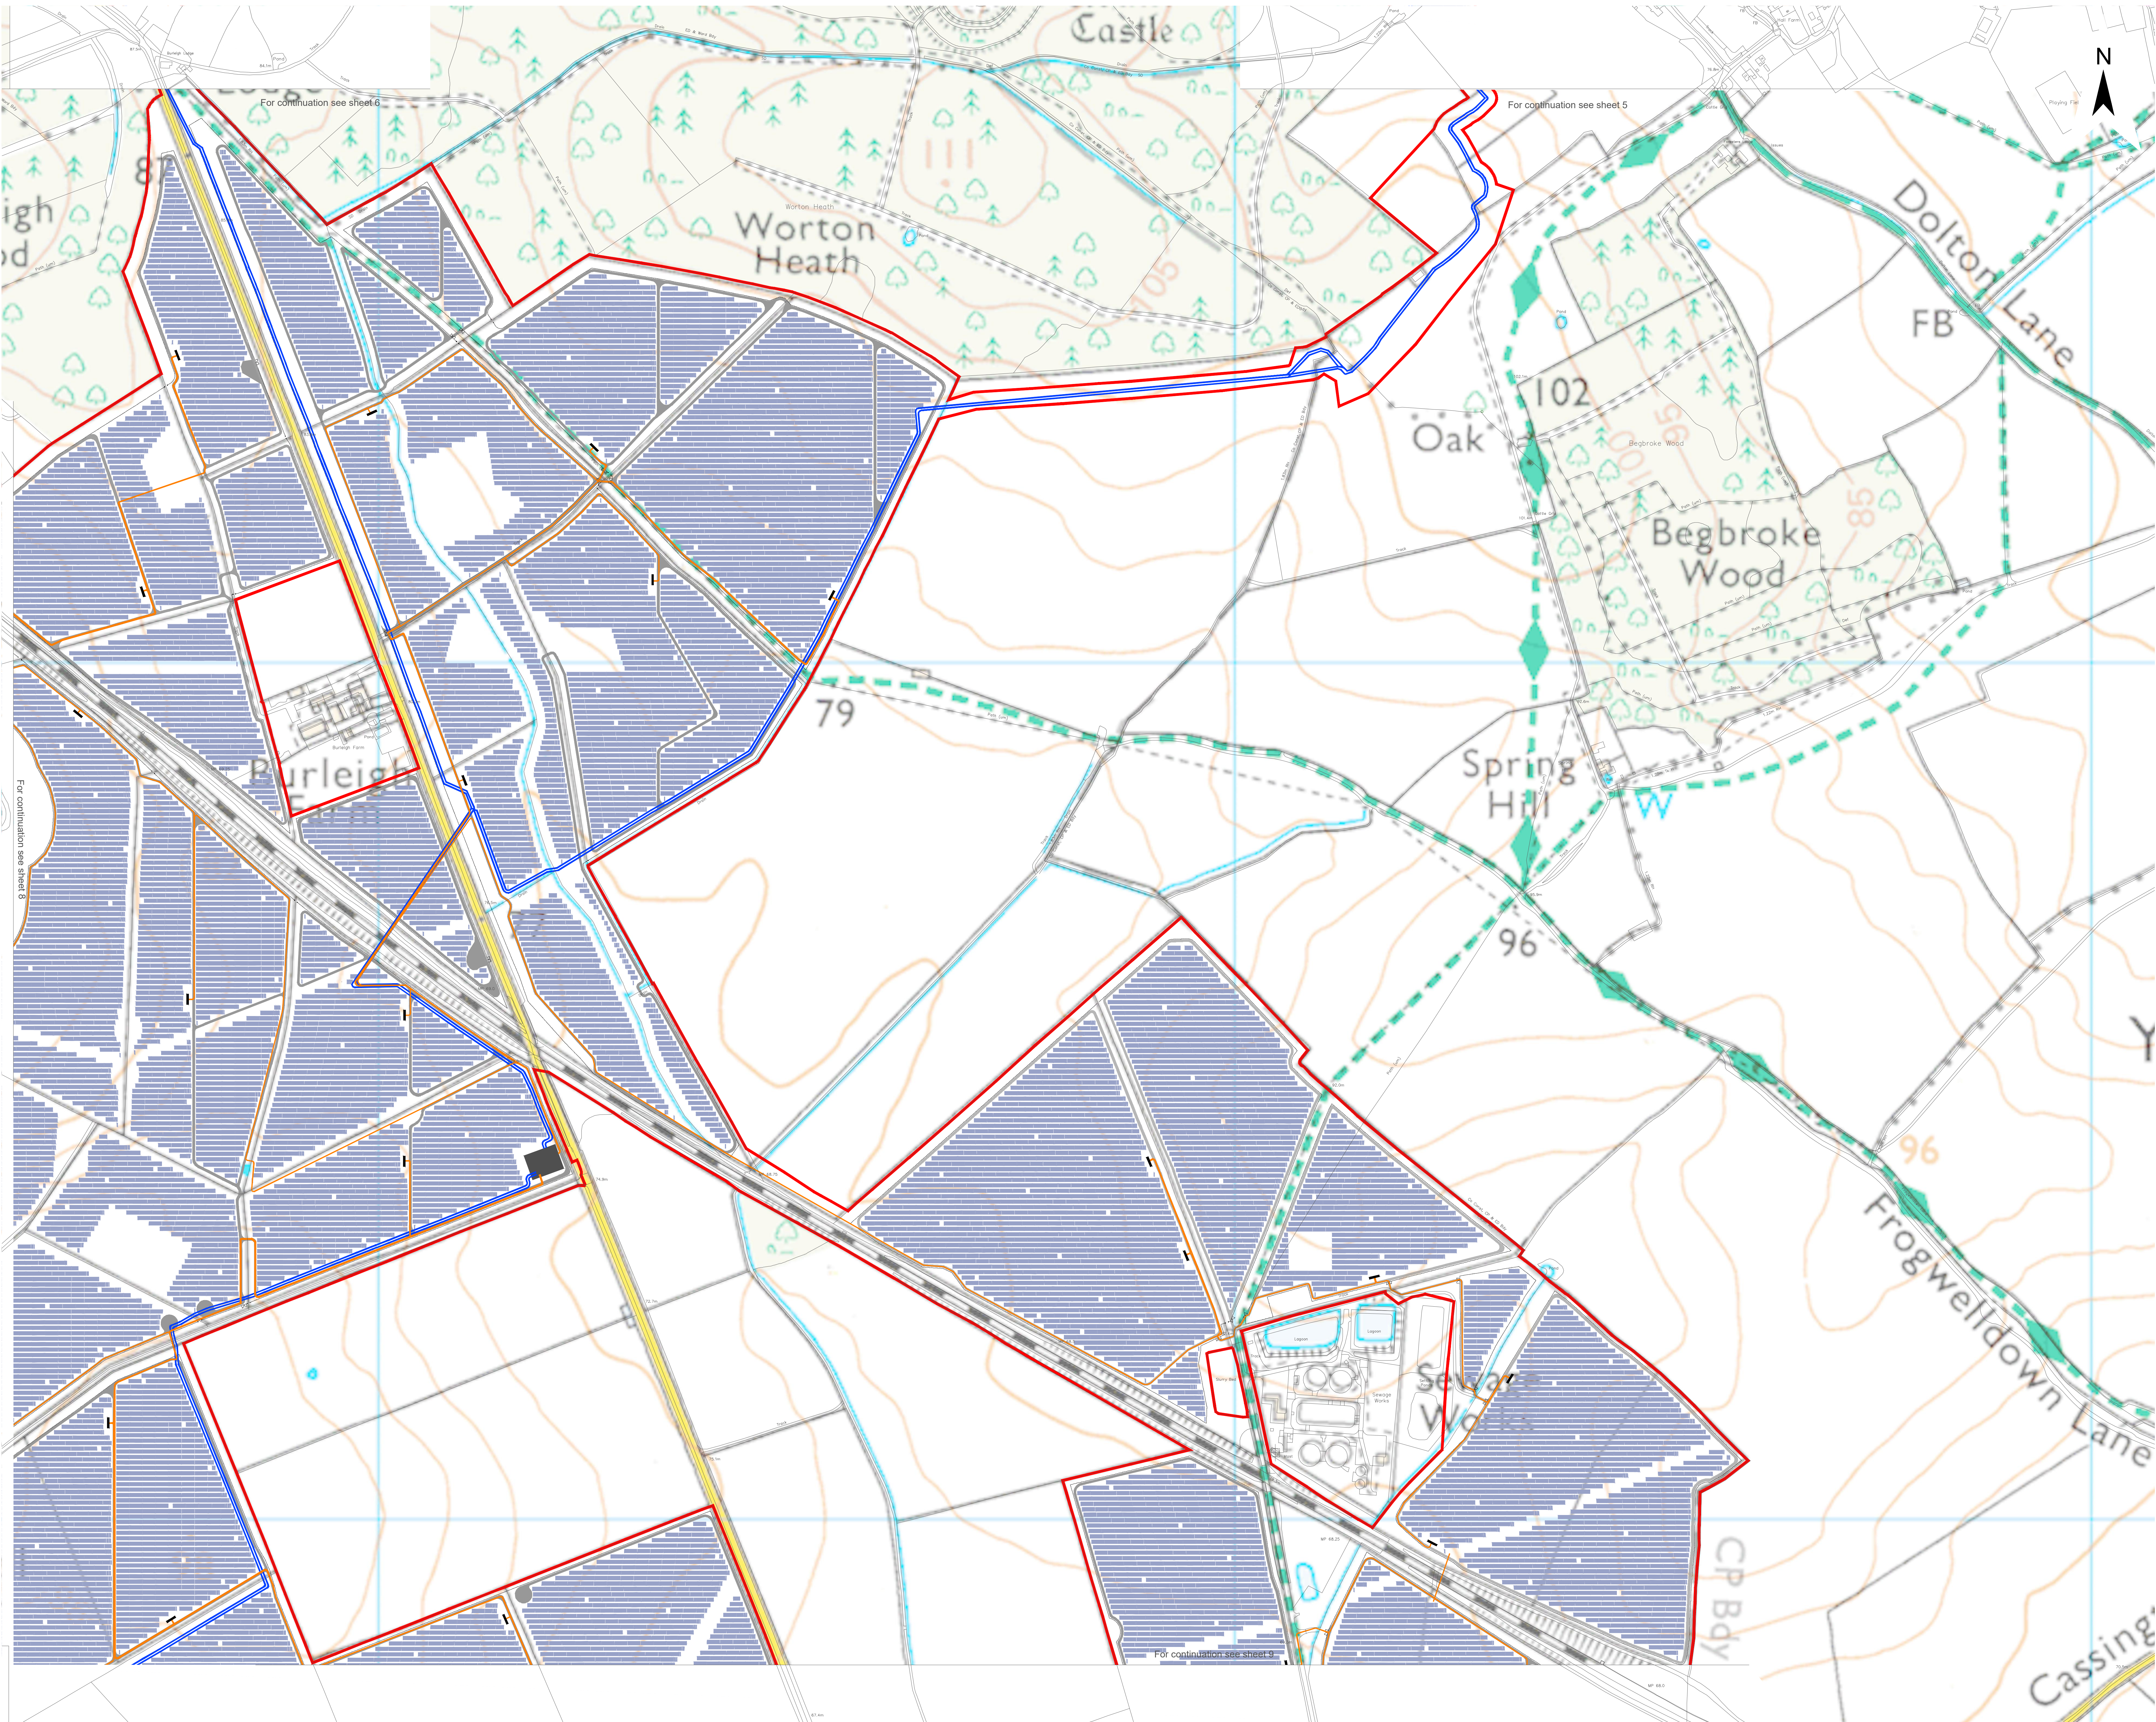

- Legend
- Order Limits
 - Proposed Infrastructure and Land Use Elements *
 - Maintenance Road
 - Solar Panels
 - Project Substation
 - PCS
 - Indicative 33kV Cable Route
 - Indicative 275kV Cable Route
 - Fence
 - Access Gate

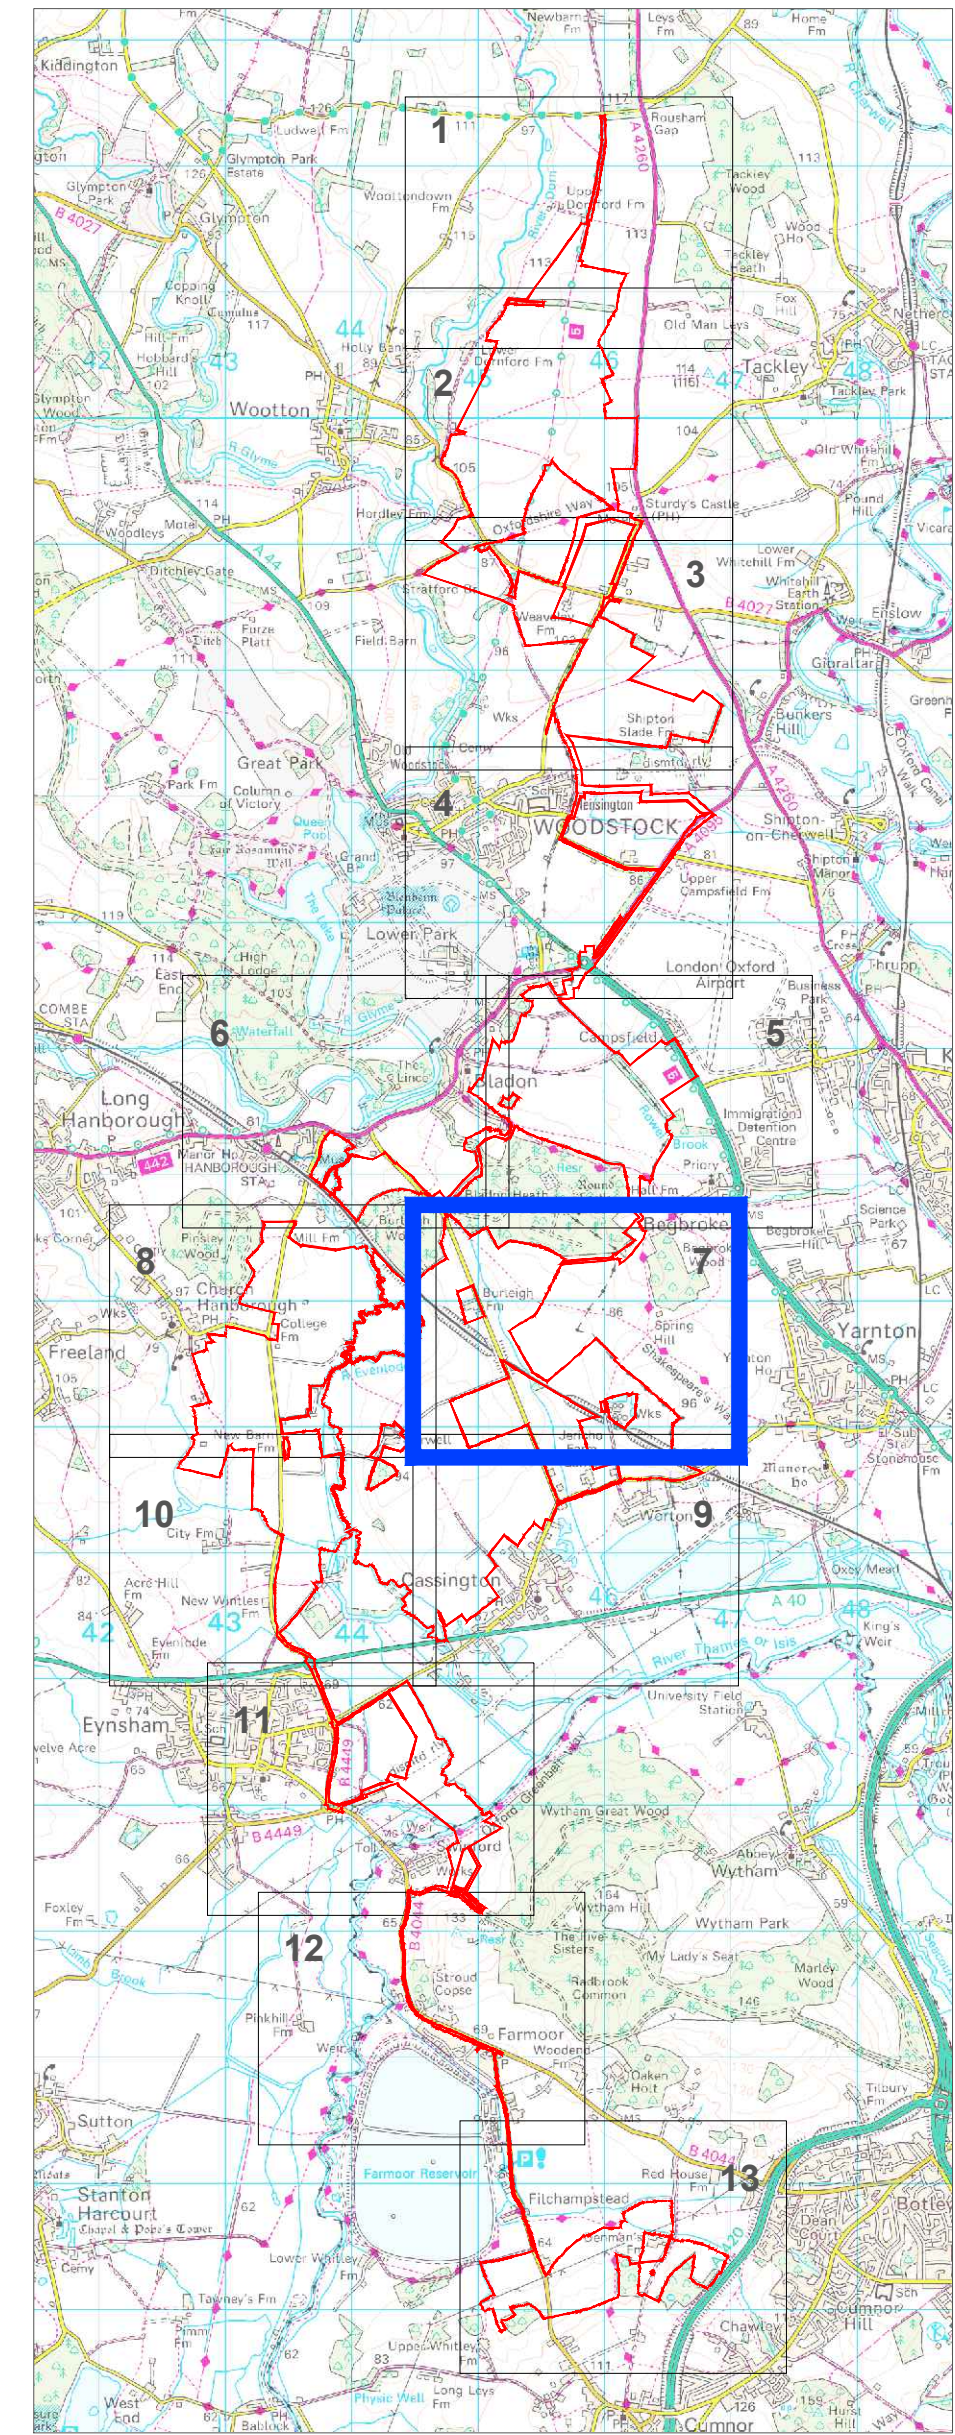

* The location of the proposed infrastructure and land use elements are shown indicatively only.

3: Dead Line 7						
2: Change Request 2						
1: s51 Response						
A: DCO Submission						
Project				Status		
Botley West Solar Farm				Final		
Id.	Changes	Date	Name		Date	Name
3	Revised	10.11.2025	K. Lueken	Edit	10.11.2025	K. Lueken
2	Revised	12.09.2025	K. Lueken	Check	10.11.2025	H.Trabel
1	Revised	31.01.2025	V.Guskova			
A	Created	20.01.2025	V.Guskova	Drawing No	EN010147/APP/7.3.2 Rev.3	


APFP Regulation: 5(2)(j)

Scale: 1 : 2500 at A0

Title
Operational Development Areas Plan
Sheet 7 of 13



Photovoltaic Development Partners GmbH
Kurfürstendamm 52
10707 Berlin, Germany

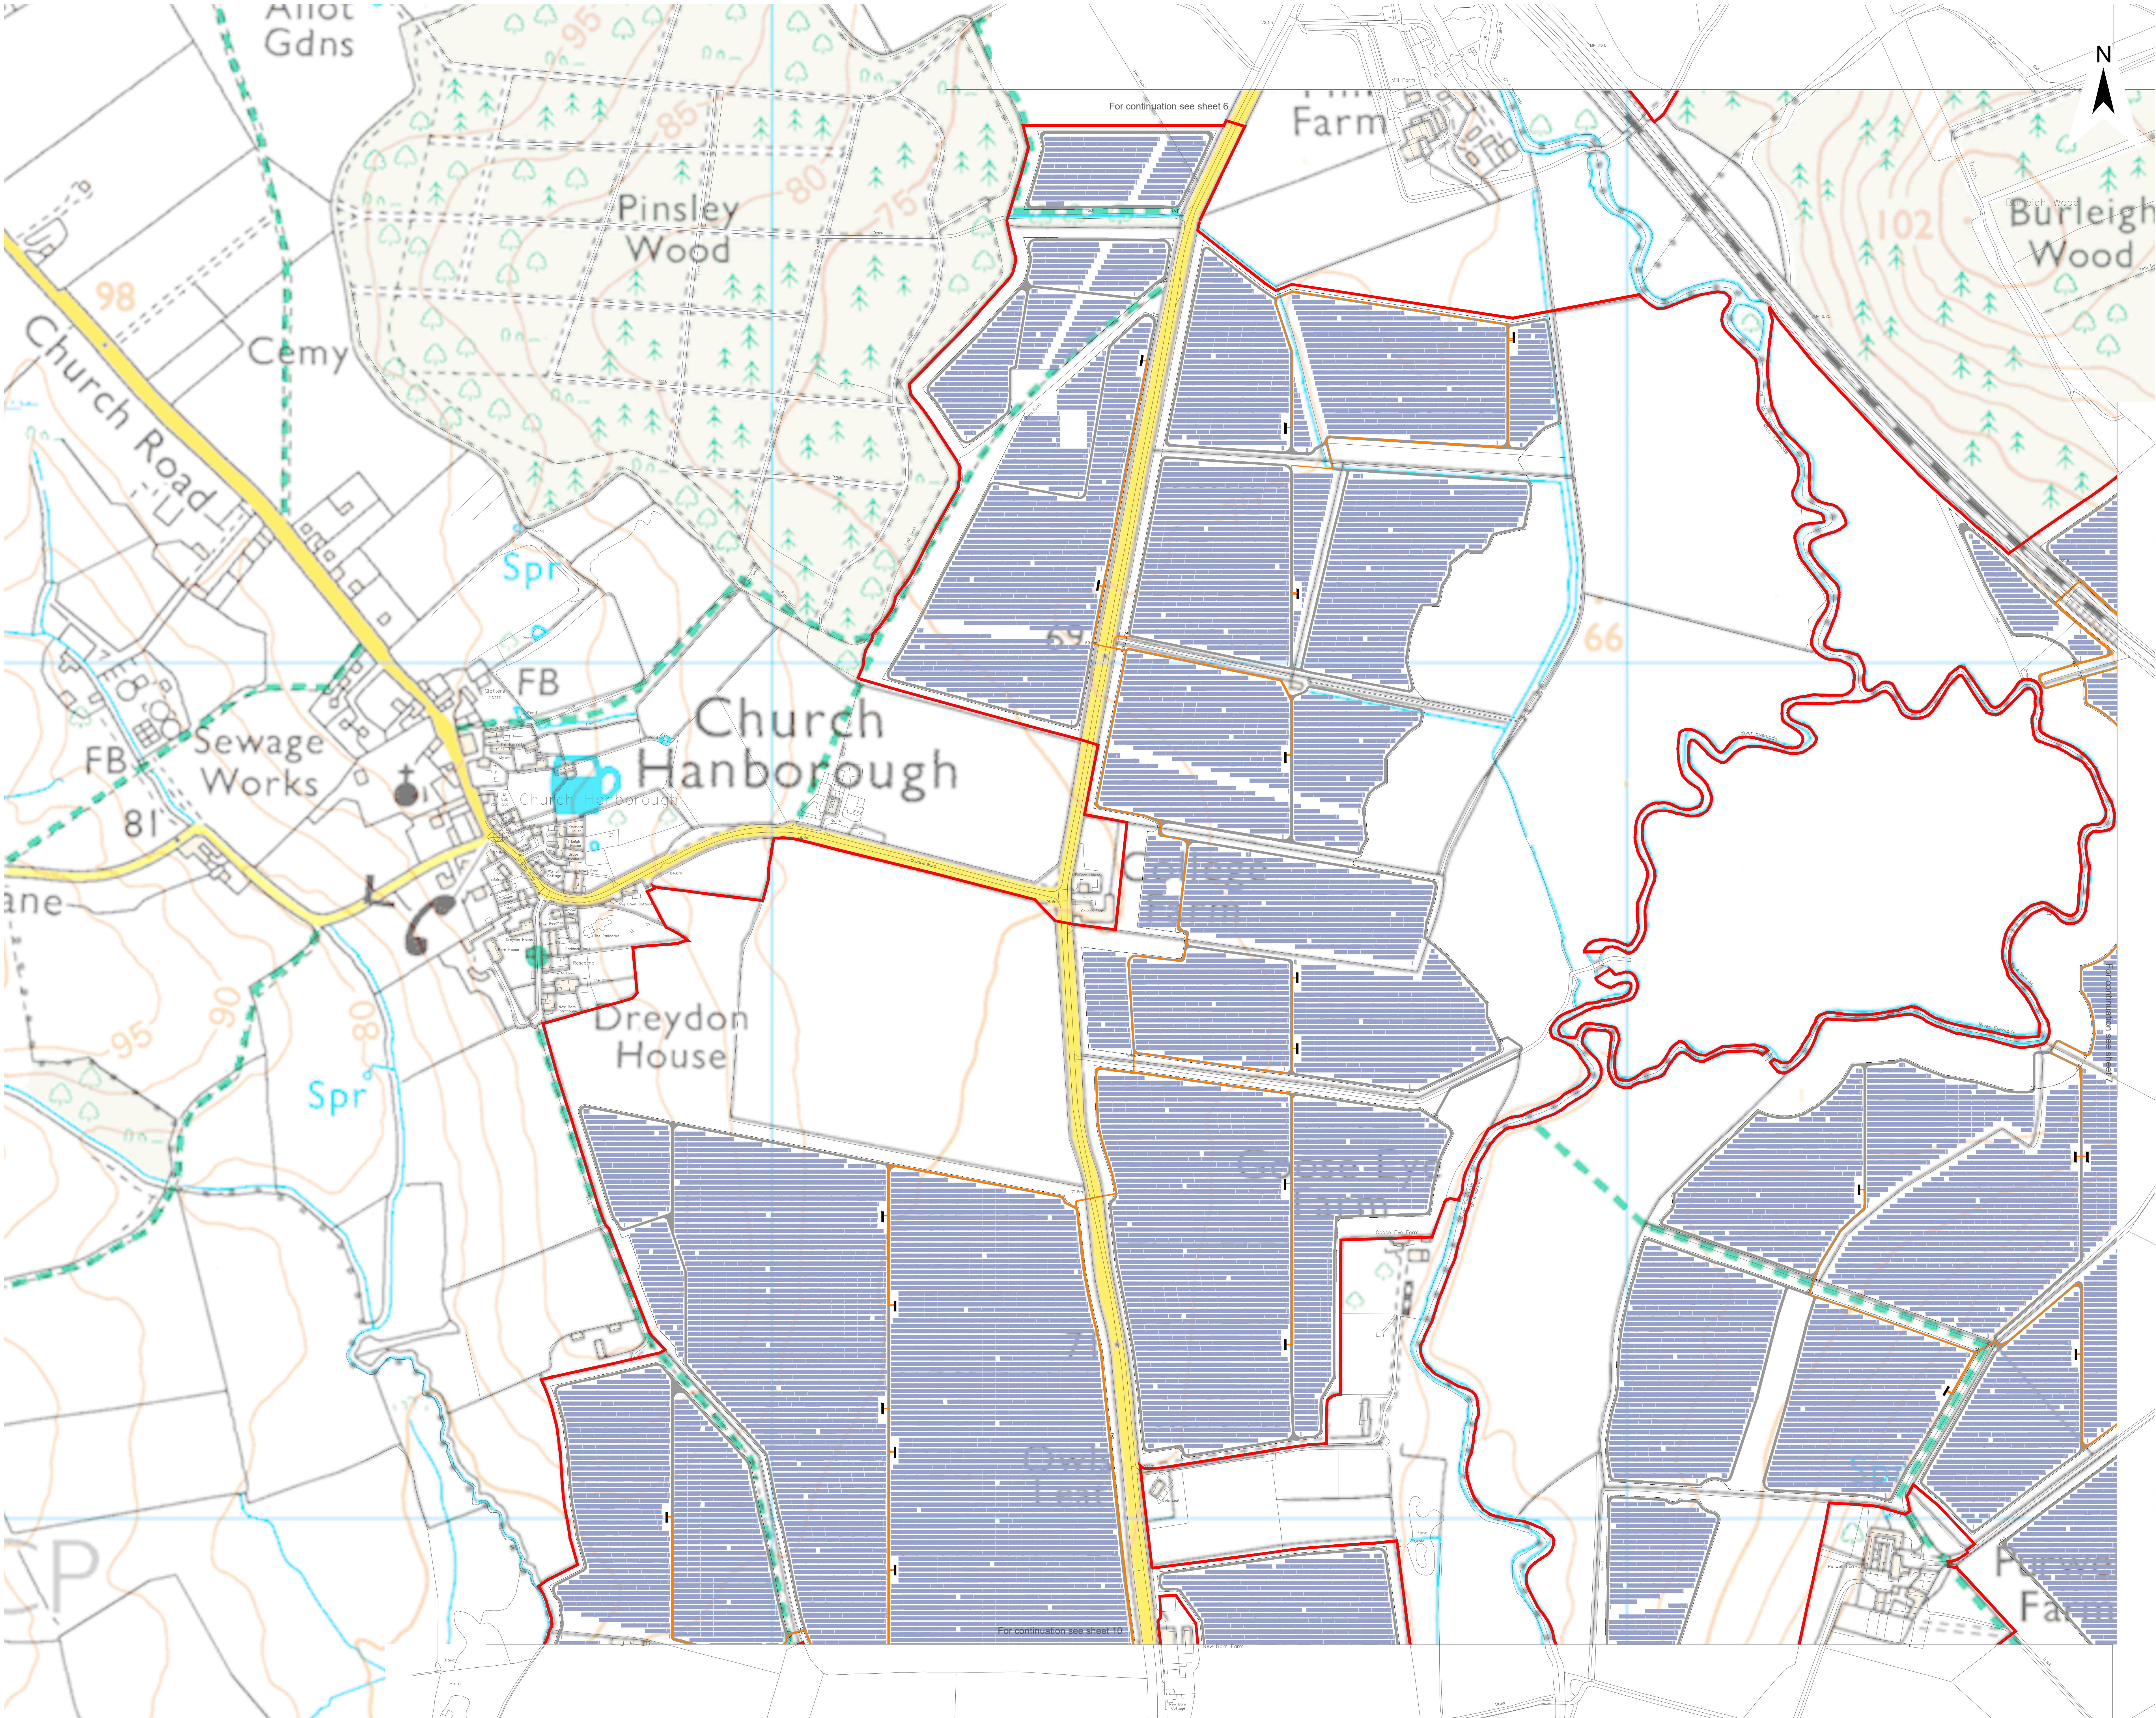

Legend

Order Limits

Proposed Infrastructure and Land Use Elements *

Maintenance Road

Solar Panels

PCS

Indicative 33kV Cable Route

Fence

Access Gate

* The location of the proposed infrastructure and land use elements are shown indicatively only.

3: Dead Line 7
2: Change Request 2
1: s51 Response
A: DCO Submission

Project		Status				
Botley West Solar Farm		Final				
Id.	Changes	Date	Name	Edit	Date	Name
3	Revised	10.11.2025	K. Lueken	Check	10.11.2025	K. Lueken
2	Revised	12.09.2025	K. Lueken			
1	Revised	31.01.2025	V. Guskova	Drawing No	EN010147/APP/7.3.2 Rev.3	
A	Created	20.01.2025	V. Guskova			


APFP Regulation: 5(2)(j)

Scale: 1 : 2500 at A0


Title: Operational Development Areas Plan Sheet 8 of 13

0 100 200 Meters

Photovoltaik Development Partners GmbH
Kurfürstendamm 52
10707 Berlin, Germany

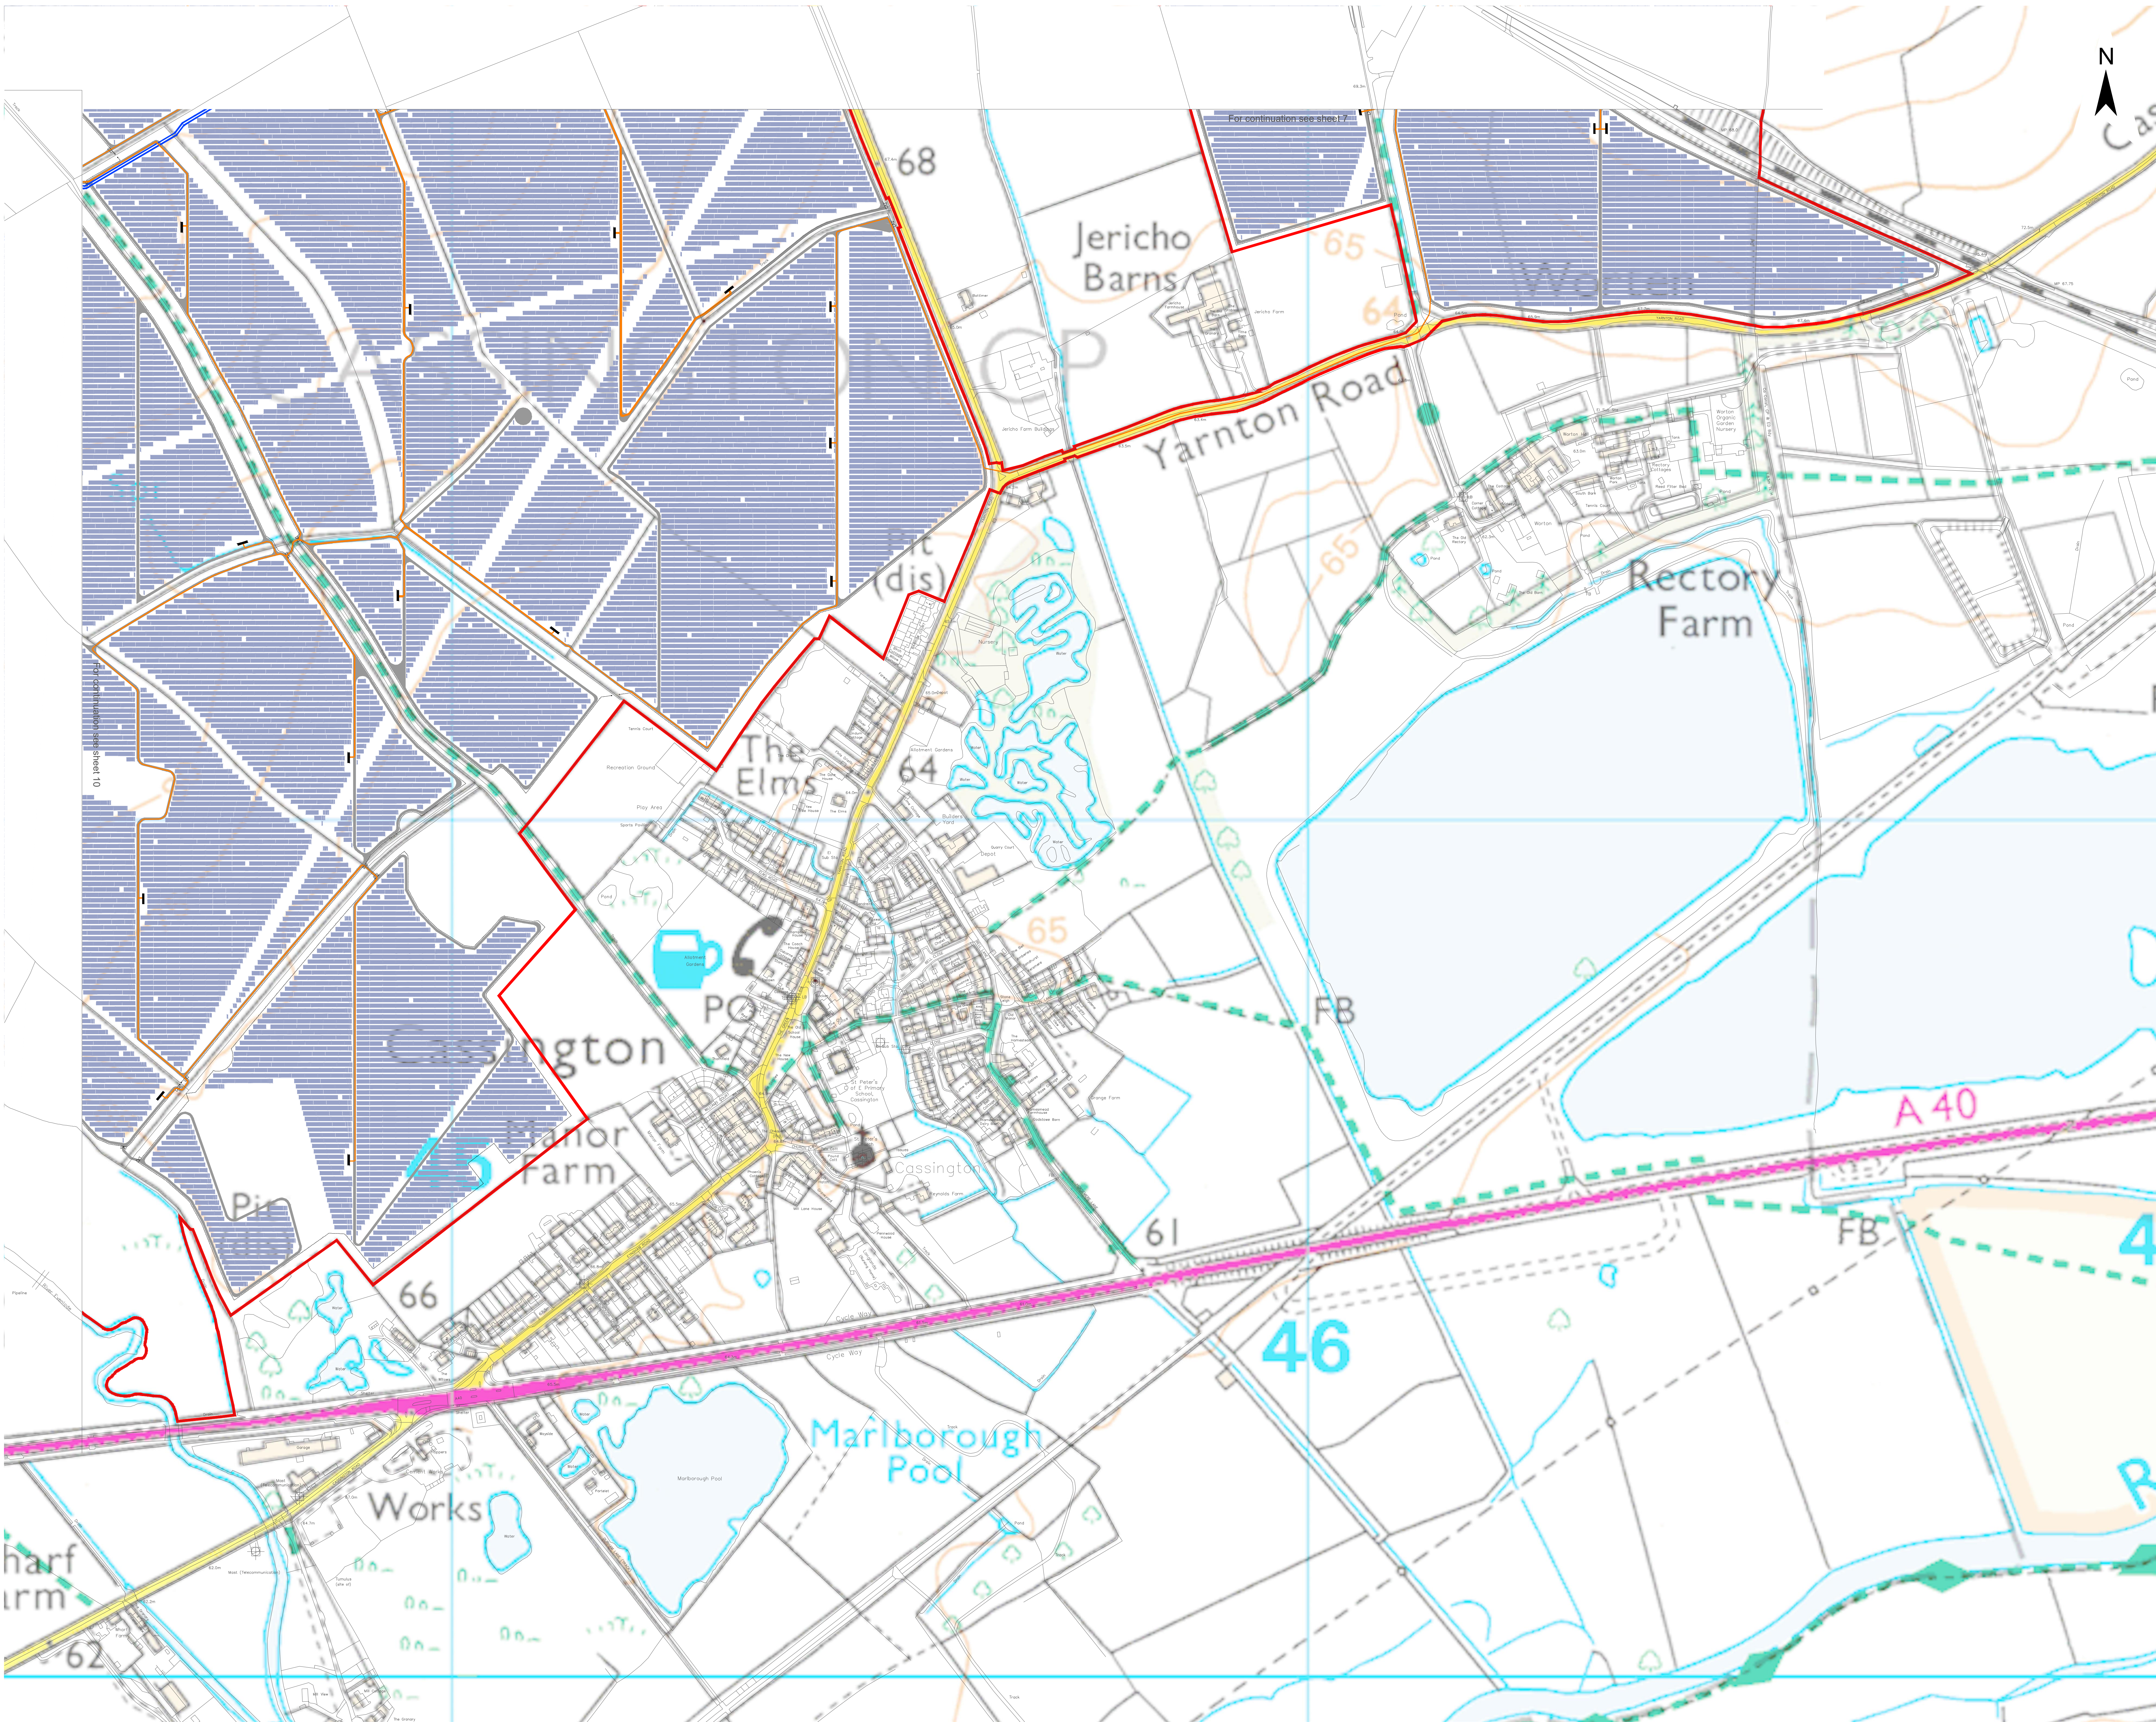

- Legend
- Order Limits
 - Proposed Infrastructure and Land Use Elements *
 - Maintenance Road
 - Solar Panels
 - PCS
 - Indicative 33kV Cable Route
 - Fence
 - Access Gate

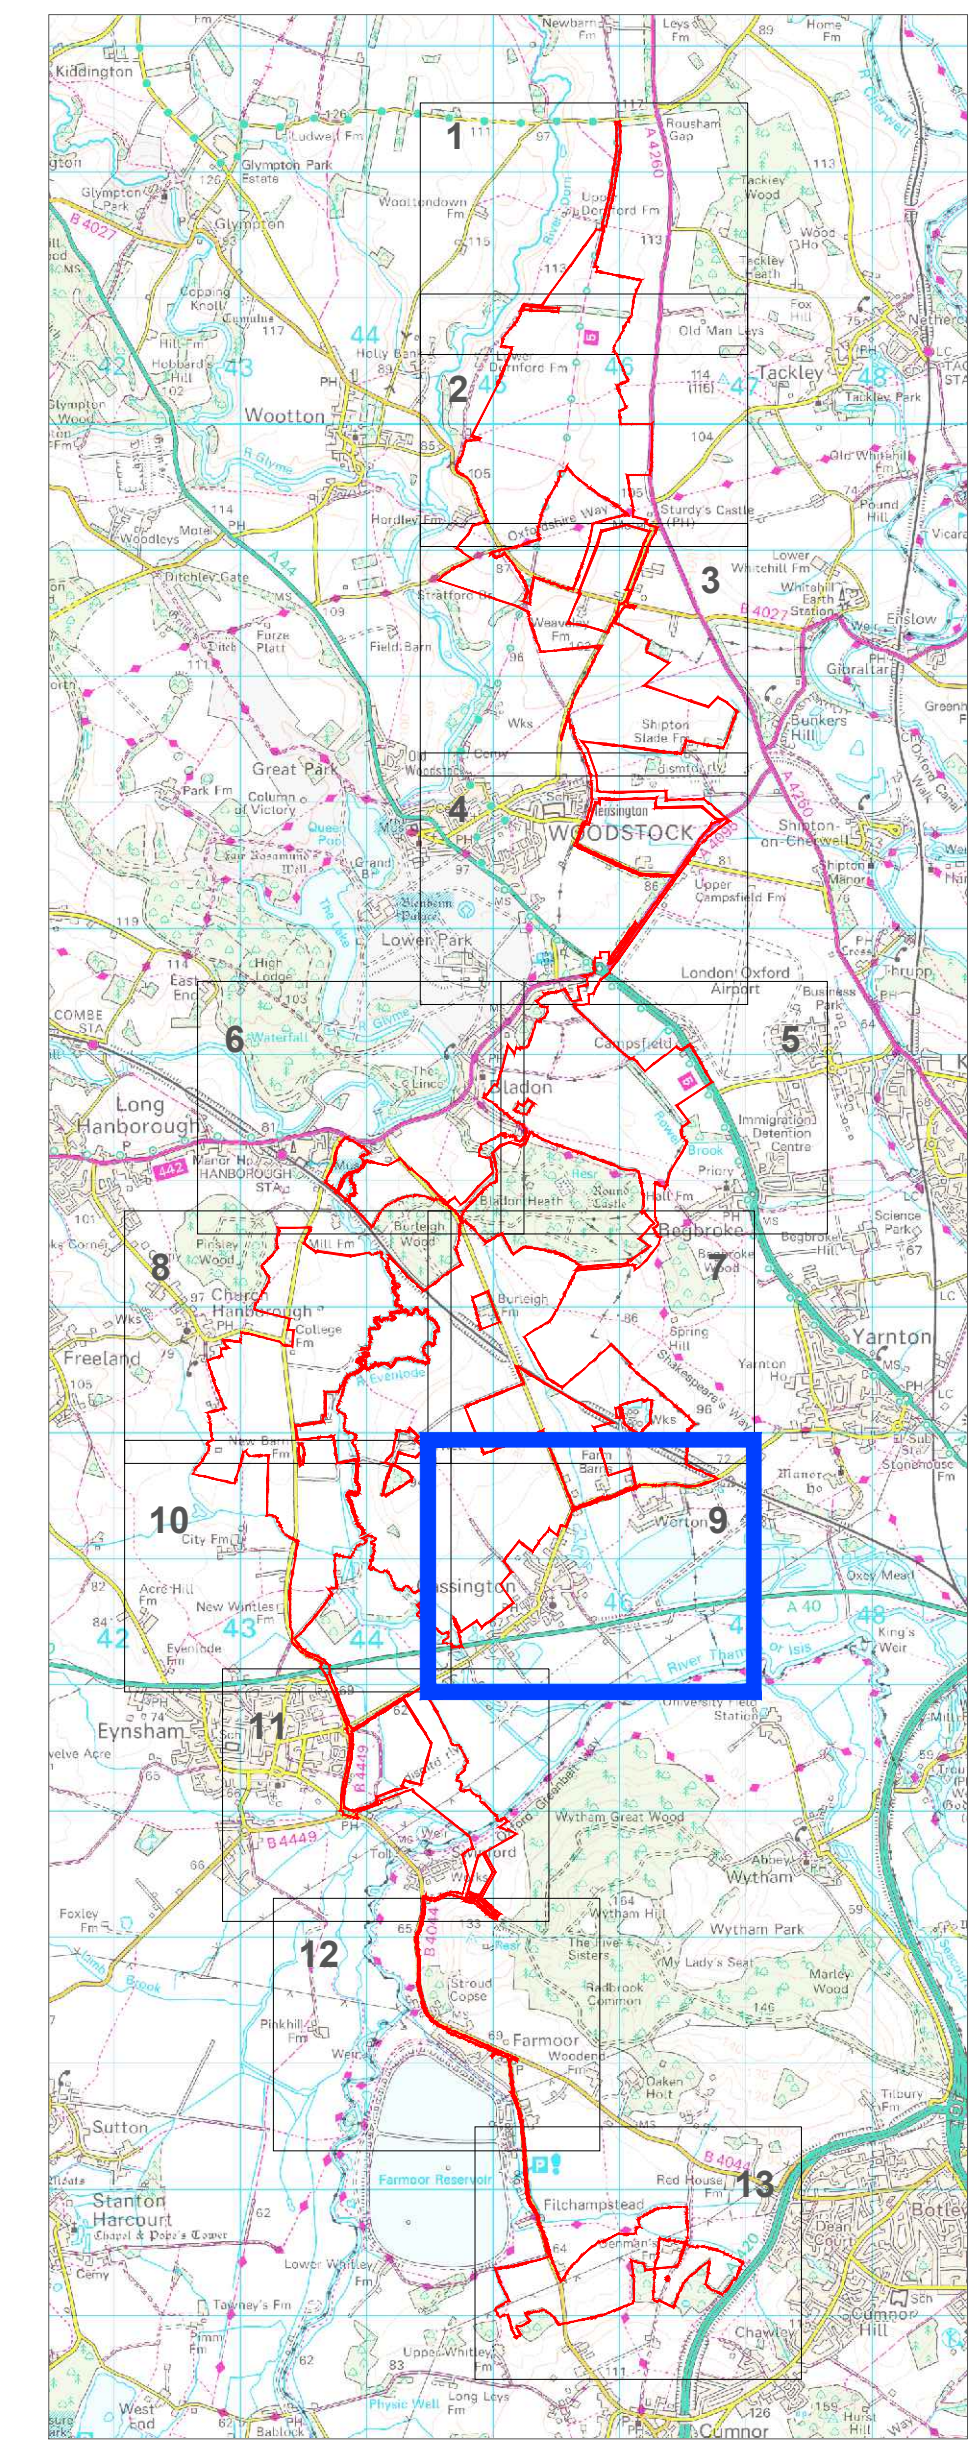


* The location of the proposed infrastructure and land use elements are shown indicatively only.

3: Dead Line 7					
2: Change Request 2					
1: s51 Response					
A: DCO Submission					
Project			Status		
Botley West Solar Farm			Final		
Id.	Changes	Date	Name		Name
3	Revised	10.11.2025	K. Lueken	Edit	10.11.2025 K. Lueken
2	Revised	12.09.2025	K. Lueken	Check	10.11.2025 H.Trabelsi
1	Revised	31.01.2025	V.Guskova	Drawing No	EN010147/APP/7.3.2 Rev.3
A	Created	20.01.2025	V.Guskova		


APFP Regulation: 5(2)(j)

Scale: 1 : 2500 at A0

Title
Operational Development Areas Plan
Sheet 9 of 13

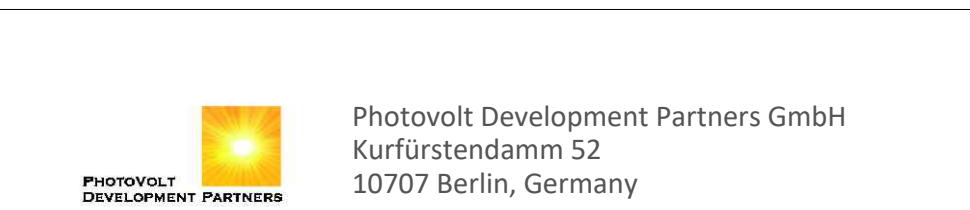

Photovoltaik Development Partners GmbH
Kurlfürstendamm 52
10707 Berlin, Germany

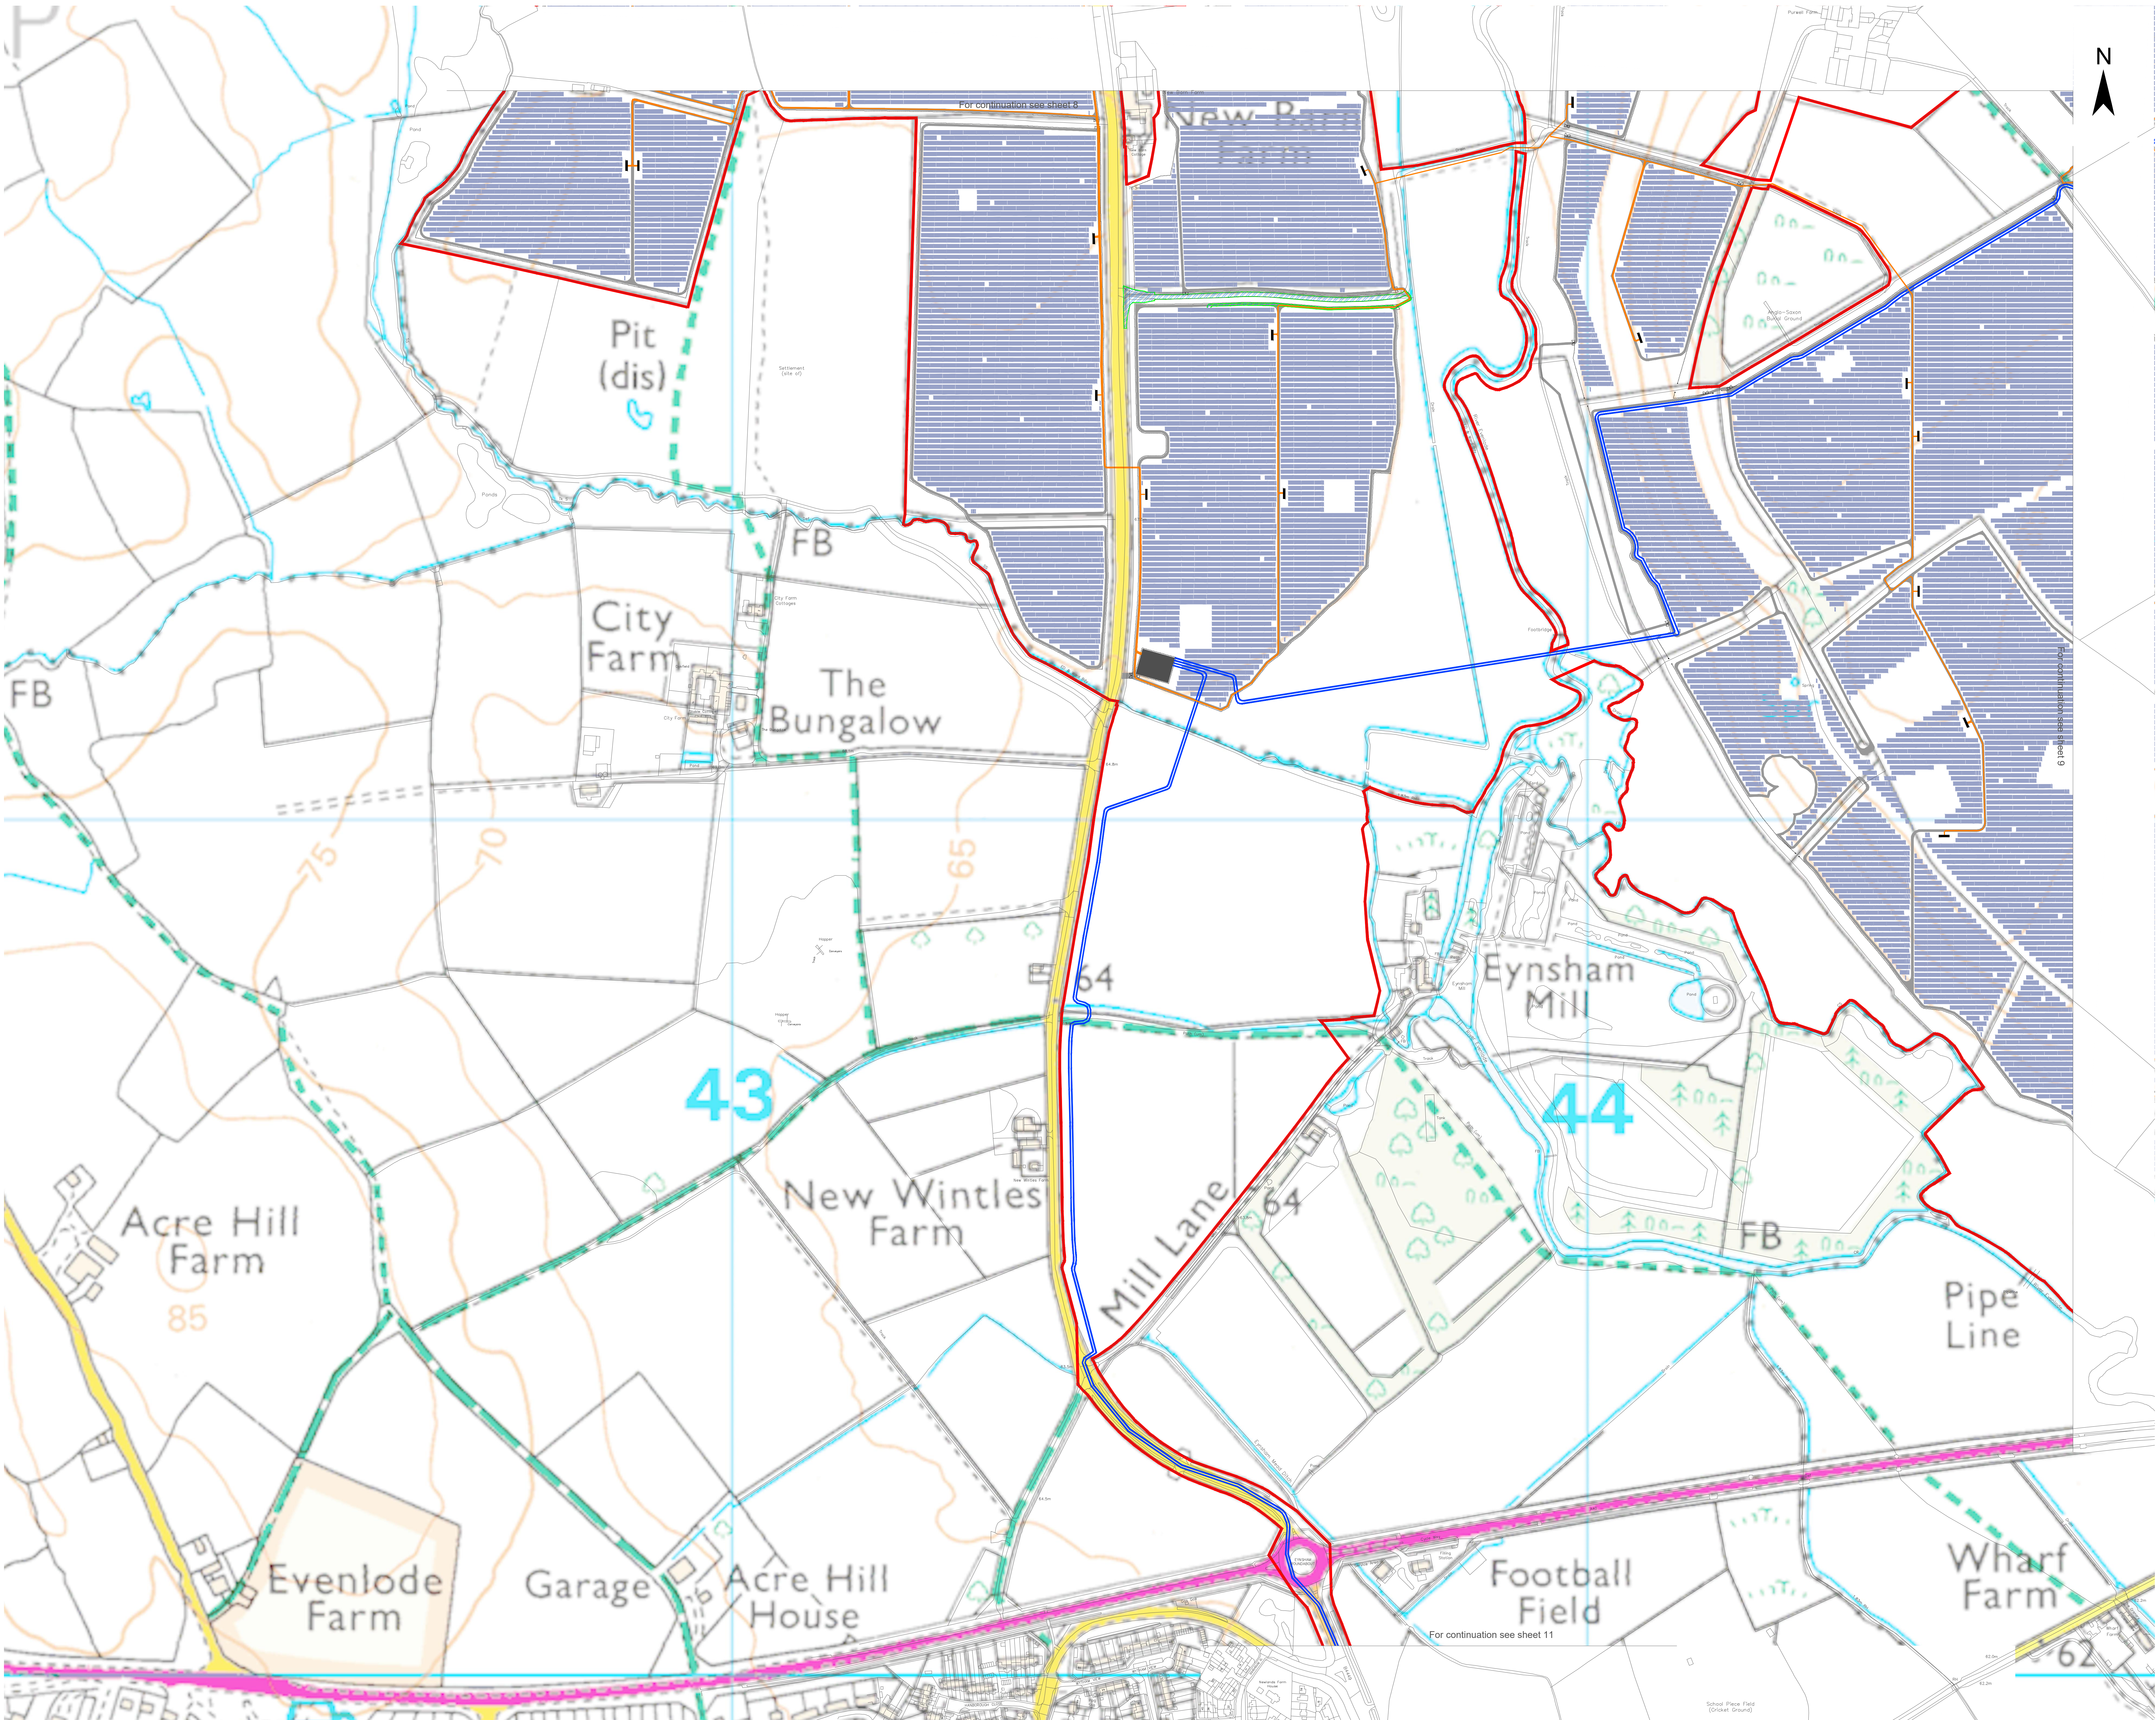

Legend

Order Limits

Proposed Infrastructure and Land Use Elements *

Maintenance Road

Permanent Vehicular Access Point

Solar Panels

Project Substation

PCS

Indicative 33kV Cable Route

Indicative 275kV Cable Route

Fence

Access Gate

1

2

3

4

5

6

7

8

9

10

11

12

13

The location of the proposed infrastructure and land use elements are shown indicatively only.

3: Dead Line 7

2: Change Request 2

1: s51 Response

A: DCO Submission

Project	Botley West Solar Farm	Status	Final			
Id.	Changes	Date	Name	Edit	Date	Name
3	Revised	10.11.2025	K. Lueken	Check	10.11.2025	K. Lueken
2	Revised	12.09.2025	K. Lueken			
1	Revised	31.01.2025	V. Guskova	Drawing No	EN010147/APP/7.3.2 Rev.3	
A	Created	20.01.2025	V. Guskova			

APFP Regulation: 5(2)(j)

Scale: 1 : 2500 at A0

Title


Operational Development Areas Plan

Sheet 10 of 13

0 100 200 Meters

PHOTOVOLT DEVELOPMENT PARTNERS

Photovolt Development Partners GmbH
Kurfürstendamm 52
10707 Berlin, Germany

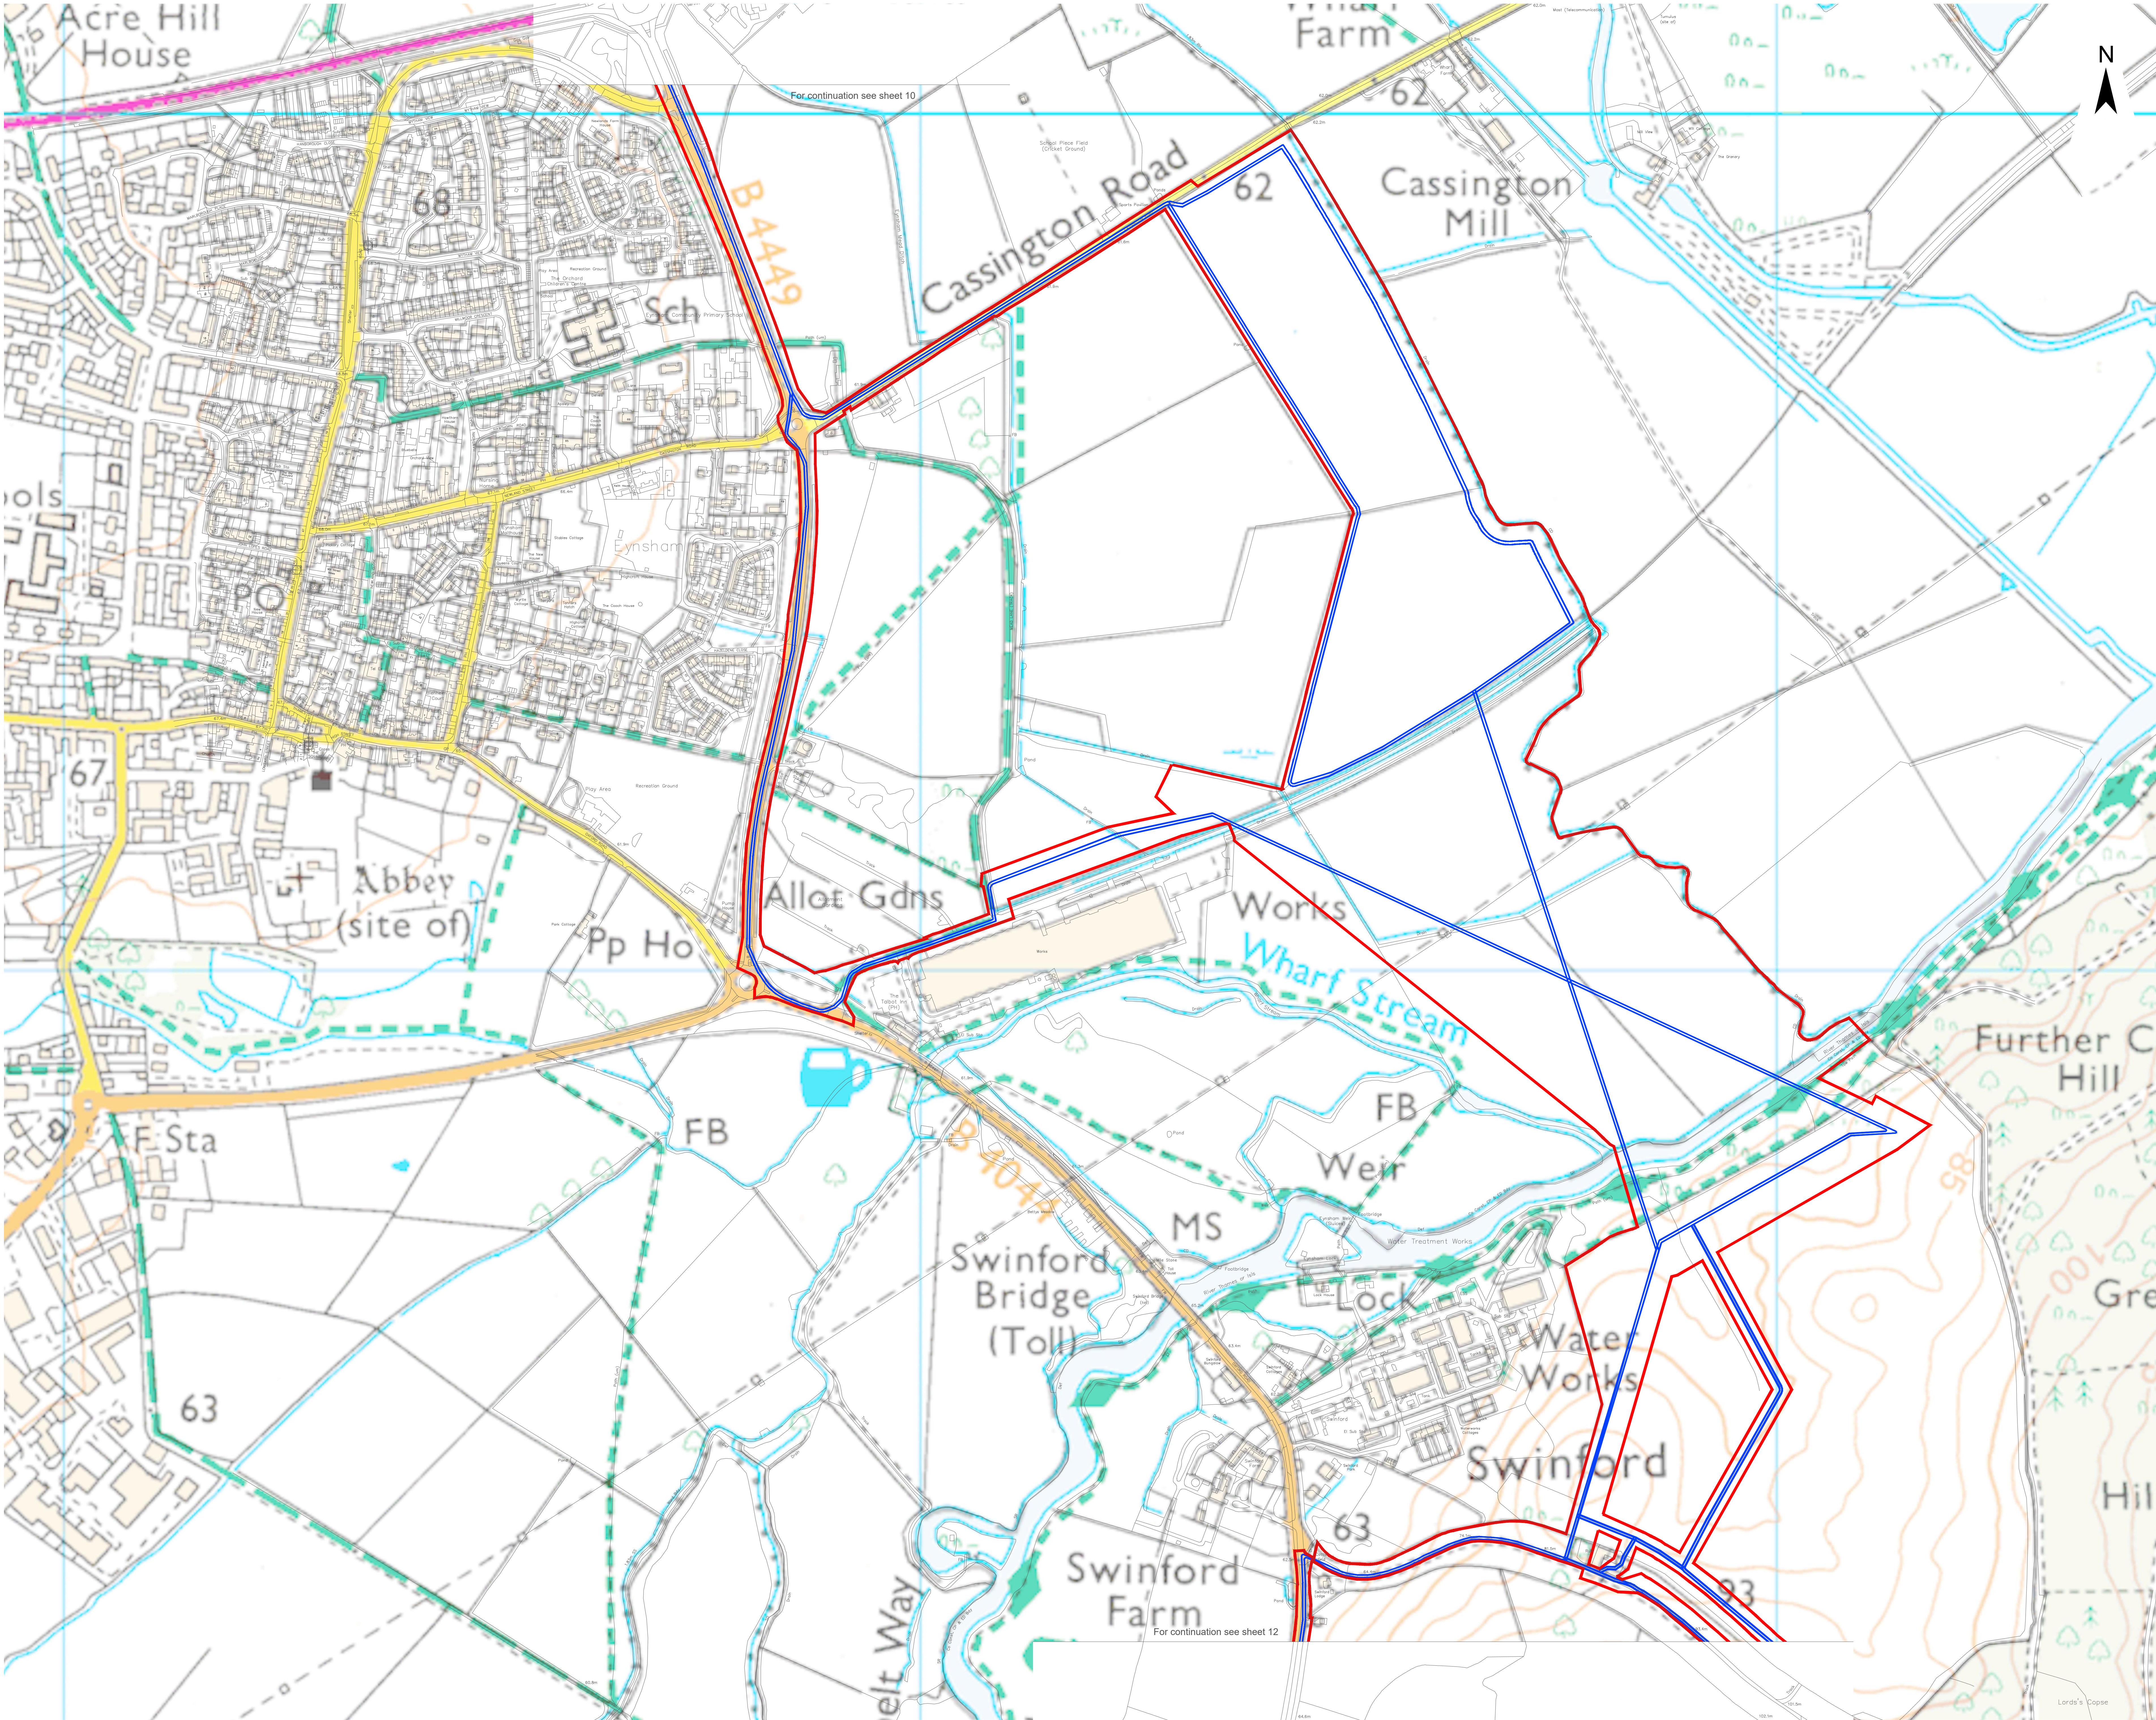

Legend

Order Limits

Proposed Infrastructure and Land Use Elements *

Indicative 275kV Cable Route

* The location of the proposed infrastructure and land use elements are shown indicatively only.

3: Dead Line 7

2: Change Request 2

1: s51 Response

A: DCO Submission

Project			Status			
Botley West Solar Farm			Final			
Id.	Changes	Date	Name	Edit	Date	Name
3	Revised	10.11.2025	K. Lueken	Check	10.11.2025	K. Lueken
2	Revised	12.09.2025	K. Lueken			H.Trabelsi
1	Revised	31.01.2025	V. Guskova	Drawing No	EN010147/APP/7.3.2 Rev.3	
A	Created	20.01.2025	V. Guskova			

APFP Regulation: 5(2)(j)

Scale: 1 : 2500 at A0

Title

Operational Development Areas Plan


Sheet 11 of 13

0 100 200

Meters

Photovoltaic Development Partners GmbH
Kurfürstendamm 52
10707 Berlin, Germany

© Crown copyright. All rights reserved. 2021 License number: 100031873

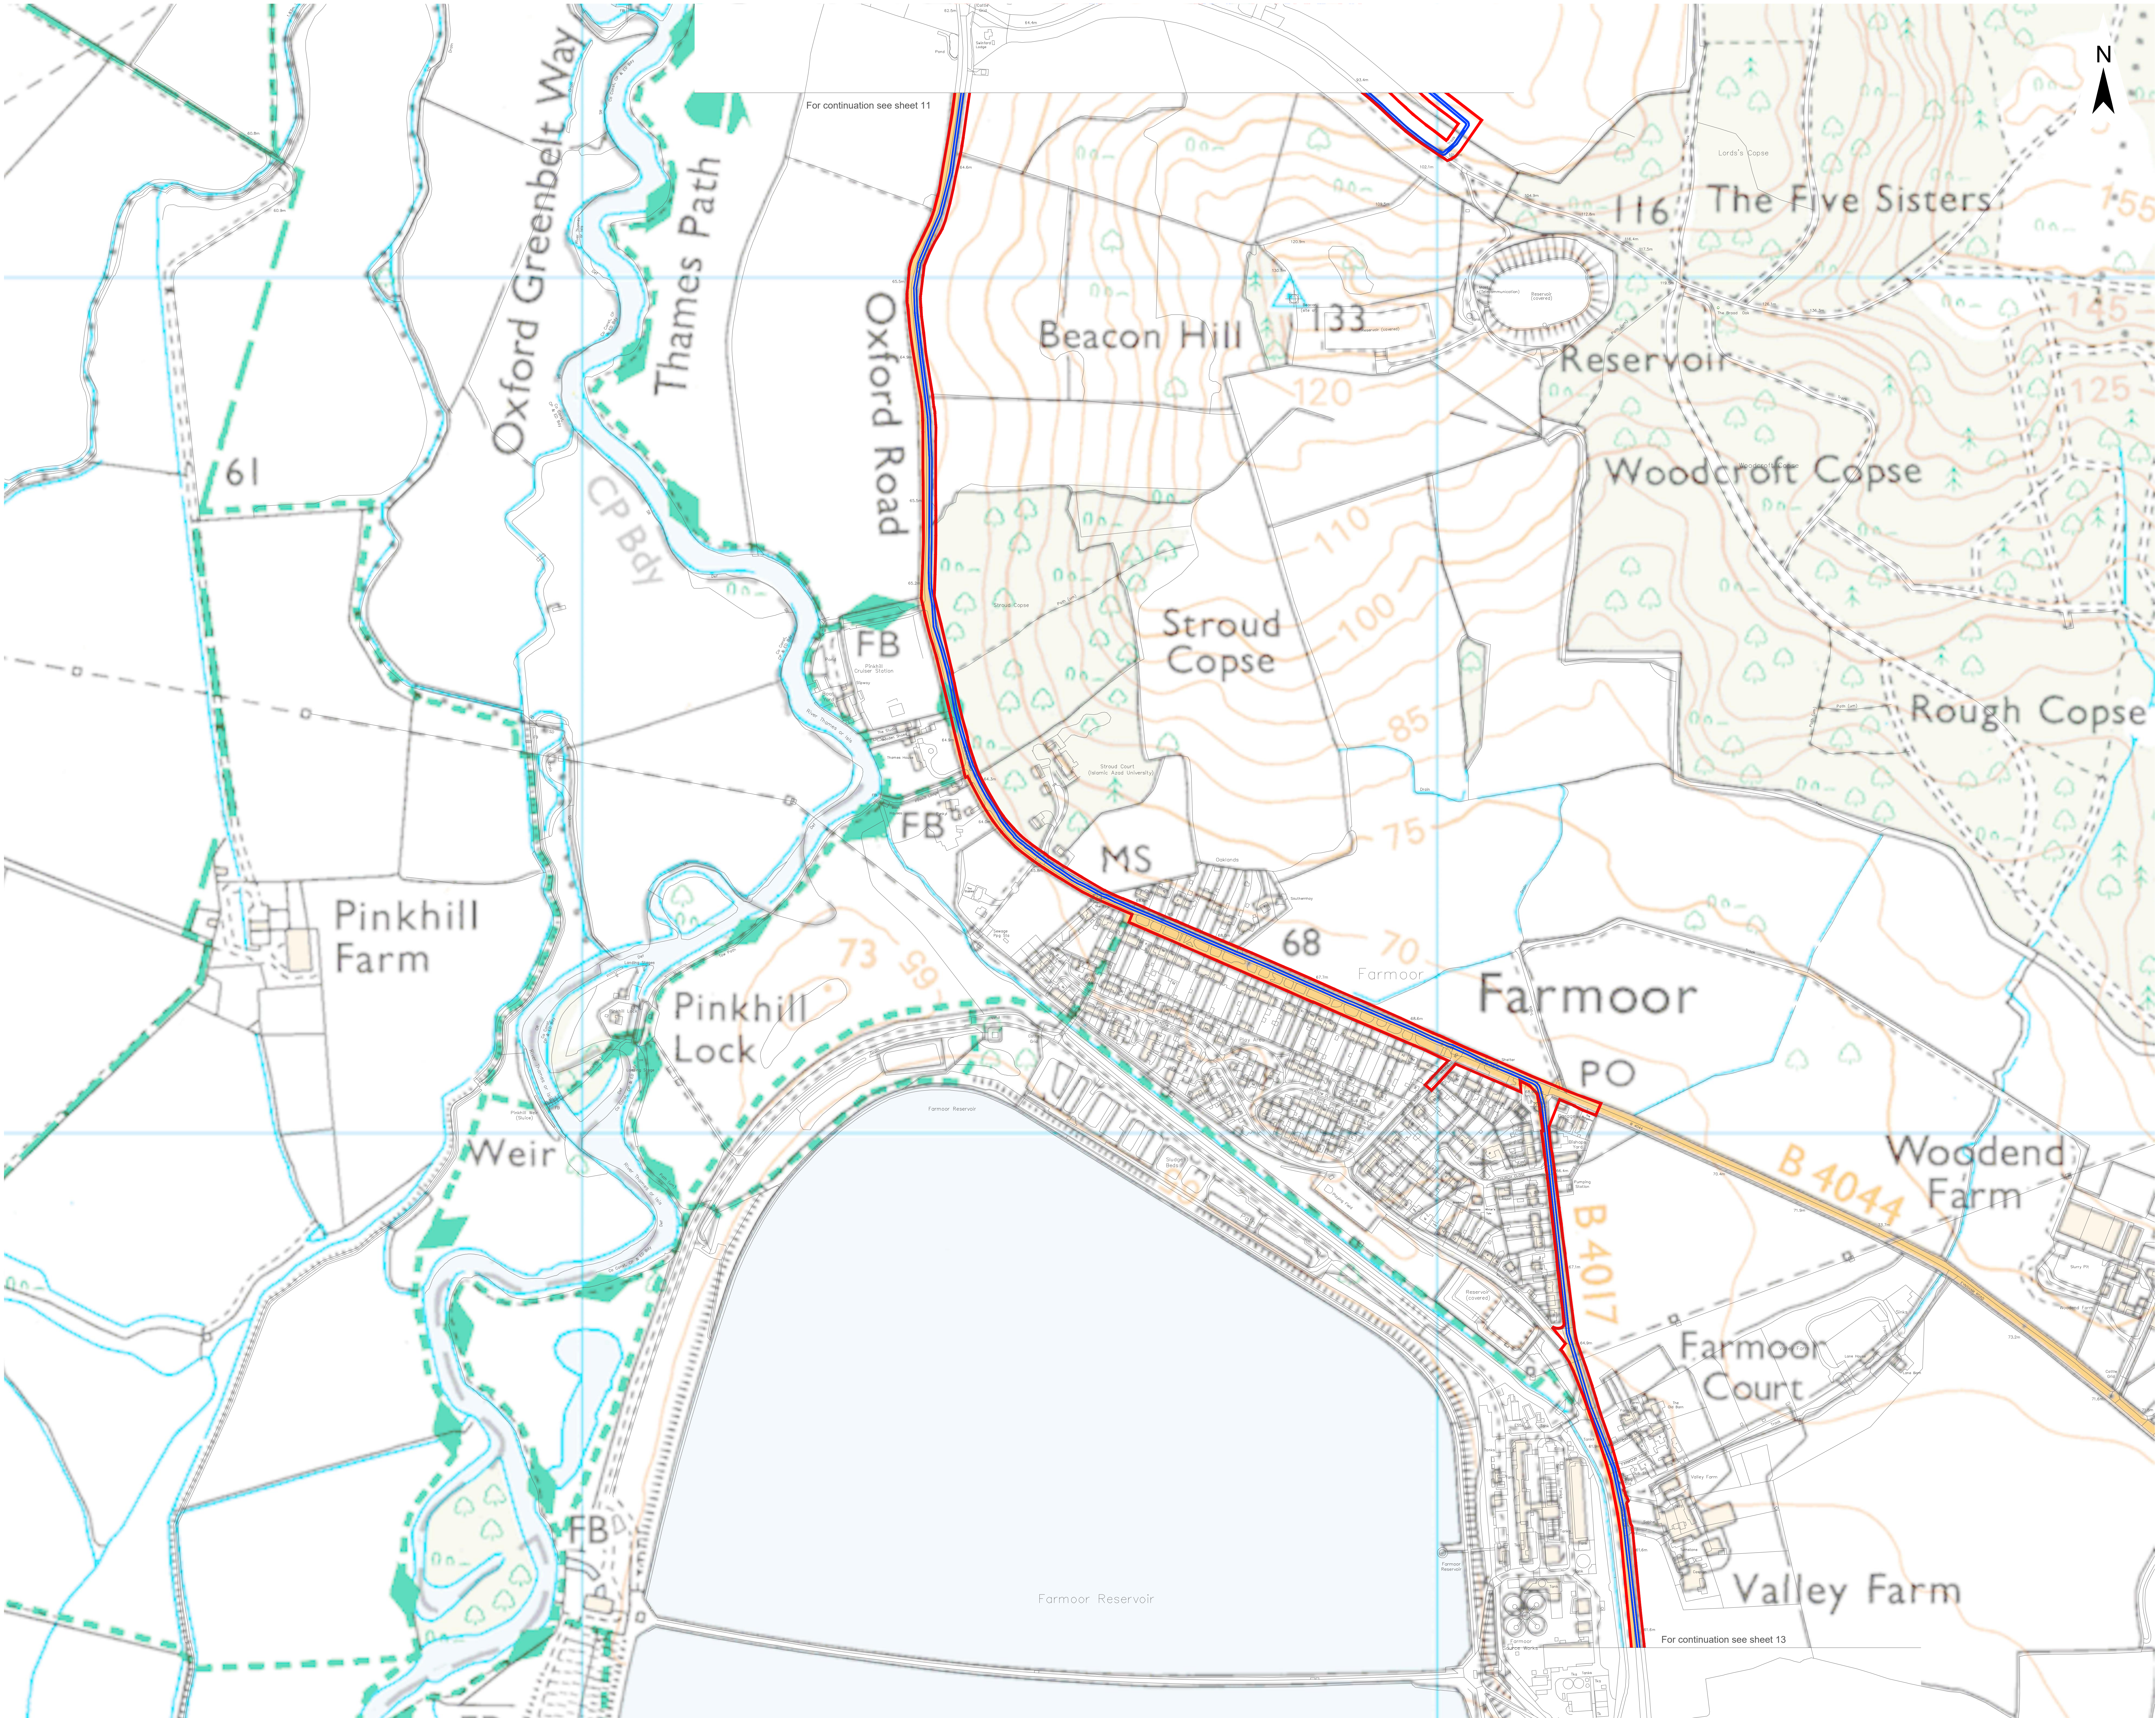

Legend

Order Limits

Proposed Infrastructure and Land Use Elements *

Indicative 275kV Cable Route

* The location of the proposed infrastructure and land use elements are shown indicatively only.

3: Dead Line 7
2: Change Request 2
1: s51 Response
A: DCO Submission

Project		Status	
Botley West Solar Farm		Final	

Id.	Changes	Date	Name	Edit	Date	Name
3	Revised	10.11.2025	K. Lueken	Check	10.11.2025	K. Lueken
2	Revised	12.09.2025	K. Lueken			
1	Revised	31.01.2025	V. Guskova	Drawing No	EN010147/APP/7.3.2 Rev.3	
A	Created	20.01.2025	V. Guskova			


APFP Regulation: 5(2)(j)

Scale: 1 : 2500 at A0

Title: Operational Development Areas Plan
Sheet 12 of 13

0 100 200 Meters

Photovoltaik Development Partners GmbH
Kurfürstendamm 52
10707 Berlin, Germany

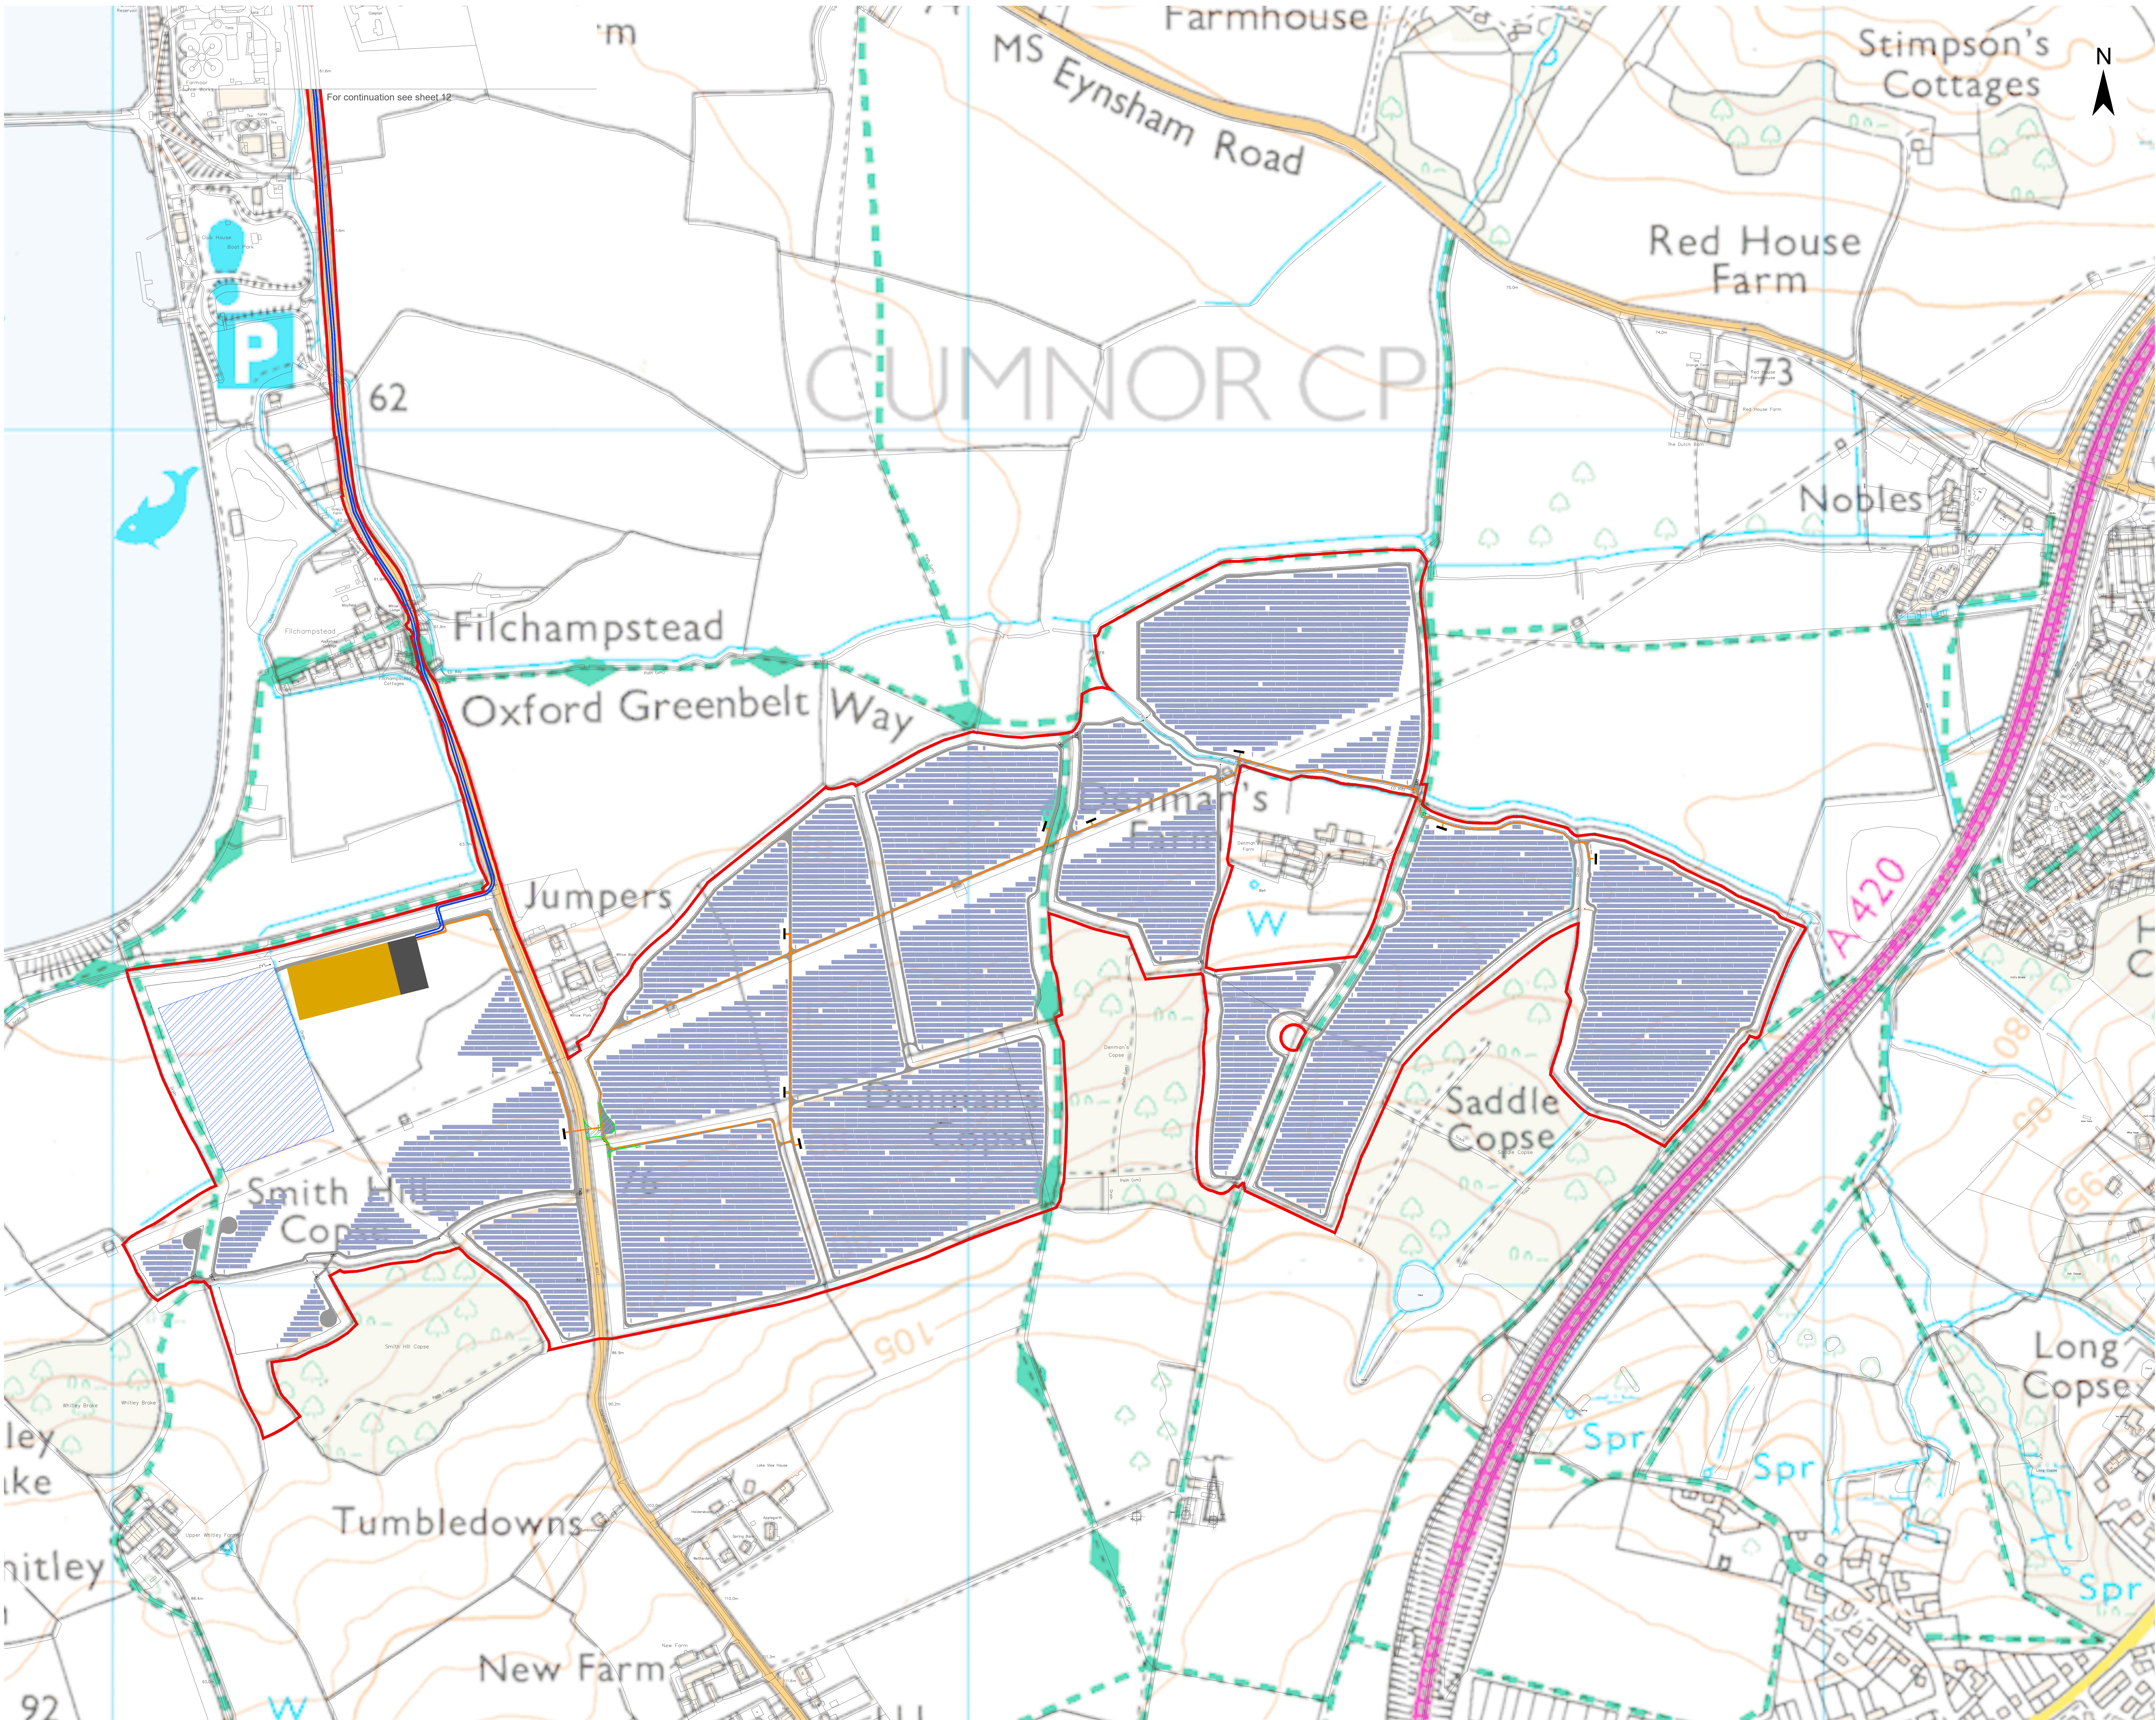

Legend

Order Limits

Proposed Infrastructure and Land Use Elements *

Maintenance Road

Permanent Vehicular Access Point

Solar Panels

Project Main Substation

Indicative Location of NG Substation

Project Substation


PCS

Indicative 33kV Cable Route

Indicative 275kV Cable Route

Fence

Access Gate

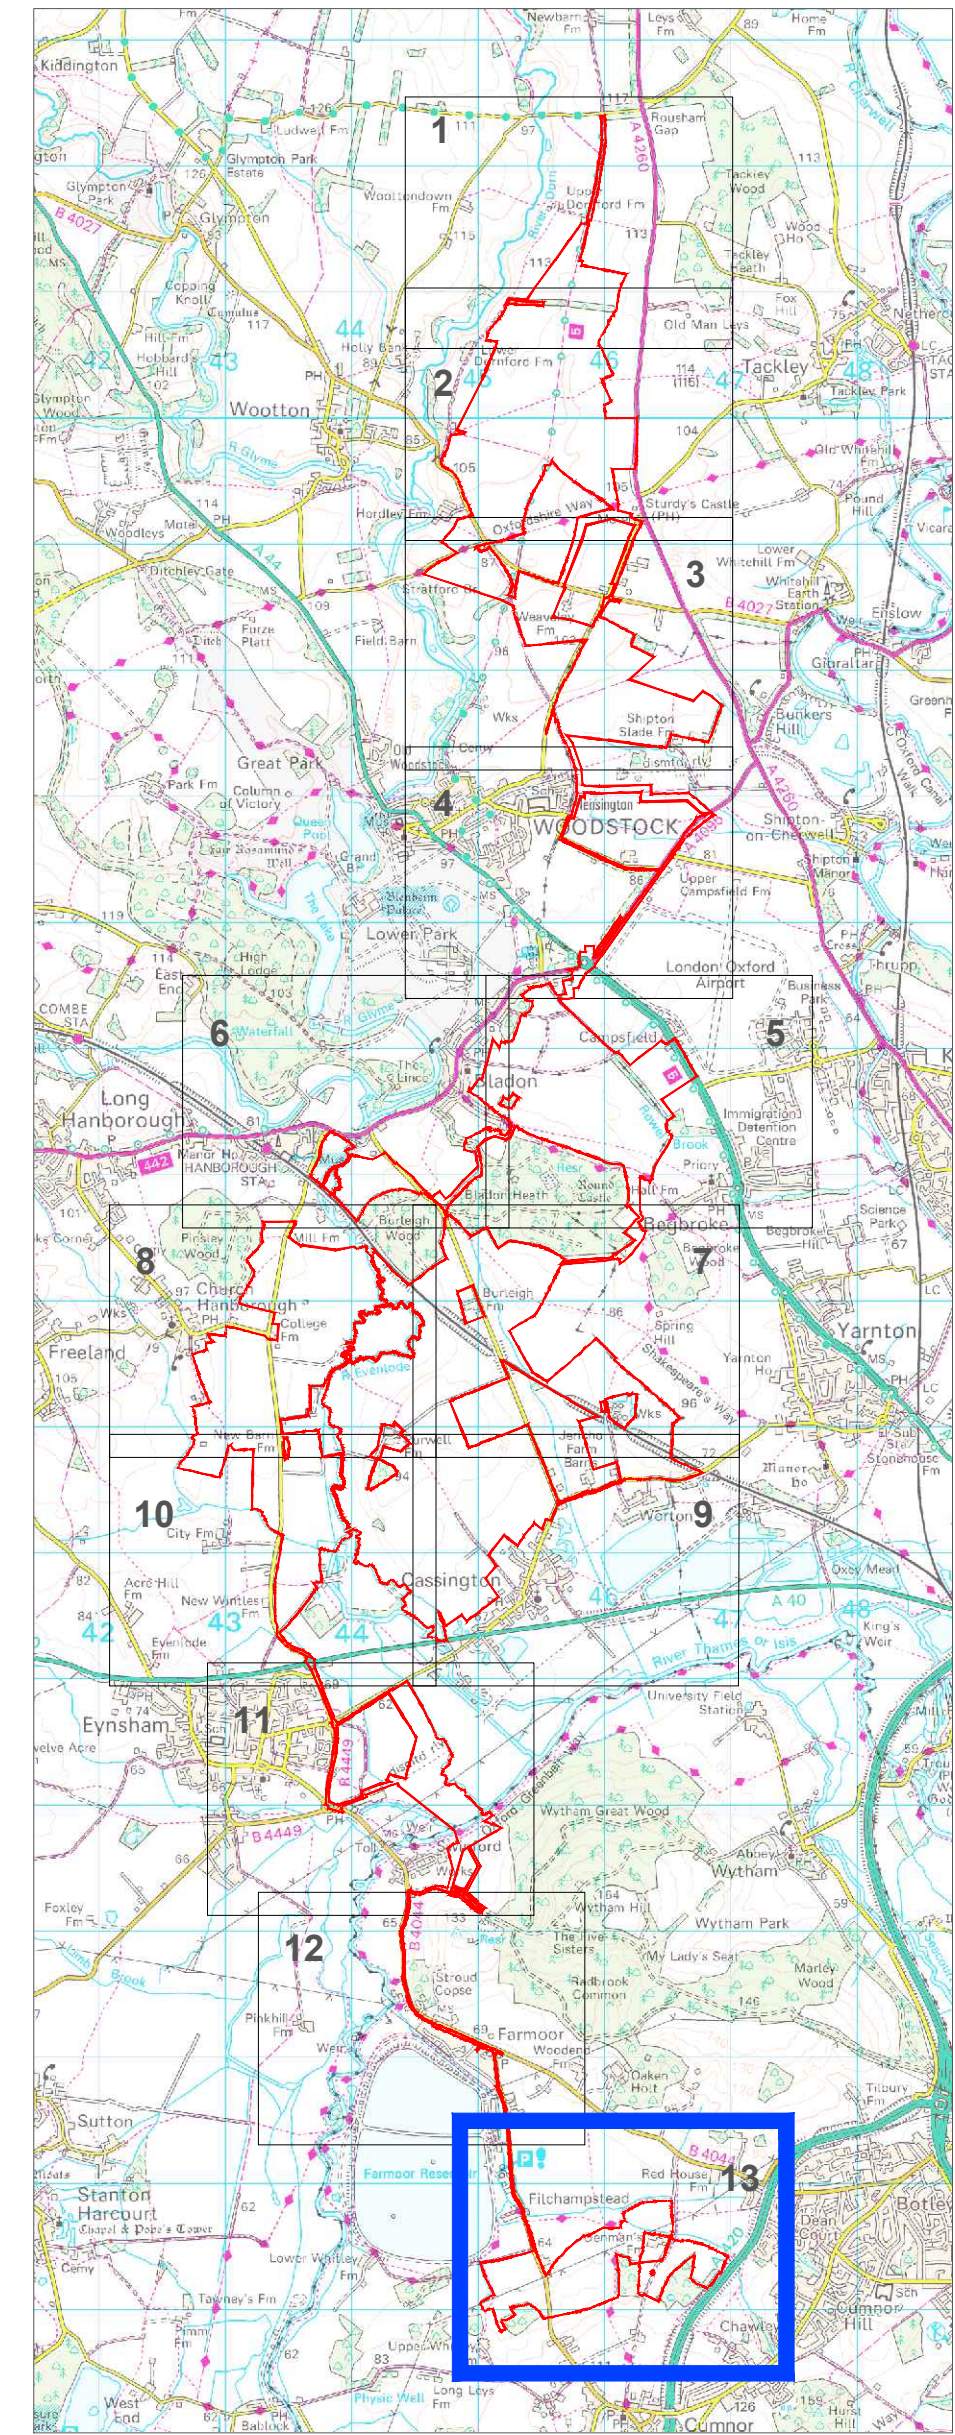

* The location of the proposed infrastructure and land use elements are shown indicatively only.

3: Dead Line 7					
2: Change Request 2					
1: s51 Response					
A: DCO Submission					
Project			Status		
Botley West Solar Farm			Final		
Id. Changes			Date		
Date			Name		
			Edit		
			Check		
3	Revised	10.11.2025	K. Lueken	10.11.2025	K. Lueken
2	Revised	12.09.2025	K. Lueken	10.11.2025	H.Trabelsi
1	Revised	31.01.2025	V.Guskova	Drawing No	EN010147/APP/7.3.2 Rev.3
A	Created	20.01.2025	V.Guskova		

APFP Regulation: 5(2)(j)

Scale: 1 : 2500 at A0

Title

Operational Development Areas Plan

Sheet 13 of 13

0 100 200 Meters