


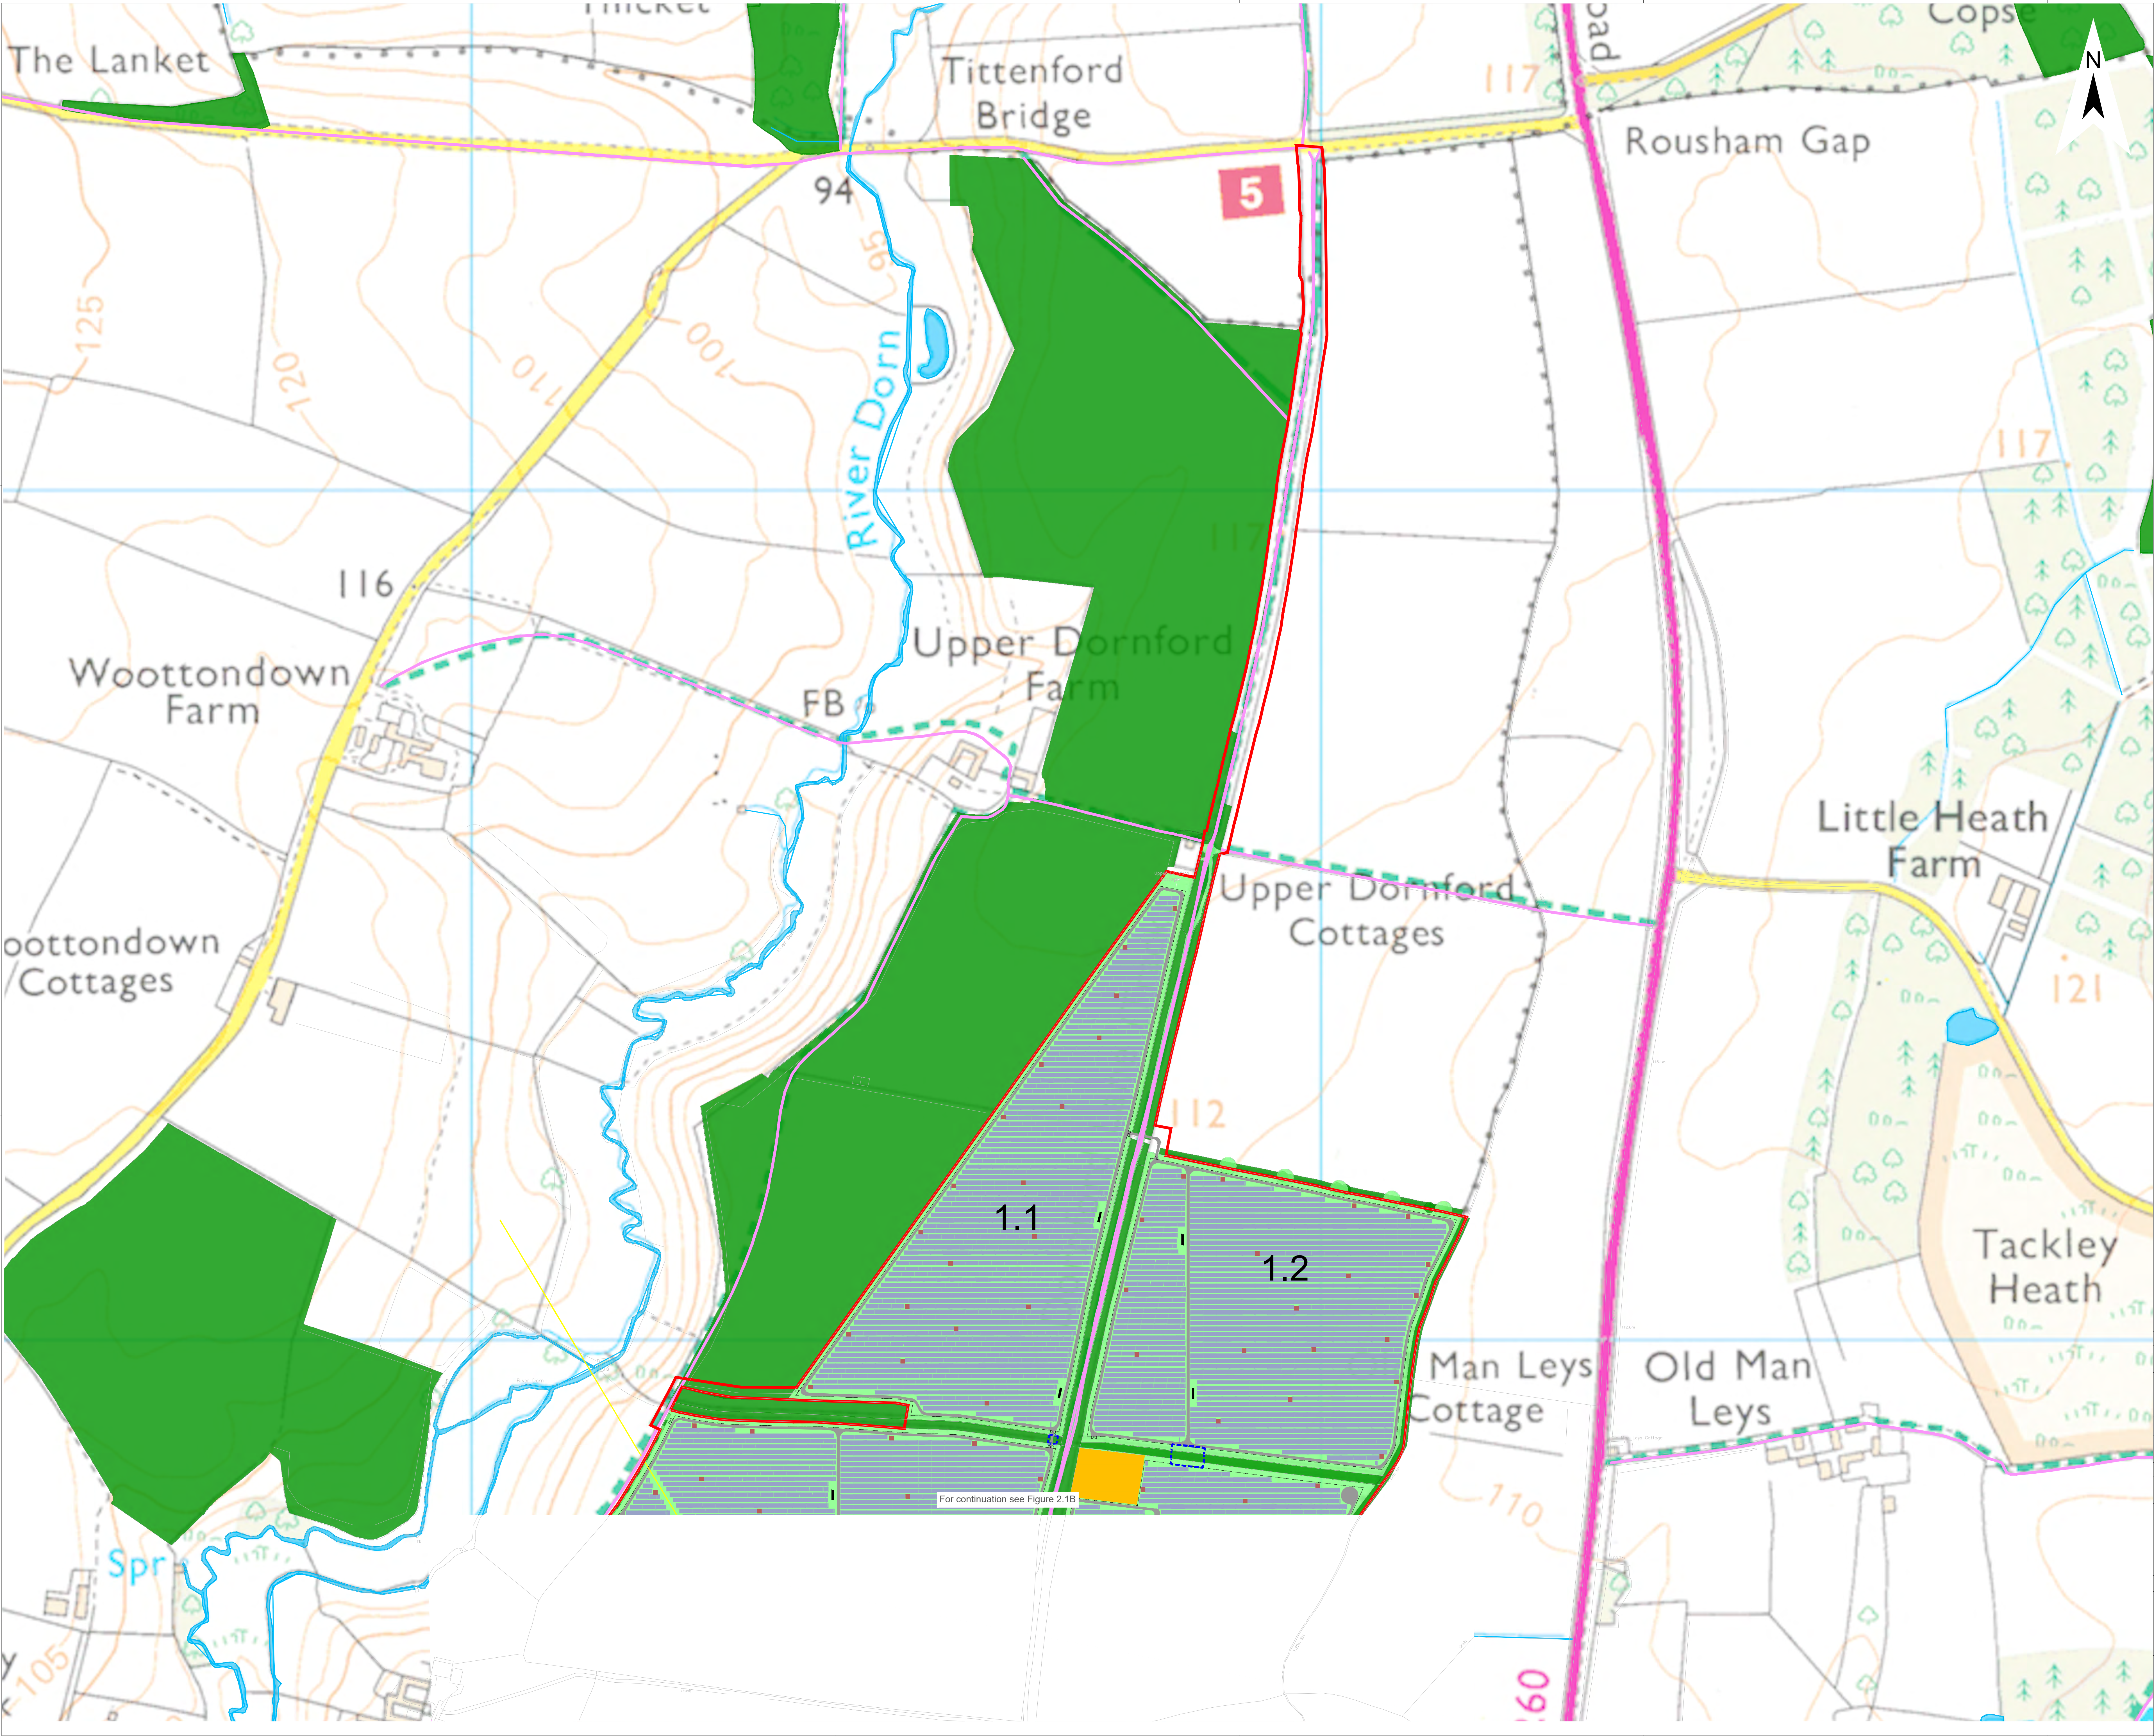


- Legend
- Site Location and Order Limits
  - Existing Landscape Elements and Other Features
  - Landscape Features\*
  - Watercourse
  - Areas of Archeological Interest
  - Existing Infrastructure and Other Features
  - Transmission Line
  - Public Highway
  - Public Access\*\*
  - Proposed Landscape and Other Features
  - New Planting / Areas for Enhancement\*\*\*
  - Skylark Plot
  - Proposed Infrastructure and Land Use Features
  - Fence
  - Indicative Maintenance Roads
  - Solar Panels and Conservation Grazing Areas
  - Indicative 33kV Crossing Route
  - PCS Units

\* Landscape Features including: Ancient Woodland, Mature Woodland / Scrub, Hedgerow, Existing Tree, Veteran Tree, Group of Trees and Young Woodland

\*\* Public Access including: Public Rights of Way, Footbridge and Permissive Path

\*\*\* New Planting / Areas of Enhancement including: Grassland, Improved Grassland, New and Reinforced Hedgerow, Bat Corridor, New Woodland and other Tree Planting


|                        |         |            |                        |       |            |
|------------------------|---------|------------|------------------------|-------|------------|
| 3: Dead Line 7         |         |            |                        |       |            |
| 2: Change Request 2    |         |            |                        |       |            |
| 1: s51 Response        |         |            |                        |       |            |
| A: DCO Submission      |         |            |                        |       |            |
| Project                |         |            | Status                 |       |            |
| Botley West Solar Farm |         |            | Illustrative           |       |            |
| Id.                    | Changes | Date       | Name                   | Edit  | Date       |
| 3                      | Revised | 10.11.2025 | V.Guskova              | Check | 10.11.2025 |
| 2                      | Revised | 12.09.2025 | V.Guskova              |       |            |
| 1                      | Revised | 31.01.2025 | V.Guskova              |       |            |
| A                      | Created | 31.10.2024 | K. Lueken              |       |            |
| Drawing No             |         |            | EN010147/APP/8.2 Rev.3 |       |            |

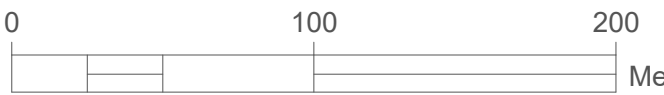

Scale: 1:2500 at A0

Title  
Illustrative Masterplan  
Figure 2.1A  
Northern Site Area 1 of 3




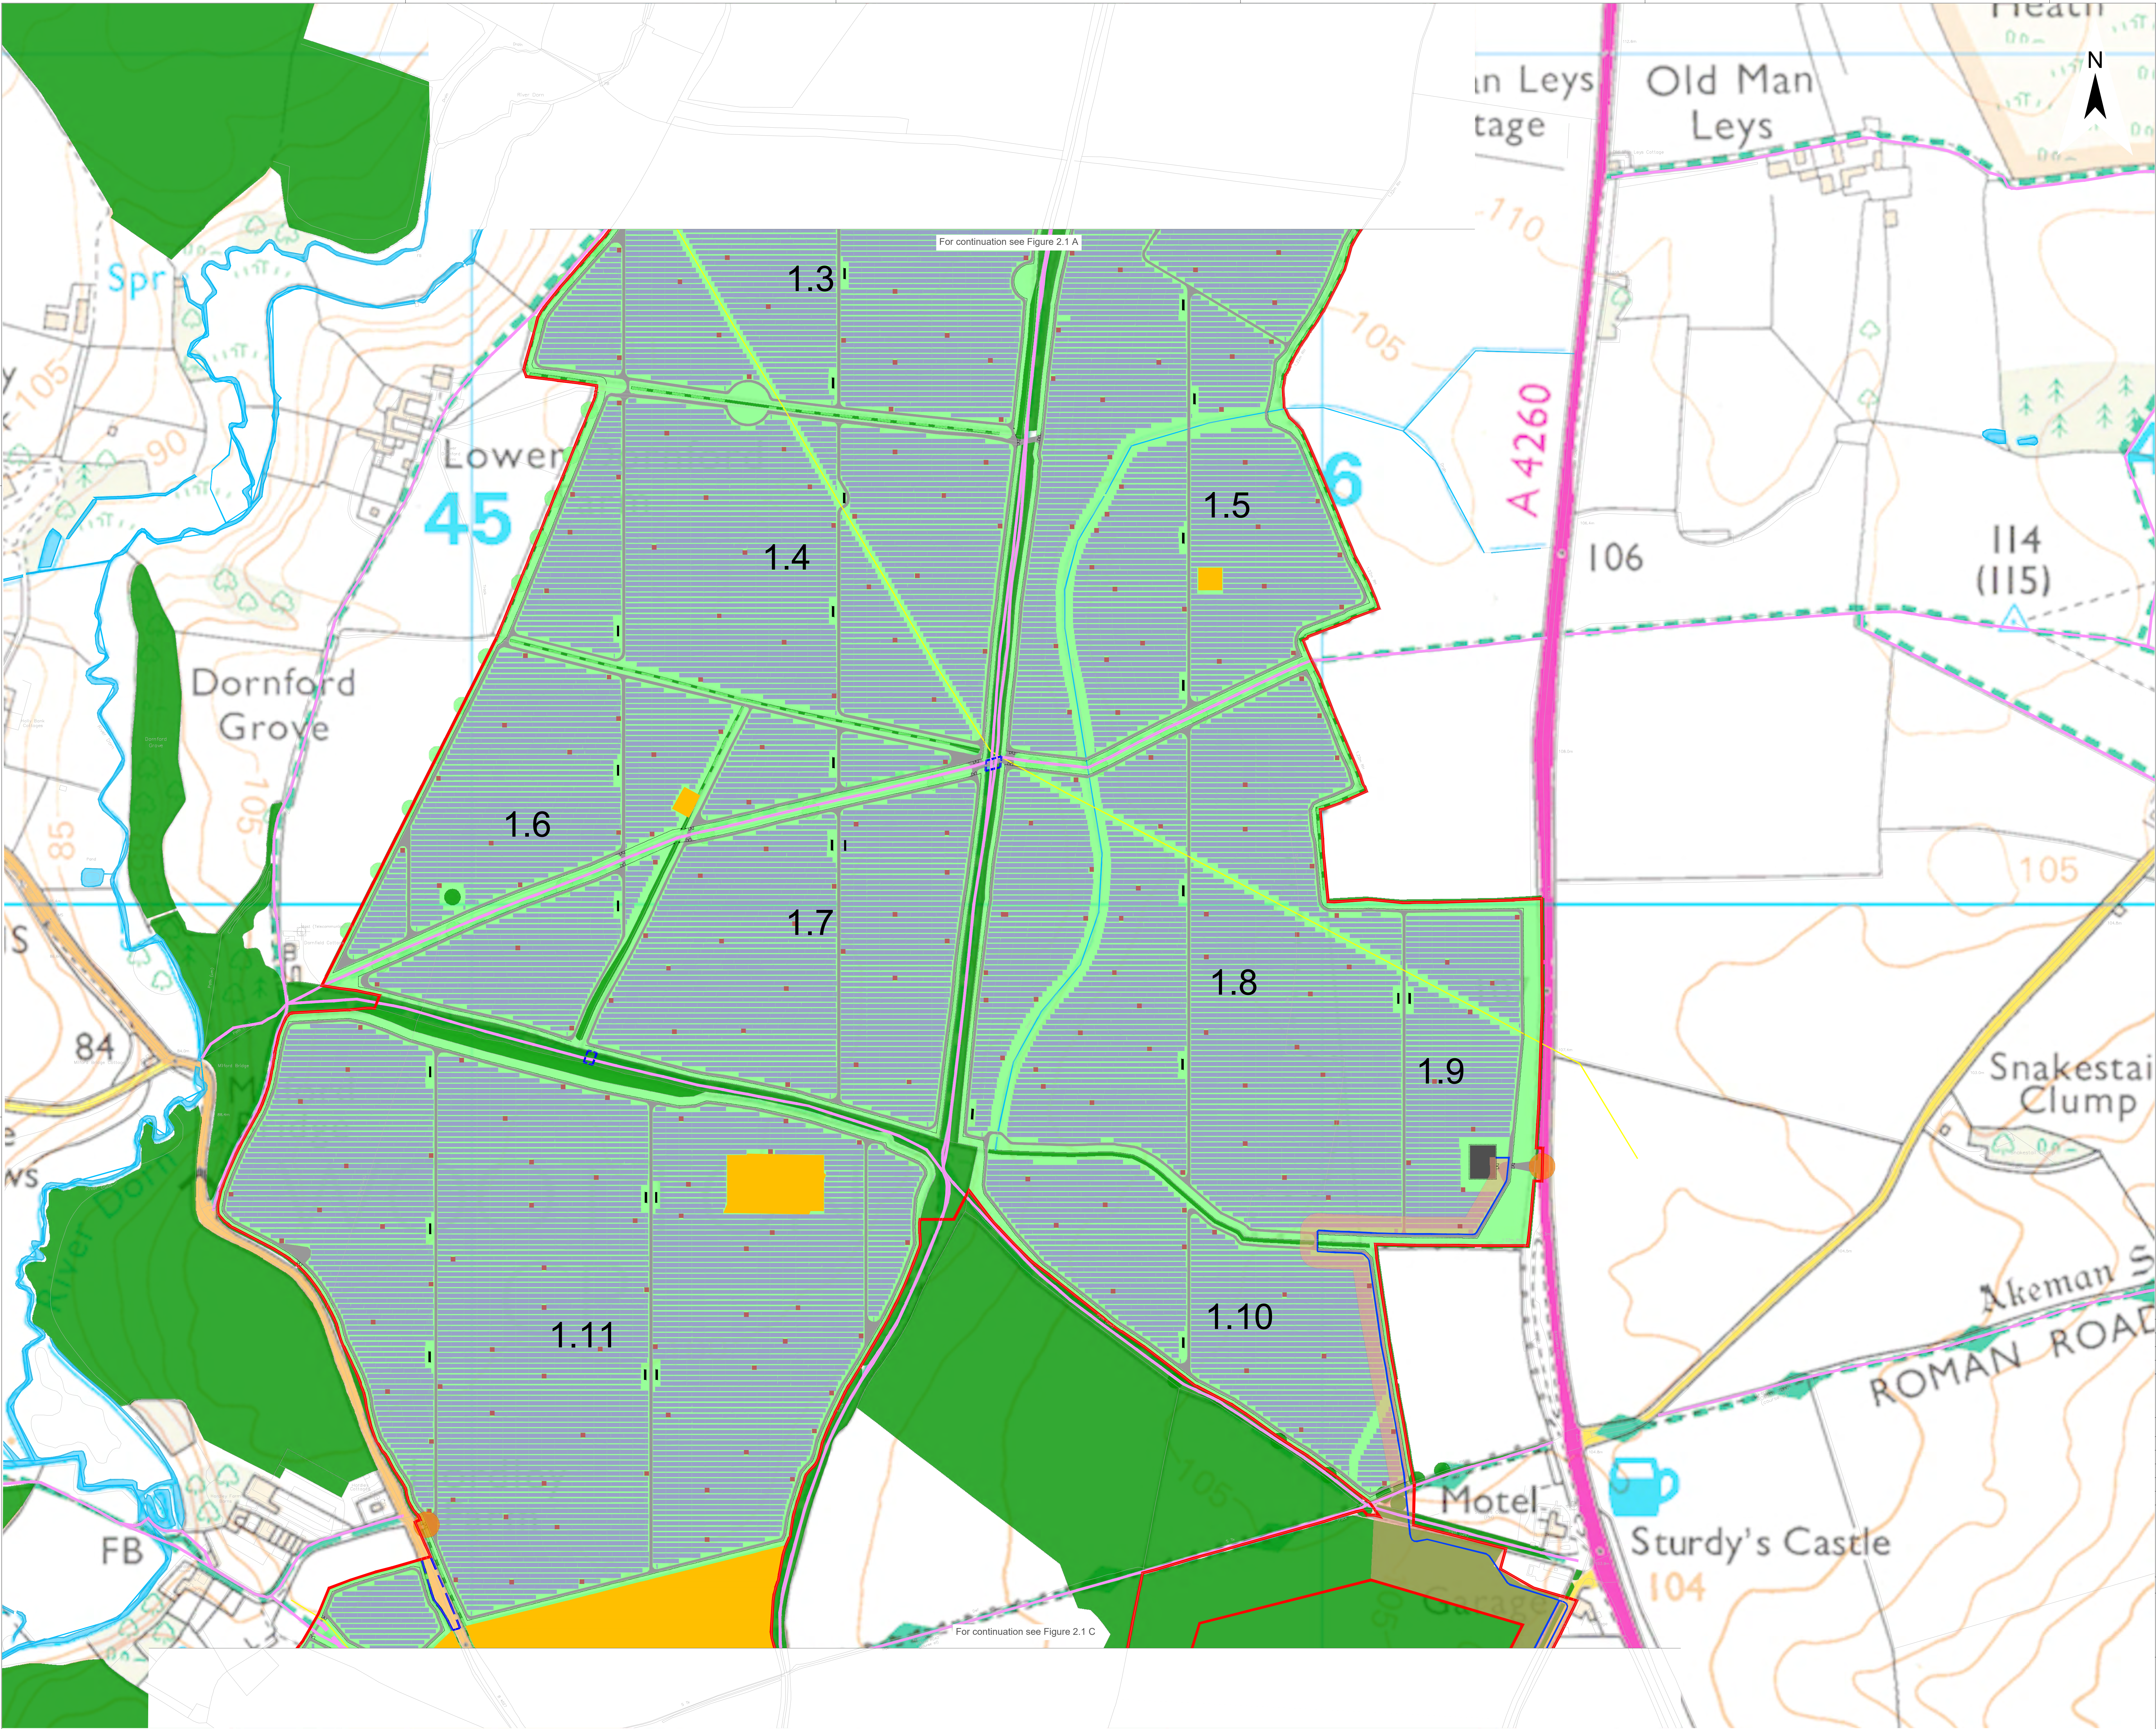

- Legend
- Site Location and Order Limits
  - Existing Landscape Elements and Other Features
  - Landscape Features \*
  - Watercourse
  - Areas of Archeological Interest
  - Existing Infrastructure and Other Features
  - Transmission Line
  - Public Highway
  - Public Access \*\*
  - Proposed Landscape and Other Features
  - New Planting / Areas for Enhancement \*\*\*
  - Skylark Plot
  - Proposed Infrastructure and Land Use Features
  - New Public Access \*\*\*\*
  - Fence
  - Indicative Maintenance Roads
  - Indicative Vehicular Access
  - Solar Panels and Conservation Grazing Areas
  - Indicative 33kV Crossing Route
  - Indicative 275kV Cable Route
  - 275kV Cable Corridor
  - PCS Units
  - Project Substation

\* Landscape Features including: Ancient Woodland, Mature Woodland / Scrub, Hedgerow, Existing Tree, Veteran Tree, Group of Trees and Young Woodland  
\*\* Public Access including: Public Rights of Way, Footbridge and Permissive Path  
\*\*\* New Planting / Areas of Enhancement including: Grassland, Improved Grassland, New and Reinforced Hedgerow, Bat Corridor, New Woodland and other Tree Planting  
\*\*\*\* New Public Access including: Cycle Path and Permissive Path


|                        |         |            |              |                        |
|------------------------|---------|------------|--------------|------------------------|
| 3: Dead Line 7         |         |            |              |                        |
| 2: Change Request 2    |         |            |              |                        |
| 1: s51 Response        |         |            |              |                        |
| A: DCO Submission      |         |            |              |                        |
| Project                |         |            | Status       |                        |
| Botley West Solar Farm |         |            | Illustrative |                        |
| Id.                    | Changes | Date       | Name         |                        |
|                        |         |            |              | Date                   |
|                        |         |            |              | Name                   |
| 3                      | Revised | 10.11.2025 | V.Guskova    | Edit                   |
|                        |         |            |              | 10.11.2025             |
|                        |         |            |              | V.Guskova              |
| 2                      | Revised | 12.09.2025 | V.Guskova    | Check                  |
|                        |         |            |              | 10.11.2025             |
|                        |         |            |              | H.Trabelsi             |
| 1                      | Revised | 31.01.2025 | V.Guskova    | Drawing No             |
|                        |         |            |              | EN010147/APP/8.2 Rev.3 |
| A                      | Created | 31.10.2024 | K. Lueken    |                        |

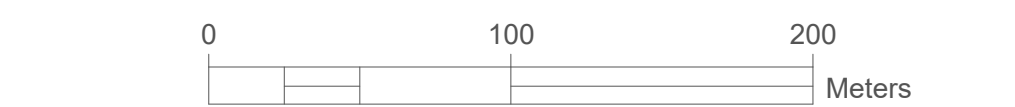

Scale: 1:2500 at A0

Title  
Illustrative Masterplan  
Figure 2.1B  
Northern Site Area 2 of 3



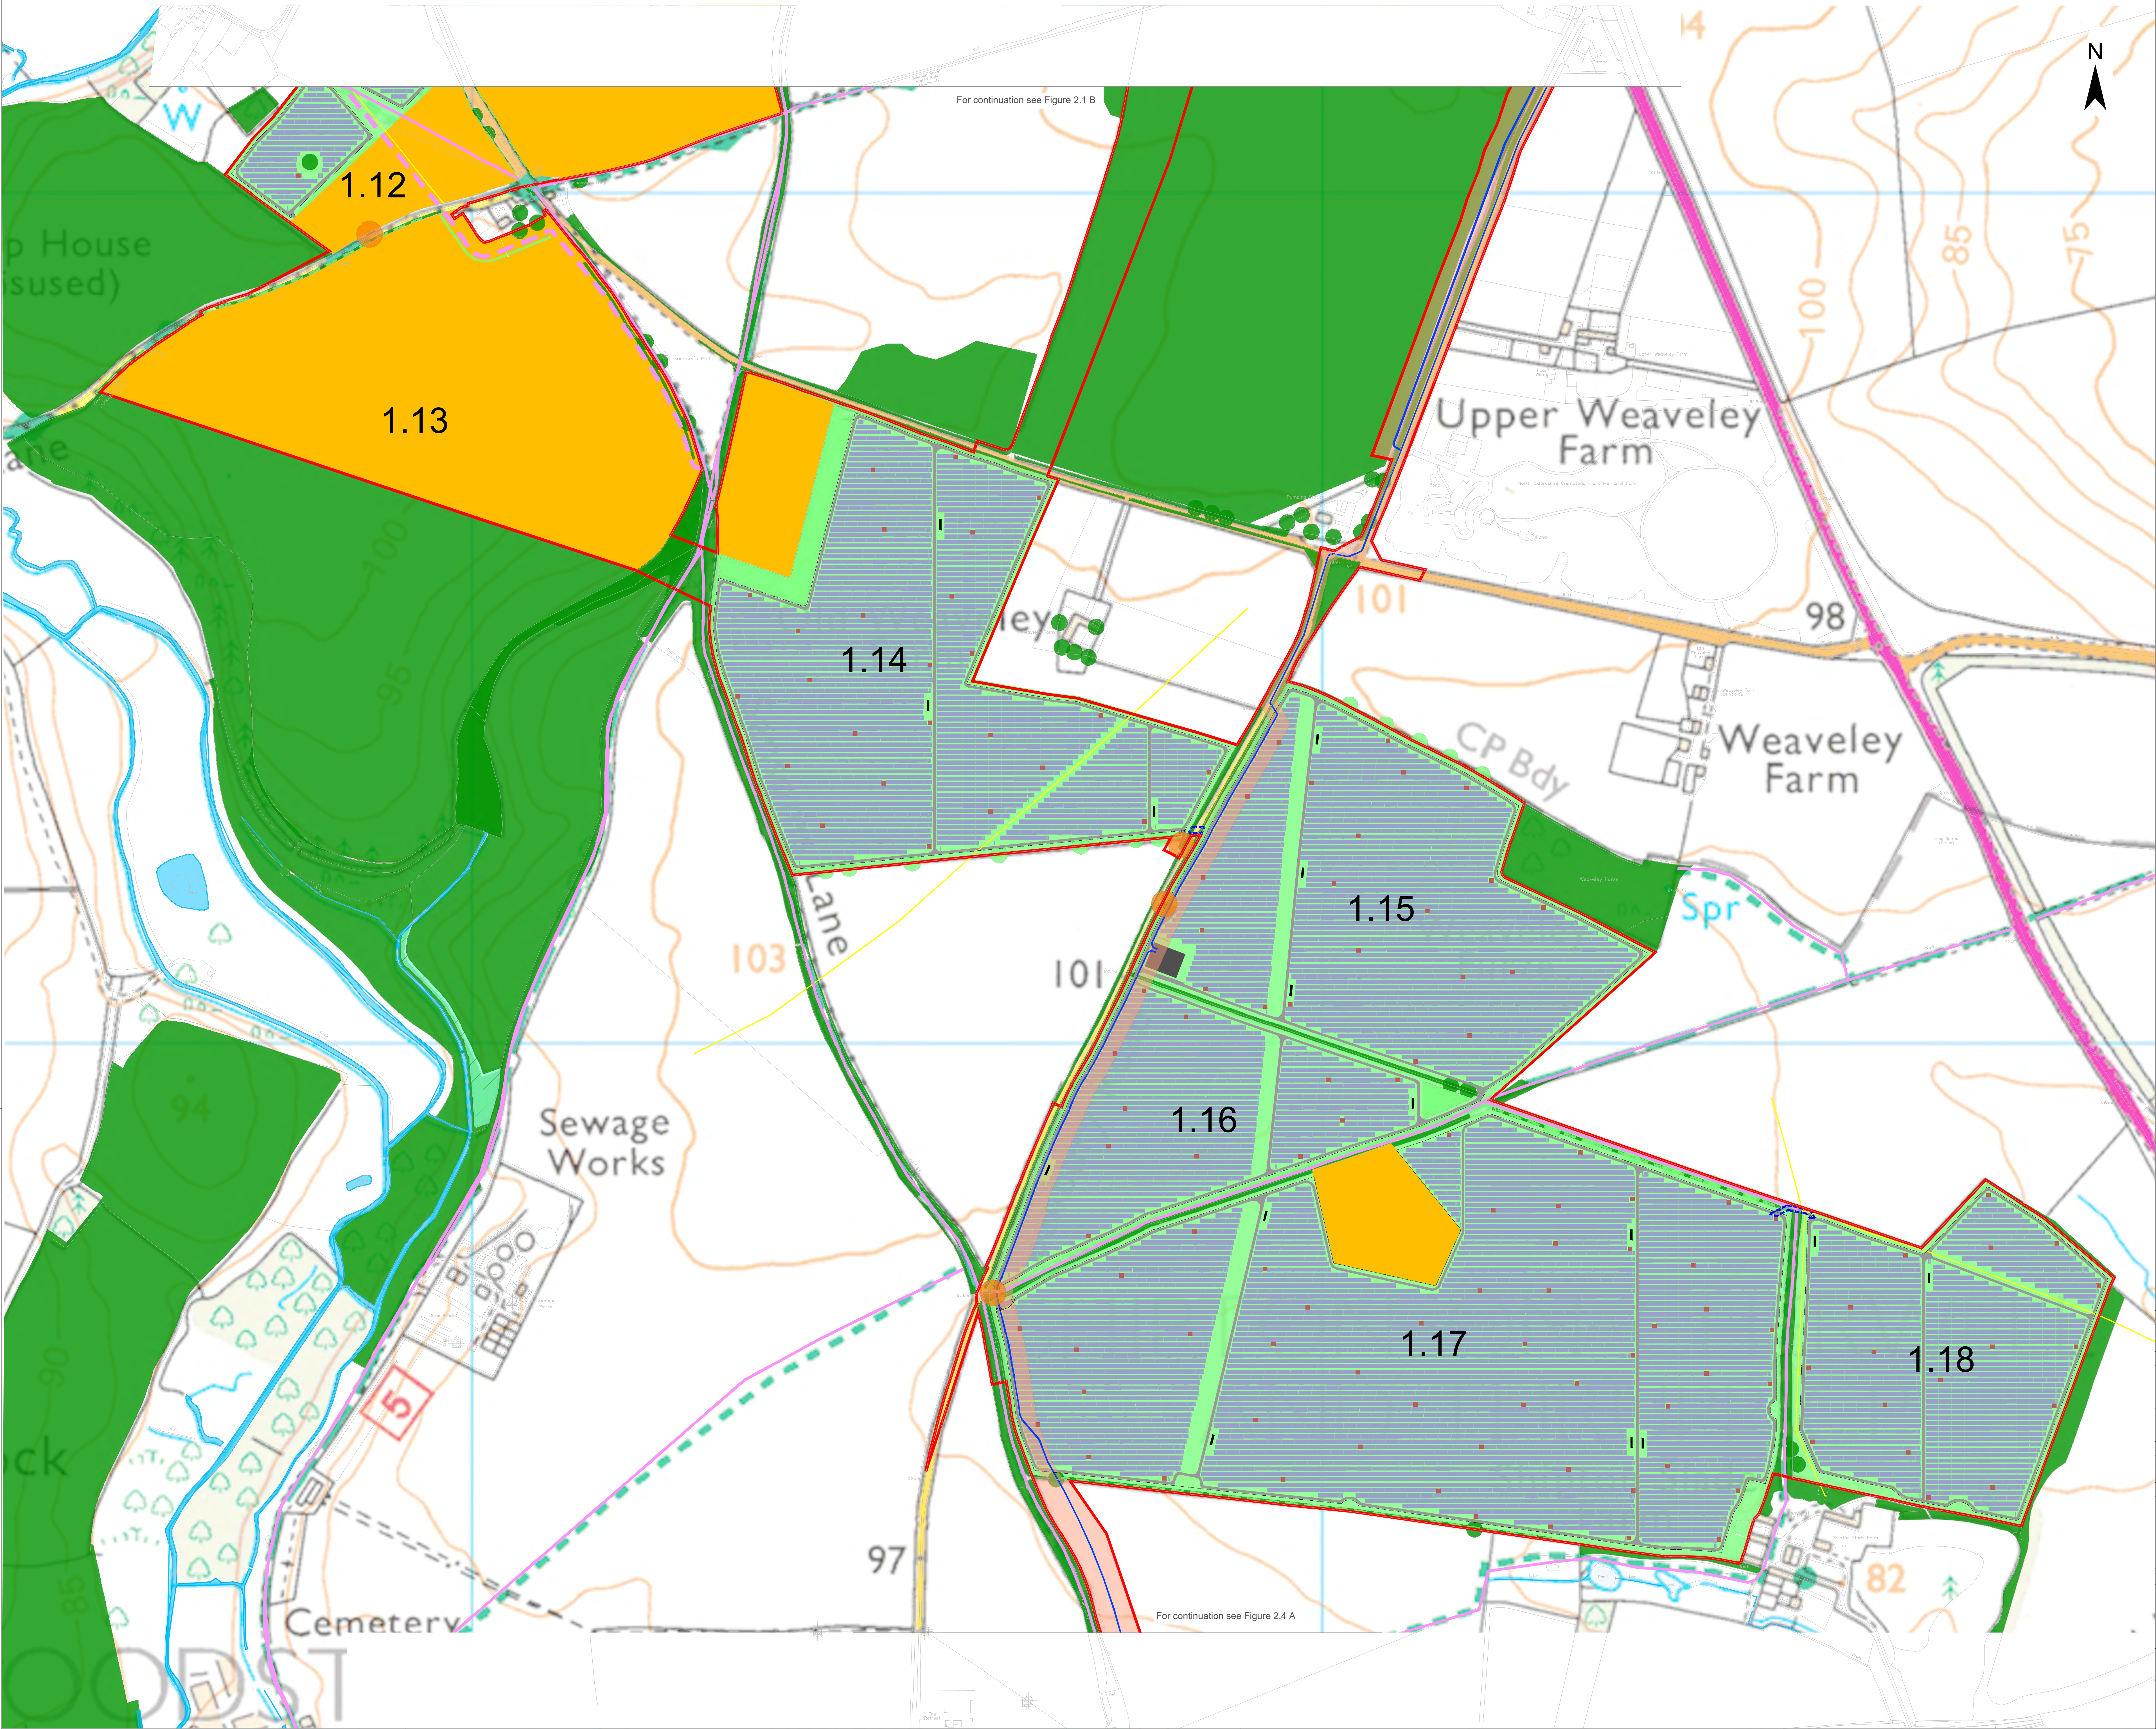


- Legend
- Site Location and Order Limits
- Existing Landscape Elements and Other Features
- Landscape Features \*
- Watercourse
- Areas of Archeological Interest
- Existing Infrastructure and Other Features
- Transmission Line
- Public Highway
- Public Access \*\*
- Proposed Landscape and Other Features
- New Planting / Areas for Enhancement \*\*\*
- Skylark Plot
- Proposed Infrastructure and Land Use Features
- New Public Access \*\*\*\*
- Fence
- Indicative Maintenance Roads
- Indicative Vehicular Access
- Solar Panels and Conservation Grazing Areas
- Indicative 33kV Crossing Route
- Indicative 275kV Cable Route
- 275kV Cable Corridor
- PCS Units
- Project Substation

\* Landscape Features including: Ancient Woodland, Mature Woodland / Scrub, Hedgerow, Existing Tree, Veteran Tree, Group of Trees and Young Woodland  
\*\* Public Access including: Public Rights of Way, Footbridge and Permissive Path  
\*\*\* New Planting / Areas of Enhancement including: Grassland, Improved Grassland, New and Reinforced Hedgerow, Bat Corridor, New Woodland and other Tree Planting  
\*\*\*\* New Public Access including: Cycle Path and Permissive Path

3: Dead Line 7  
2: Change Request 2  
1: s51 Response  
A: DCO Submission

| Project                |         |            | Status       |            |                        |
|------------------------|---------|------------|--------------|------------|------------------------|
| Botley West Solar Farm |         |            | Illustrative |            |                        |
| Id.                    | Changes | Date       | Name         |            | Date                   |
| 3                      | Revised | 10.11.2025 | V.Guskova    | Edit       | 10.11.2025             |
| 2                      | Revised | 12.09.2025 | V.Guskova    | Check      | 10.11.2025             |
| 1                      | Revised | 31.01.2025 | V.Guskova    |            |                        |
| A                      | Created | 31.10.2024 | K. Lueken    | Drawing No | EN010147/APP/8.2 Rev.3 |

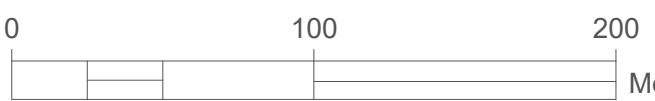


Scale: 1:2500 at A0

Title

Illustrative Masterplan  
Figure 2.1C  
Northern Site Area 3 of 3



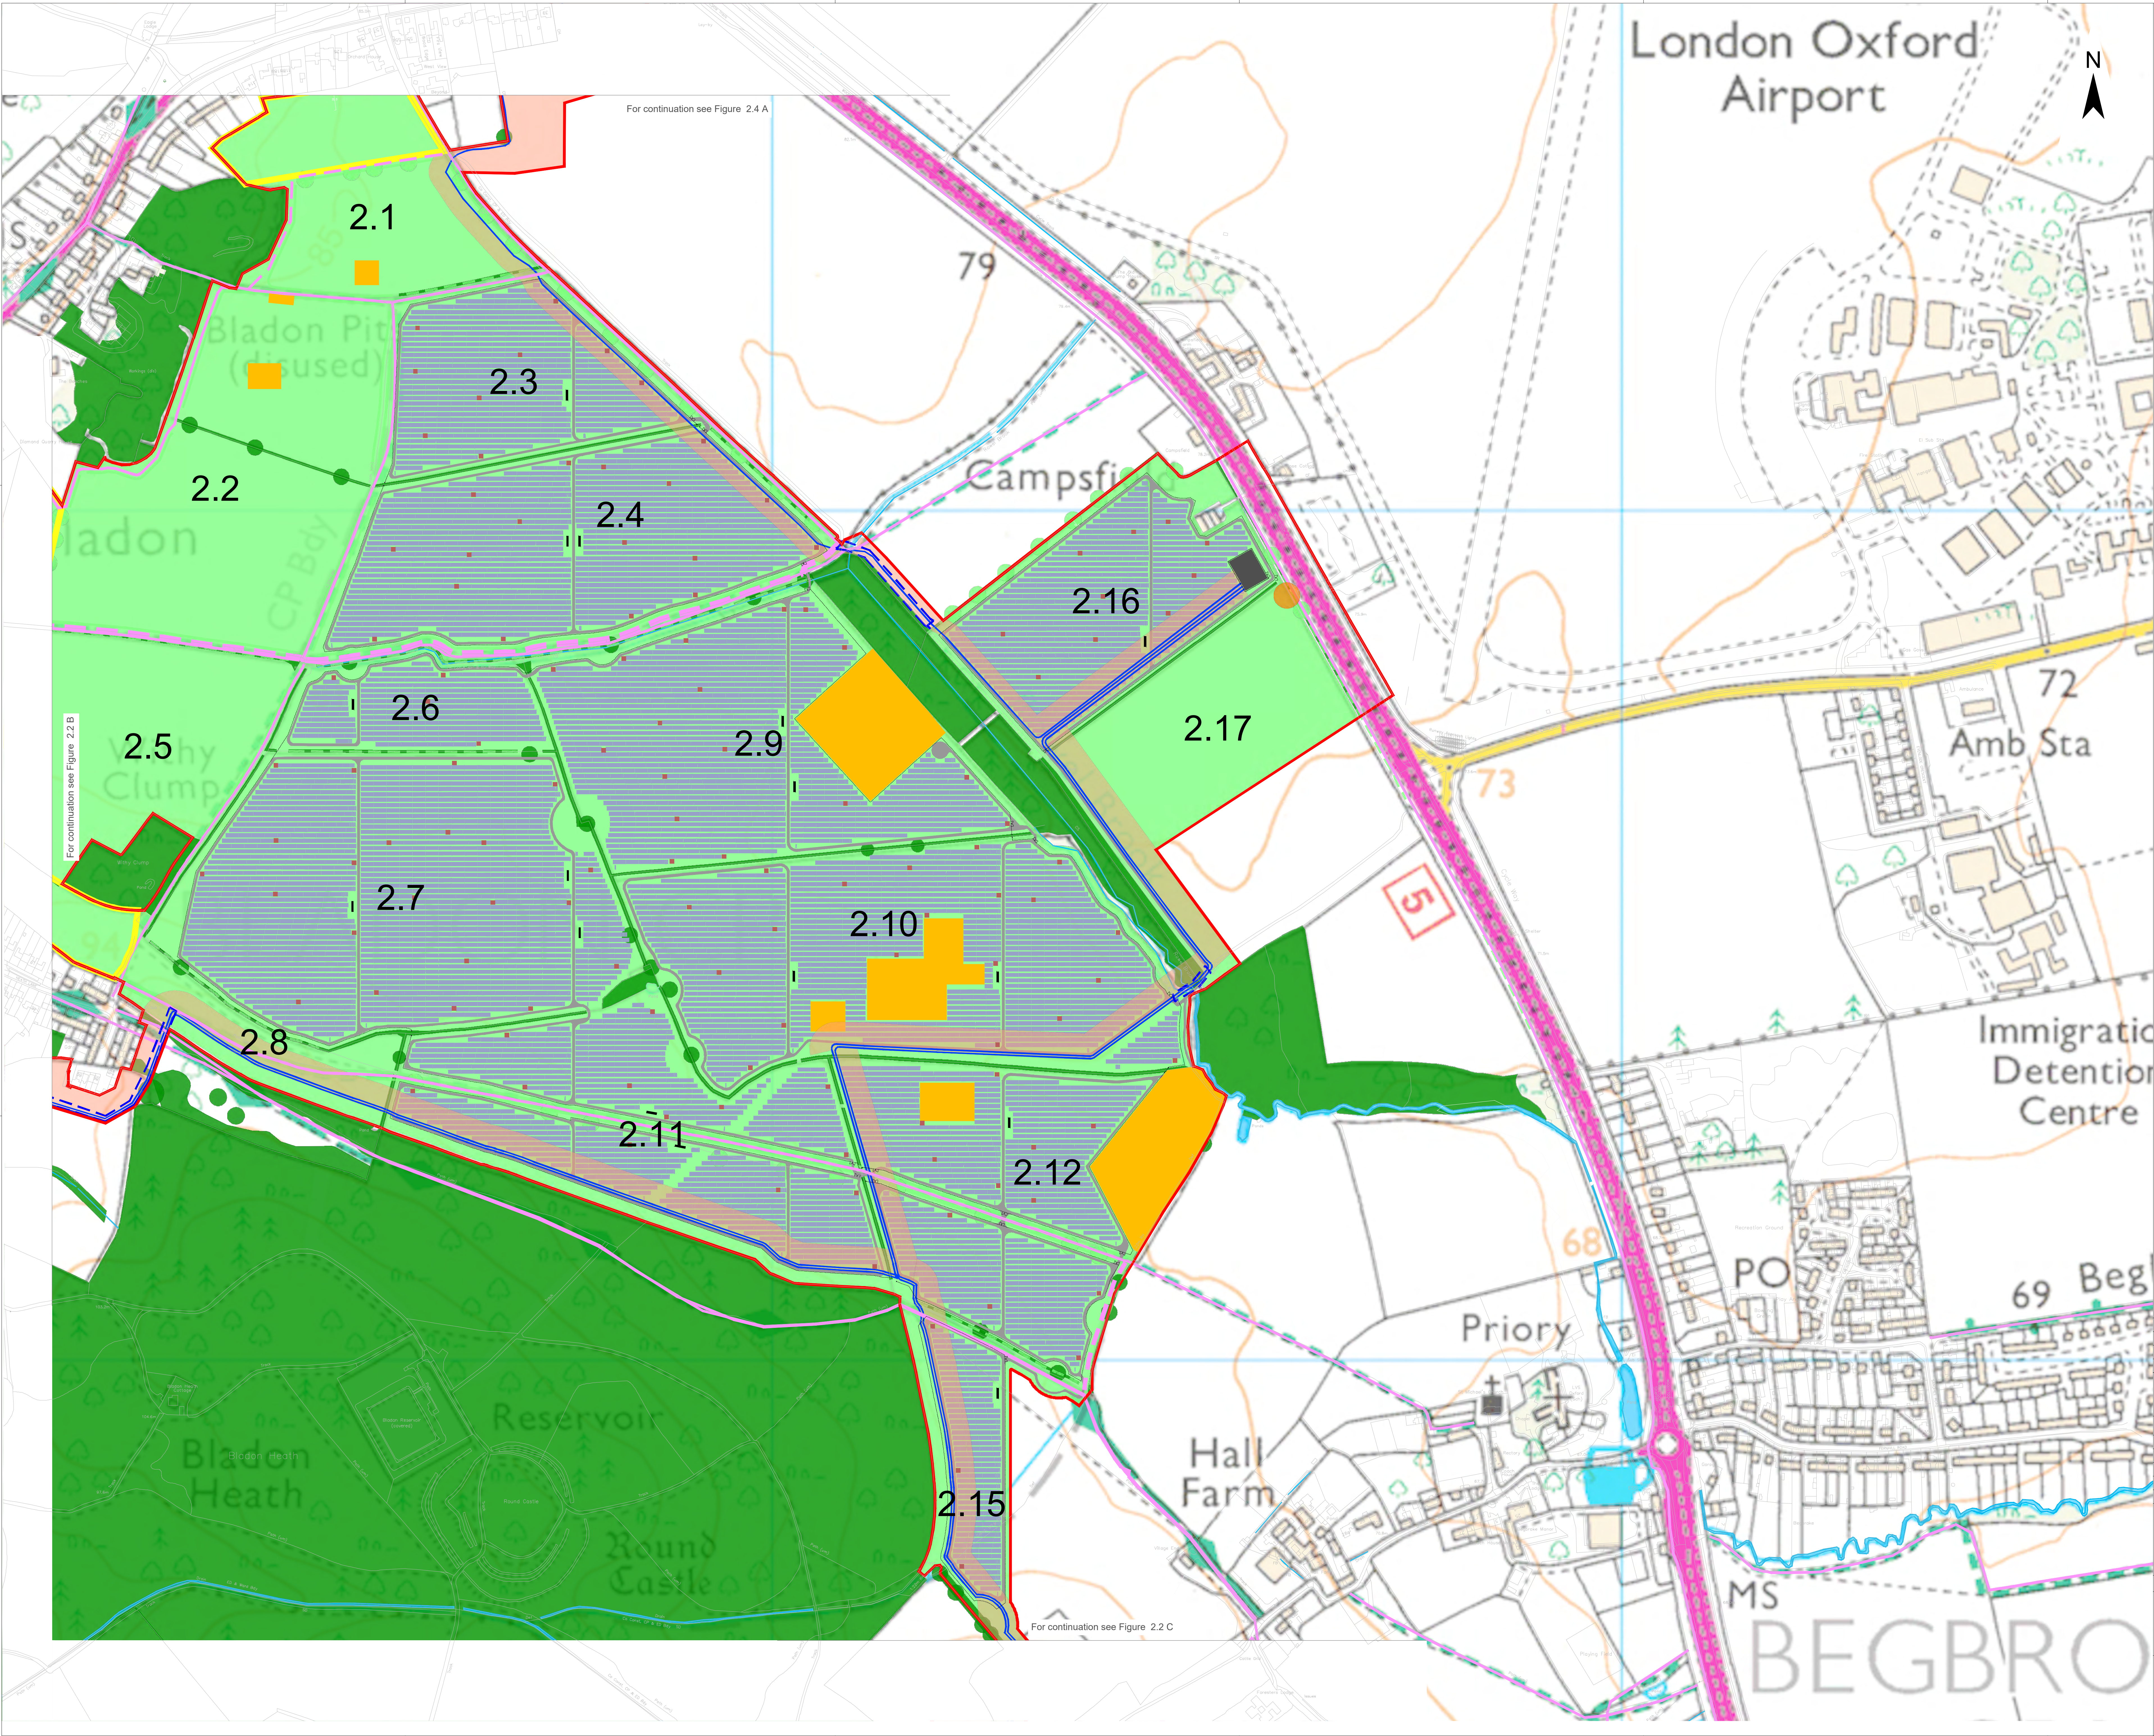

Legend

Site Location and Order Limits

Existing Landscape Elements and Other Features

Landscape Features \*

Watercourse

Areas of Archeological Interest

Existing Infrastructure and Other Features

Transmission Line

Public Highway

Public Access \*\*

Proposed Landscape and Other Features

New Planting / Areas for Enhancement \*\*\*

Land Available for Community Food Growing Area

Skylark Plot

Proposed Infrastructure and Land Use Features

New Public Access \*\*\*\*

Fence

Indicative Maintenance Roads

Indicative Vehicular Access

Solar Panels and Conservation Grazing Areas

Indicative 33kV Crossing Route

Indicative 275kV Cable Route

275kV Cable Corridor

PCS Units

Project Substation

3: Dead Line 7

2: Change Request 2

1: s51 Response

A: DCO Submission

Project

Status

Botley West Solar Farm

Illustrative

| Id. | Changes | Date       | Name      |       |            |           |
|-----|---------|------------|-----------|-------|------------|-----------|
|     |         |            |           | Edit  | Check      |           |
| 3   | Revised | 10.11.2025 | V.Guskova | Check | 10.11.2025 | V.Guskova |
| 2   | Revised | 12.09.2025 | V.Guskova |       |            |           |
| 1   | Revised | 31.01.2025 | V.Guskova |       |            |           |
| A   | Created | 31.10.2024 | K. Lueken |       |            |           |

Drawing No: EN010147/APP/8.2 Rev.3

0 100 200 Meters

Scale: 1:2500 at A0

Title


Illustrative Masterplan  
Figure 2.2A  
Central Site Area 1 of 6

Photovoltaic Development Partners

Photovoltaic Development Partners GmbH  
Kurfürstendamm 52  
10707 Berlin, Germany

© Crown copyright. All rights reserved. 2024 License number: 100015073



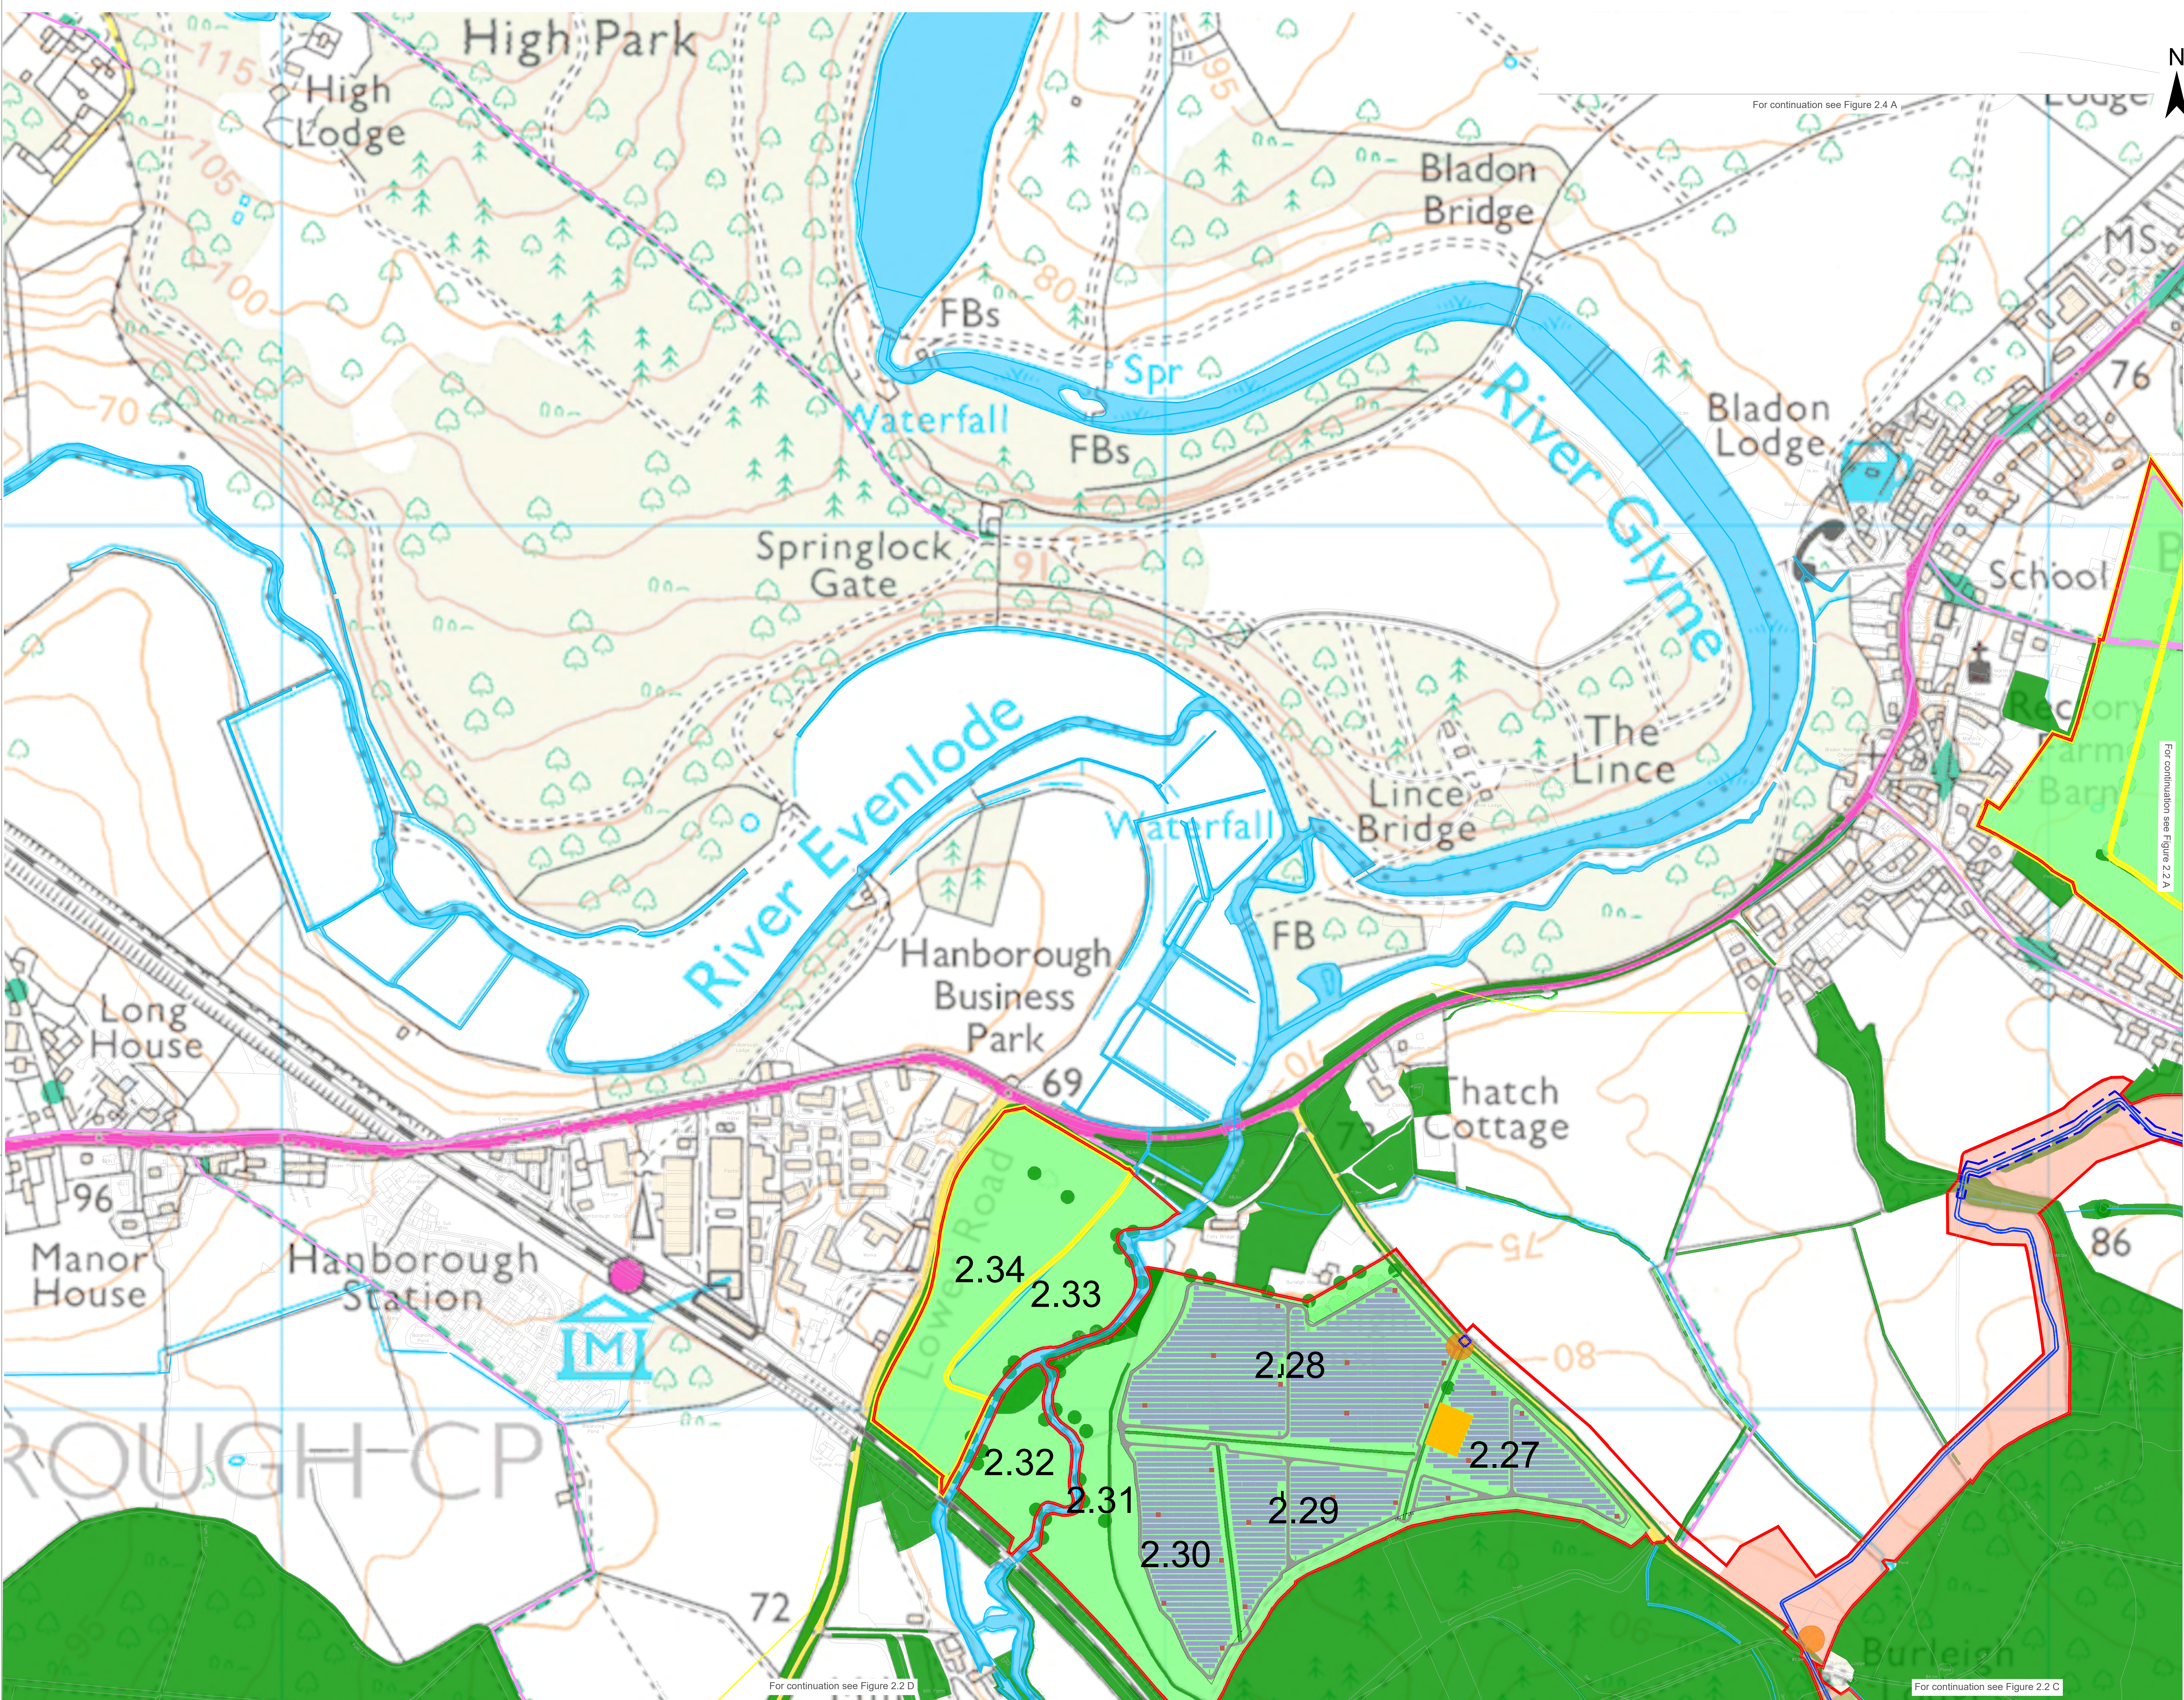

- Legend
- Site Location and Order Limits
- Existing Landscape Elements and Other Features
- Landscape Features \*
- Watercourse
- Areas of Archeological Interest
- Existing Infrastructure and Other Features
- Transmission Line
- Public Highway
- Public Access \*\*
- Railway Line
- Proposed Landscape and Other Features
- New Planting / Areas for Enhancement \*\*\*
- Land Available for Community Food Growing Area
- Skylark Plot
- Proposed Infrastructure and Land Use Features
- Fence
- Indicative Maintenance Roads
- Indicative Vehicular Access
- Solar Panels and Conservation Grazing Areas
- Indicative 33kV Crossing Route
- Indicative 275kV Cable Route
- 275kV Cable Corridor
- PCS Units

\* Landscape Features including: Ancient Woodland, Mature Woodland / Scrub, Hedgerow, Existing Tree, Veteran Tree, Group of Trees and Young Woodland

\*\* Public Access including: Public Rights of Way, Footbridge and Permissive Path

\*\*\* New Planting / Areas of Enhancement including: Grassland, Improved Grassland, New and Reinforced Hedgerow, Bat Corridor, New Woodland and other Tree Planting

|                        |         |            |              |                        |
|------------------------|---------|------------|--------------|------------------------|
| 3: Dead Line 7         |         |            |              |                        |
| 2: Change Request 2    |         |            |              |                        |
| 1: s51 Response        |         |            |              |                        |
| A: DCO Submission      |         |            |              |                        |
| Project                |         |            | Status       |                        |
| Botley West Solar Farm |         |            | Illustrative |                        |
| Id.                    | Changes | Date       | Name         |                        |
|                        |         |            | Edit         | Date                   |
| 3                      | Revised | 10.11.2025 | V.Guskova    | Check                  |
| 2                      | Revised | 12.09.2025 | V.Guskova    |                        |
| 1                      | Revised | 31.01.2025 | V.Guskova    | Drawing No             |
| A                      | Created | 31.10.2024 | K. Lueken    | EN010147/APP/8.2 Rev.3 |

0 100 200 Meters

Scale: 1:2500 at A0

Title

Illustrative Masterplan


Figure 2.2B

Central Site Area 2 of 6







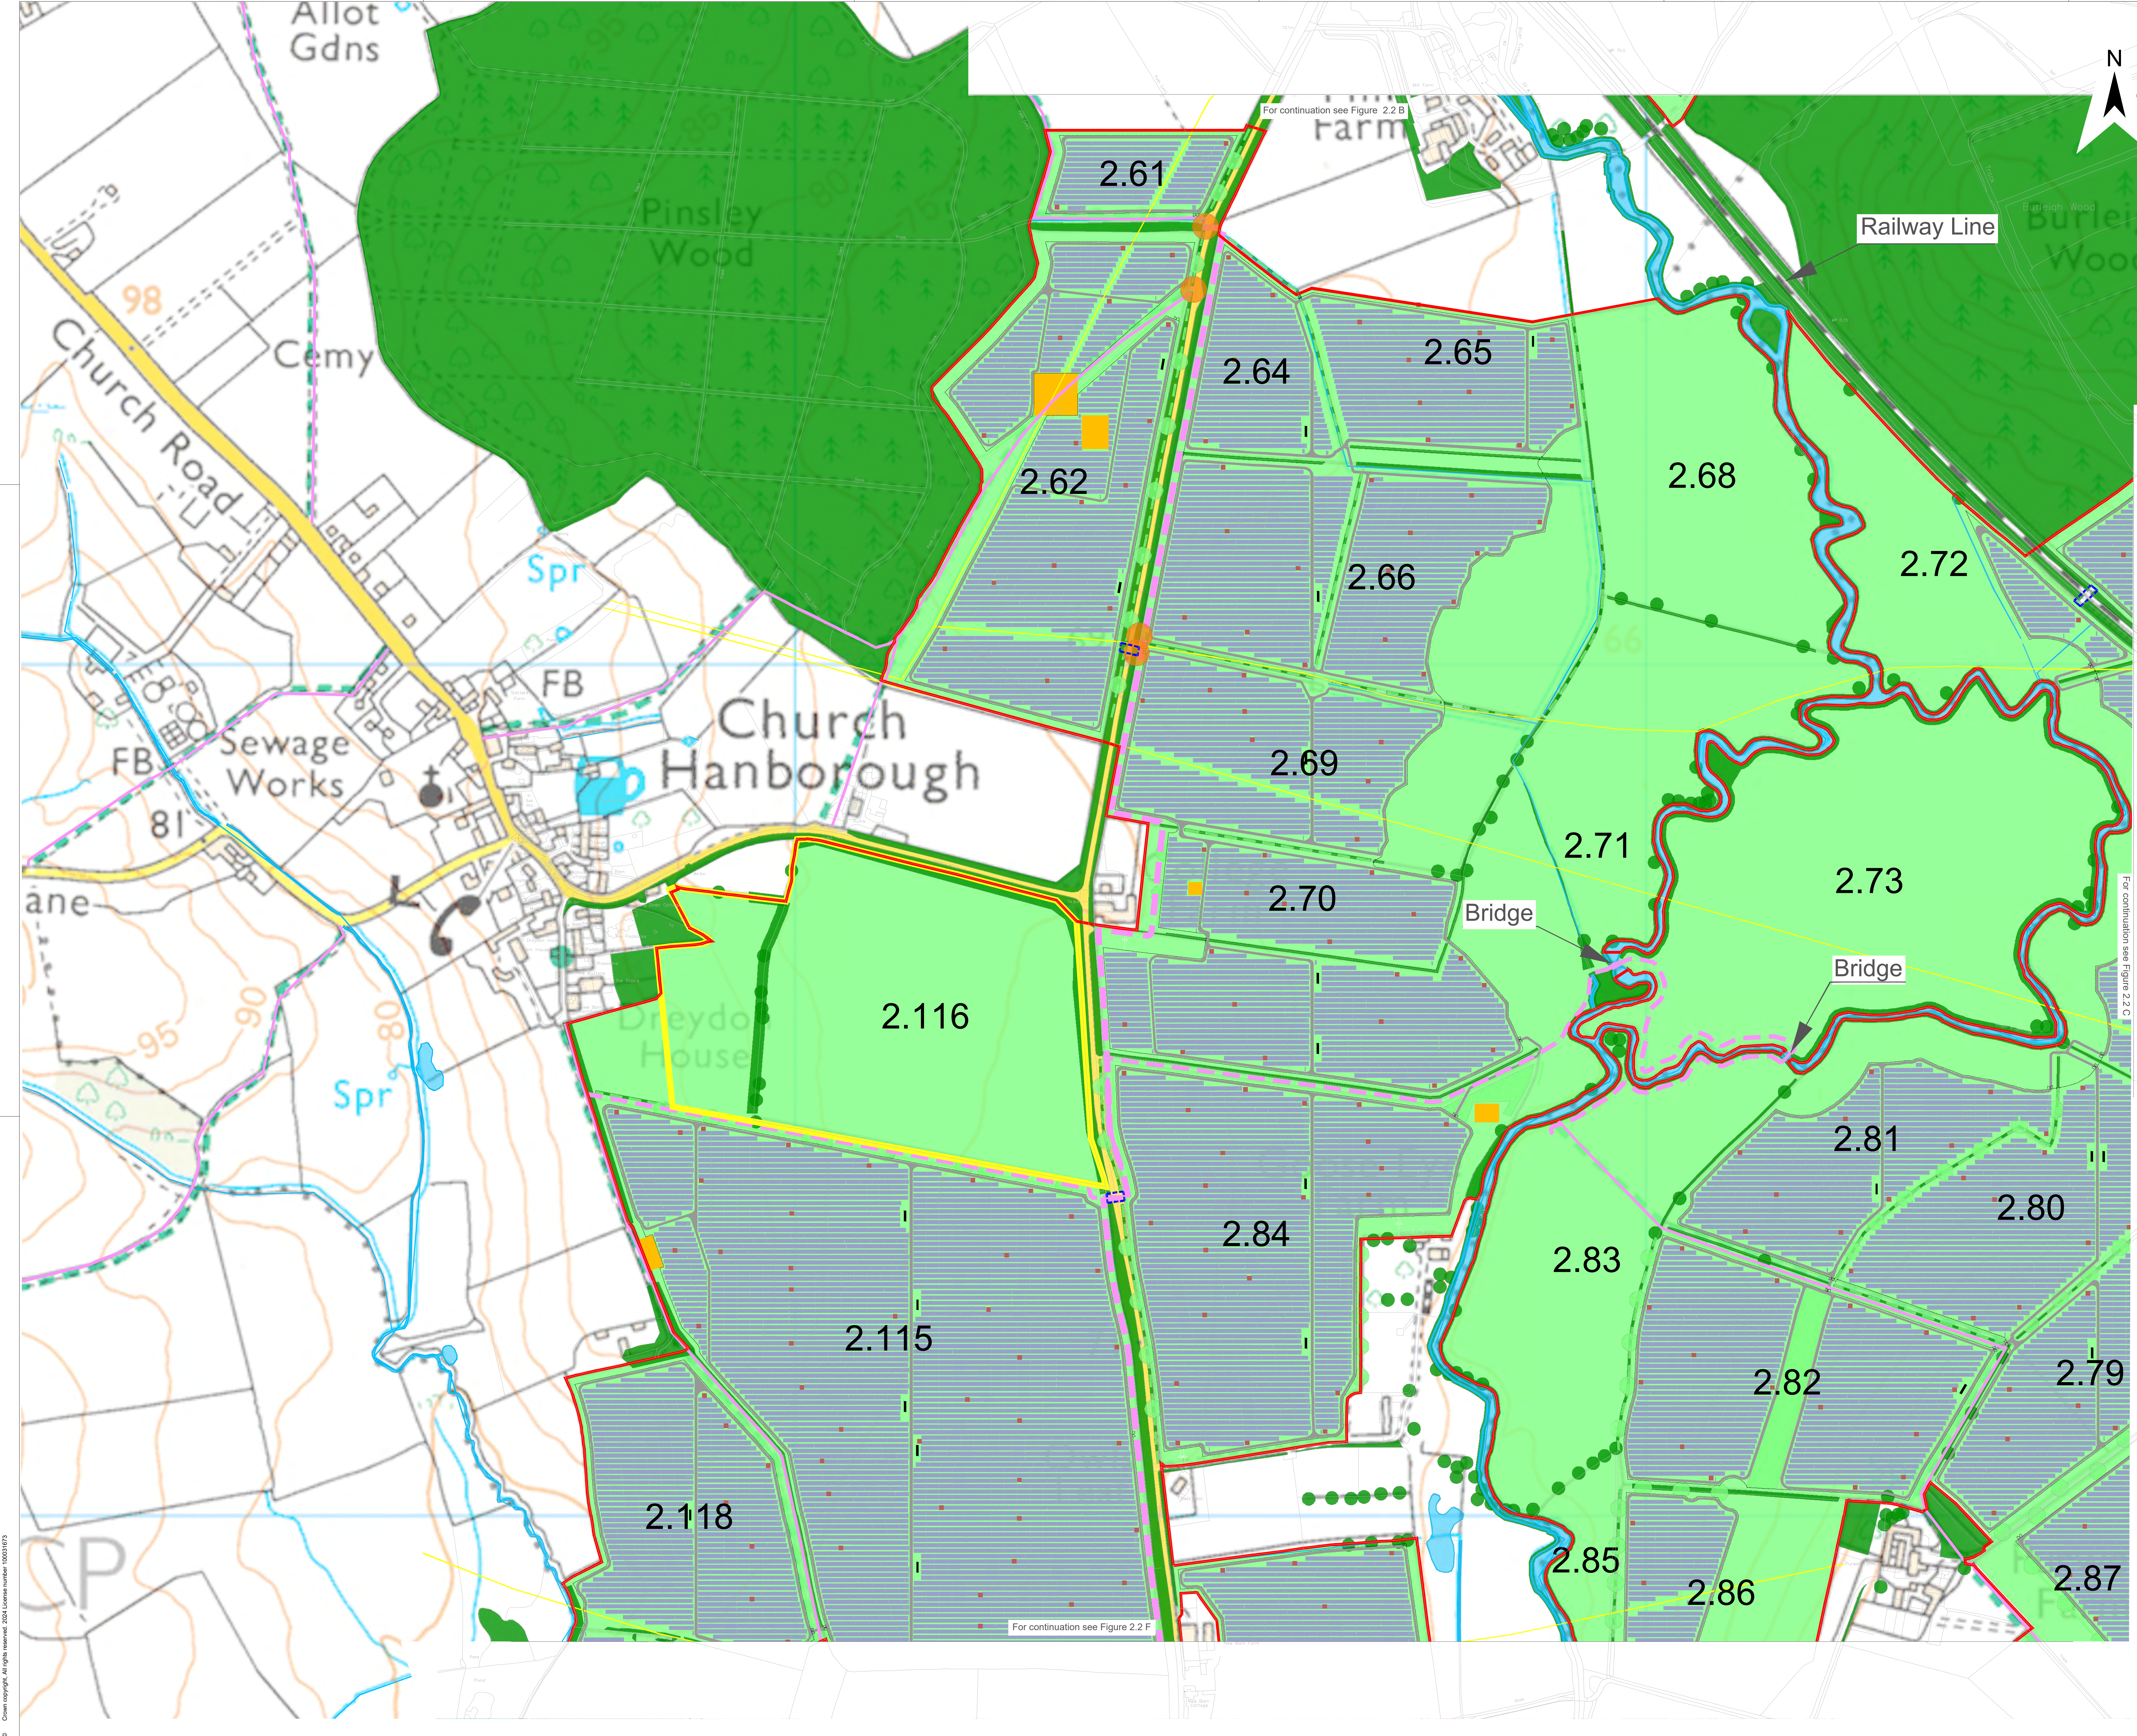

Legend

Site Location and Order Limits

Existing Landscape Elements and Other Features

Landscape Features \*

Watercourse

Areas of Archeological Interest

Existing Infrastructure and Other Features

Transmission Line

Public Highway

Public Access \*\*

Railway Line

Proposed Landscape and Other Features

New Planting / Areas for Enhancement \*\*\*

Land Available for Community Food Growing Area

Skylark Plot

Proposed Infrastructure and Land Use Features

New Public Access \*\*\*\*

Fence

Indicative Maintenance Roads

Indicative Vehicular Access

Solar Panels and Conservation Grazing Areas

Indicative 33kV Crossing Route

Indicative 275kV Cable Route

275kV Cable Corridor

PCS Units

3: Dead Line 7

2: Change Request 2

1: s51 Response

A: DCO Submission

Project

Status

Botley West Solar Farm

Illustrative

| Id. | Changes | Date       | Name      |            | Date                   | Name       |
|-----|---------|------------|-----------|------------|------------------------|------------|
| 3   | Revised | 10.11.2025 | V.Guskova | Edit       | 10.11.2025             | V.Guskova  |
| 2   | Revised | 12.09.2025 | V.Guskova | Check      | 10.11.2025             | H.Trabelsi |
| 1   | Revised | 31.01.2025 | V.Guskova | Drawing No | EN010147/APP/8.2 Rev.3 |            |
| A   | Created | 31.10.2024 | K. Lueken |            |                        |            |

0

100

200

Meters

Scale: 1:2500 at A0

Title

Illustrative Masterplan

Figure 2.2D

Central Site Area 4 of 6

Photovoltaic Development Partners


Photovoltaic Development Partners GmbH

Kurfürstendamm 52

10707 Berlin, Germany

© Crown copyright. All rights reserved. 2024 License number 10001973



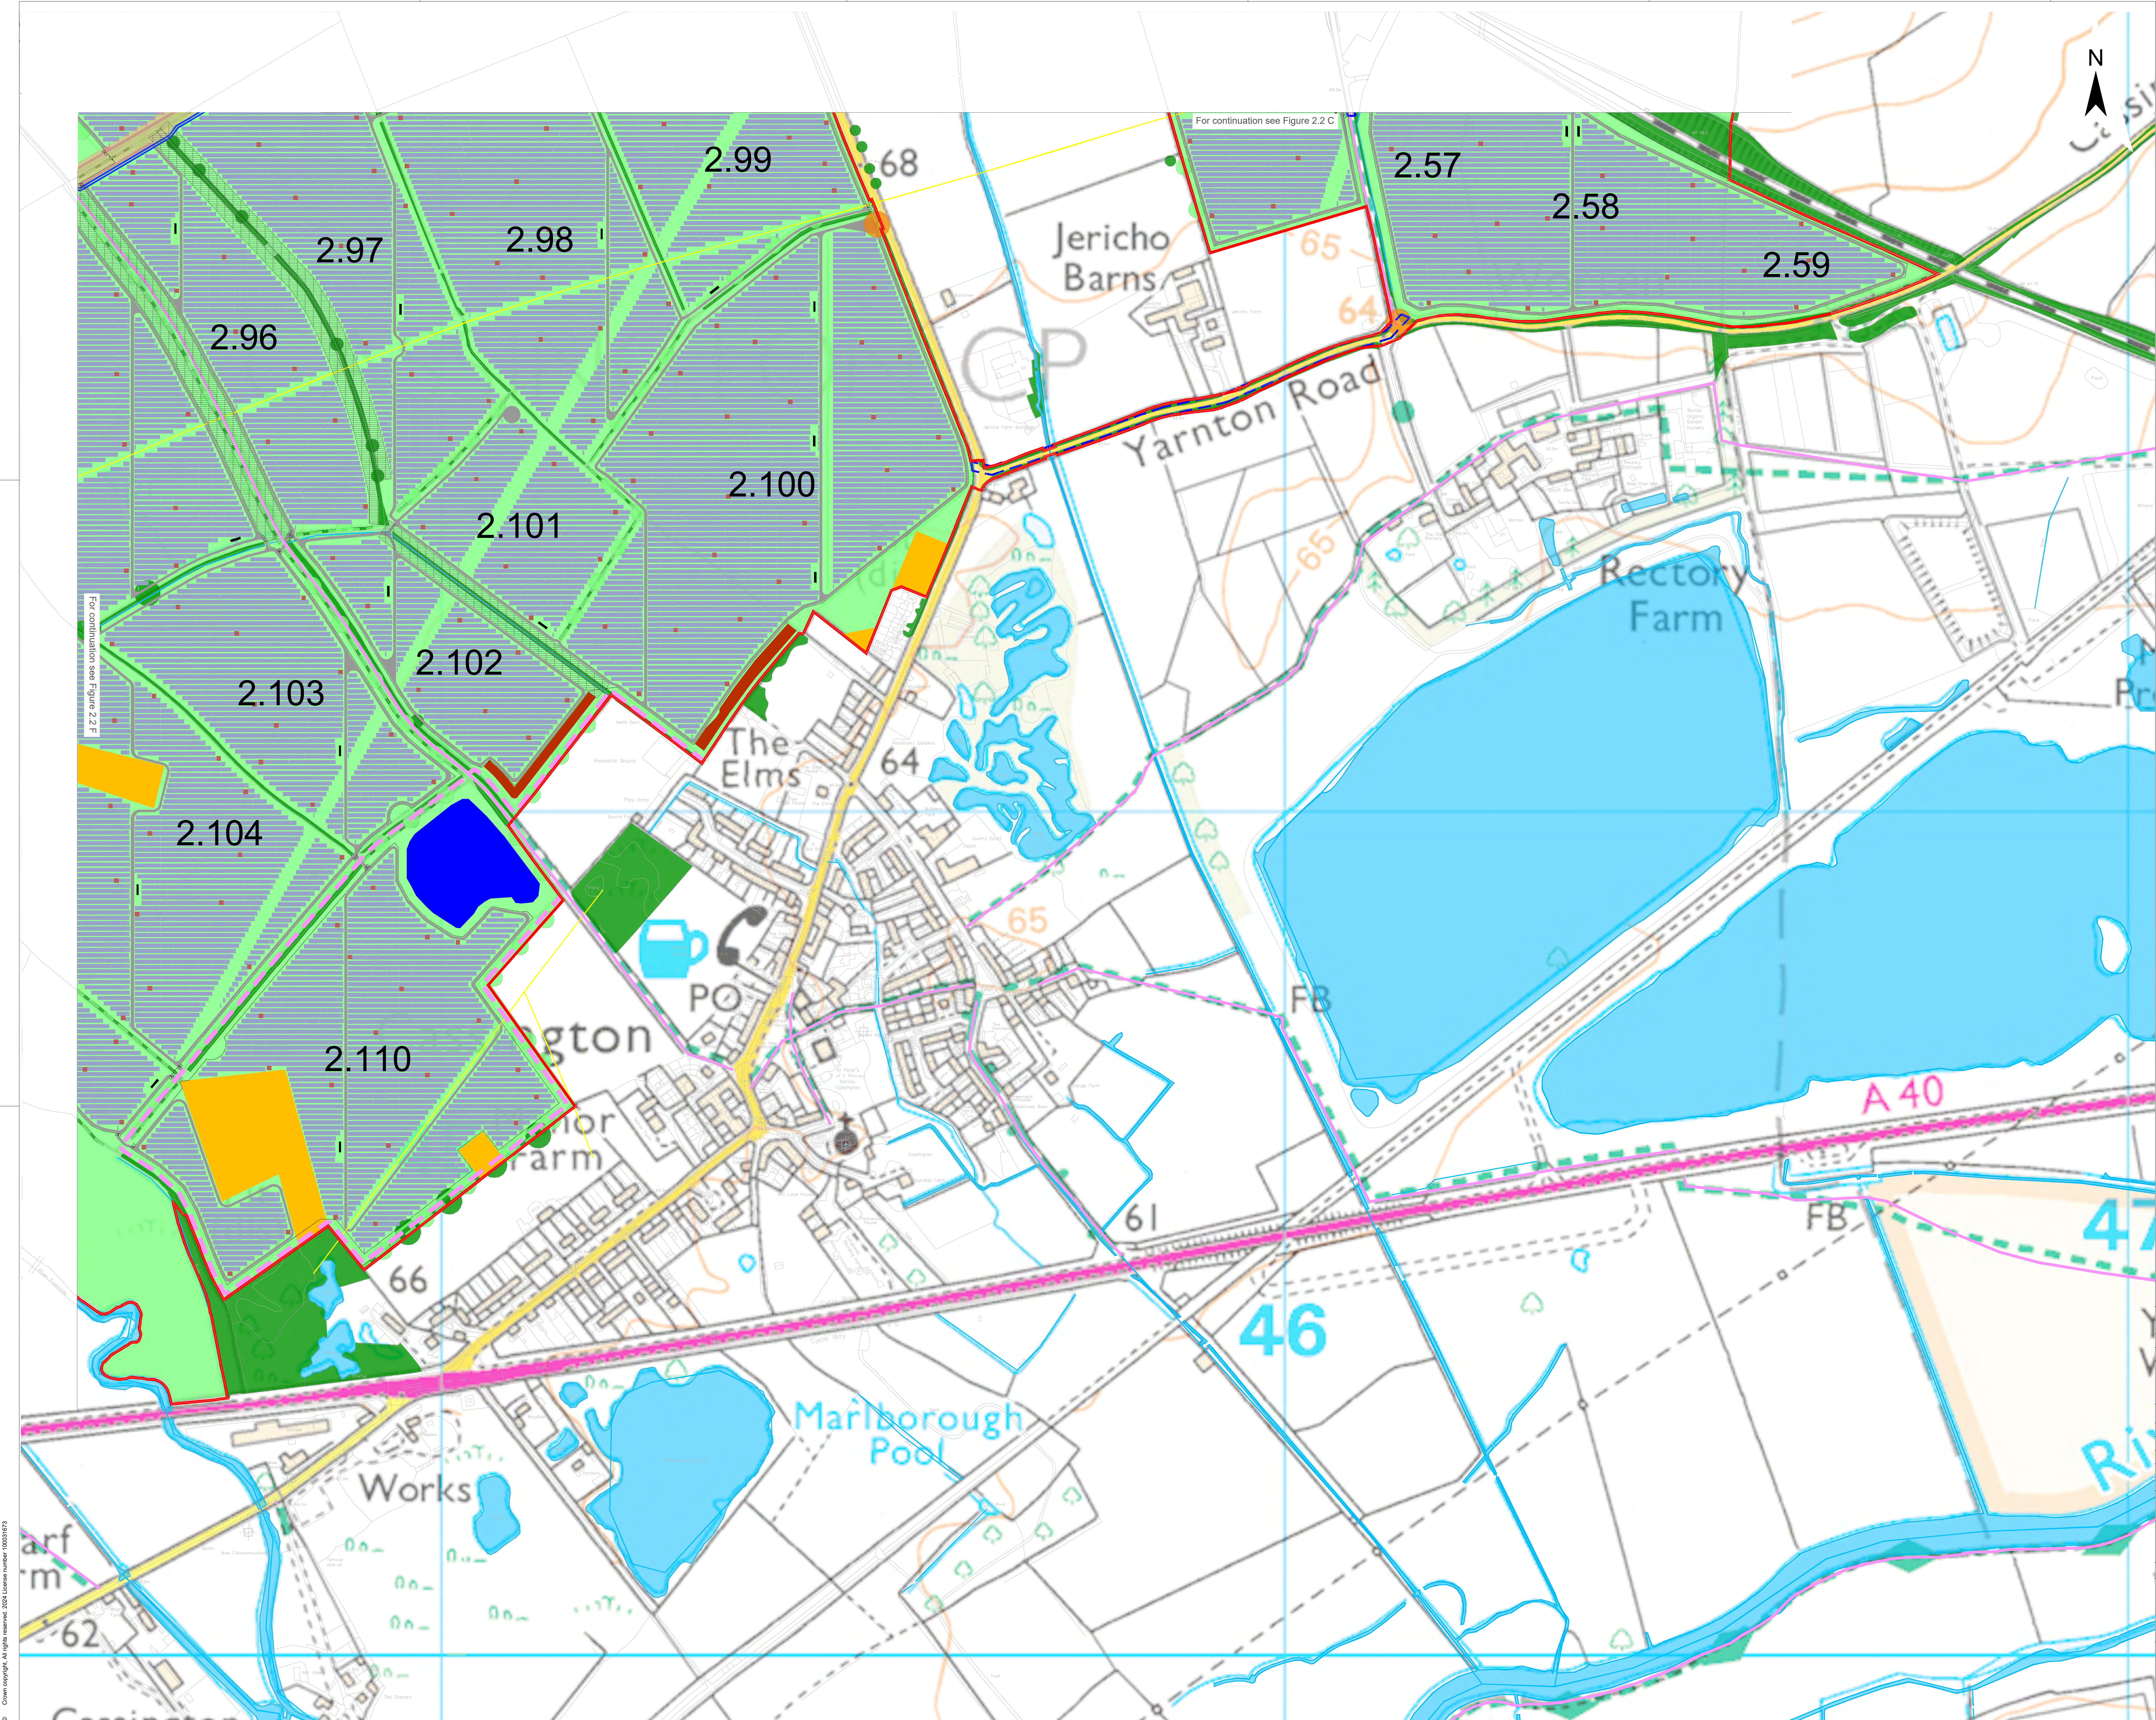

Legend

Site Location and Order Limits

Existing Landscape Elements and Other Features

Landscape Features \*

Watercourse

Areas of Archeological Interest

Existing Infrastructure and Other Features

Transmission Line

Public Highway

Public Access \*\*

Railway Line

Proposed Landscape and Other Features

New Planting / Areas for Enhancement \*\*\*

Skylark Plot

Proposed Infrastructure and Land Use Features

New Public Access \*\*\*\*

Fence

Indicative Maintenance Roads

Indicative Vehicular Access

Solar Panels and Conservation Grazing Areas

Indicative 33kV Crossing Route

Indicative 275kV Cable Route

PCS Units

Pond

Bund

Buffer Strip

\* Landscape Features including: Ancient Woodland, Mature Woodland / Scrub, Hedgerow, Existing Tree, Veteran Tree, Group of Trees and Young Woodland

\*\* Public Access including: Public Rights of Way, Footbridge and Permissive Path

\*\*\* New Planting / Areas of Enhancement including: Grassland, Improved Grassland, New and Reinforced Hedgerow, Bat Corridor, New Woodland and other Tree Planting

\*\*\*\* New Public Access including: Cycle Path and Permissive Path

3: Dead Line 7

2: Change Request 2

1: s51 Response

A: DCO Submission

| Project                |         |            |            | Status       |                        |
|------------------------|---------|------------|------------|--------------|------------------------|
| Botley West Solar Farm |         |            |            | Illustrative |                        |
| Id.                    | Changes | Date       | Name       |              |                        |
|                        |         |            |            | Date         | Name                   |
| 3                      | Revised | 10.11.2025 | V. Guskova | Check        | 10.11.2025 V. Guskova  |
| 2                      | Revised | 12.09.2025 | V. Guskova |              | 10.11.2025 H.Trabelsi  |
| 1                      | Revised | 31.01.2025 | V. Guskova | Drawing No   | EN010147/APP/8.2 Rev.3 |
| A                      | Created | 31.10.2024 | K. Lueken  |              |                        |

0 100 200

Meters

Scale: 1:2500 at A0

Title

Illustrative Masterplan


Figure 2.2E

Central Site Area 5 of 6

Photovoltaik-Entwicklungs-Partners GmbH  
Kurfürstendamm 52  
10707 Berlin, Germany

© Crown copyright. All rights reserved. 2024 License number: 100015073



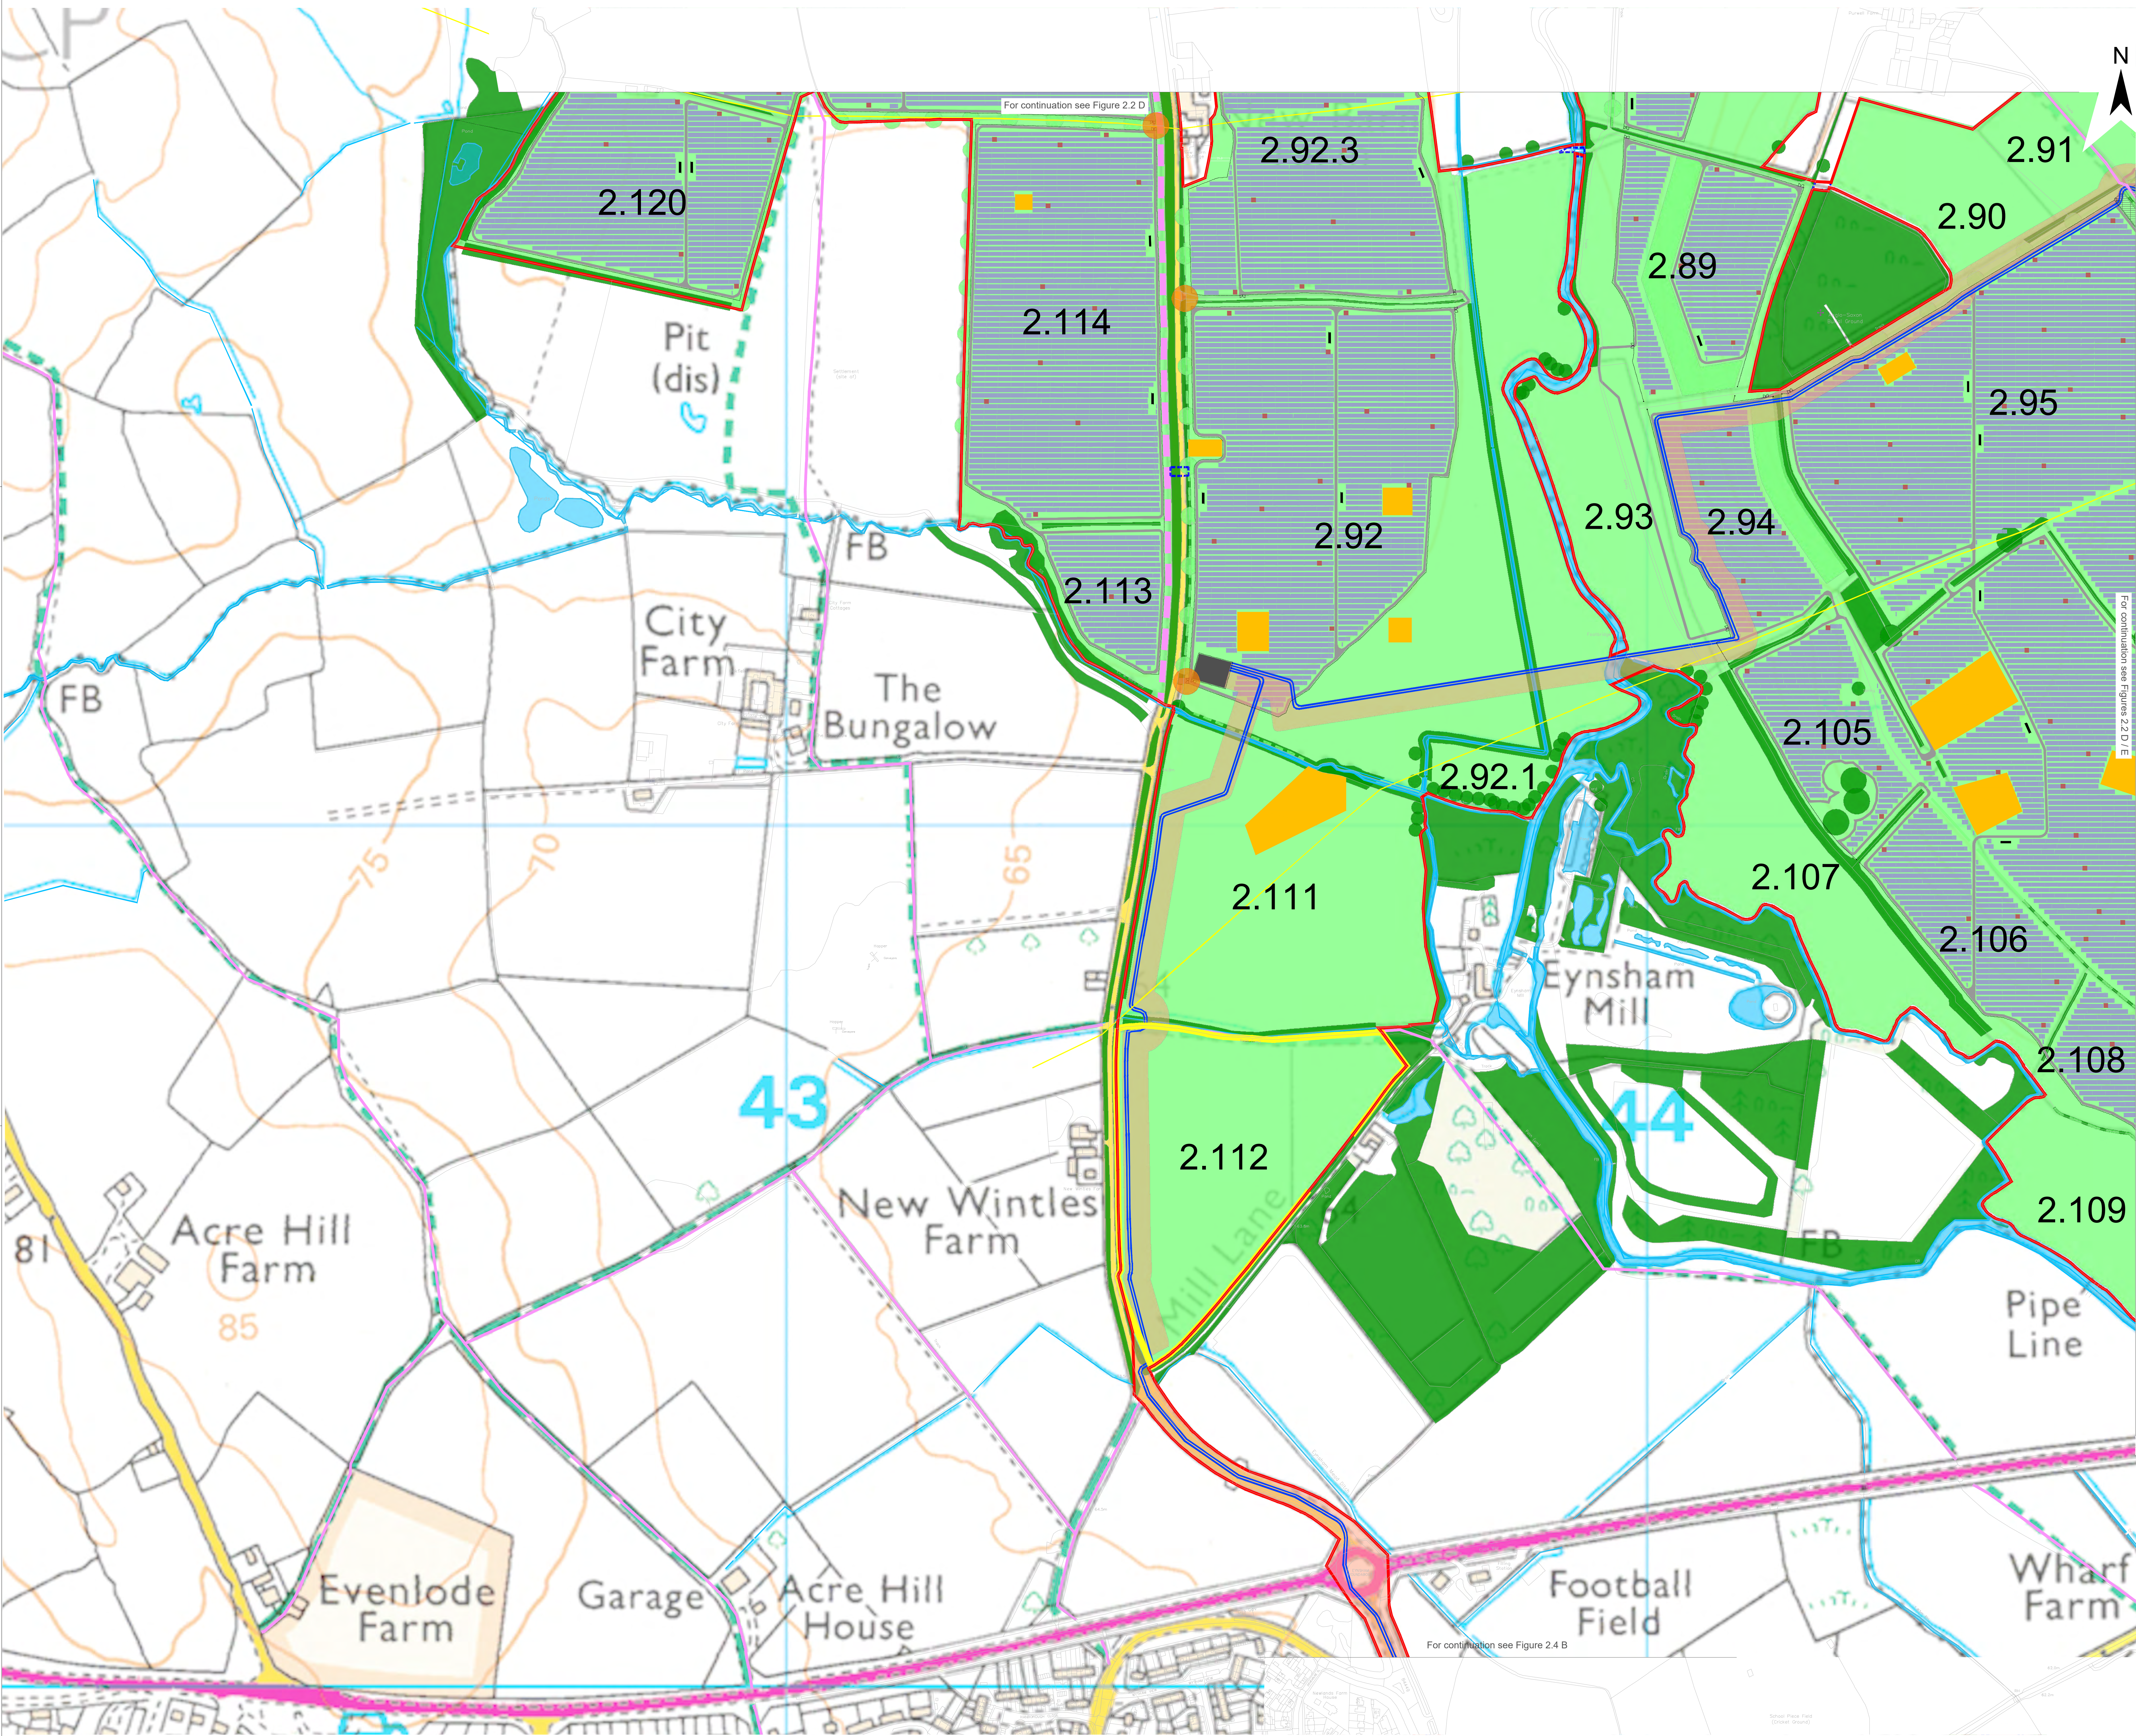

Legend

Site Location and Order Limits

Existing Landscape Elements and Other Features

Landscape Features \*

Watercourse

Areas of Archeological Interest

Existing Infrastructure and Other Features

Transmission Line

Public Highway

Public Access \*\*

Proposed Landscape and Other Features

New Planting / Areas for Enhancement \*\*\*

Land Available for Community Food Growing Area

Skylark Plot

Proposed Infrastructure and Land Use Features

New Public Access \*\*\*\*

Fence

Indicative Maintenance Roads

Indicative Vehicular Access

Solar Panels and Conservation Grazing Areas

Indicative 33kV Crossing Route

Indicative 275kV Cable Route

275kV Cable Corridor

PCS Units

Project Substation

3: Dead Line 7

2: Change Request 2

1: s51 Response

A: DCO Submission

Project

Status

Botley West Solar Farm

Illustrative

| Id. | Changes | Date       | Name      |            | Date                   | Name      |
|-----|---------|------------|-----------|------------|------------------------|-----------|
| 3   | Revised | 10.11.2025 | V.Guskova | Check      | 10.11.2025             | V.Guskova |
| 2   | Revised | 12.09.2025 | V.Guskova |            |                        |           |
| 1   | Revised | 31.01.2025 | V.Guskova | Drawing No | EN010147/APP/8.2 Rev.3 |           |
| A   | Created | 31.10.2024 | K. Lueken |            |                        |           |

0

100

200

Meters

Scale:

1:2500

at A0

Title

Illustrative Masterplan

Figure 2.2F

Central Site Area 6 of 6


Photovoltaic Development Partners

Photovoltaic Development Partners GmbH

Kurfürstendamm 52

10707 Berlin, Germany



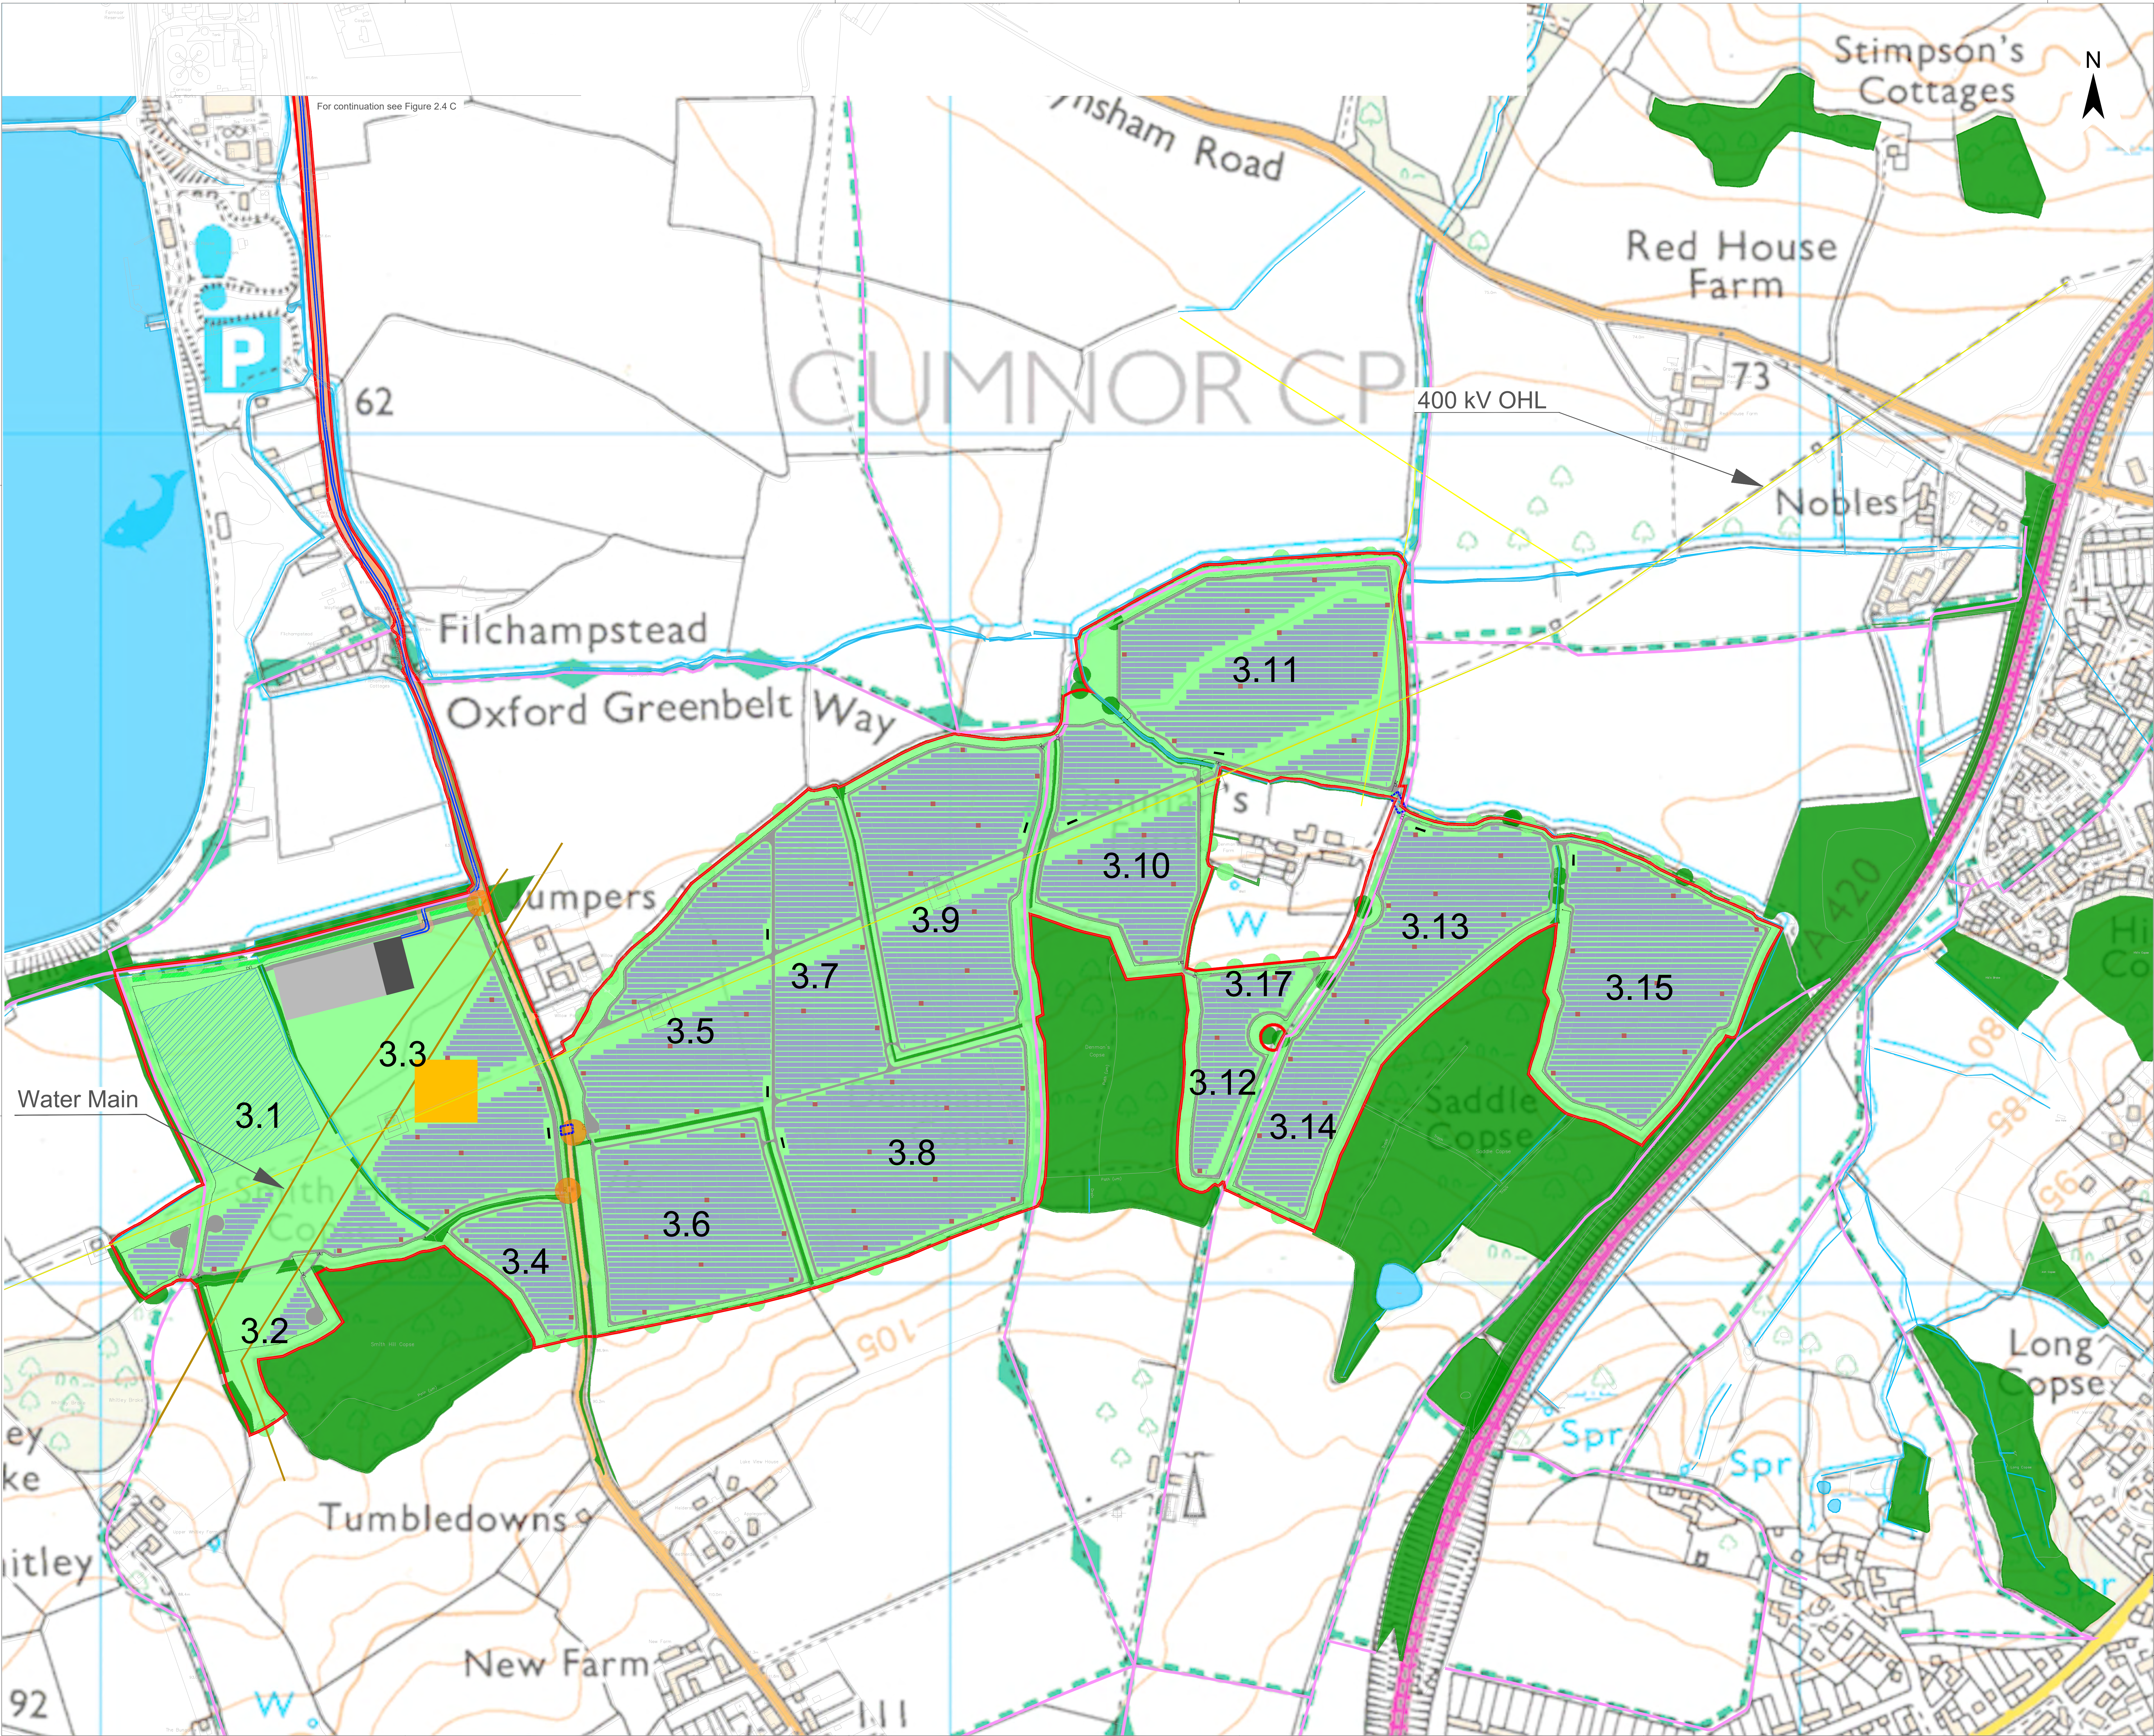

Legend

Site Location and Order Limits

Existing Landscape Elements and Other Features

Landscape Features \*

Watercourse

Areas of Archeological Interest

Existing Infrastructure and Other Features

Transmission Line

Public Highway

Public Access \*\*

Proposed Landscape and Other Features

New Planting / Areas for Enhancement \*\*\*

Skylark Plot

Proposed Infrastructure and Land Use Features

Fence

Indicative Maintenance Roads

Indicative Vehicular Access

Solar Panels and Conservation Grazing Areas

Indicative 33kV Crossing Route

Indicative 275kV Cable Route

275kV Cable Corridor

PCS Units

Project Substation

Project Main Substation

3: Dead Line 7

2: Change Request 2

1: s51 Response

A: DCO Submission

Project

Botley West Solar Farm

Status

Illustrative

| Id. | Changes | Date       | Name      |            | Date                   | Name       |
|-----|---------|------------|-----------|------------|------------------------|------------|
| 3   | Revised | 10.11.2025 | V.Guskova | Edit       | 10.11.2025             | V.Guskova  |
| 2   | Revised | 12.09.2025 | V.Guskova | Check      | 10.11.2025             | H.Trabelsi |
| 1   | Revised | 31.01.2025 | V.Guskova | Drawing No | EN010147/APP/8.2 Rev.3 |            |
| A   | Created | 31.10.2024 | K. Lueken |            |                        |            |

0

100

200

Meters

Scale:

1:2500

at A0

Title

Illustrative Masterplan

Figure 2.3

Southern Site Area 1 of 1

Photovoltaic Development Partners


Photovoltaic Development Partners GmbH

Kurfürstendamm 52

10707 Berlin, Germany

© Crown copyright. All rights reserved. 2024. License number: 100015673



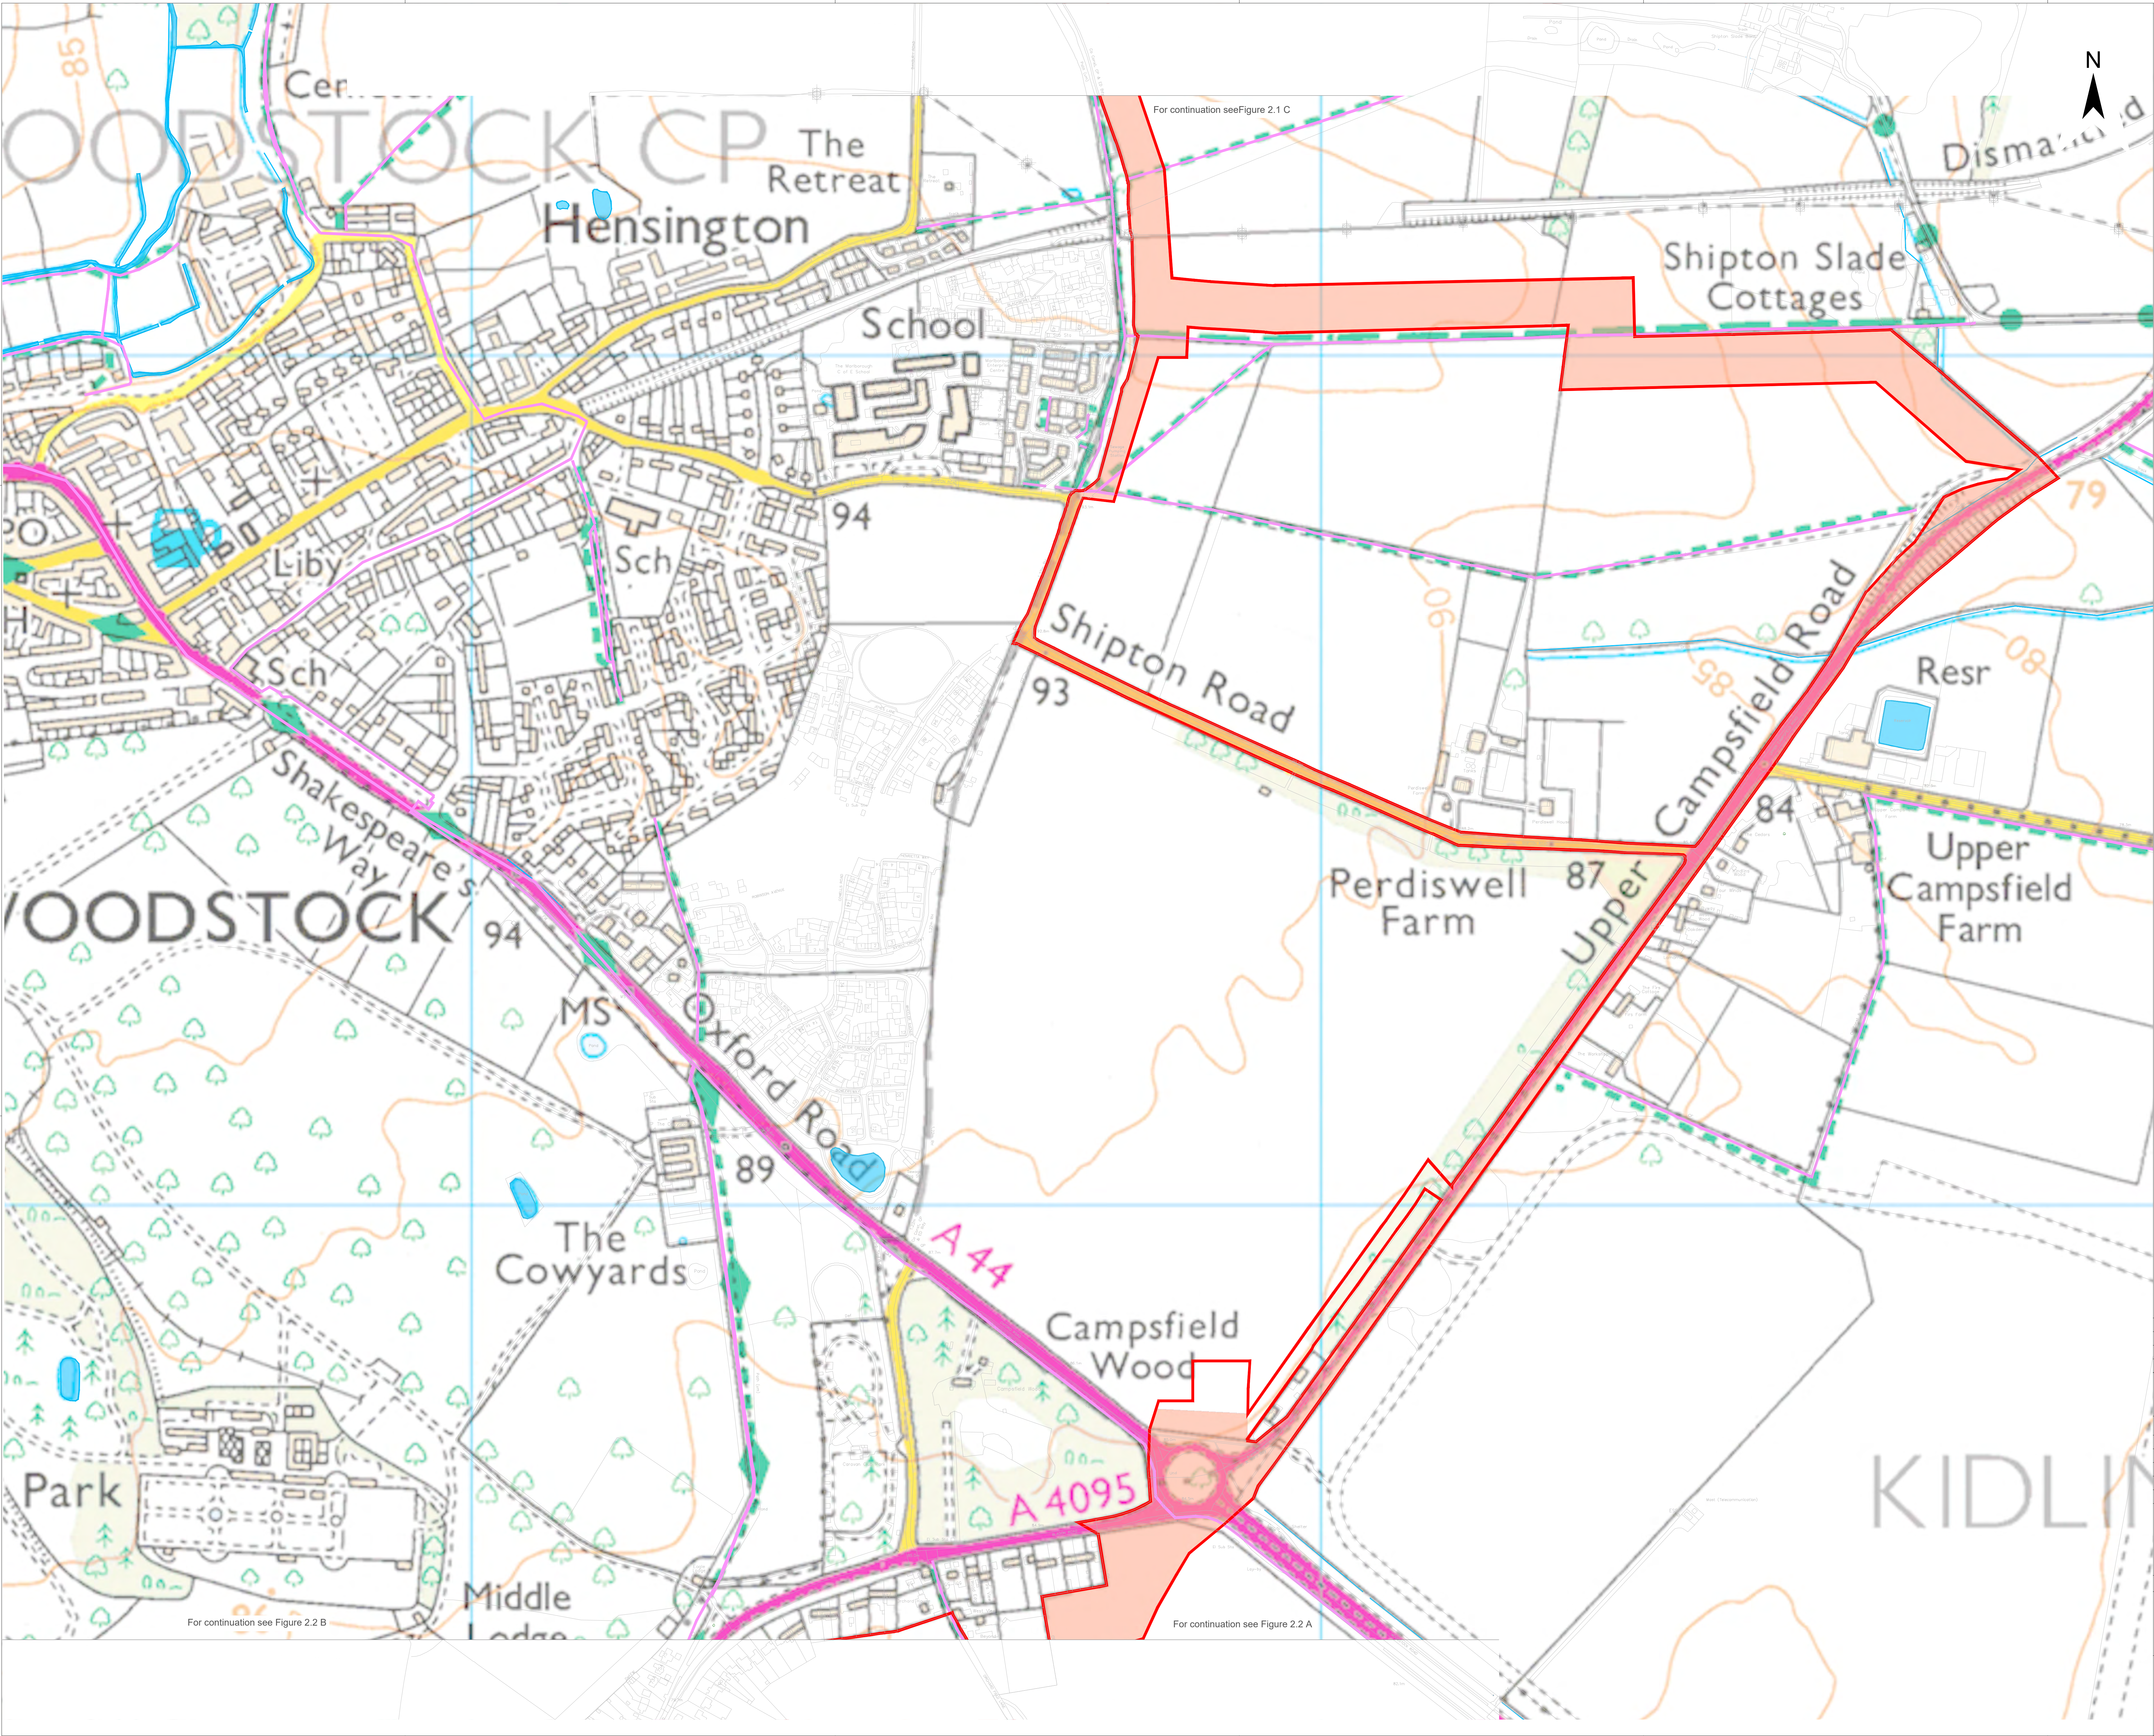

- Legend
- Site Location and Order Limits
  - Existing Landscape Elements and Other Features
  - Watercourse
  - Existing Infrastructure and Other Features
  - Public Highway
  - Proposed Landscape and Other Features
  - Cable Corridor

|                        |         |            |              |            |                        |
|------------------------|---------|------------|--------------|------------|------------------------|
| 3: Dead Line 7         |         |            |              |            |                        |
| 2: Change Request 2    |         |            |              |            |                        |
| 1: s51 Response        |         |            |              |            |                        |
| A: DCO Submission      |         |            |              |            |                        |
| Project                |         |            | Status       |            |                        |
| Botley West Solar Farm |         |            | Illustrative |            |                        |
| Id.                    | Changes | Date       | Name         | Date       | Name                   |
| 3                      | Revised | 10.11.2025 | V.Guskova    | 10.11.2025 | V.Guskova              |
| 2                      | Revised | 12.09.2025 | V.Guskova    | 10.11.2025 | H.Trabelsi             |
| 1                      | Revised | 31.01.2025 | V.Guskova    | Drawing No | EN010147/APP/8.2 Rev.3 |
| A                      | Created | 31.10.2024 | K. Lueken    |            |                        |


0 100 200 Meters

Scale: 1:2500 at A0

Title


Illustrative Masterplan  
Figure 2.4A  
275kV Illustrative Cable Corridor Plan



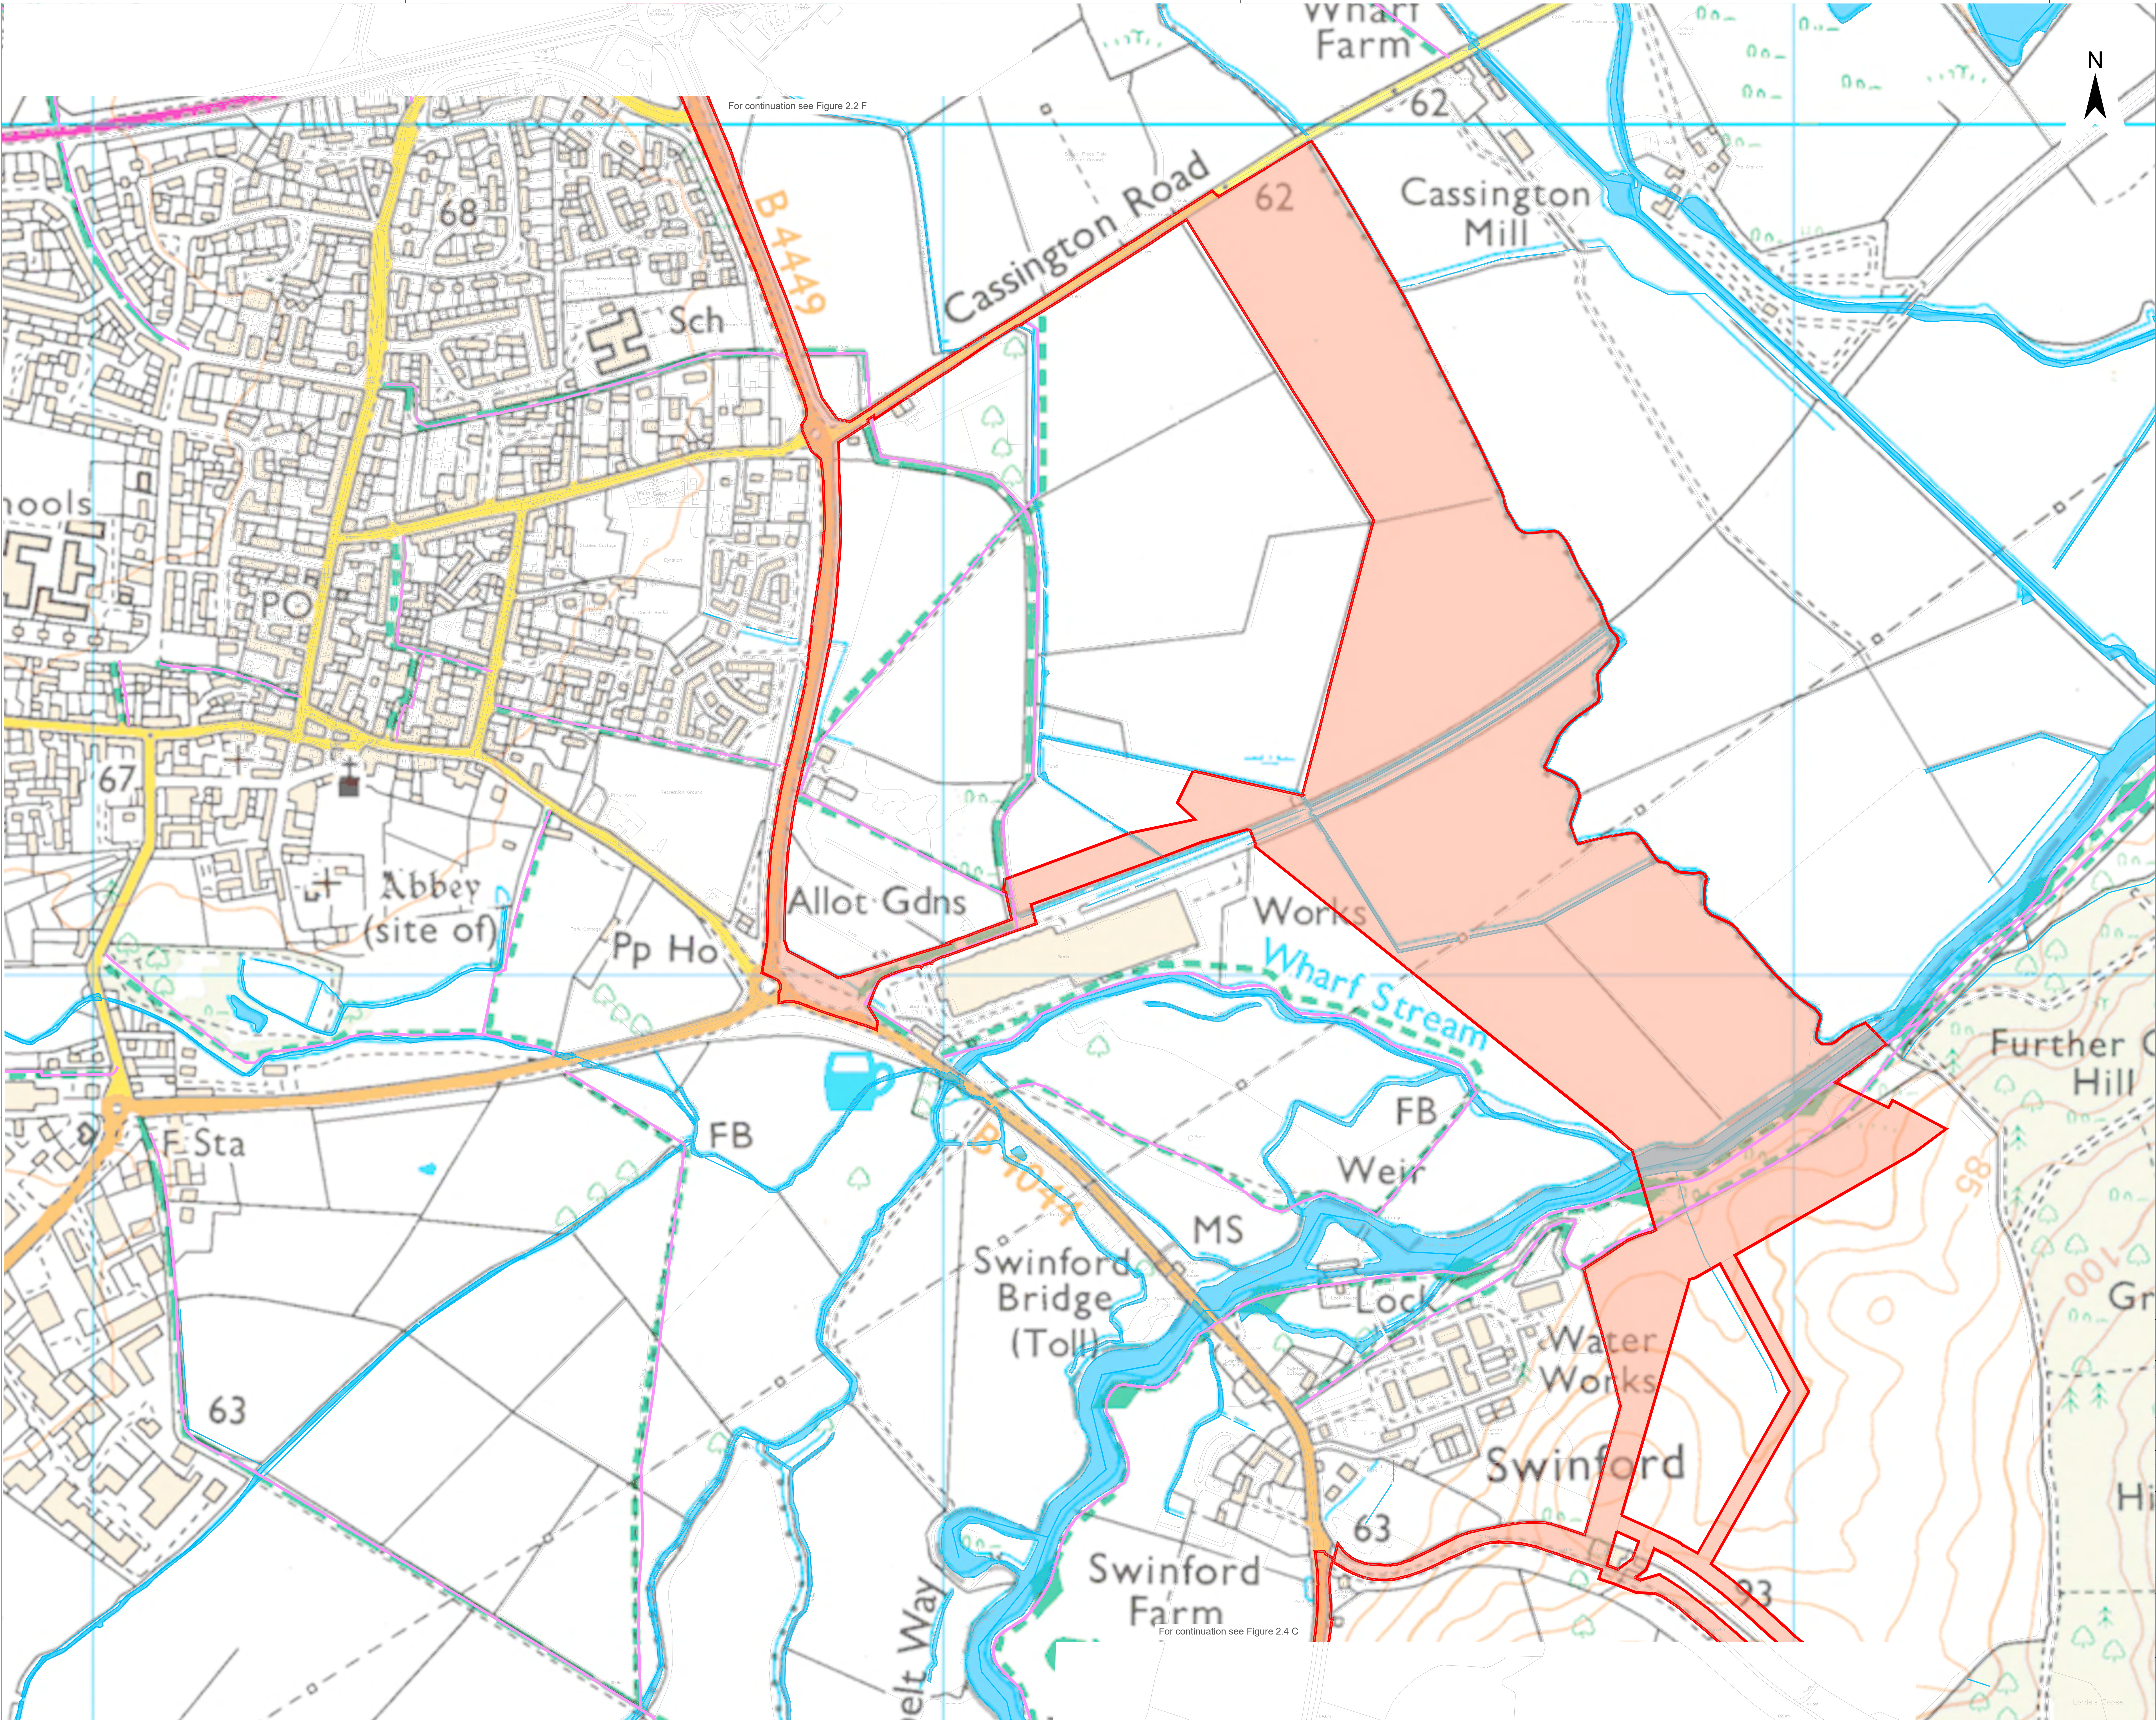

- Legend
- Site Location and Order Limits
  - Existing Landscape Elements and Other Features
  - Watercourse
  - Existing Infrastructure and Other Features
  - Public Highway
  - Proposed Landscape and Other Features
  - Cable Corridor


|                        |         |            |              |            |                        |
|------------------------|---------|------------|--------------|------------|------------------------|
| 3: Dead Line 7         |         |            |              |            |                        |
| 2: Change Request 2    |         |            |              |            |                        |
| 1: s51 Response        |         |            |              |            |                        |
| A: DCO Submission      |         |            |              |            |                        |
| Project                |         |            | Status       |            |                        |
| Botley West Solar Farm |         |            | Illustrative |            |                        |
| Id.                    | Changes | Date       | Name         |            |                        |
|                        |         |            |              | Date       | Name                   |
| 3                      | Revised | 10.11.2025 | V.Guskova    | Check      | 10.11.2025 V.Guskova   |
| 2                      | Revised | 12.09.2025 | V.Guskova    |            | 10.11.2025 H.Trabelsi  |
| 1                      | Revised | 31.01.2025 | V.Guskova    | Drawing No | EN010147/APP/8.2 Rev.3 |
| A                      | Created | 31.10.2024 | K. Lueken    |            |                        |

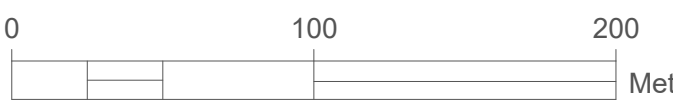

Scale: 1:2500 at A0

Title  
Illustrative Masterplan  
Figure 2.4B  
275kV Illustrative Cable Corridor Plan



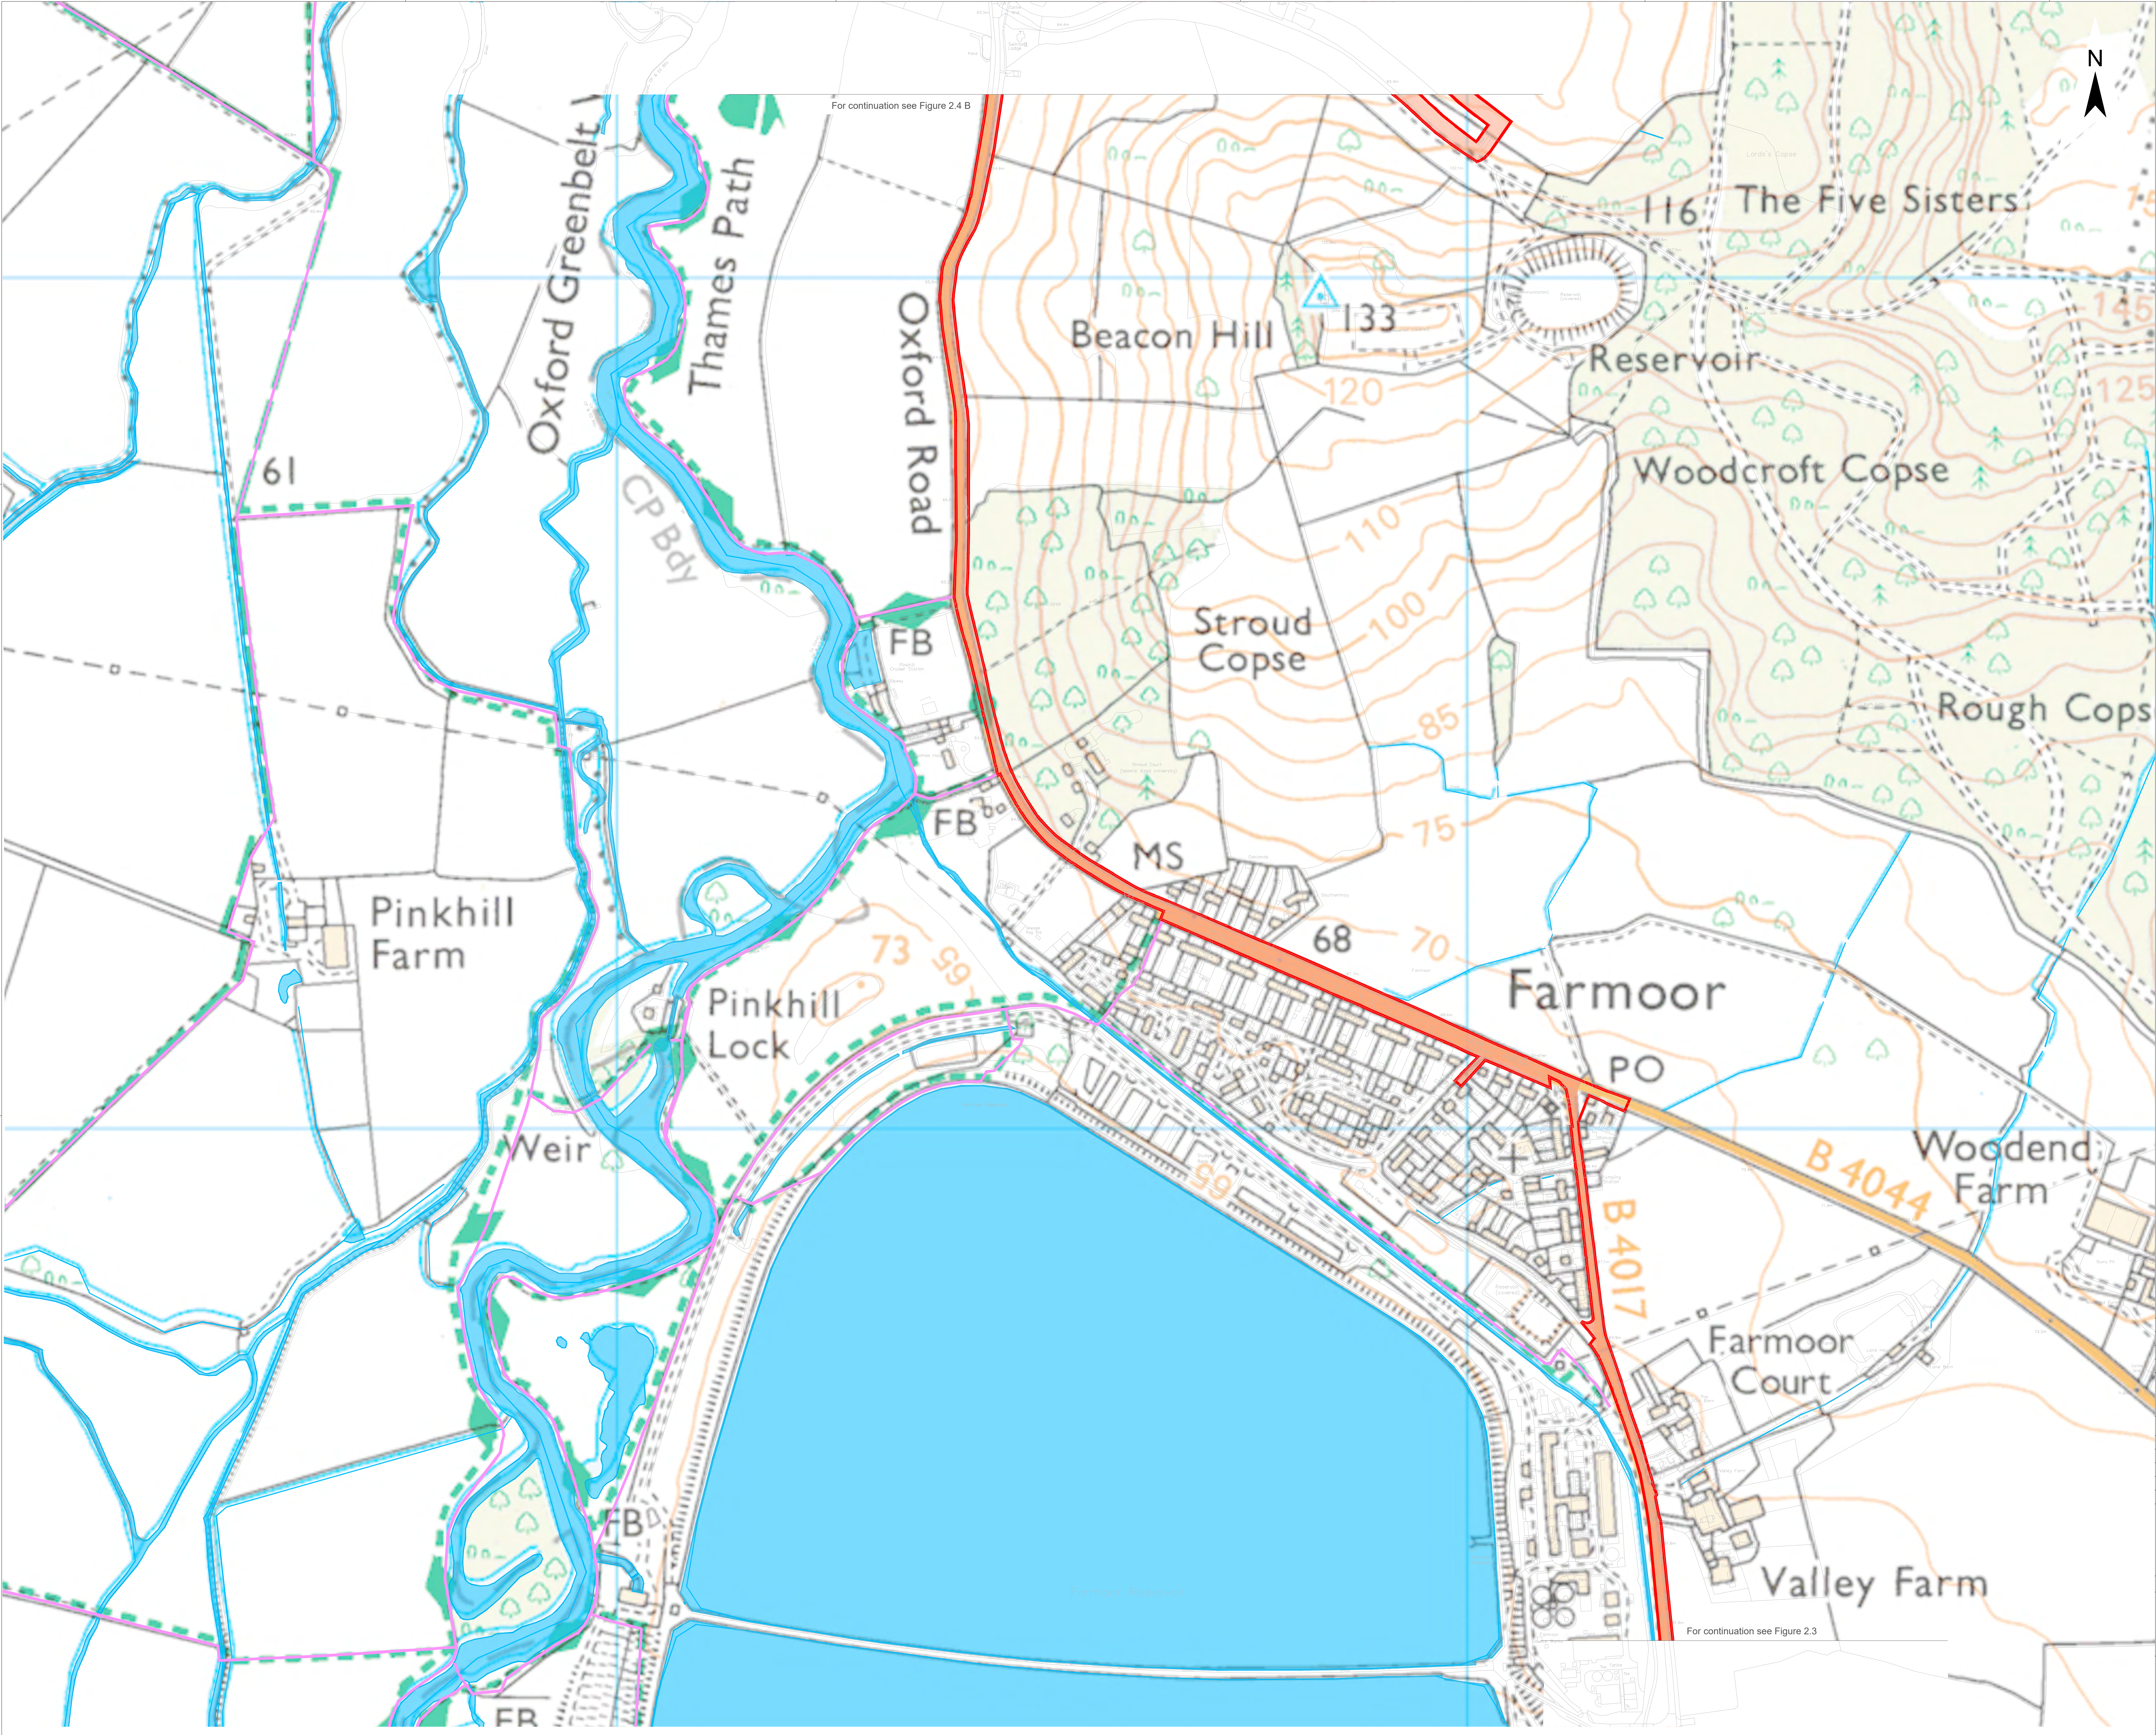


For continuation see Figure 2.4 B

For continuation see Figure 2.3



- Legend
- Site Location and Order Limits
  - Existing Landscape Elements and Other Features
  - Watercourse
  - Proposed Landscape and Other Features
  - Cable Corridor

|                        |         |            |              |                                   |                       |
|------------------------|---------|------------|--------------|-----------------------------------|-----------------------|
| 3: Dead Line 7         |         |            |              |                                   |                       |
| 2: Change Request 2    |         |            |              |                                   |                       |
| 1: s51 Response        |         |            |              |                                   |                       |
| A: DCO Submission      |         |            |              |                                   |                       |
| Project                |         |            | Status       |                                   |                       |
| Botley West Solar Farm |         |            | Illustrative |                                   |                       |
| Id.                    | Changes | Date       | Name         |                                   |                       |
|                        |         |            |              | Date                              | Name                  |
| 3                      | Revised | 10.11.2025 | V.Guskova    | Edit                              | 10.11.2025 V.Guskova  |
| 2                      | Revised | 12.09.2025 | V.Guskova    | Check                             | 10.11.2025 H.Trabelsi |
| 1                      | Revised | 31.01.2025 | V.Guskova    | Drawing No EN010147/APP/8.2 Rev.3 |                       |
| A                      | Created | 31.10.2024 | K. Lueken    |                                   |                       |

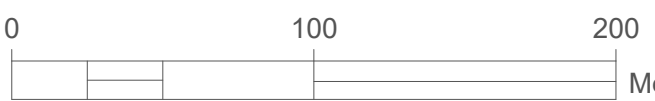

Scale: 1:2500 at A0

Title  
Illustrative Masterplan  
Figure 2.4C  
275kV Illustrative Cable Corridor Plan



Photovoltaik Development Partners GmbH  
Kurfürstendamm 52  
10707 Berlin, Germany