

Tween Bridge Solar Farm

2.6 Trees and Hedgerows to be Removed or Managed Plan


Planning Act 2008
Infrastructure Planning (Applications: Prescribed Forms
and Procedure) Regulations 2009

APFP Regulation 5(2)(o)

Document Reference: 2.6

August 2025

Revision 1

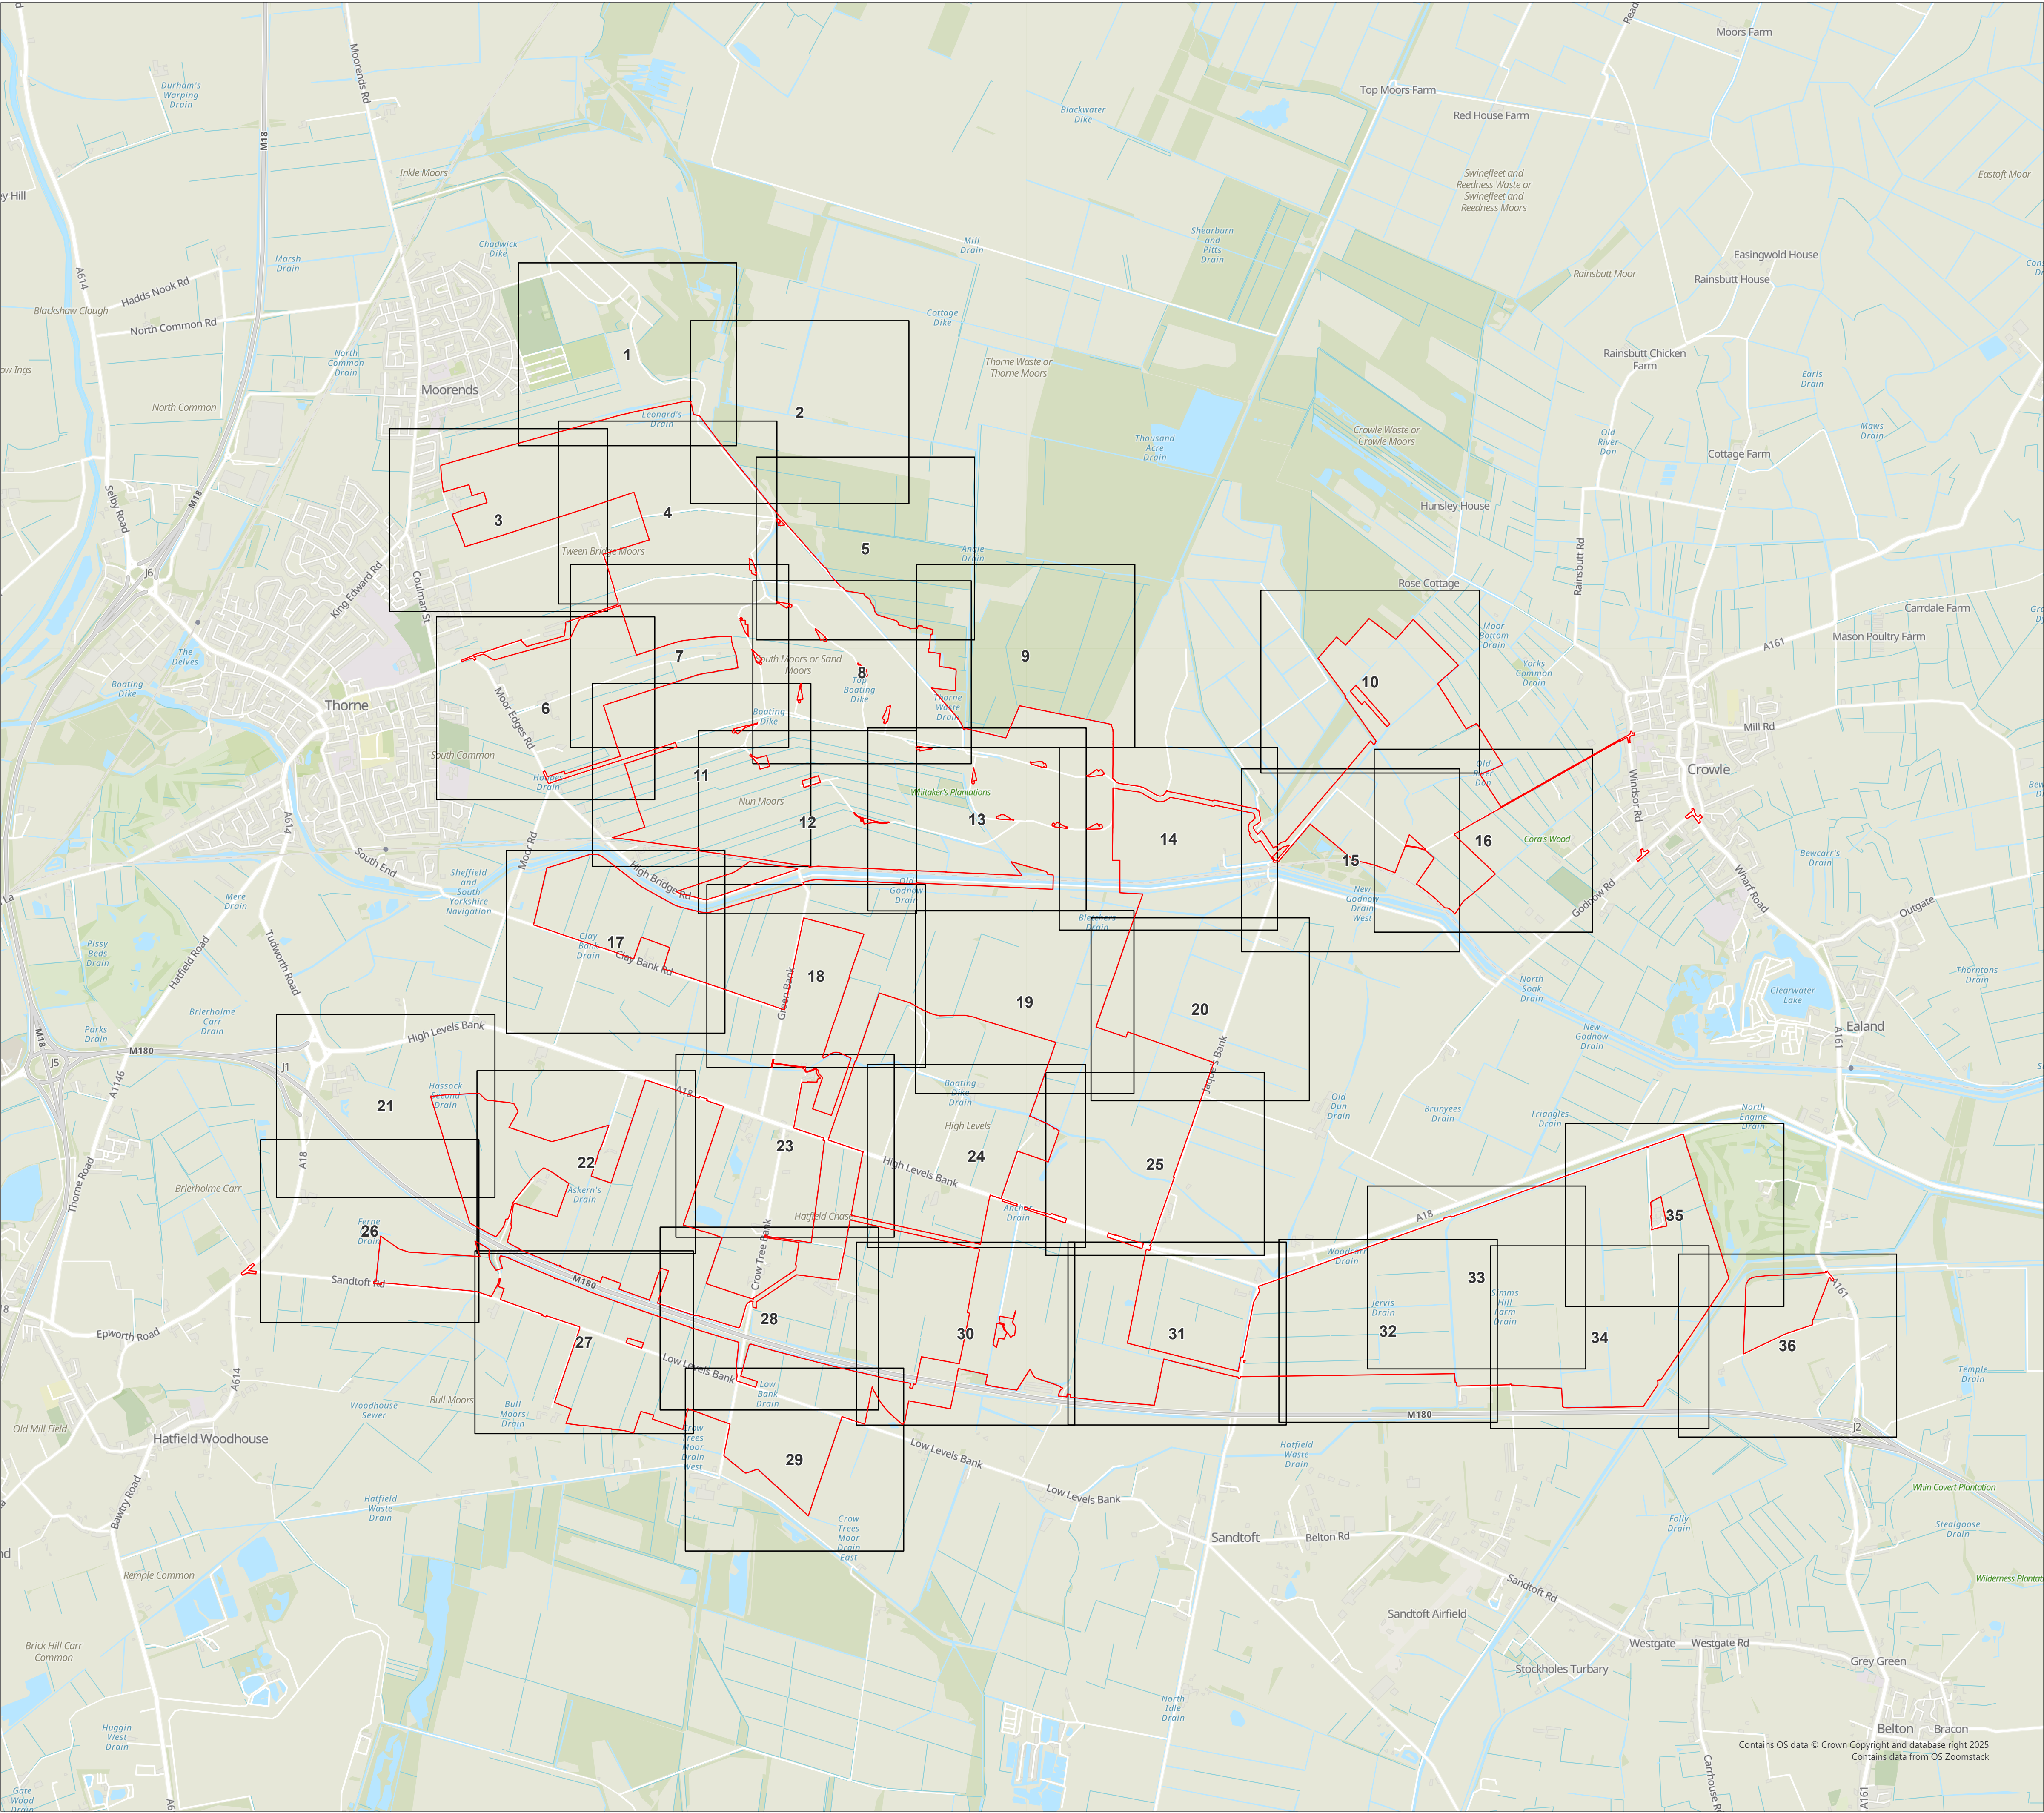

KEY

DCO Order Limits

Map Sheets

Tween Bridge Solar Farm

APFP Regulation: 5(2)(o)
Trees and Hedgerows to be Removed or Managed Plan
Overview Sheet

N

W

E

S

00.250.511.5 Kilometers

Coordinate System: British National Grid
Projection: Transverse Mercator
Datum: OSGB 1936

© Crown copyright and
database rights 2025.
Ordnance Survey AC0000808122

Scale: 1:20,000

Paper Size: A1

Sheet: Overview

RWE

Document Ref: 2.6

Revision: 1

PINS Number: EN010148


Drawing Status: Final

Drawn: TH


Checked: IH

Approved: RH


Date: 21/08/2025

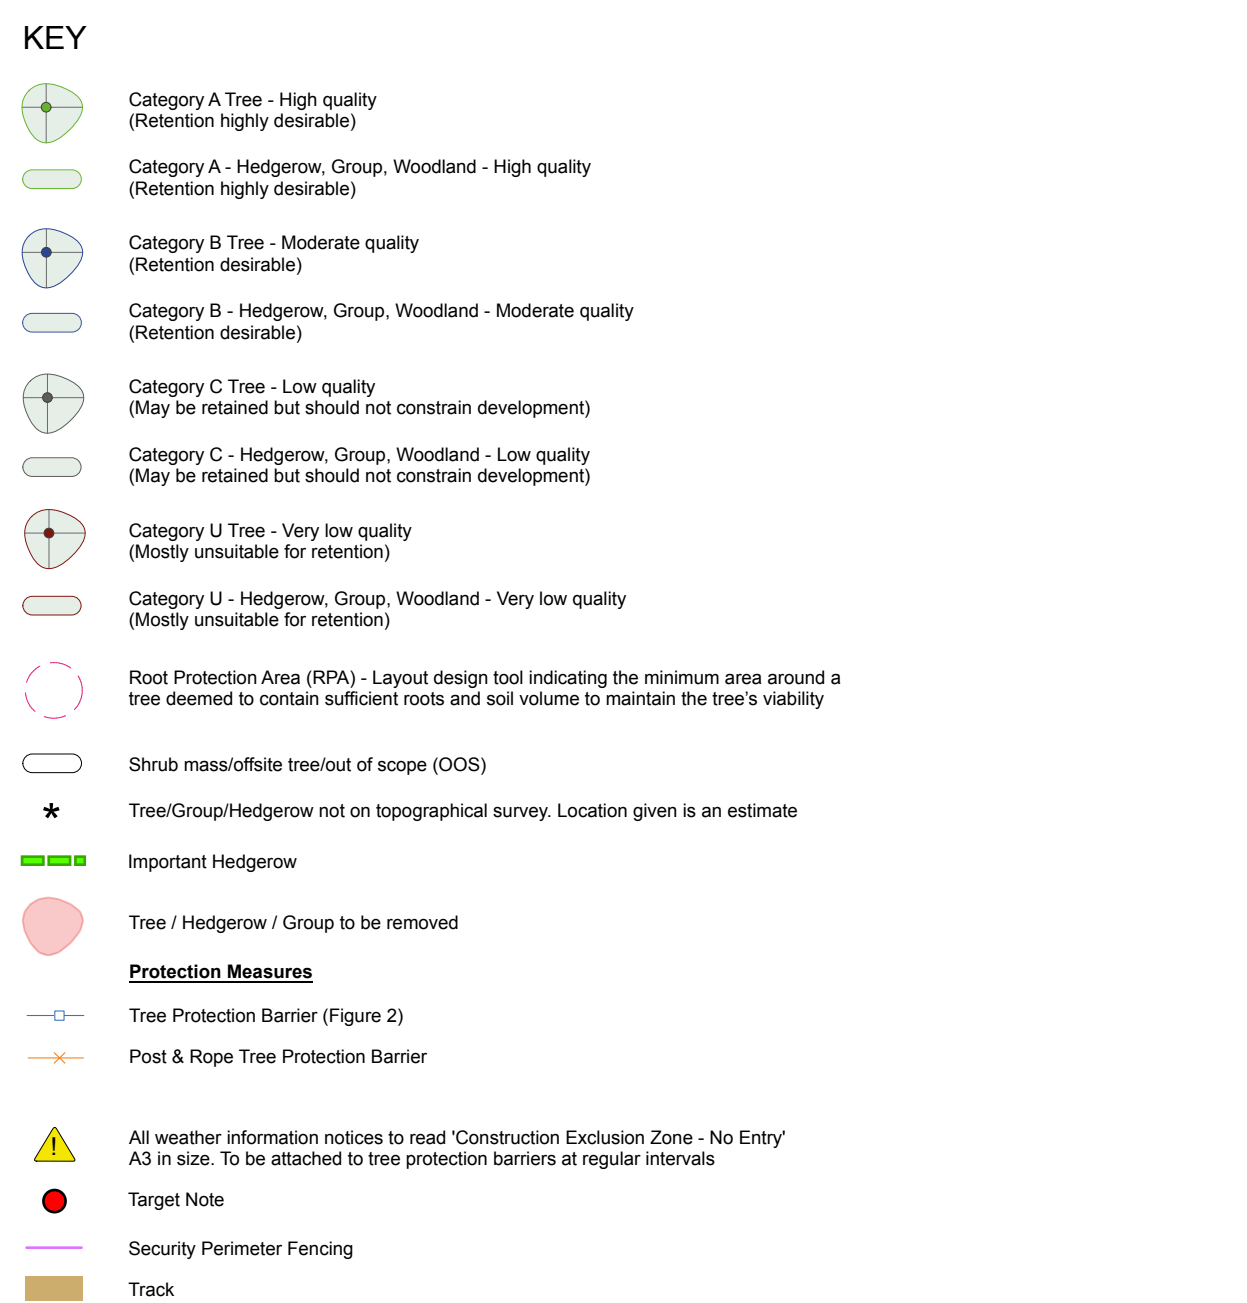

Target Notes		Label	
Label	Description	Label	Description
TN1	14m of hedge/row removal (R61)	TN8	8m of G107 to be removed (c. 3-4 no. SM Cat C trees)
TN2	Exising farm track to be infilled and improved	TN9	10m of G107 to be removed (c. 3-4 no. SM Cat C trees)
TN3	H201 Launch and Receiver pits to be made of R90s	TN10	Ditch separates the T144 from the track and existing road
TN4	H201 Launch and Receiver pits to be outside of R90s for G59	TN10	6m of hedge/row removal (H40)
TN5	Track through R90s and anticipated to result in additional impacts to the current agricultural use of the field	TN11	6m of hedge/row removal (H2) (C2)
TN6	6m of hedge/row removal (H134)	TN12	Some lateral reduction or crown raising of low branches may be necessary to install the culvert and tree protection.
TN7	4m of Hedge/row removal (H136)	TN13	2m of hedge/row removal (H3)
		TN14	An early mature to mature common ash tree may require removal to provide c.6m ground clearance over an existing field access point

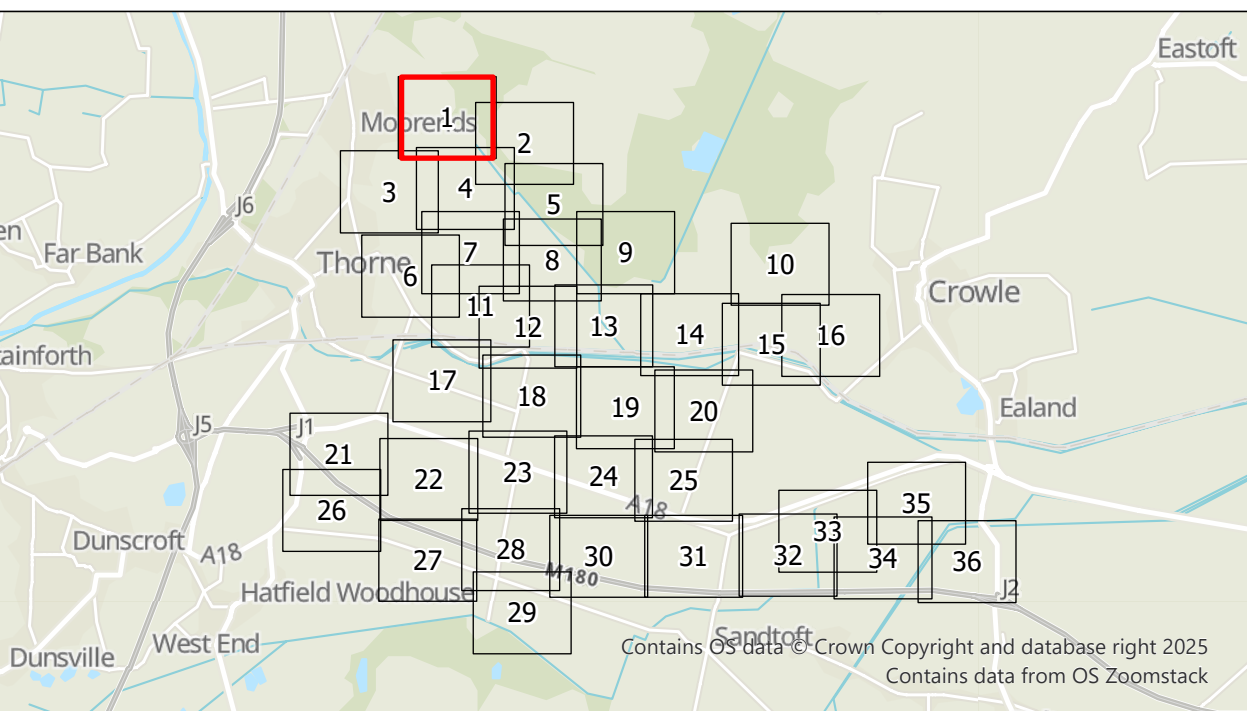

APFP Regulation: 5(2)(o)
Trees and Hedgerows to be Removed or Managed Plan

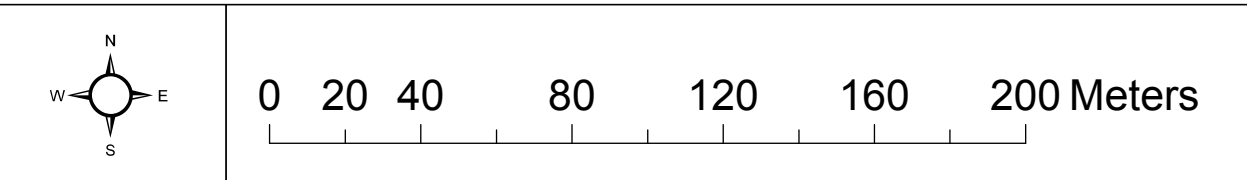


Coordinate System: British National Grid Projection: Transverse Mercator Datum: OSGB 1936	© Crown copyright and database rights 2025. Ordnance Survey AC0000808122
---	--

Scale: 1:2,000	Paper Size: A1	Sheet: 1 of 36
----------------	----------------	----------------



Document Ref: 2.6			Revision: 1	
PINS Number: EN010148			Drawing Status: Final	
Drawn: TH	Checked: IH	Approved: RH	Date: 20/08/2025	

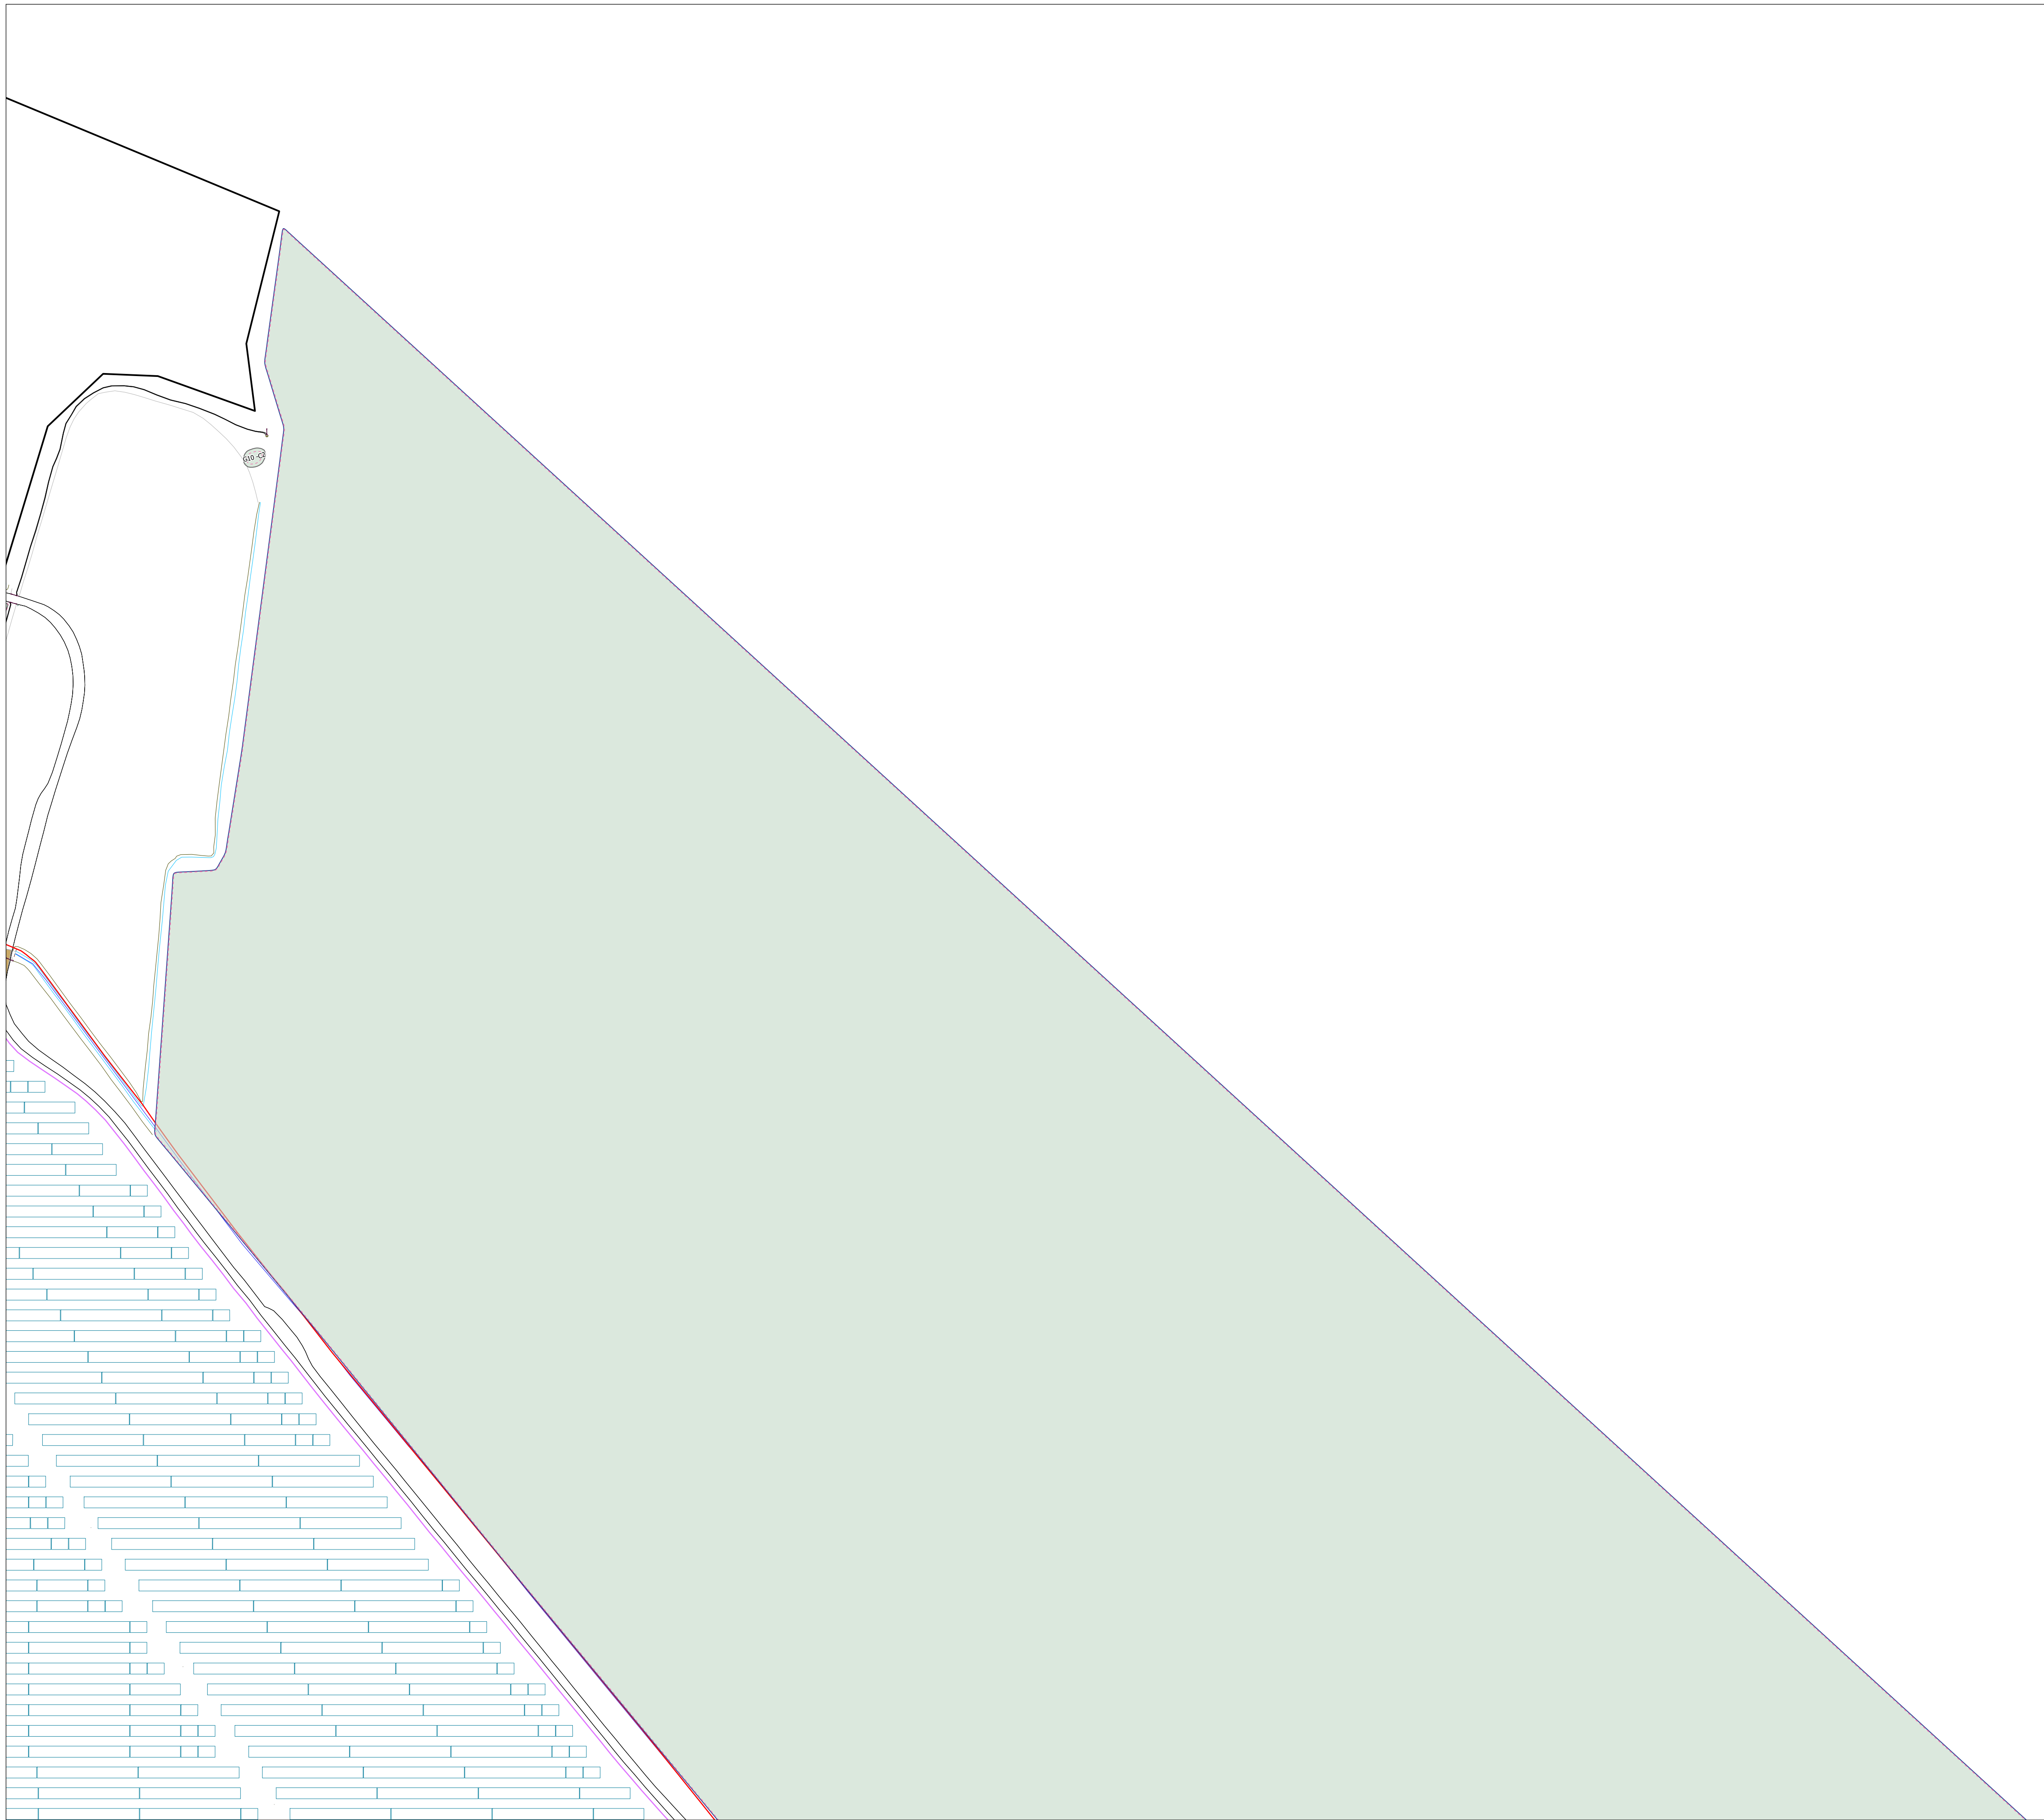


KEY

-  Category A Tree - High quality
(Retention highly desirable)
-  Category A - Hedgerow, Group, Woodland - High quality
(Retention highly desirable)
-  Category B Tree - Moderate quality
(Retention desirable)
-  Category B - Hedgerow, Group, Woodland - Moderate quality
(Retention desirable)
-  Category C Tree - Low quality
(May be retained but should not constrain development)
-  Category C - Hedgerow, Group, Woodland - Low quality
(May be retained but should not constrain development)
-  Category U Tree - Very low quality
(Mostly unsuitable for retention)
-  Category U - Hedgerow, Group, Woodland - Very low quality
(Mostly unsuitable for retention)
-  Root Protection Area (RPA) - Layout design tool indicating the minimum area around a tree deemed to contain sufficient roots and soil volume to maintain the tree's viability
-  Shrub mass/offsite tree/out of scope (OOS)
-  Tree/Group/Hedgerow not on topographical survey. Location given is an estimate
-  Important Hedgerow
-  Tree / Hedgerow / Group to be removed

Protection Measures


-  Tree Protection Barrier (Figure 2)
-  Post & Rope Tree Protection Barrier
-  All weather information notices to read "Construction Exclusion Zone - No Entry" A3 in size. To be attached to tree protection barriers at regular intervals
-  Target Note
-  Security Perimeter Fencing
-  Track

Target Notes		Label	
Label	Description	Label	Description

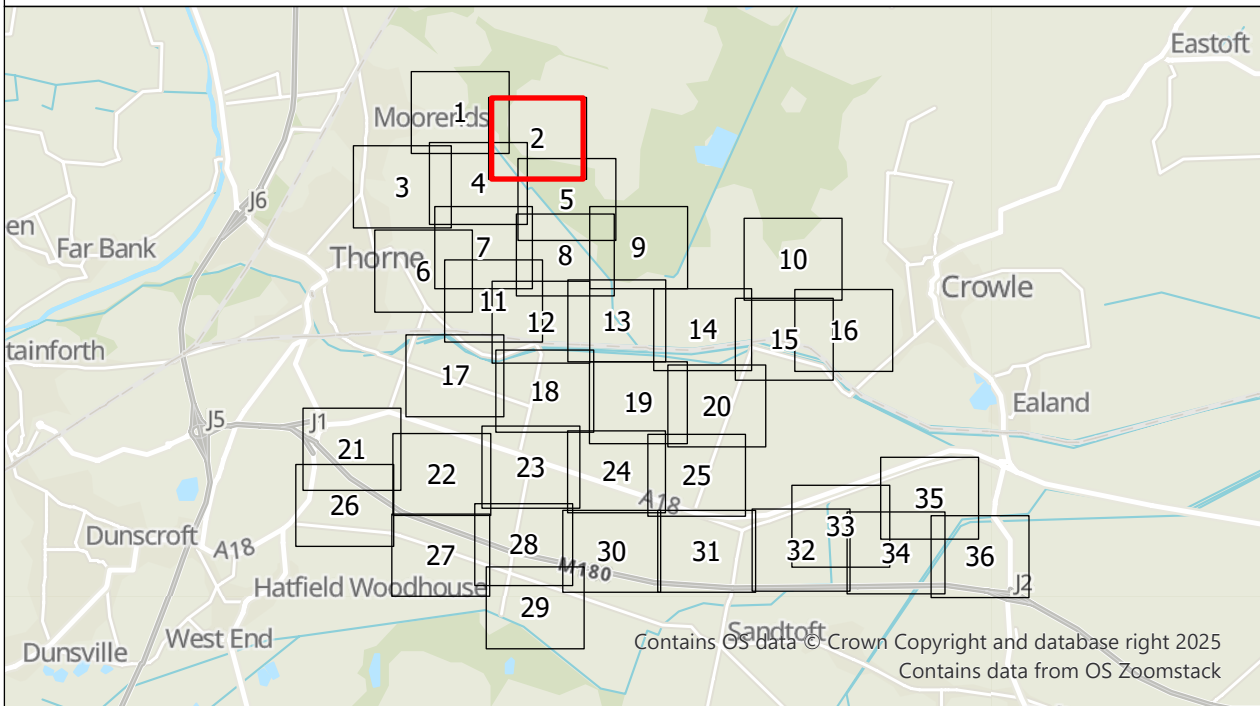

Tween Bridge Solar Farm

APFP Regulation: 5(2)(o)
Trees and Hedgerows to be Removed or Managed Plan

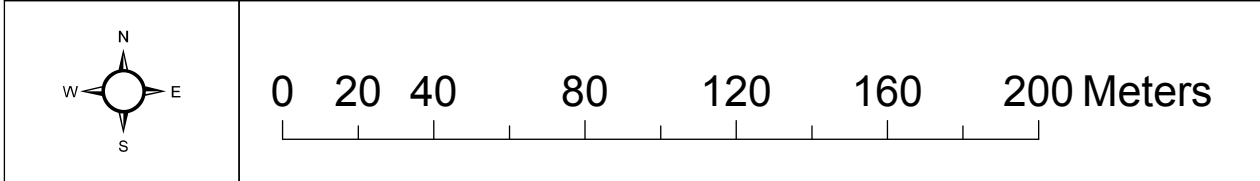


Coordinate System: British National Grid Projection: Transverse Mercator Datum: OSGB 1936	© Crown copyright and database rights 2025. Ordnance Survey AC0000808122
---	--

Scale: 1:2,000	Paper Size: A1	Sheet: 2 of 36
----------------	----------------	----------------



Document Ref: 2.6			Revision: 1		
PINS Number: EN010148			Drawing Status: Final		
Drawn: TH	Checked: IH	Approved: RH	Date: 20/08/2025		

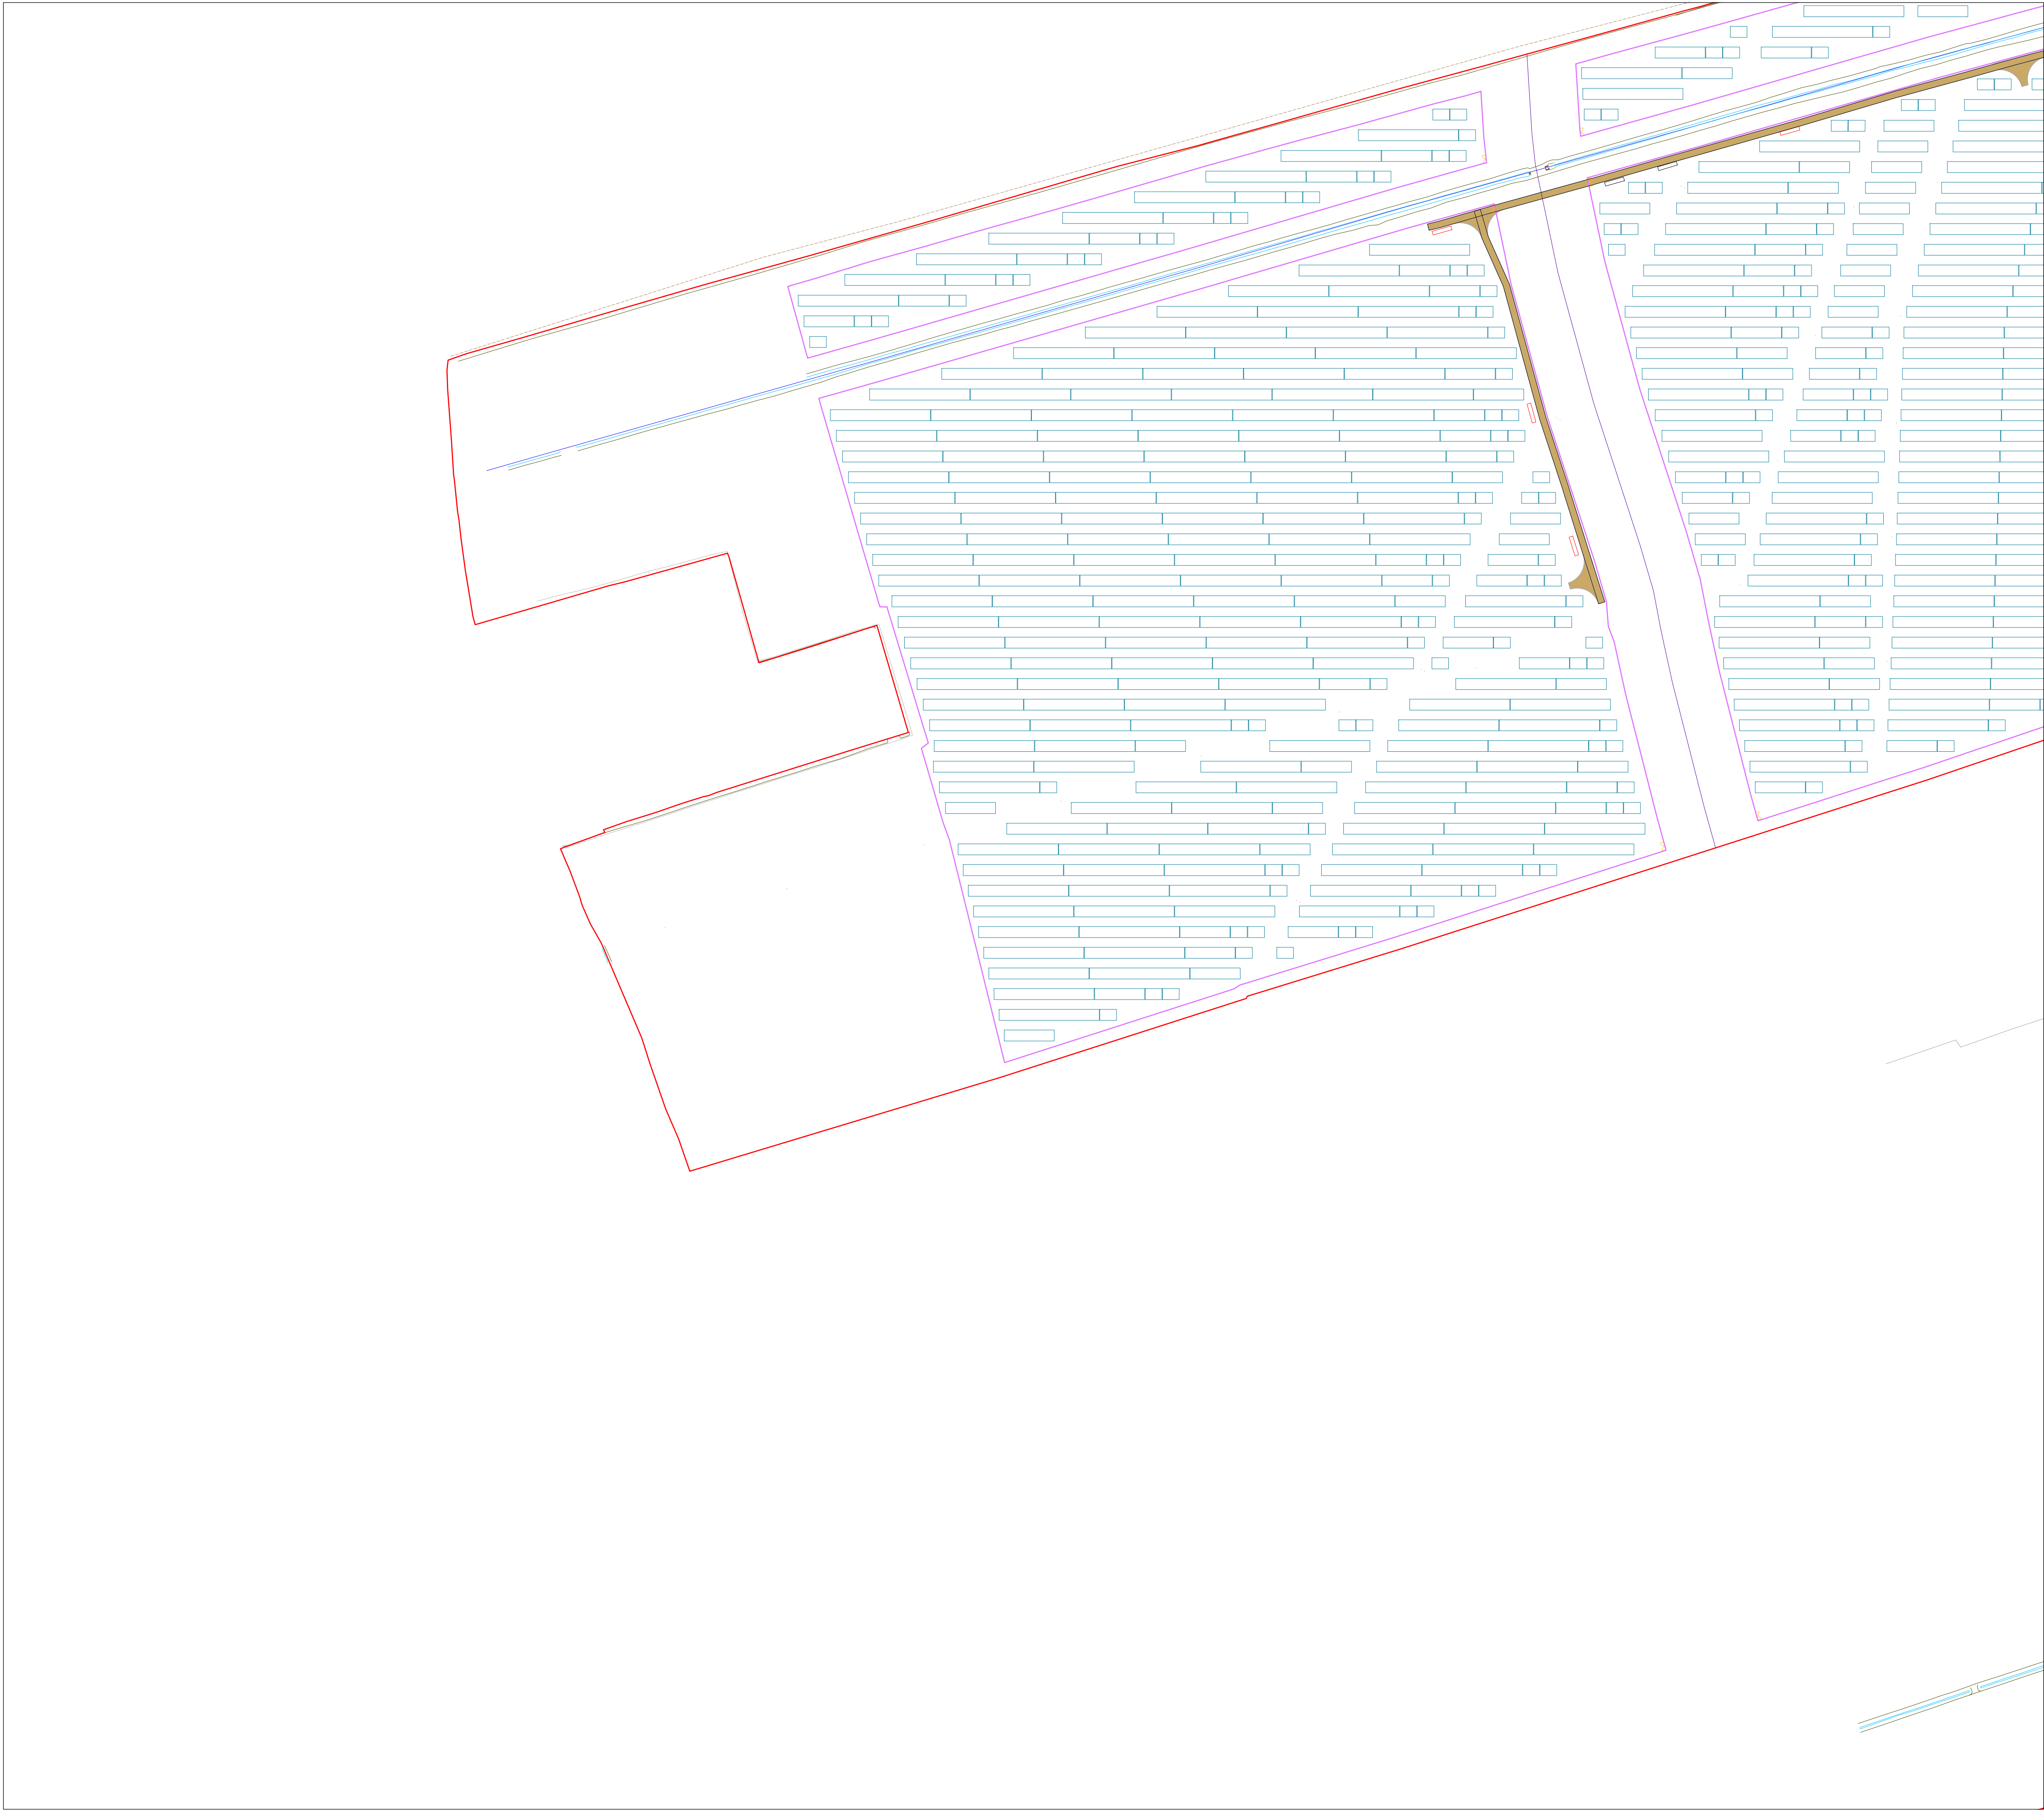

KEY

Category A Tree - High quality
(Retention highly desirable)

Category A - Hedgerow, Group, Woodland - High quality
(Retention highly desirable)

Category B Tree - Moderate quality
(Retention desirable)

Category B - Hedgerow, Group, Woodland - Moderate quality
(Retention desirable)

Category C Tree - Low quality
(May be retained but should not constrain development)

Category C - Hedgerow, Group, Woodland - Low quality
(May be retained but should not constrain development)

Category U Tree - Very low quality
(Mostly unsuitable for retention)

Category U - Hedgerow, Group, Woodland - Very low quality
(Mostly unsuitable for retention)

Root Protection Area (RPA) - Layout design tool indicating the minimum area around a tree deemed to contain sufficient roots and soil volume to maintain the tree's viability

Shrub mass/offsite tree/out of scope (OOS)

Tree/Group/Hedgerow not on topographical survey. Location given is an estimate

Important Hedgerow

Tree / Hedgerow / Group to be removed

Protection Measures

Tree Protection Barrier (Figure 2)

Post & Rope Tree Protection Barrier

All weather information notices to read 'Construction Exclusion Zone - No Entry' A3 in size. To be attached to tree protection barriers at regular intervals

Target Note

Security Perimeter Fencing

Track

Target Notes

Label	Description	Label	Description
TN1	14m of hedgerow removal (H61)	TN8	8m of G107 to be removed (c. 3-4 no. 5M Gal C trees)
TN2	Existing farm track to be utilised and improved	TN9	Ditch separates the T144 from the track and access bell mouth
TN3	H2D Launch and Receiver pits to be outside of RPA	TN10	6m of hedgerow removal (H40)
TN4	H2D Launch and Receiver pits to be outside of RPA for C&D	TN11	6m of hedgerow removal H37 (C2)
TN5	Track through RPA not anticipated to result in additional impacts due to the current agricultural use of the field	TN12	Some lateral reduction or crown raising of low branches may be necessary to install the current and tree protection
TN6	6.5m of hedgerow removal (H138)	TN13	12m of Hedgerow removal (H130)
TN7	6m of Hedgerow removal (H174)	TN14	An early measure to mature common ash tree may require crown raising to provide c.5m ground clearance over an existing field access point

Tween Bridge Solar Farm

APFP Regulation: 5(2)(o)
Trees and Hedgerows to be Removed or Managed Plan

Coordinate System: British National Grid
Projection: Transverse Mercator
Datum: OSGB 1936

© Crown copyright and database rights 2025.
Ordnance Survey AC0000808122

Scale: 1:2,000

Paper Size: A1

Sheet: 3 of 36

Document Ref: 2.6

Revision: 1

PINS Number: EN010148


Drawing Status: Final

Drawn: TH

Checked: IH

Approved: RH

Date: 20/08/2025

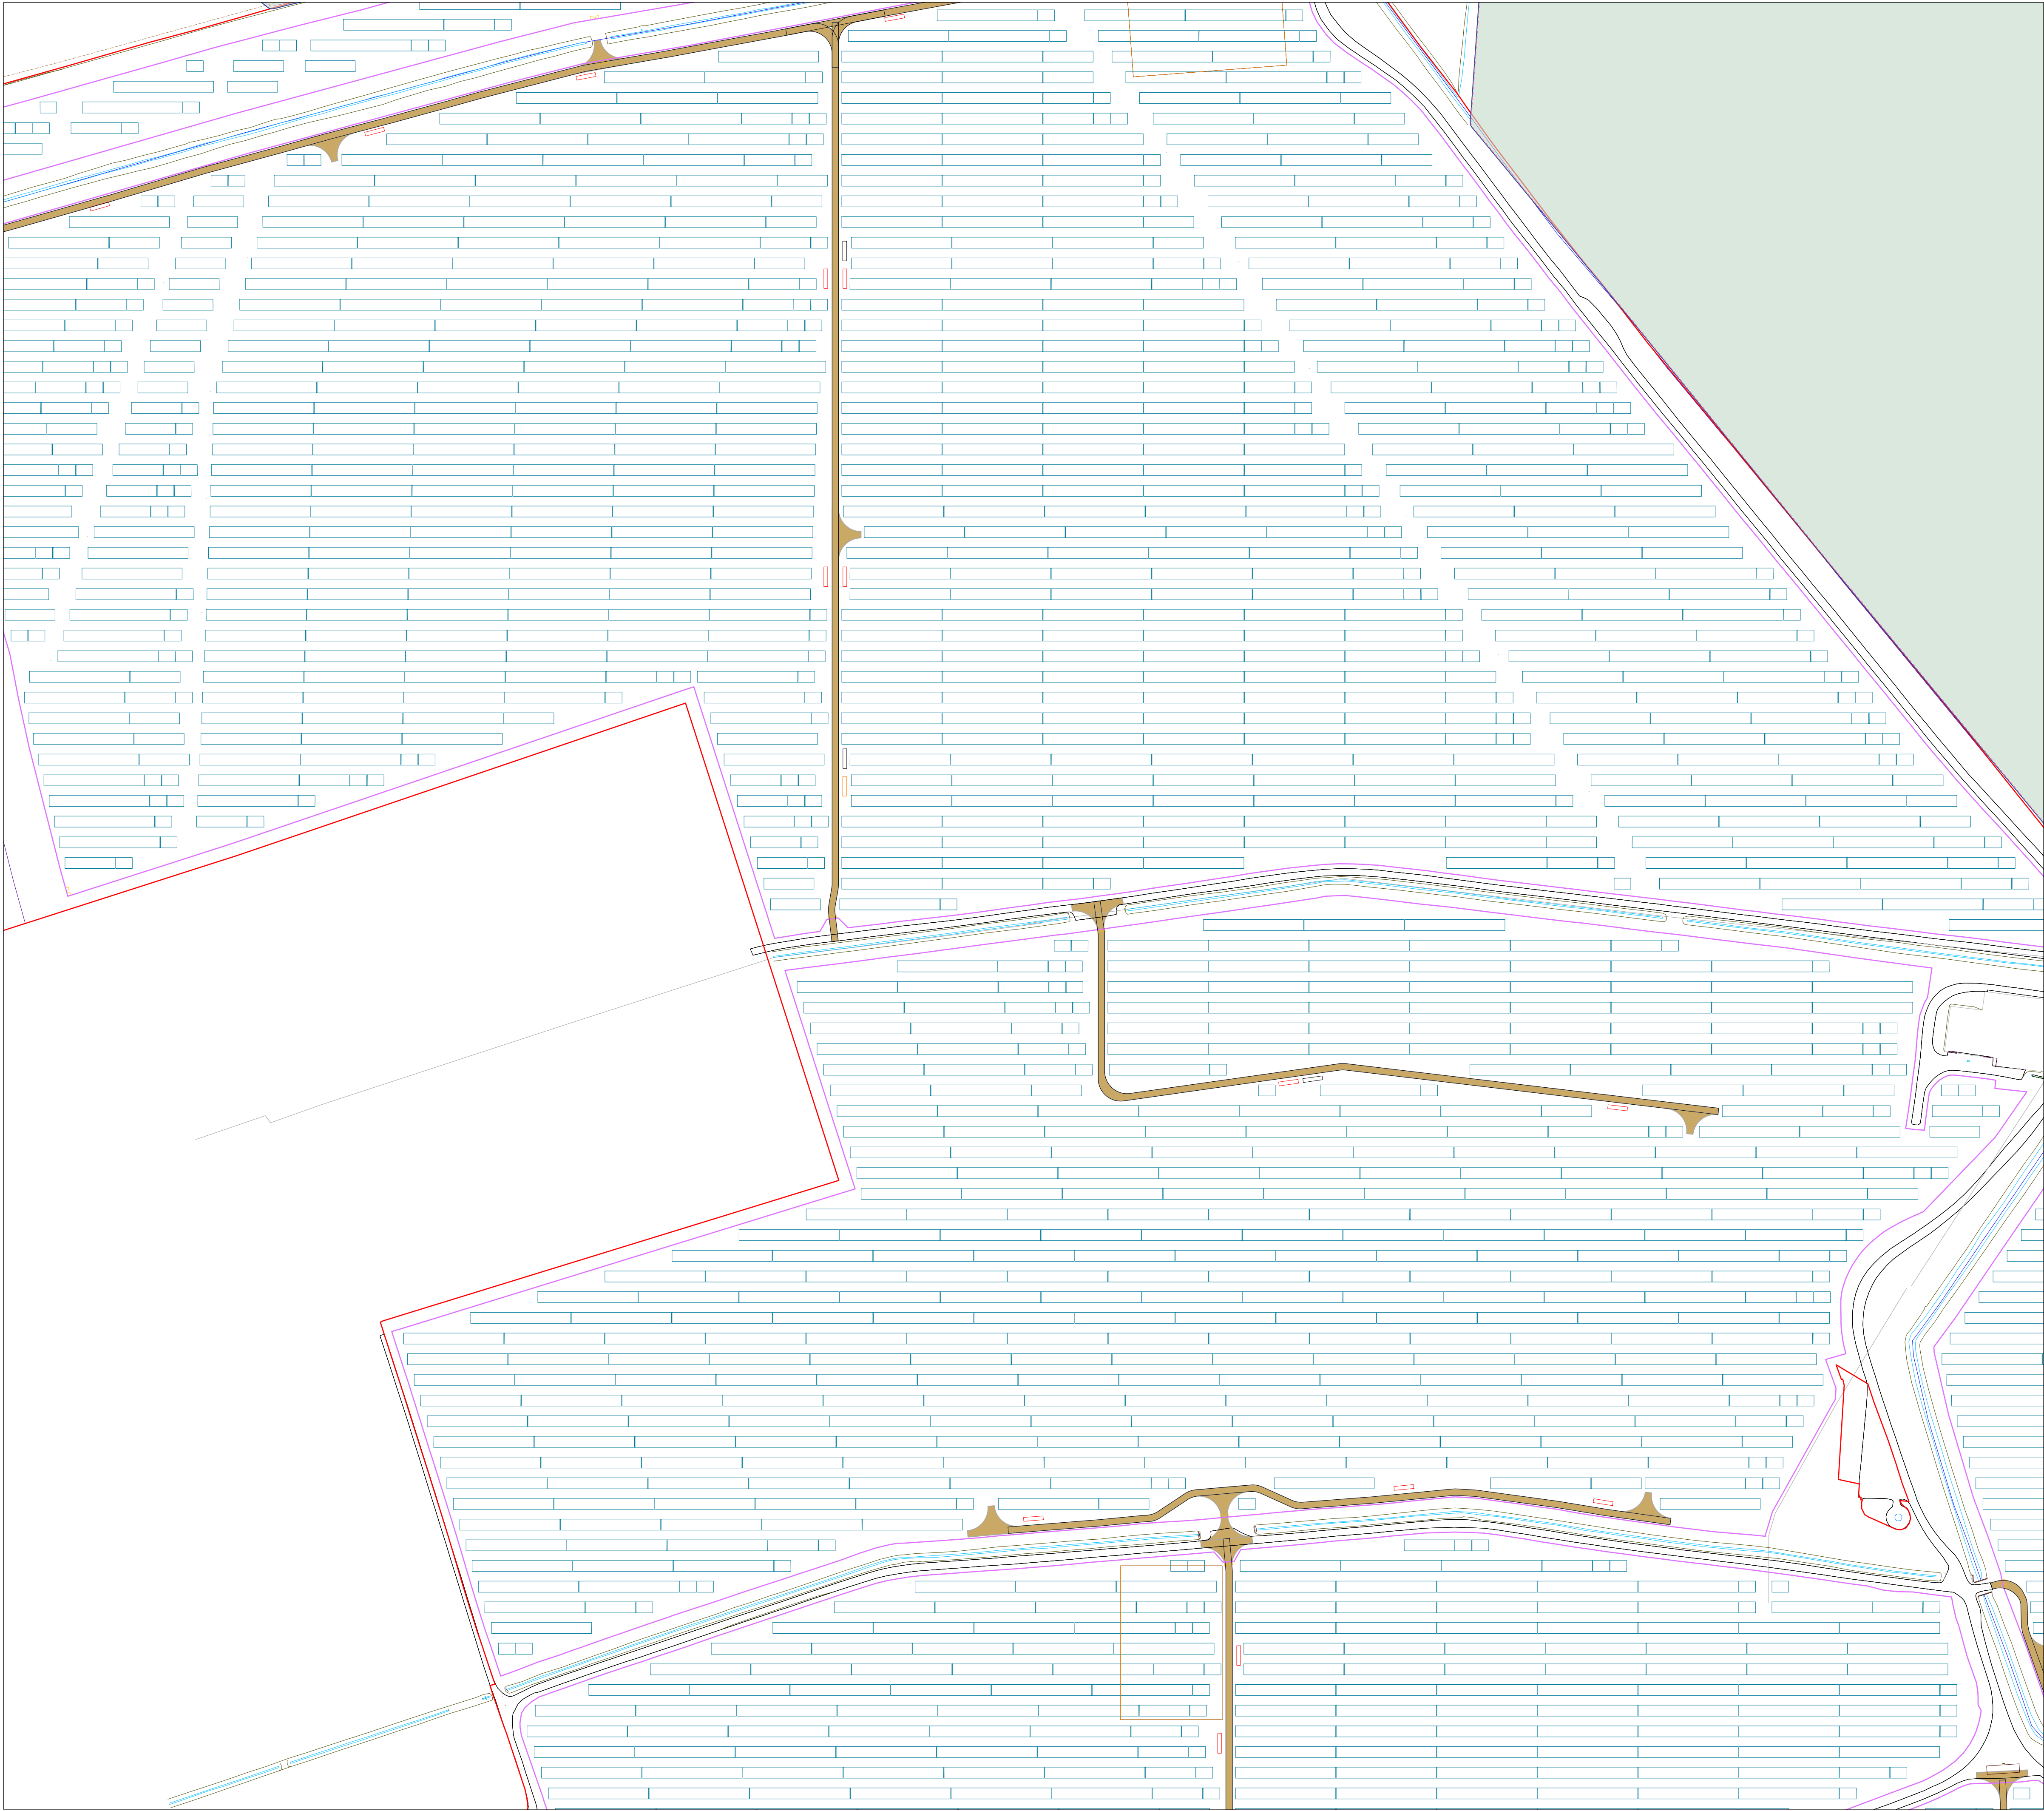

KEY

Category A Tree - High quality
(Retention highly desirable)

Category A - Hedgerow, Group, Woodland - High quality
(Retention highly desirable)

Category B Tree - Moderate quality
(Retention desirable)

Category B - Hedgerow, Group, Woodland - Moderate quality
(Retention desirable)

Category C Tree - Low quality
(May be retained but should not constrain development)

Category C - Hedgerow, Group, Woodland - Low quality
(May be retained but should not constrain development)

Category U Tree - Very low quality
(Mostly unsuitable for retention)

Category U - Hedgerow, Group, Woodland - Very low quality
(Mostly unsuitable for retention)

Root Protection Area (RPA) - Layout design tool indicating the minimum area around a tree deemed to contain sufficient roots and soil volume to maintain the tree's viability

Shrub mass/offsite tree/out of scope (OOS)

Tree/Group/Hedgerow not on topographical survey. Location given is an estimate

Important Hedgerow

Tree / Hedgerow / Group to be removed

Protection Measures

Tree Protection Barrier (Figure 2)

Post & Rope Tree Protection Barrier

All weather information notices to read 'Construction Exclusion Zone - No Entry' A3 in size. To be attached to tree protection barriers at regular intervals

Target Note

Security Perimeter Fencing

Track

Target Notes

Label	Description	Label	Description
TN1	14m of hedgerow removal (H61)	TN8	8m of G107 to be removed (c. 3-4 no. SM Gal C trees)
TN2	Existing farm track to be utilised and improved	TN9	Ditch separates the T144 from the track and access bell mouth
TN3	H2D Launch and Receiver pits to be outside of RPA	TN10	6m of hedgerow removal (H40)
TN4	H2D Launch and Receiver pits to be outside of RPA for G10	TN11	6m of hedgerow removal H107 (C2)
TN5	Track through RPA not anticipated to result in additional impacts due to the current agricultural use of the field	TN12	Some lateral reduction or crown raising of low branches may be necessary to install the current and tree protection
TN6	6.5m of hedgerow removal (H138)	TN13	12m of Hedgerow removal (H130)
TN7	6m of Hedgerow removal (H174)	TN14	An early feature to mature common with tree may require crown raising to provide a 5m ground clearance over an existing field access point

Tween Bridge Solar Farm

APFP Regulation: 5(2)(o)
Trees and Hedgerows to be Removed or Managed Plan

Coordinate System: British National Grid
Projection: Transverse Mercator
Datum: OSGB 1936

© Crown copyright and database rights 2025.
Ordnance Survey AC0000808122

Scale: 1:2,000

Paper Size: A1

Sheet: 4 of 36

Document Ref: 2.6

Revision: 1

PINS Number: EN010148


Drawing Status: Final

Drawn: TH

Checked: IH

Approved: RH

Date: 20/08/2025

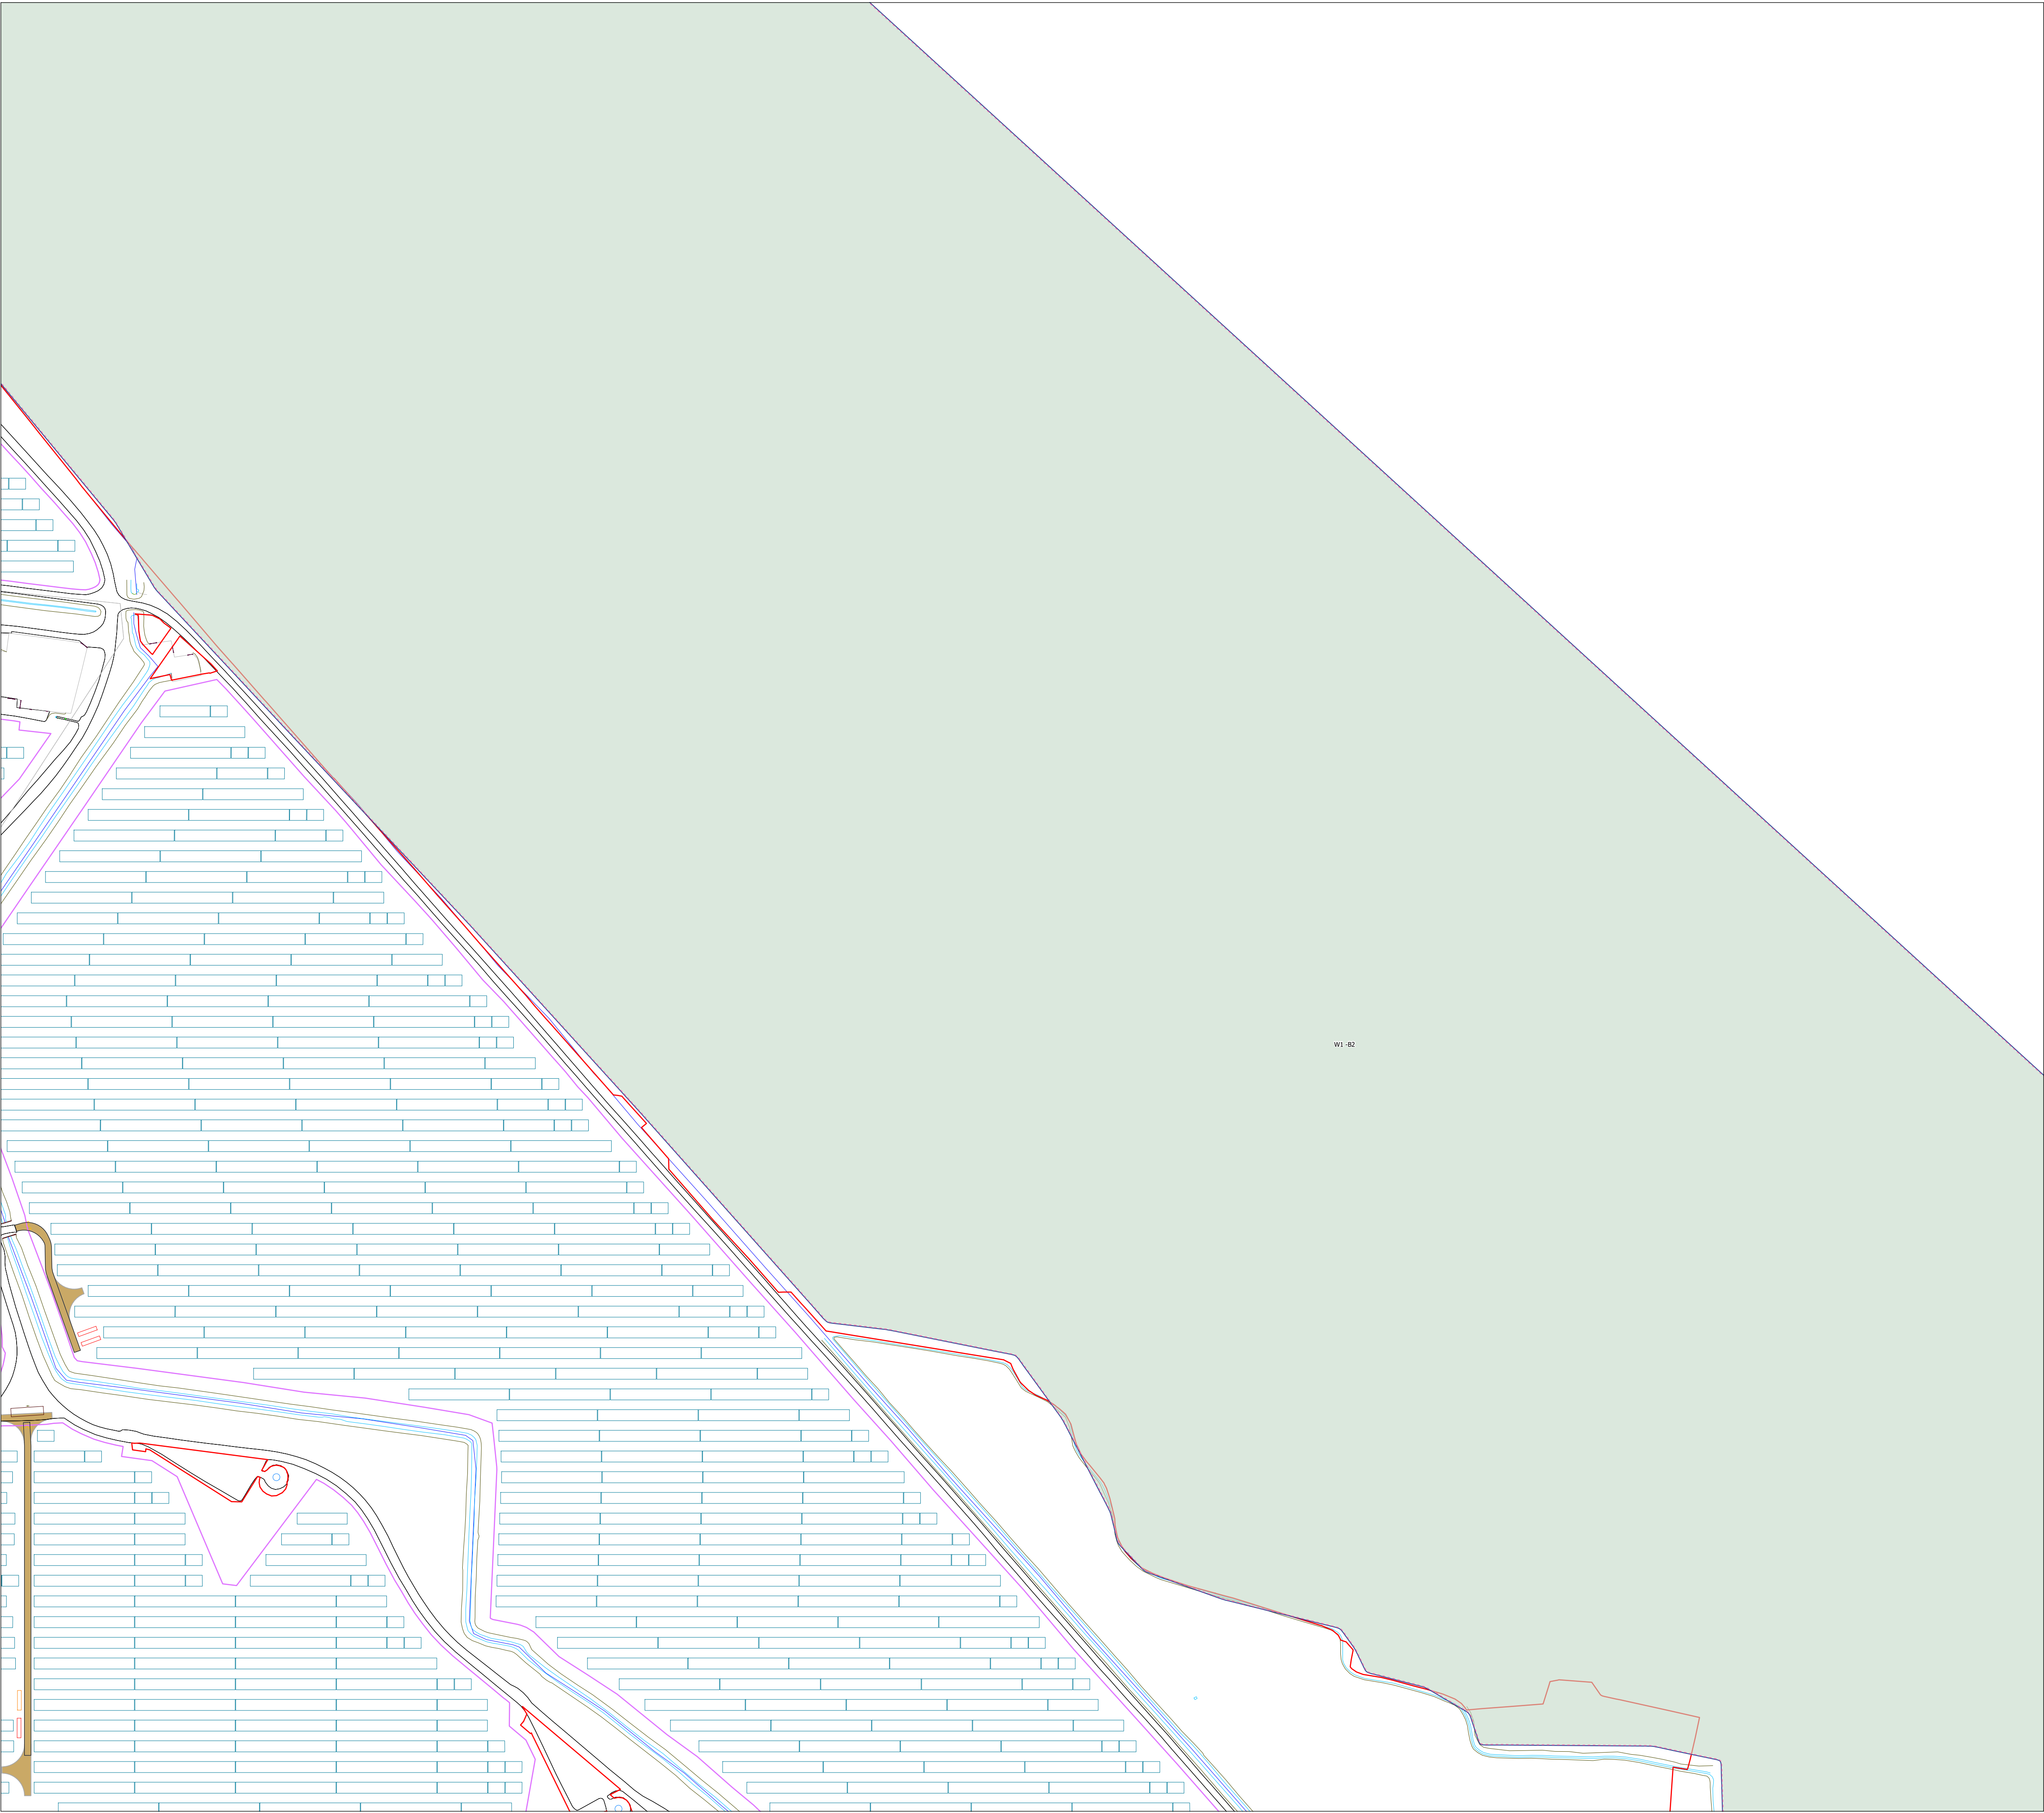

KEY

Category A Tree - High quality
(Retention highly desirable)

Category A - Hedgerow, Group, Woodland - High quality
(Retention highly desirable)

Category B Tree - Moderate quality
(Retention desirable)

Category B - Hedgerow, Group, Woodland - Moderate quality
(Retention desirable)

Category C Tree - Low quality
(May be retained but should not constrain development)

Category C - Hedgerow, Group, Woodland - Low quality
(May be retained but should not constrain development)

Category U Tree - Very low quality
(Mostly unsuitable for retention)

Category U - Hedgerow, Group, Woodland - Very low quality
(Mostly unsuitable for retention)

Root Protection Area (RPA) - Layout design tool indicating the minimum area around a tree deemed to contain sufficient roots and soil volume to maintain the tree's viability

Shrub mass/offsite tree/out of scope (OOS)

Tree/Group/Hedgerow not on topographical survey. Location given is an estimate

Important Hedgerow

Tree / Hedgerow / Group to be removed

Protection Measures

Tree Protection Barrier (Figure 2)

Post & Rope Tree Protection Barrier

All weather information notices to read 'Construction Exclusion Zone - No Entry' A3 in size. To be attached to tree protection barriers at regular intervals

Target Note

Security Perimeter Fencing

Track

Target Notes

Label	Description	Label	Description
TN1	14m of hedgerow removal (H61)	TN8	8m of G107 to be removed (c. 3-4 no. SM Gal C trees)
TN2	Existing farm track to be utilised and improved	TN9	Ditch separates the T144 from the track and access bell mouth
TN3	H2D Launch and Receiver pits to be outside of RPA	TN10	6m of hedgerow removal (H40)
TN6	6.5m of hedgerow removal (H138)	TN13	12m of Hedgerow removal (H130)
TN7	4m of Hedgerow removal (H174)	TN14	An early mature to mature common ash tree may require crown raising to provide c.5m ground clearance over an existing field access point

Tween Bridge Solar Farm

APFP Regulation: 5(2)(o)
Trees and Hedgerows to be Removed or Managed Plan

Coordinate System: British National Grid
Projection: Transverse Mercator
Datum: OSGB 1936

© Crown copyright and database rights 2025
Ordnance Survey AC0000808122

Scale: 1:2,000

Paper Size: A1


Document Ref: 2.6

Revision: 1

PINS Number: EN010148



Drawing Status: Final


Drawn: TH

Checked: IH

Approved: RH

Date: 20/08/2025

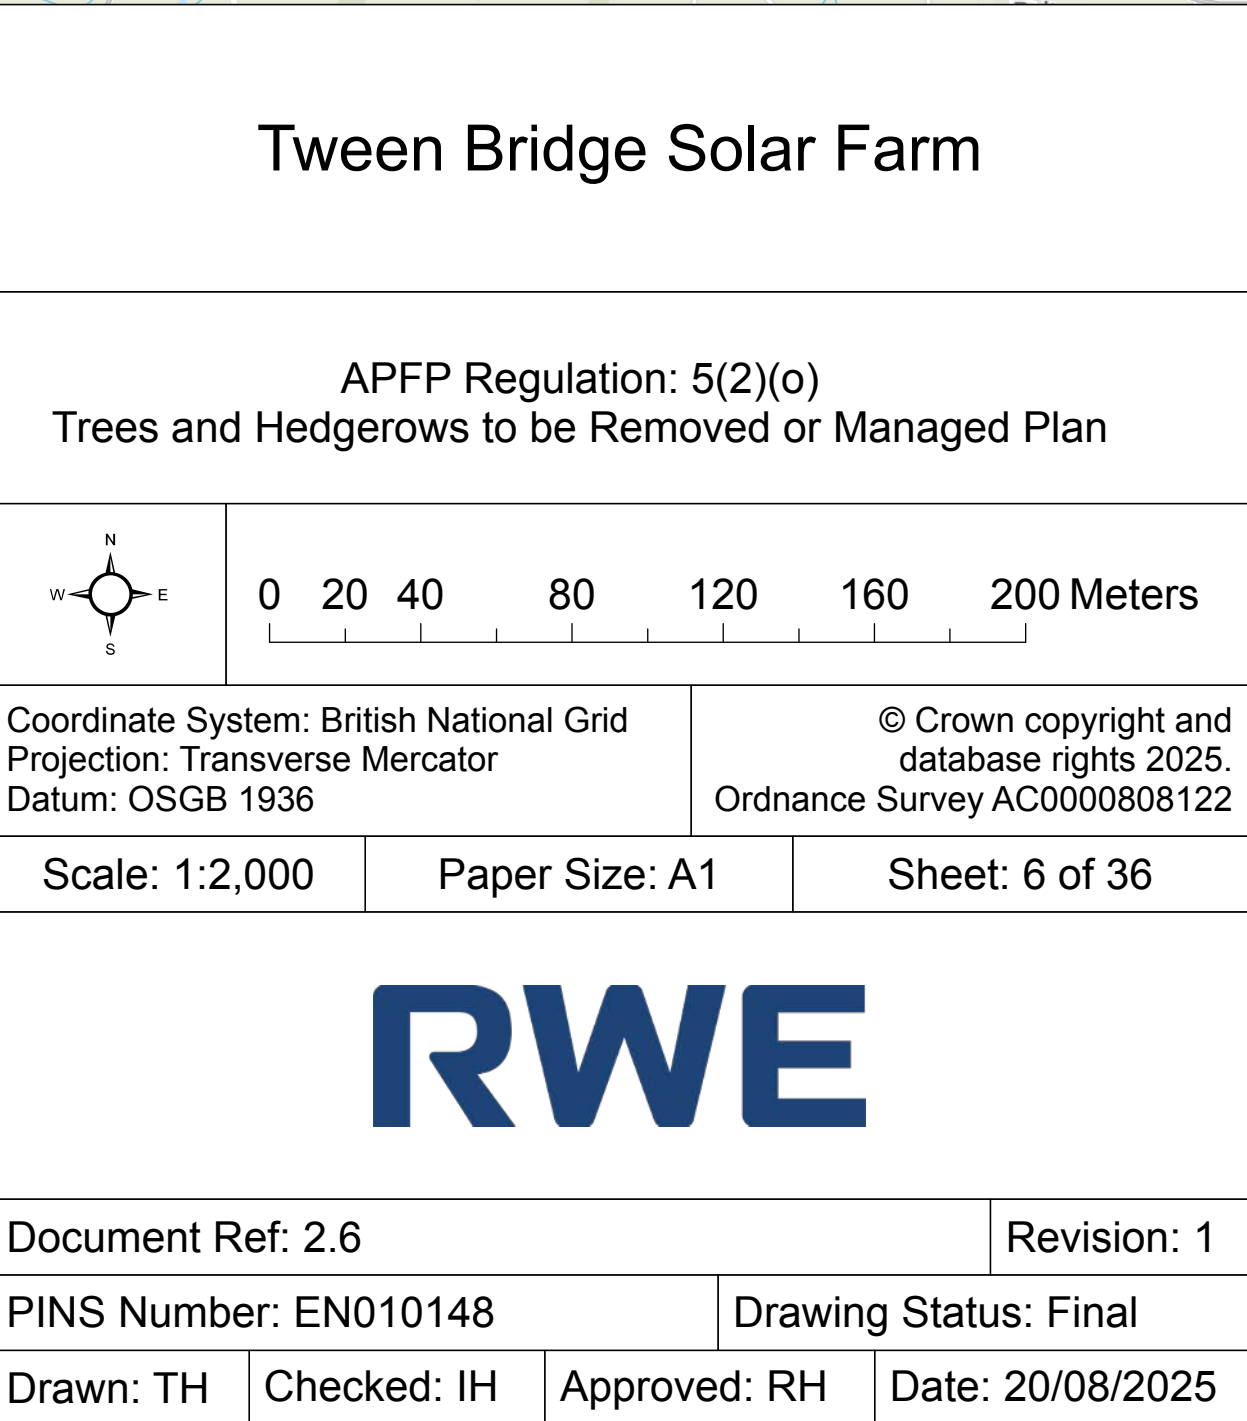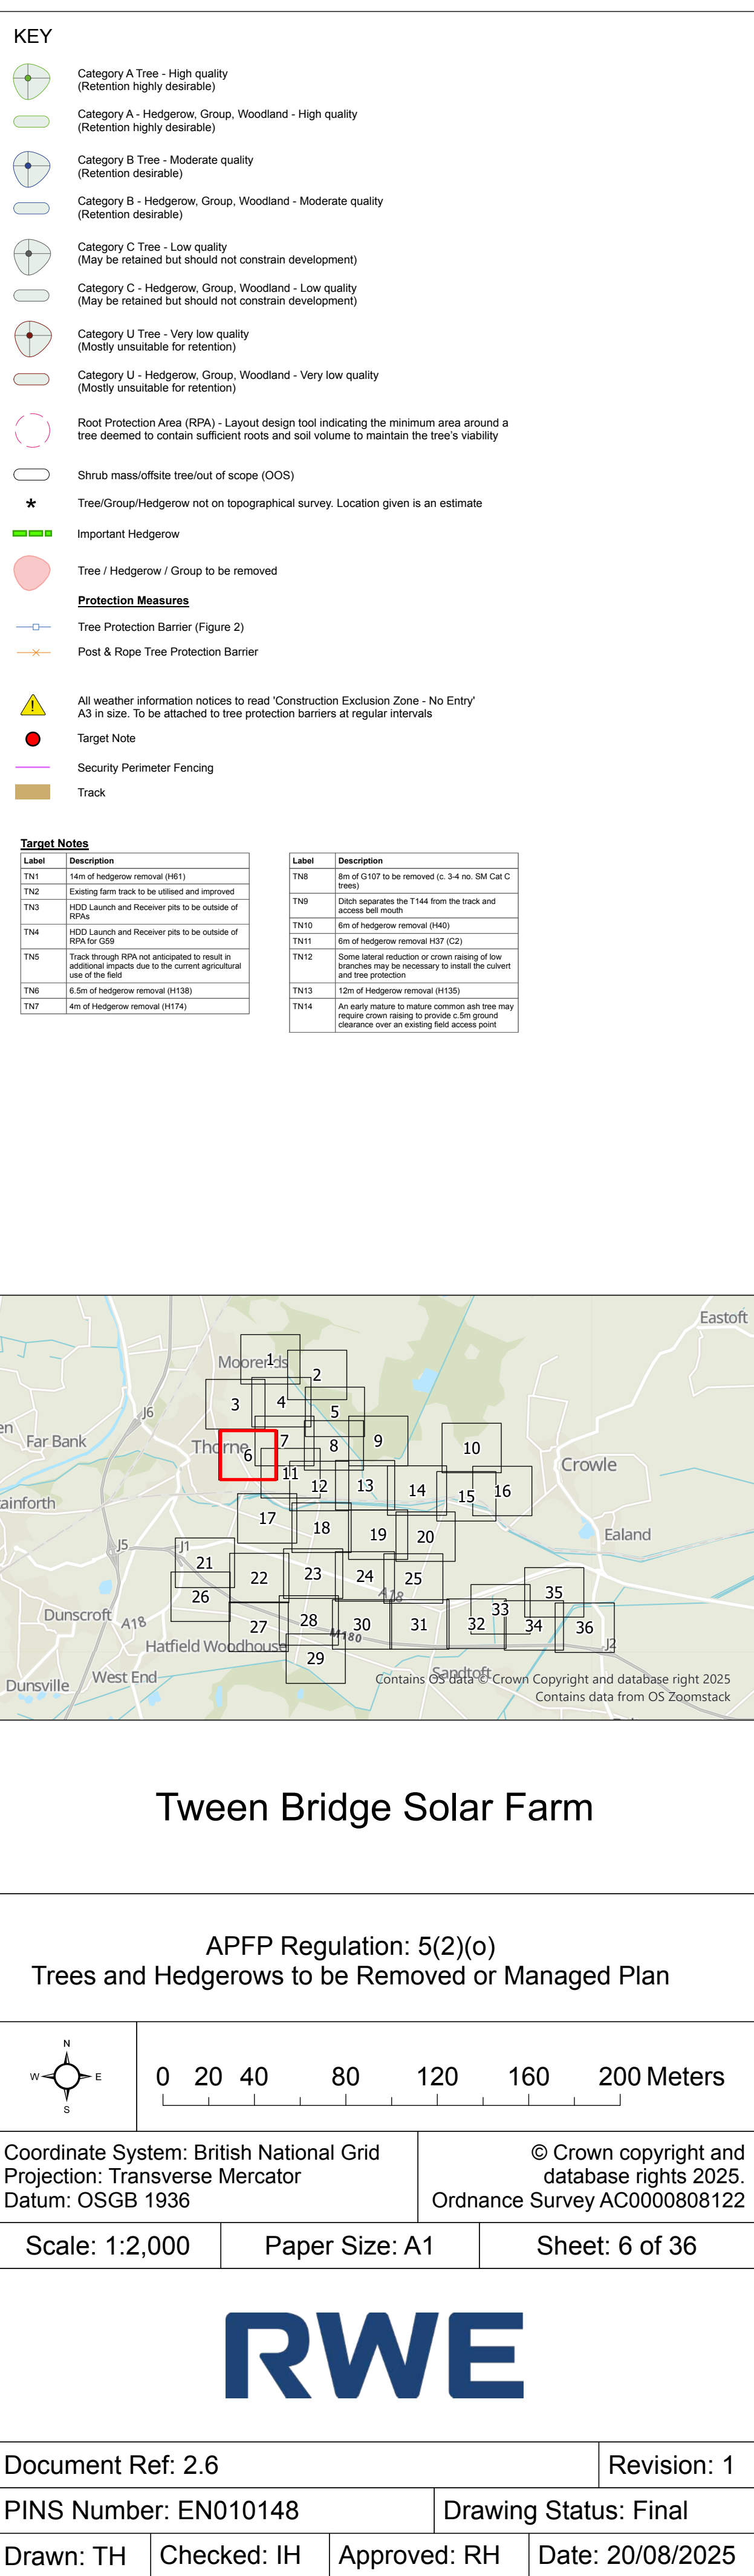

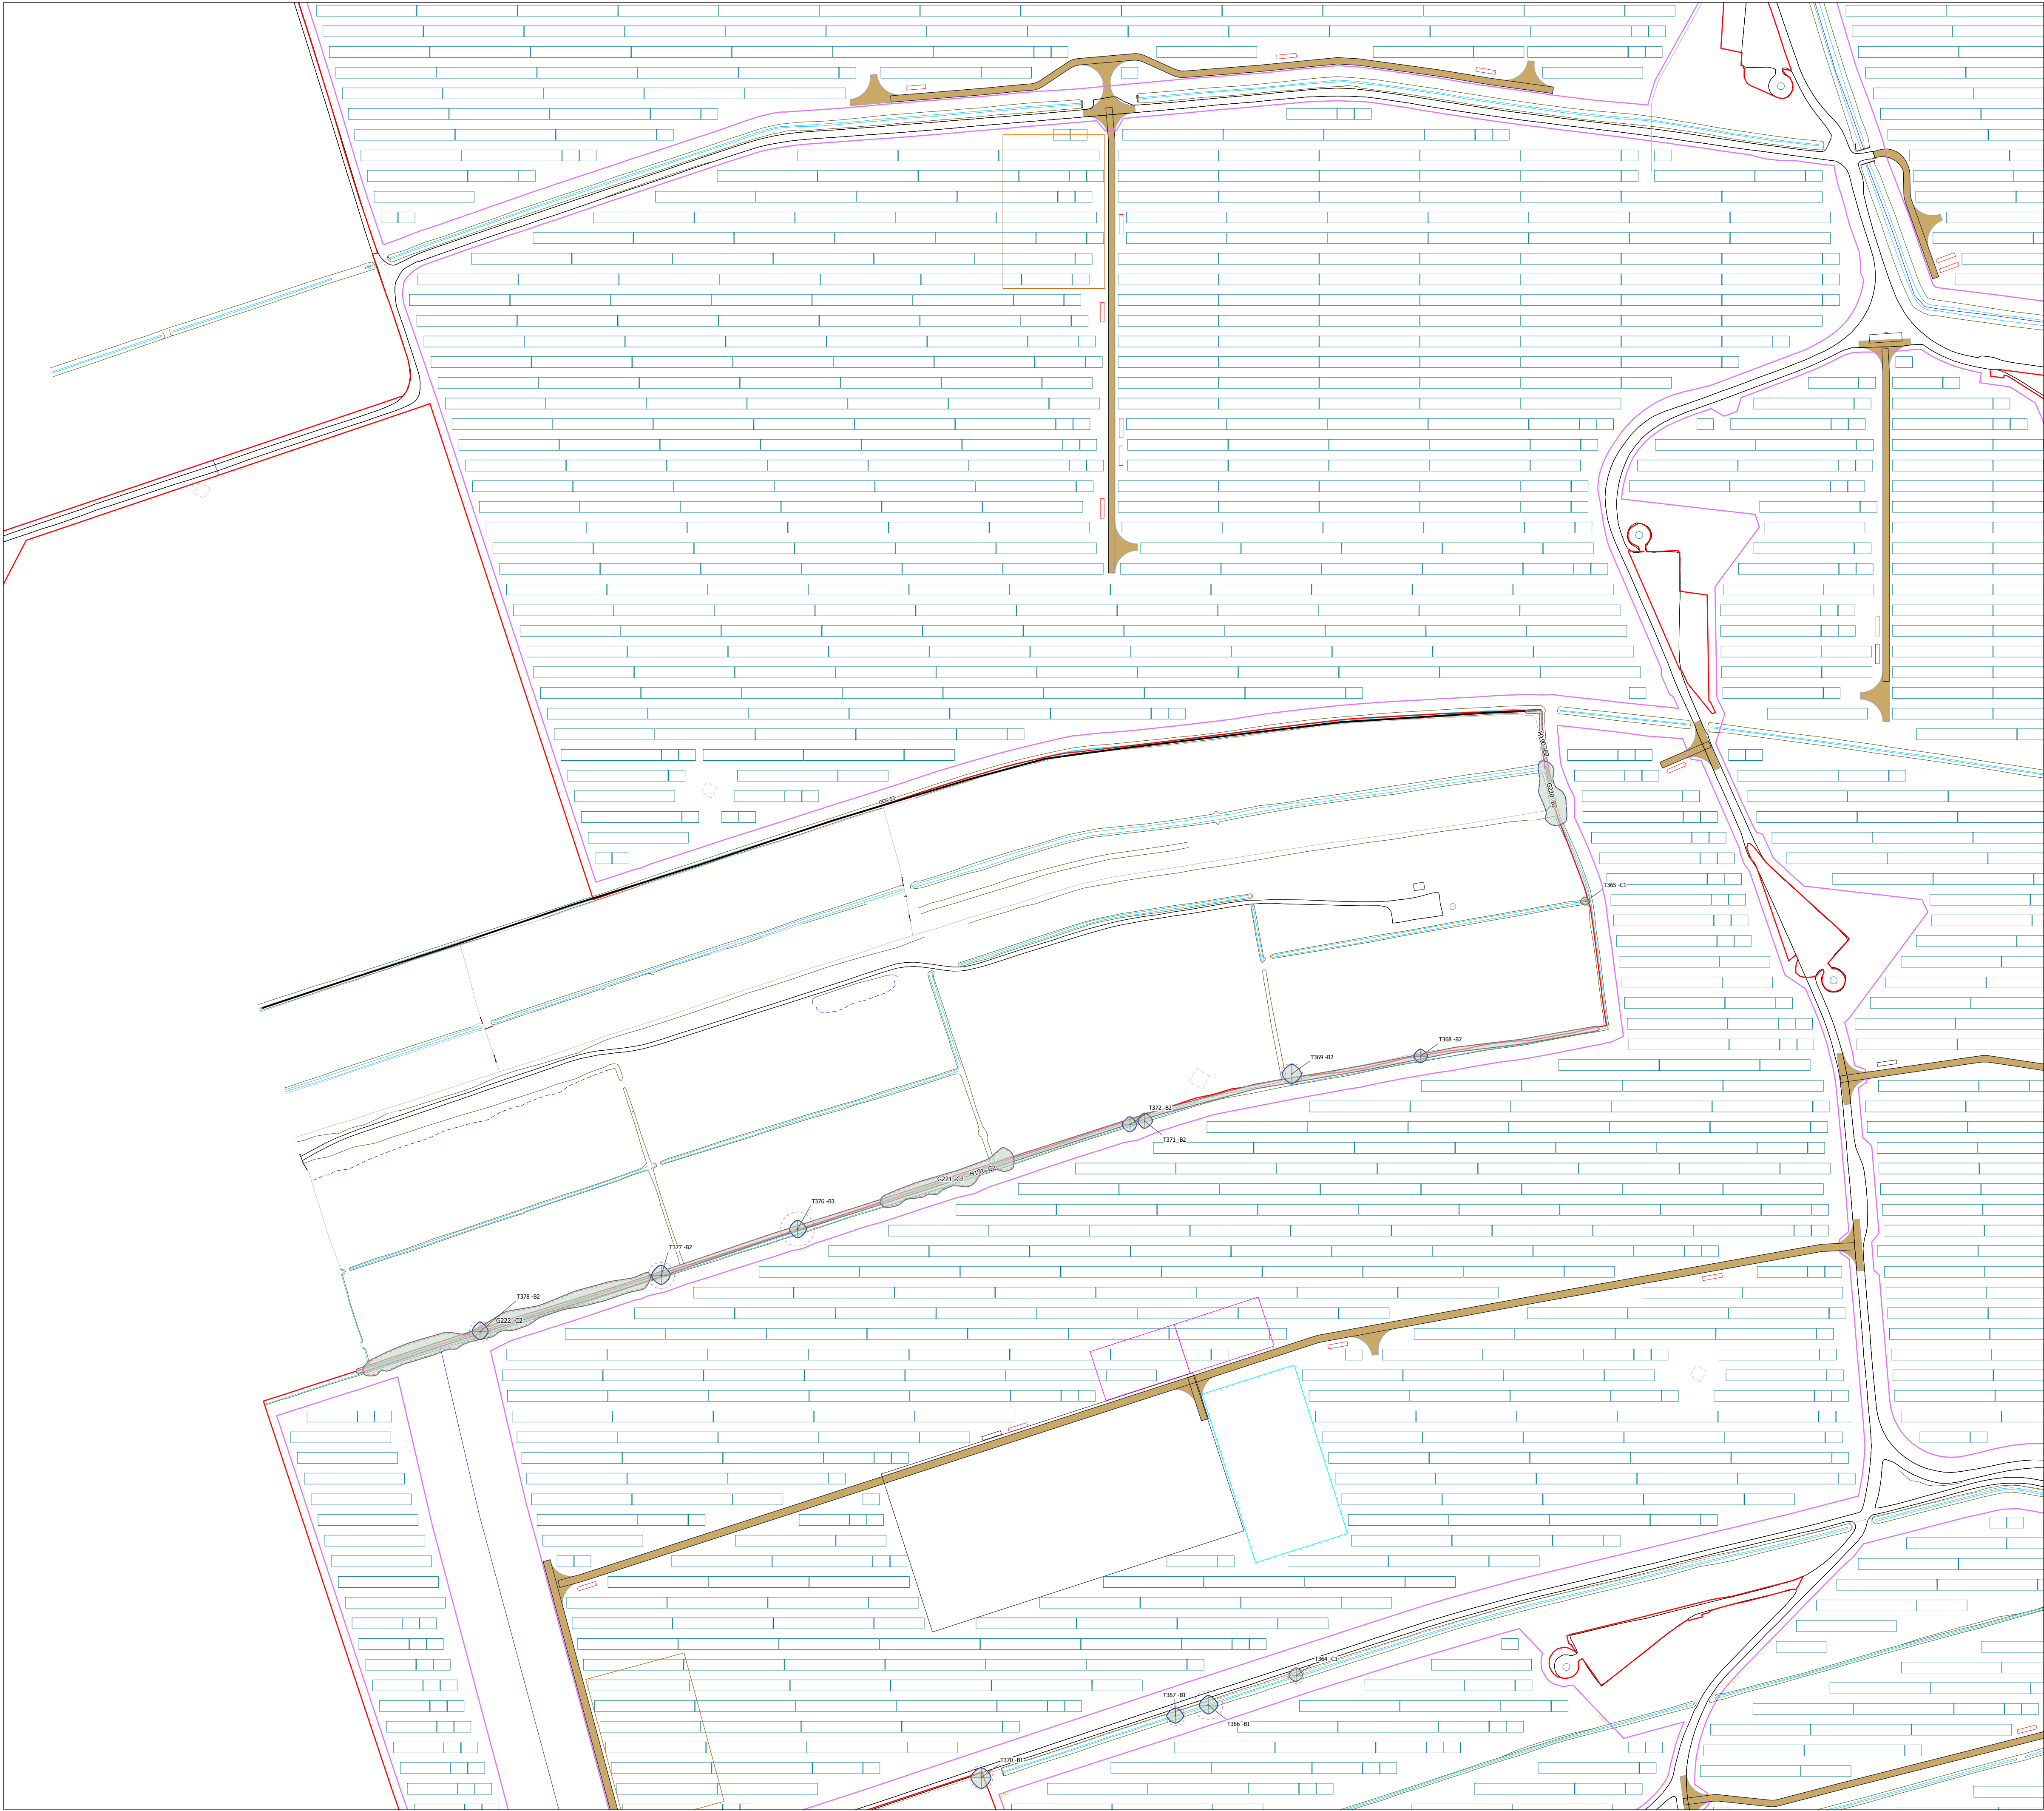

KEY

Category A Tree - High quality
(Retention highly desirable)

Category A - Hedgerow, Group, Woodland - High quality
(Retention highly desirable)

Category B Tree - Moderate quality
(Retention desirable)

Category B - Hedgerow, Group, Woodland - Moderate quality
(Retention desirable)

Category C Tree - Low quality
(May be retained but should not constrain development)

Category C - Hedgerow, Group, Woodland - Low quality
(May be retained but should not constrain development)

Category U Tree - Very low quality
(Mostly unsuitable for retention)

Category U - Hedgerow, Group, Woodland - Very low quality
(Mostly unsuitable for retention)

Root Protection Area (RPA) - Layout design tool indicating the minimum area around a tree deemed to contain sufficient roots and soil volume to maintain the tree's viability

Shrub mass/offsite tree/out of scope (OOS)

Tree/Group/Hedgerow not on topographical survey. Location given is an estimate

Important Hedgerow

Tree / Hedgerow / Group to be removed

Protection Measures

Tree Protection Barrier (Figure 2)

Post & Rope Tree Protection Barrier

All weather information notices to read 'Construction Exclusion Zone - No Entry' A3 in size. To be attached to tree protection barriers at regular intervals

Target Note

Security Perimeter Fencing

Track

Target Notes

Label	Description	Label	Description
TN1	14m of hedgerow removal (H61)	TN8	8m of G107 to be removed (c. 3-4 no. 5M Gal C trees)
TN2	Existing farm track to be utilised and improved	TN9	Ditch separates the T144 from the track and access bell mouth
TN3	H2D Launch and Receiver pits to be outside of RPA for G50	TN10	6m of hedgerow removal (H40)
TN4	H2D Launch and Receiver pits to be outside of RPA for G50	TN11	6m of hedgerow removal H37 (C2)
TN5	Track through RPA not anticipated to result in additional impacts due to the current agricultural use of the field	TN12	Some lateral reduction or crown raising of low branches may be necessary to install the current and tree protection
TN6	6.5m of hedgerow removal (H138)	TN13	12m of hedgerow removal (H130)
TN7	4m of Hedgerow removal (H174)	TN14	An early feature to mature common with tree may require crown raising to provide 0.5m ground clearance over an existing field access point

Tween Bridge Solar Farm

APFP Regulation: 5(2)(o)
Trees and Hedgerows to be Removed or Managed Plan

0 20 40 80 120 160 200 Meters

Coordinate System: British National Grid
Projection: Transverse Mercator
Datum: OSGB 1936

© Crown copyright and database rights 2025.
Ordnance Survey AC0000808122

Scale: 1:2,000

Paper Size: A1

Sheet: 7 of 36

Document Ref: 2.6

Revision: 1

PINS Number: EN010148

Drawing Status: Final

Drawn: TH

Checked: IH

Approved: RH

Date: 20/08/2025



KEY

Category A Tree - High quality
(Retention highly desirable)

Category A - Hedgerow, Group, Woodland - High quality
(Retention highly desirable)

Category B Tree - Moderate quality
(Retention desirable)

Category B - Hedgerow, Group, Woodland - Moderate quality
(Retention desirable)

Category C Tree - Low quality
(May be retained but should not constrain development)

Category C - Hedgerow, Group, Woodland - Low quality
(May be retained but should not constrain development)

Category U Tree - Very low quality
(Mostly unsuitable for retention)

Category U - Hedgerow, Group, Woodland - Very low quality
(Mostly unsuitable for retention)

Root Protection Area (RPA) - Layout design tool indicating the minimum area around a tree deemed to contain sufficient roots and soil volume to maintain the tree's viability

Shrub mass/offsite tree/out of scope (OOS)

Tree/Group/Hedgerow not on topographical survey. Location given is an estimate

Important Hedgerow

Tree / Hedgerow / Group to be removed

Protection Measures

Tree Protection Barrier (Figure 2)

Post & Rope Tree Protection Barrier

All weather information notices to read 'Construction Exclusion Zone - No Entry'
A3 in size. To be attached to tree protection barriers at regular intervals

Target Note

Security Perimeter Fencing

Track

Target Notes

Label	Description
TN1	14m of hedgerow removal (H41)
TN2	Existing farm track to be utilised and improved
TN3	H2D Launch and Receiver pits to be outside of RPA
TN4	H2D Launch and Receiver pits to be outside of RPA for C&D
TN5	Track through RPA not anticipated to result in additional impacts due to the current agricultural use of the field
TN6	6.5m of hedgerow removal (H138)
TN7	4m of Hedgerow removal (H174)

Label	Description
TN8	8m of G107 to be removed (c. 3-4 no. 9M Gal C trees)
TN9	Ditch separates the T144 from the track and access bell mouth
TN10	6m of hedgerow removal (H40)
TN11	6m of hedgerow removal H107 (C2)
TN12	Some lateral reduction or crown raising of low branches may be necessary to install the current and tree protection
TN13	12m of Hedgerow removal (H130)
TN14	An early feature to mature common ash tree may require crown raising to provide c.5m ground clearance over an existing field access point

en

Far Bank

ainforth

Dunscroft

Dunsville

West End

Moore

Thorn

Eastoft

Crowle

Ealand

Hatfield Woodhouse

1

2

3

4

5

6

7

8

9

10

11

12

13

14

15

16

17

18

19

20

21

22

23

24

25

26

27

28

29

30

31

32

33

34

35

36

Contains Ordnance Survey Crown Copyright and database right 2025

Contains data from OS Zoomstack

Tween Bridge Solar Farm

APFP Regulation: 5(2)(o)

Trees and Hedgerows to be Removed or Managed Plan

N

W

E

S

0

20

40

80

120

160

200

Meters

Coordinate System: British National Grid

Projection: Transverse Mercator

Datum: OSGB 1936

© Crown copyright and database rights 2025

Ordnance Survey AC0000808122

Scale: 1:2,000

Paper Size: A1

Sheet: 8 of 36

RWE

Document Ref: 2.6

Revision: 1

PINS Number: EN010148

Drawing Status: Final

Drawn: TH

Checked: IH

Approved: RH

Date: 20/08/2025

KEY

Category A Tree - High quality
(Retention highly desirable)

Category A+ Hedgerow, Group, Woodland - High quality
(Retention highly desirable)

Category B Tree - Moderate quality
(Retention desirable)

Category B+ Hedgerow, Group, Woodland - Moderate quality
(Retention desirable)

Category C Tree - Low quality
(May be retained but should not constrain development)

Category C+ Hedgerow, Group, Woodland - Low quality
(May be retained but should not constrain development)

Category U Tree - Very low quality
(Mostly unsuitable for retention)

Category U+ Hedgerow, Group, Woodland - Very low quality
(Mostly unsuitable for retention)

Root Protection Area (RPA) - Layout design tool indicating the minimum area around a tree deemed to contain sufficient roots and soil volume to maintain the tree's viability

Strub mass/offsite tree/out of scope (OOS)

Tree/Group/Hedgerow not on topographical survey. Location given is an estimate

Important Hedgerow

Tree / Hedgerow / Group to be removed

Protection Measures

Tree Protection Barrier (Figure 2)

Post & Rope Tree Protection Barrier

All weather information notices to read "Construction Exclusion Zone - No Entry"
A3 in size. To be attached to tree protection barriers at regular intervals

Target Note

Security Perimeter Fencing

Track

Target Notes

Label	Description
TN1	14m of hedgerow removal (H81)
TN2	Existing farm track to be lifted and improved
TN3	HDD Launch and Receiver pits to be outside of RPA
TN4	HDD Launch and Receiver pits to be outside of RPA for G90
TN5	Track through ORK not anticipated to result in additional impacts due to the current agricultural use of the field
TN6	6.5m of hedgerow removal (H138)
TN7	6m of Hedgerow removal (H174)

Label	Description
TN8	6m of G1027 to be removed (c. 3-4 no. S&M Cat C trees)
TN9	Ditch separates the T144 from the track and access feel mouth
TN10	6m of hedgerow removal (H40)
TN11	6m of hedgerow removal H27 (C2)
TN12	Some lateral reduction or crown raising of few branches may be necessary to install the culvert and tree protection
TN13	12m of Hedgerow removal (H135)
TN14	An early mature to mature common ash tree may require crown-staking to provide 5.6m ground clearance over an existing field access point

Contains Ordnance Survey Crown Copyright and database right 2025 Contains data from OS Zoomstack

Tween Bridge Solar Farm

APFP Regulation: 5(2)(o)
Trees and Hedgerows to be Removed or Managed Plan

N
W E
S

0 20 40 80 120 160 200 Meters

Coordinate System: British National Grid
Projection: Transverse Mercator
Datum: OSGB 1936

© Crown copyright and database rights 2025.
Ordnance Survey AC0000808122

Scale: 1:2,000

Paper Size: A1

Sheet: 9 of 36

RWE

Document Ref: 2.6

Revision: 1

PINS Number: EN010148


Drawing Status: Final

Drawn: TH

Checked: IH

Approved: RH

Date: 20/08/2025

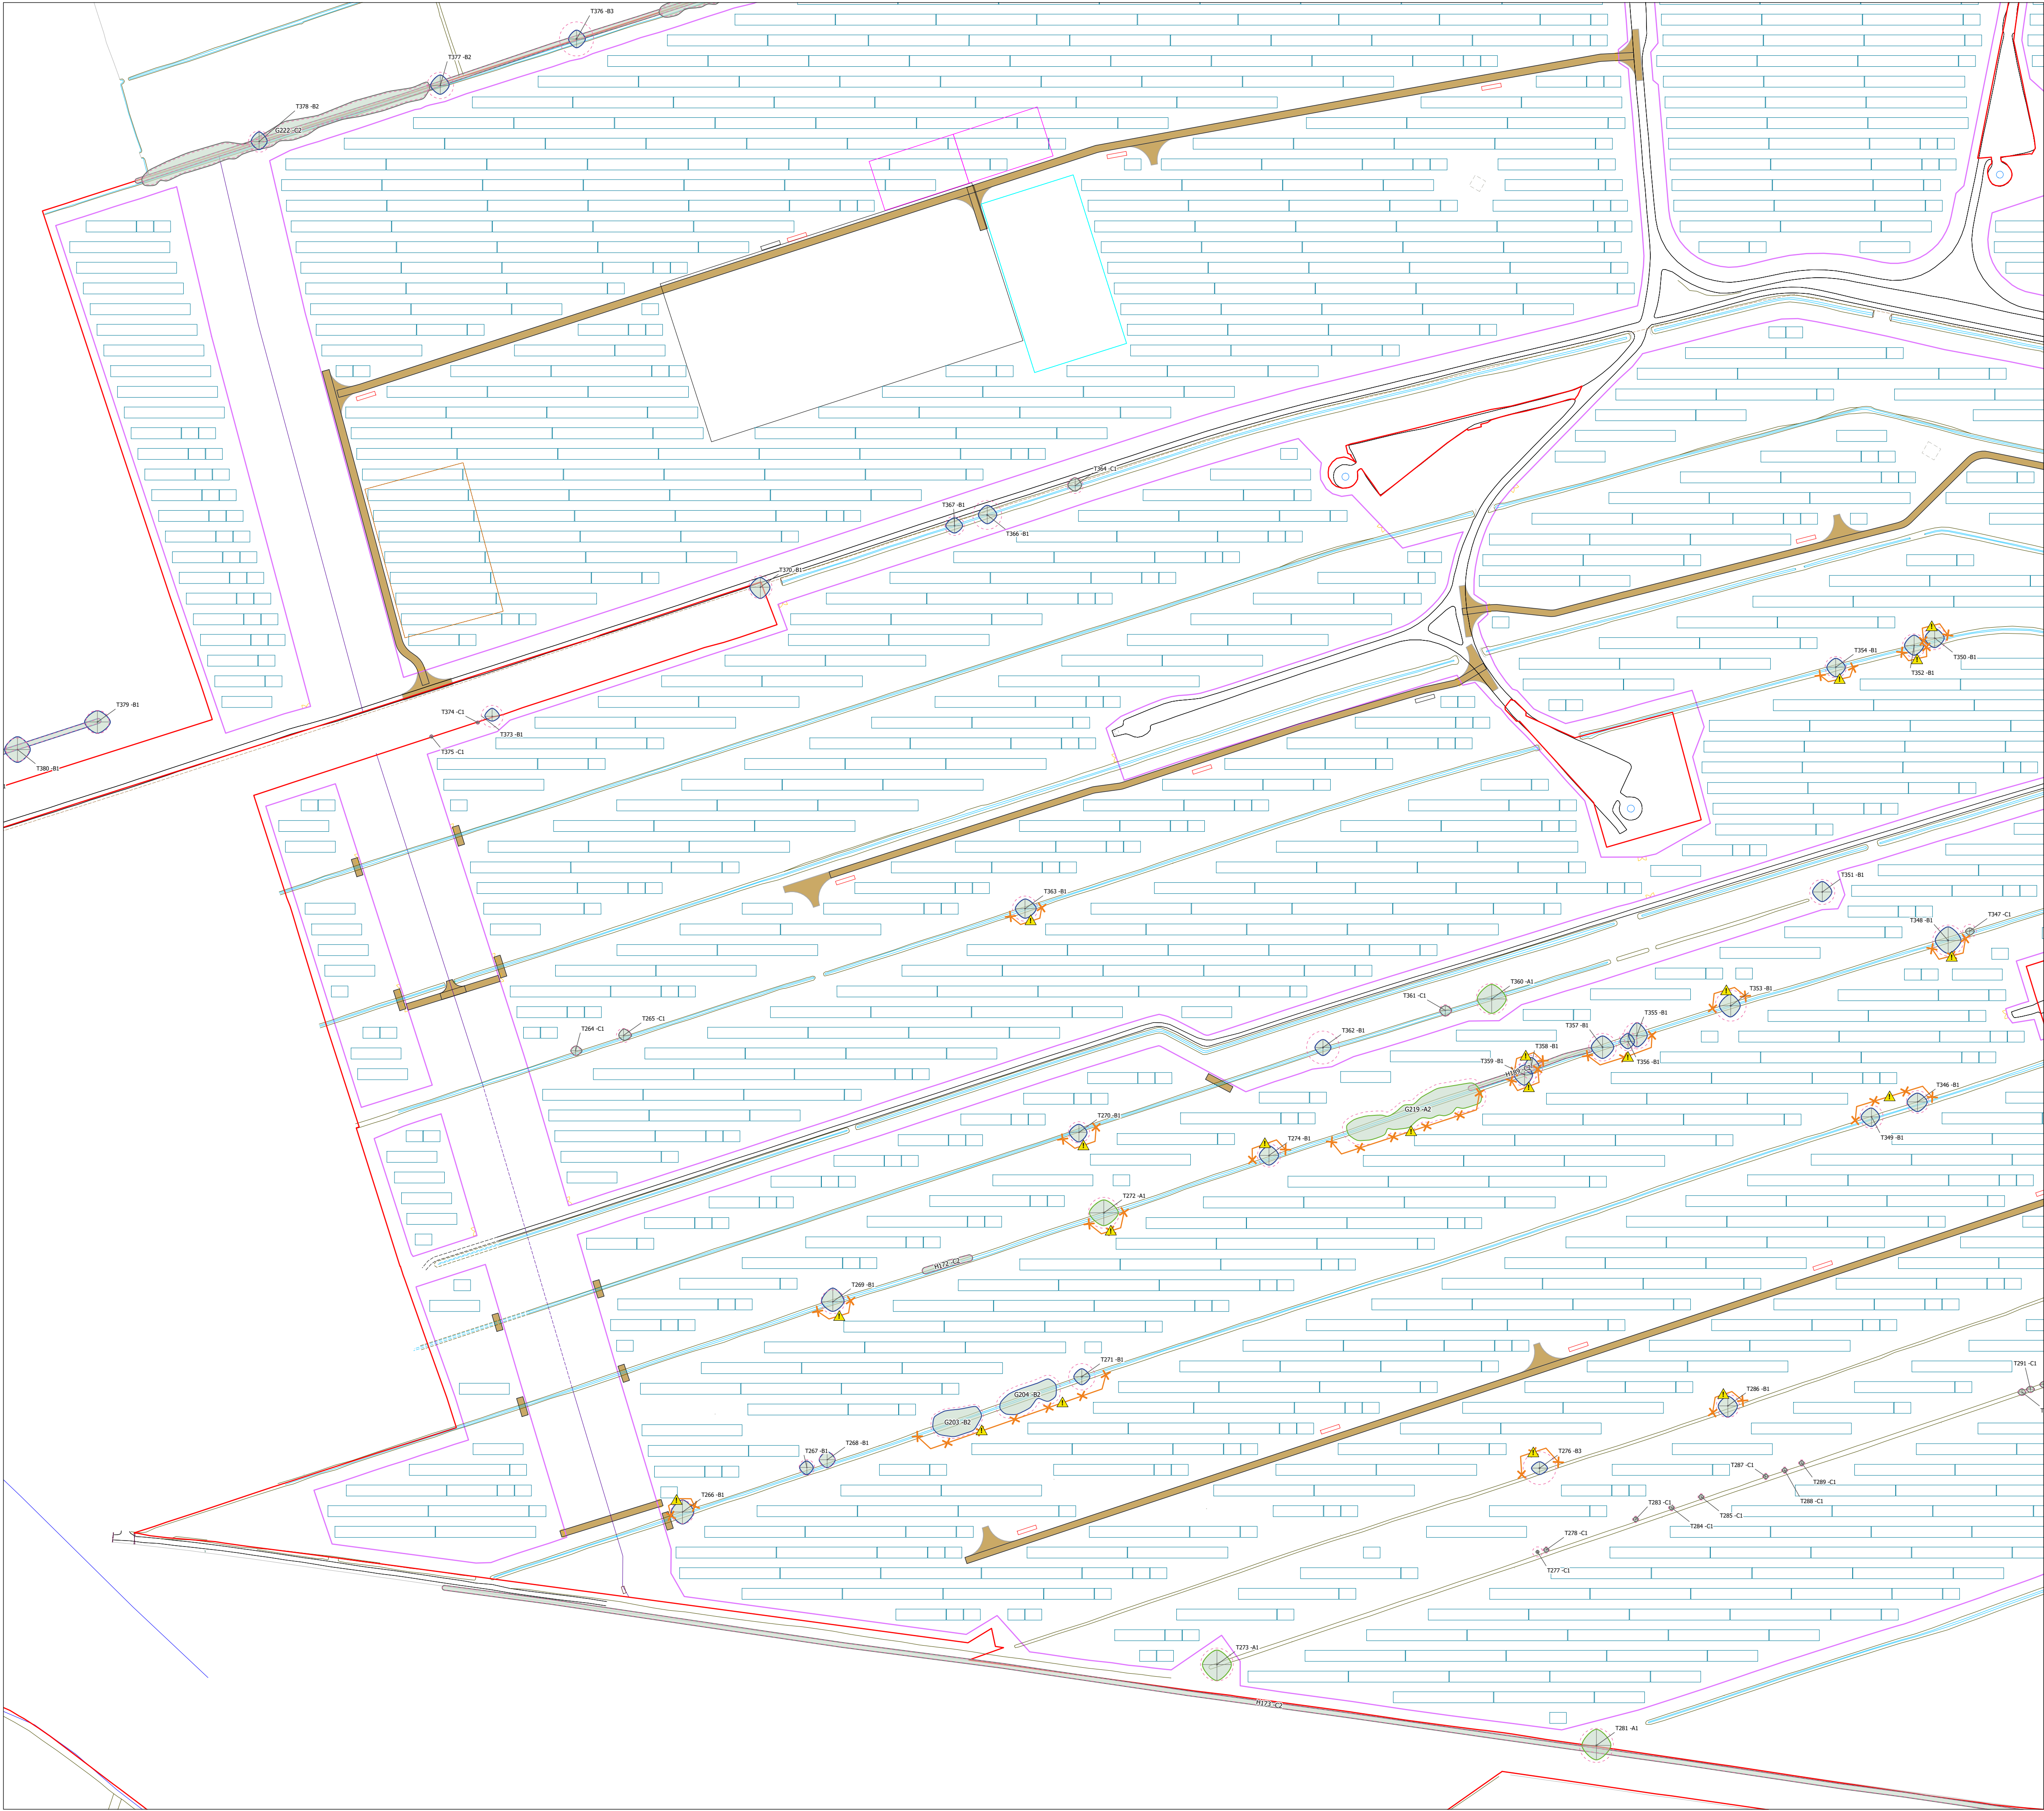

KEY

Category A Tree - High quality
(Retention highly desirable)

Category A - Hedgerow, Group, Woodland - High quality
(Retention highly desirable)

Category B Tree - Moderate quality
(Retention desirable)

Category B - Hedgerow, Group, Woodland - Moderate quality
(Retention desirable)

Category C Tree - Low quality
(May be retained but should not constrain development)

Category C - Hedgerow, Group, Woodland - Low quality
(May be retained but should not constrain development)

Category U Tree - Very low quality
(Mostly unsuitable for retention)

Category U - Hedgerow, Group, Woodland - Very low quality
(Mostly unsuitable for retention)

Root Protection Area (RPA) - Layout design tool indicating the minimum area around a tree deemed to contain sufficient roots and soil volume to maintain the tree's viability

Shrub mass/offsite tree/out of scope (OOS)

Tree/Group/Hedgerow not on topographical survey. Location given is an estimate

Important Hedgerow

Tree / Hedgerow / Group to be removed

Tree Protection Barrier (Figure 2)

Post & Rope Tree Protection Barrier

All weather information notices to read 'Construction Exclusion Zone - No Entry'
A3 in size. To be attached to tree protection barriers at regular intervals


Target Note

Security Perimeter Fencing

Track


Target Notes

Label	Description	Label	Description
TN1	14m of hedgerow removal (H61)	TN8	8m of G107 to be removed (c. 3.4 m. SM Cat C trees)
TN2	Existing farm track to be utilised and improved	TN9	Ditch separates the T144 from the track and access bell mouth
TN3	H2D Launch and Receiver pits to be outside of RPA	TN10	6m of hedgerow removal (H40)
TN4	H2D Launch and Receiver pits to be outside of RPA for G58	TN11	6m of hedgerow removal H17 (C2)
TN5	Track through RPA not anticipated to result in additional impacts due to the current agricultural use of the field	TN12	Some lateral reduction or crown raising of low branches may be necessary to install the current and tree protection
TN6	6.5m of hedgerow removal (H138)	TN13	12m of Hedgerow removal (H130)
TN7	4m of Hedgerow removal (H174)	TN14	An early feature to mature common with tree may require crown raising to provide 0.5m ground clearance over an existing field access point

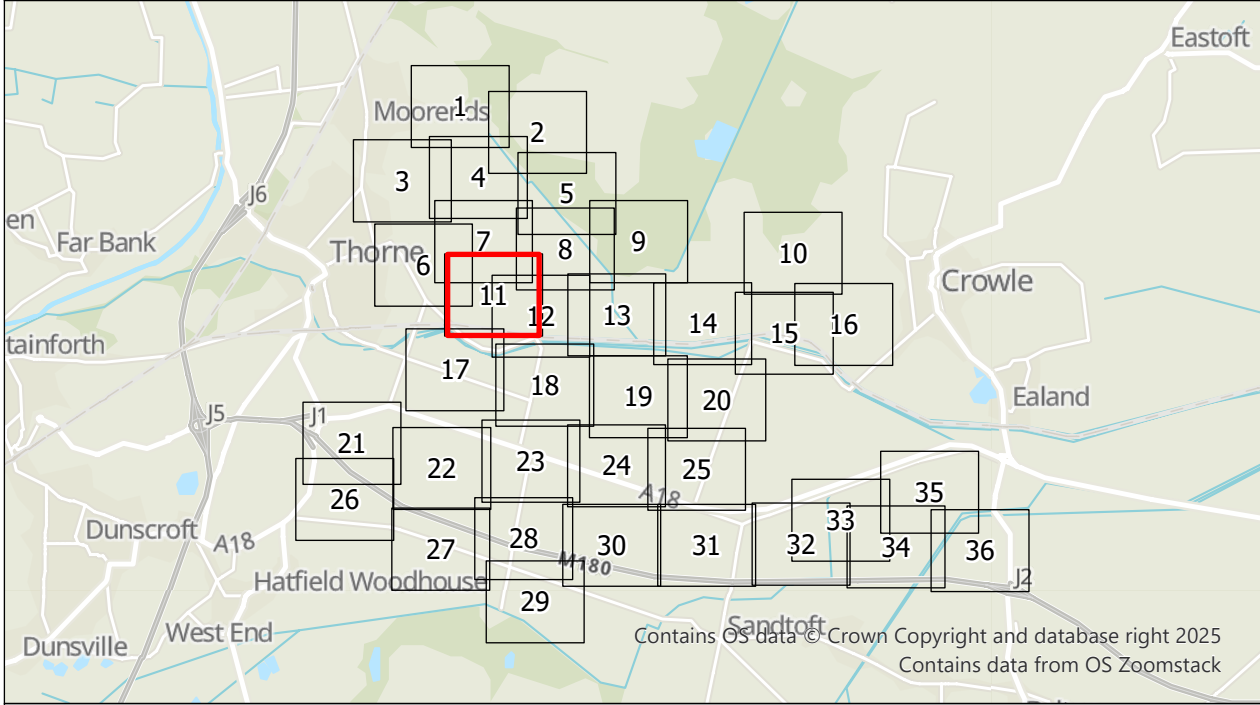

Tween Bridge Solar Farm

APFP Regulation: 5(2)(o)
Trees and Hedgerows to be Removed or Managed Plan

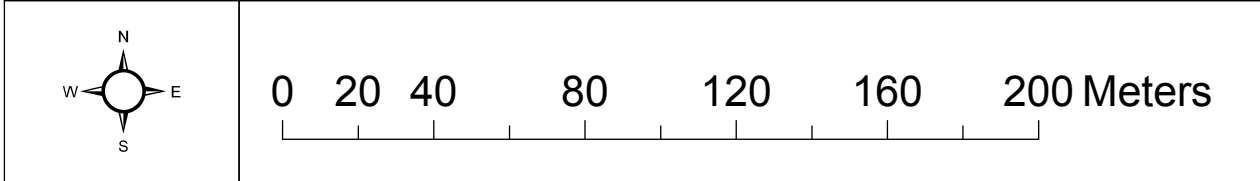

Coordinate System: British National Grid
Projection: Transverse Mercator
Datum: OSGB 1936

© Crown copyright and database rights 2025.
Ordnance Survey AC0000808122


Scale: 1:2,000

Paper Size: A1

Sheet: 11 of 36



Document Ref: 2.6			Revision: 1
PINS Number: EN010148			Drawing Status: Final
Drawn: TH	Checked: IH	Approved: RH	Date: 20/08/2025

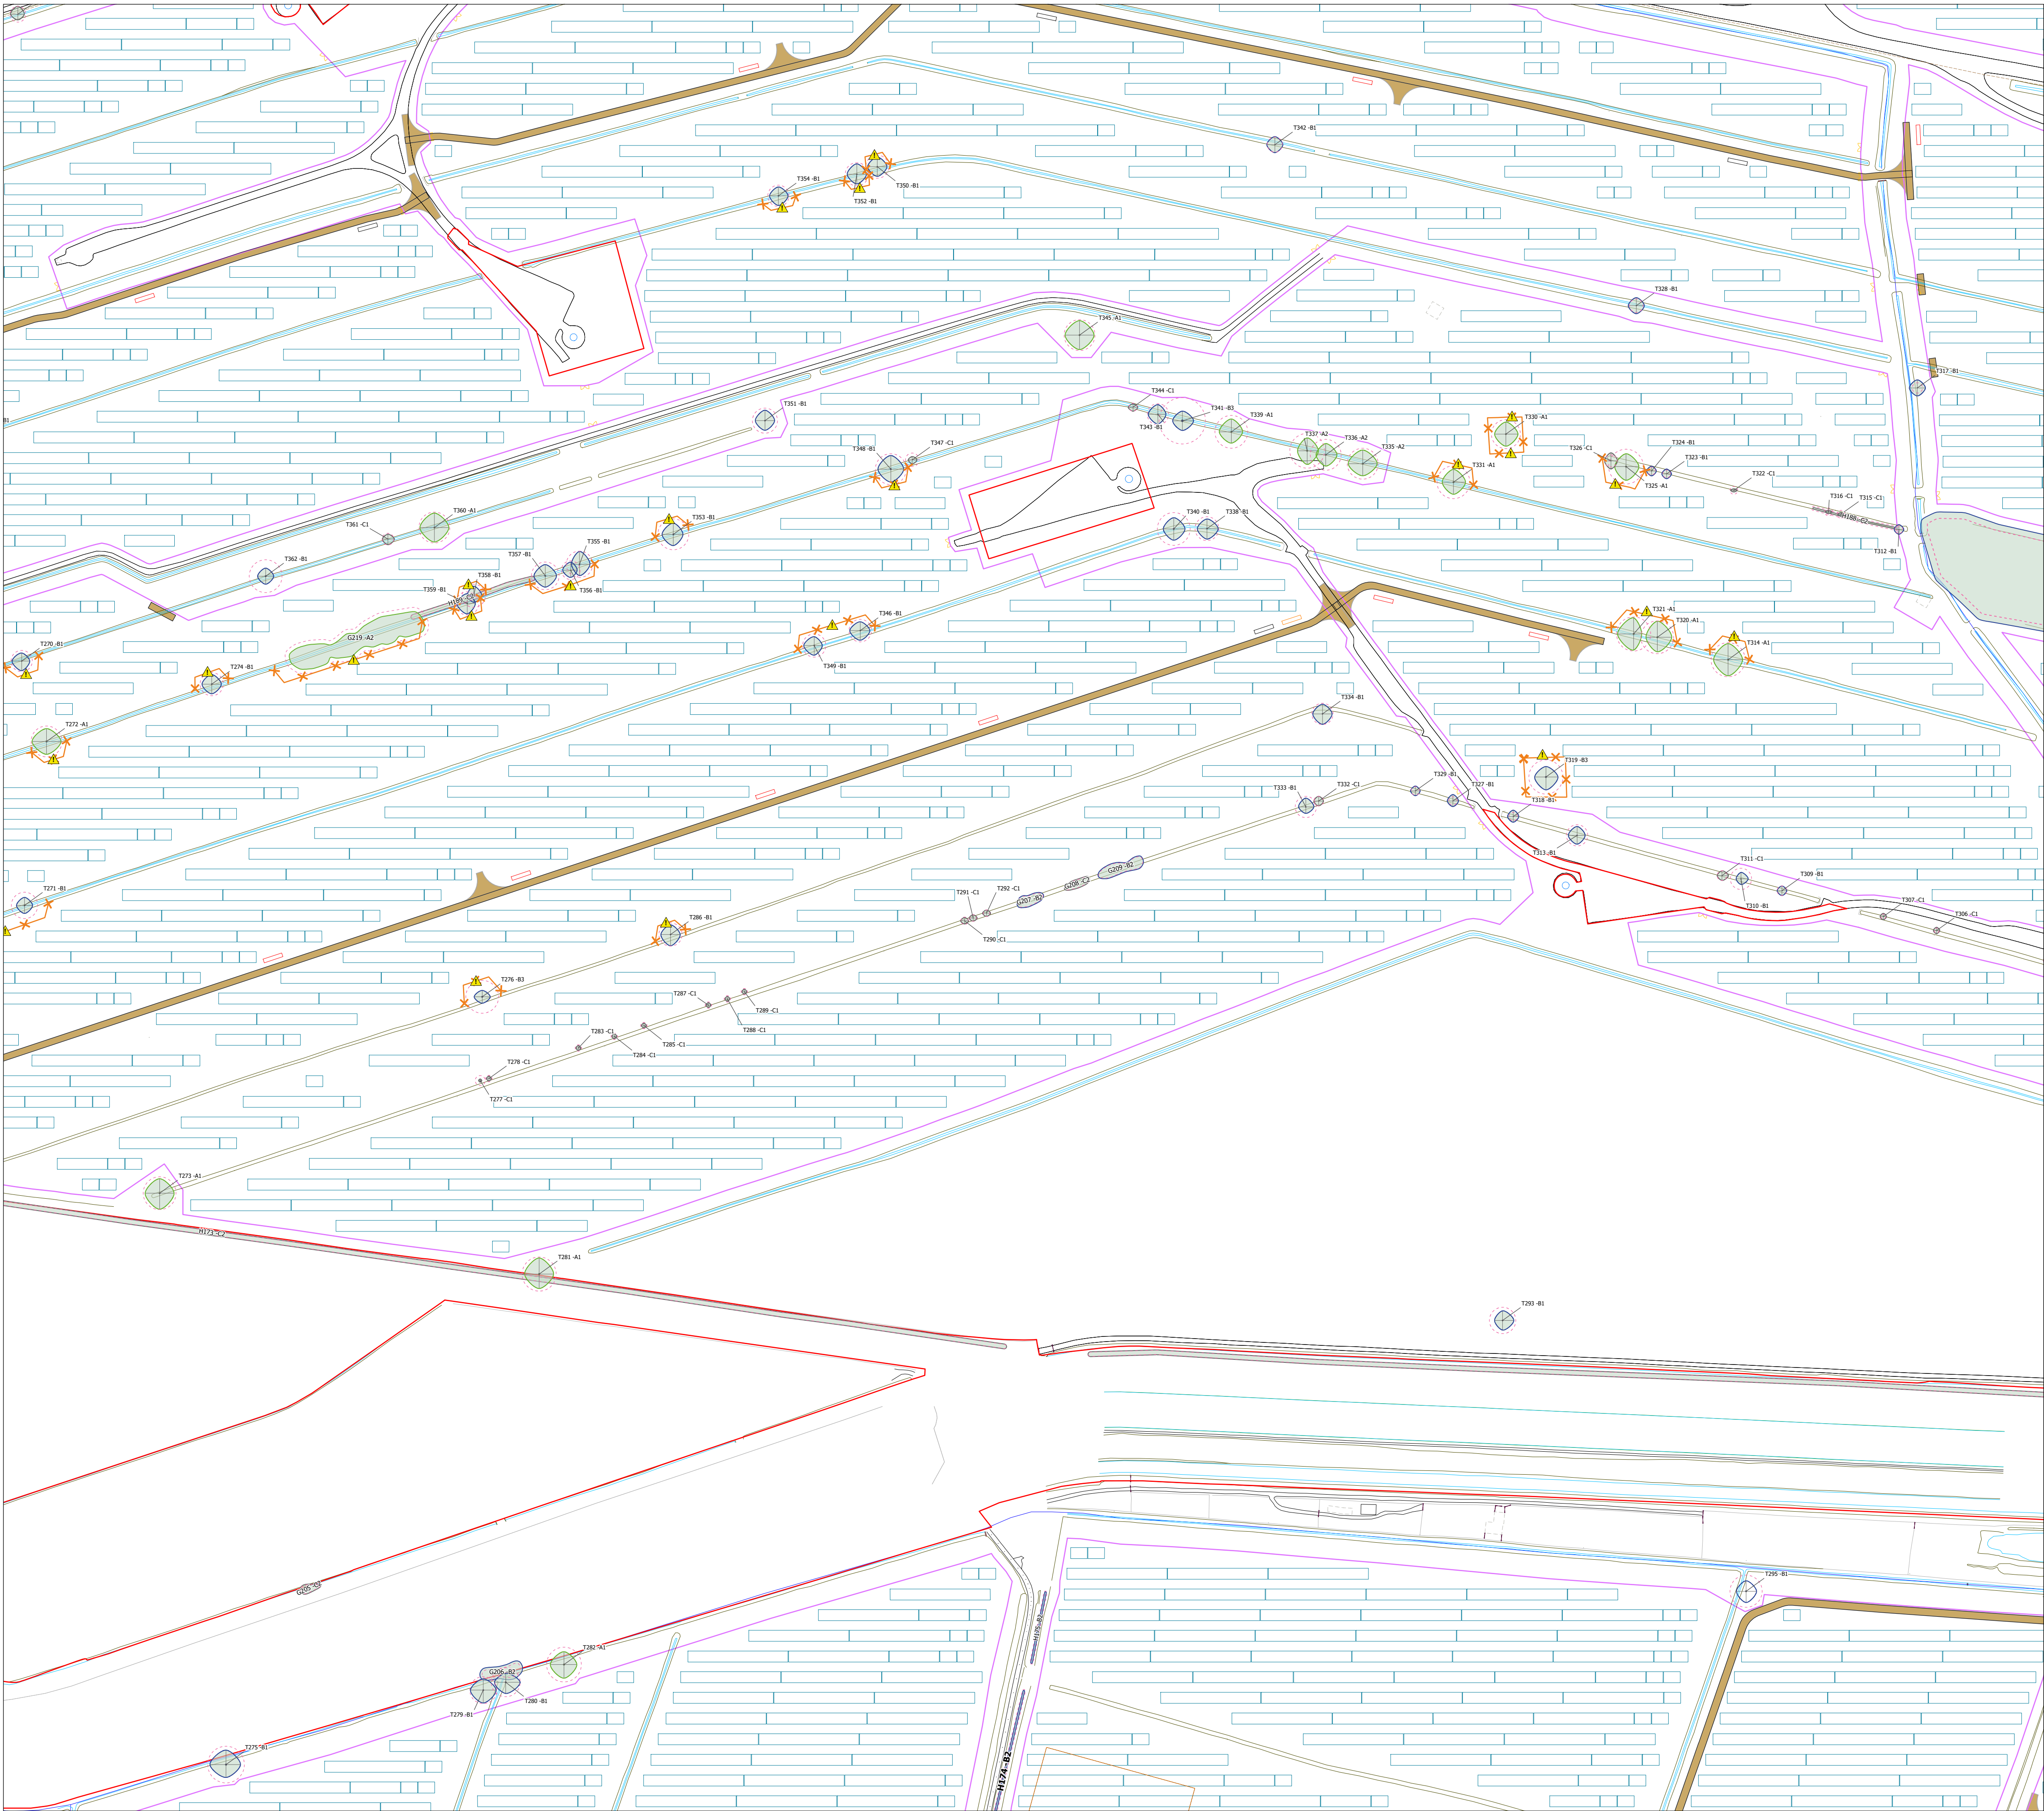

KEY

Category A Tree - High quality
(Retention highly desirable)

Category A - Hedgerow, Group, Woodland - High quality
(Retention highly desirable)

Category B Tree - Moderate quality
(Retention desirable)

Category B - Hedgerow, Group, Woodland - Moderate quality
(Retention desirable)

Category C Tree - Low quality
(May be retained but should not constrain development)

Category C - Hedgerow, Group, Woodland - Low quality
(May be retained but should not constrain development)

Category U Tree - Very low quality
(Mostly unsuitable for retention)

Category U - Hedgerow, Group, Woodland - Very low quality
(Mostly unsuitable for retention)

Root Protection Area (RPA) - Layout design tool indicating the minimum area around a tree deemed to contain sufficient roots and soil volume to maintain the tree's viability

Shrub mass/offsite tree/out of scope (OOS)

Tree/Group/Hedgerow not on topographical survey. Location given is an estimate

Important Hedgerow

Tree / Hedgerow / Group to be removed

Tree Protection Barrier (Figure 2)

Post & Rope Tree Protection Barrier

All weather information notices to read 'Construction Exclusion Zone - No Entry' A3 in size. To be attached to tree protection barriers at regular intervals


Target Note

Security Perimeter Fencing

Track


Target Notes

Label	Description	Label	Description
TN1	14m of hedgerow removal (H1)	TN8	8m of G107 to be removed (c. 3-4 no. SM Gal C trees)
TN2	Existing farm track to be utilised and improved	TN9	Ditch separates the T144 from the track and access bell mouth
TN3	H2D Launch and Receiver pits to be outside of RPA	TN10	6m of hedgerow removal (H40)
TN4	H2D Launch and Receiver pits to be outside of RPA for G107	TN11	6m of hedgerow removal H17 (C2)
TN5	Track through RPA not anticipated to result in additional impacts due to the current agricultural use of the field	TN12	Some lateral reduction or crown raising of low branches may be necessary to install the current and tree protection
TN6	6.5m of hedgerow removal (H138)	TN13	12m of hedgerow removal (H130)
TN7	6m of hedgerow removal (H174)	TN14	An early reduction to mature common ash tree may require crown raising to provide 0.5m ground clearance over an existing field access point

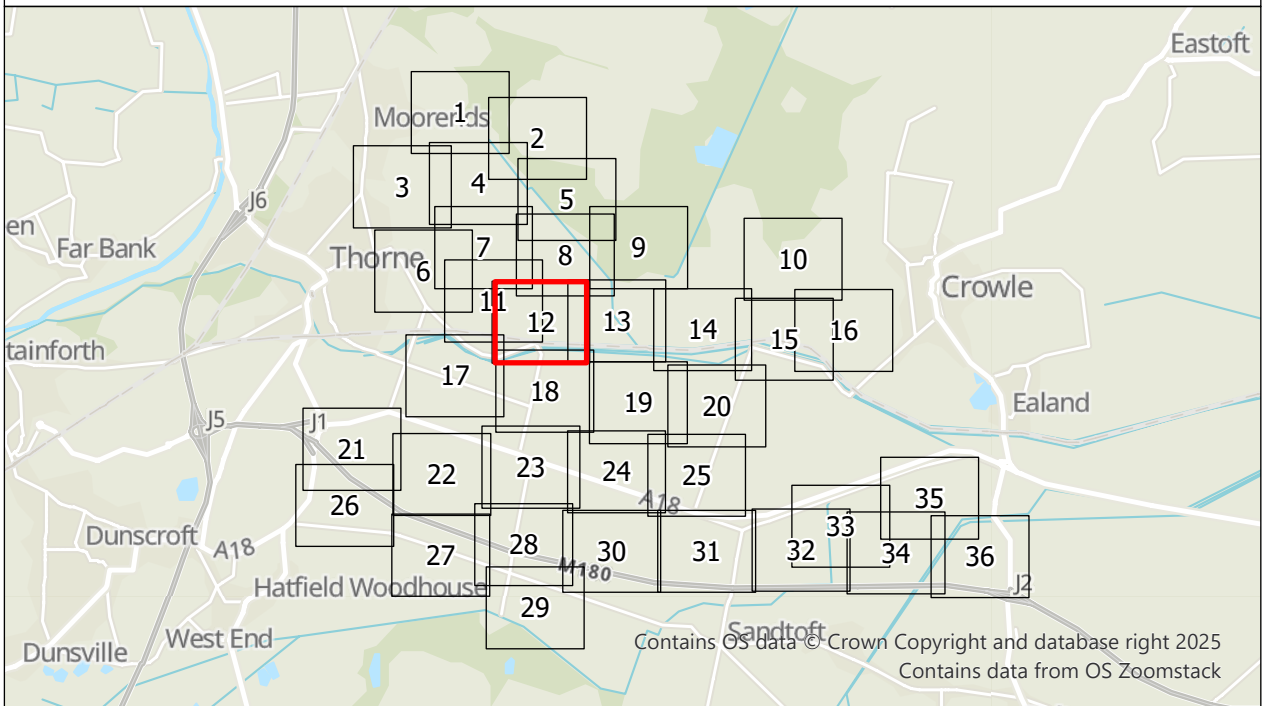

Tween Bridge Solar Farm

APFP Regulation: 5(2)(o)
Trees and Hedgerows to be Removed or Managed Plan

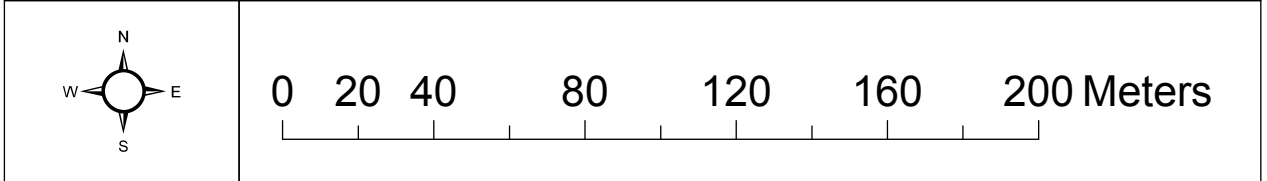

Coordinate System: British National Grid
Projection: Transverse Mercator
Datum: OSGB 1936

© Crown copyright and database rights 2025.
Ordnance Survey AC0000808122

Scale: 1:2,000

Paper Size: A1

Sheet: 12 of 36



Document Ref: 2.6

Revision: 1

PINS Number: EN010148


Drawing Status: Final

Drawn: TH

Checked: IH

Approved: RH

Date: 20/08/2025

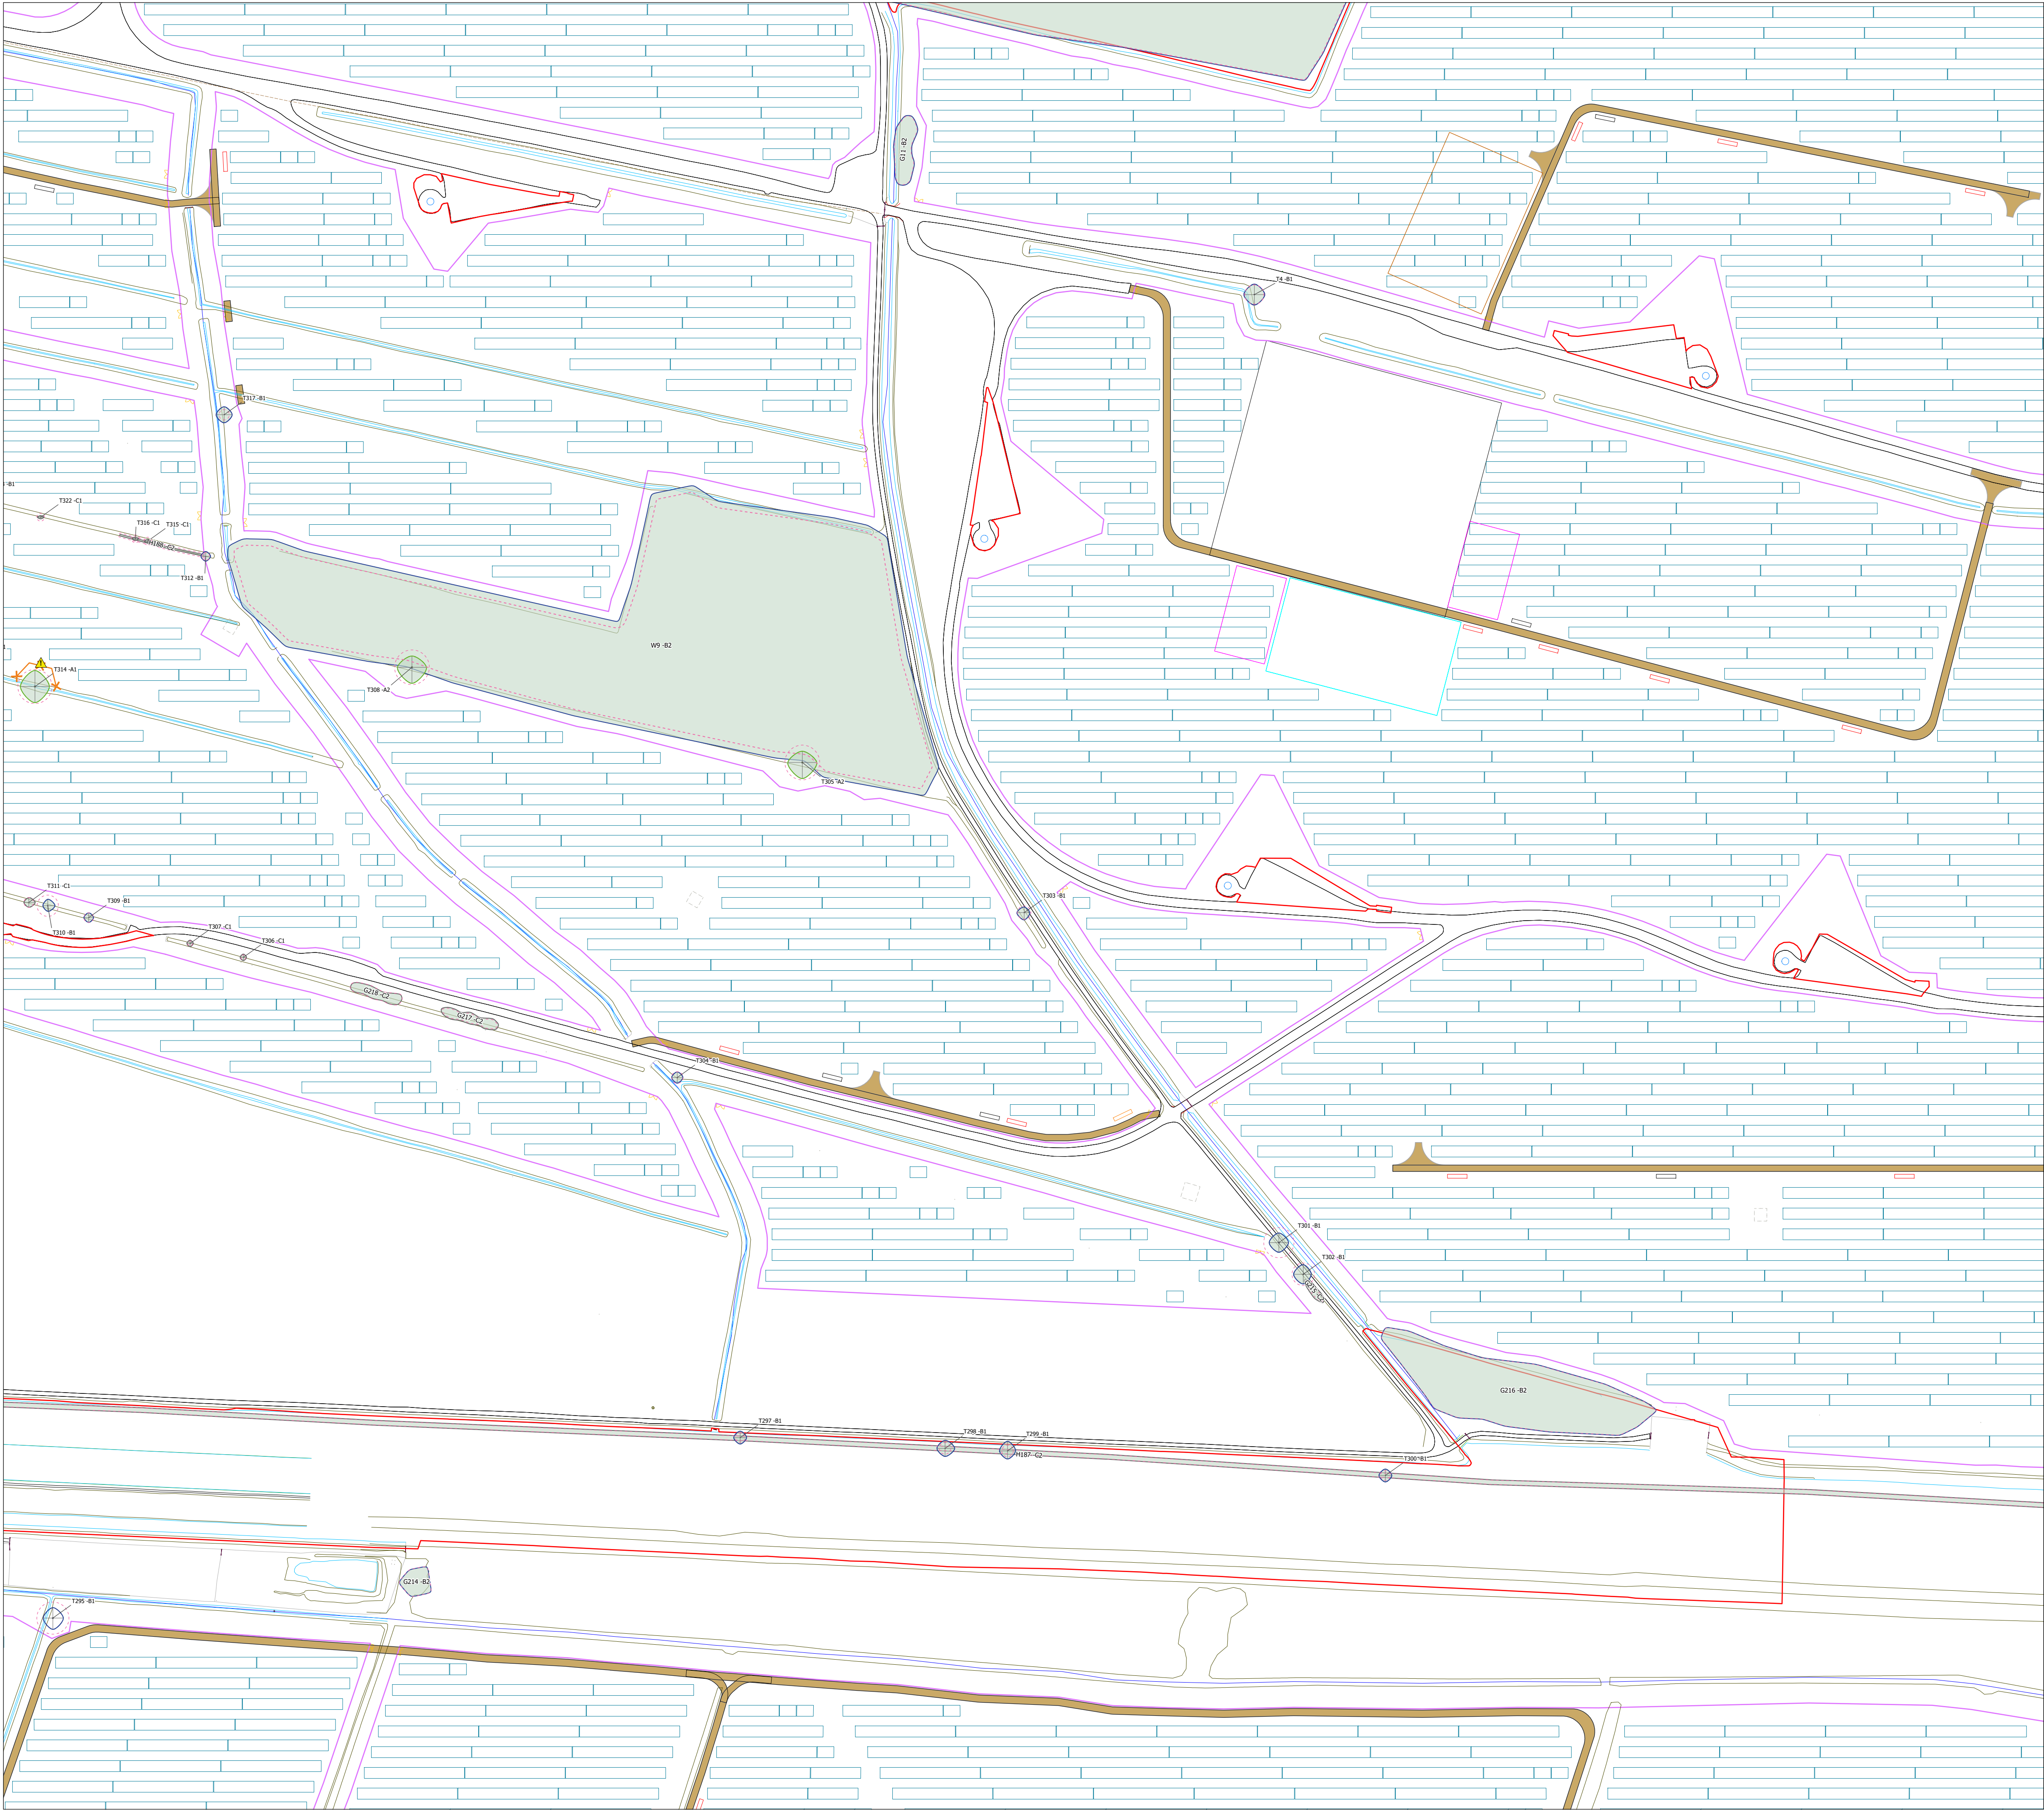

KEY

Category A Tree - High quality
(Retention highly desirable)

Category A - Hedgerow, Group, Woodland - High quality
(Retention highly desirable)

Category B Tree - Moderate quality
(Retention desirable)

Category B - Hedgerow, Group, Woodland - Moderate quality
(Retention desirable)

Category C Tree - Low quality
(May be retained but should not constrain development)

Category C - Hedgerow, Group, Woodland - Low quality
(May be retained but should not constrain development)

Category U Tree - Very low quality
(Mostly unsuitable for retention)

Category U - Hedgerow, Group, Woodland - Very low quality
(Mostly unsuitable for retention)

Root Protection Area (RPA) - Layout design tool indicating the minimum area around a tree deemed to contain sufficient roots and soil volume to maintain the tree's viability

Shrub mass/offsite tree/out of scope (OOS)

Tree/Group/Hedgerow not on topographical survey. Location given is an estimate

Important Hedgerow

Tree / Hedgerow / Group to be removed

Protection Measures

Tree Protection Barrier (Figure 2)

Post & Rope Tree Protection Barrier

All weather information notices to read 'Construction Exclusion Zone - No Entry' A3 in size. To be attached to tree protection barriers at regular intervals

Target Note

Security Perimeter Fencing

Track

Target Notes

Label	Description	Label	Description
TN1	14m of hedgerow removal (H61)	TN8	8m of G107 to be removed (c. 3-4 no. 5M Gal C trees)
TN2	Existing farm track to be utilised and improved	TN9	Ditch separates the T144 from the track and access bell mouth
TN3	H2D Launch and Receiver pits to be outside of RPA	TN10	6m of hedgerow removal (H40)
TN4	H2D Launch and Receiver pits to be outside of RPA for G50	TN11	6m of hedgerow removal H37 (C2)
TN5	Track through RPA not anticipated to result in additional impacts due to the current agricultural use of the field	TN12	Some lateral reduction or crown raising of low branches may be necessary to install the current and tree protection
TN6	6.5m of hedgerow removal (H138)	TN13	12m of hedgerow removal (H130)
TN7	4m of Hedgerow removal (H174)	TN14	An early measure to mature common ash tree may require crown raising to provide a 0.9m ground clearance over an existing field access point

Tween Bridge Solar Farm

APFP Regulation: 5(2)(o)
Trees and Hedgerows to be Removed or Managed Plan

Coordinate System: British National Grid
Projection: Transverse Mercator
Datum: OSGB 1936

© Crown copyright and database rights 2025.
Ordnance Survey AC0000808122

Scale: 1:2,000

Paper Size: A1

Sheet: 13 of 36

Document Ref: 2.6

Revision: 1

PINS Number: EN010148


Drawing Status: Final


Drawn: TH

Checked: IH

Approved: RH

Date: 20/08/2025

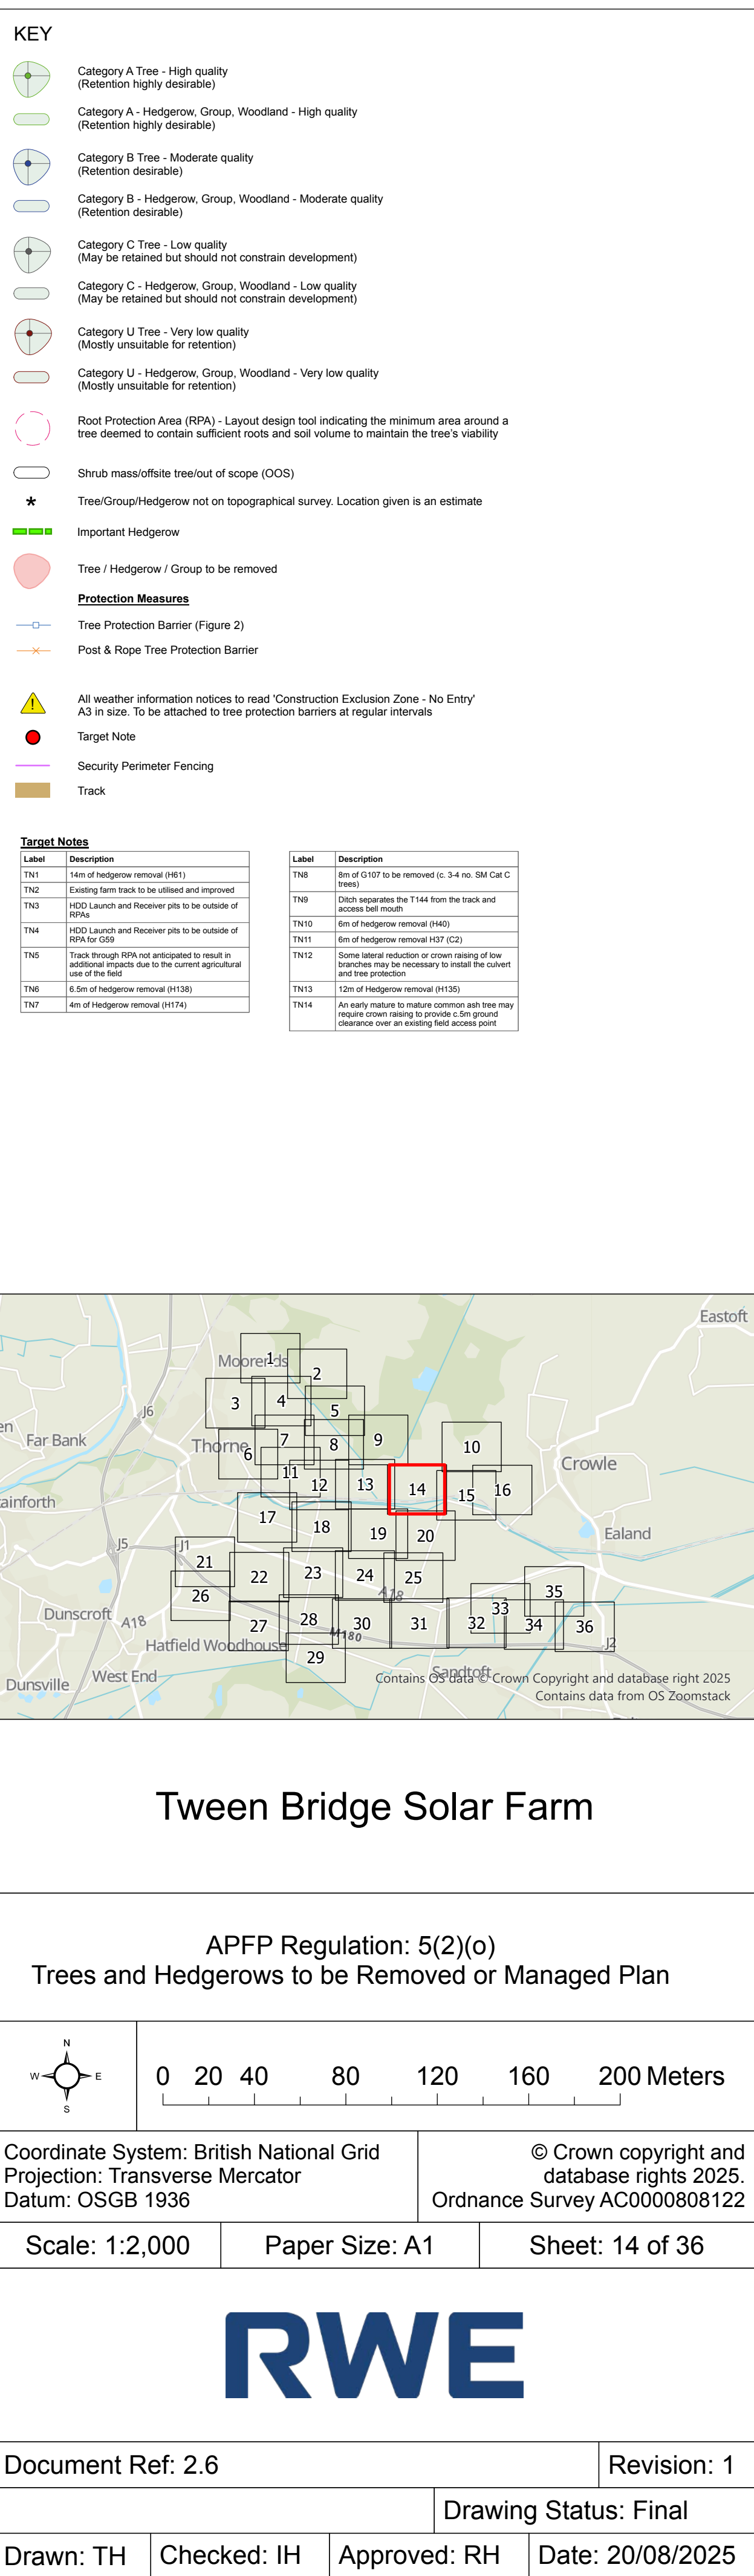

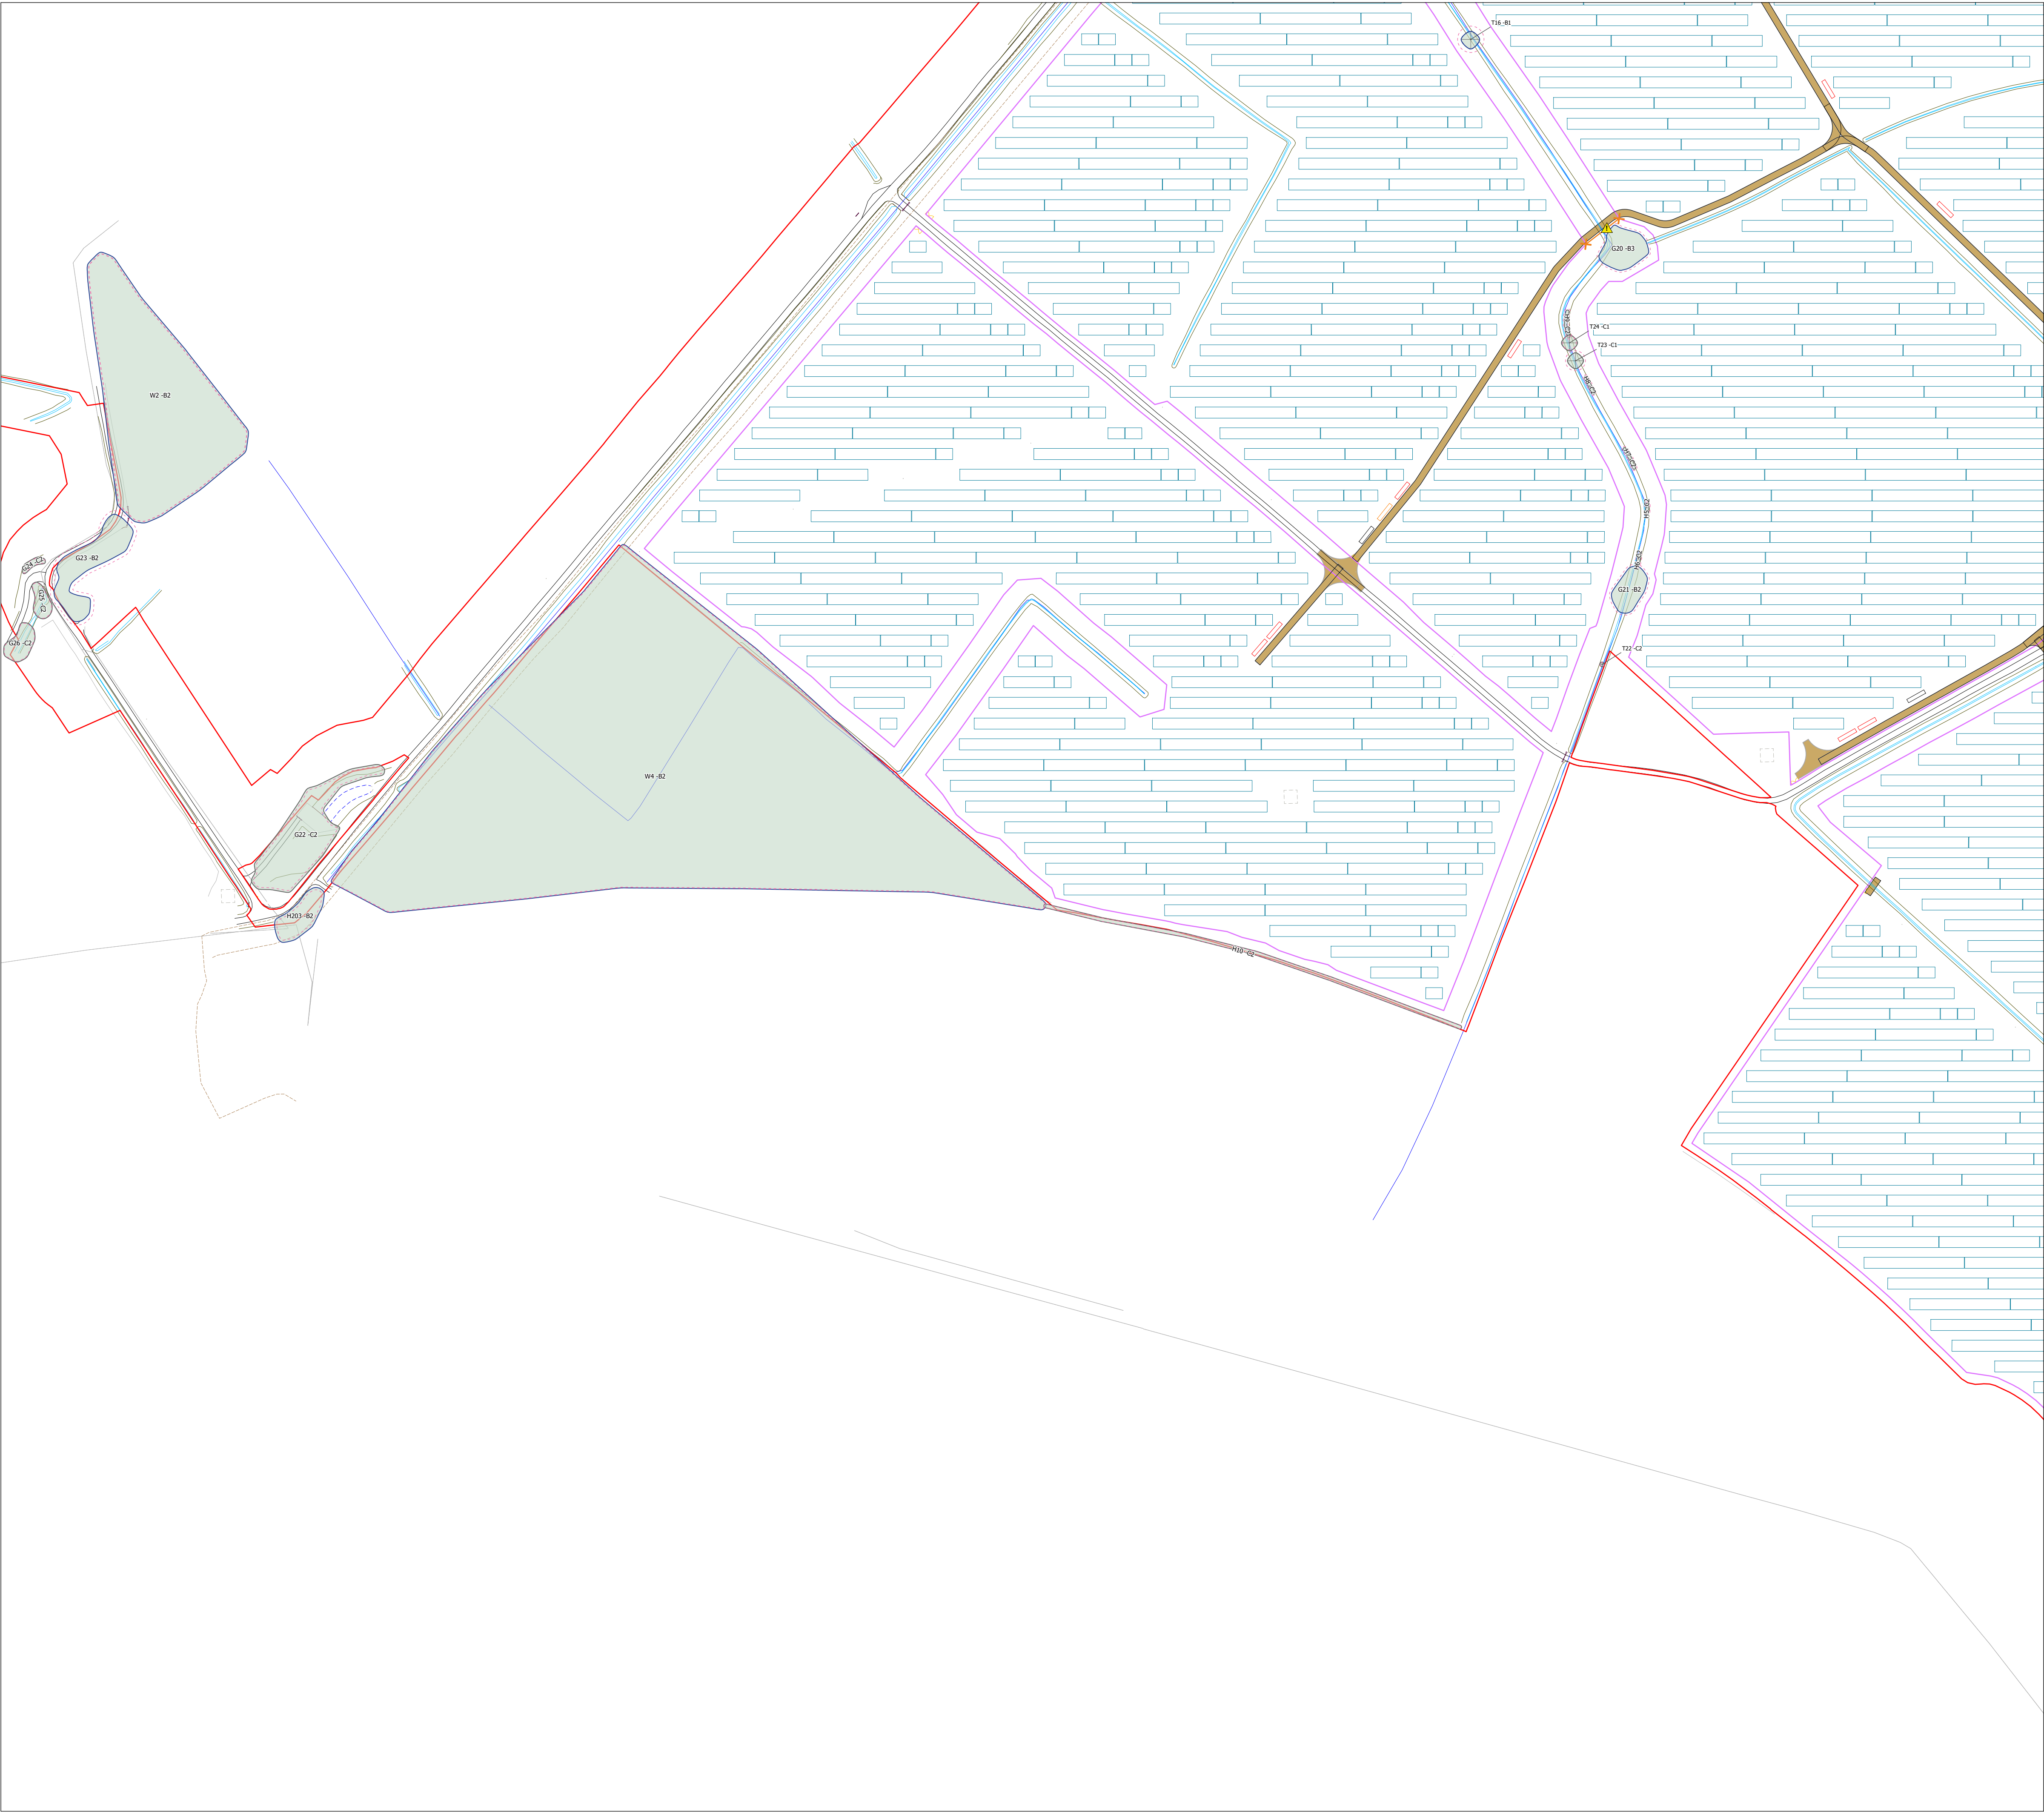

KEY

Category A Tree - High quality
(Retention highly desirable)

Category A - Hedgerow, Group, Woodland - High quality
(Retention highly desirable)

Category B Tree - Moderate quality
(Retention desirable)

Category B - Hedgerow, Group, Woodland - Moderate quality
(Retention desirable)

Category C Tree - Low quality
(May be retained but should not constrain development)

Category C - Hedgerow, Group, Woodland - Low quality
(May be retained but should not constrain development)

Category U Tree - Very low quality
(Mostly unsuitable for retention)

Category U - Hedgerow, Group, Woodland - Very low quality
(Mostly unsuitable for retention)

Root Protection Area (RPA) - Layout design tool indicating the minimum area around a tree deemed to contain sufficient roots and soil volume to maintain the tree's viability

Shrub mass/offsite tree/out of scope (OOS)

Tree/Group/Hedgerow not on topographical survey. Location given is an estimate

Important Hedgerow

Tree / Hedgerow / Group to be removed

Protection Measures

Tree Protection Barrier (Figure 2)

Post & Rope Tree Protection Barrier

All weather information notices to read 'Construction Exclusion Zone - No Entry'
A3 in size. To be attached to tree protection barriers at regular intervals

Target Note

Security Perimeter Fencing

Track

Target Notes

Label	Description
TN1	14m of hedgerow removal (H61)
TN2	Existing farm track to be utilised and improved
TN3	H20 Launch and Receiver pits to be outside of RPA
TN4	H20 Launch and Receiver pits to be outside of RPA
TN5	Track through RPA not anticipated to result in additional impacts due to the current agricultural use of the field
TN6	6.5m of hedgerow removal (H138)

Label	Description
TN8	8m of G107 to be removed (c. 3-4 no. 5M Gal C trees)
TN9	Ditch separates the T144 from the track and access bell mouth
TN10	6m of hedgerow removal (H40)
TN11	6m of hedgerow removal H17 (C2)
TN12	Some lateral reduction or crown raising of low branches may be necessary to install the current and tree protection
TN13	12m of Hedgerow removal (H130)

en

Far Bank

ainforth

Dunscroft

Dunville

West End

Moore

Thorne

Eastoft

Crowle

Ealand

Hatfield Woodhouse

Contains OS Data

Contains Crown Copyright and database right 2025

Contains data from OS Zoomstack

1

2

3

4

5

6

7

8

9

10

11

12

13

14

15

16

17

18

19

20

21

22

23

24

25

26

27

28

29

30

31

32

33

34

35

36

Tween Bridge Solar Farm

APFP Regulation: 5(2)(o)
Trees and Hedgerows to be Removed or Managed Plan

N

W

E

S

0

20

40

80

120

160

200

Meters

Coordinate System: British National Grid
Projection: Transverse Mercator
Datum: OSGB 1936

© Crown copyright and database rights 2025
Ordnance Survey AC0000808122

Scale: 1:2,000

Paper Size: A1


RWE

Document Ref: 2.6

Revision: 1

PINS Number: EN010148


Drawing Status: Final

Drawn: TH

Checked: IH

Approved: RH

Date: 20/08/2025

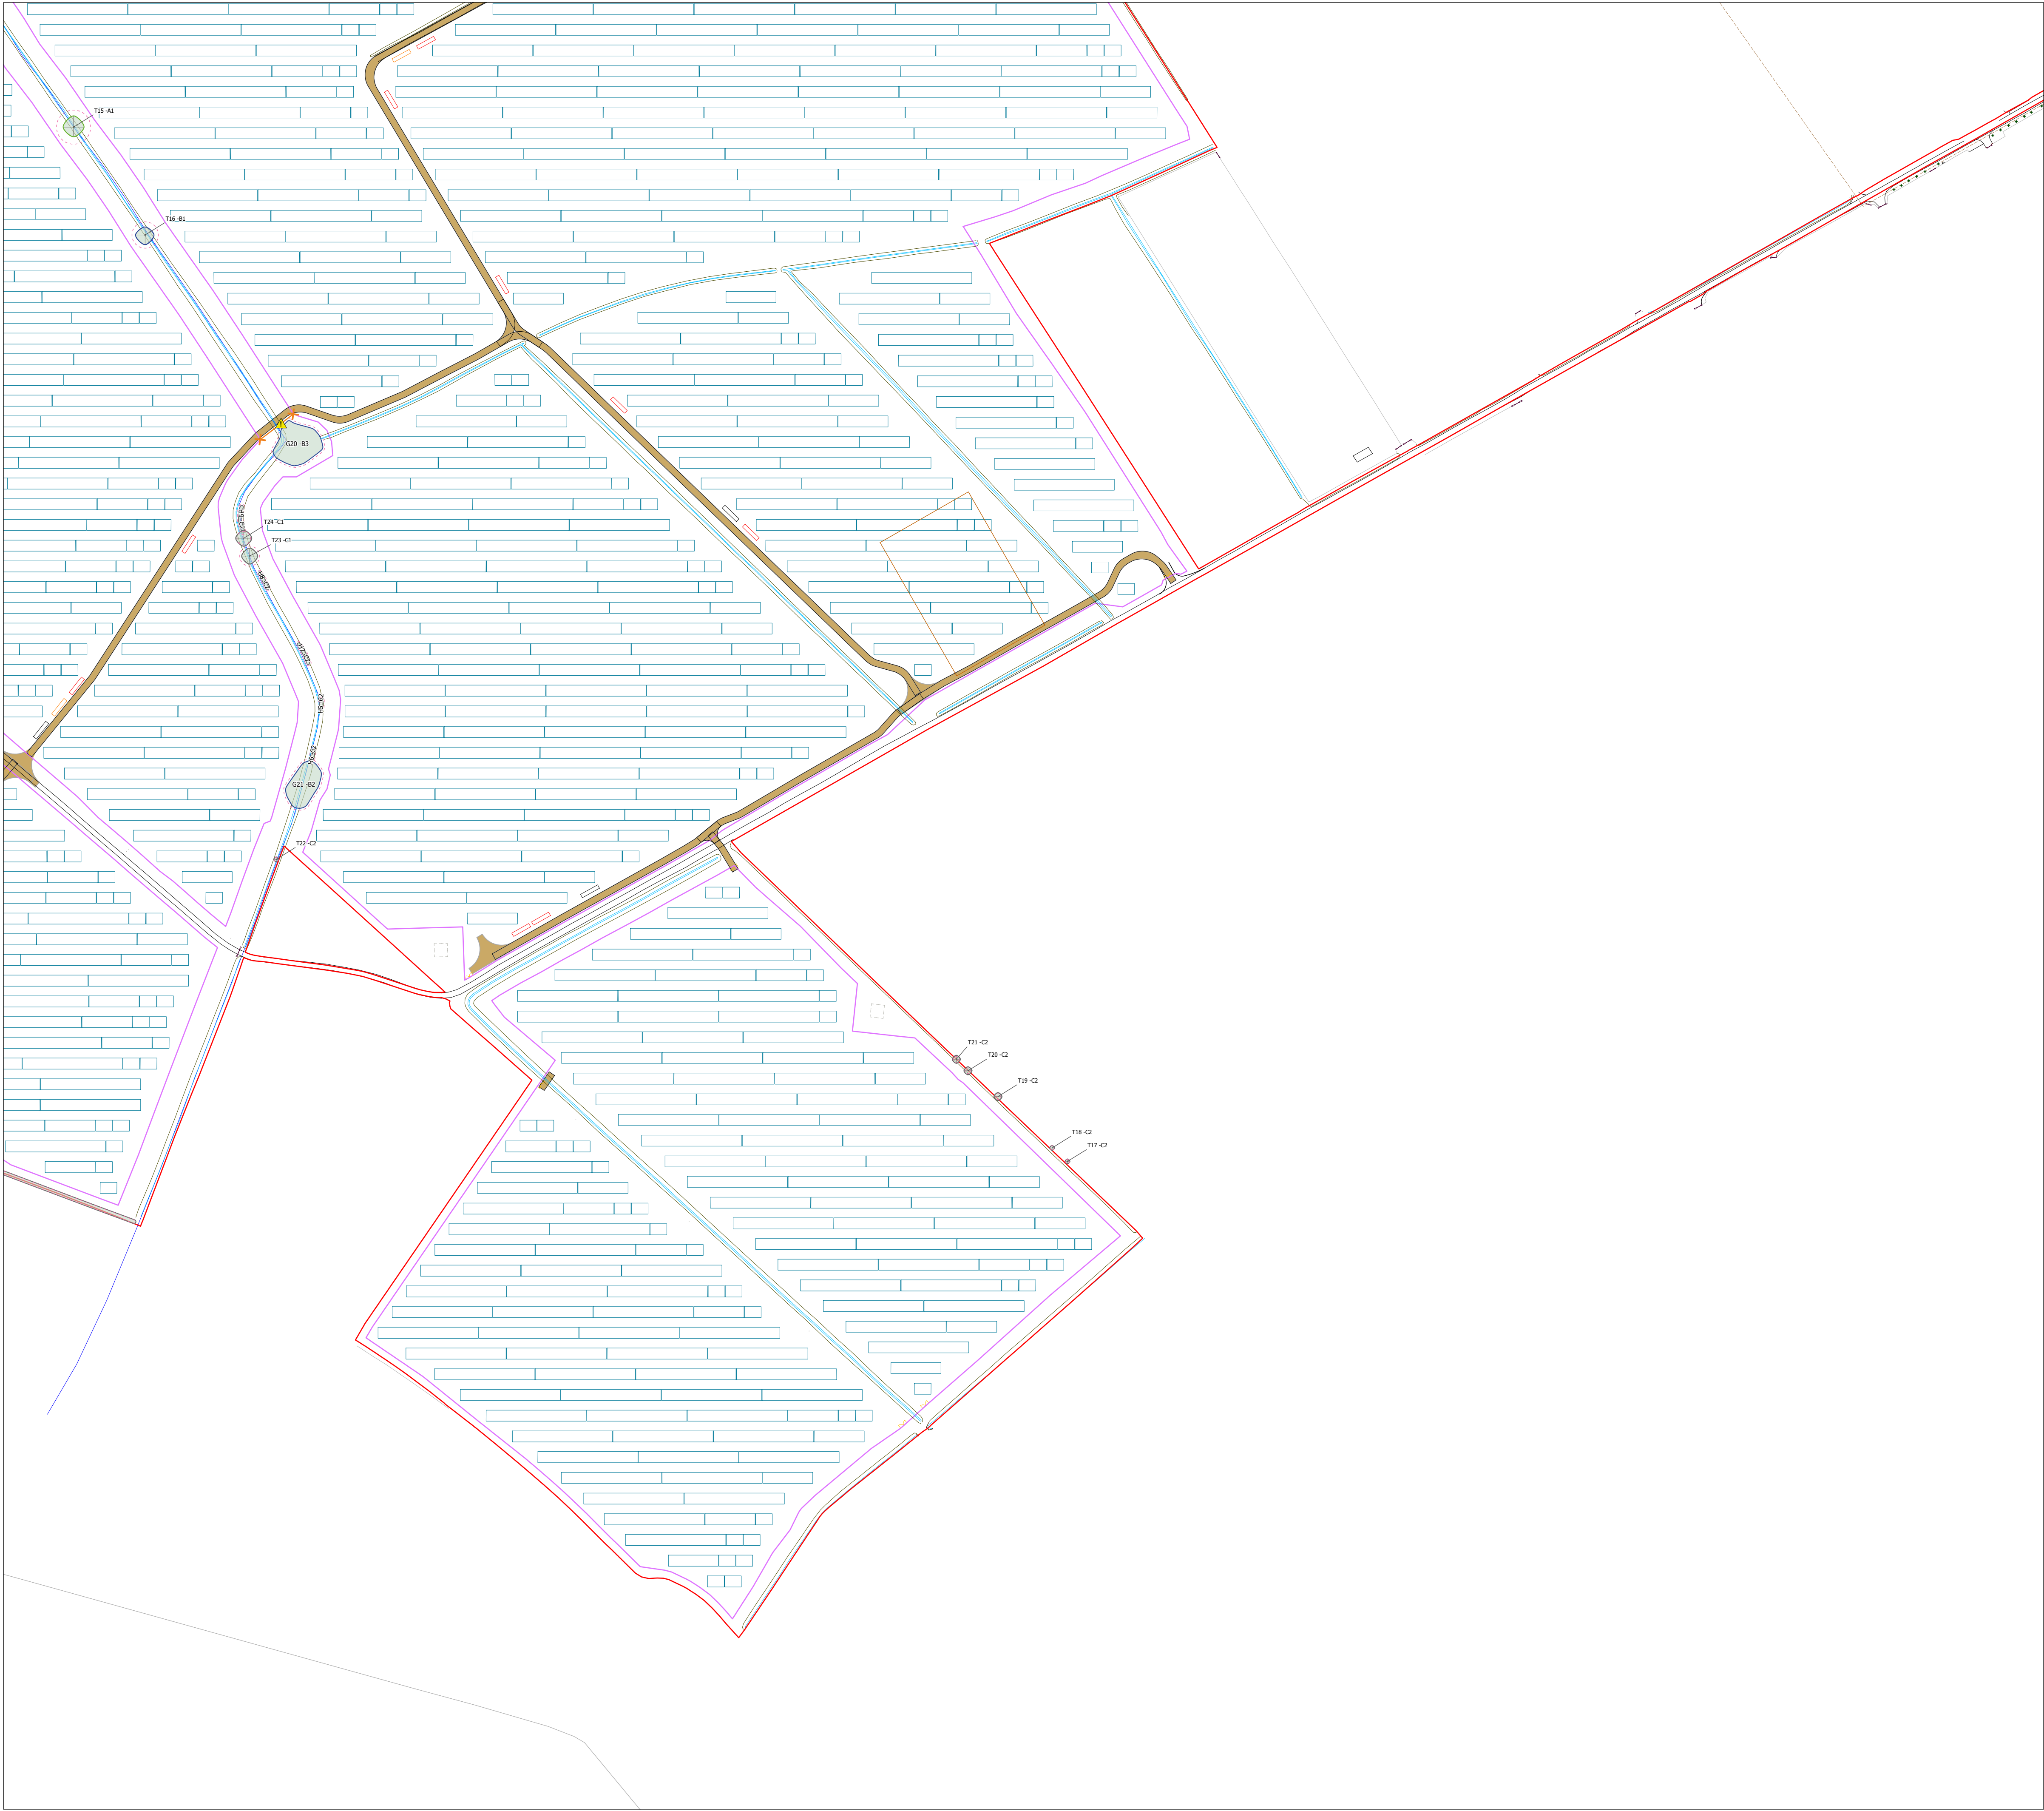

KEY

Category A Tree - High quality
(Retention highly desirable)

Category A - Hedgerow, Group, Woodland - High quality
(Retention highly desirable)

Category B Tree - Moderate quality
(Retention desirable)

Category B - Hedgerow, Group, Woodland - Moderate quality
(Retention desirable)

Category C Tree - Low quality
(May be retained but should not constrain development)

Category C - Hedgerow, Group, Woodland - Low quality
(May be retained but should not constrain development)

Category U Tree - Very low quality
(Mostly unsuitable for retention)

Category U - Hedgerow, Group, Woodland - Very low quality
(Mostly unsuitable for retention)

Root Protection Area (RPA) - Layout design tool indicating the minimum area around a tree deemed to contain sufficient roots and soil volume to maintain the tree's viability

Shrub mass/offsite tree/out of scope (OOS)

*

Tree/Group/Hedgerow not on topographical survey. Location given is an estimate

Important Hedgerow

Tree / Hedgerow / Group to be removed

Protection Measures

Tree Protection Barrier (Figure 2)

Post & Rope Tree Protection Barrier

All weather information notices to read 'Construction Exclusion Zone - No Entry'
A3 in size. To be attached to tree protection barriers at regular intervals

Target Note

Security Perimeter Fencing

Track

Target Notes

Label	Description	Label	Description
TN1	14m of hedgerow removal (H61)	TN8	8m of G107 to be removed (c. 3-4 no. SM Gal C trees)
TN2	Existing farm track to be utilised and improved	TN9	Ditch separates the T144 from the track and access bell mouth
TN3	H2D Launch and Receiver pits to be outside of RPA	TN10	6m of hedgerow removal (H40)
TN5	Track through RPA not anticipated to result in additional impacts due to the current agricultural use of the field	TN12	Some lateral reduction or crown raising of low branches may be necessary to install the current and tree protection
TN6	6.5m of hedgerow removal (H138)	TN13	12m of Hedgerow removal (H130)
TN7	6m of Hedgerow removal (H174)	TN14	An early mature to mature common ash tree may require crown raising to provide c.5m ground clearance over an existing field access point

Tween Bridge Solar Farm

APFP Regulation: 5(2)(o)
Trees and Hedgerows to be Removed or Managed Plan

N

W

E

S

0

20

40

80

120

160

200

Meters

Coordinate System: British National Grid
Projection: Transverse Mercator
Datum: OSGB 1936

© Crown copyright and database rights 2025.
Ordnance Survey AC0000808122

Scale: 1:2,000

Paper Size: A1

Sheet: 16 of 36

RWE

Document Ref: 2.6

Revision: 1

Drawing Status: Final

Drawn: TH

Checked: IH

Approved: RH

Date: 20/08/2025



KEY

Category A Tree - High quality
(Retention highly desirable)

Category A - Hedgerow, Group, Woodland - High quality
(Retention highly desirable)

Category B Tree - Moderate quality
(Retention desirable)

Category B - Hedgerow, Group, Woodland - Moderate quality
(Retention desirable)

Category C Tree - Low quality
(May be retained but should not constrain development)

Category C - Hedgerow, Group, Woodland - Low quality
(May be retained but should not constrain development)

Category U Tree - Very low quality
(Mostly unsuitable for retention)

Category U - Hedgerow, Group, Woodland - Very low quality
(Mostly unsuitable for retention)

Root Protection Area (RPA) - Layout design tool indicating the minimum area around a tree deemed to contain sufficient roots and soil volume to maintain the tree's viability

Shrub mass/offsite tree/out of scope (OOS)

*

Tree/Group/Hedgerow not on topographical survey. Location given is an estimate

Important Hedgerow

Tree / Hedgerow / Group to be removed

Protection Measures

Tree Protection Barrier (Figure 2)

Post & Rope Tree Protection Barrier

All weather information notices to read 'Construction Exclusion Zone - No Entry'
A3 in size. To be attached to tree protection barriers at regular intervals


Target Note

Security Perimeter Fencing

Track

Target Notes

Label	Description	Label	Description
TN1	14m of hedgerow removal (H61)	TN8	8m of G107 to be removed (c. 3-4 no. SM Gal C trees)
TN2	Existing farm track to be utilised and improved	TN9	Ditch separates the T144 from the track and access bell mouth
TN3	H2D Launch and Receiver pits to be outside of RPA	TN10	6m of hedgerow removal (H40)
TN4	H2D Launch and Receiver pits to be outside of RPA for C2D	TN11	6m of hedgerow removal H17 (C2)
TN5	Track through RPA not anticipated to result in additional impacts due to the current agricultural use of the field	TN12	Some lateral reduction or crown raising of low branches may be necessary to install the current and tree protection
TN6	6.5m of hedgerow removal (H138)	TN13	12m of Hedgerow removal (H135)
TN7	4m of Hedgerow removal (H174)	TN14	An early feature to mature common with tree may require crown raising to provide c.5m ground clearance over an existing field access point

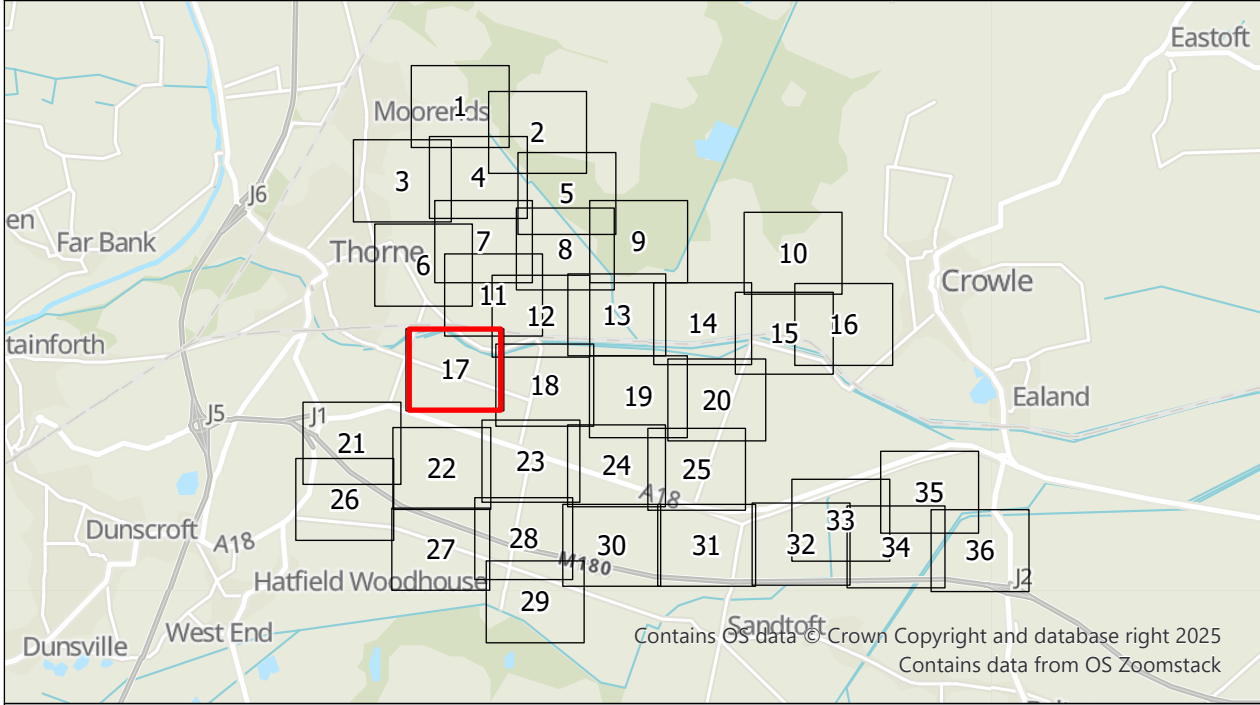

Tween Bridge Solar Farm

APFP Regulation: 5(2)(o)
Trees and Hedgerows to be Removed or Managed Plan

N

W

E

S

0 20 40 80 120 160 200 Meters

Coordinate System: British National Grid
Projection: Transverse Mercator
Datum: OSGB 1936

© Crown copyright and database rights 2025.
Ordnance Survey AC0000808122

Scale: 1:2,000

Paper Size: A1

Sheet: 17 of 36

RWE

Document Ref: 2.6

Revision: 1

PINS Number: EN010148


Drawing Status: Final


Drawn: TH

Checked: IH

Approved: RH

Date: 20/08/2025

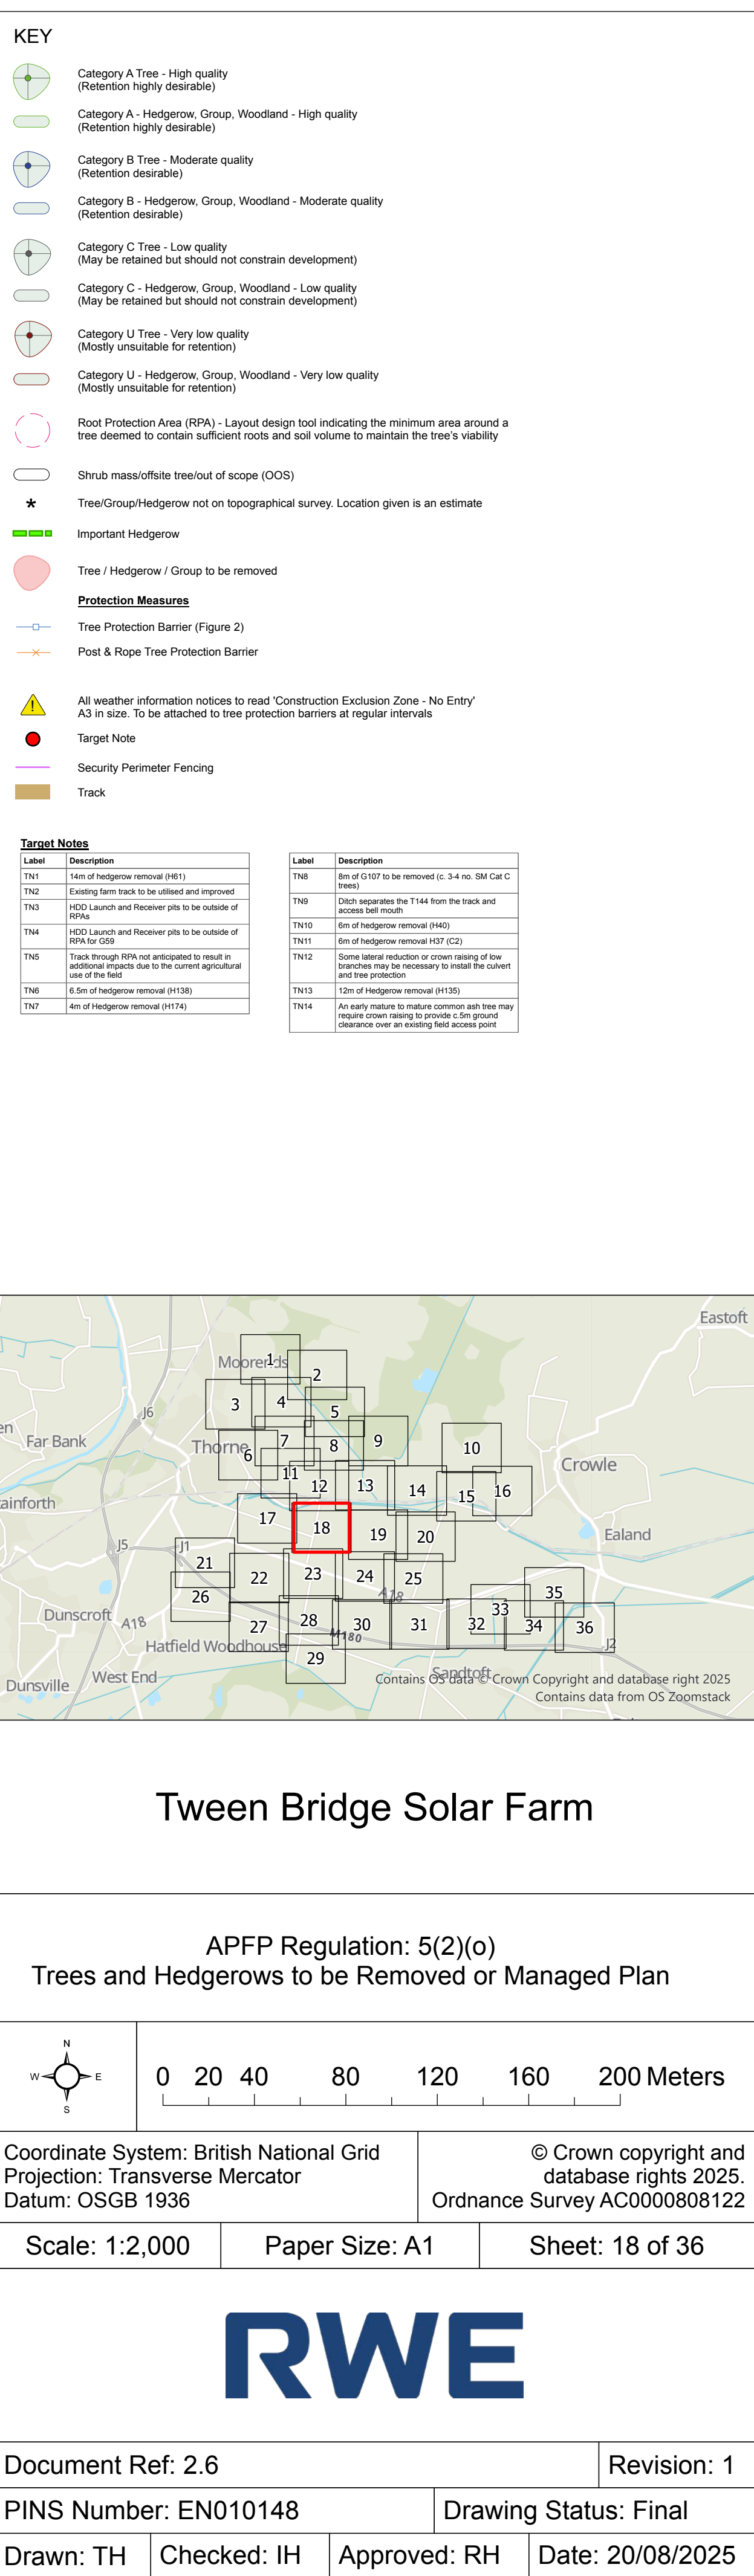

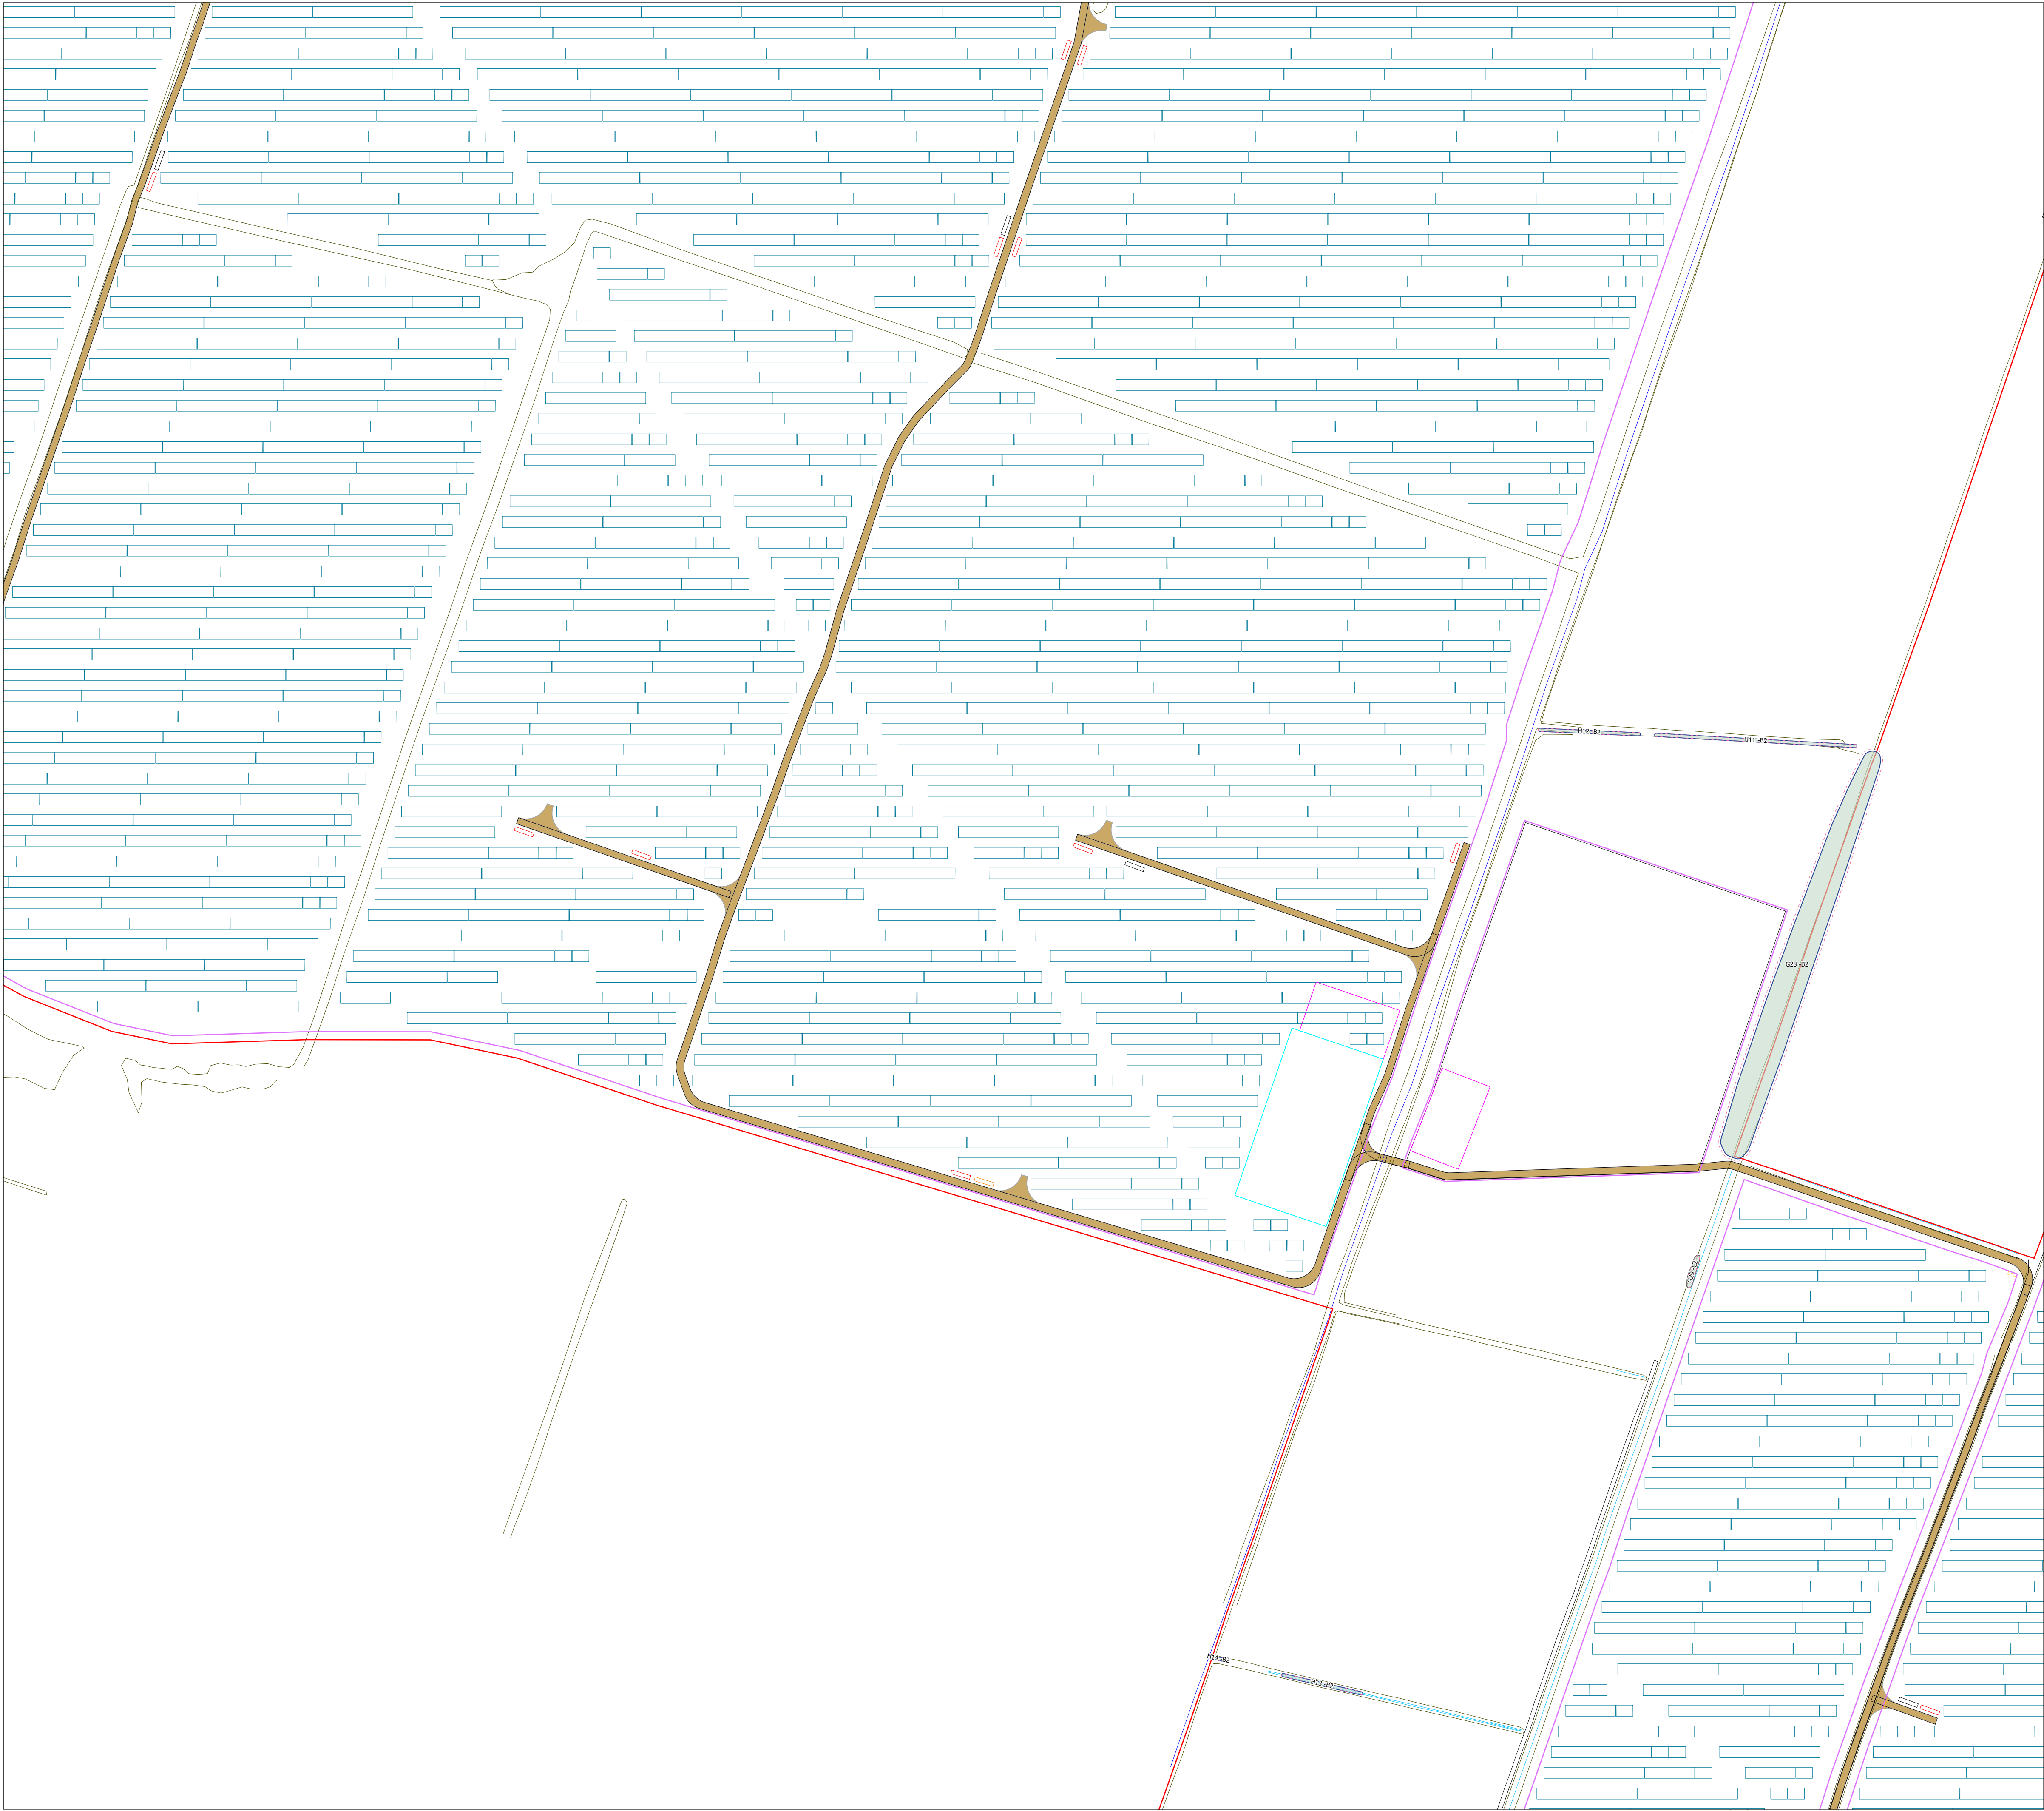

KEY

Category A Tree - High quality
(Retention highly desirable)

Category A - Hedgerow, Group, Woodland - High quality
(Retention highly desirable)

Category B Tree - Moderate quality
(Retention desirable)

Category B - Hedgerow, Group, Woodland - Moderate quality
(Retention desirable)

Category C Tree - Low quality
(May be retained but should not constrain development)

Category C - Hedgerow, Group, Woodland - Low quality
(May be retained but should not constrain development)

Category U Tree - Very low quality
(Mostly unsuitable for retention)

Category U - Hedgerow, Group, Woodland - Very low quality
(Mostly unsuitable for retention)

Root Protection Area (RPA) - Layout design tool indicating the minimum area around a tree deemed to contain sufficient roots and soil volume to maintain the tree's viability

Shrub mass/offsite tree/out of scope (OOS)

Tree/Group/Hedgerow not on topographical survey. Location given is an estimate

Important Hedgerow

Tree / Hedgerow / Group to be removed

Protection Measures

Tree Protection Barrier (Figure 2)

Post & Rope Tree Protection Barrier

All weather information notices to read 'Construction Exclusion Zone - No Entry' A3 in size. To be attached to tree protection barriers at regular intervals

Target Note

Security Perimeter Fencing

Track

Target Notes

Label	Description	Label	Description

Tween Bridge Solar Farm

APFP Regulation: 5(2)(o)
Trees and Hedgerows to be Removed or Managed Plan

0 20 40 80 120 160 200 Meters

Coordinate System: British National Grid
Projection: Transverse Mercator
Datum: OSGB 1936

© Crown copyright and database rights 2025.
Ordnance Survey AC0000808122

Scale: 1:2,000

Paper Size: A1

Sheet: 19 of 36

Document Ref: 2.6

Revision: 1

PINS Number: EN010148


Drawing Status: Final


Drawn: TH

Checked: IH

Approved: RH

Date: 20/08/2025

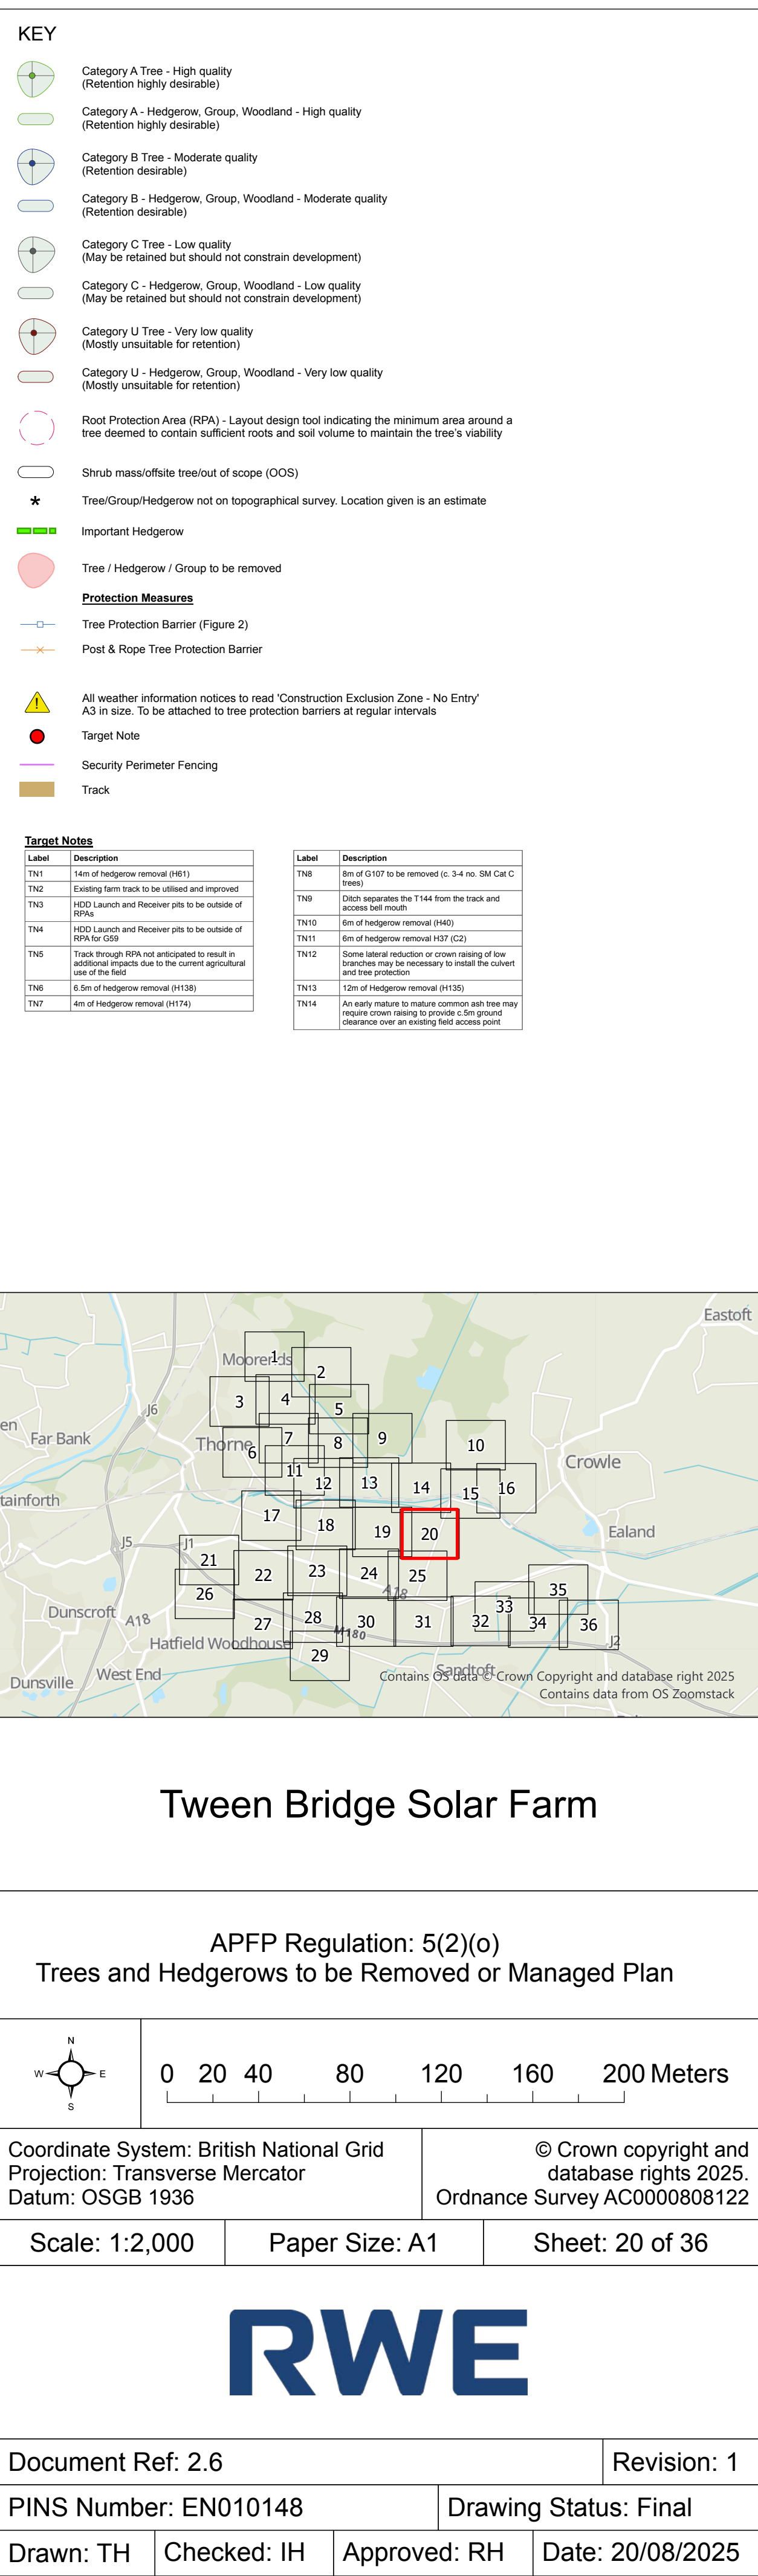

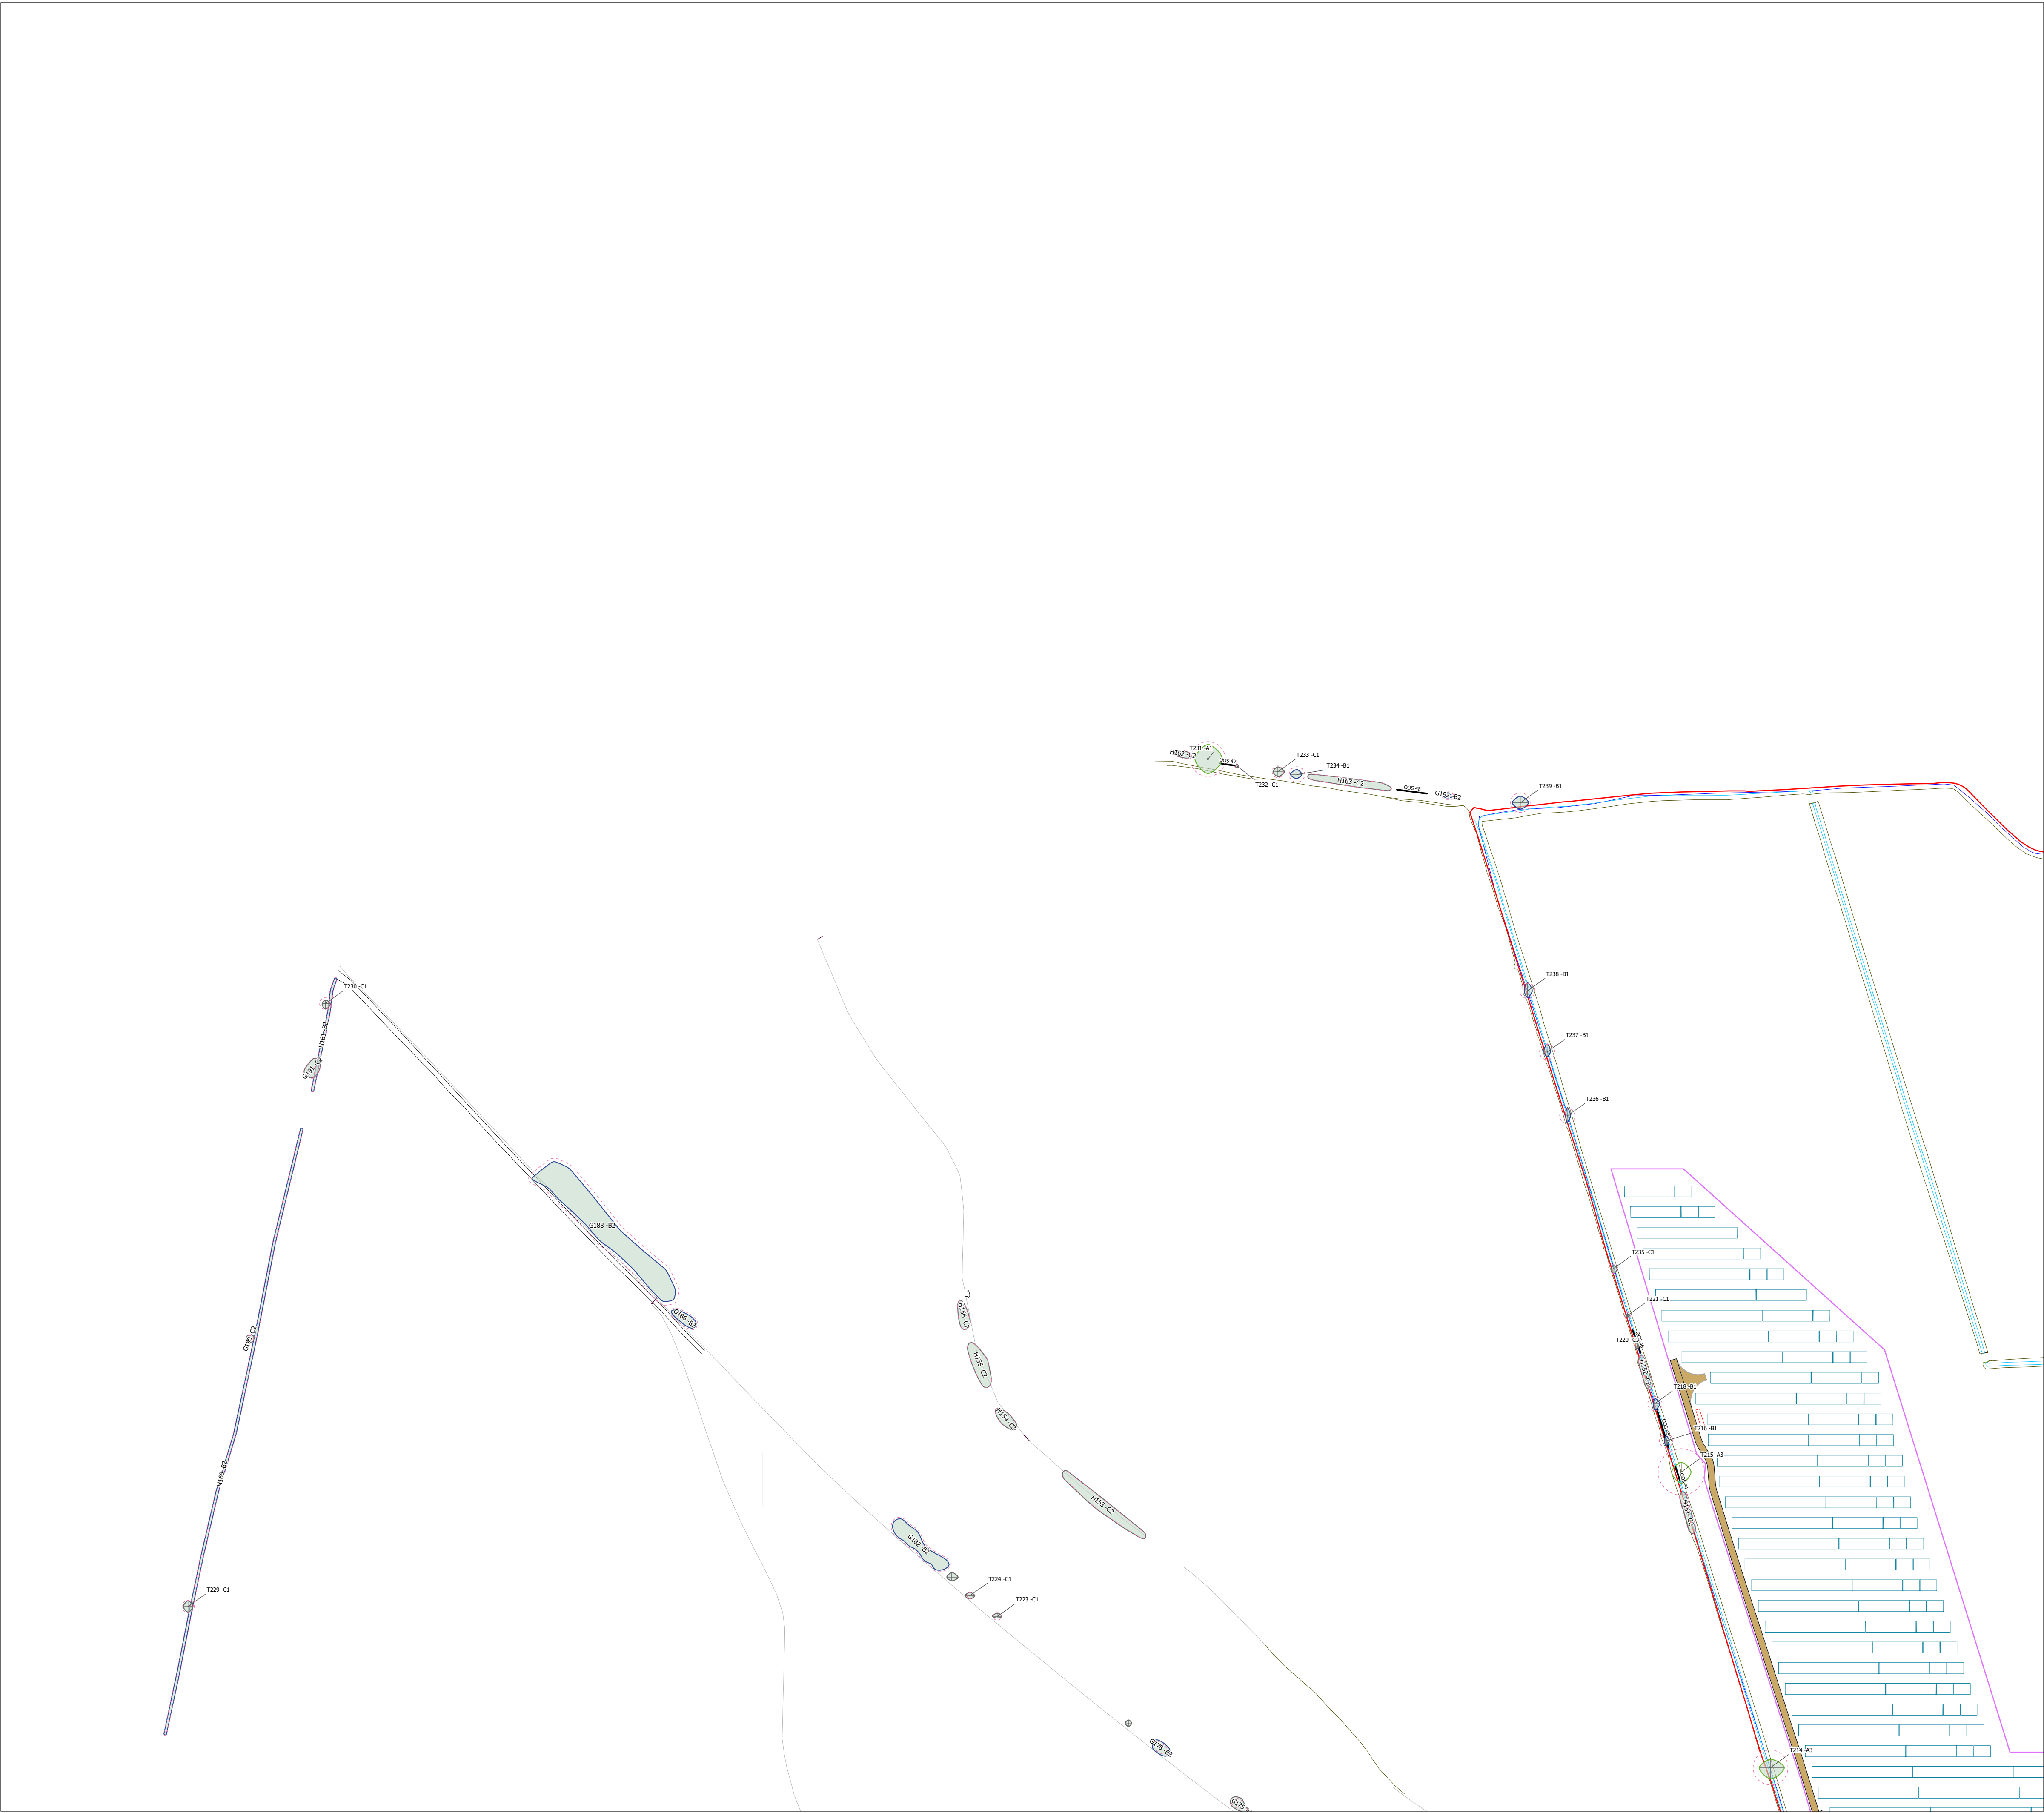

KEY

Category A Tree - High quality
(Retention highly desirable)

Category A - Hedgerow, Group, Woodland - High quality
(Retention highly desirable)

Category B Tree - Moderate quality
(Retention desirable)

Category B - Hedgerow, Group, Woodland - Moderate quality
(Retention desirable)

Category C Tree - Low quality
(May be retained but should not constrain development)

Category C - Hedgerow, Group, Woodland - Low quality
(May be retained but should not constrain development)

Category U Tree - Very low quality
(Mostly unsuitable for retention)

Category U - Hedgerow, Group, Woodland - Very low quality
(Mostly unsuitable for retention)

Root Protection Area (RPA) - Layout design tool indicating the minimum area around a tree deemed to contain sufficient roots and soil volume to maintain the tree's viability

Shrub mass/offsite tree/out of scope (OOS)

Tree/Group/Hedgerow not on topographical survey. Location given is an estimate

Important Hedgerow

Tree / Hedgerow / Group to be removed

Tree Protection Barrier (Figure 2)

Post & Rope Tree Protection Barrier

All weather information notices to read 'Construction Exclusion Zone - No Entry' A3 in size. To be attached to tree protection barriers at regular intervals

Target Note

Security Perimeter Fencing

Track

Target Notes

Label	Description	Label	Description
TN1	14m of hedgerow removal (H61)	TN8	8m of G107 to be removed (c. 3-4 no. SM Gal C trees)
TN2	Existing farm track to be utilised and improved	TN9	Ditch separates the T144 from the track and access bell mouth
TN3	H2D Launch and Receiver pits to be outside of RPA	TN10	6m of hedgerow removal (H40)
TN4	H2D Launch and Receiver pits to be outside of RPA for CSD	TN11	6m of hedgerow removal H37 (C2)
TN5	Track through RPA not anticipated to result in additional impacts due to the current agricultural use of the field	TN12	Some lateral reduction or crown raising of low branches may be necessary to install the current and tree protection
TN6	6.5m of hedgerow removal (H138)	TN13	12m of Hedgerow removal (H130)
TN7	4m of Hedgerow removal (H174)	TN14	An early mature to mature common with tree may require crown raising to provide a 0.5m ground clearance over an existing field access point

Tween Bridge Solar Farm

APFP Regulation: 5(2)(o)
Trees and Hedgerows to be Removed or Managed Plan

Coordinate System: British National Grid
Projection: Transverse Mercator
Datum: OSGB 1936

© Crown copyright and database rights 2025
Ordnance Survey AC0000808122

Scale: 1:2,000

Paper Size: A1

Sheet: 21 of 36

Document Ref: 2.6

Revision: 1

PINS Number: EN010148


Drawing Status: Final

Drawn: TH

Checked: IH

Approved: RH

Date: 20/08/2025

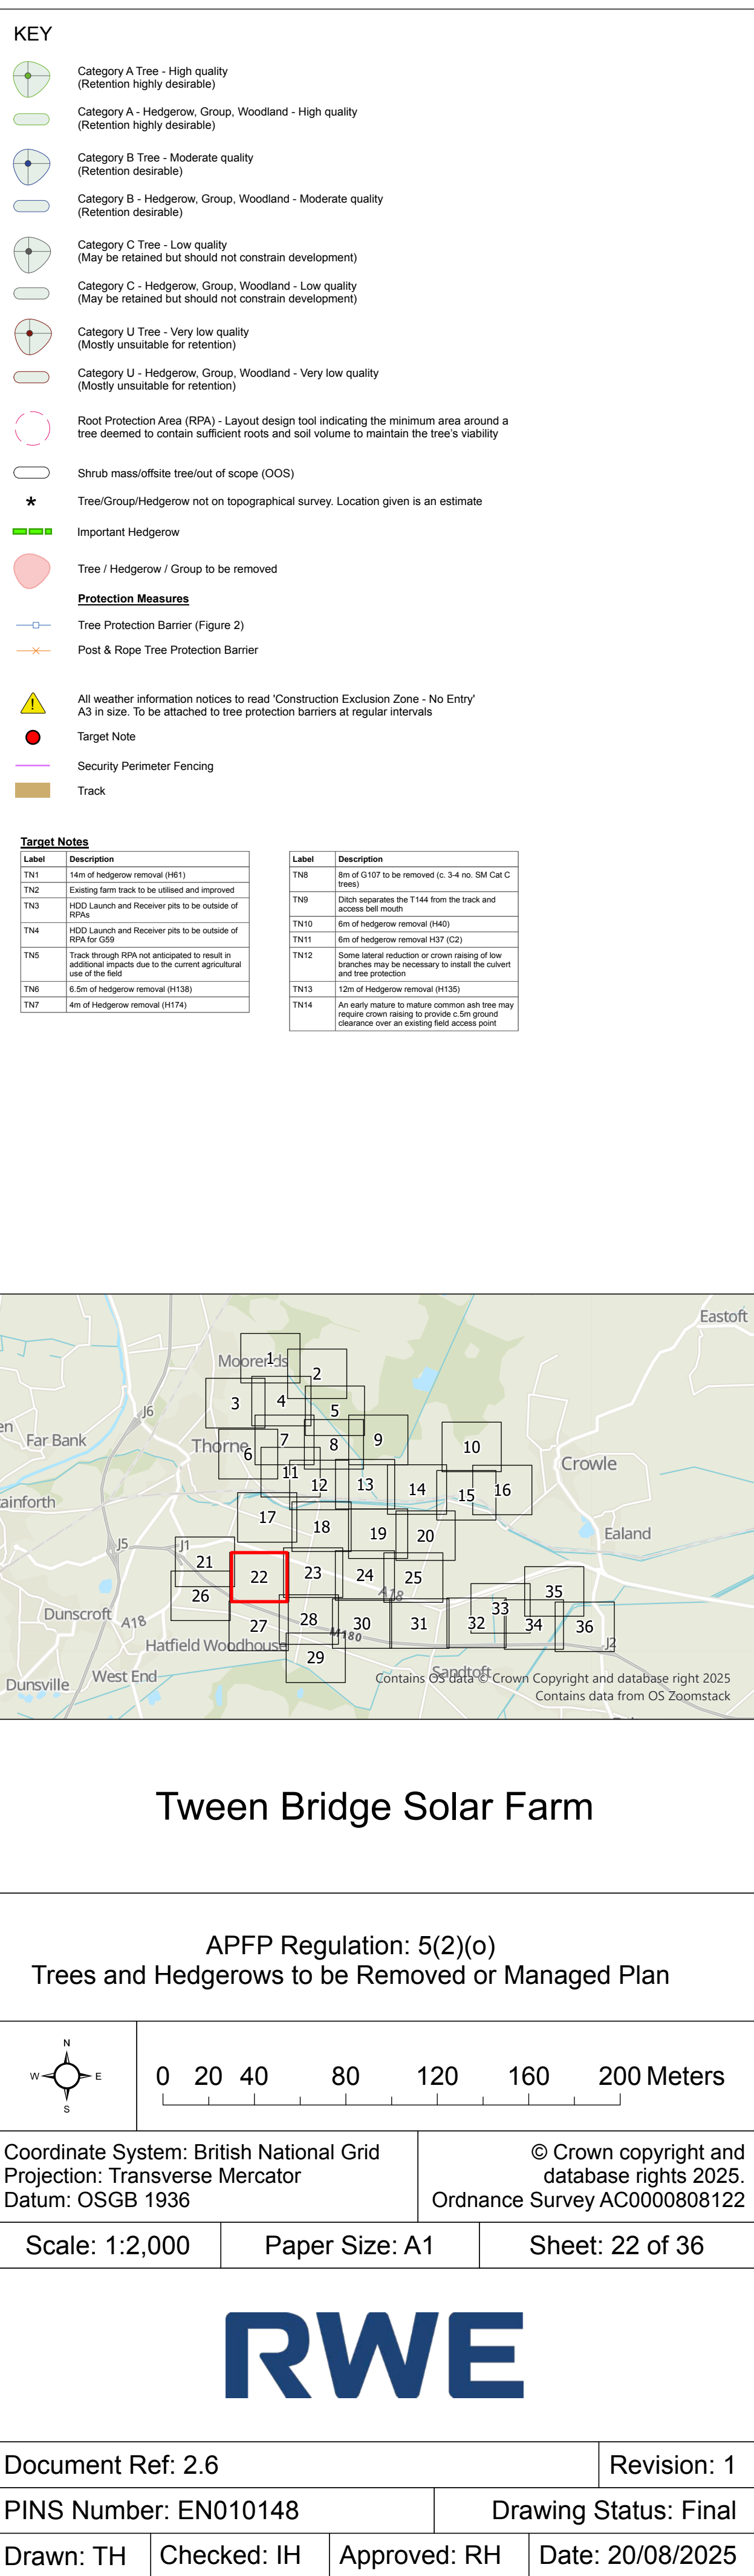



KEY

Category A Tree - High quality
(Retention highly desirable)

Category A - Hedgerow, Group, Woodland - High quality
(Retention highly desirable)

Category B Tree - Moderate quality
(Retention desirable)

Category B - Hedgerow, Group, Woodland - Moderate quality
(Retention desirable)

Category C Tree - Low quality
(May be retained but should not constrain development)

Category C - Hedgerow, Group, Woodland - Low quality
(May be retained but should not constrain development)

Category U Tree - Very low quality
(Mostly unsuitable for retention)

Category U - Hedgerow, Group, Woodland - Very low quality
(Mostly unsuitable for retention)

Root Protection Area (RPA) - Layout design tool indicating the minimum area around a tree deemed to contain sufficient roots and soil volume to maintain the tree's viability

Shrub mass/offsite tree/out of scope (OOS)

*

Tree/Group/Hedgerow not on topographical survey. Location given is an estimate

Important Hedgerow

Tree / Hedgerow / Group to be removed

Protection Measures

Tree Protection Barrier (Figure 2)

Post & Rope Tree Protection Barrier

All weather information notices to read 'Construction Exclusion Zone - No Entry' A3 in size. To be attached to tree protection barriers at regular intervals

Target Note

Security Perimeter Fencing

Track

Target Notes			
Label	Description	Label	Description
TN1	14m of hedgerow removal (H61)	TN8	8m of G107 to be removed (c. 3-4 no. SM Gal C trees)
TN2	Existing farm track to be utilised and improved	TN9	Ditch separates the T144 from the track and access bell mouth
TN3	H2D Launch and Receiver pits to be outside of RPA	TN10	6m of hedgerow removal (H40)
TN5	Track through RPA not anticipated to result in additional impacts due to the current agricultural use of the field	TN12	Some lateral reduction or crown raising of low branches may be necessary to install the current and tree protection
TN7	4m of Hedgerow removal (H174)	TN14	An early nature to mature common with tree may require crown raising to provide c.5m ground clearance over an existing field access point

Tween Bridge Solar Farm


APFP Regulation: 5(2)(o)
Trees and Hedgerows to be Removed or Managed Plan

Coordinate System: British National Grid
Projection: Transverse Mercator
Datum: OSGB 1936

© Crown copyright and database rights 2025
Ordnance Survey AC0000808122

Scale: 1:2,000 Paper Size: A1 Sheet: 23 of 36

Document Ref: 2.6			Revision: 1
PINS Number: EN010148			Drawing Status: Final
Drawn: TH	Checked: IH	Approved: RH	Date: 20/08/2025

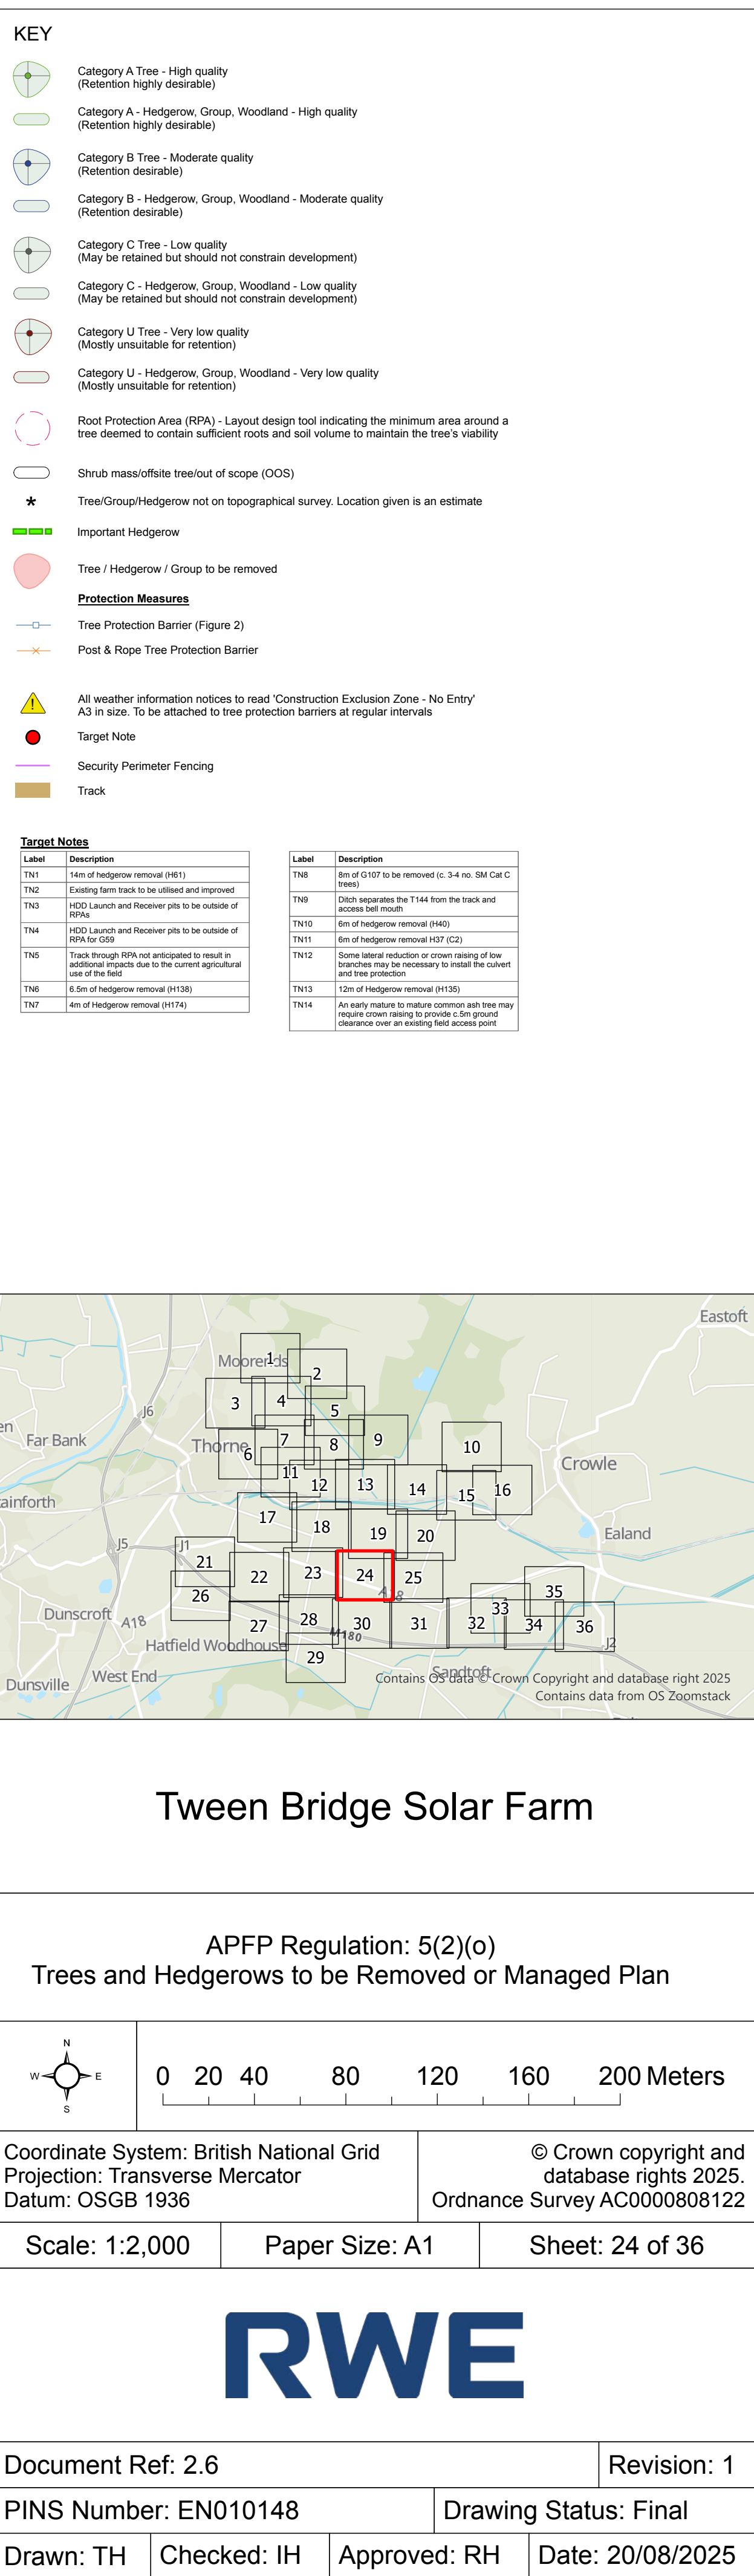



KEY

Category A Tree - High quality
(Retention highly desirable)

Category A - Hedgerow, Group, Woodland - High quality
(Retention highly desirable)

Category B Tree - Moderate quality
(Retention desirable)

Category B - Hedgerow, Group, Woodland - Moderate quality
(Retention desirable)

Category C Tree - Low quality
(May be retained but should not constrain development)

Category C - Hedgerow, Group, Woodland - Low quality
(May be retained but should not constrain development)

Category U Tree - Very low quality
(Mostly unsuitable for retention)

Category U - Hedgerow, Group, Woodland - Very low quality
(Mostly unsuitable for retention)

Root Protection Area (RPA) - Layout design tool indicating the minimum area around a tree deemed to contain sufficient roots and soil volume to maintain the tree's viability

Shrub mass/offsite tree/out of scope (OOS)

Tree/Group/Hedgerow not on topographical survey. Location given is an estimate

Important Hedgerow

Tree / Hedgerow / Group to be removed

Protection Measures

Tree Protection Barrier (Figure 2)

Post & Rope Tree Protection Barrier

All weather information notices to read 'Construction Exclusion Zone - No Entry' A3 in size. To be attached to tree protection barriers at regular intervals

Target Note

Security Perimeter Fencing

Track

Target Notes

Label	Description	Label	Description
TN2	Existing farm track to be utilised and improved	TN9	Ditch separates the T144 from the track and access bell mouth
TN3	H2D Launch and Receiver pits to be outside of RPA	TN10	6m of hedgerow removal (H40)
TN5	Track through RPA not anticipated to result in additional impacts due to the current agricultural use of the field	TN12	Some lateral reduction or crown raising of low branches may be necessary to install the current and tree protection
TN7	4m of Hedgerow removal (H174)	TN14	An early feature to mature common with tree may require crown raising to provide a 5m ground clearance over an existing field access point

Tween Bridge Solar Farm

APFP Regulation: 5(2)(o)
Trees and Hedgerows to be Removed or Managed Plan

0 20 40 80 120 160 200 Meters

Coordinate System: British National Grid
Projection: Transverse Mercator
Datum: OSGB 1936

© Crown copyright and database rights 2025.
Ordnance Survey AC0000808122

Scale: 1:2,000

Paper Size: A1

Sheet: 25 of 36

Document Ref: 2.6

Revision: 1

PINS Number: EN010148



Drawing Status: Final


Drawn: TH

Checked: IH

Approved: RH

Date: 20/08/2025

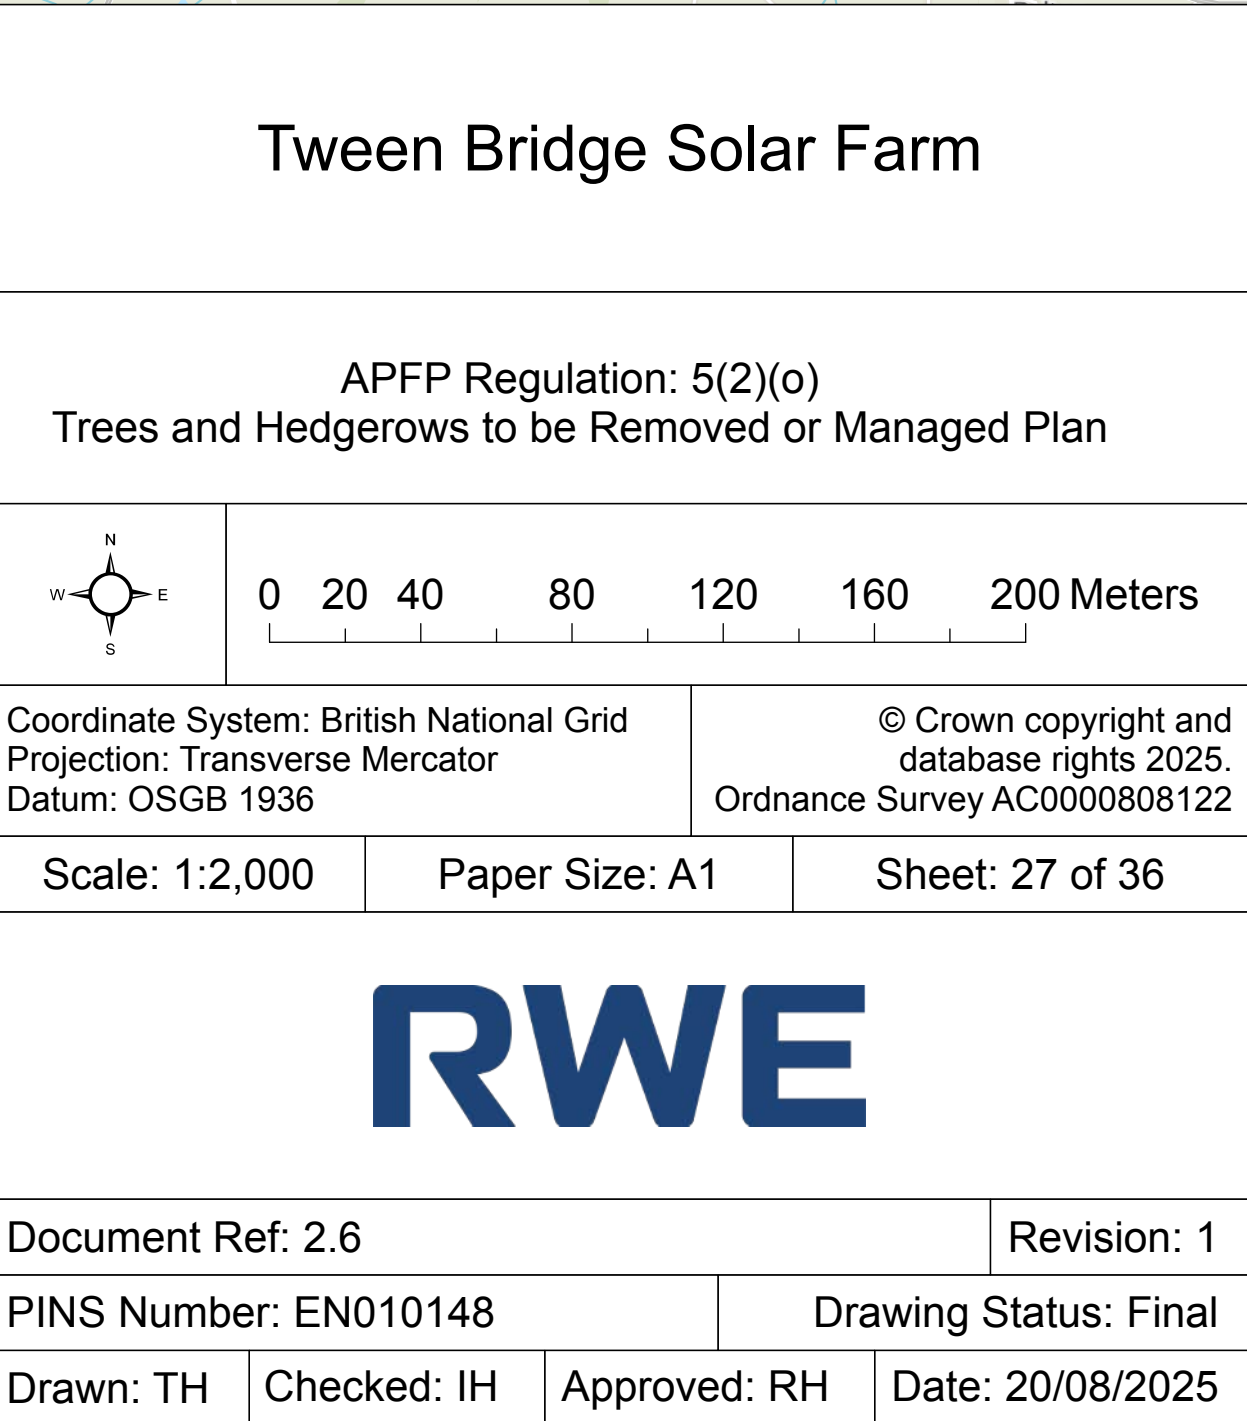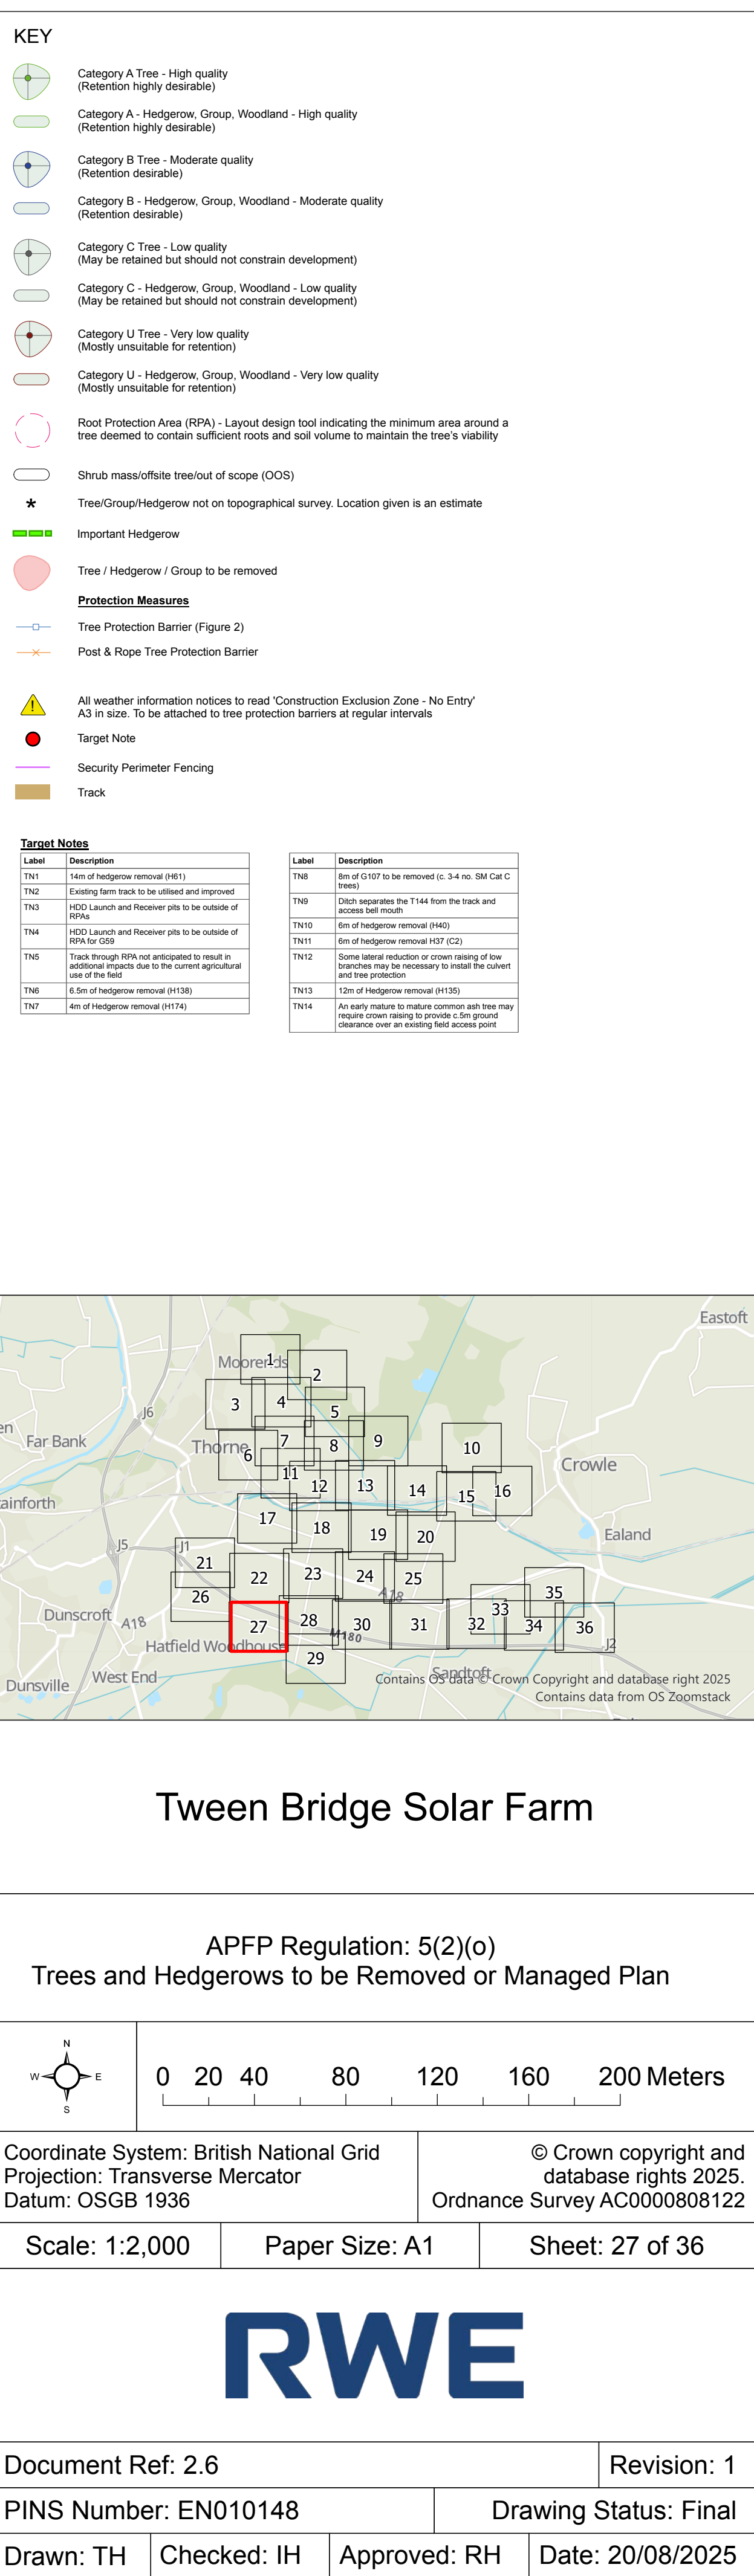

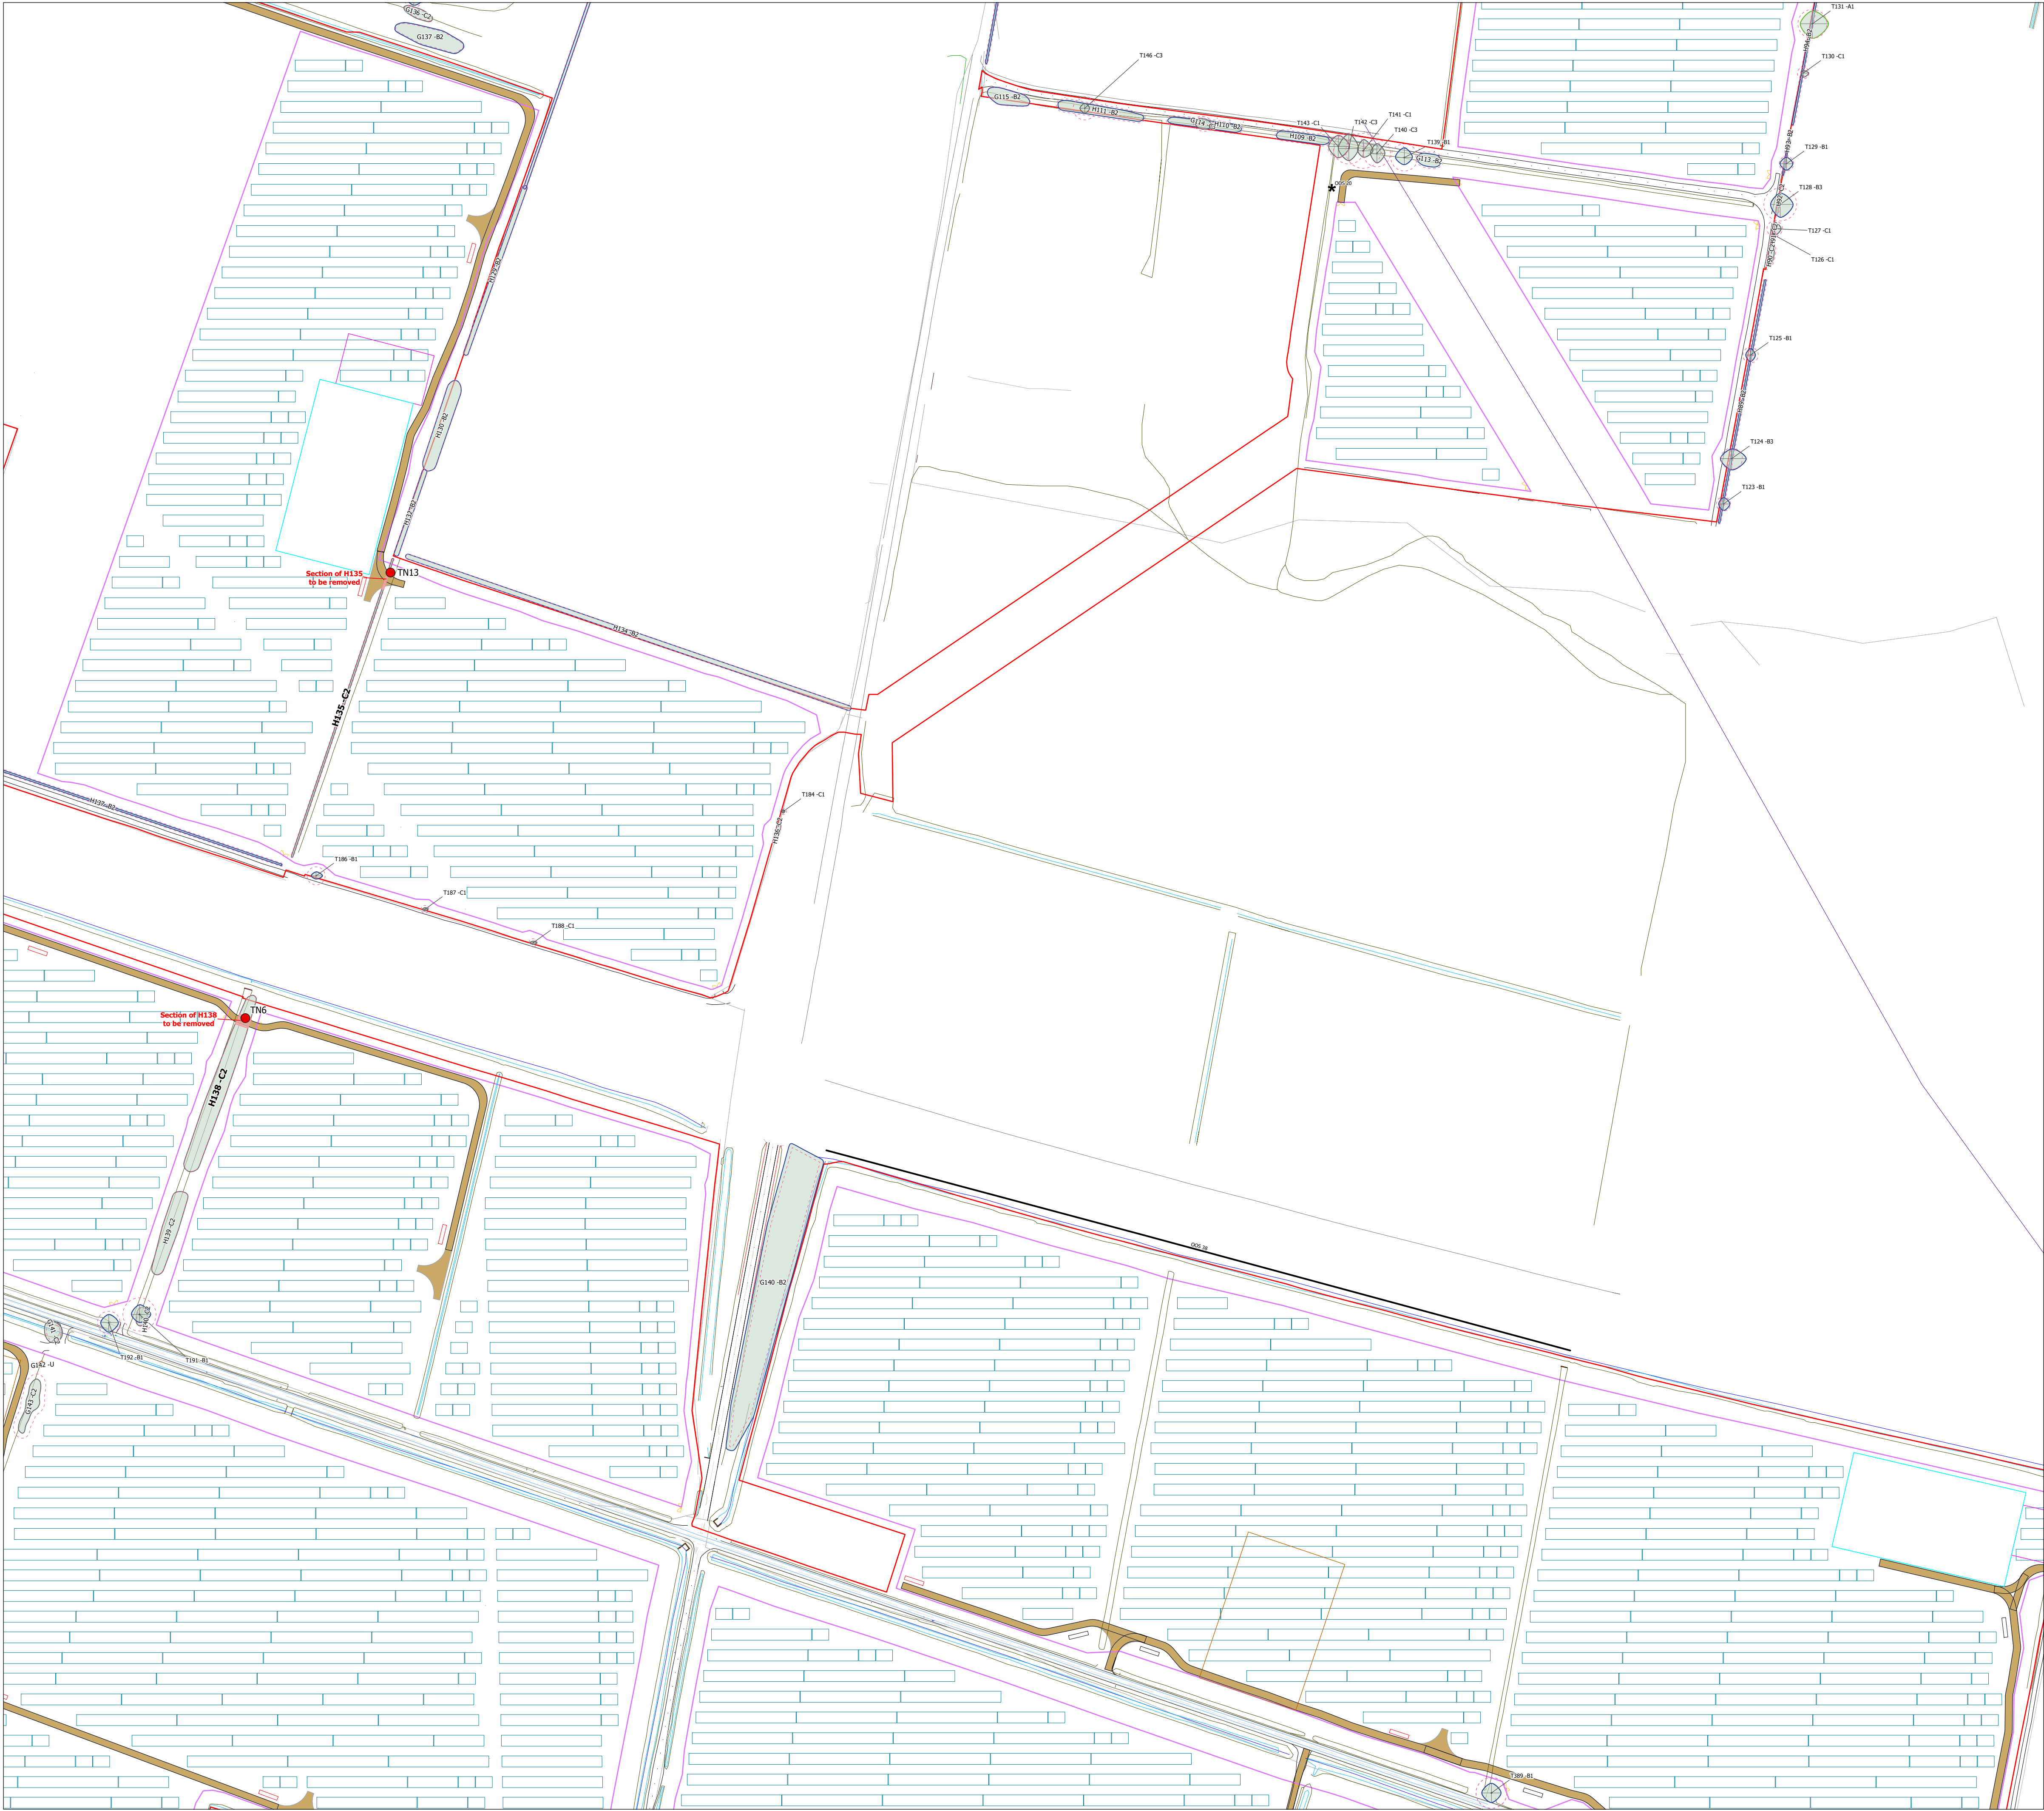

KEY

Category A Tree - High quality
(Retention highly desirable)

Category A - Hedgerow, Group, Woodland - High quality
(Retention highly desirable)

Category B Tree - Moderate quality
(Retention desirable)

Category B - Hedgerow, Group, Woodland - Moderate quality
(Retention desirable)

Category C Tree - Low quality
(May be retained but should not constrain development)

Category C - Hedgerow, Group, Woodland - Low quality
(May be retained but should not constrain development)

Category U Tree - Very low quality
(Mostly unsuitable for retention)

Category U - Hedgerow, Group, Woodland - Very low quality
(Mostly unsuitable for retention)

Root Protection Area (RPA) - Layout design tool indicating the minimum area around a tree deemed to contain sufficient roots and soil volume to maintain the tree's viability

Shrub mass/offsite tree/out of scope (OOS)

Tree/Group/Hedgerow not on topographical survey. Location given is an estimate

Important Hedgerow

Tree / Hedgerow / Group to be removed

Protection Measures
Tree Protection Barrier (Figure 2)

Post & Rope Tree Protection Barrier

All weather information notices to read 'Construction Exclusion Zone - No Entry'
A3 in size. To be attached to tree protection barriers at regular intervals

Target Note

Security Perimeter Fencing

Track

Target Notes

Label	Description	Label	Description

Tween Bridge Solar Farm

APFP Regulation: 5(2)(o)
Trees and Hedgerows to be Removed or Managed Plan

0 20 40 80 120 160 200 Meters

Coordinate System: British National Grid
Projection: Transverse Mercator
Datum: OSGB 1936

© Crown copyright and database rights 2025.
Ordnance Survey AC0000808122

Scale: 1:2,000

Paper Size: A1

Sheet: 28 of 36

Document Ref: 2.6

Revision: 1

PINS Number: EN010148


Drawing Status: Final

Drawn: TH

Checked: IH

Approved: RH

Date: 20/08/2025

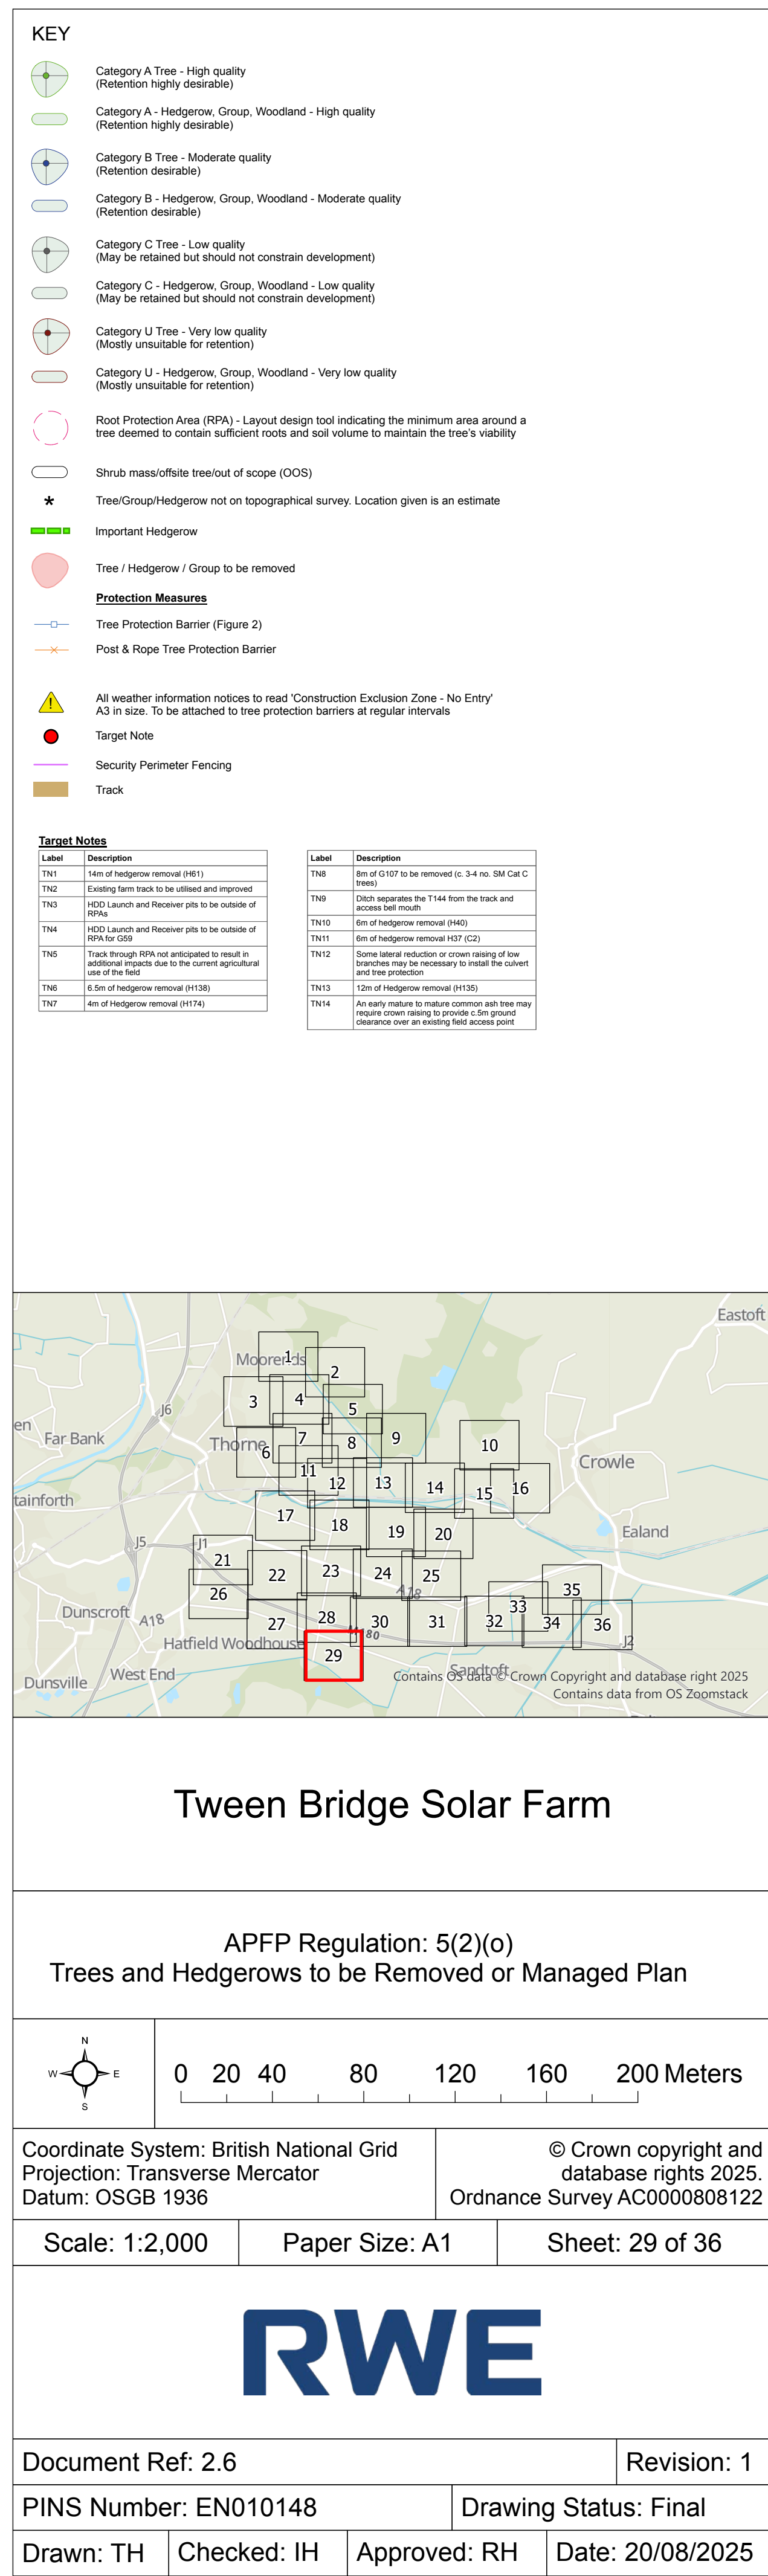



KEY

Category A Tree - High quality
(Retention highly desirable)

Category A - Hedgerow, Group, Woodland - High quality
(Retention highly desirable)

Category B Tree - Moderate quality
(Retention desirable)

Category B - Hedgerow, Group, Woodland - Moderate quality
(Retention desirable)

Category C Tree - Low quality
(May be retained but should not constrain development)

Category C - Hedgerow, Group, Woodland - Low quality
(May be retained but should not constrain development)

Category U Tree - Very low quality
(Mostly unsuitable for retention)

Category U - Hedgerow, Group, Woodland - Very low quality
(Mostly unsuitable for retention)

Root Protection Area (RPA) - Layout design tool indicating the minimum area around a tree deemed to contain sufficient roots and soil volume to maintain the tree's viability

Shrub mass/offsite tree/out of scope (OOS)

*

Tree/Group/Hedgerow not on topographical survey. Location given is an estimate

Important Hedgerow

Tree / Hedgerow / Group to be removed

Protection Measures

Tree Protection Barrier (Figure 2)

Post & Rope Tree Protection Barrier

All weather information notices to read 'Construction Exclusion Zone - No Entry'
A3 in size. To be attached to tree protection barriers at regular intervals

Target Note

Security Perimeter Fencing

Track

Target Notes

Label	Description	Label	Description
TN1	14m of hedgerow removal (H61)	TN8	8m of G107 to be removed (c. 3-4 no. SM Gal C trees)
TN2	Existing farm track to be utilised and improved	TN9	Ditch separates the T144 from the track and access bell mouth
TN3	H2D Launch and Receiver pits to be outside of RPA	TN10	6m of hedgerow removal (H40)
TN4	H2D Launch and Receiver pits to be outside of RPA for G59	TN11	6m of hedgerow removal H37 (C2)

Tween Bridge Solar Farm

APFP Regulation: 5(2)(o)
Trees and Hedgerows to be Removed or Managed Plan

N

W

E

S

0 20 40 80 120 160 200 Meters

Coordinate System: British National Grid
Projection: Transverse Mercator
Datum: OSGB 1936

© Crown copyright and database rights 2025.
Ordnance Survey AC0000808122

Scale: 1:2,000

Paper Size: A1

Sheet: 30 of 36

RWE

Document Ref: 2.6

Revision: 1

PINS Number: EN010148


Drawing Status: Final

Drawn: TH

Checked: IH

Approved: RH

Date: 20/08/2025

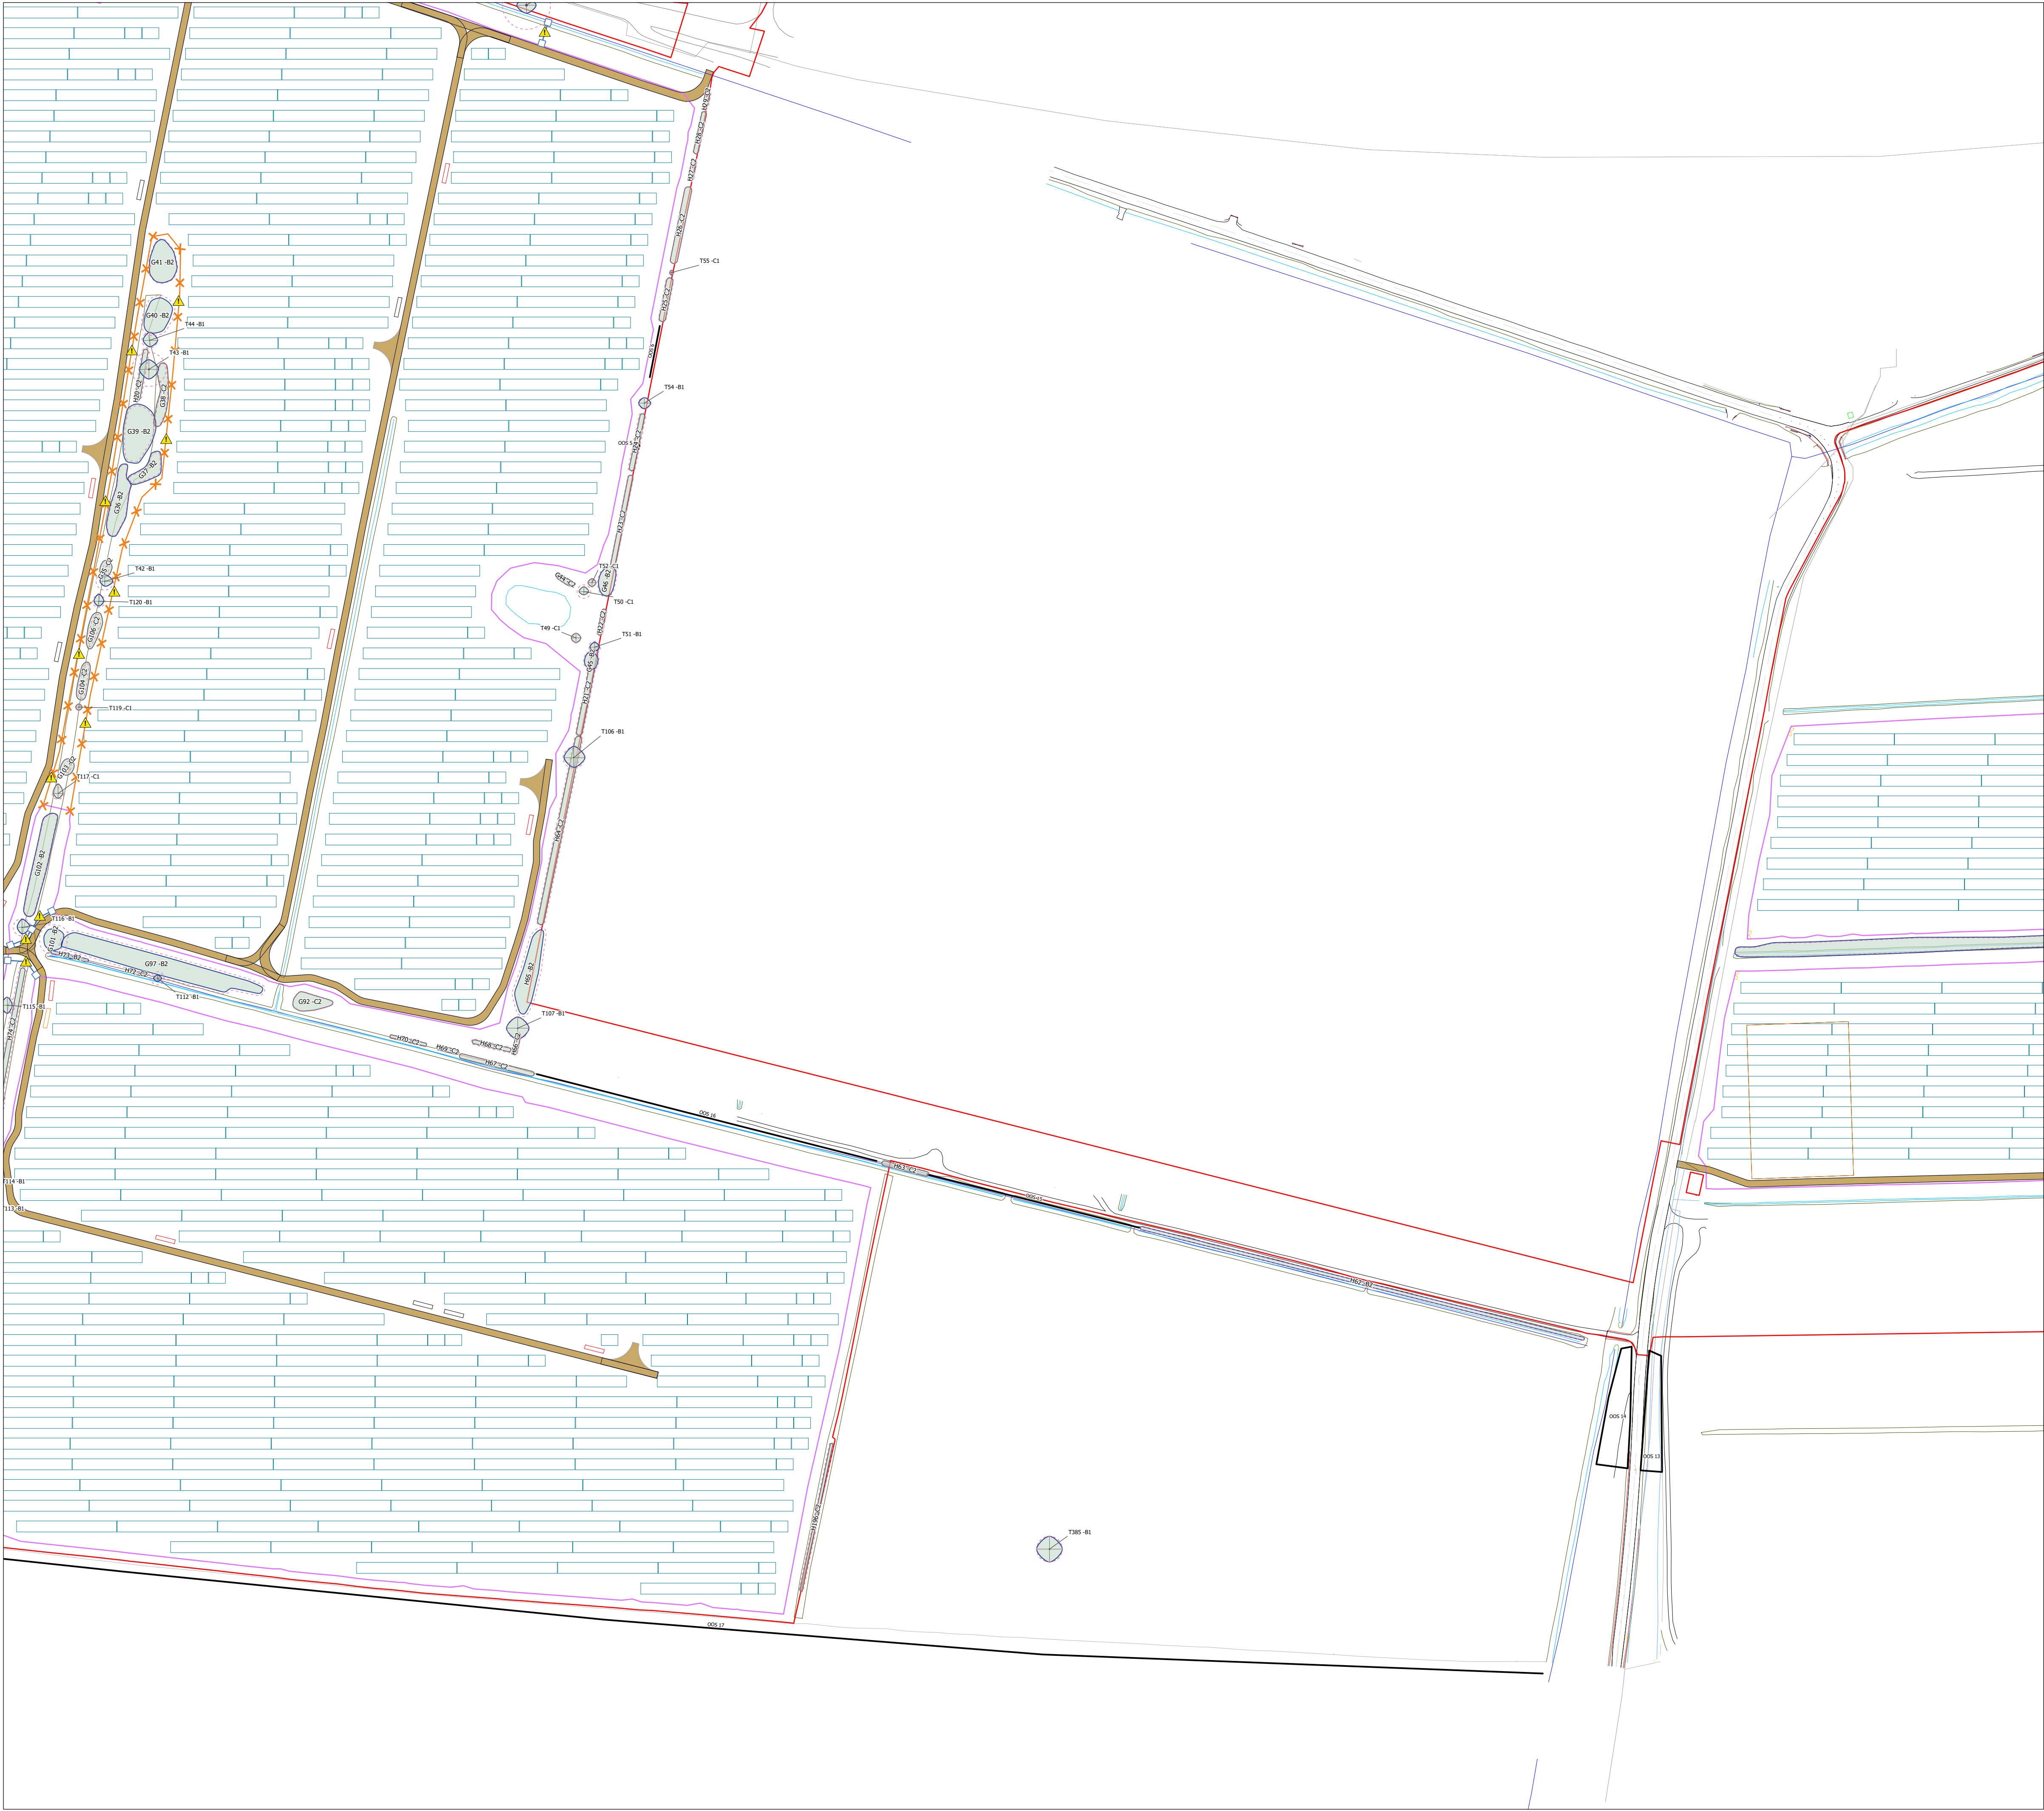

KEY

Category A Tree - High quality
(Retention highly desirable)

Category A - Hedgerow, Group, Woodland - High quality
(Retention highly desirable)

Category B Tree - Moderate quality
(Retention desirable)

Category B - Hedgerow, Group, Woodland - Moderate quality
(Retention desirable)

Category C Tree - Low quality
(May be retained but should not constrain development)

Category C - Hedgerow, Group, Woodland - Low quality
(May be retained but should not constrain development)

Category U Tree - Very low quality
(Mostly unsuitable for retention)

Category U - Hedgerow, Group, Woodland - Very low quality
(Mostly unsuitable for retention)

Root Protection Area (RPA) - Layout design tool indicating the minimum area around a tree deemed to contain sufficient roots and soil volume to maintain the tree's viability

Shrub mass/offsite tree/out of scope (OOS)

*

Tree/Group/Hedgerow not on topographical survey. Location given is an estimate

Important Hedgerow

Tree / Hedgerow / Group to be removed

Protection Measures

Tree Protection Barrier (Figure 2)

Post & Rope Tree Protection Barrier

All weather information notices to read 'Construction Exclusion Zone - No Entry' A3 in size. To be attached to tree protection barriers at regular intervals

Target Note

Security Perimeter Fencing

Track

Target Notes

Label	Description	Label	Description
TN1	14m of hedgerow removal (H61)	TN8	8m of G107 to be removed (c. 3-4 no. SM Gal C trees)
TN2	Existing farm track to be utilised and improved	TN9	Ditch separates the T144 from the track and access bell mouth
TN3	H2D Launch and Receiver pits to be outside of RPA	TN10	6m of hedgerow removal (H40)
TN4	H2D Launch and Receiver pits to be outside of RPA for C2D	TN11	6m of hedgerow removal H17 (C2)
TN5	Track through RPA not anticipated to result in additional impacts due to the current agricultural use of the field	TN12	Some lateral reduction or crown raising of low branches may be necessary to install the current and tree protection
TN6	6.5m of hedgerow removal (H138)	TN13	12m of Hedgerow removal (H130)
TN7	4m of Hedgerow removal (H174)	TN14	An early feature to mature common with trees may require crown raising to provide 0.5m ground clearance over an existing field access point

Tween Bridge Solar Farm

APFP Regulation: 5(2)(o)
Trees and Hedgerows to be Removed or Managed Plan

N

W

E

S

0 20 40 80 120 160 200 Meters

Coordinate System: British National Grid
Projection: Transverse Mercator
Datum: OSGB 1936

© Crown copyright and database rights 2025
Ordnance Survey AC0000808122

Scale: 1:2,000

Paper Size: A1

Sheet: 31 of 36

RWE

Document Ref: 2.6

Revision: 1

PINS Number: EN010148


Drawing Status: Final

Drawn: TH

Checked: IH

Approved: RH

Date: 20/08/2025

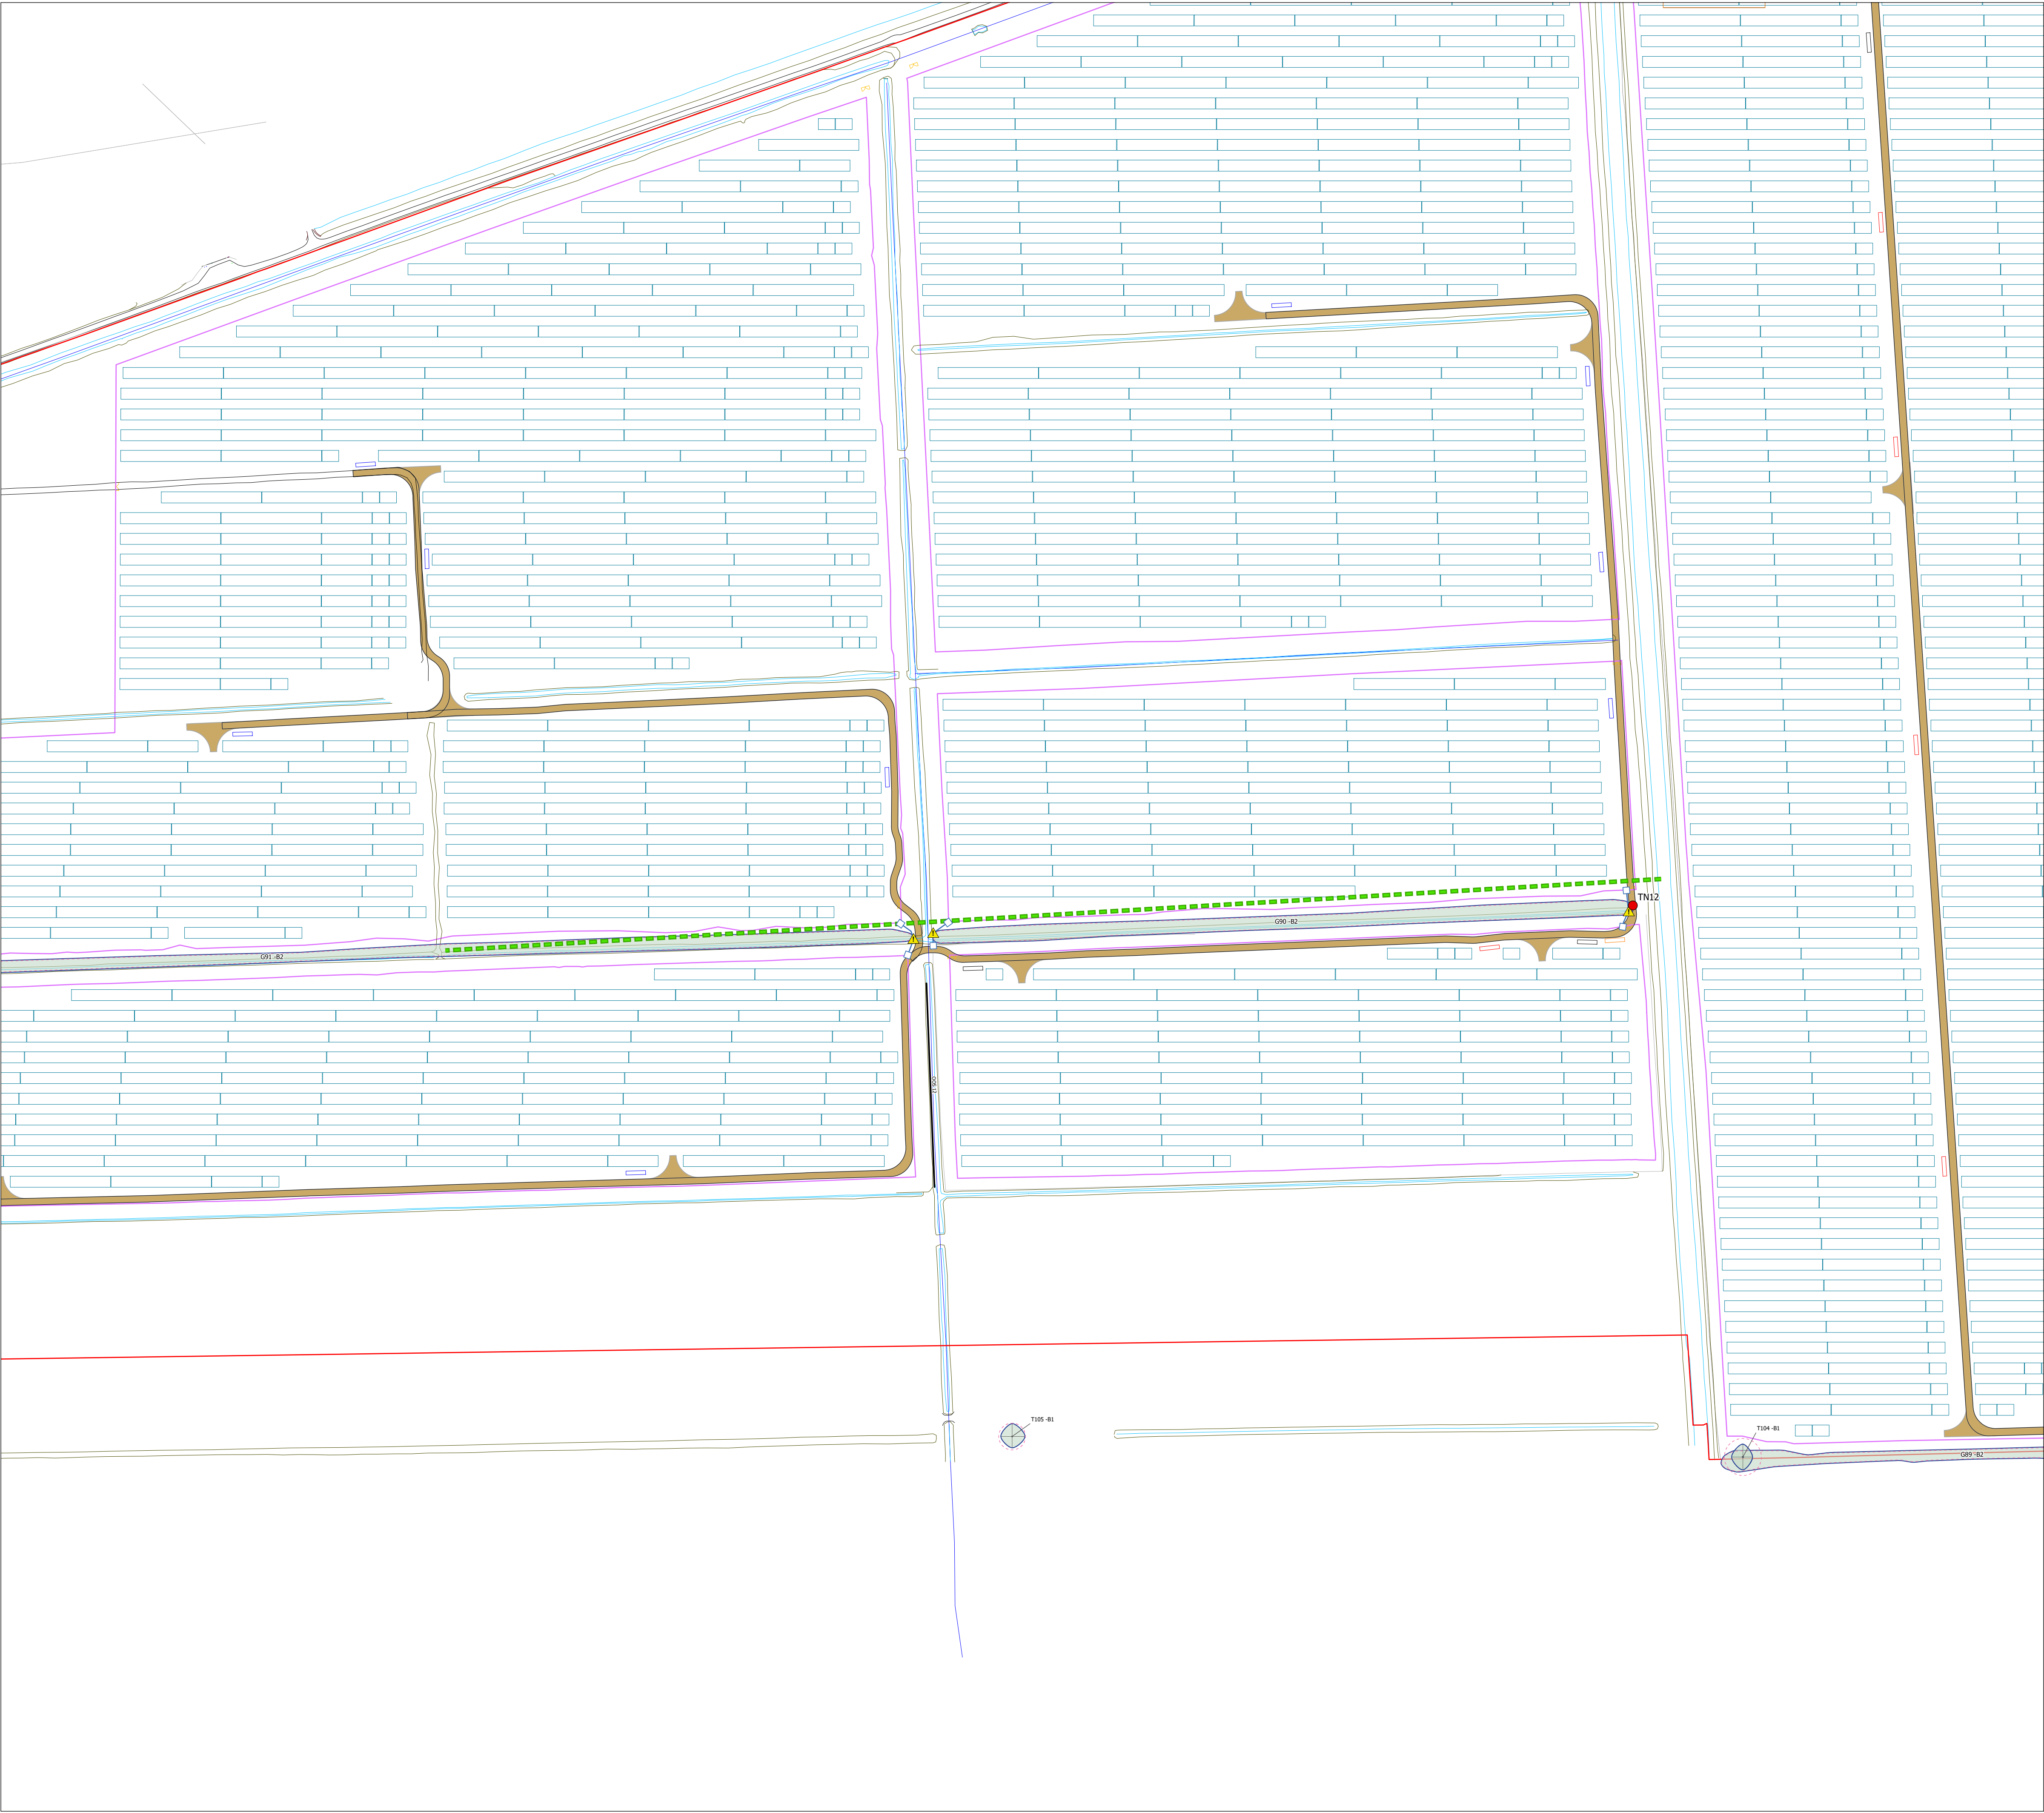

KEY

Category A Tree - High quality
(Retention highly desirable)

Category A - Hedgerow, Group, Woodland - High quality
(Retention highly desirable)

Category B Tree - Moderate quality
(Retention desirable)

Category B - Hedgerow, Group, Woodland - Moderate quality
(Retention desirable)

Category C Tree - Low quality
(May be retained but should not constrain development)

Category C - Hedgerow, Group, Woodland - Low quality
(May be retained but should not constrain development)

Category U Tree - Very low quality
(Mostly unsuitable for retention)

Category U - Hedgerow, Group, Woodland - Very low quality
(Mostly unsuitable for retention)

Root Protection Area (RPA) - Layout design tool indicating the minimum area around a tree deemed to contain sufficient roots and soil volume to maintain the tree's viability

Shrub mass/offsite tree/out of scope (OOS)

*

Tree/Group/Hedgerow not on topographical survey. Location given is an estimate

Important Hedgerow

Tree / Hedgerow / Group to be removed

Protection Measures

Tree Protection Barrier (Figure 2)

Post & Rope Tree Protection Barrier

All weather information notices to read 'Construction Exclusion Zone - No Entry'
A3 in size. To be attached to tree protection barriers at regular intervals

Target Note

Security Perimeter Fencing

Track

Label	Description	Label	Description
TN1	14m of hedgerow removal (H1)	TN8	8m of G107 to be removed (c. 3-4 no. SM Gal C trees)
TN2	Existing farm track to be utilised and improved	TN9	Ditch separates the T144 from the track and access bell mouth
TN3	H2D Launch and Receiver pits to be outside of RPA	TN10	6m of hedgerow removal (H40)
TN4	H2D Launch and Receiver pits to be outside of RPA for C10	TN11	6m of hedgerow removal H17 (C2)
TN5	Track through RPA not anticipated to result in additional impacts due to the current agricultural use of the field	TN12	Some lateral reduction or crown raising of low branches may be necessary to install the current and tree protection
TN6	6.5m of hedgerow removal (H138)	TN13	12m of hedgerow removal (H130)
TN7	6m of Hedgerow removal (H174)	TN14	An early measure to mature common with tree may require crown raising to provide c.5m ground clearance over an existing field access point

Tween Bridge Solar Farm

APFP Regulation: 5(2)(o)
Trees and Hedgerows to be Removed or Managed Plan

N

W

E

S

0

20

40

80

120

160

200

Meters

Coordinate System: British National Grid
Projection: Transverse Mercator
Datum: OSGB 1936

© Crown copyright and database rights 2025
Ordnance Survey AC0000808122

Scale: 1:2,000

Paper Size: A1

Sheet: 32 of 36

RWE

Document Ref: 2.6

Revision: 1

PINS Number: EN010148


Drawing Status: Final

Drawn: TH

Checked: IH

Approved: RH

Date: 20/08/2025

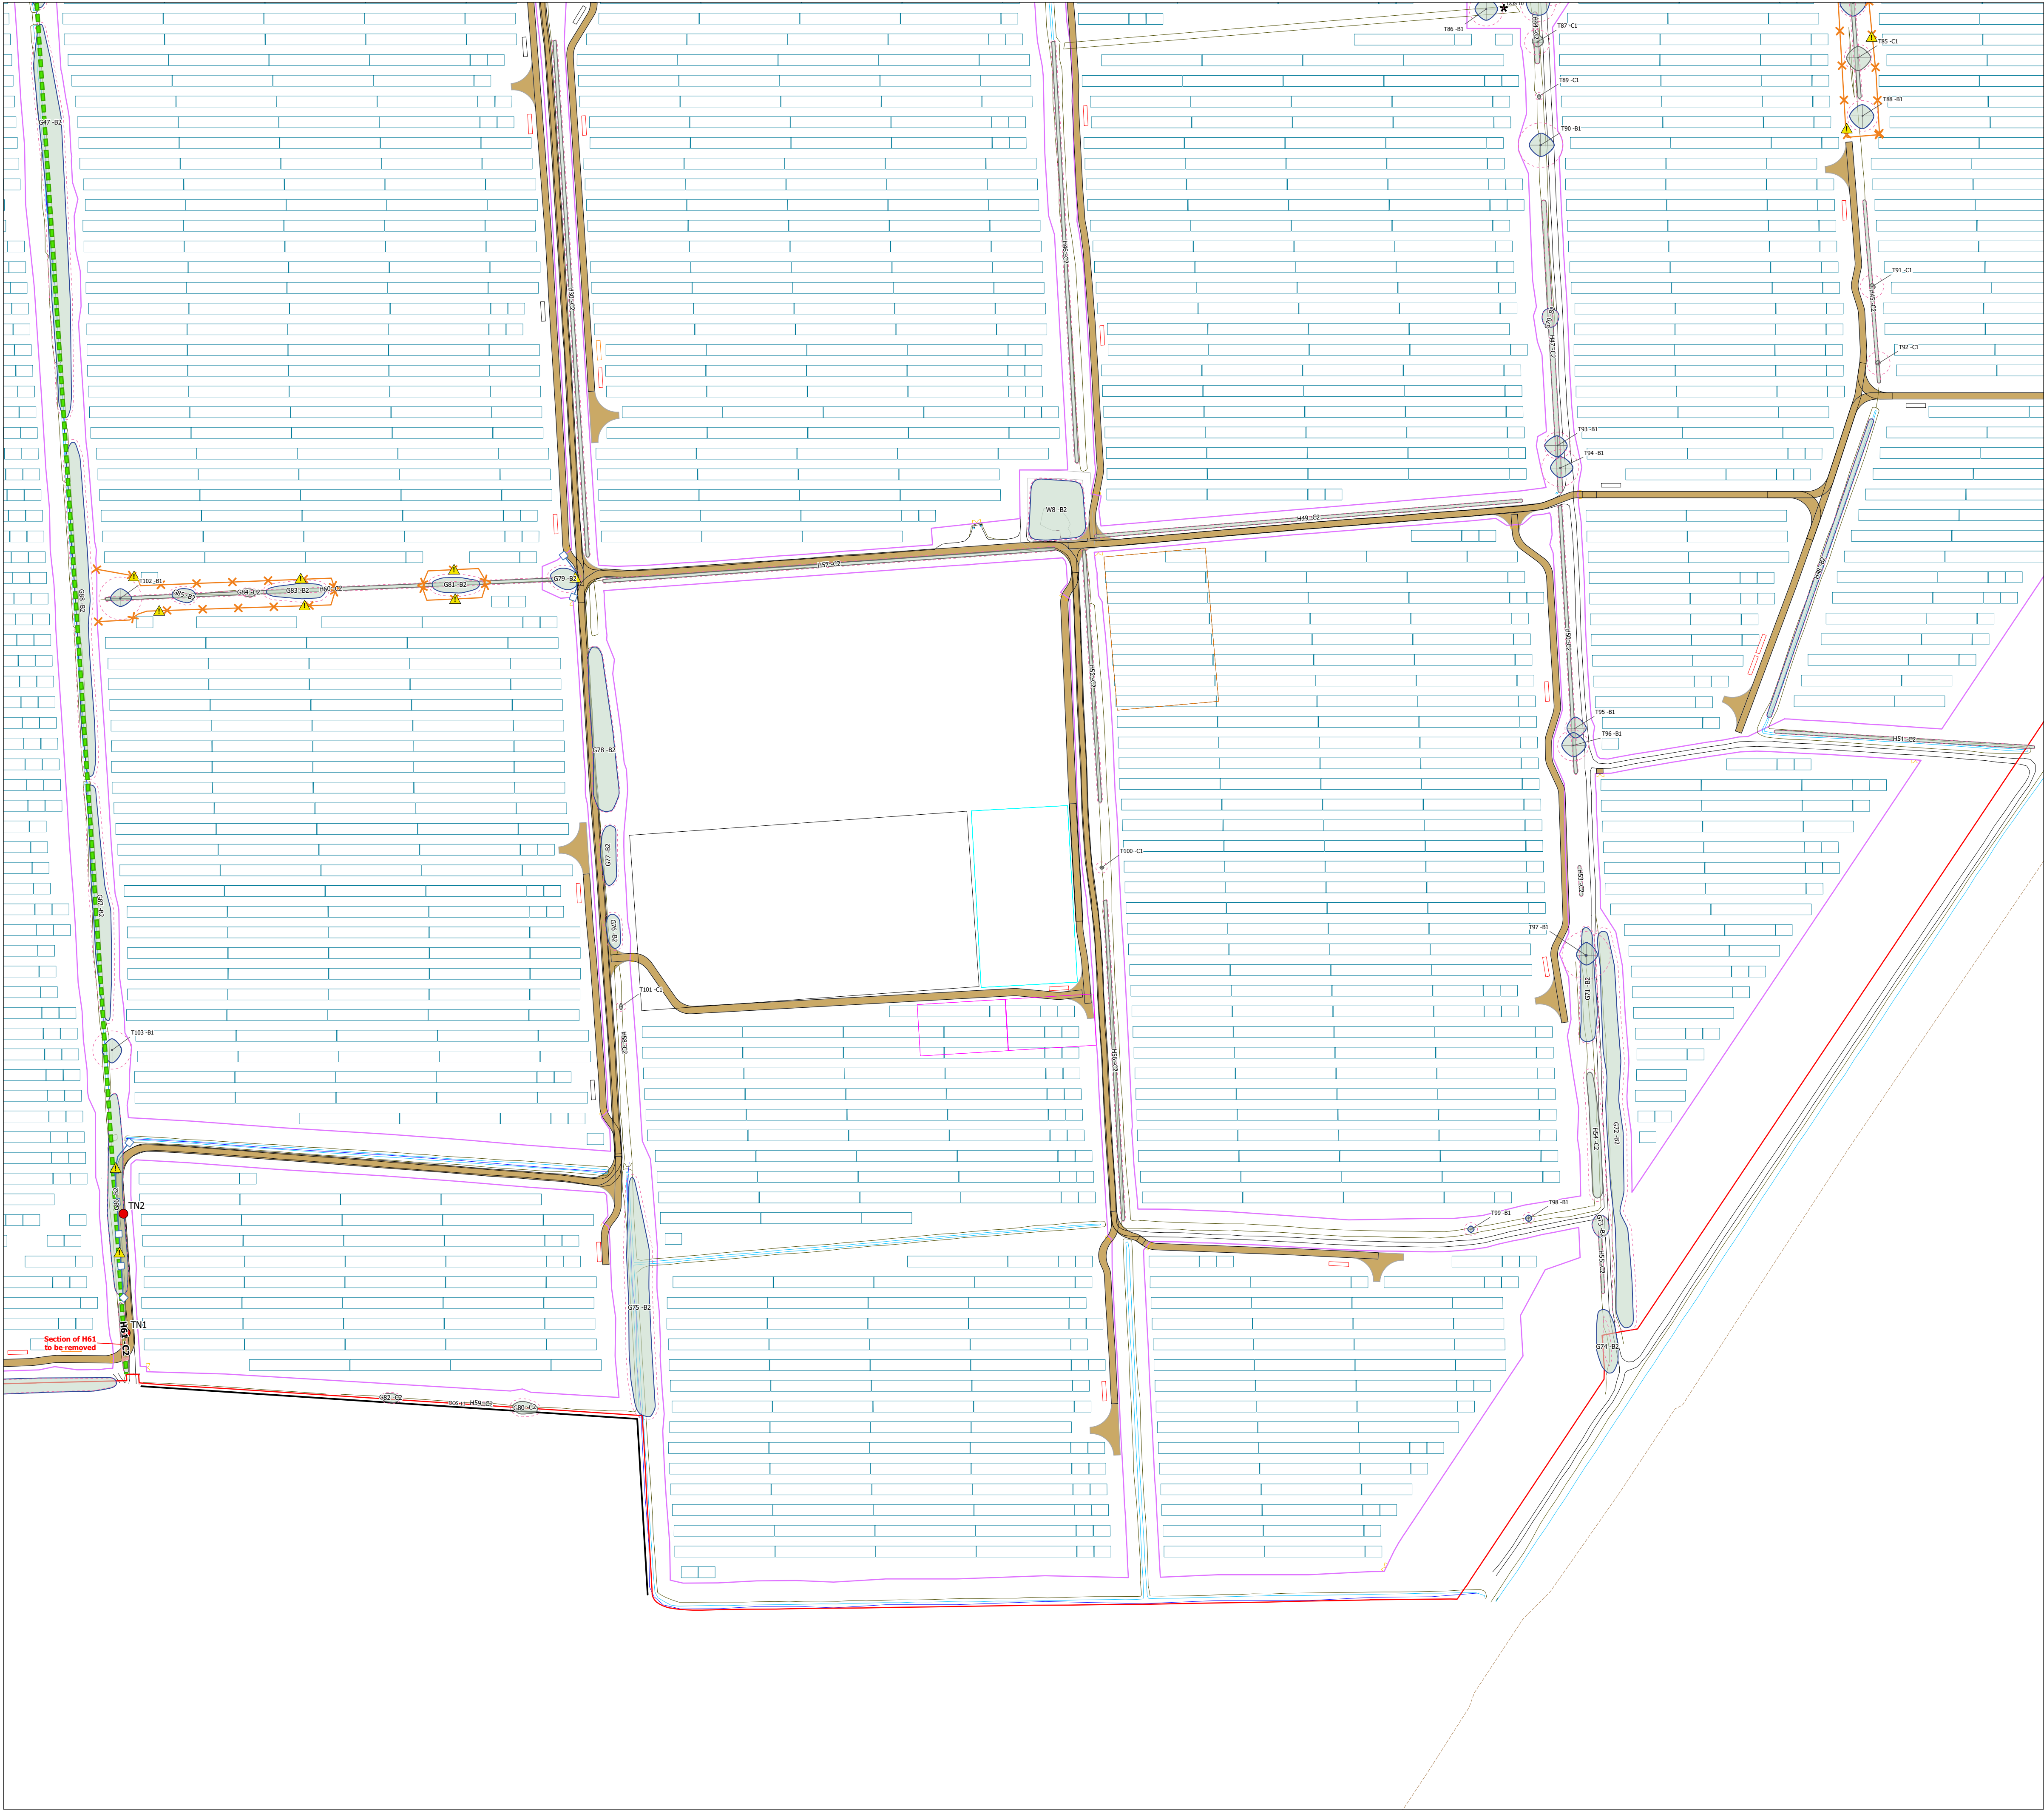

KEY

- Category A Tree - High quality (Retention highly desirable)
- Category A - Hedgerow, Group, Woodland - High quality (Retention highly desirable)
- Category B Tree - Moderate quality (Retention desirable)
- Category B - Hedgerow, Group, Woodland - Moderate quality (Retention desirable)
- Category C Tree - Low quality (May be retained but should not constrain development)
- Category C - Hedgerow, Group, Woodland - Low quality (May be retained but should not constrain development)
- Category U Tree - Very low quality (Mostly unsuitable for retention)
- Category U - Hedgerow, Group, Woodland - Very low quality (Mostly unsuitable for retention)
- Root Protection Area (RPA) - Layout design tool indicating the minimum area around a tree deemed to contain sufficient roots and soil volume to maintain the tree's viability
- Shrub mass/offsite tree/out of scope (OOS)
- Tree/Group/Hedgerow not on topographical survey. Location given is an estimate
- Important Hedgerow
- Tree / Hedgerow / Group to be removed
- Protection Measures**
- Tree Protection Barrier (Figure 2)
- Post & Rope Tree Protection Barrier
- All weather information notices to read 'Construction Exclusion Zone - No Entry' A3 in size. To be attached to tree protection barriers at regular intervals
- Target Note
- Security Perimeter Fencing
- Track

Target Notes

Label	Description	Label	Description
TN1	14m of hedgerow removal (H61)	TN8	8m of G107 to be removed (c. 34 no. SM Gal C trees)
TN2	Existing farm track to be utilised and improved	TN9	Ditch separates the T144 from the track and access bell mouth
TN3	H61 Launch and Receiver pits to be outside of RPA	TN10	6m of hedgerow removal (H40)
TN4	H61 Launch and Receiver pits to be outside of RPA for C&D	TN11	6m of hedgerow removal H17 (C2)
TN5	Track through RPA not anticipated to result in additional impacts due to the current agricultural use of the field	TN12	Some lateral reduction or crown raising of low branches may be necessary to install the current and tree protection
TN6	6.5m of hedgerow removal (H138)	TN13	12m of hedgerow removal (H130)
TN7	6m of hedgerow removal (H174)	TN14	An early feature to mature common ash tree may require crown raising to provide c.5m ground clearance over an existing field access point

Tween Bridge Solar Farm

APFP Regulation: 5(2)(o)
Trees and Hedgerows to be Removed or Managed Plan

0 20 40 80 120 160 200 Meters

Coordinate System: British National Grid
Projection: Transverse Mercator
Datum: OSGB 1936

© Crown copyright and database rights 2025.
Ordnance Survey AC0000808122

Scale: 1:2,000

Paper Size: A1

Sheet: 34 of 36

Document Ref: 2.6

Revision: 1

PINS Number: EN010148


Drawing Status: Final

Drawn: TH

Checked: IH

Approved: RH

Date: 20/08/2025

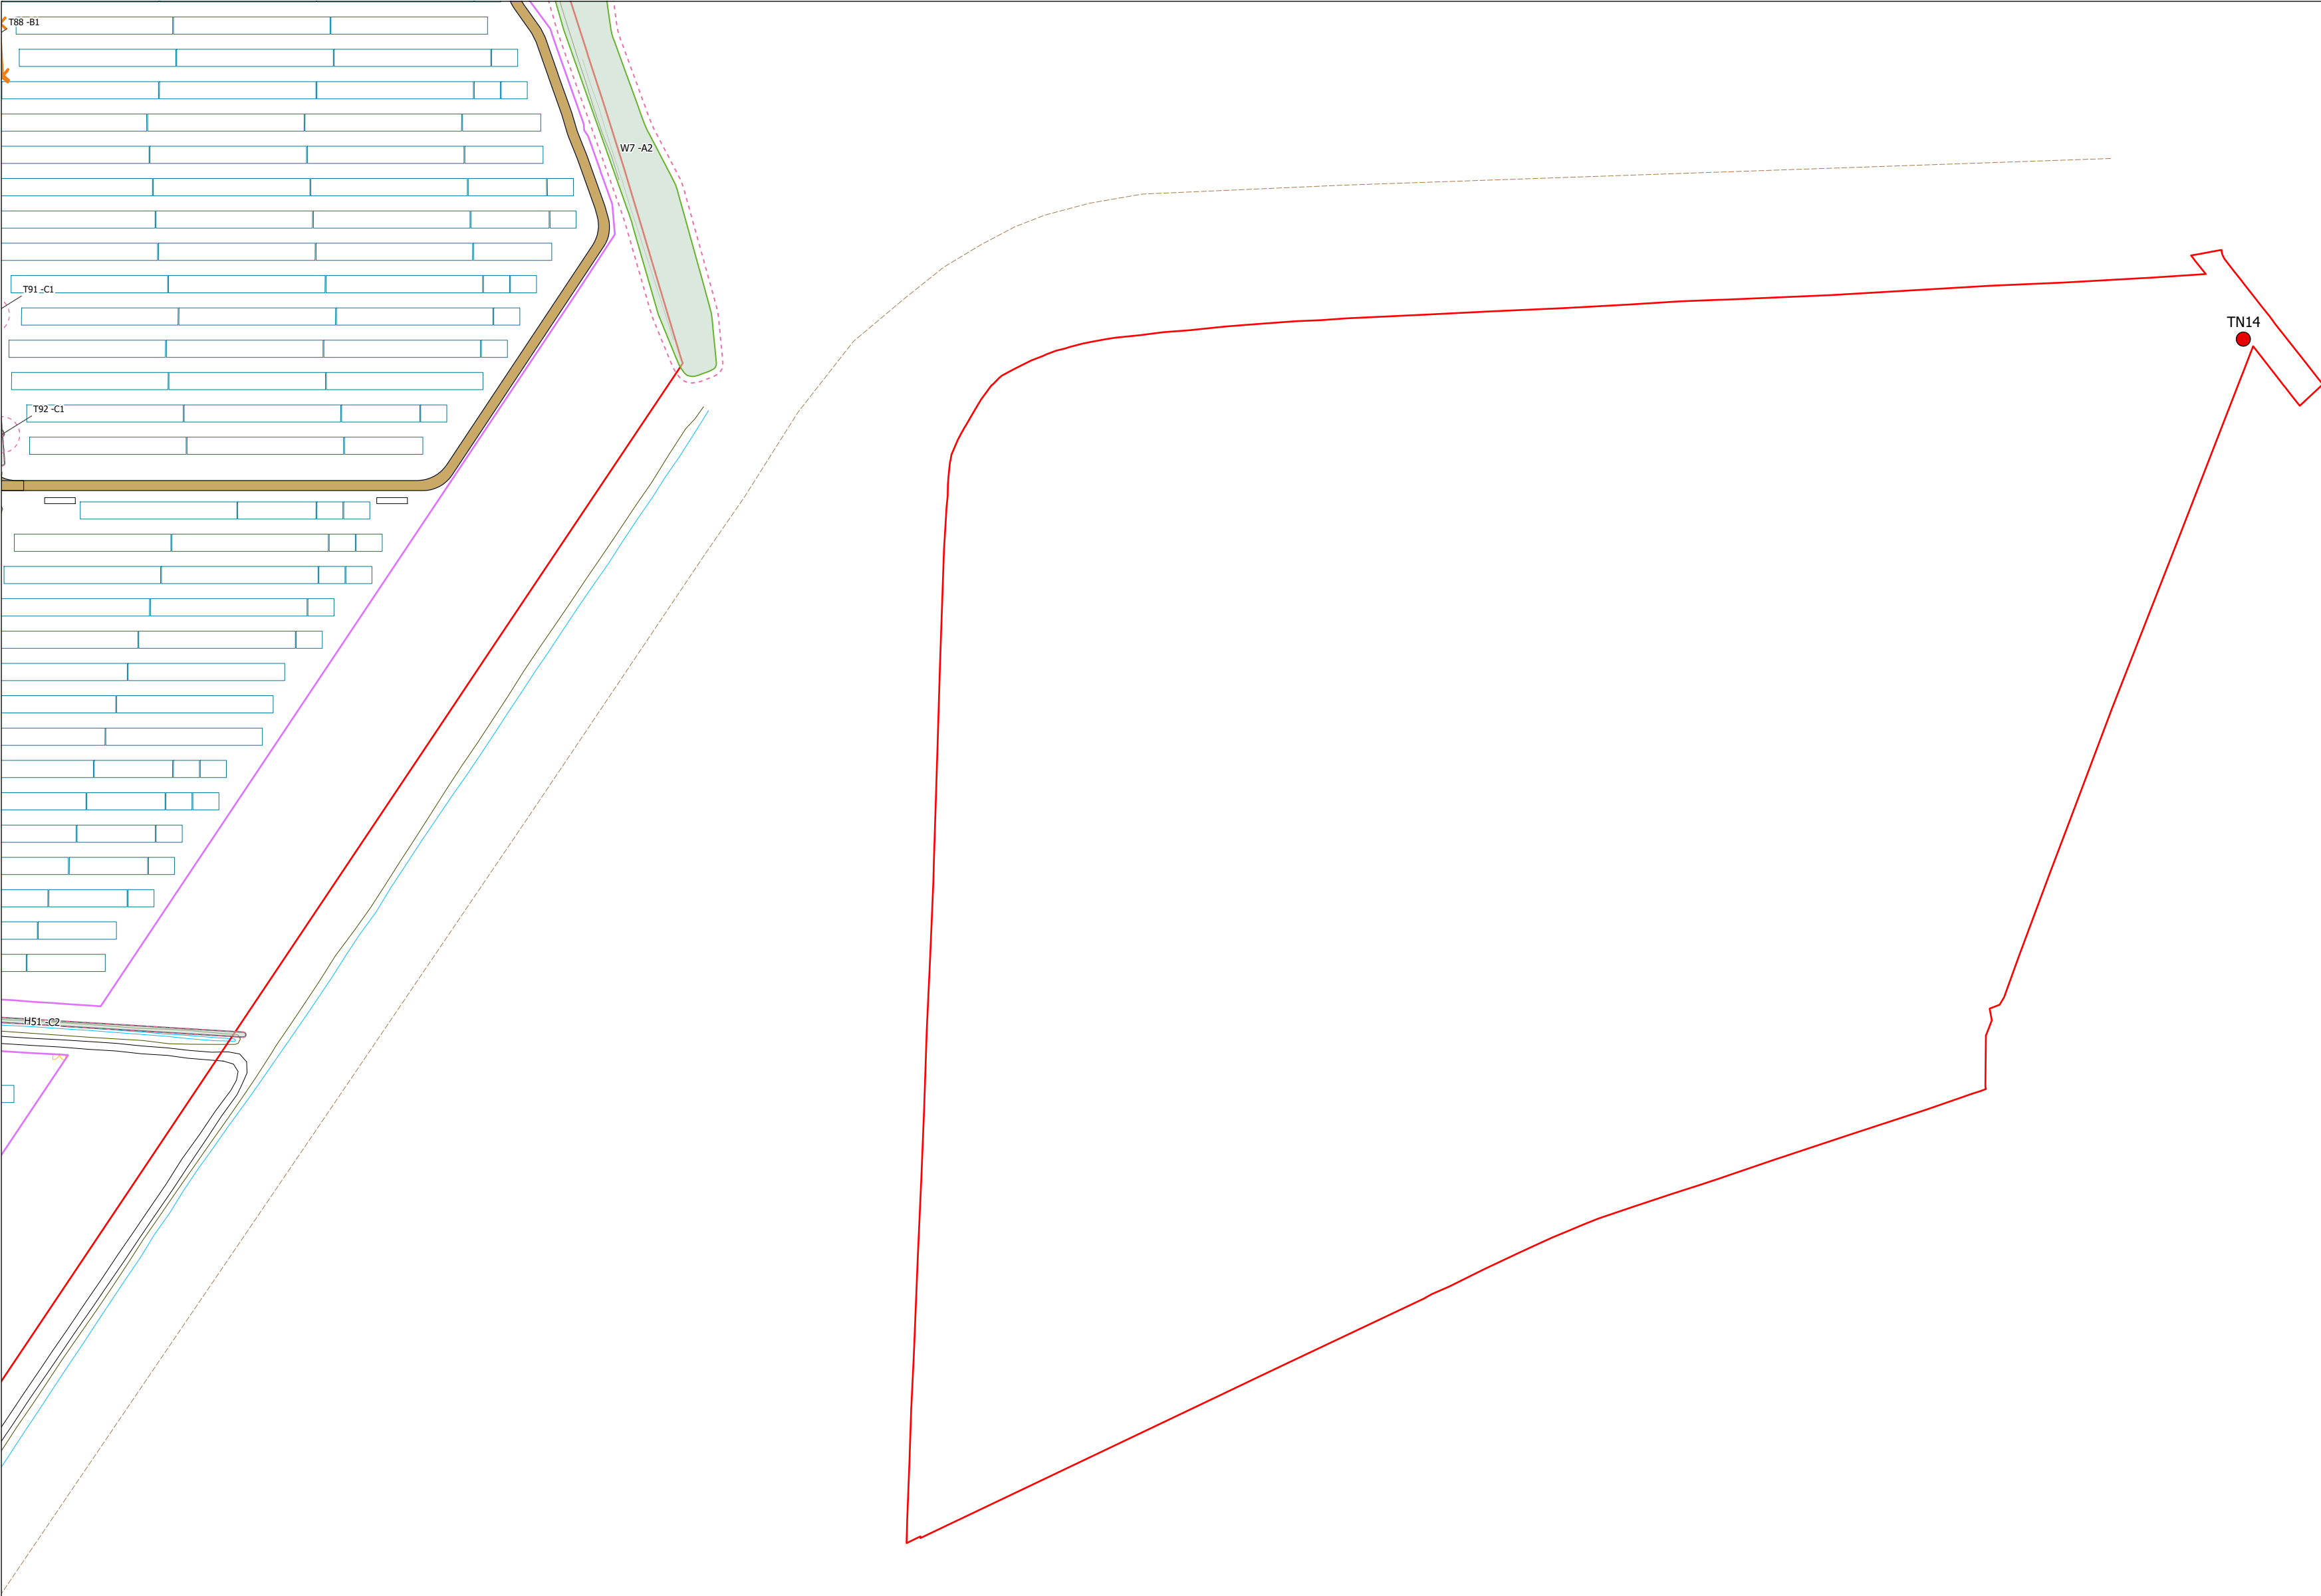

KEY

Category A Tree - High quality
(Retention highly desirable)

Category A - Hedgerow, Group, Woodland - High quality
(Retention highly desirable)

Category B Tree - Moderate quality
(Retention desirable)

Category B - Hedgerow, Group, Woodland - Moderate quality
(Retention desirable)

Category C Tree - Low quality
(May be retained but should not constrain development)

Category C - Hedgerow, Group, Woodland - Low quality
(May be retained but should not constrain development)

Category U Tree - Very low quality
(Mostly unsuitable for retention)

Category U - Hedgerow, Group, Woodland - Very low quality
(Mostly unsuitable for retention)

Root Protection Area (RPA) - Layout design tool indicating the minimum area around a tree deemed to contain sufficient roots and soil volume to maintain the tree's viability

Shrub mass/offsite tree/out of scope (OOS)

*

Tree/Group/Hedgerow not on topographical survey. Location given is an estimate

Important Hedgerow

Tree / Hedgerow / Group to be removed

Protection Measures

Tree Protection Barrier (Figure 2)

Post & Rope Tree Protection Barrier

All weather information notices to read 'Construction Exclusion Zone - No Entry'
A3 in size. To be attached to tree protection barriers at regular intervals


Target Note

Security Perimeter Fencing

Track

Target Notes

Label	Description	Label	Description
TN1	14m of hedgerow removal (H61)	TN8	8m of G107 to be removed (c. 3-4 no. SM Gal C trees)
TN2	Existing farm track to be utilised and improved	TN9	Ditch separates the T144 from the track and access bell mouth
TN3	H2D Launch and Receiver pits to be outside of RPA	TN10	6m of hedgerow removal (H40)
TN4	H2D Launch and Receiver pits to be outside of RPA for CSD	TN11	6m of hedgerow removal H37 (C2)
TN5	Track through RPA not anticipated to result in additional impacts due to the current agricultural use of the field	TN12	Some lateral reduction or crown raising of low branches may be necessary to install the current and tree protection
TN6	6.5m of hedgerow removal (H138)	TN13	12m of Hedgerow removal (H135)
TN7	6m of Hedgerow removal (H174)	TN14	An early mature to mature common ash tree may require crown raising to provide c.5m ground clearance over an existing field access point

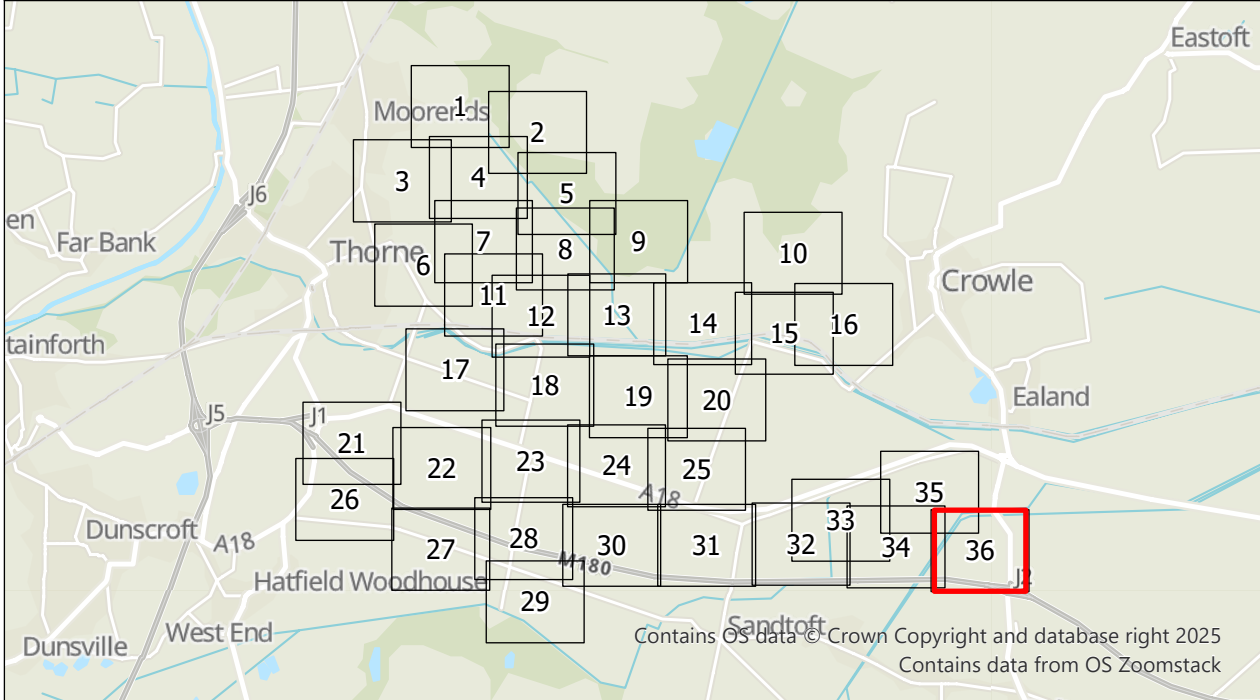

Tween Bridge Solar Farm

APFP Regulation: 5(2)(o)
Trees and Hedgerows to be Removed or Managed Plan

N

W

E

S

0

20

40

80

120

160

200

Meters

Coordinate System: British National Grid
Projection: Transverse Mercator
Datum: OSGB 1936

© Crown copyright and database rights 2025
Ordnance Survey AC0000808122

Scale: 1:2,000

Paper Size: A1

Sheet: 36 of 36

RWE

Document Ref: 2.6

Revision: 1

PINS Number: EN010148

Drawing Status: Final

Drawn: TH

Checked: IH

Approved: RH

Date: 20/08/2025

Tree Ref	Species	Height (m)	LifeStage	RPA Radius (m)	RPA (m2)
T1	Poplar (young tree)	6	M	10.9	366
T2	Poplar (young tree)	25	M	10.9	366
T3	Ash (Common)	11	SM	3.3	36
T4	Oak (English)	19	EM	6	113
T5	Oak (English)	15	M	5.5	96
T6	Oak (English)	12	M	6.2	122
T7	Birch (Silver)	12	M	2.9	26
T8	Oak (English)	9	M	2.5	20
T9	Birch (Silver)	12	M	4.9	76
T10	Birch (Silver)	12	M	2.3	20
T11	Birch (Silver)	8	M	2.6	22
T12	Birch (Silver)	10	SM	4.4	62
T13	Oak (English)	15	EM	6.9	137
T14	Oak (English)	4.5	M	3.3	35
T15	Oak (English)	15.5	M	10.9	366
T16	Oak (English)	12	M	8.2	140
T17	Hawthorn	3	SM	1.3	5
T18	Hawthorn	3	SM	1.3	5
T19	Hawthorn	3	SM	1.8	10
T20	Hawthorn	3	SM	1.8	10
T21	Hawthorn	3	SM	1.3	5
T22	Ash (Common)	13	EM	3.3	122
T23	Ash (Common)	13	EM	4.2	55
T24	Ash (Common)	14	EM	7.2	105
T25	Oak (English)	15	M	6.4	222
T26	Ash (Common)	12	EM	10.2	327
T27	Maple (Field)	10	EM	6.4	107
T28	Maple (Field)	10	EM	6.8	241
T29	Hawthorn	3	SM	3.3	36
T30	Beech (Common)	18	M	15	207
T31	Chesnut (Horse)	10	M	14.4	691
T32	Chesnut (Horse)	10	M	13.2	547
T33	Beech (Common)	5	M	12	162
T34	Beech (Common)	17	M	12	162
T35	Beech (Common)	10	M	12	162
T36	Beech (Common)	10	M	12	162
Tree Ref	Species	Height (m)	LifeStage	RPA Radius (m)	RPA (m2)
T78	Cherry (Prunella)	4	Y	12	156
T79	Sycamore	14	M	9.6	290
T80	Willow (Weeping)	16	M	12.7	588
T81	Holly	8	M	2.9	26
T82	Sycamore	10	EM	5.4	62
T83	Sycamore	10	EM	5.4	62
T84	Chesnut (Horse)	16	M	8.4	122
T85	Sycamore	15	M	6.4	122
T86	Sycamore	14	SM	19.6	380
T87	Sycamore	8	M	7.4	9
T88	Chesnut (Horse)	3	M	2.6	290
T89	Hawthorn	2.5	SM	2.4	18
T90	Sycamore	10	SM	13.4	18
T91	Sycamore	3	SM	3.2	163
T92	Sycamore	8	M	7.2	163
T93	Sycamore	14	SM	8.2	163
T94	Sycamore	14	SM	11.5	417
T95	Sycamore	17	M	11.5	417
T96	Oak (English)	14	SM	12.5	417
T97	Willow (Crack)	16	M	6.6	137
T98	Willow (Crack)	16	M	6.6	137
Tree Ref	Species	Height (m)	LifeStage	RPA Radius (m)	RPA (m2)
T155	Oak	12	SM	7.3	168
T156	Oak (English)	8	SM	1.4	46
T157	Sycamore	8	SM	1.8	10
T158	Oak (English)	8	SM	2.2	15
T159	Sycamore	10	SM	2.4	18
T160	Oak (English)	12	SM	3.4	82
T161	Sycamore	11	SM	3.3	108
T162	Sycamore	8	SM	3.5	39
T163	Sycamore	17	M	7.2	163
T164	Ash (Common)	12	SM	5.5	109
T165	Heathcote	3	SM	1.5	7
T166	Willow (Weeping)	18	M	10.8	366
T167	Heathcote	6	SM	4.1	52
T168	Heathcote	3	SM	1.3	5
T169	Heathcote	4	SM	1.3	5
T170	Heathcote	4.5	SM	2.9	26
T171	Willow (Crack)	4	SM	3	30
T172	Willow (Crack)	5	SM	2.6	22
T173	Willow (Crack)	15	SM	6.8	147
T174	Oak (English)	10	SM	3.2	70
T175	Ash (Common)	10	M	6.8	147
T176	Willow (Crack)	5	SM	3.3	35
T177	Willow (Crack)	5	SM	3.3	35
T178	Willow (Crack)	7	SM	5	80
T179	Willow (Crack)	8	SM	6.2	122
T180	Heathcote	3	SM	1.5	36
T181	Sycamore	10	SM	4.2	55
T182	Willow (Crack)	19	M	10	107
T183	Ash (Common)	9	SM	5.5	107
T184	Heathcote	3.5	SM	2	13
T185	Ash (Common)	10	SM	5.8	104
T186	Heathcote	3	SM	1.8	10
T187	Heathcote	4	SM	2.4	18
T188	Heathcote	4	SM	2.5	20
T189	Sycamore	12	SM	4.4	123
T190	Sycamore	17	M	9	254
T191	Sycamore	18	SM	10.3	338
T192	Oak (English)	13	SM	7	152
T193	Oak (English)	11	M	10.9	375
T194	Oak (English)	3	SM	1.8	10
T195	Oak (English)	10	SM	7	152
T196	Ash (Common)	12	SM	10.6	350
T197	Oak (English)	11	M	7.3	171
T198	Ash (Common)	11	SM	7.3	171
T199	Ash (Common)	11	SM	7.1	161
T200	Ash (Common)	11	SM	6.5	146
T201	Clonal (Sycamore)	6	SM	4.5	38
T202	Oak	3.5	SM	1.3	35
T203	Linna (Common)	11	M	7.1	107
T204	Willow (Crack)	11	M	7.1	107
T205	Oak	4.5	SM	1.8	10
T206	Sycamore	12	SM	5.4	82
T207	Heathcote	3	SM	4.4	52
T208	Willow (Crack)	6	SM	1.7	9
T209	Ash (Common)	4.5	SM	1.7	9
T210	Apple	11	M	4.8	72
T211	Willow (Crack)	19	M	15	107
T212	Willow (Crack)	4	SM	2.4	18
T213	Willow (Crack)	15	SM	10.8	366
T214	Oak (English)	15	M	14.4	651
T215	Oak (English)	9	SM	4.2	55
T216	Oak (English)	10	M	4.4	62
T217	Oak (English)	10	M	4.4	62
T218	Heathcote	4	SM	2.4	18
T219	Heathcote	6	SM	3.3	19
T220	Heathcote	2	SM	1.7	9
T221	Heathcote	4	SM	2.4	18
T222	Sycamore	3	SM	1.8	10
T223	Heathcote	9	M	4.1	52
T224	Heathcote	6	SM	3.8	46
T225	Oak (English)	4.5	SM	1.8	10
T226	Oak (English)	10	M	10.8	366
T227	Heathcote	3.5	SM	1.3	5
T228	Ash (Common)	11	SM	1.8	10
T229	Heathcote	8	SM	4.8	72
T230	Heathcote	4.5	M	2.9	26
T231	Heathcote	6	SM	4.7	89
T232	Heathcote	6	SM	4.7	89