


Project No: 60700987 Drawn: TG Checked: ES Date: 2025 02 28
Last saved by: GREENT4(2025-08-29) Last Plotted: 2025-08-29
Filename: \\NA-AECOM\NET\COM\LFSEMEAD\NURGH-UKED4\DCS\PROJECTS\EGE60700987_FOSSE_GREEN_ENERGY_CAD\900_CAD_GIS\910_CAD20-SHEETS\LAYOUT\OTHER DRAWINGS\FGE-VEGETATION REMOVAL PLAN.DWG

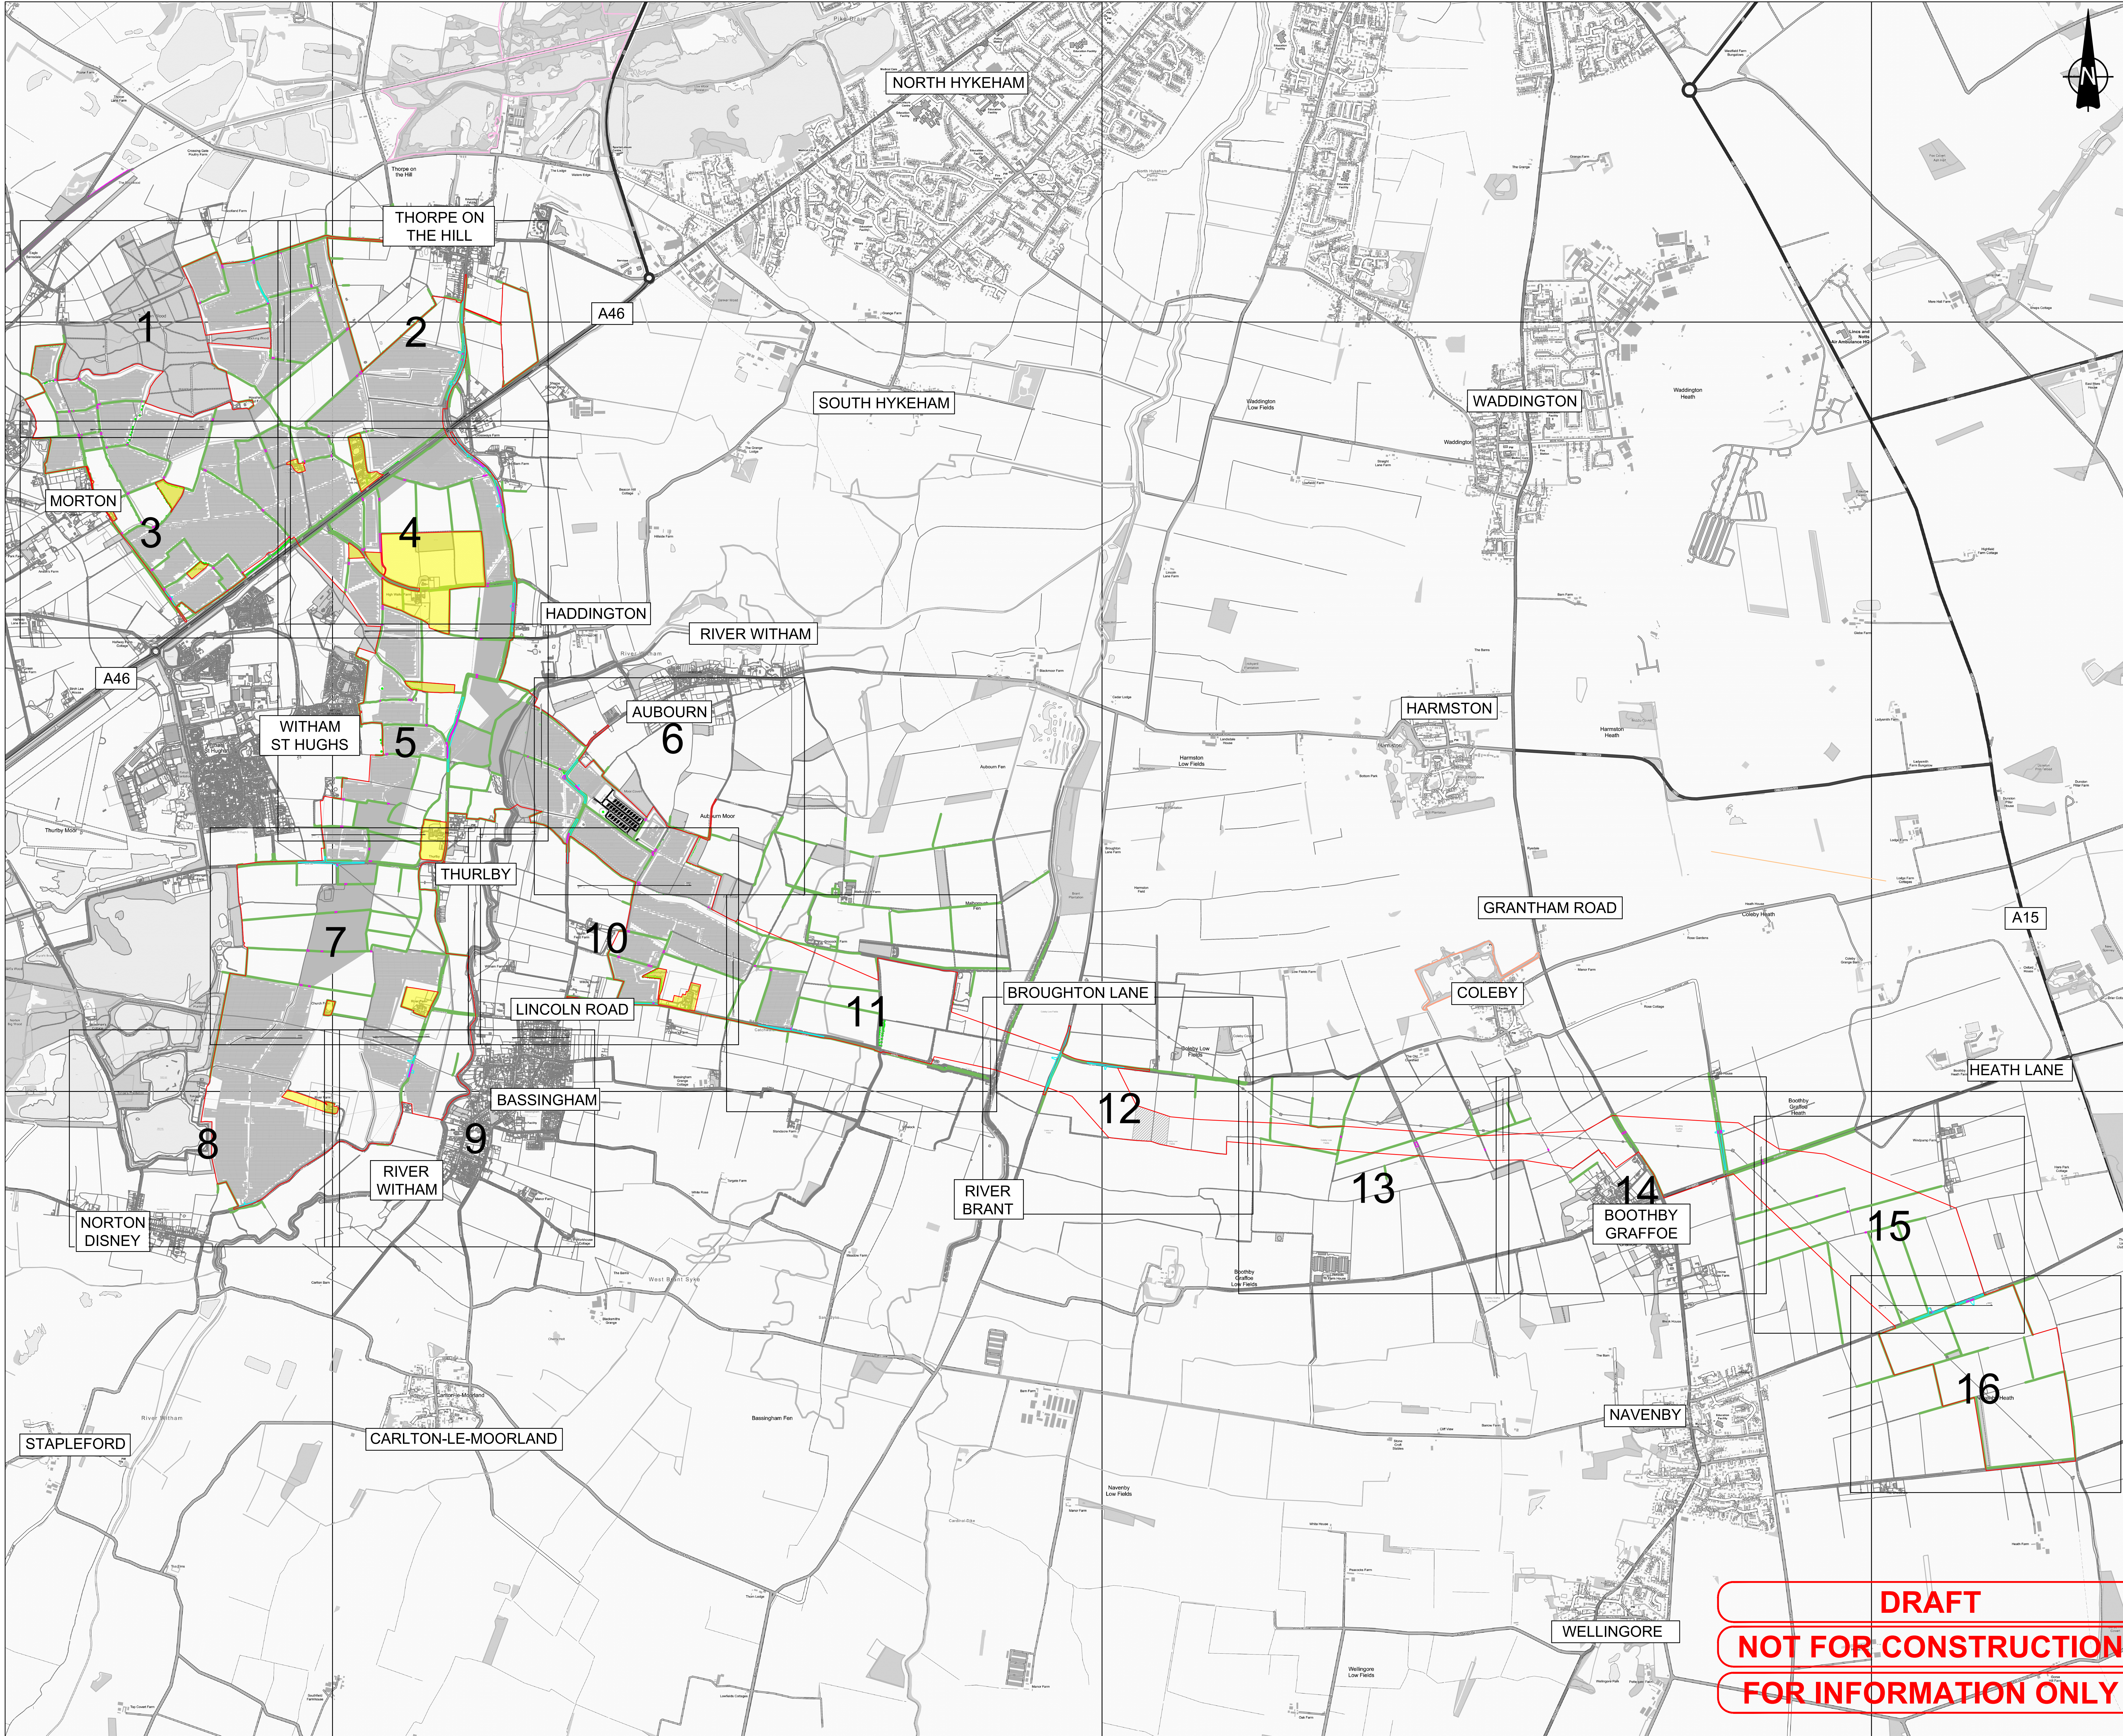

This drawing has been prepared for the use of AECOM's client. It may not be used, modified, reproduced or relied upon by third parties, except as agreed by AECOM or as required by law. AECOM accepts no responsibility and denies any liability whatsoever, to any party that uses or relies on this drawing without AECOM's express written consent. Do not scale this document. All measurements must be obtained from the stated dimensions.




PROJECT
Fosse Green Energy

CLIENT
Fosse Green Energy Ltd

CONSULTANT
AECOM Limited

- LEGEND**
- DCO SITE BOUNDARY
 - TREE
 - VEGETATION REMOVAL AREAS
 - VEGETATION MANAGEMENT AREAS
 - HEDGEROWS
 - WATERBODIES
 - LOCAL NATURE RESERVE
 - CONSERVATION AREA
 - ANCIENT WOODLAND
 - NATIONAL FOREST INVENTORY
 - LAND NOT INCLUDED IN THE DCO SITE BOUNDARY

- NOTES**
- DRAWING IS FOR INDICATIVE PURPOSES ONLY
 - WITH REFERENCE TO THE 'VEGETATION MANAGEMENT AREAS', REFER TO THE TREE PROTECTION PLAN (TPP) (SEE APPENDIX 10-H: ARBORICULTURAL IMPACT ASSESSMENT OF THE ENVIRONMENTAL STATEMENT (EN010154/APP/6.3)) WHICH SETS OUT TREES, TREE GROUPS, HEDGES AND WOODLANDS TO BE REMOVED OR REMOVED IN PART.

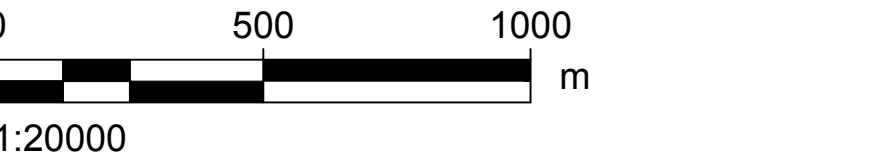

ISSUE/REVISION		
P02	29/08/2025	OS MAP UPDATE
P01	18/06/2025	FOR ISSUE
I/R	DATE	DESCRIPTION

LEGISLATION

Regulation 5(2)(a) Infrastructure Planning (Applications: Prescribed Forms and Procedure) Regulations 2009.

ISSUE PURPOSE

DCO Submission

PROJECT NUMBER
60700987

FIGURE TITLE
Maximum Vegetation Removal Plan



FIGURE NUMBER **REV.**

Figure 3-17 (Sheet Plan) 02

DOCUMENT REFERENCE

EN010154/APP/6.2

Project No: 60700987 Drawn: TG Checked: ES Approved: ES Date: 2025 02 28
Last saved by: GREENT4(2025-08-29) Last Plotted: 2025-08-29
Filename: \\NA-AECOM\NET.COM\LFSEMEAD\ENBURGH-UKED\4DCS\PROJECTS\EGE60700987_FOSSE_GREEN_ENERGY_CAD900_CAD_GIS910_CAD20 - SHEETS\LAYOUT\OTHER DRAWINGS\FGE - VEGETATION REMOVAL PLAN.DWG

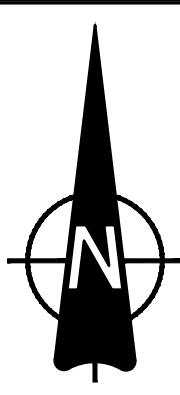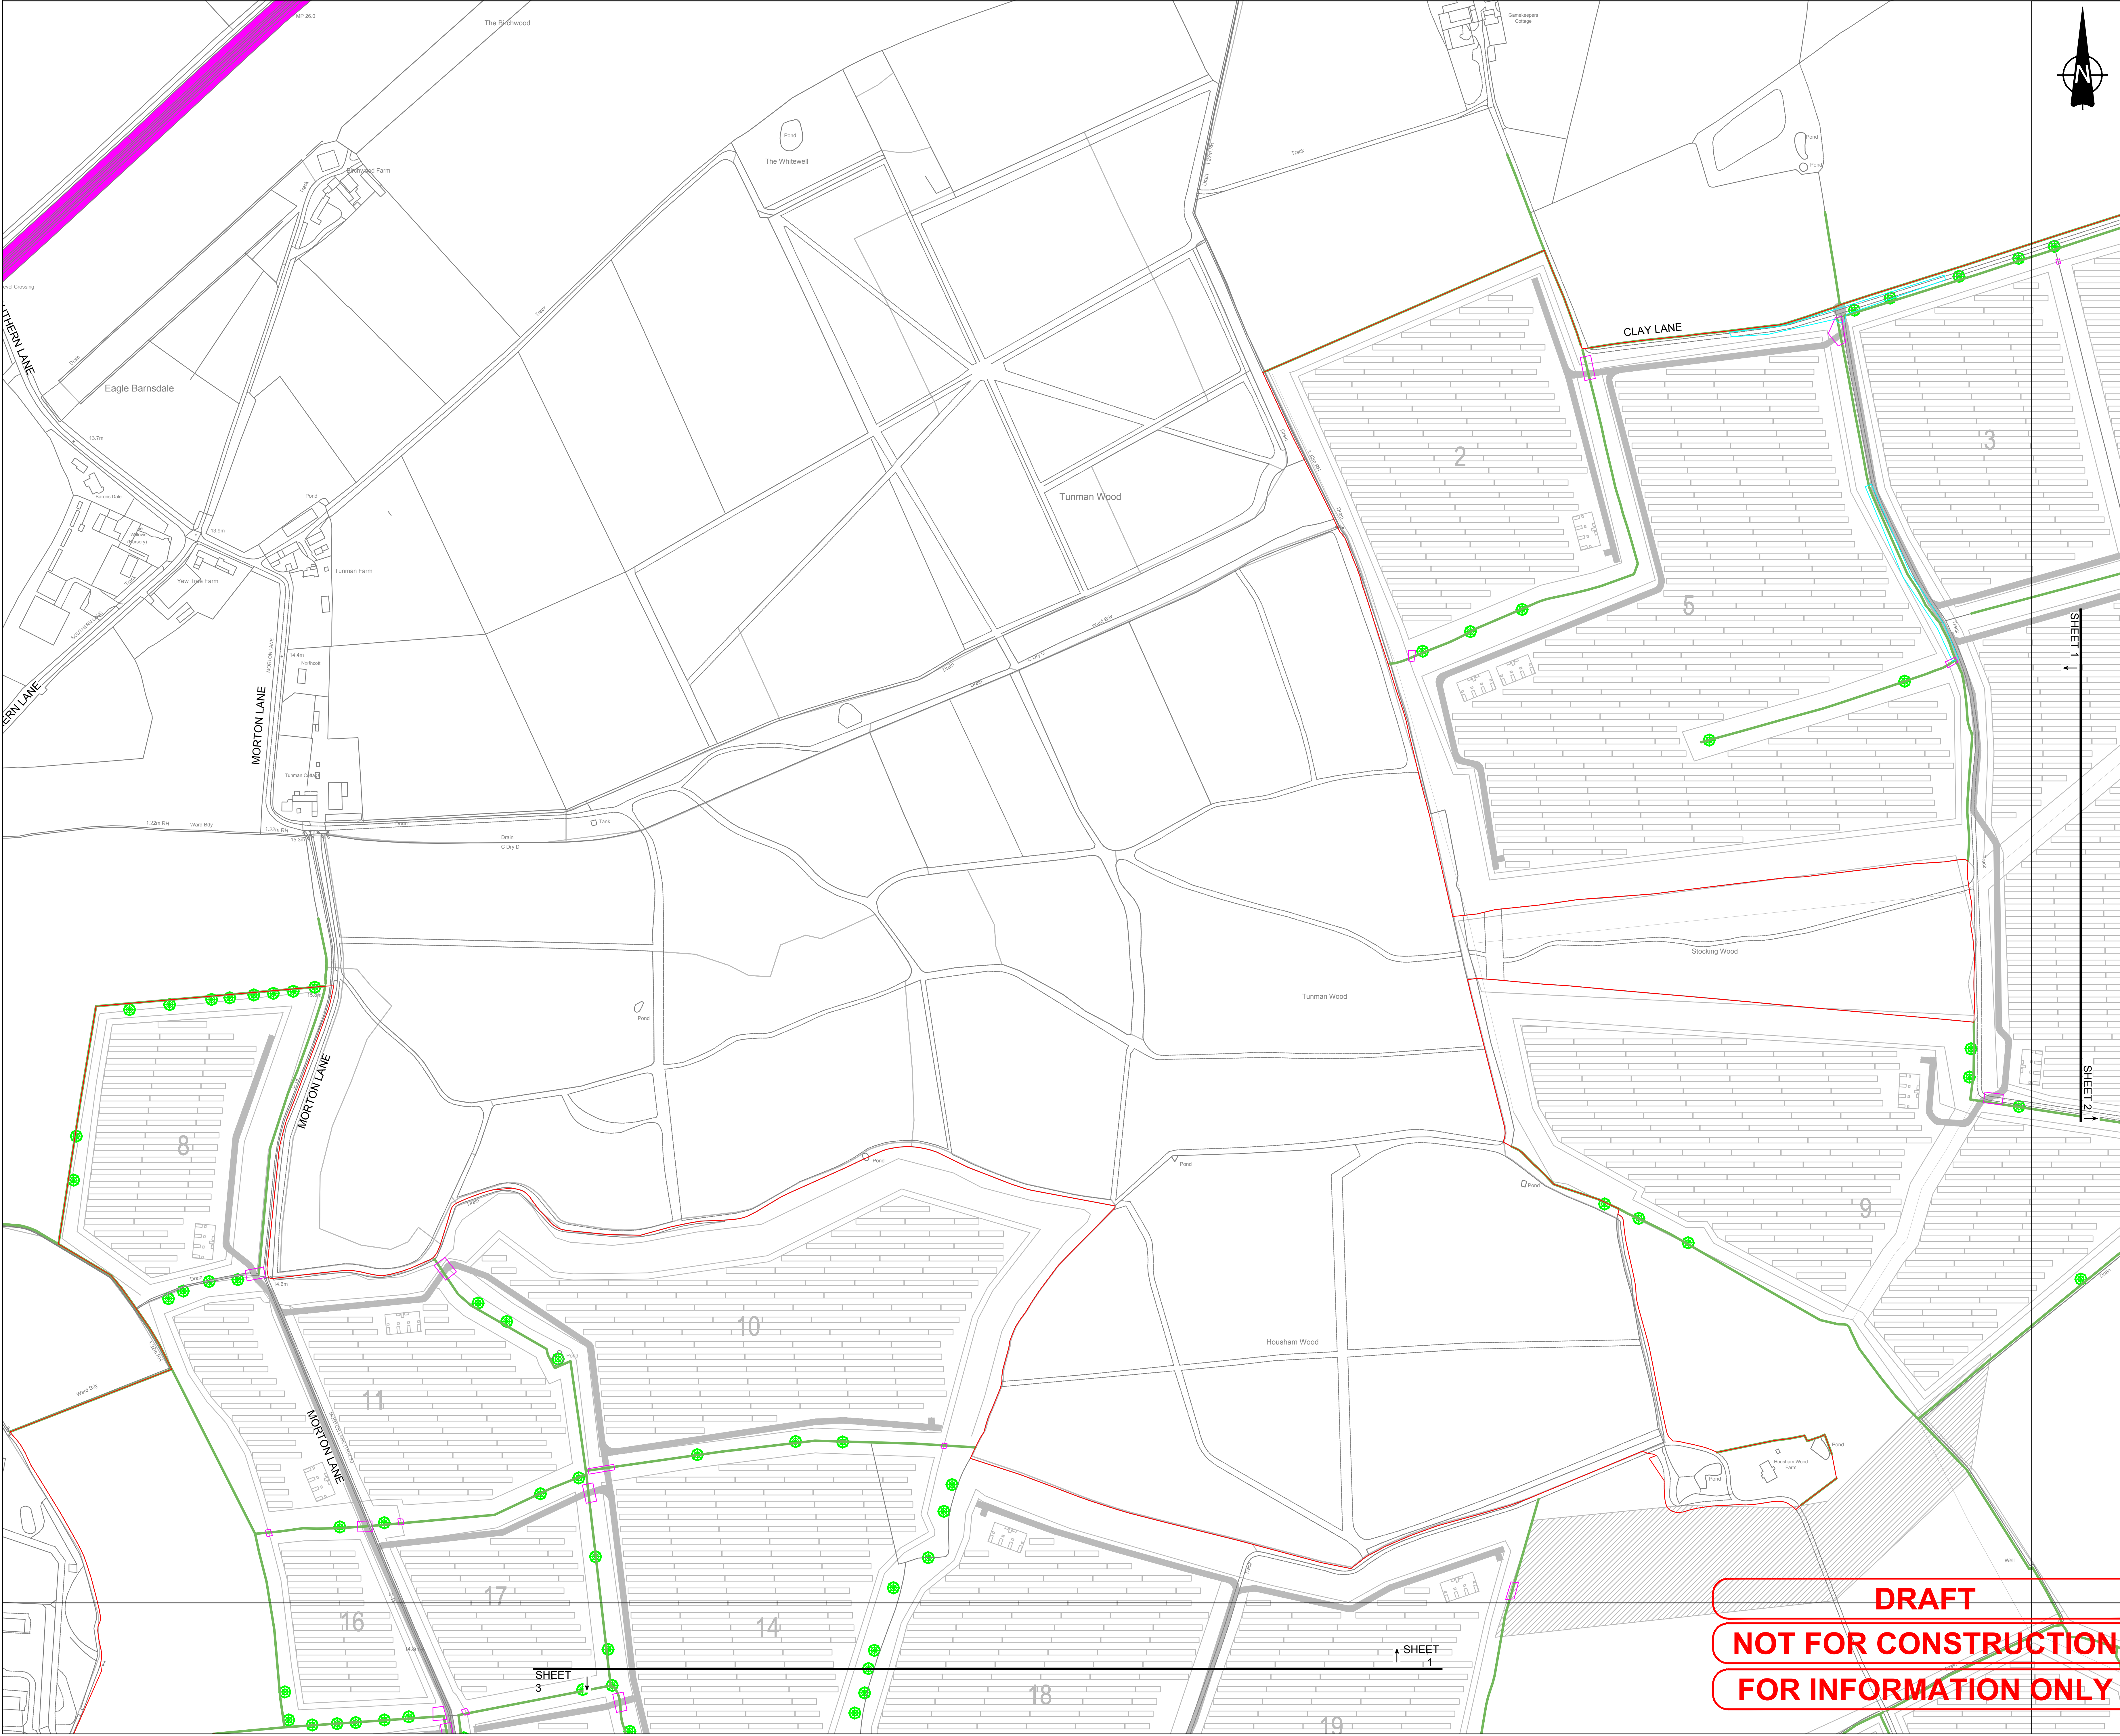

PROJECT

Fosse Green Energy

CLIENT

Fosse Green Energy Ltd


CONSULTANT

AECOM Limited

LEGEND

- DCO SITE BOUNDARY
- TREE
- VEGETATION REMOVAL AREAS
- VEGETATION MANAGEMENT AREAS
- HEDGEROWS
- WATERBODIES
- LOCAL NATURE RESERVE
- CONSERVATION AREA
- ANCIENT WOODLAND
- NATIONAL FOREST INVENTORY
- LAND NOT INCLUDED IN THE DCO SITE BOUNDARY

SHEET PLAN

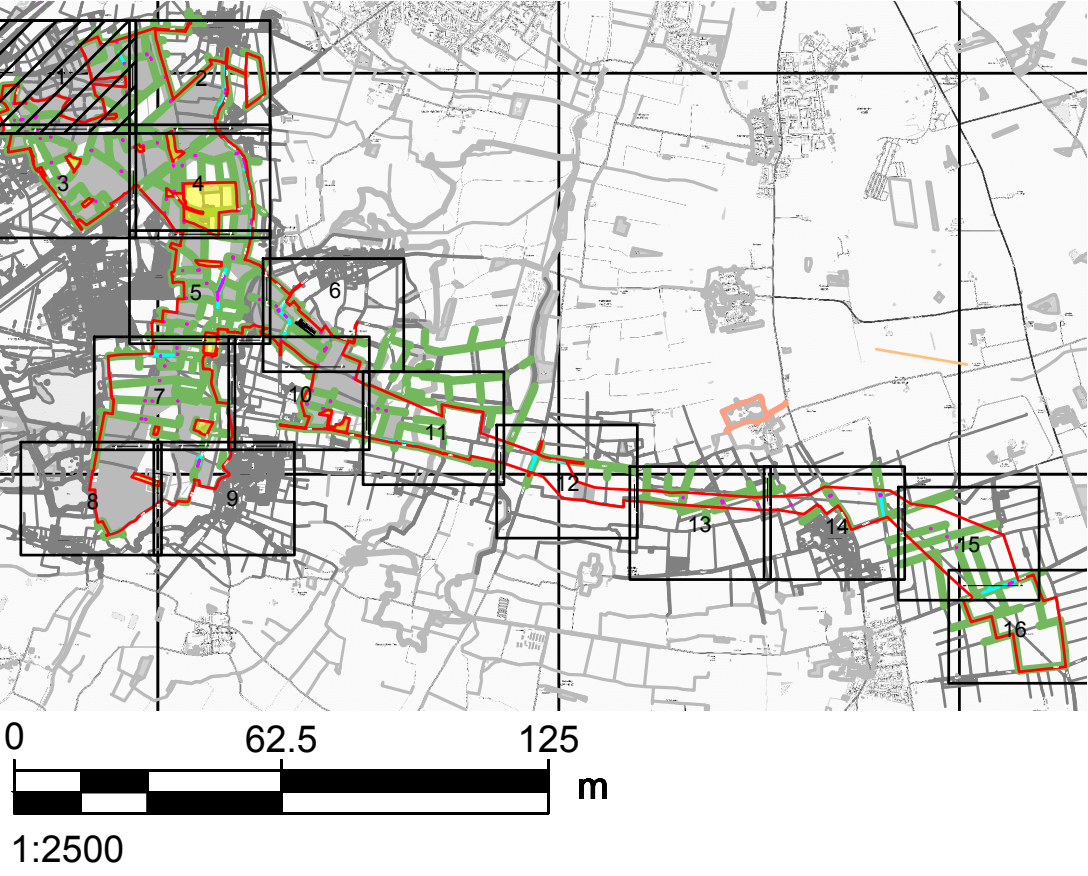

NOTES

- DRAWING IS FOR INDICATIVE PURPOSES ONLY
- WITH REFERENCE TO THE 'VEGETATION MANAGEMENT AREAS', REFER TO THE TREE PROTECTION PLAN (TPP) (SEE APPENDIX 10-H: ARBORICULTURAL IMPACT ASSESSMENT OF THE ENVIRONMENTAL STATEMENT [EN010154/APP/6.3]) WHICH SETS OUT TREES, TREE GROUPS, HEDGES AND WOODLANDS TO BE REMOVED OR REMOVED IN PART.

LEGISLATION

Regulation 5(2)(a) Infrastructure Planning (Applications: Prescribed Forms and Procedure) Regulations 2009.

ISSUE PURPOSE

DCO Submission

PROJECT NUMBER

60700987

FIGURE TITLE

Maximum Vegetation Removal Plan

FIGURE NUMBER


Figure 3-17 (Sheet 1 of 16)

DOCUMENT REFERENCE

EN010154/APP/6.2

DRAFT
NOT FOR CONSTRUCTION
FOR INFORMATION ONLY

Project No: 60700987 Drawn: TG Checked: ES Approved: ES Date: 2025 02 28
Last saved by: CREENT\42025-08-29 Last Plotted: 2025-08-29
Filename: \\NA-AECOM\NET.COM\LFSEME\ENED\BURGH-UKED\4DCS\PROJECTS\IEGE\60700987_FOSSE_GREEN_ENERGY_CAD\900_CAD_GIS\910_CAD\20-SHEETS\LAYOUT\OTHER DRAWINGS\FGE-VEGETATION REMOVAL PLAN.DWG

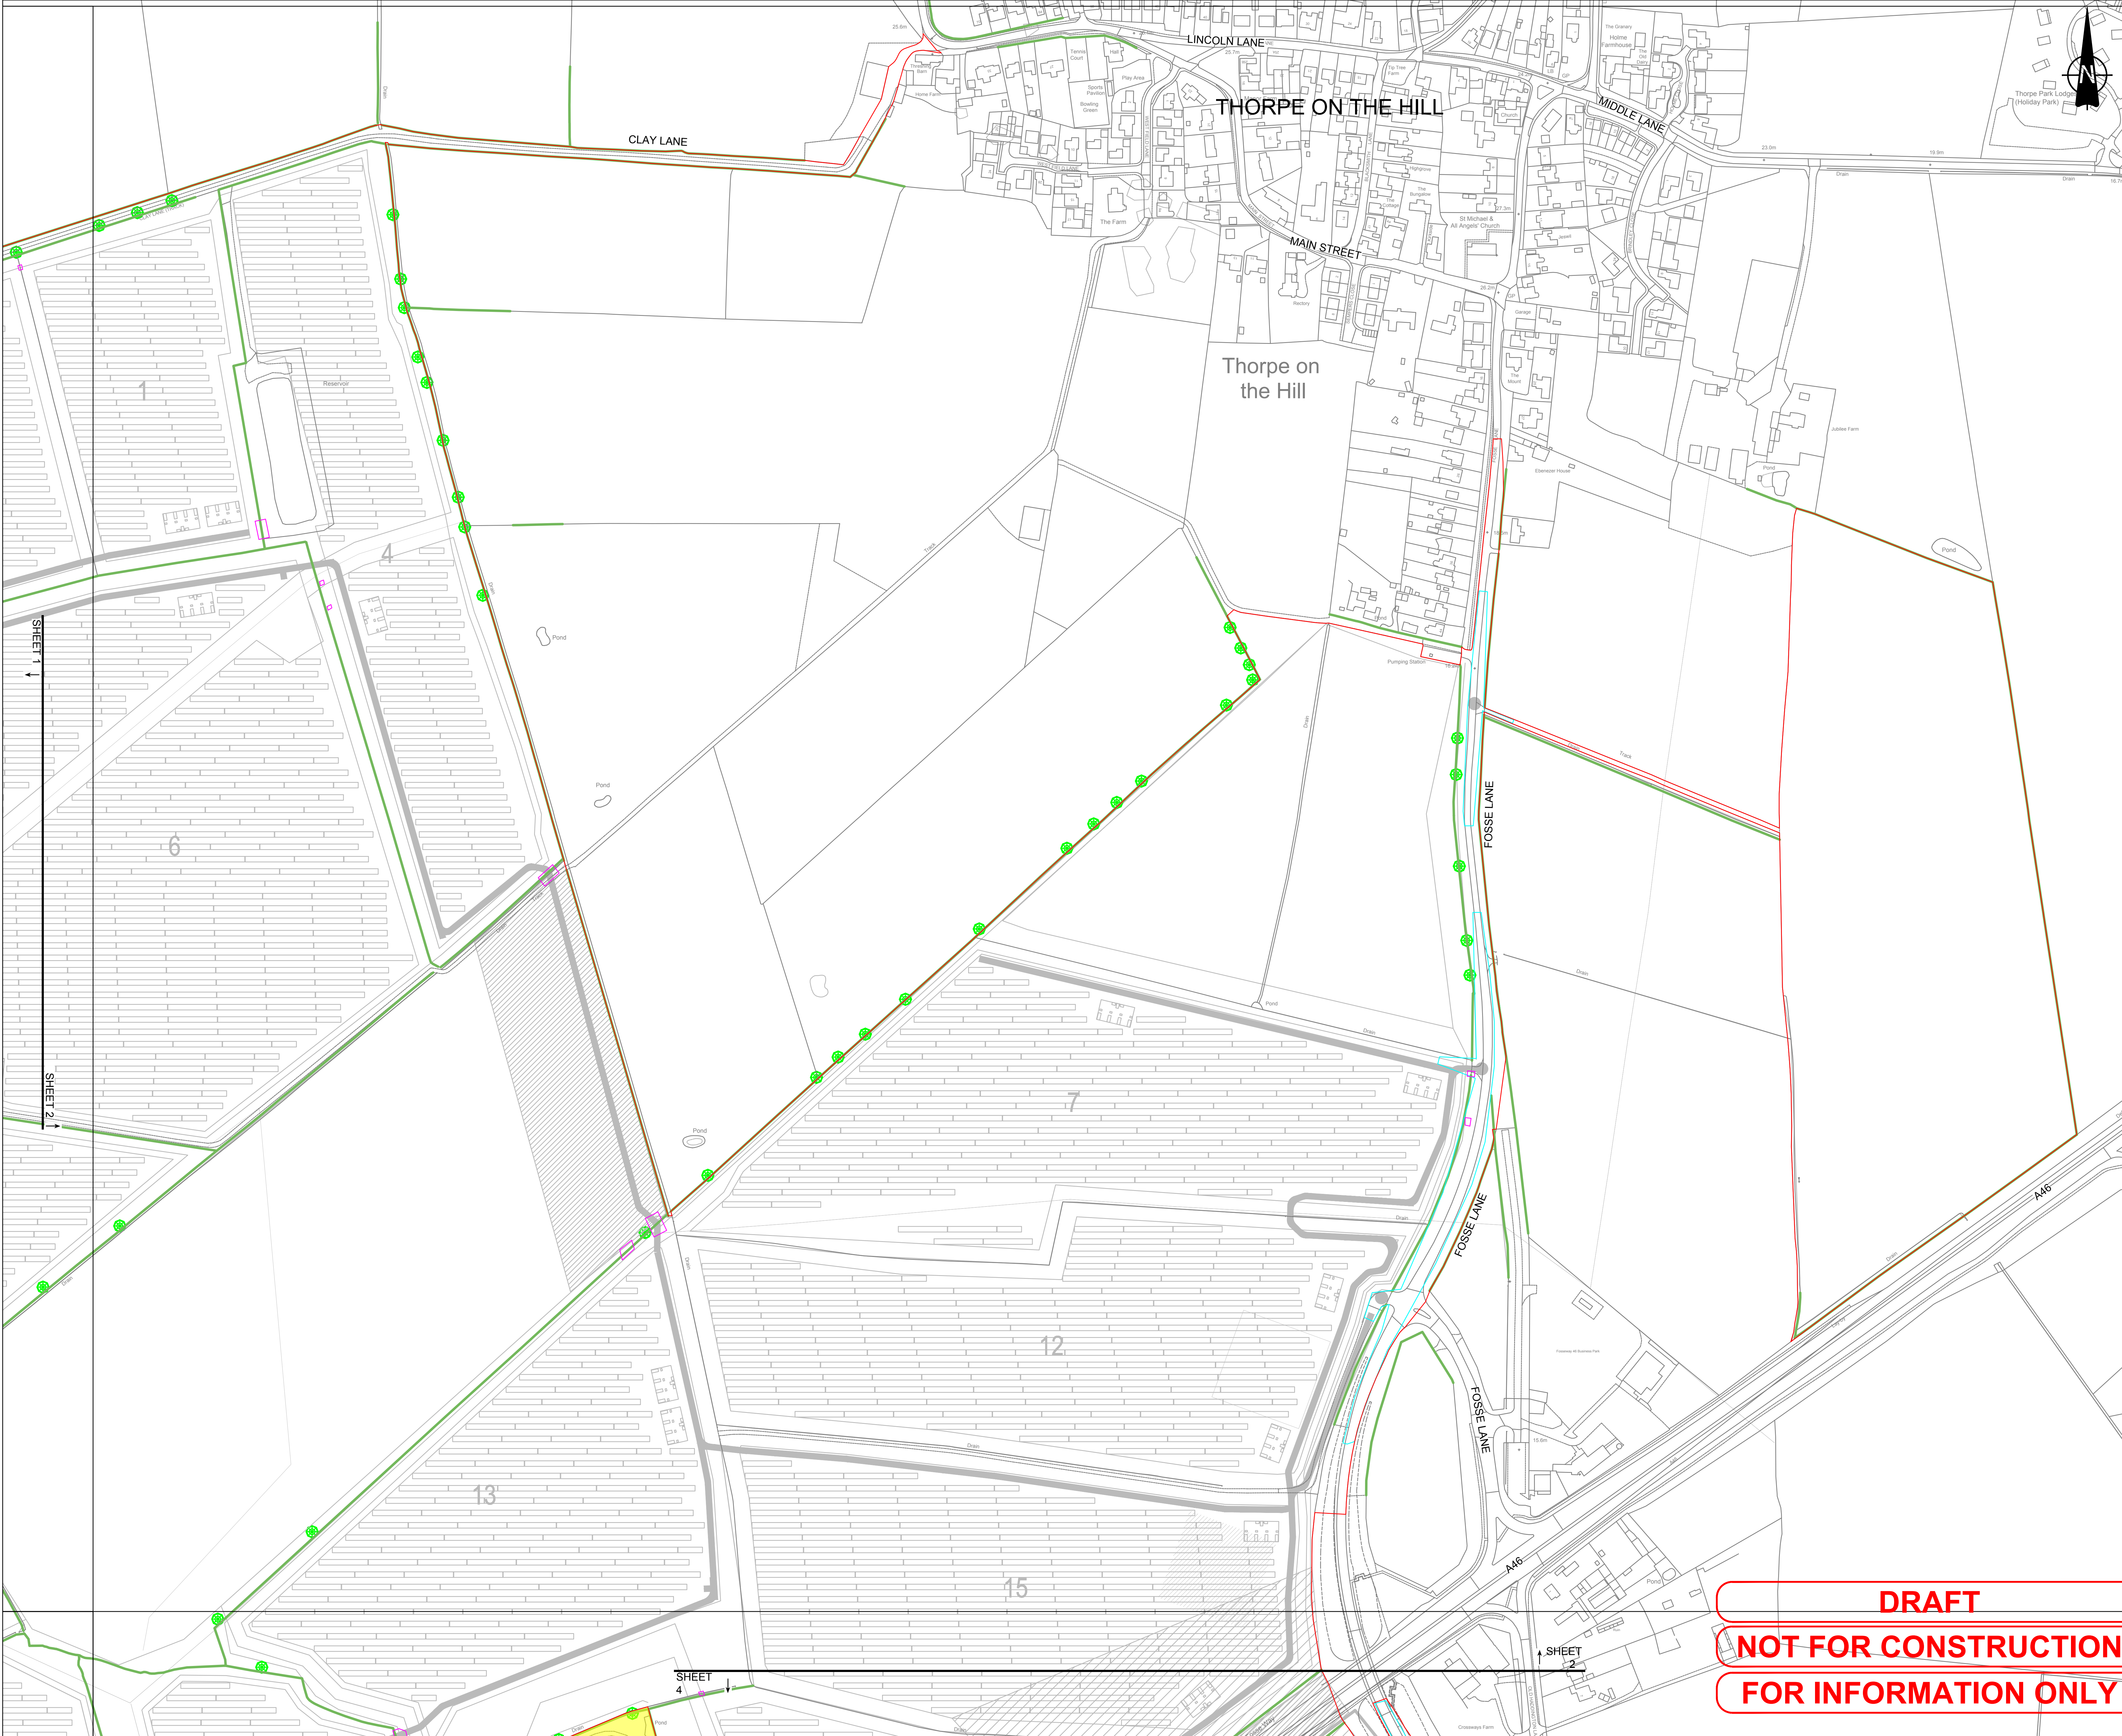

PROJECT

Fosse Green Energy

CLIENT

Fosse Green Energy Ltd


CONSULTANT

AECOM Limited

LEGEND

- DCO SITE BOUNDARY
- TREE
- VEGETATION REMOVAL AREAS
- VEGETATION MANAGEMENT AREAS
- HEDGEROWS
- WATERBODIES
- LOCAL NATURE RESERVE
- CONSERVATION AREA
- ANCIENT WOODLAND
- NATIONAL FOREST INVENTORY
- LAND NOT INCLUDED IN THE DCO SITE BOUNDARY

SHEET PLAN

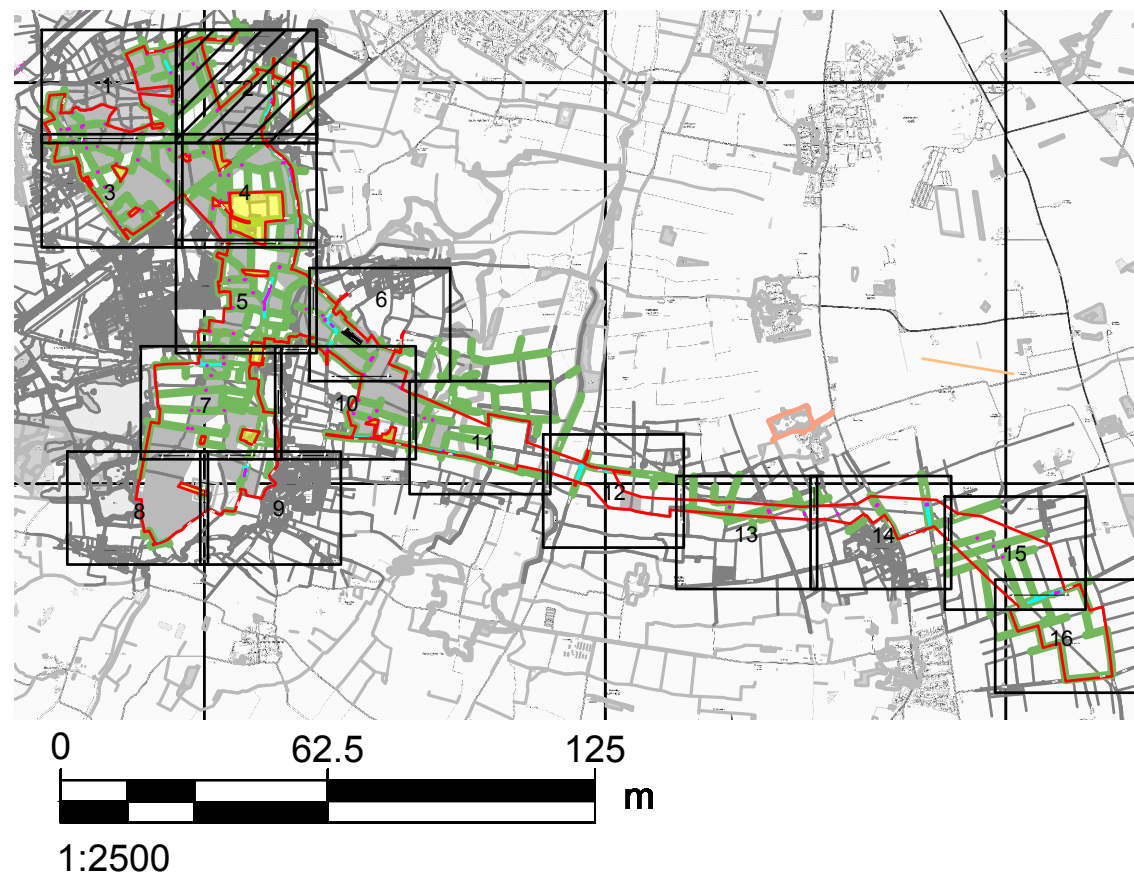

NOTES

- DRAWING IS FOR INDICATIVE PURPOSES ONLY
- WITH REFERENCE TO THE 'VEGETATION MANAGEMENT AREAS', REFER TO THE TREE PROTECTION PLAN (TPP) (SEE APPENDIX 10-H: ARBORICULTURAL IMPACT ASSESSMENT OF THE ENVIRONMENTAL STATEMENT [EN010154/APP/6.3]) WHICH SETS OUT TREES, TREE GROUPS, HEDGES AND WOODLANDS TO BE REMOVED OR REMOVED IN PART.

LEGISLATION

Regulation 5(2)(a) Infrastructure Planning (Applications: Prescribed Forms and Procedure) Regulations 2009.

ISSUE PURPOSE

DCO Submission

PROJECT NUMBER

60700987

FIGURE TITLE

Maximum Vegetation Removal Plan


FIGURE NUMBER

Figure 3-17 (Sheet 2 of 16)

DOCUMENT REFERENCE

EN010154/APP/6.2

Project No: 60700987 Drawn: TG Checked: ES Approved: ES Date: 2025 02 28
Last saved by: CREENT\2025 08 29 Last Plotted: 2025 08 29
Filename: \\NA-AECOM\NET\COM\LFSE\MEAD\BURGH-UKED\4DCS\PROJECTS\EGE\60700987_FOSSE_GREEN_ENERGY_CAD\900_CAD_GIS\910_CAD20 - SHEETS\LAYOUT\OTHER DRAWINGS\FGE - VEGETATION REMOVAL PLAN.DWG

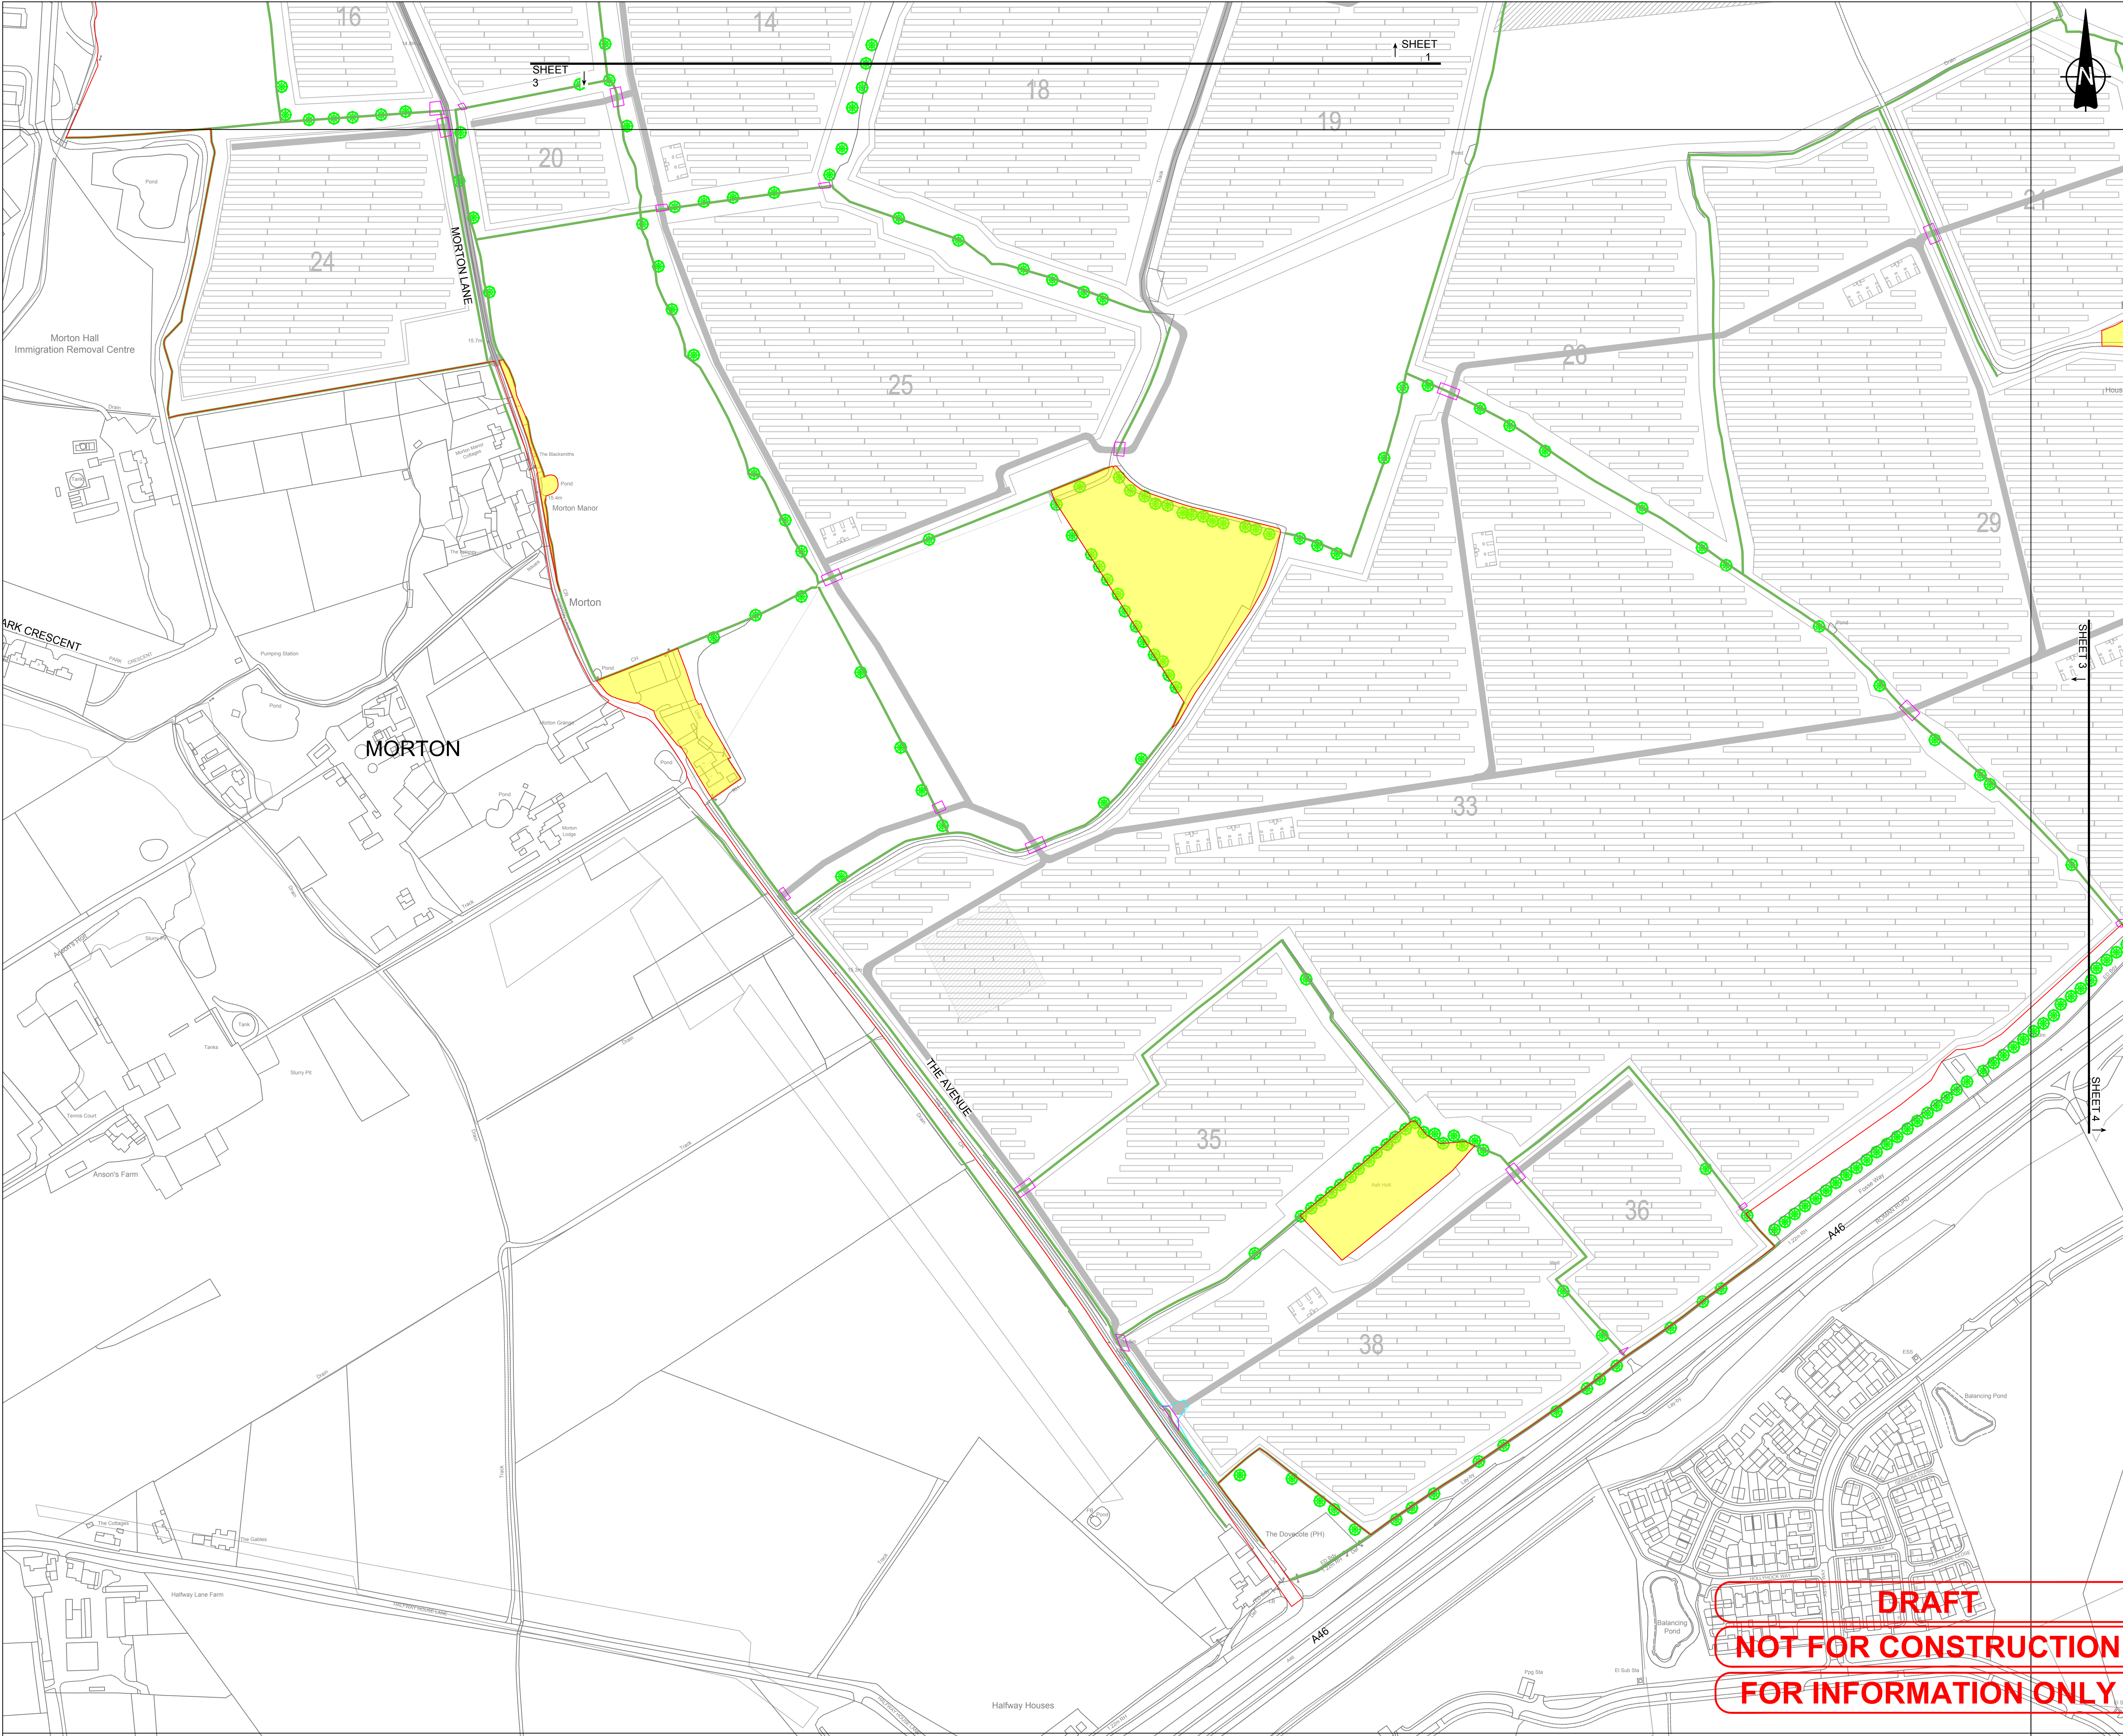

PROJECT

Fosse Green Energy

CLIENT

Fosse Green Energy Ltd


CONSULTANT

AECOM Limited

LEGEND

- DCO SITE BOUNDARY
- TREE
- VEGETATION REMOVAL AREAS
- VEGETATION MANAGEMENT AREAS
- HEDGEROWS
- WATERBODIES
- LOCAL NATURE RESERVE
- CONSERVATION AREA
- ANCIENT WOODLAND
- NATIONAL FOREST INVENTORY
- LAND NOT INCLUDED IN THE DCO SITE BOUNDARY

SHEET PLAN

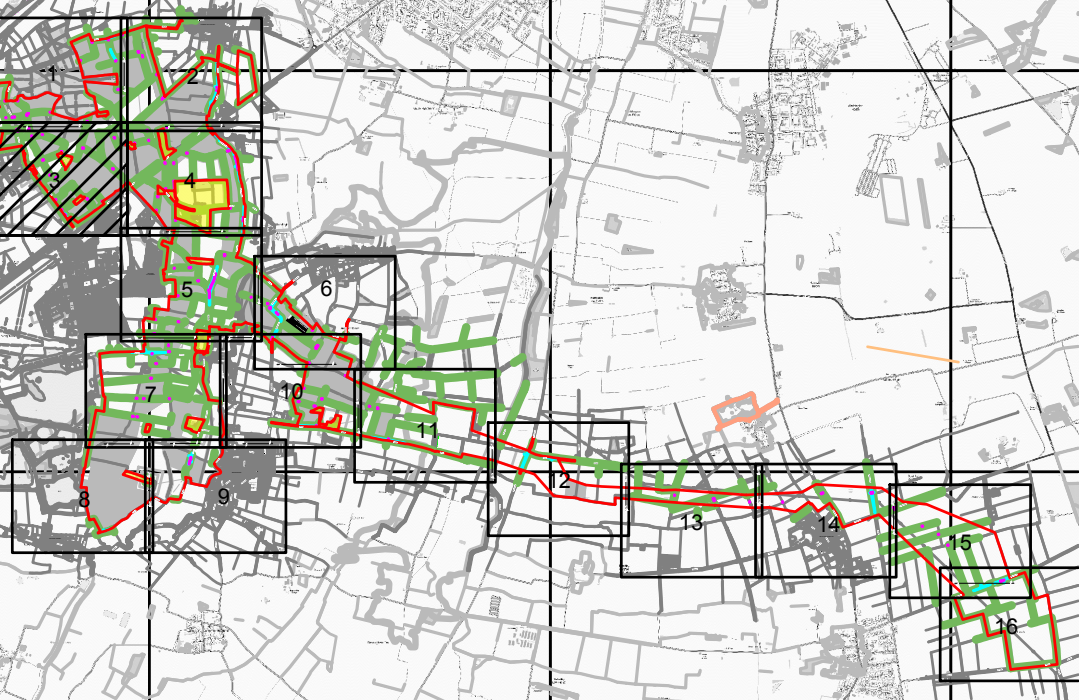

NOTES

- DRAWING IS FOR INDICATIVE PURPOSES ONLY
- WITH REFERENCE TO THE 'VEGETATION MANAGEMENT AREAS', REFER TO THE TREE PROTECTION PLAN (TPP) (SEE APPENDIX 10-H: ARBORICULTURAL IMPACT ASSESSMENT OF THE ENVIRONMENTAL STATEMENT (EN010154/APP/6.3)) WHICH SETS OUT TREES, TREE GROUPS, HEDGES AND WOODLANDS TO BE REMOVED OR REMOVED IN PART.

LEGISLATION

Regulation 5(2)(a) Infrastructure Planning (Applications: Prescribed Forms and Procedure) Regulations 2009.

ISSUE PURPOSE

DCO Submission

PROJECT NUMBER

60700987

FIGURE TITLE

Maximum Vegetation Removal Plan


FIGURE NUMBER

Figure 3-17 (Sheet 3 of 16)

DOCUMENT REFERENCE

EN010154/APP/6.2

Project No: 60700987 Drawn: TG Checked: ES Approved: ES Date: 2025 02 28
Last saved by: CREENT\42025-08-29 Last Plotted: 2025-08-29
Filename: \\NA-AECOM\NET\COM\LFSEMEAD\BURGH-UKED\4DCS\PROJECTS\EGE60700987_FOSSE_GREEN_ENERGY_CAD\900_CAD_GIS\910_CAD20-SHEETS\LAYOUT\OTHER DRAWINGS\FGE - VEGETATION REMOVAL PLAN.DWG

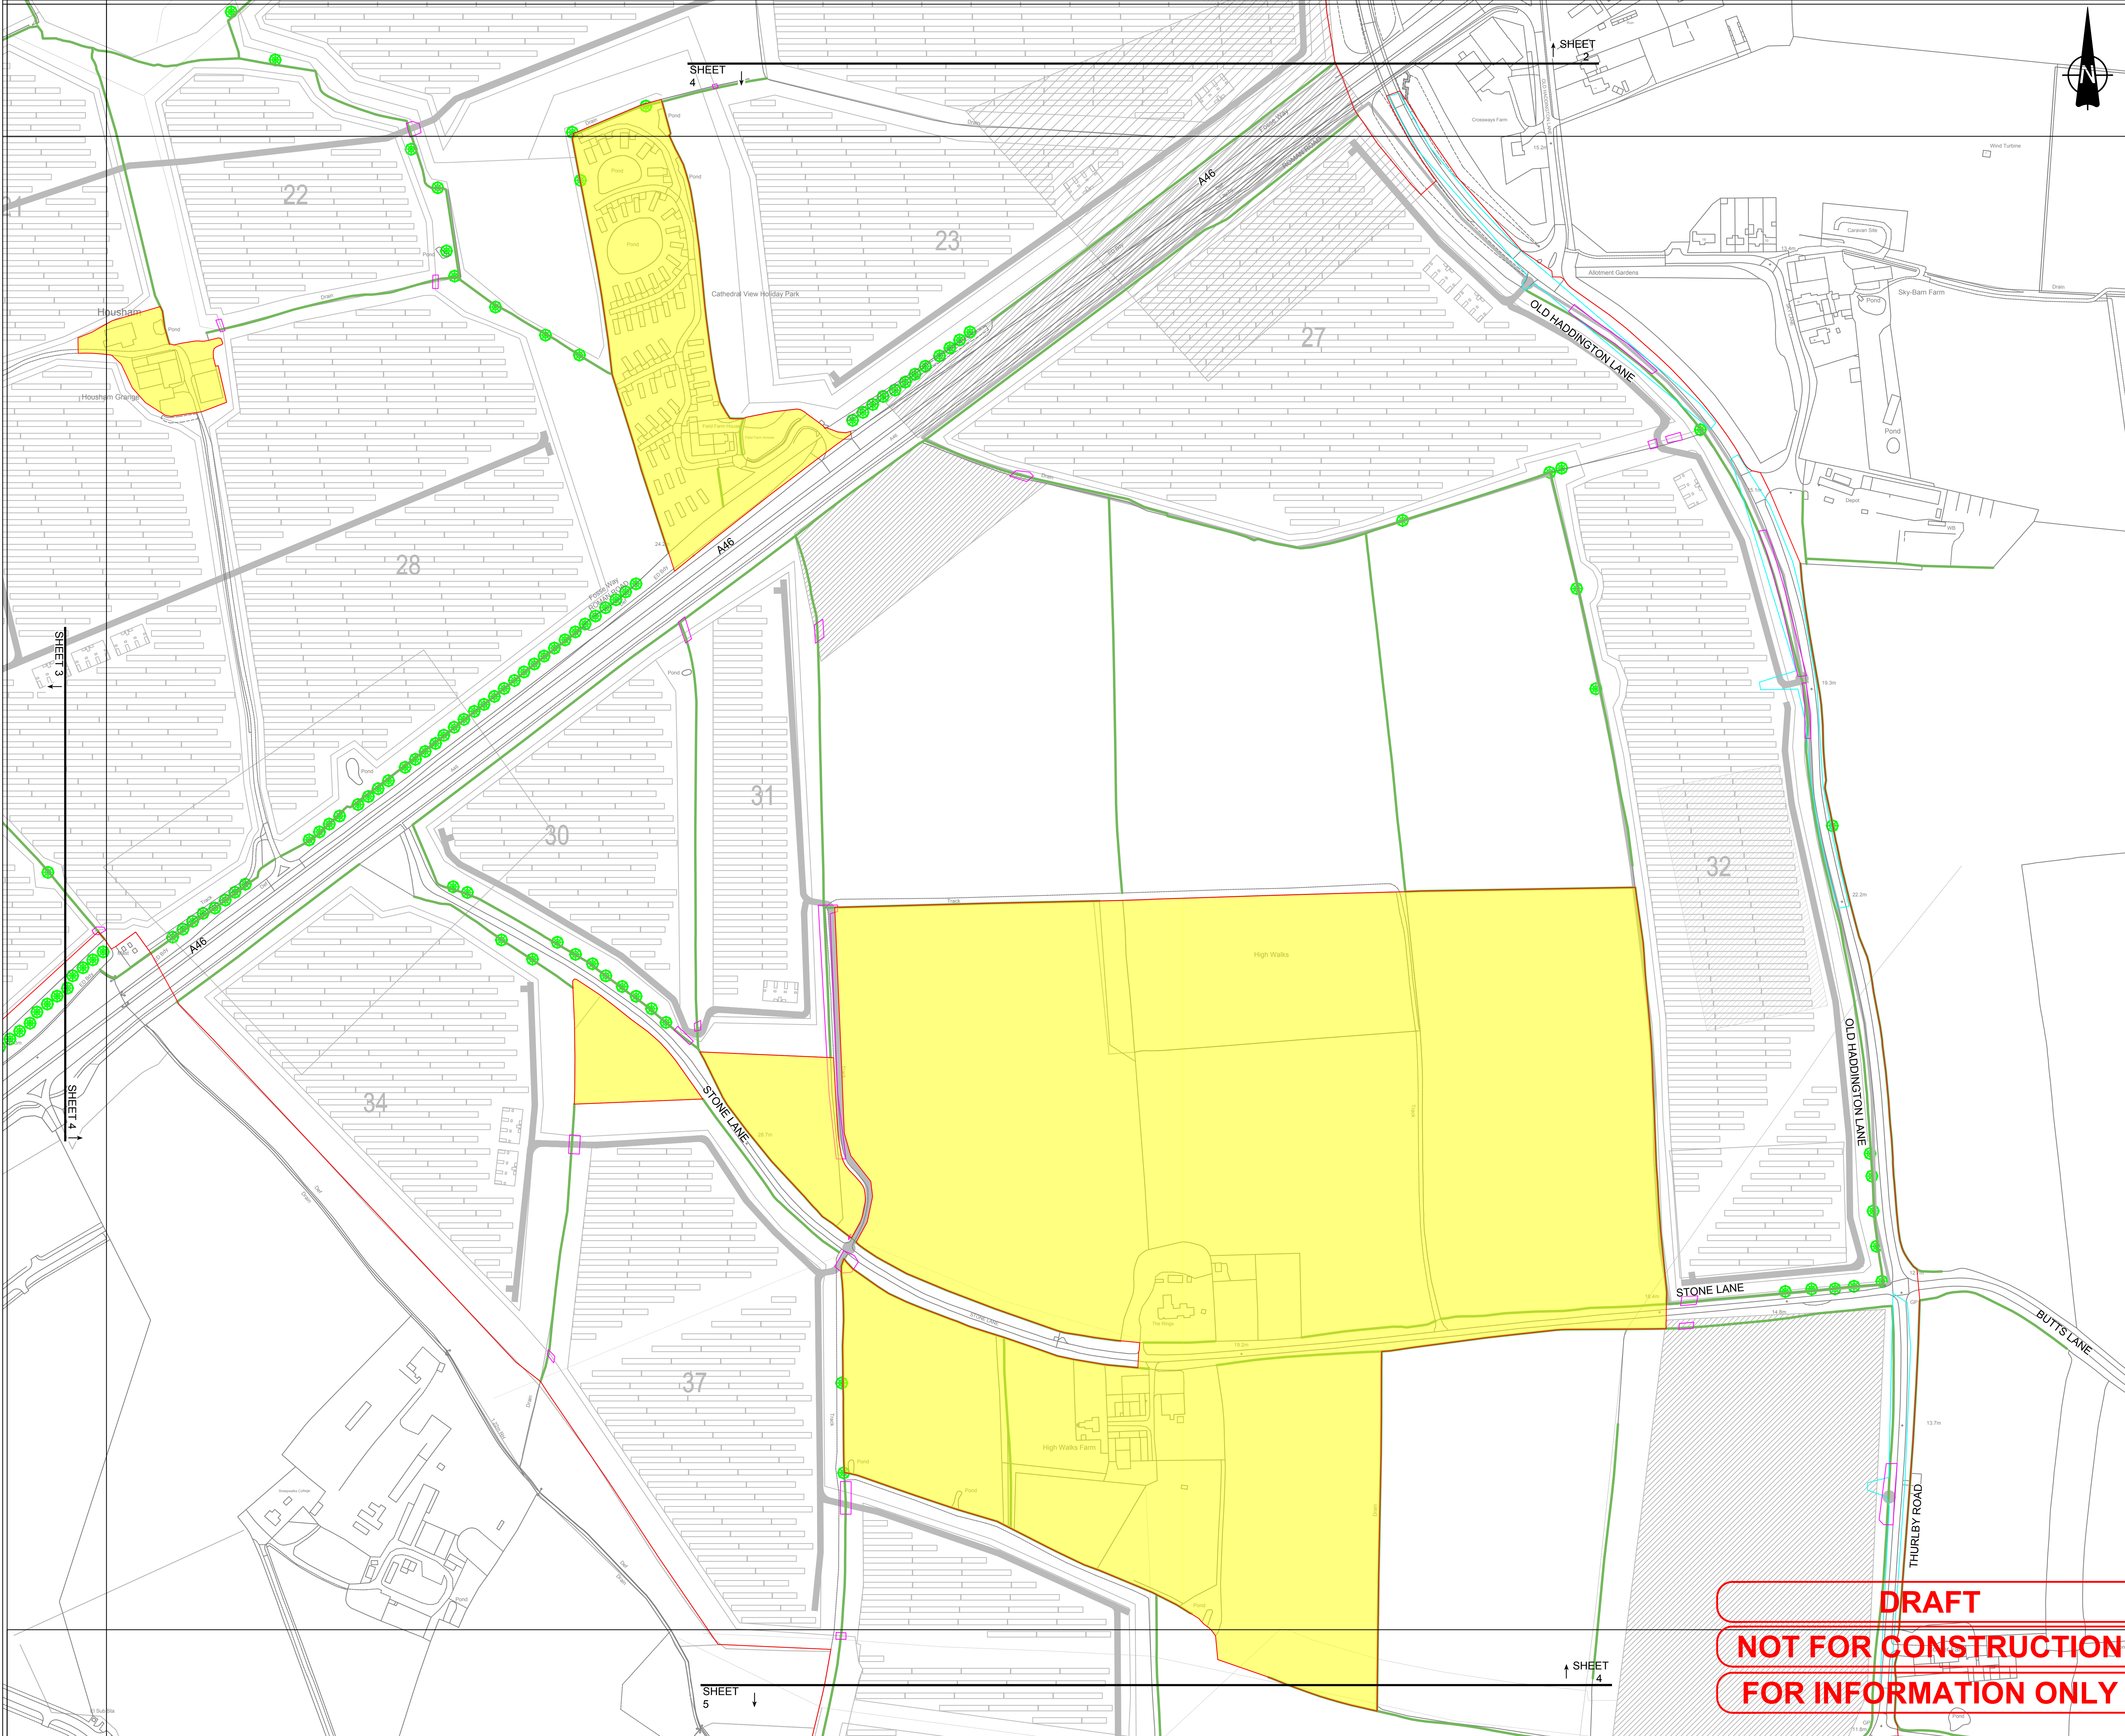

PROJECT

Fosse Green Energy

CLIENT

Fosse Green Energy Ltd

CONSULTANT

AECOM Limited

LEGEND

- DCO SITE BOUNDARY
- TREE
- VEGETATION REMOVAL AREAS
- VEGETATION MANAGEMENT AREAS
- HEDGEROWS
- WATERBODIES
- LOCAL NATURE RESERVE
- CONSERVATION AREA
- ANCIENT WOODLAND
- NATIONAL FOREST INVENTORY
- LAND NOT INCLUDED IN THE DCO SITE BOUNDARY

SHEET PLAN



0 62.5 125
1:2500
m

NOTES

- DRAWING IS FOR INDICATIVE PURPOSES ONLY
- WITH REFERENCE TO THE 'VEGETATION MANAGEMENT AREAS', REFER TO THE TREE PROTECTION PLAN (TPP) (SEE APPENDIX 10-H: ARBORICULTURAL IMPACT ASSESSMENT OF THE ENVIRONMENTAL STATEMENT [EN010154/APP/6.3]) WHICH SETS OUT TREES, TREE GROUPS, HEDGES AND WOODLANDS TO BE REMOVED OR REMOVED IN PART.

LEGISLATION

Regulation 5(2)(a) Infrastructure Planning (Applications: Prescribed Forms and Procedure) Regulations 2009.

ISSUE PURPOSE

DCO Submission

PROJECT NUMBER

60700987

FIGURE TITLE

Maximum Vegetation Removal Plan


FIGURE NUMBER

Figure 3-17 (Sheet 4 of 16)

DOCUMENT REFERENCE

EN010154/APP/6.2

DRAFT
NOT FOR CONSTRUCTION
FOR INFORMATION ONLY

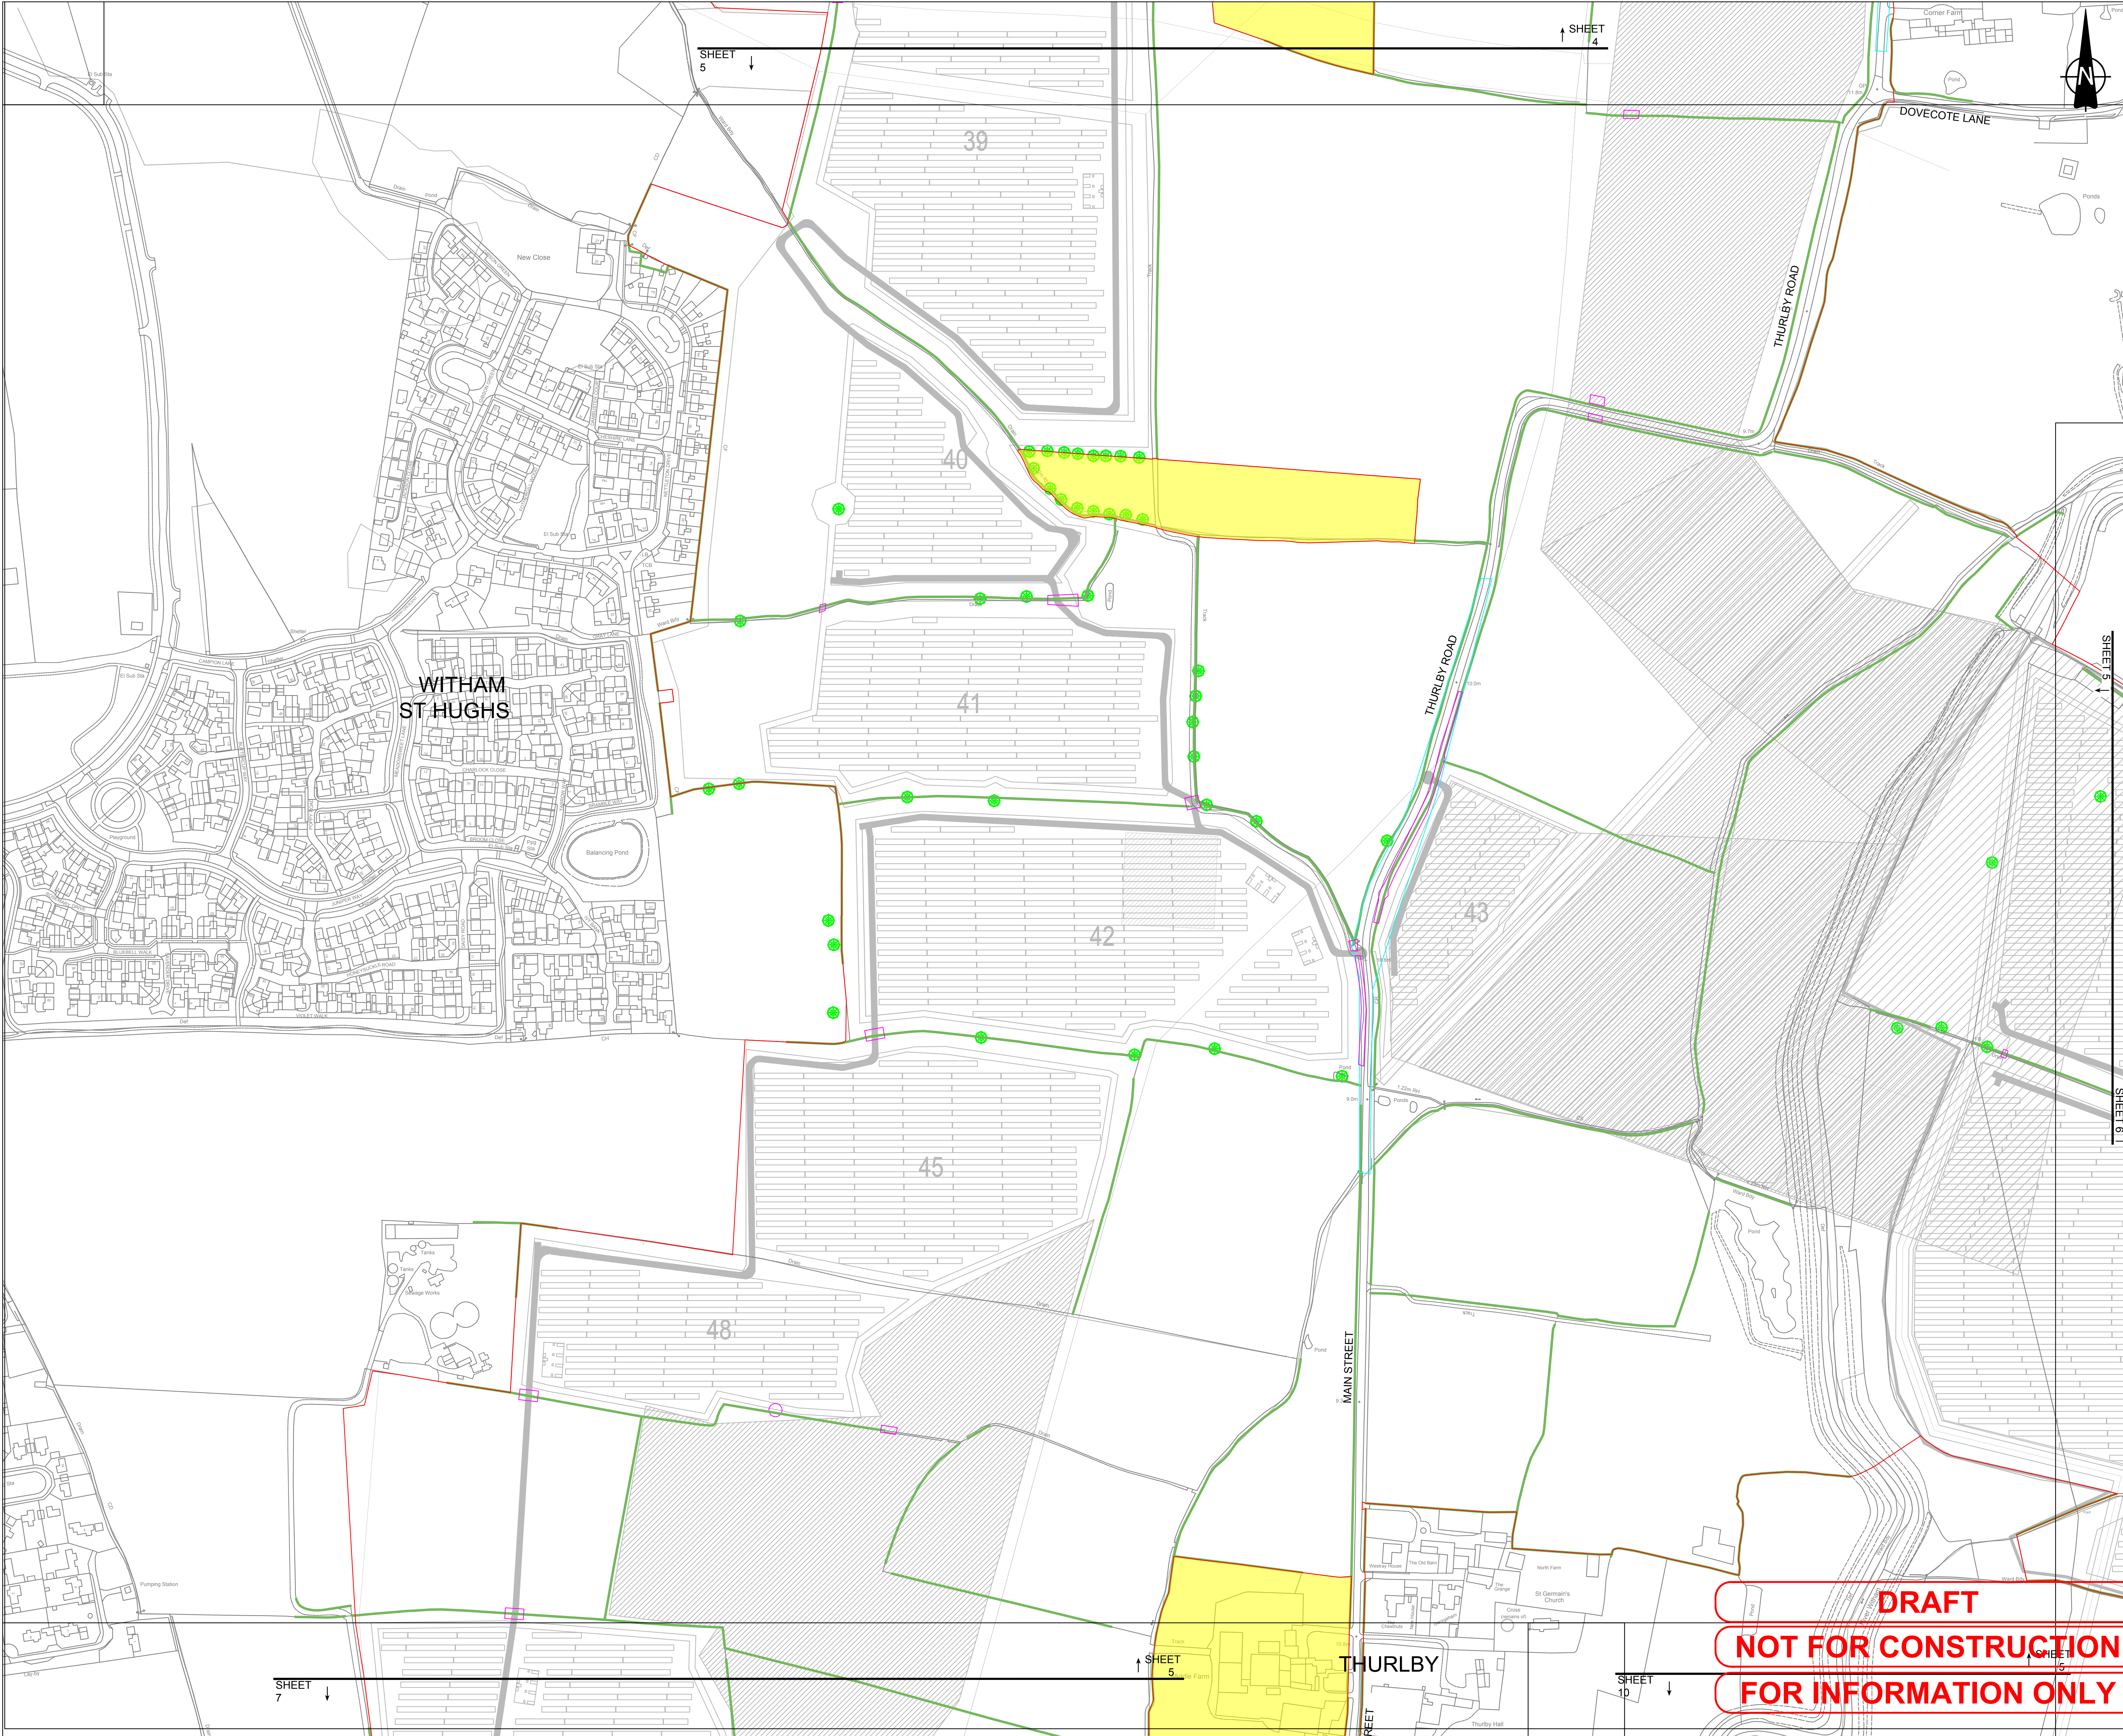

PROJECT

Fosse Green Energy

CLIENT

Fosse Green Energy Ltd


CONSULTANT

AECOM Limited

LEGEND

- DCO SITE BOUNDARY
- TREE
- VEGETATION REMOVAL AREAS
- VEGETATION MANAGEMENT AREAS
- HEDGEROWS
- WATERBODIES
- LOCAL NATURE RESERVE
- CONSERVATION AREA
- ANCIENT WOODLAND
- NATIONAL FOREST INVENTORY
- LAND NOT INCLUDED IN THE DCO SITE BOUNDARY

SHEET PLAN

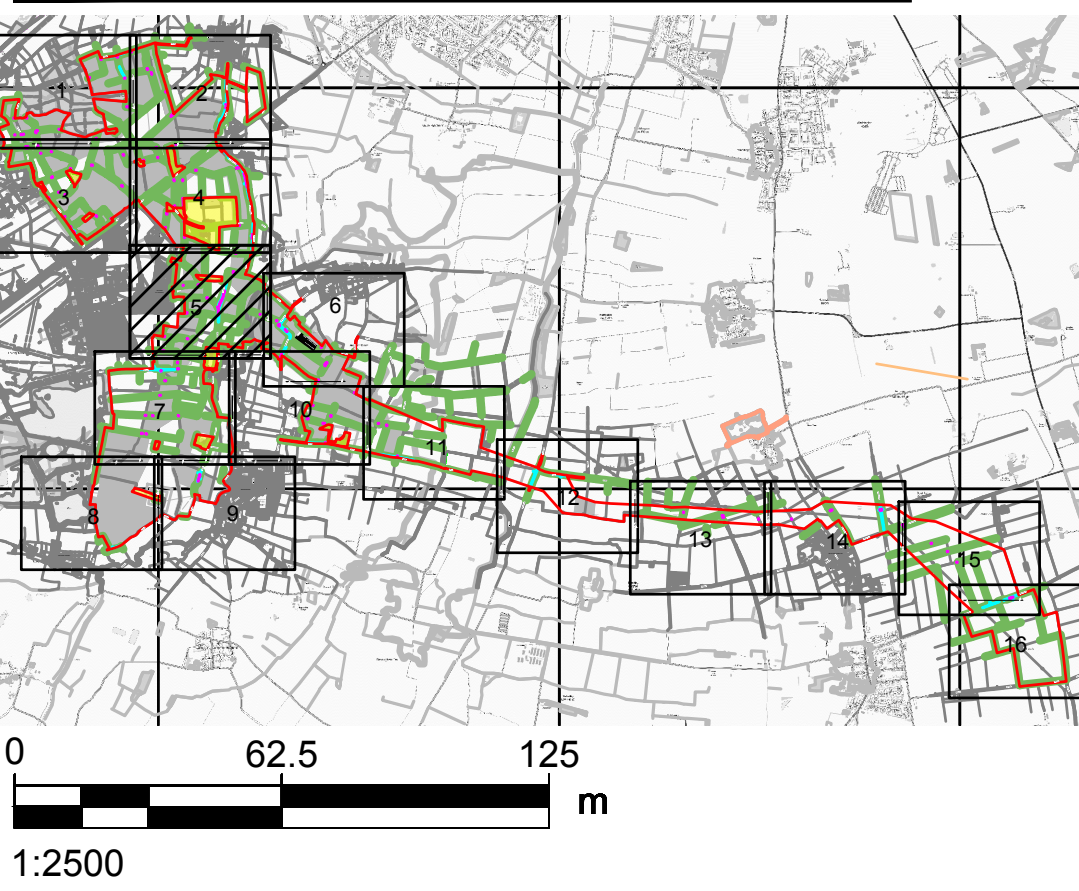

NOTES

- DRAWING IS FOR INDICATIVE PURPOSES ONLY
- WITH REFERENCE TO THE 'VEGETATION MANAGEMENT AREAS', REFER TO THE TREE PROTECTION PLAN (TPP) (SEE APPENDIX 10-H: ARBORICULTURAL IMPACT ASSESSMENT OF THE ENVIRONMENTAL STATEMENT [EN010154/APP/6.3]) WHICH SETS OUT TREES, TREE GROUPS, HEDGES AND WOODLANDS TO BE REMOVED OR REMOVED IN PART.

LEGISLATION

Regulation 5(2)(a) Infrastructure Planning (Applications: Prescribed Forms and Procedure) Regulations 2009.

ISSUE PURPOSE

DCO Submission

PROJECT NUMBER

60700987

FIGURE TITLE


Maximum Vegetation Removal Plan

FIGURE NUMBER

Figure 3-17 (Sheet 5 of 16)

DOCUMENT REFERENCE

EN010154/APP/6.2

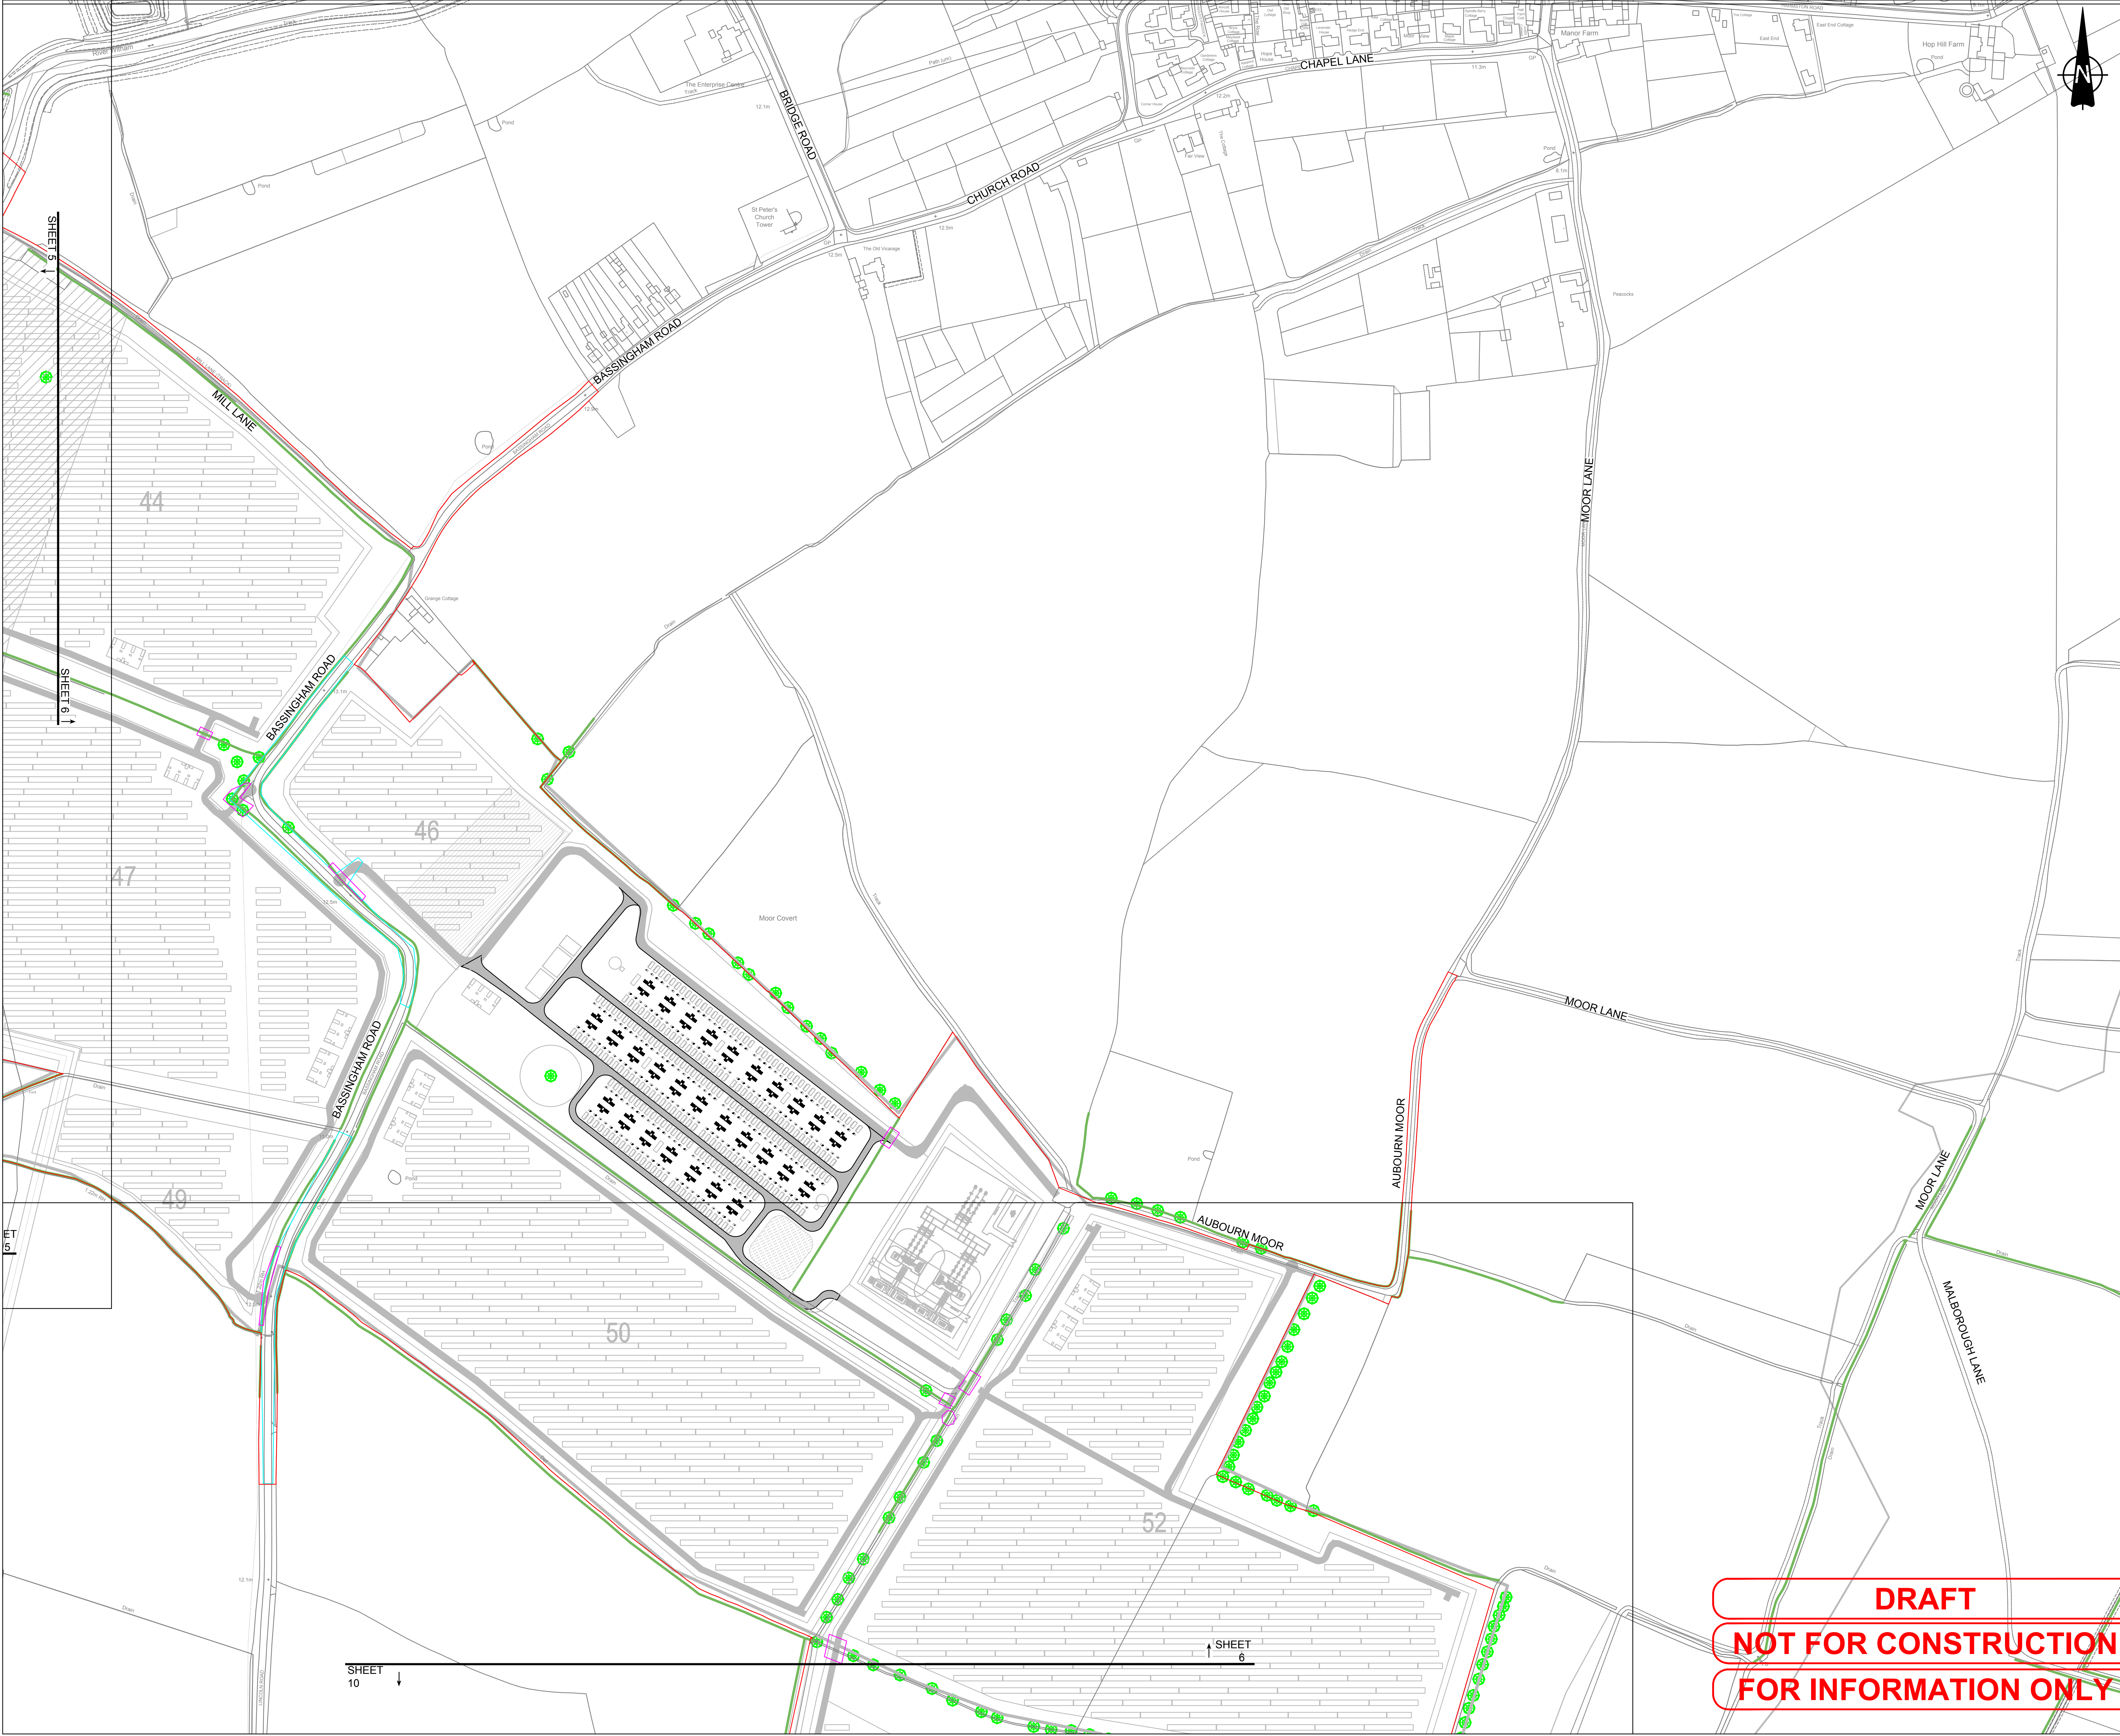

PROJECT

Fosse Green Energy

CLIENT

Fosse Green Energy Ltd


CONSULTANT

AECOM Limited

LEGEND

- DCO SITE BOUNDARY
- TREE
- VEGETATION REMOVAL AREAS
- VEGETATION MANAGEMENT AREAS
- HEDGEROWS
- WATERBODIES
- LOCAL NATURE RESERVE
- CONSERVATION AREA
- ANCIENT WOODLAND
- NATIONAL FOREST INVENTORY
- LAND NOT INCLUDED IN THE DCO SITE BOUNDARY

SHEET PLAN

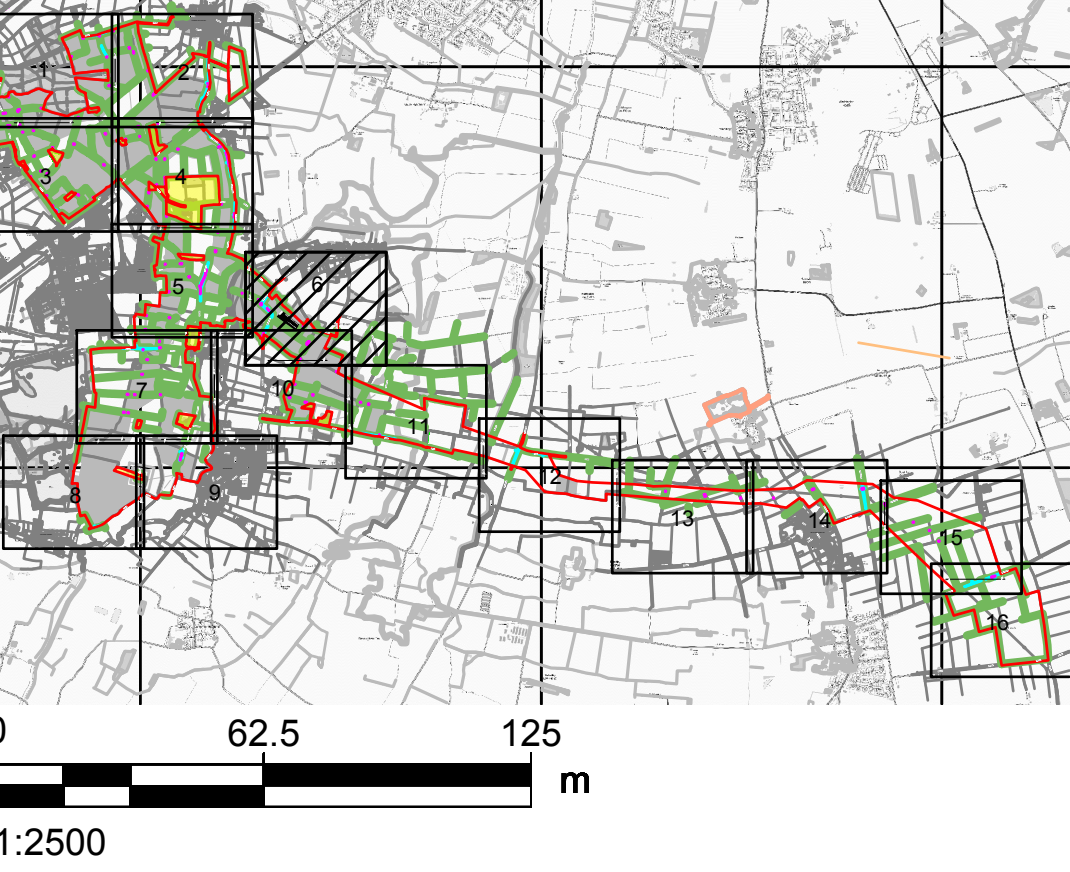

NOTES

- DRAWING IS FOR INDICATIVE PURPOSES ONLY
- WITH REFERENCE TO THE 'VEGETATION MANAGEMENT AREAS', REFER TO THE TREE PROTECTION PLAN (TPP) (SEE APPENDIX 10-H: ARBORICULTURAL IMPACT ASSESSMENT OF THE ENVIRONMENTAL STATEMENT [EN010154/APP/6.3]) WHICH SETS OUT TREES, TREE GROUPS, HEDGES AND WOODLANDS TO BE REMOVED OR REMOVED IN PART.

LEGISLATION

Regulation 5(2)(a) Infrastructure Planning (Applications: Prescribed Forms and Procedure) Regulations 2009.

ISSUE PURPOSE

DCO Submission

PROJECT NUMBER

60700987

FIGURE TITLE


Maximum Vegetation Removal Plan

FIGURE NUMBER

Figure 3-17 (Sheet 6 of 16)

DOCUMENT REFERENCE

EN010154/APP/6.2

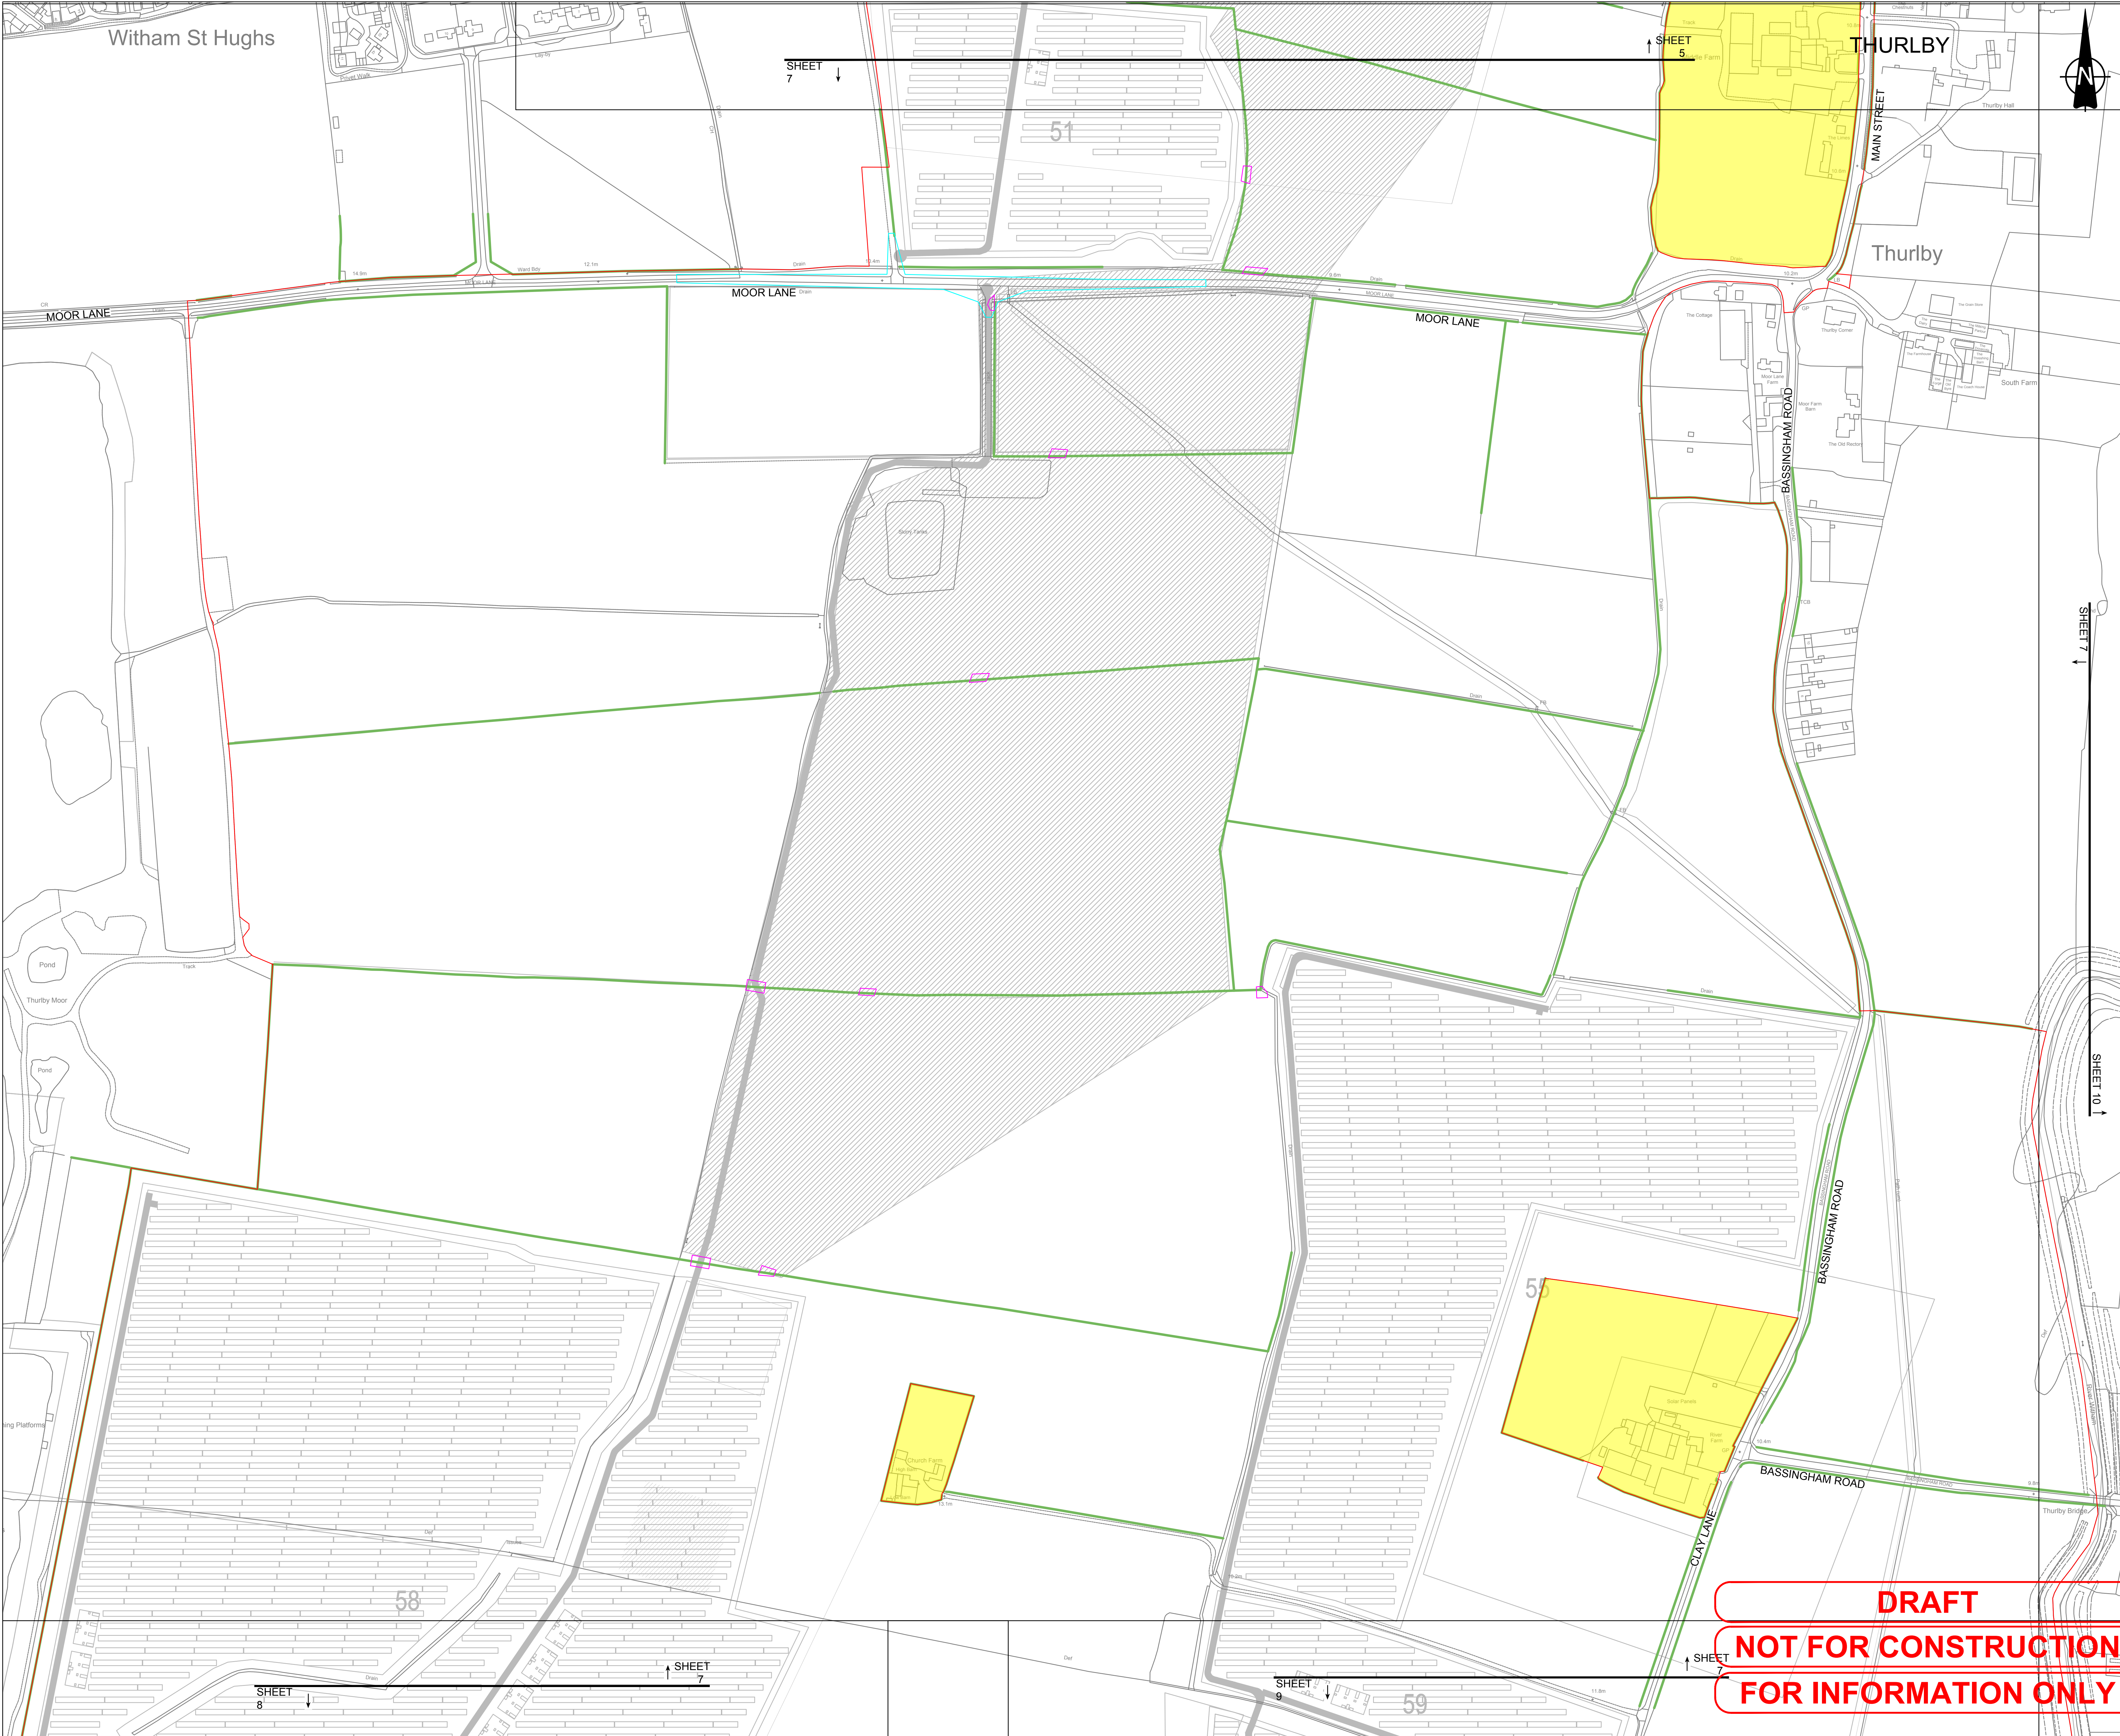

PROJECT

Fosse Green Energy

CLIENT

Fosse Green Energy Ltd


CONSULTANT

AECOM Limited

LEGEND

- DCO SITE BOUNDARY
- TREE
- VEGETATION REMOVAL AREAS
- VEGETATION MANAGEMENT AREAS
- HEDGEROWS
- WATERBODIES
- LOCAL NATURE RESERVE
- CONSERVATION AREA
- ANCIENT WOODLAND
- NATIONAL FOREST INVENTORY
- LAND NOT INCLUDED IN THE DCO SITE BOUNDARY

SHEET PLAN

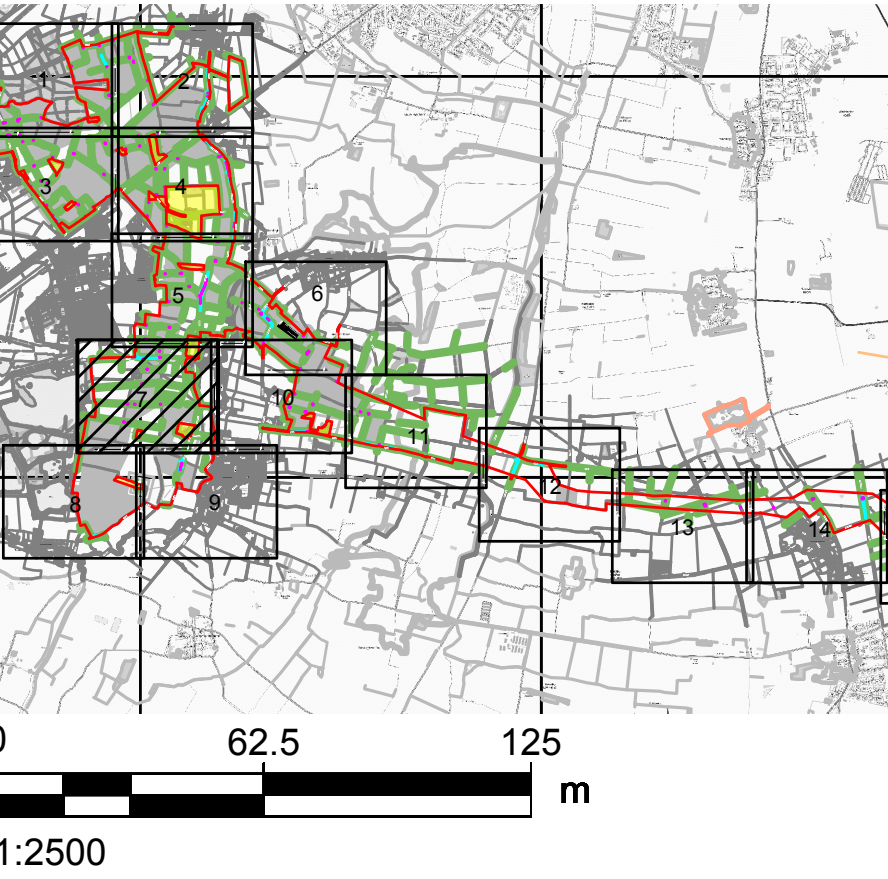

NOTES

- DRAWING IS FOR INDICATIVE PURPOSES ONLY
- WITH REFERENCE TO THE 'VEGETATION MANAGEMENT AREAS', REFER TO THE TREE PROTECTION PLAN (TPP) (SEE APPENDIX 10-H: ARBORICULTURAL IMPACT ASSESSMENT OF THE ENVIRONMENTAL STATEMENT (EN010154/APP/6.3)) WHICH SETS OUT TREES, TREE GROUPS, HEDGES AND WOODLANDS TO BE REMOVED OR REMOVED IN PART.

LEGISLATION

Regulation 5(2)(a) Infrastructure Planning (Applications: Prescribed Forms and Procedure) Regulations 2009.

ISSUE PURPOSE

DCO Submission

PROJECT NUMBER

60700987

FIGURE TITLE



Maximum Vegetation Removal Plan

FIGURE NUMBER

Figure 3-17 (Sheet 7 of 16)

DOCUMENT REFERENCE

EN010154/APP/6.2

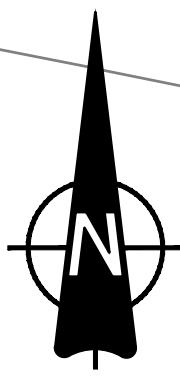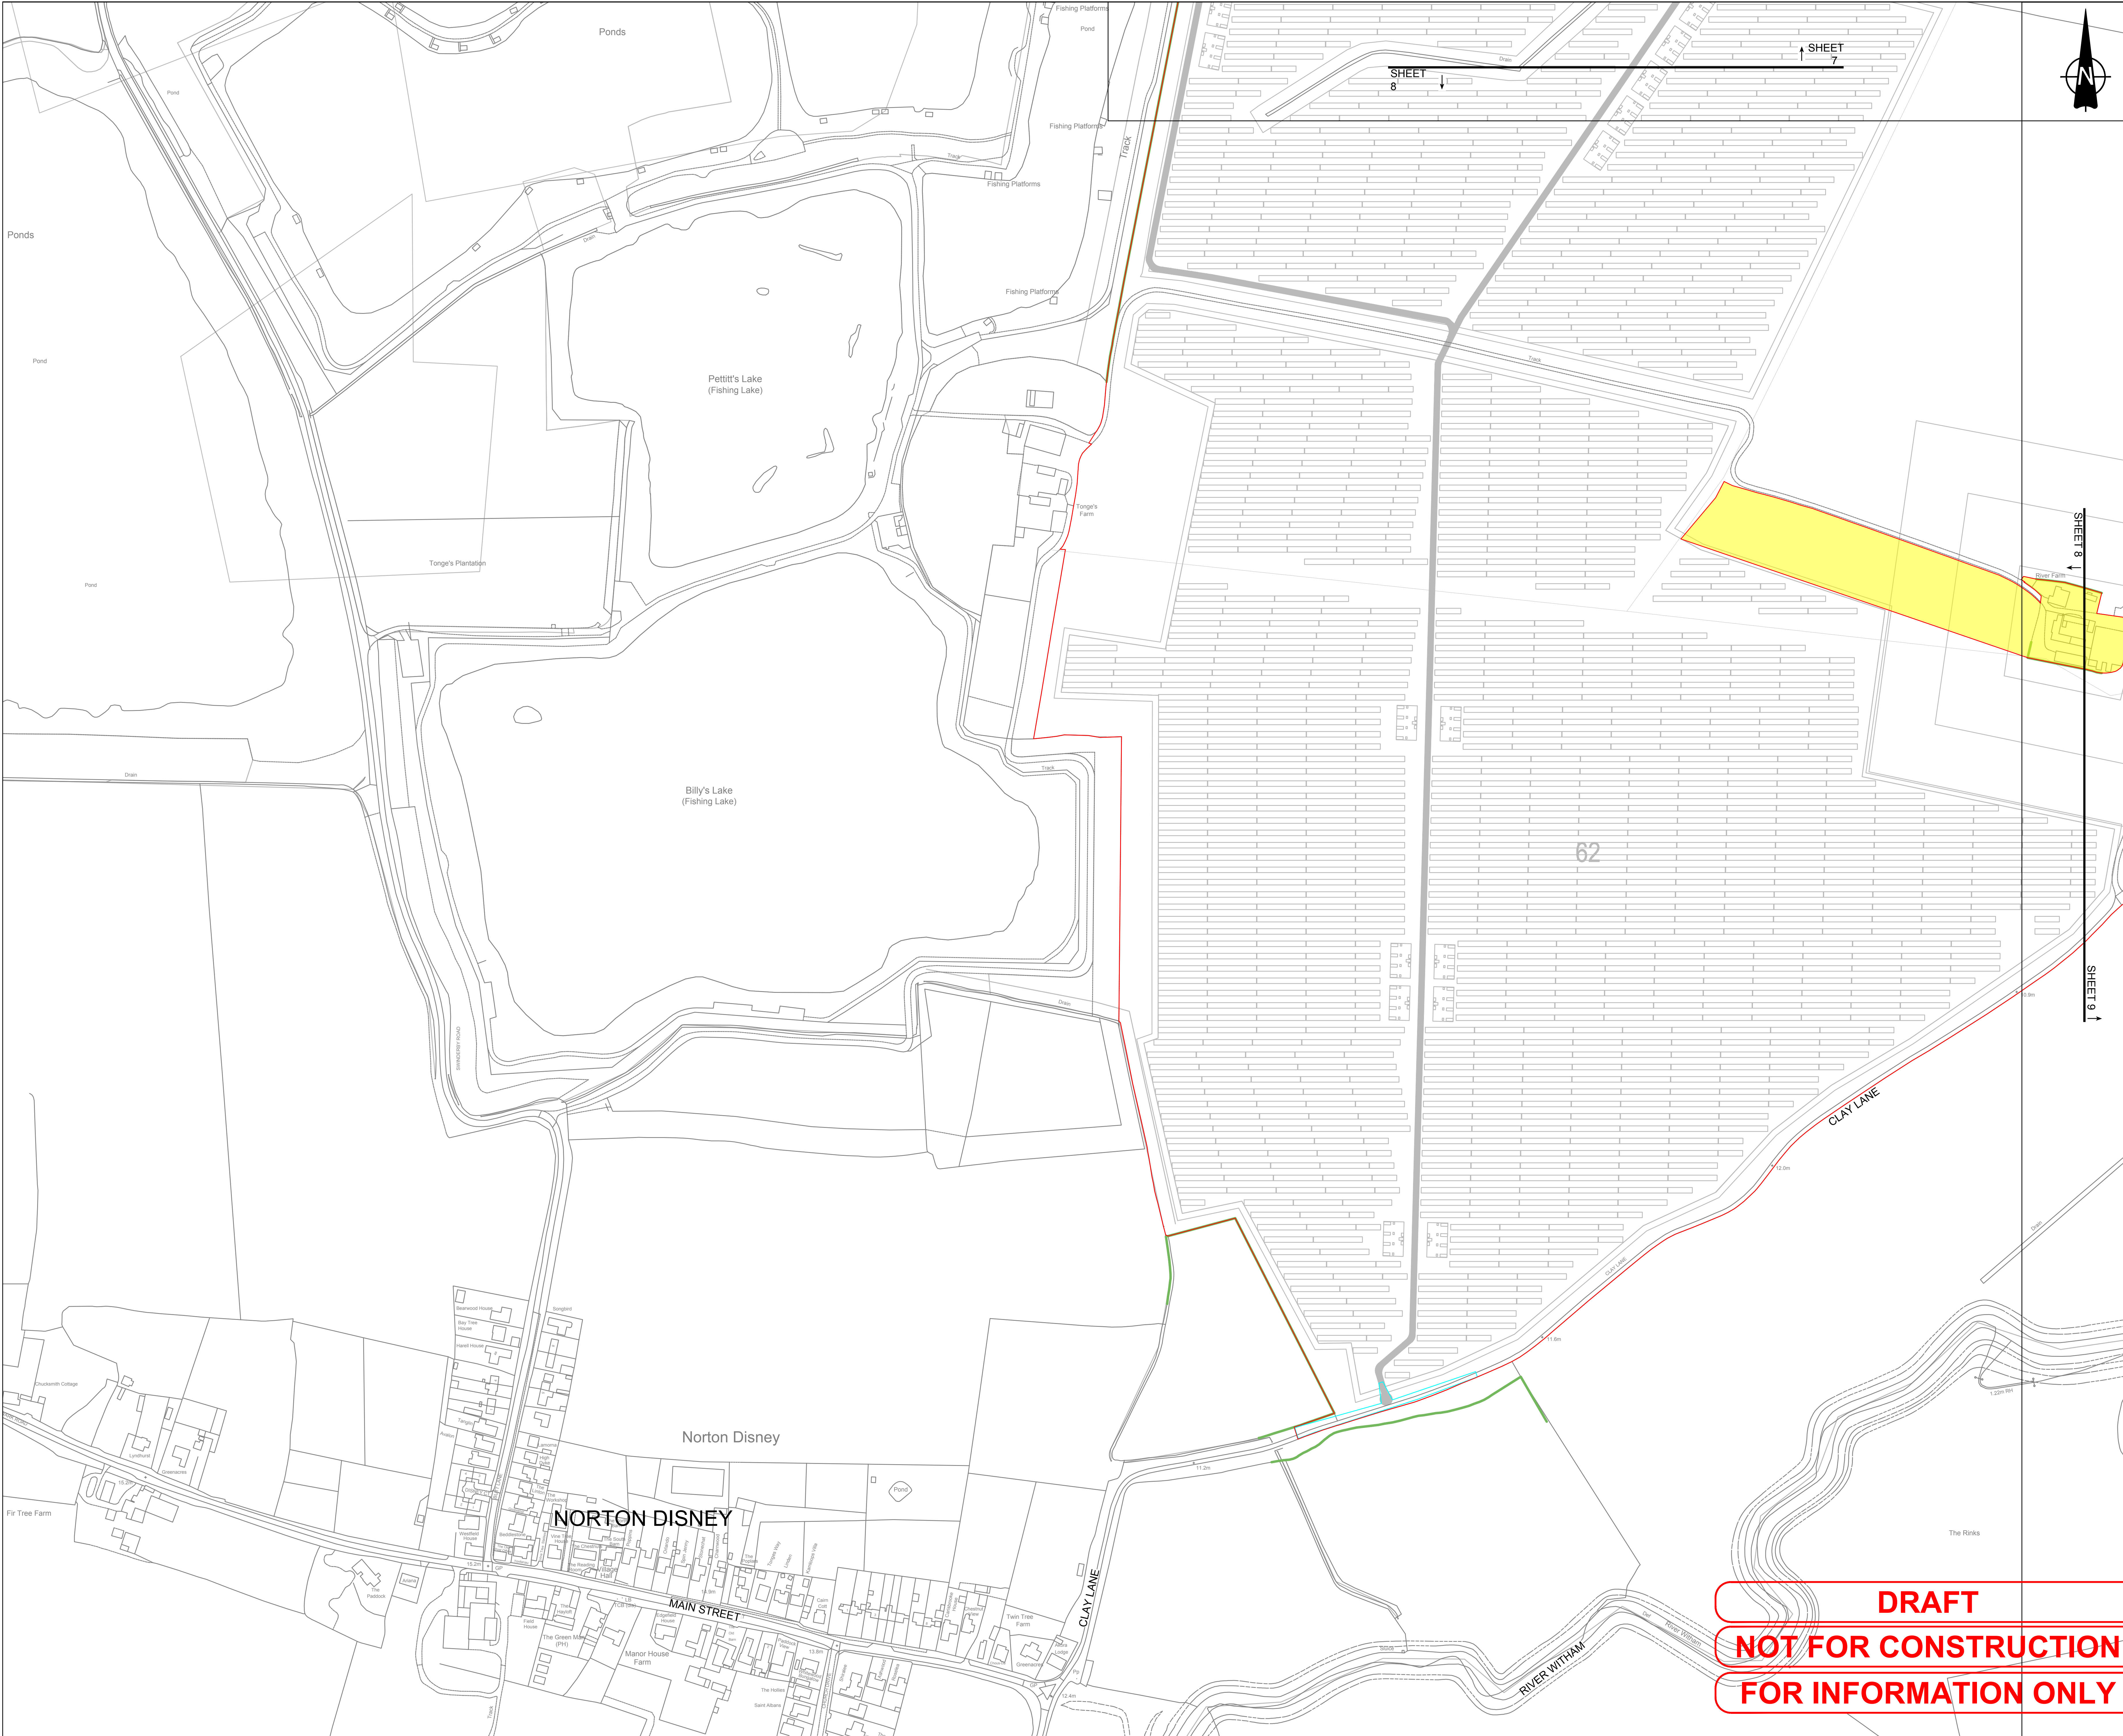

PROJECT

Fosse Green Energy

CLIENT

Fosse Green Energy Ltd


CONSULTANT

AECOM Limited

LEGEND

- DCO SITE BOUNDARY
- TREE
- VEGETATION REMOVAL AREAS
- VEGETATION MANAGEMENT AREAS
- HEDGEROWS
- WATERBODIES
- LOCAL NATURE RESERVE
- CONSERVATION AREA
- ANCIENT WOODLAND
- NATIONAL FOREST INVENTORY
- LAND NOT INCLUDED IN THE DCO SITE BOUNDARY

SHEET PLAN

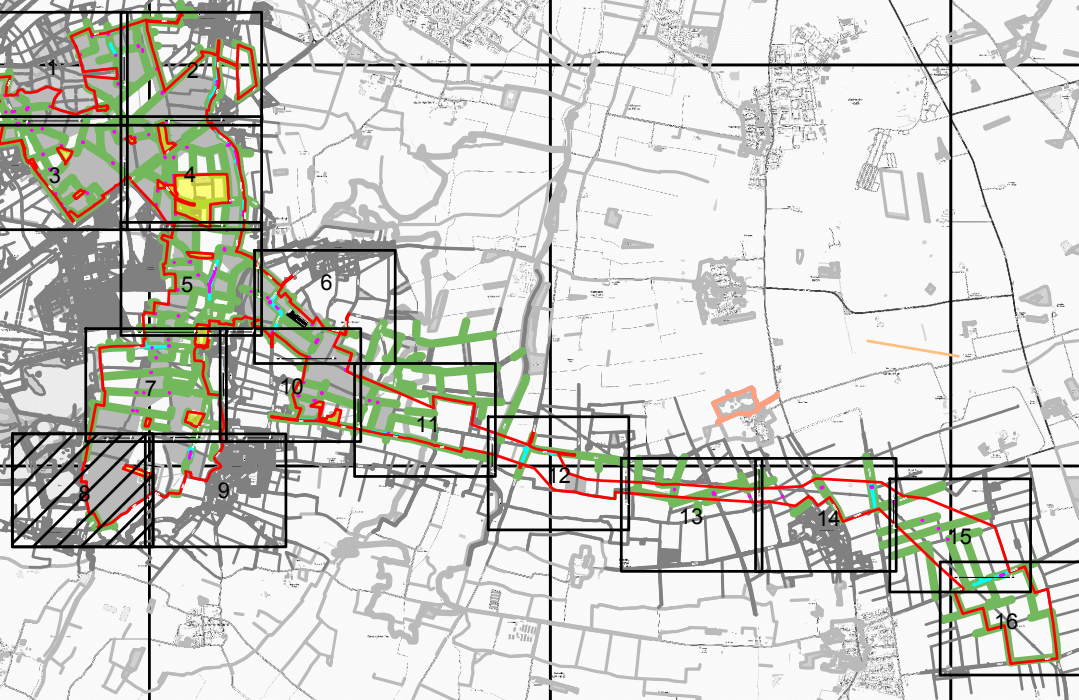

NOTES

- DRAWING IS FOR INDICATIVE PURPOSES ONLY
- WITH REFERENCE TO THE 'VEGETATION MANAGEMENT AREAS', REFER TO THE TREE PROTECTION PLAN (TPP) (SEE APPENDIX 10-H: ARBORICULTURAL IMPACT ASSESSMENT OF THE ENVIRONMENTAL STATEMENT (EN010154/APP/6.3)) WHICH SETS OUT TREES, TREE GROUPS, HEDGES AND WOODLANDS TO BE REMOVED OR REMOVED IN PART.

LEGISLATION

Regulation 5(2)(a) Infrastructure Planning (Applications: Prescribed Forms and Procedure) Regulations 2009.

ISSUE PURPOSE

DCO Submission

PROJECT NUMBER

60700987

FIGURE TITLE



Maximum Vegetation Removal Plan

FIGURE NUMBER

Figure 3-17 (Sheet 8 of 16)

DOCUMENT REFERENCE

EN010154/APP/6.2

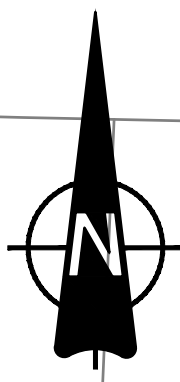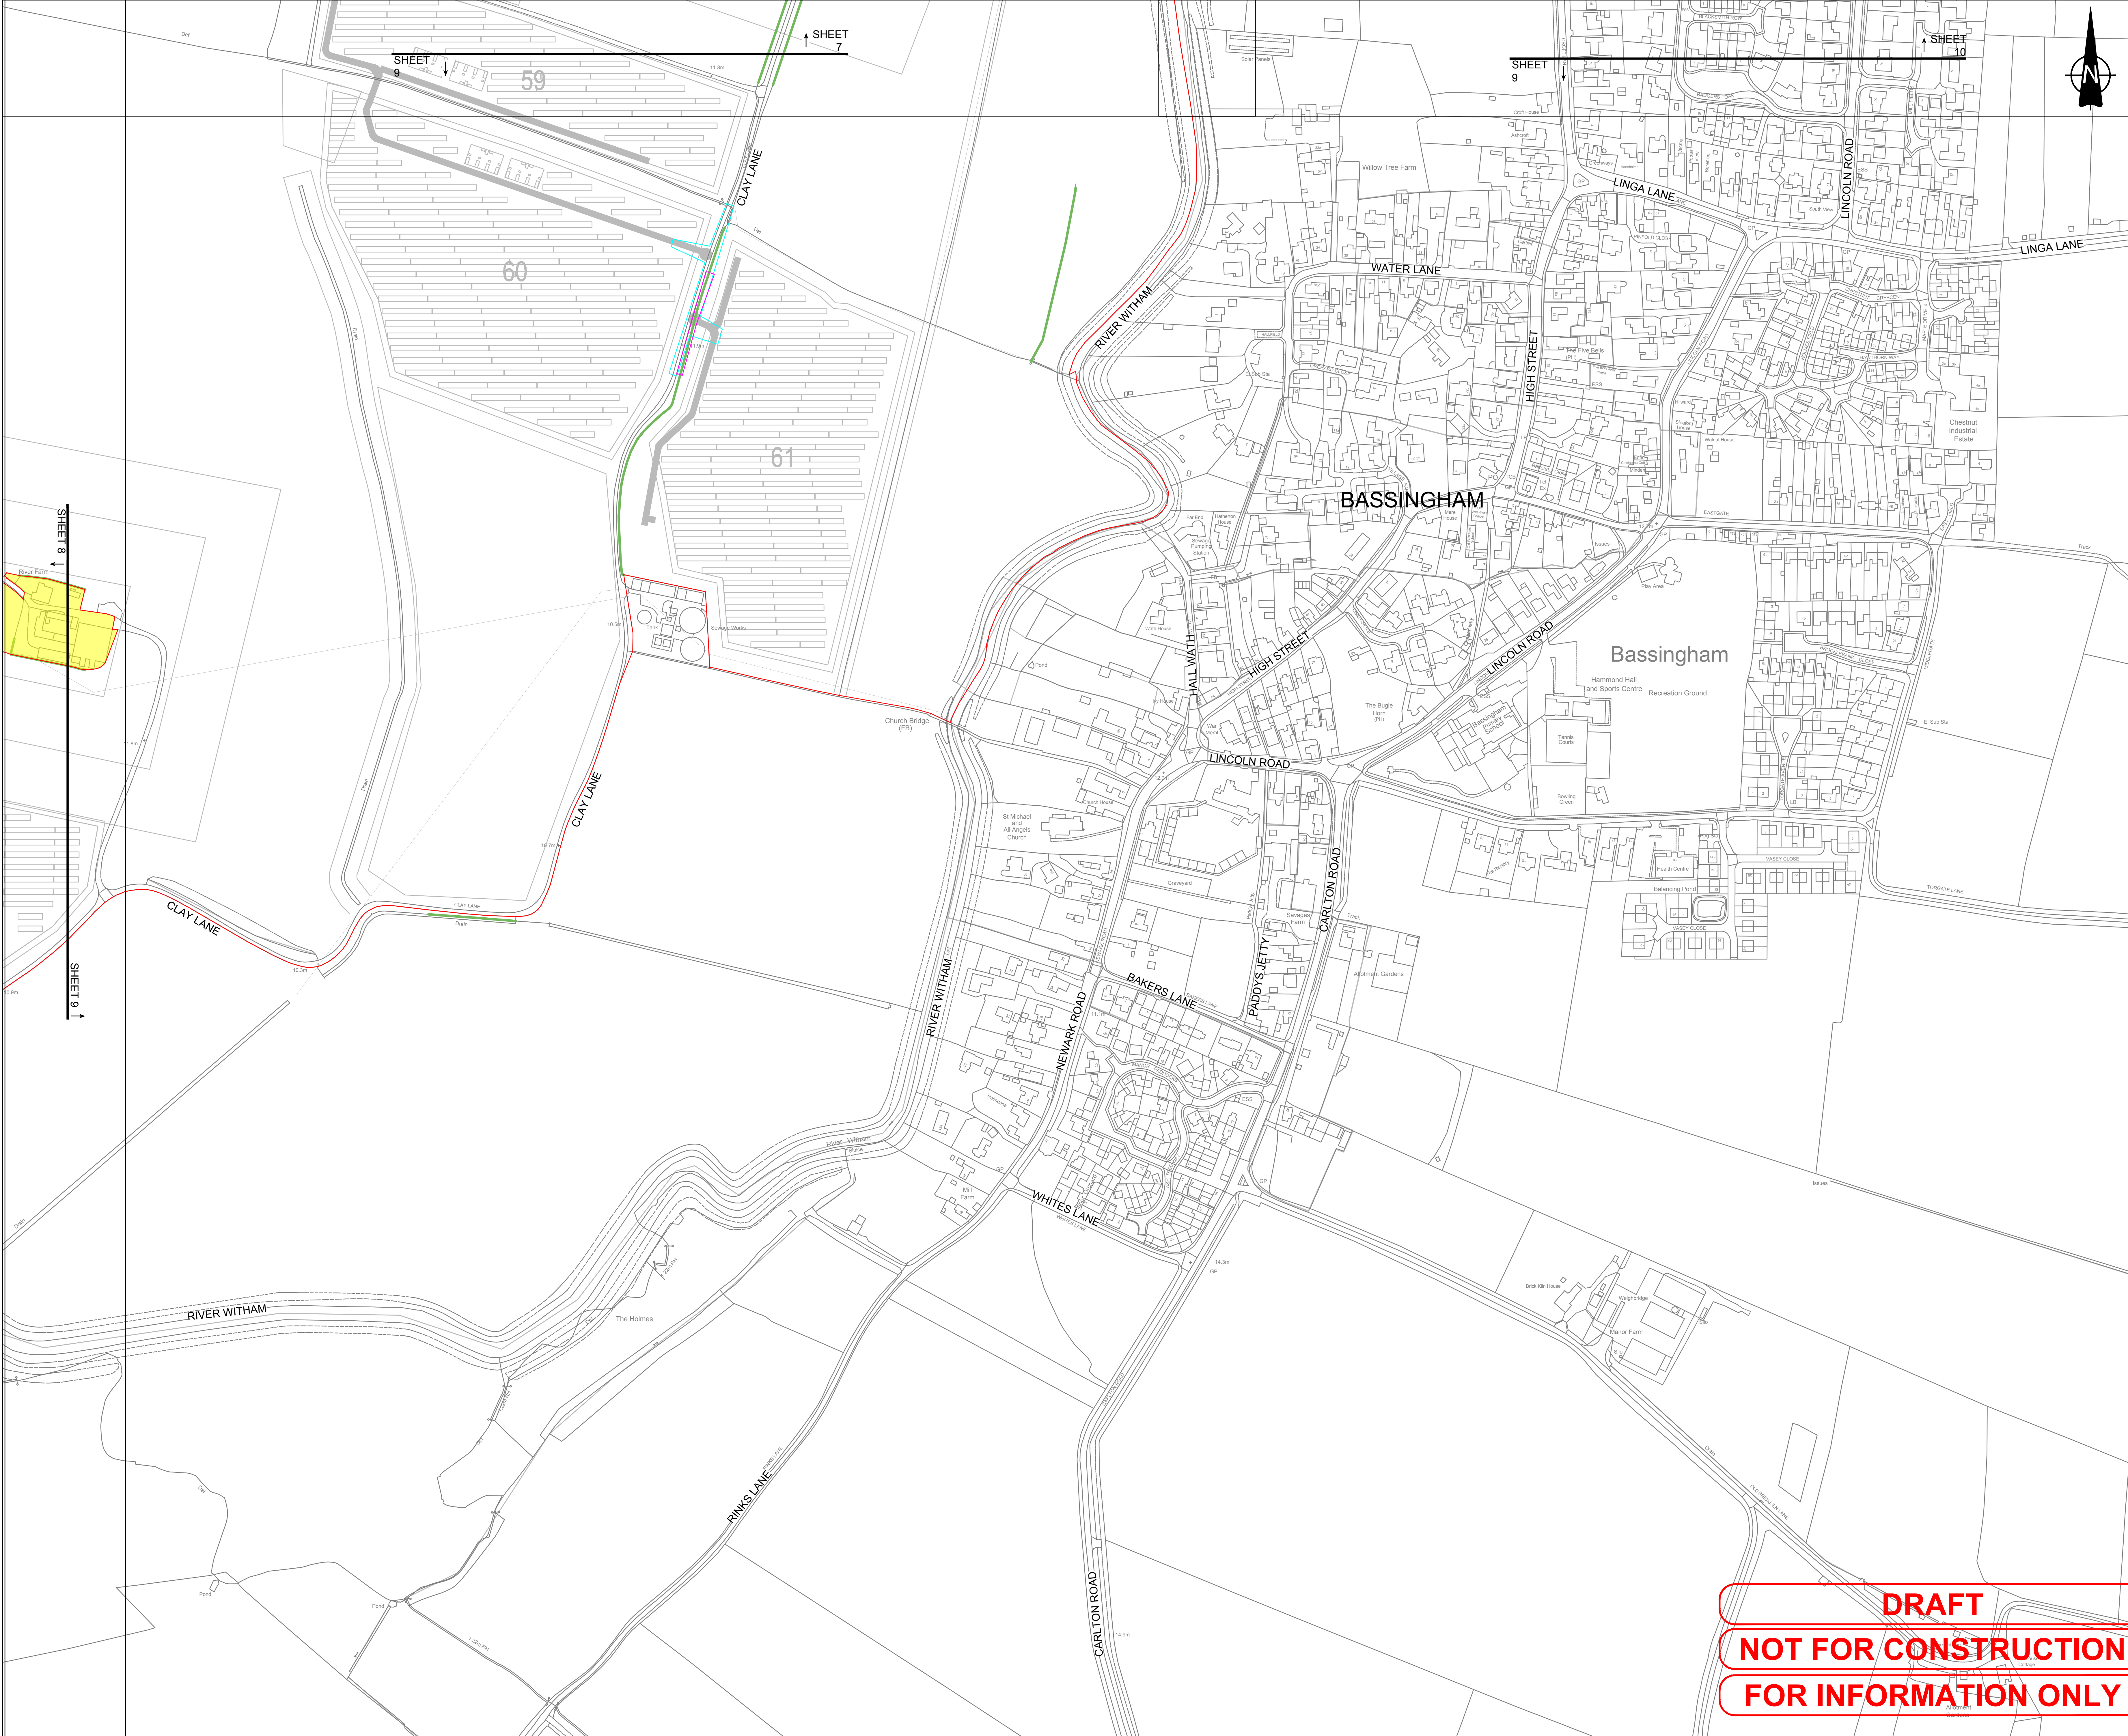

PROJECT

Fosse Green Energy

CLIENT

Fosse Green Energy Ltd


CONSULTANT

AECOM Limited

LEGEND

- DCO SITE BOUNDARY
- TREE
- VEGETATION REMOVAL AREAS
- VEGETATION MANAGEMENT AREAS
- HEDGEROWS
- WATERBODIES
- LOCAL NATURE RESERVE
- CONSERVATION AREA
- ANCIENT WOODLAND
- NATIONAL FOREST INVENTORY
- LAND NOT INCLUDED IN THE DCO SITE BOUNDARY

SHEET PLAN

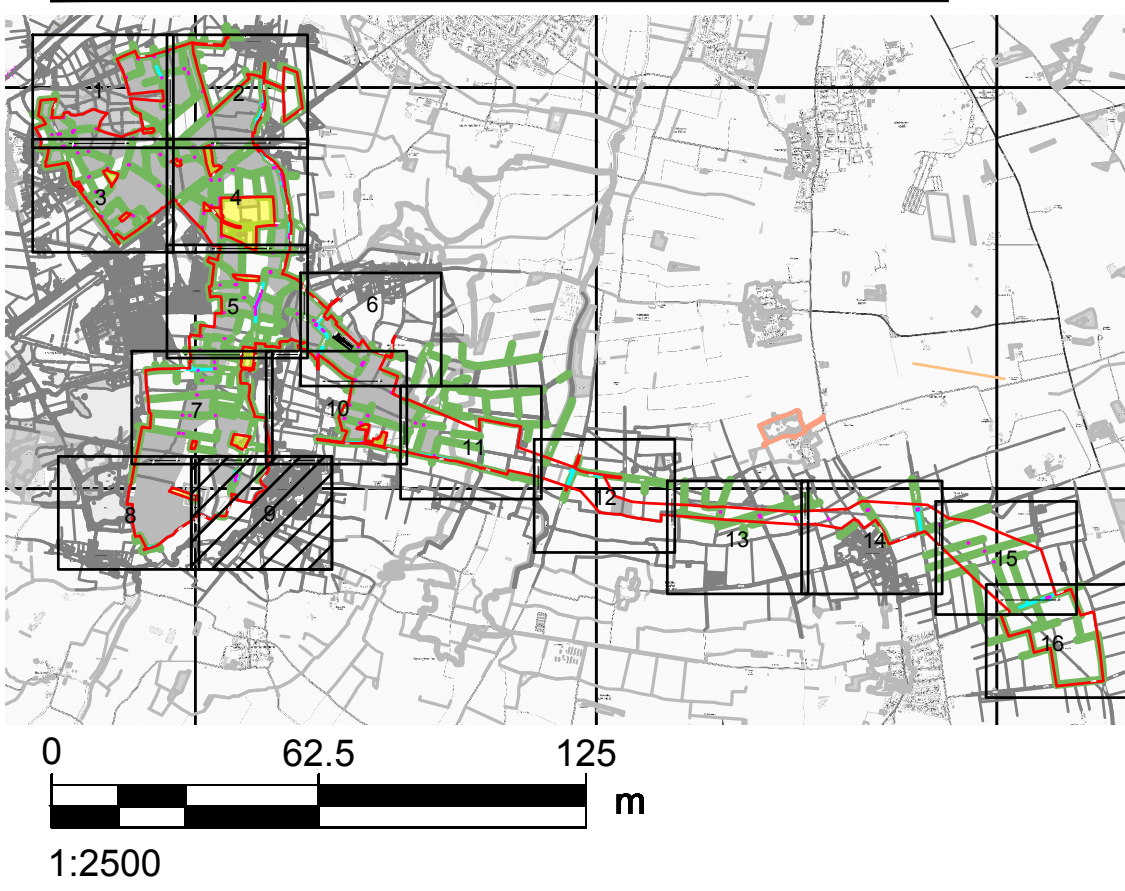

NOTES

- DRAWING IS FOR INDICATIVE PURPOSES ONLY
- WITH REFERENCE TO THE 'VEGETATION MANAGEMENT AREAS', REFER TO THE TREE PROTECTION PLAN (TPP) (SEE APPENDIX 10-H: ARBORICULTURAL IMPACT ASSESSMENT OF THE ENVIRONMENTAL STATEMENT (EN010154/APP/6.3)) WHICH SETS OUT TREES, TREE GROUPS, HEDGES AND WOODLANDS TO BE REMOVED OR REMOVED IN PART.

LEGISLATION

Regulation 5(2)(a) Infrastructure Planning (Applications: Prescribed Forms and Procedure) Regulations 2009.

ISSUE PURPOSE

DCO Submission

PROJECT NUMBER

60700987

FIGURE TITLE

Maximum Vegetation Removal Plan


FIGURE NUMBER

Figure 3-17 (Sheet 9 of 16)

DOCUMENT REFERENCE

EN010154/APP/6.2

DRAFT
NOT FOR CONSTRUCTION
FOR INFORMATION ONLY

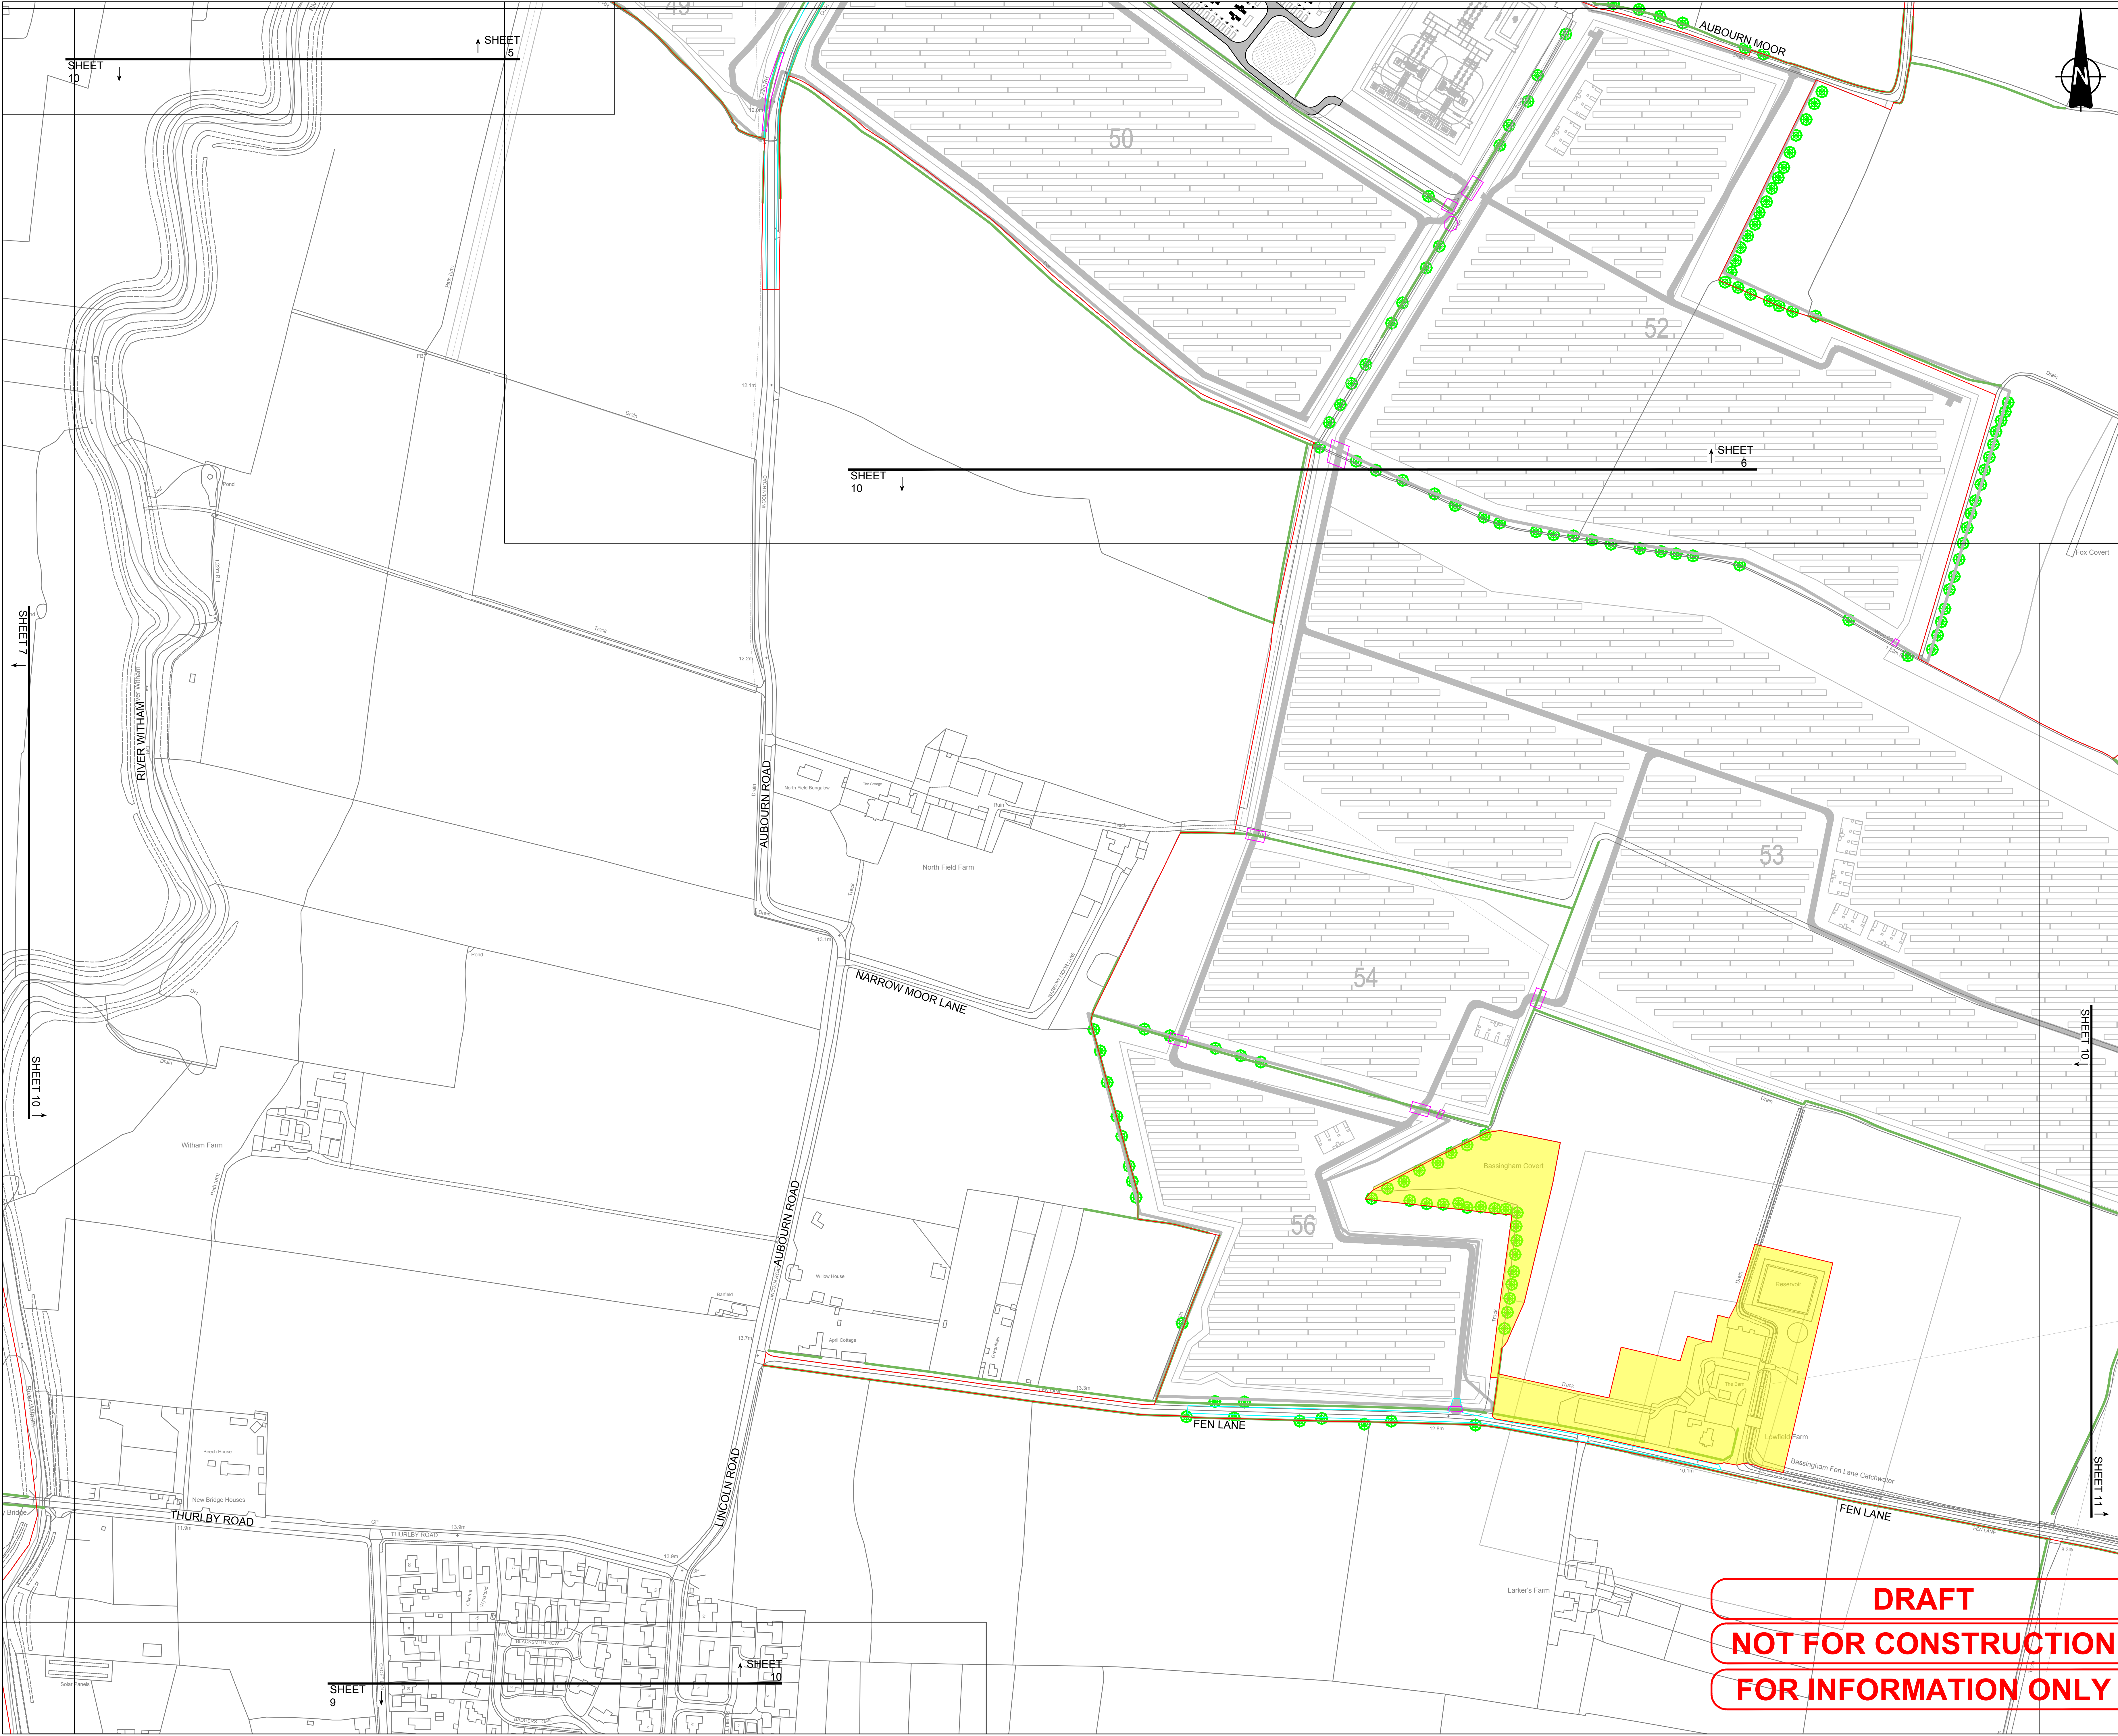

PROJECT

Fosse Green Energy

CLIENT

Fosse Green Energy Ltd


CONSULTANT

AECOM Limited

LEGEND

- DCO SITE BOUNDARY
- TREE
- VEGETATION REMOVAL AREAS
- VEGETATION MANAGEMENT AREAS
- HEDGEROWS
- WATERBODIES
- LOCAL NATURE RESERVE
- CONSERVATION AREA
- ANCIENT WOODLAND
- NATIONAL FOREST INVENTORY
- LAND NOT INCLUDED IN THE DCO SITE BOUNDARY

SHEET PLAN

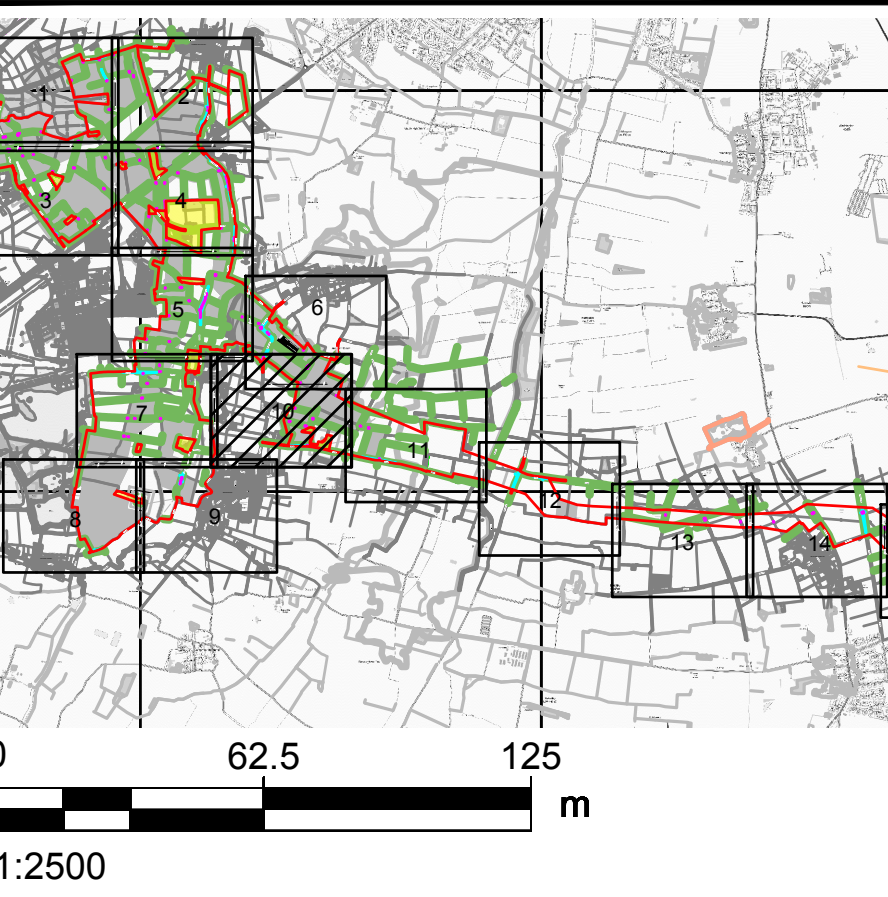

NOTES

- DRAWING IS FOR INDICATIVE PURPOSES ONLY
- WITH REFERENCE TO THE 'VEGETATION MANAGEMENT AREAS', REFER TO THE TREE PROTECTION PLAN (TPP) (SEE APPENDIX 10-H: ARBORICULTURAL IMPACT ASSESSMENT OF THE ENVIRONMENTAL STATEMENT (EN010154/APP/6.3)) WHICH SETS OUT TREES, TREE GROUPS, HEDGES AND WOODLANDS TO BE REMOVED OR REMOVED IN PART.

LEGISLATION

Regulation 5(2)(a) Infrastructure Planning (Applications: Prescribed Forms and Procedure) Regulations 2009.

ISSUE PURPOSE

DCO Submission

PROJECT NUMBER

60700987

FIGURE TITLE


Maximum Vegetation Removal Plan

FIGURE NUMBER

Figure 3-17 (Sheet 10 of 16)

DOCUMENT REFERENCE

EN010154/APP/6.2

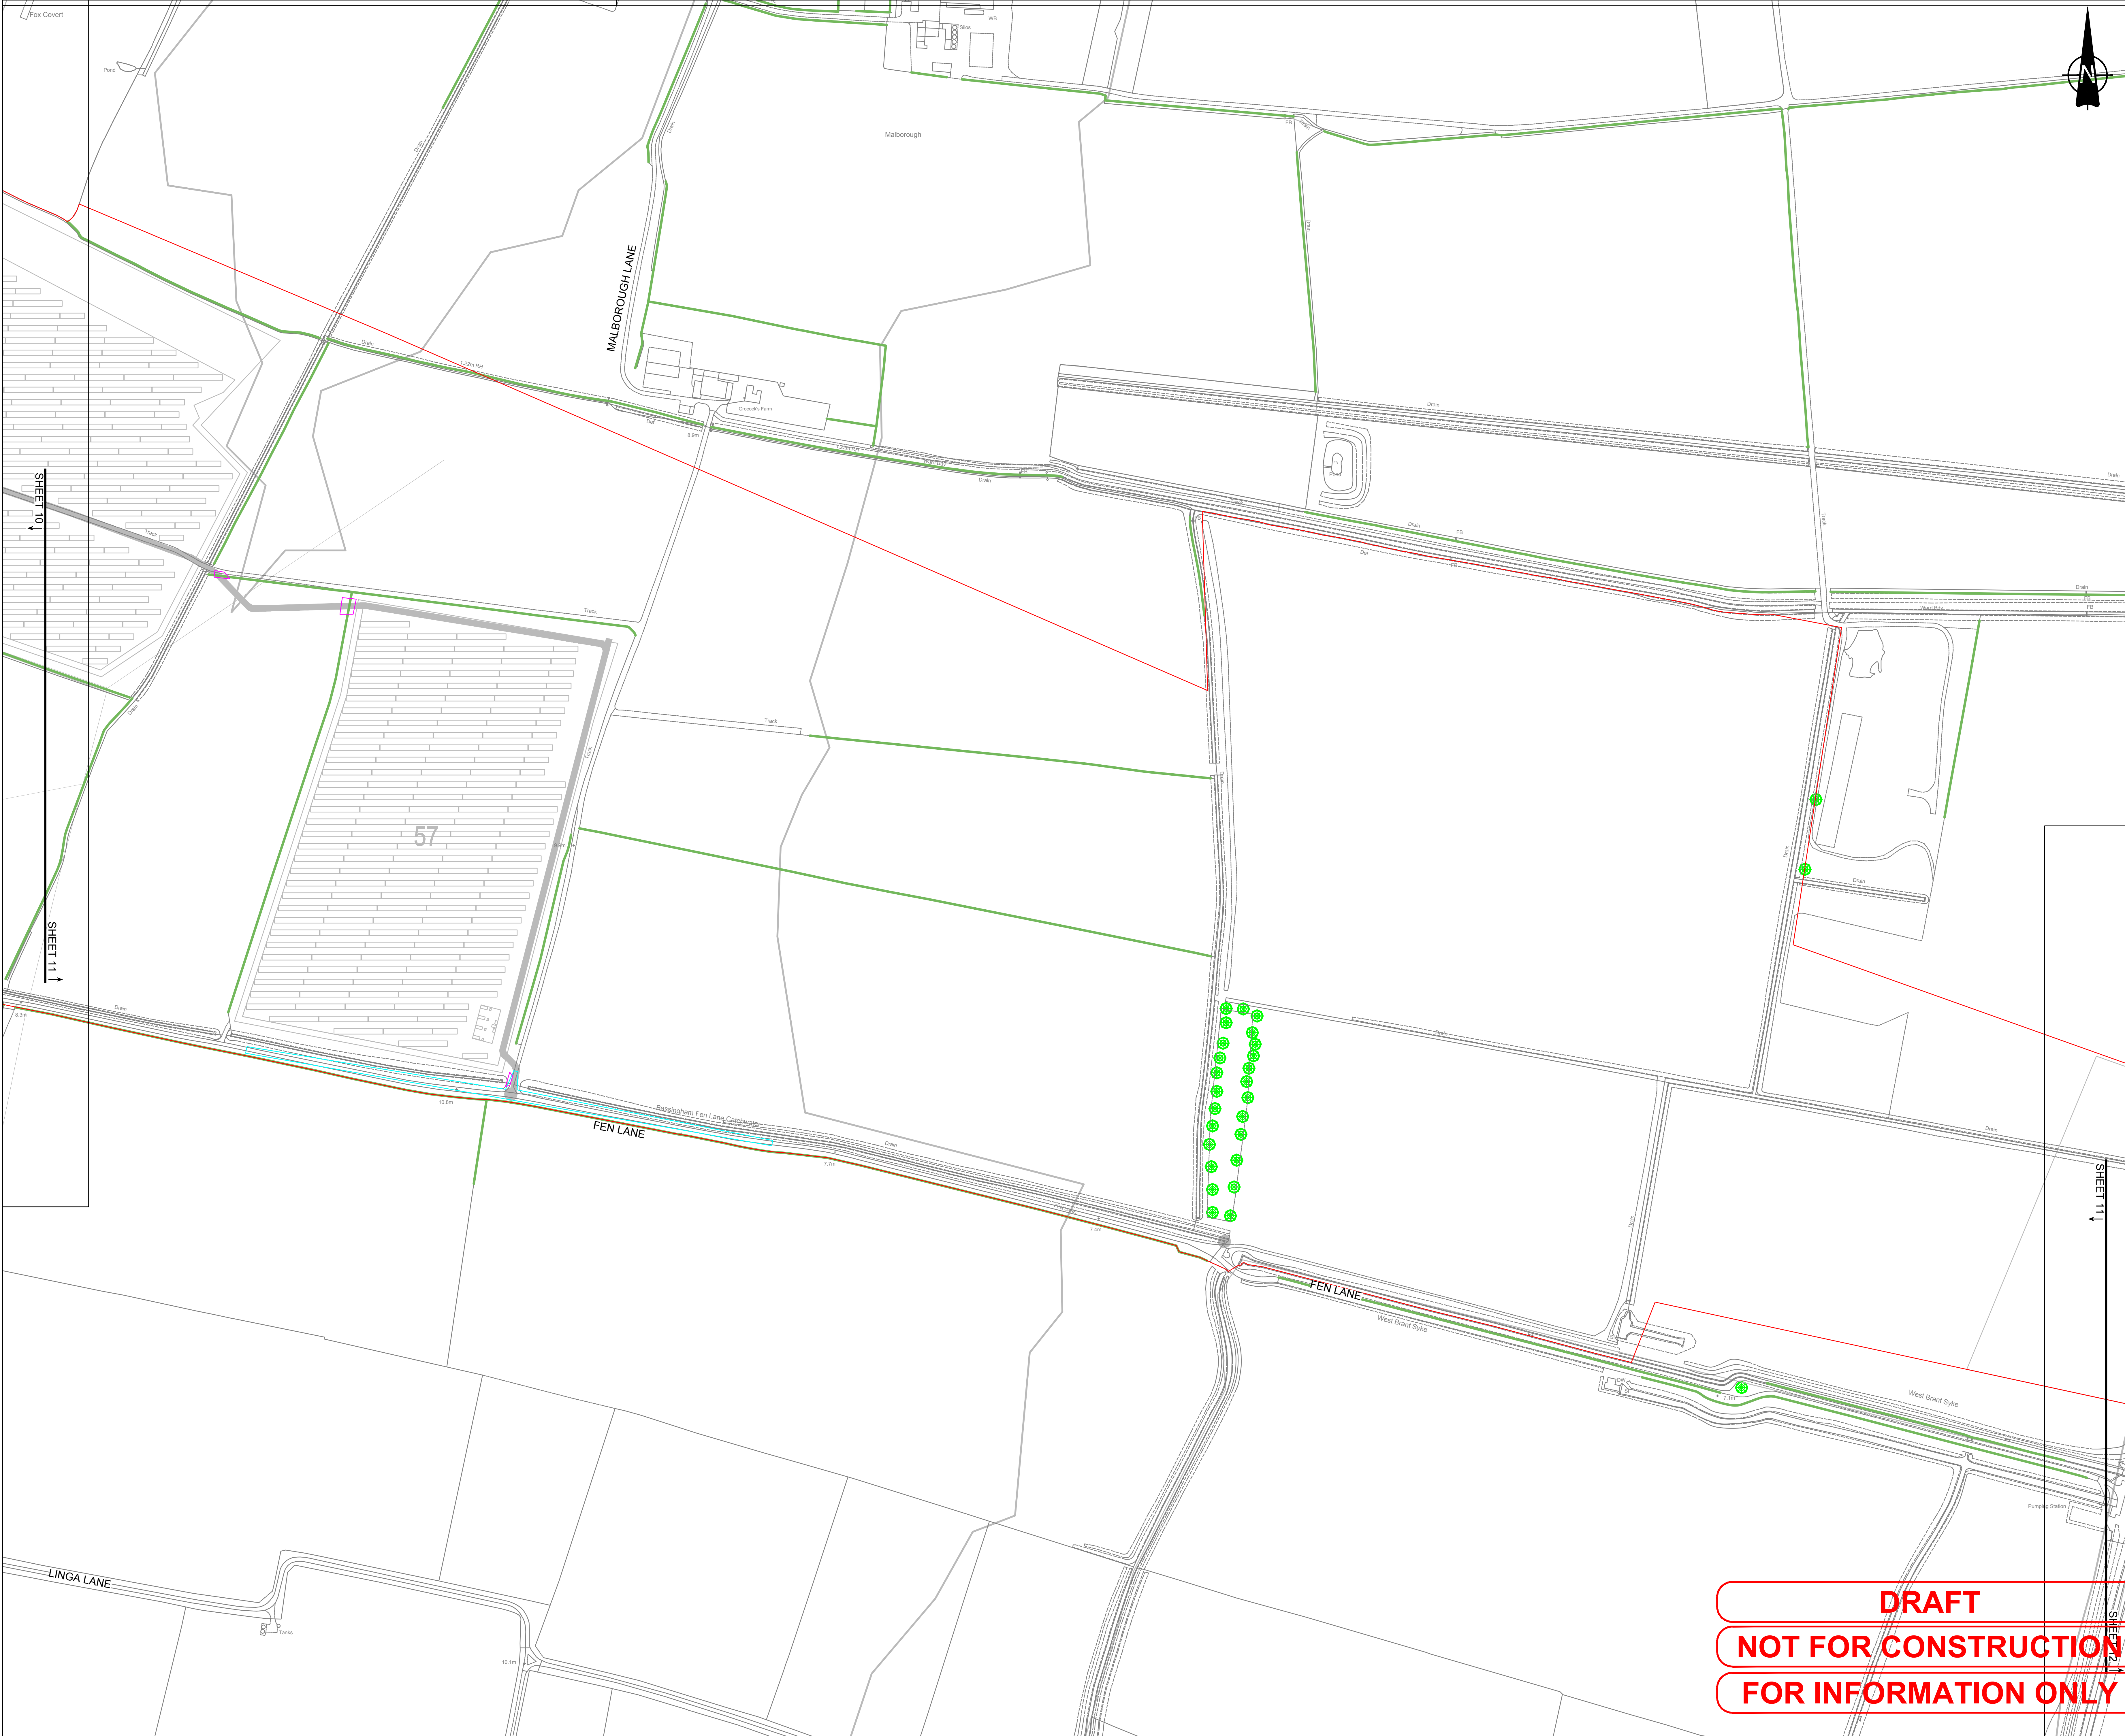

PROJECT

Fosse Green Energy

CLIENT

Fosse Green Energy Ltd


CONSULTANT

AECOM Limited

LEGEND

- DCO SITE BOUNDARY
- TREE
- VEGETATION REMOVAL AREAS
- VEGETATION MANAGEMENT AREAS
- HEDGEROWS
- WATERBODIES
- LOCAL NATURE RESERVE
- CONSERVATION AREA
- ANCIENT WOODLAND
- NATIONAL FOREST INVENTORY
- LAND NOT INCLUDED IN THE DCO SITE BOUNDARY

SHEET PLAN

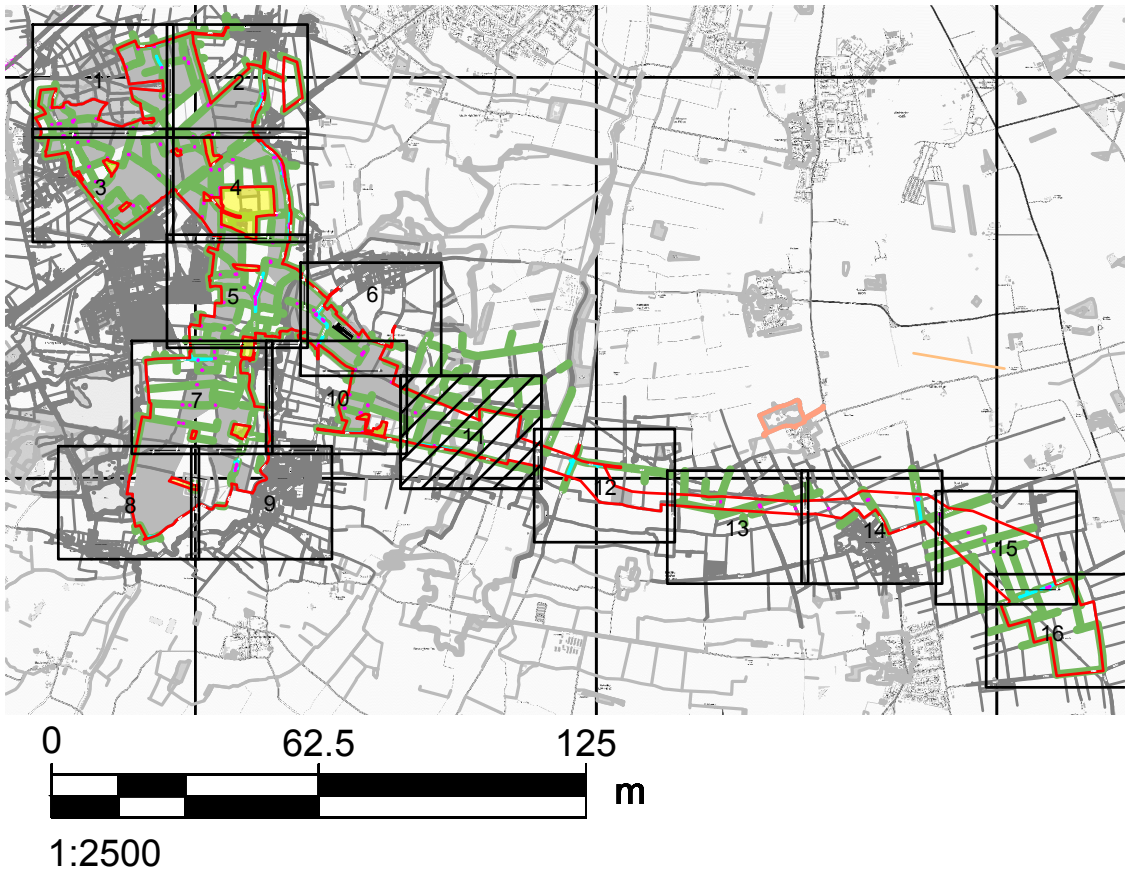

NOTES

- DRAWING IS FOR INDICATIVE PURPOSES ONLY
- WITH REFERENCE TO THE 'VEGETATION MANAGEMENT AREAS', REFER TO THE TREE PROTECTION PLAN (TPP) (SEE APPENDIX 10-H: ARBORICULTURAL IMPACT ASSESSMENT OF THE ENVIRONMENTAL STATEMENT [EN010154/APP/6.3]) WHICH SETS OUT TREES, TREE GROUPS, HEDGES AND WOODLANDS TO BE REMOVED OR REMOVED IN PART.

LEGISLATION

Regulation 5(2)(a) Infrastructure Planning (Applications: Prescribed Forms and Procedure) Regulations 2009.

ISSUE PURPOSE

DCO Submission

PROJECT NUMBER

60700987

FIGURE TITLE

Maximum Vegetation Removal Plan



FIGURE NUMBER

Figure 3-17 (Sheet 11 of 16)

DOCUMENT REFERENCE

EN010154/APP/6.2

Project No : 60700987 Drawn: TG Checked: ES Approved: ES Date: 2025 02 28
Last saved by: GREENT(2025-08-29) Last Plotted: 2025-08-29
Filename: \\NA-AECOM\NET\COM\LF3\MEANED\BURGH-UK\ED4\DCS\PROJECTS\IEGE\60700987_FOSSE_GREEN_ENERGY_CAD\900_CAD_GIS\910_CAD20-SHEETS\LAYOUT\OTHER DRAWINGS\FGE-VEGETATION REMOVAL PLAN.DWG

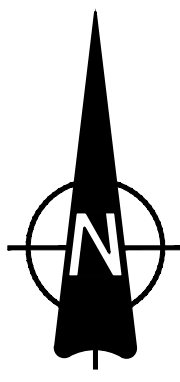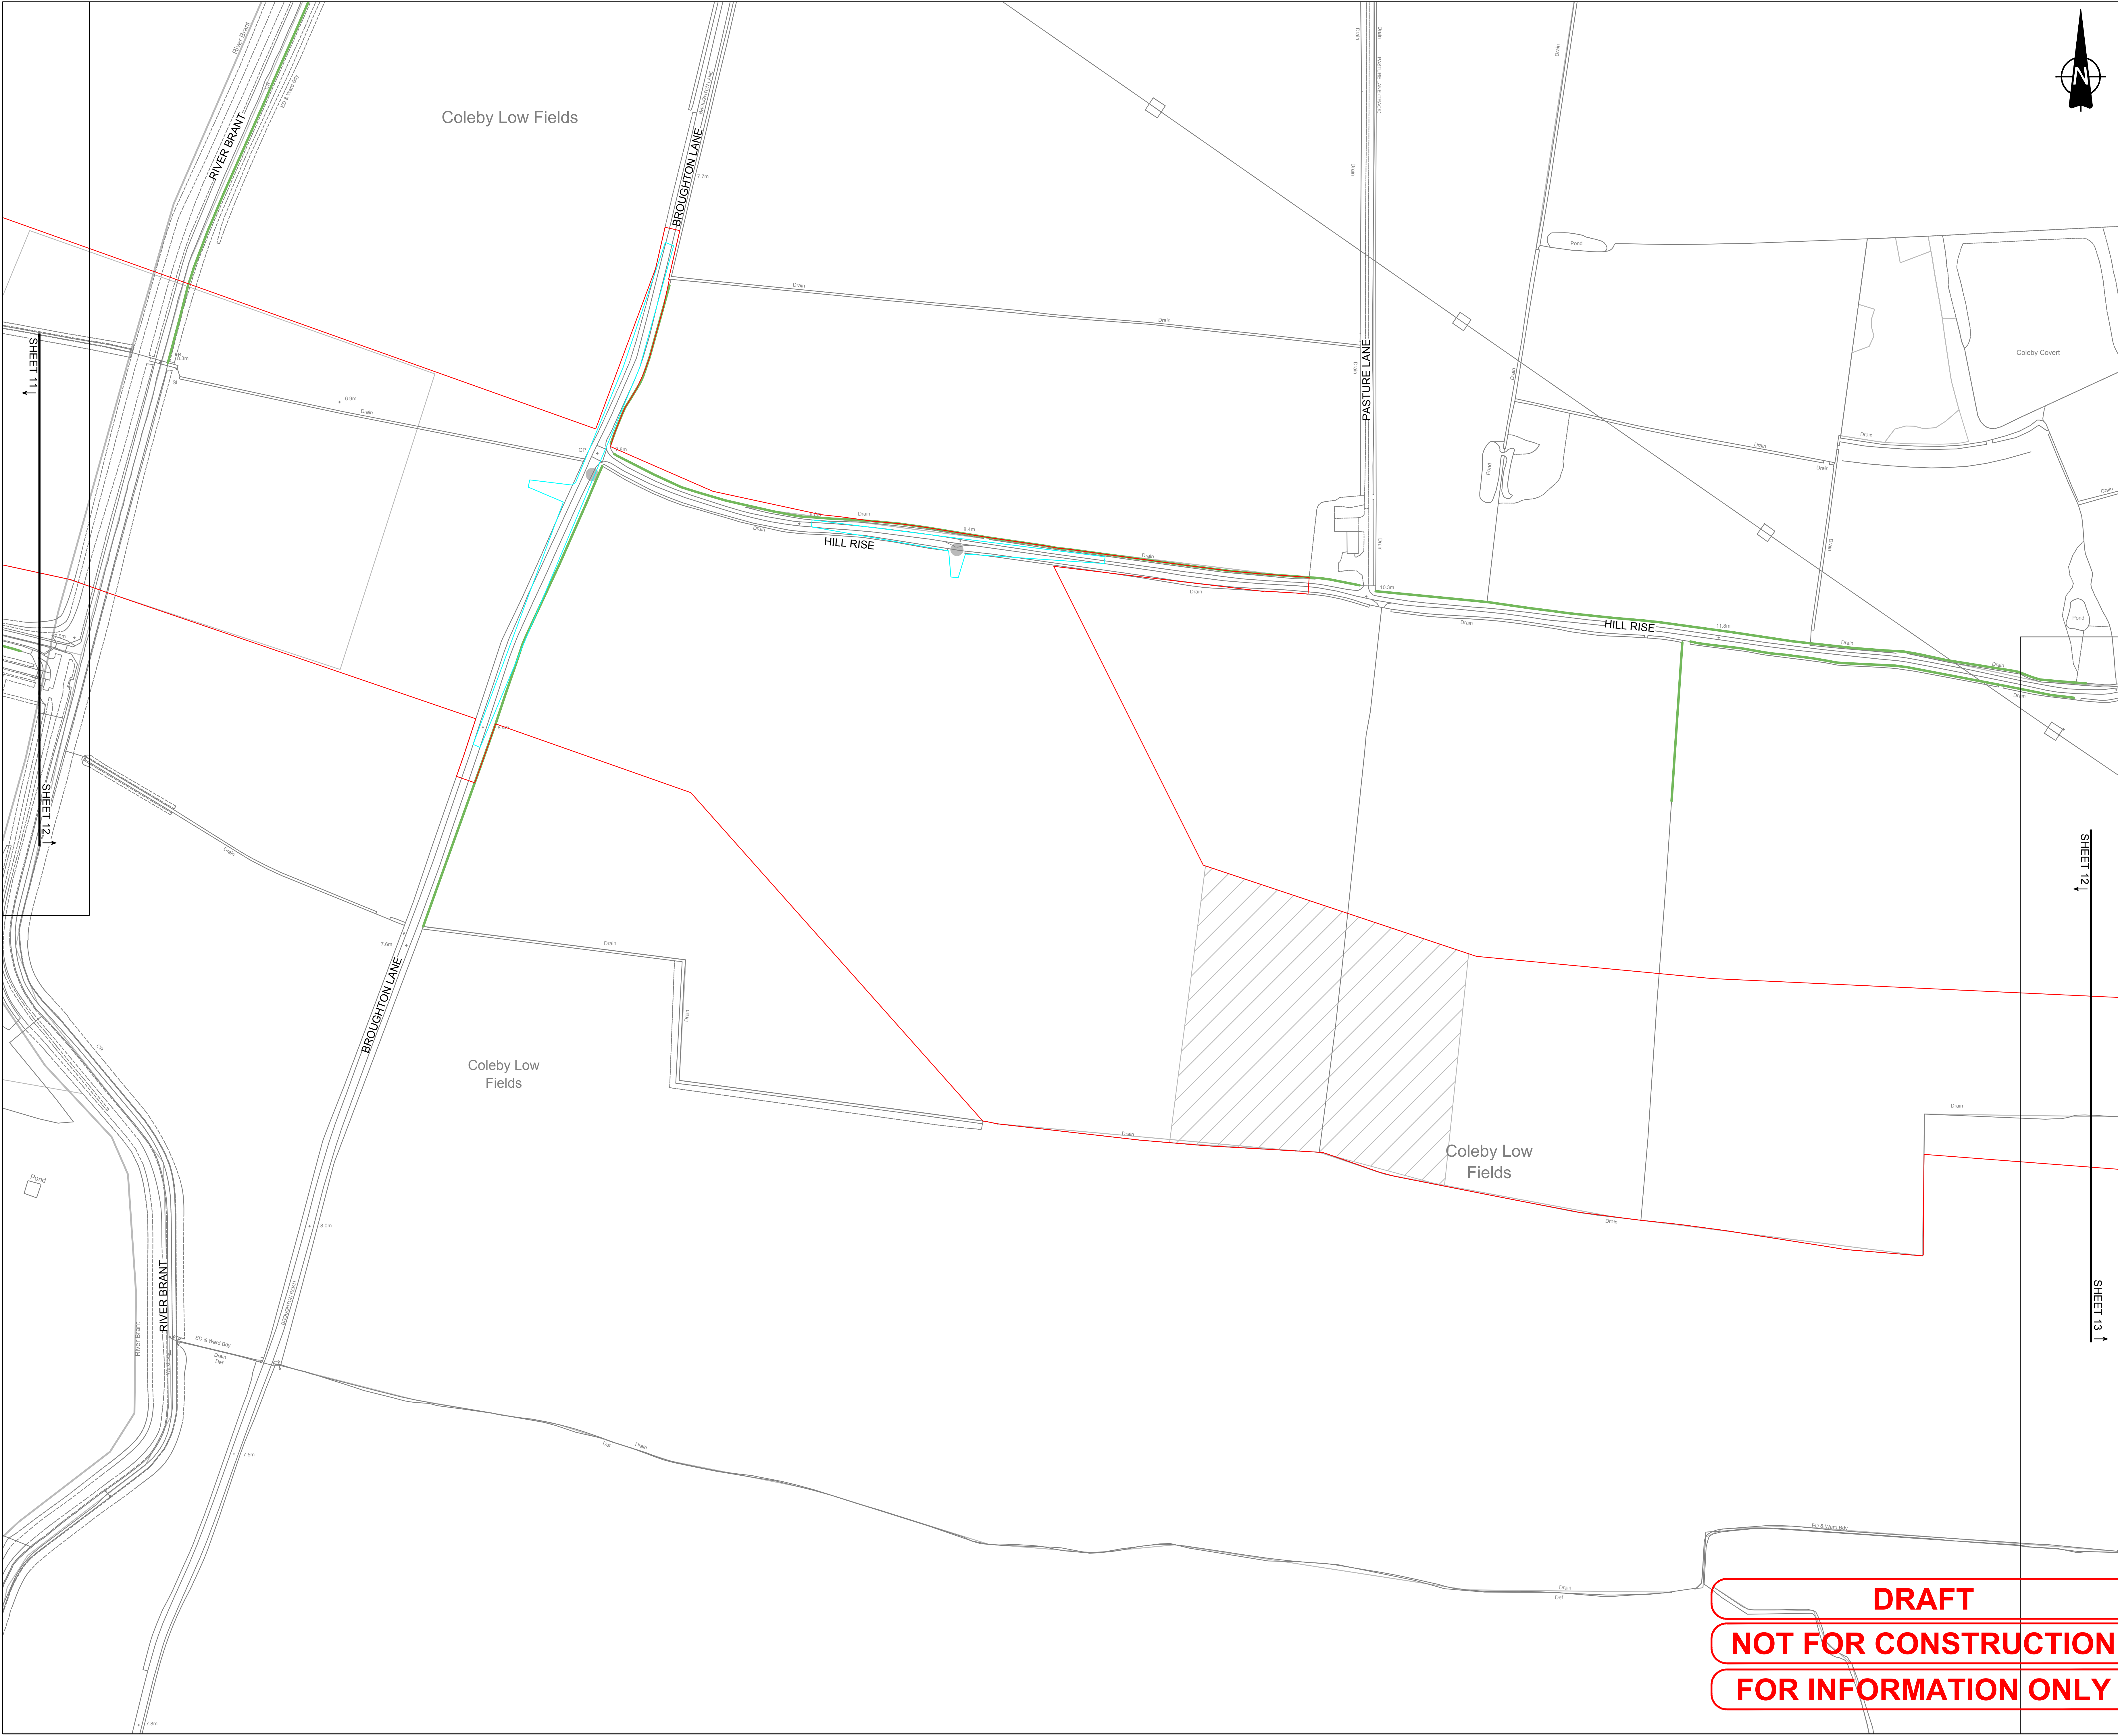

PROJECT

Fosse Green Energy

CLIENT

Fosse Green Energy Ltd



CONSULTANT

AECOM Limited

LEGEND

- DCO SITE BOUNDARY
- TREE
- VEGETATION REMOVAL AREAS
- VEGETATION MANAGEMENT AREAS
- HEDGEROWS
- WATERBODIES
- LOCAL NATURE RESERVE
- CONSERVATION AREA
- ANCIENT WOODLAND
- NATIONAL FOREST INVENTORY
- LAND NOT INCLUDED IN THE DCO SITE BOUNDARY

SHEET PLAN

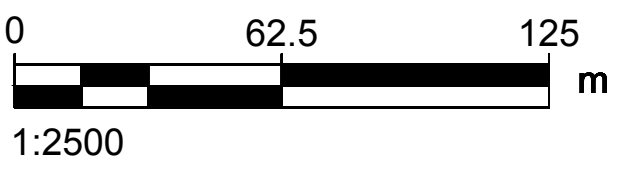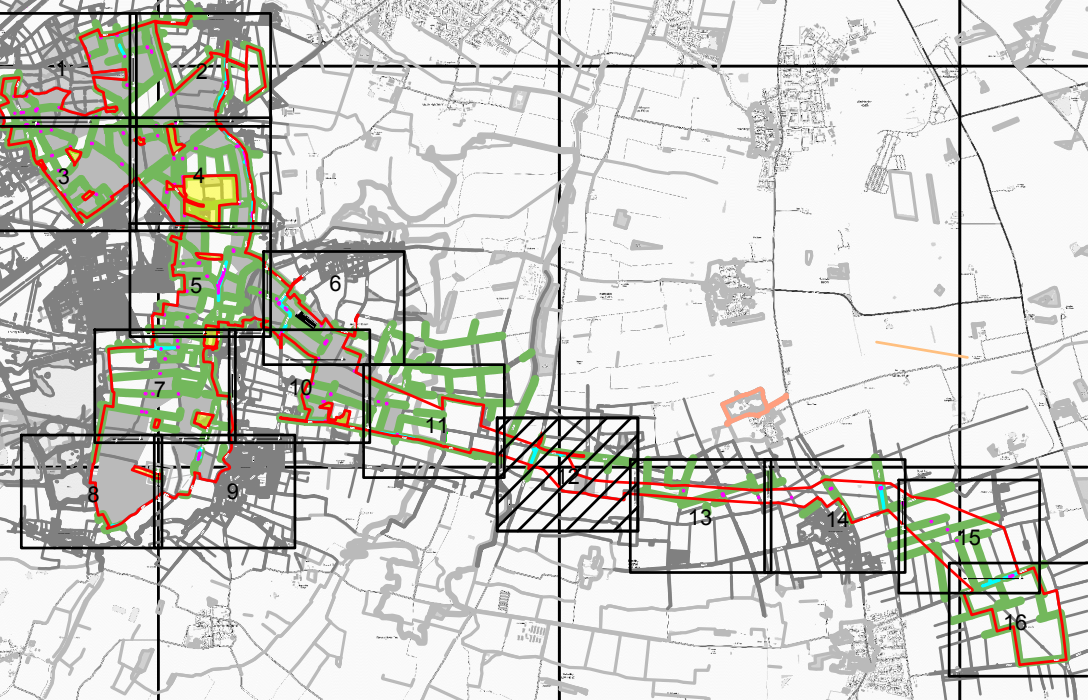

NOTES

- DRAWING IS FOR INDICATIVE PURPOSES ONLY
- WITH REFERENCE TO THE 'VEGETATION MANAGEMENT AREAS', REFER TO THE TREE PROTECTION PLAN (TPP) (SEE APPENDIX 10-H: ARBORICULTURAL IMPACT ASSESSMENT OF THE ENVIRONMENTAL STATEMENT (EN010154/APP/6.3)) WHICH SETS OUT TREES, TREE GROUPS, HEDGES AND WOODLANDS TO BE REMOVED OR REMOVED IN PART.

LEGISLATION

Regulation 5(2)(a) Infrastructure Planning (Applications: Prescribed Forms and Procedure) Regulations 2009.

ISSUE PURPOSE

DCO Submission

PROJECT NUMBER

60700987

FIGURE TITLE



Maximum Vegetation Removal Plan

FIGURE NUMBER REV.

Figure 3-17 (Sheet 12 of 16) 02

DOCUMENT REFERENCE

EN010154/APP/6.2

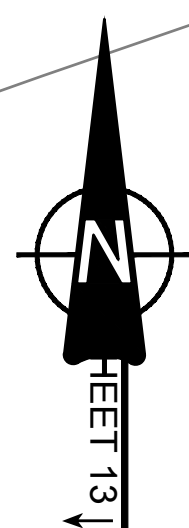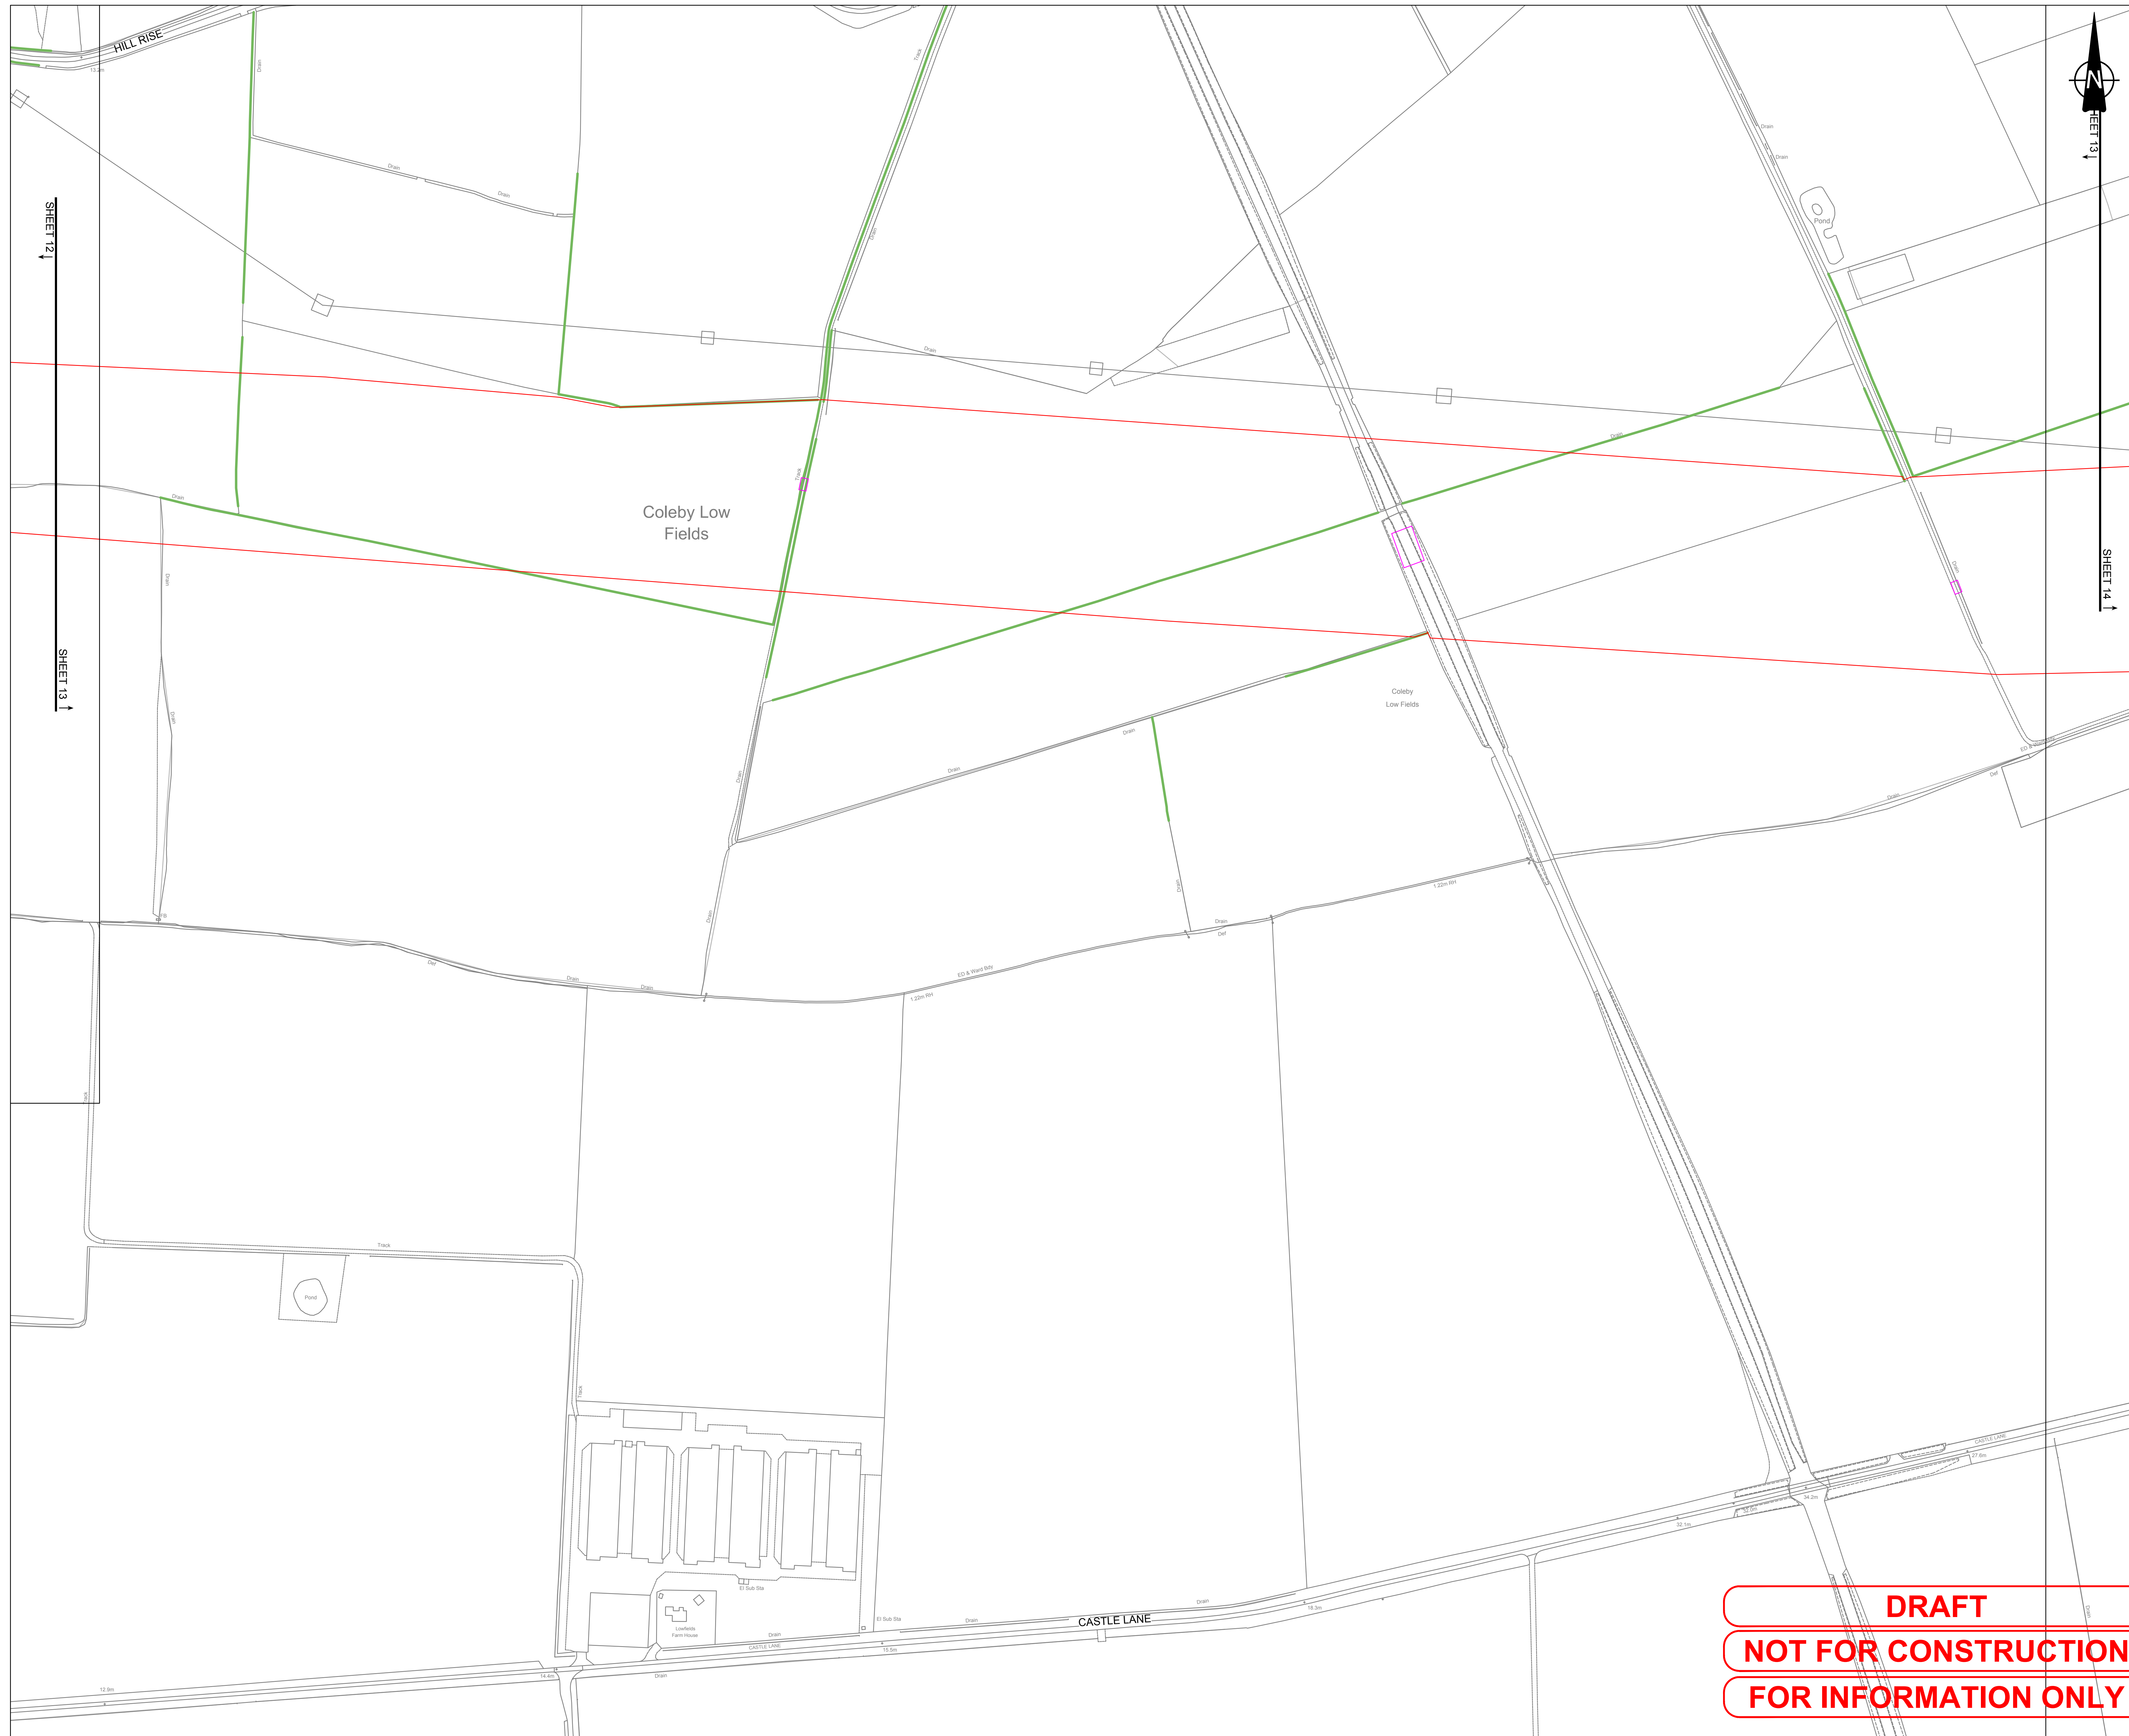

This drawing has been prepared for the use of AECOM's client. It may not be used, modified, reproduced or relied upon by third parties, except as agreed by AECOM or as required by law. AECOM accepts no responsibility and denies any liability whatsoever, to any party that uses or relies on this drawing without AECOM's express written consent. Do not scale this document. All measurements must be obtained from the stated dimensions.



PROJECT

Fosse Green Energy

CLIENT

Fosse Green Energy Ltd

CONSULTANT

AECOM Limited

LEGEND

-  **DCO SITE BOUNDARY**
 **TREE**
 **VEGETATION REMOVAL AREAS**
 **VEGETATION MANAGEMENT AREAS**
 **HEDGEROWS**
 **WATERBODIES**
 **LOCAL NATURE RESERVE**
 **CONSERVATION AREA**
 **ANCIENT WOODLAND**
 **NATIONAL FOREST INVENTORY**
 **LAND NOT INCLUDED IN THE DCO SITE BOUNDARY**

SHEET PLAN



NOTES

1. DRAWING IS FOR INDICATIVE PURPOSES ONLY
2. WITH REFERENCE TO THE "VEGETATION MANAGEMENT AREAS", REFER TO THE TREE PROTECTION PLAN (TPP) (SEE APPENDIX 10-H: ARBORICULTURAL IMPACT ASSESSMENT OF THE ENVIRONMENTAL STATEMENT [EN010154/APP/6.3]) WHICH SETS OUT TREES, TREE GROUPS, HEDGES AND WOODLANDS TO BE REMOVED OR REMOVED IN PART.

LEGISLATION

Regulation 5(2)(a) Infrastructure Planning
(Applications: Prescribed Forms and
Procedure) Regulations 2009.

ISSUE PURPOSE

DCO Submission

PROJECT NUMBER

60700987

FIGURE TITLE

Maximum Vegetation Removal Plan

FIGURE NUMBER



Figure 3-17 (Sheet 13 of 16)

DOCUMENT REFERENCE

EN010154/APP/6.2

Contains OS data © Crown copyright 2025 Ordnance Survey AC0000808122

DRAFT
NOT FOR CONSTRUCTION
FOR INFORMATION ONLY

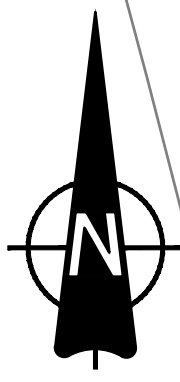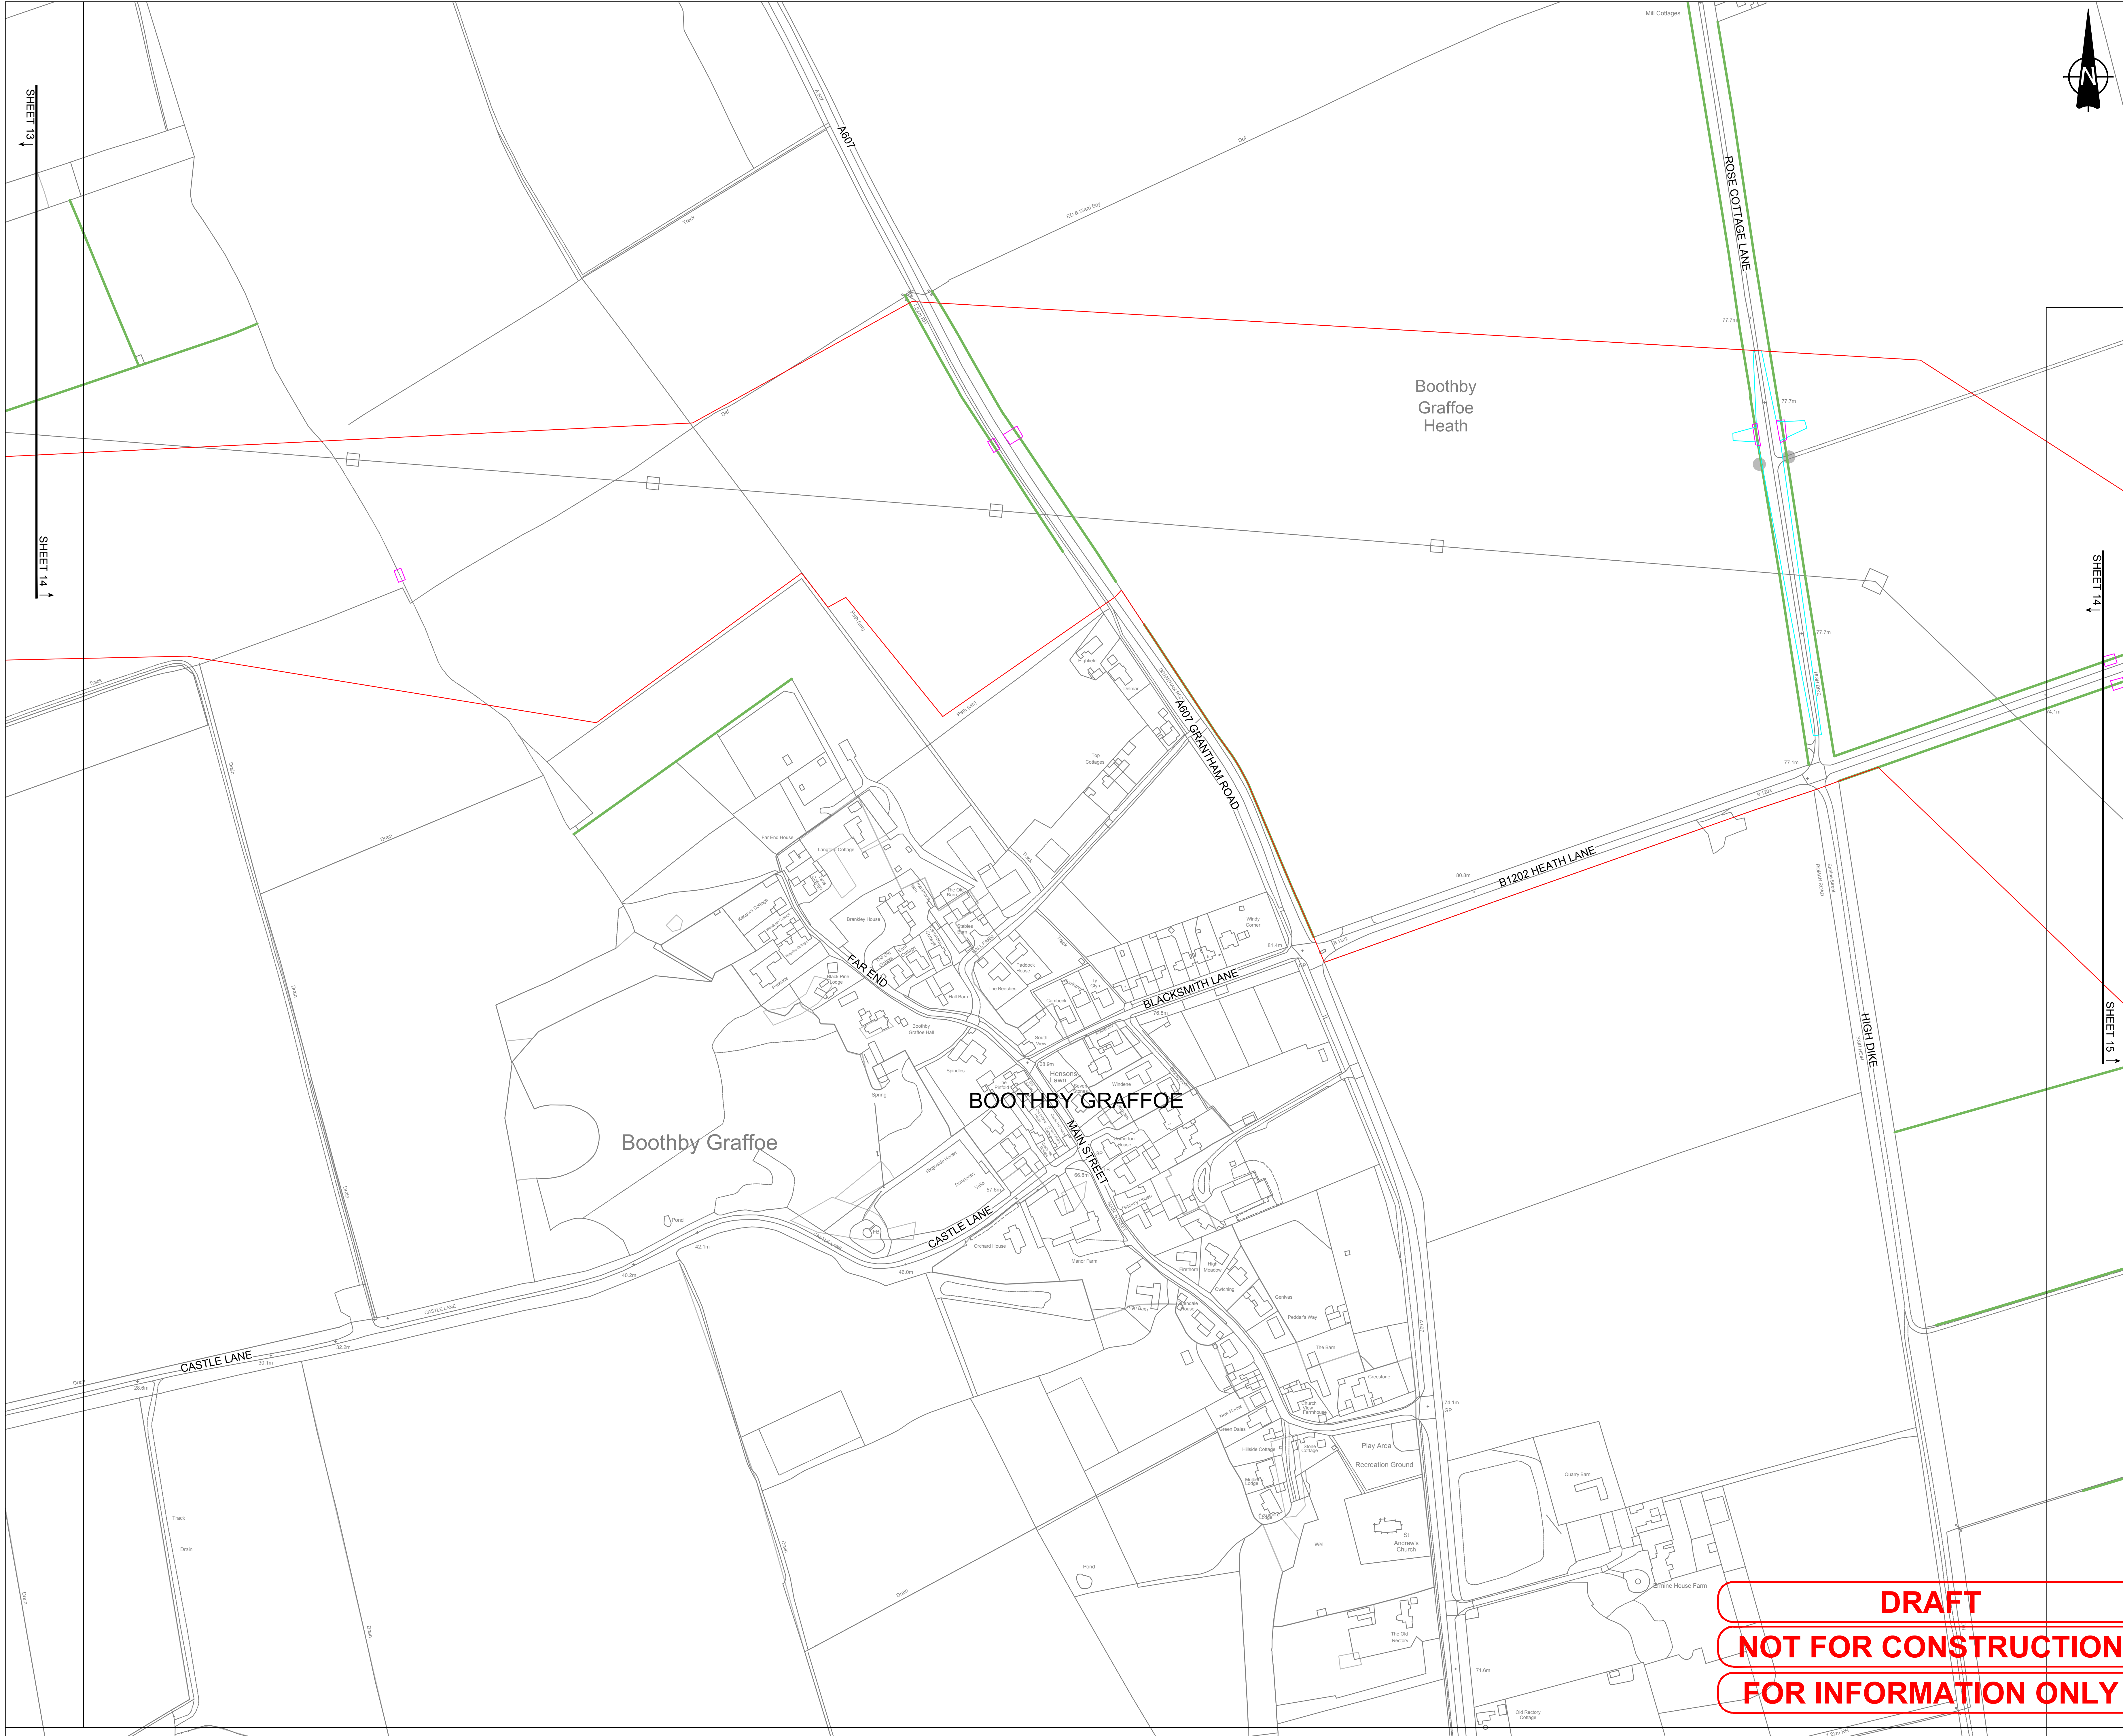

PROJECT

Fosse Green Energy

CLIENT

Fosse Green Energy Ltd


CONSULTANT

AECOM Limited

LEGEND

- DCO SITE BOUNDARY
- TREE
- VEGETATION REMOVAL AREAS
- VEGETATION MANAGEMENT AREAS
- HEDGEROWS
- WATERBODIES
- LOCAL NATURE RESERVE
- CONSERVATION AREA
- ANCIENT WOODLAND
- NATIONAL FOREST INVENTORY
- LAND NOT INCLUDED IN THE DCO SITE BOUNDARY

SHEET PLAN

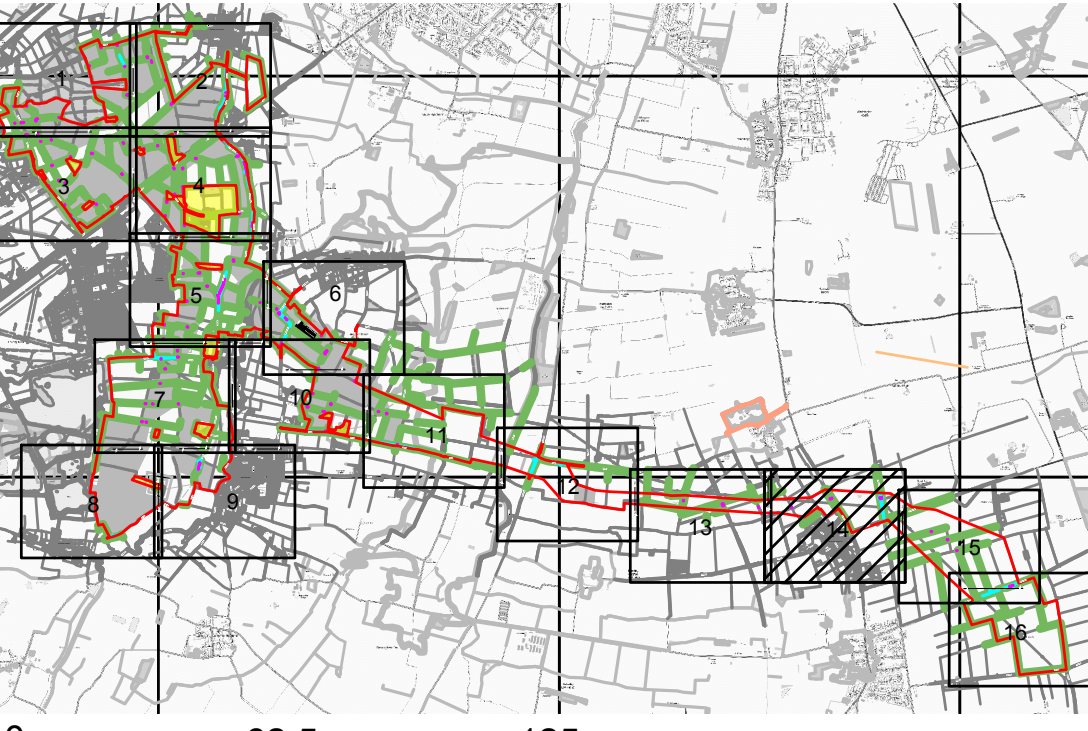

NOTES

- DRAWING IS FOR INDICATIVE PURPOSES ONLY
- WITH REFERENCE TO THE 'VEGETATION MANAGEMENT AREAS', REFER TO THE TREE PROTECTION PLAN (TPP) (SEE APPENDIX 10-H: ARBORICULTURAL IMPACT ASSESSMENT OF THE ENVIRONMENTAL STATEMENT (EN010154/APP/6.3)) WHICH SETS OUT TREES, TREE GROUPS, HEDGES AND WOODLANDS TO BE REMOVED OR REMOVED IN PART.

LEGISLATION

Regulation 5(2)(a) Infrastructure Planning (Applications: Prescribed Forms and Procedure) Regulations 2009.

ISSUE PURPOSE

DCO Submission

PROJECT NUMBER

60700987

FIGURE TITLE

Maximum Vegetation Removal Plan

FIGURE NUMBER



Figure 3-17 (Sheet 14 of 16)

DOCUMENT REFERENCE

EN010154/APP/6.2

DRAFT
NOT FOR CONSTRUCTION
FOR INFORMATION ONLY

Last saved by: GREENT4(2025-08-28) Last Plotted: 2025-08-28
Filename: \\NA-AECOM\NET\COM\LFSE\MEADEN\BURGH-UKED\4DCS\PROJECTS\IEGE\60700987_FOSSE_GREEN_ENERGY_CAD\900_CAD_GIS\910_CAD20 - SHEETS\LAYOUT\OTHER DRAWINGS\FGE - VEGETATION REMOVAL PLAN.DWG
Project No: 60700987 Drawn: TG Checked: ES Approved: ES Date: 2025-02-28

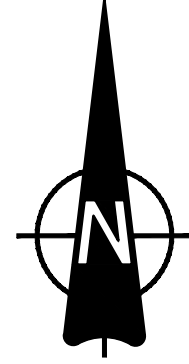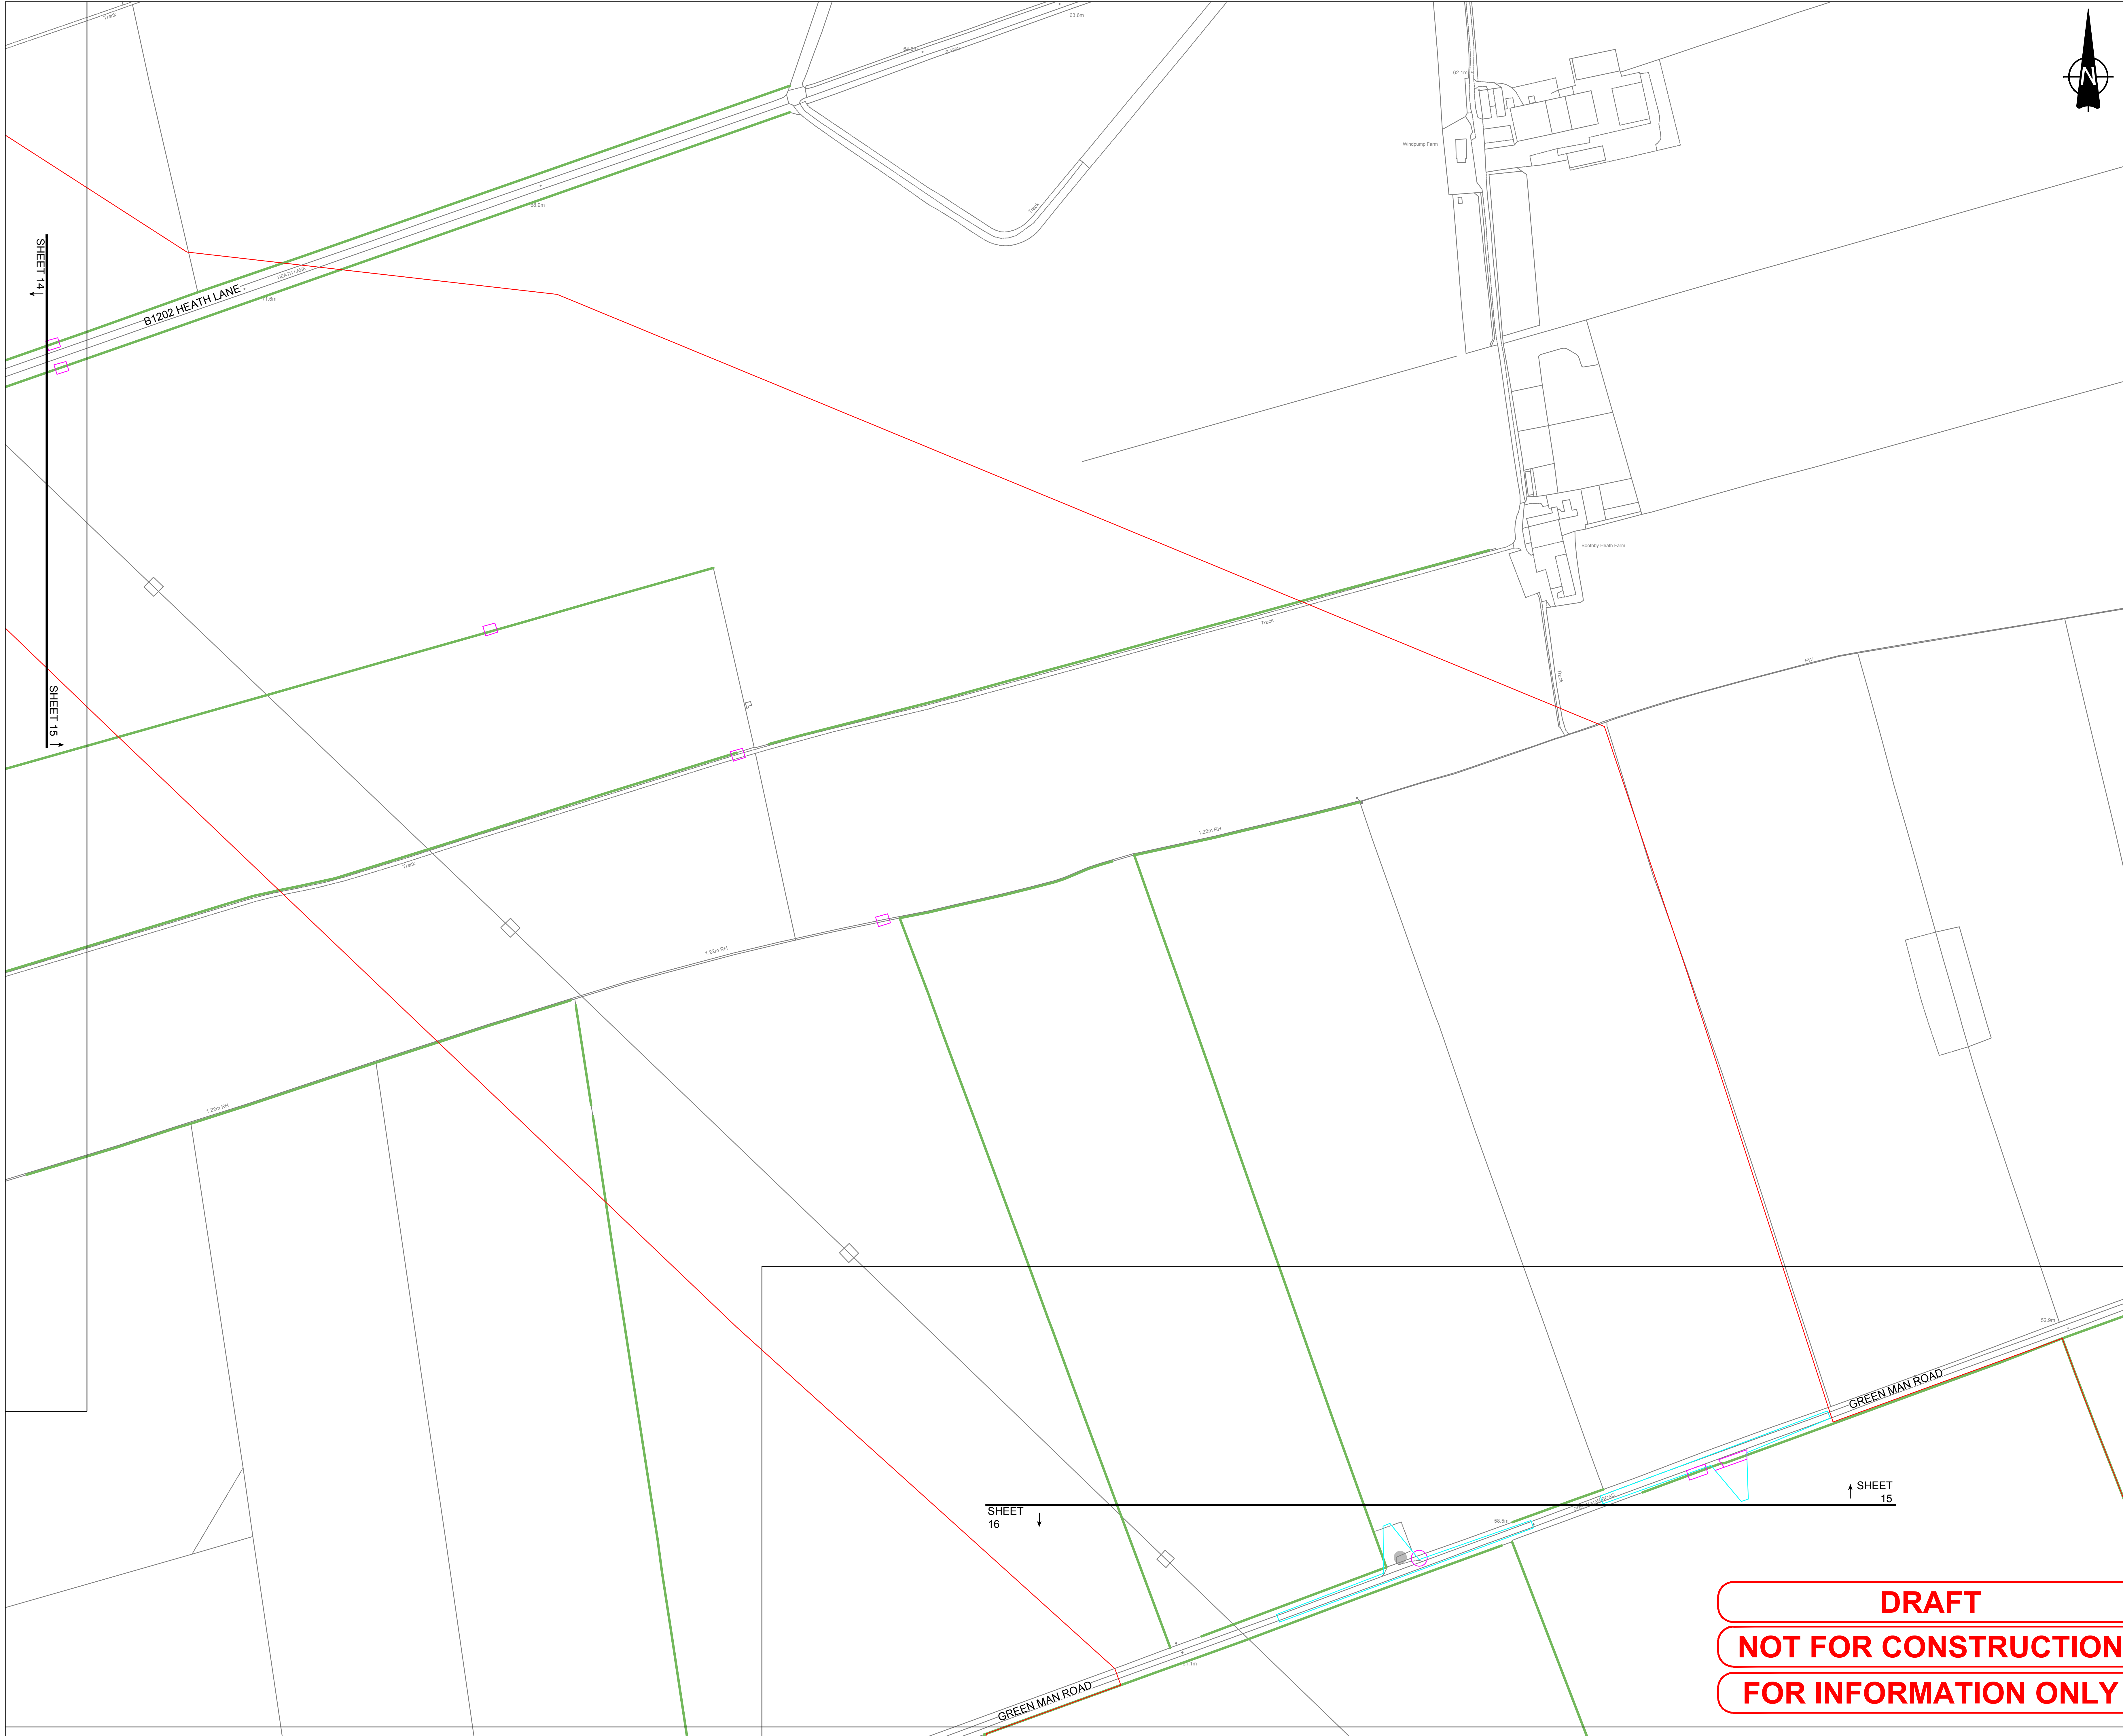

PROJECT

Fosse Green Energy

CLIENT

Fosse Green Energy Ltd


CONSULTANT

AECOM Limited

LEGEND

- DCO SITE BOUNDARY
- TREE
- VEGETATION REMOVAL AREAS
- VEGETATION MANAGEMENT AREAS
- HEDGEROWS
- WATERBODIES
- LOCAL NATURE RESERVE
- CONSERVATION AREA
- ANCIENT WOODLAND
- NATIONAL FOREST INVENTORY
- LAND NOT INCLUDED IN THE DCO SITE BOUNDARY

SHEET PLAN

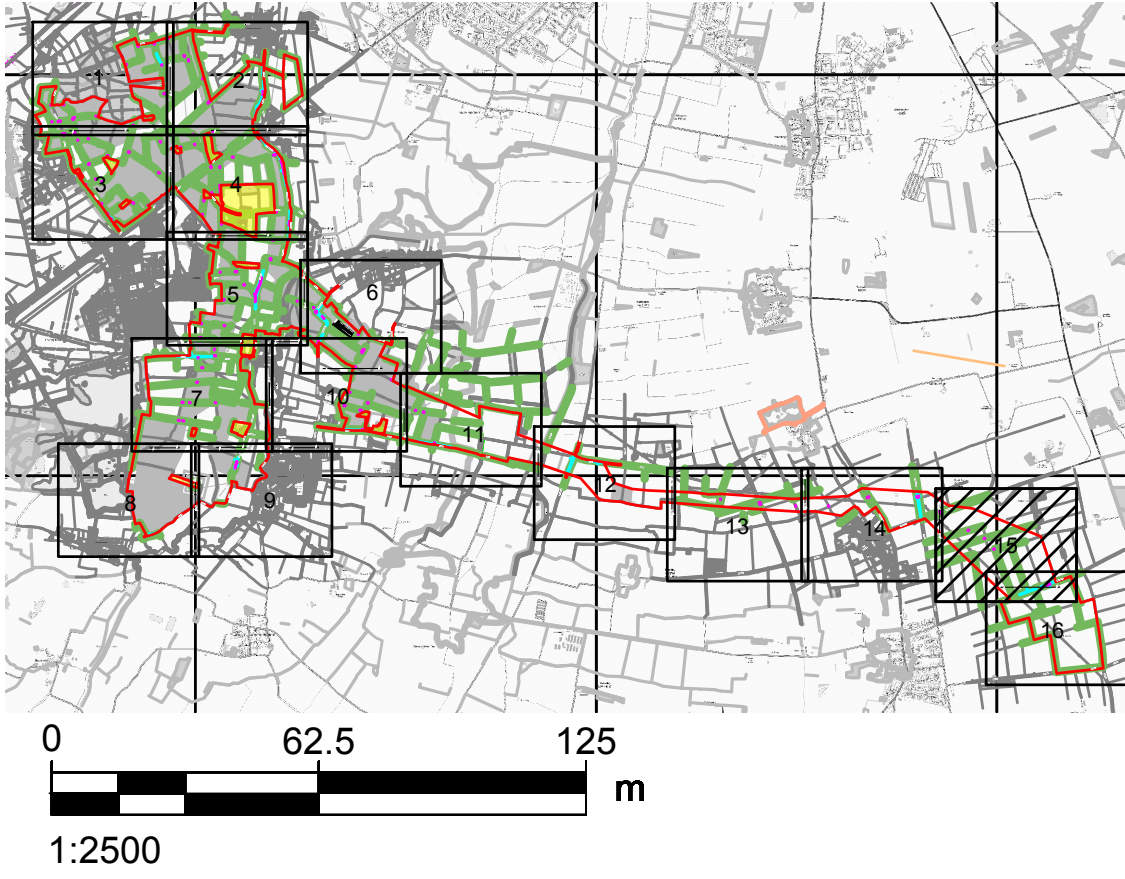

NOTES

- DRAWING IS FOR INDICATIVE PURPOSES ONLY
- WITH REFERENCE TO THE 'VEGETATION MANAGEMENT AREAS', REFER TO THE TREE PROTECTION PLAN (TPP) (SEE APPENDIX 10-H: ARBORICULTURAL IMPACT ASSESSMENT OF THE ENVIRONMENTAL STATEMENT (EN010154/APP/6.3)) WHICH SETS OUT TREES, TREE GROUPS, HEDGES AND WOODLANDS TO BE REMOVED OR REMOVED IN PART.

LEGISLATION

Regulation 5(2)(a) Infrastructure Planning (Applications: Prescribed Forms and Procedure) Regulations 2009.

ISSUE PURPOSE

DCO Submission

PROJECT NUMBER

60700987

FIGURE TITLE



Maximum Vegetation Removal Plan

FIGURE NUMBER

Figure 3-17 (Sheet 15 of 16)

DOCUMENT REFERENCE

EN010154/APP/6.2

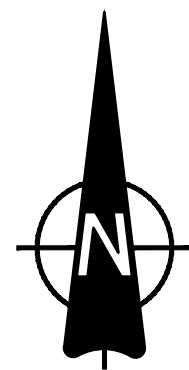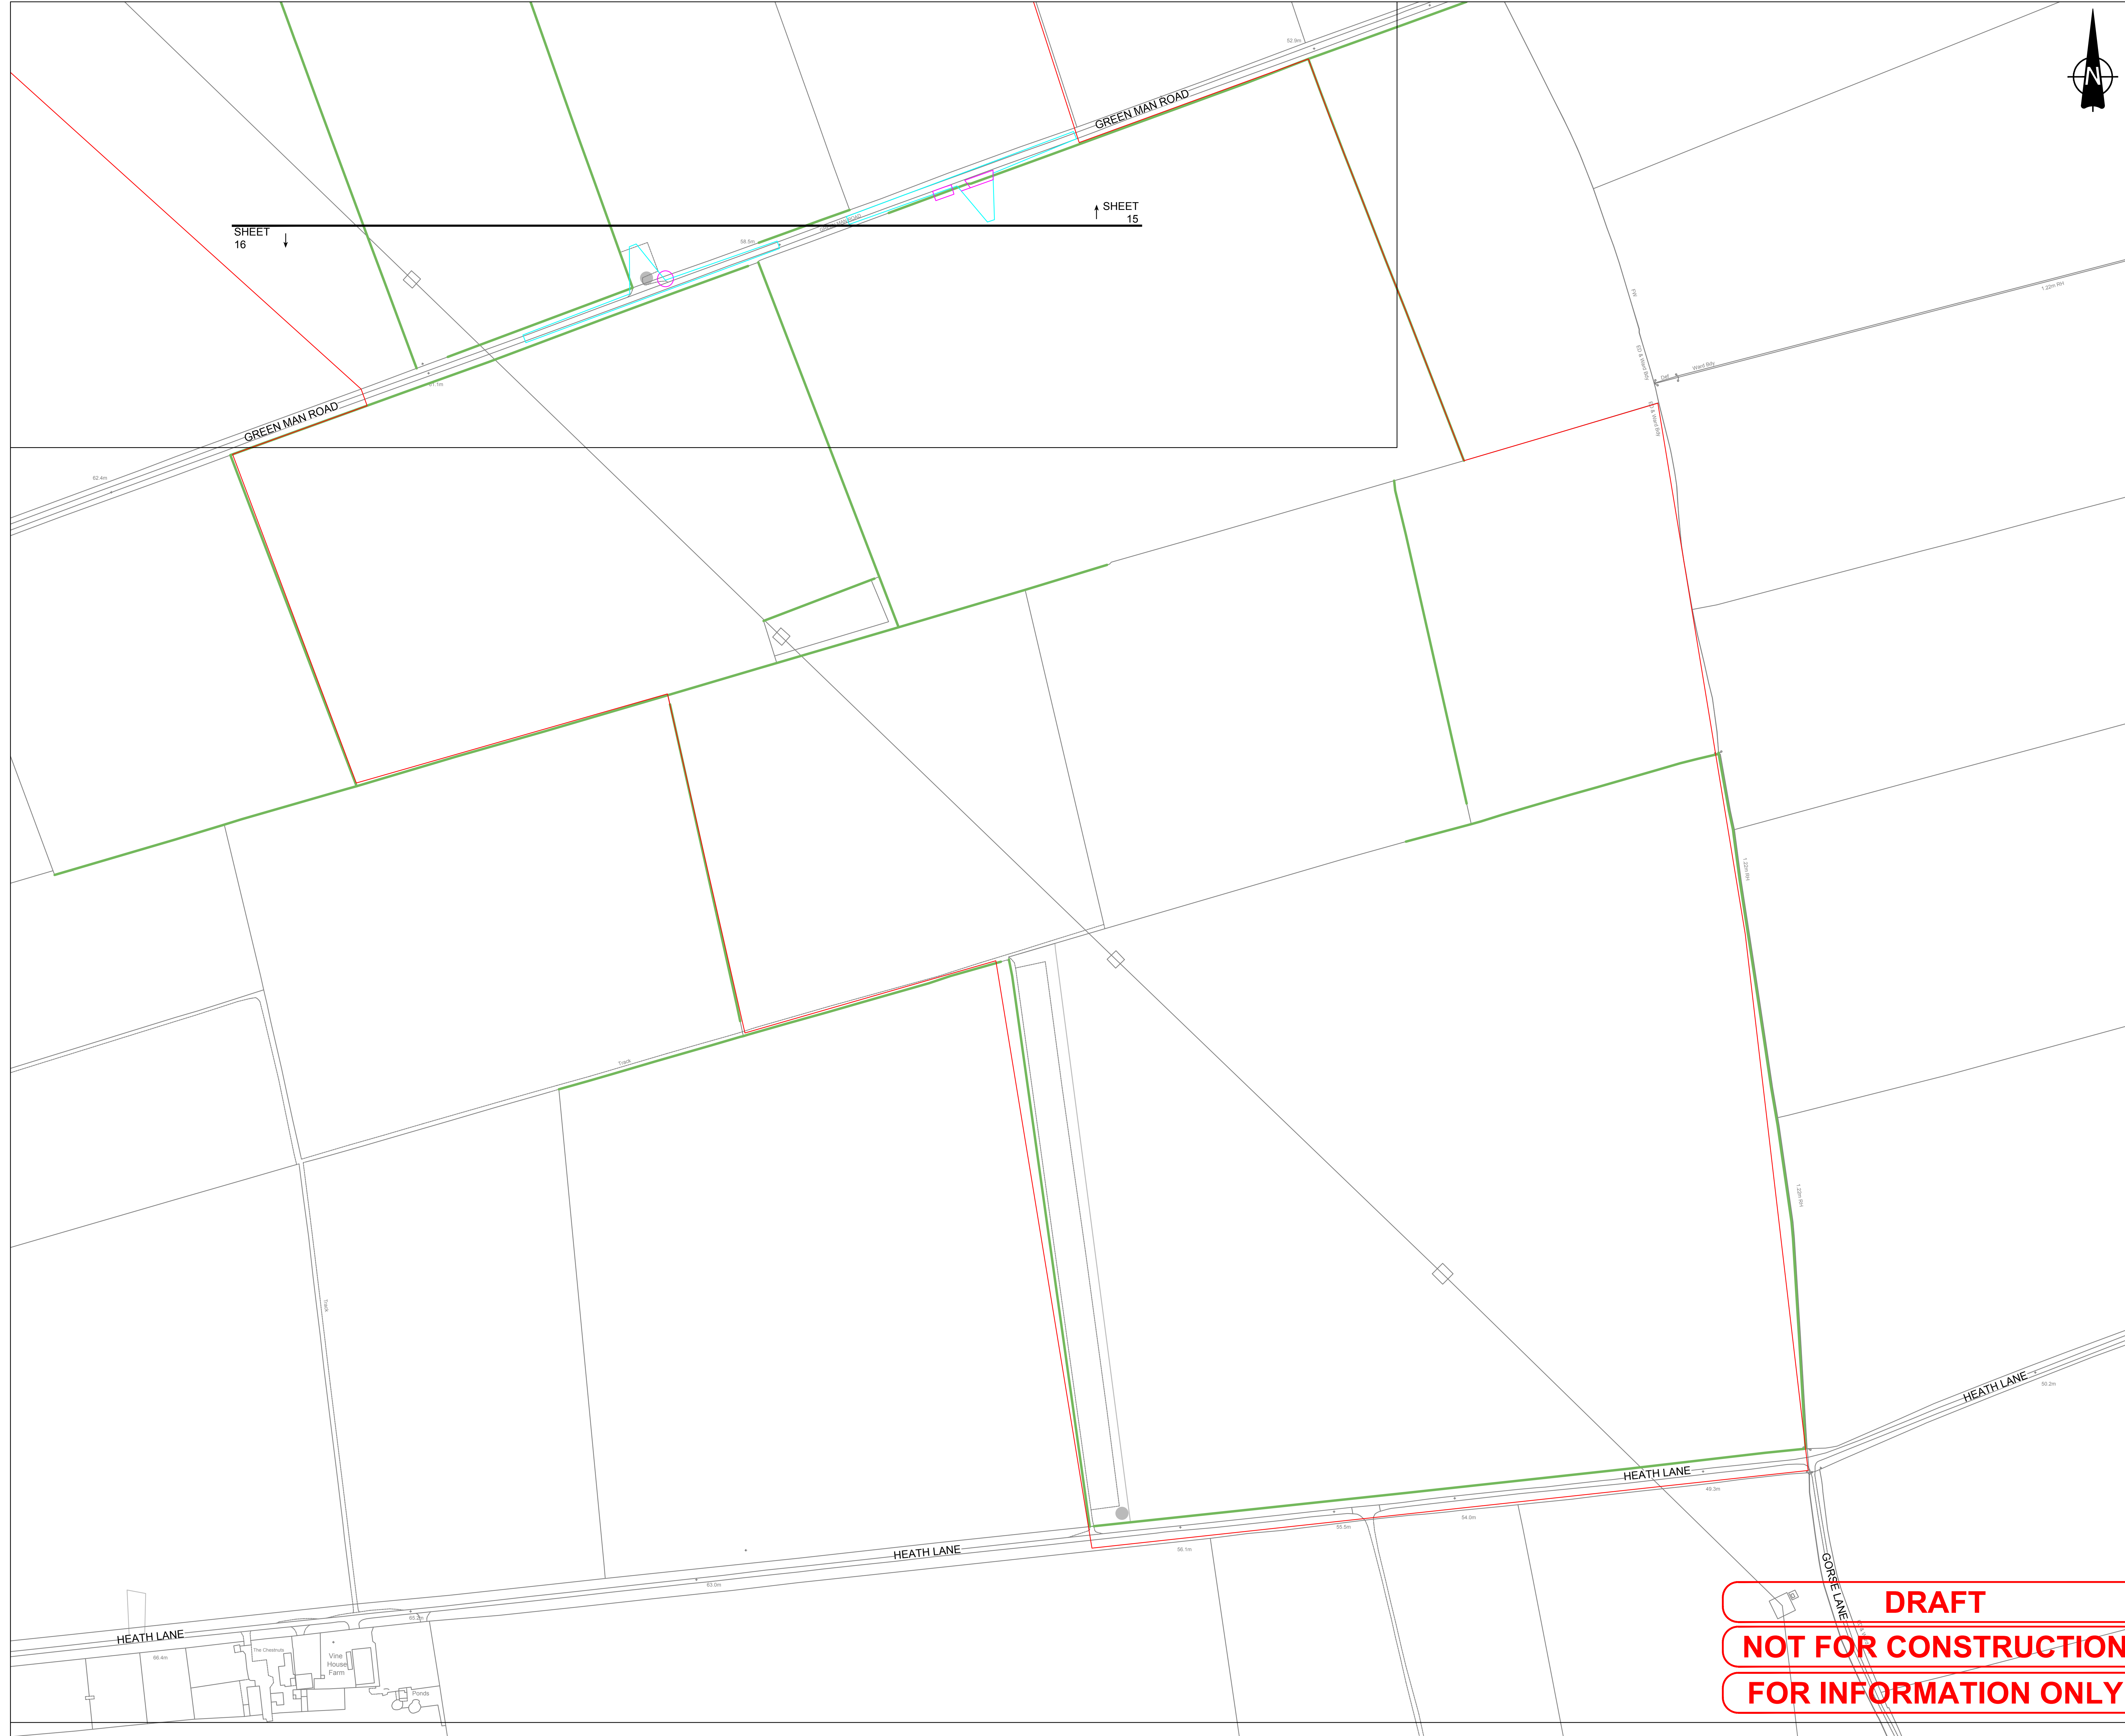

PROJECT

Fosse Green Energy

CLIENT

Fosse Green Energy Ltd


CONSULTANT

AECOM Limited

LEGEND

-  **DCO SITE BOUNDARY**
 **TREE**
 **VEGETATION REMOVAL AREAS**
 **VEGETATION MANAGEMENT AREAS**
 **HEDGEROWS**
 **WATERBODIES**
 **LOCAL NATURE RESERVE**
 **CONSERVATION AREA**
 **ANCIENT WOODLAND**
 **NATIONAL FOREST INVENTORY**
 **LAND NOT INCLUDED IN THE DCO SITE BOUNDARY**

SHEET PLAN

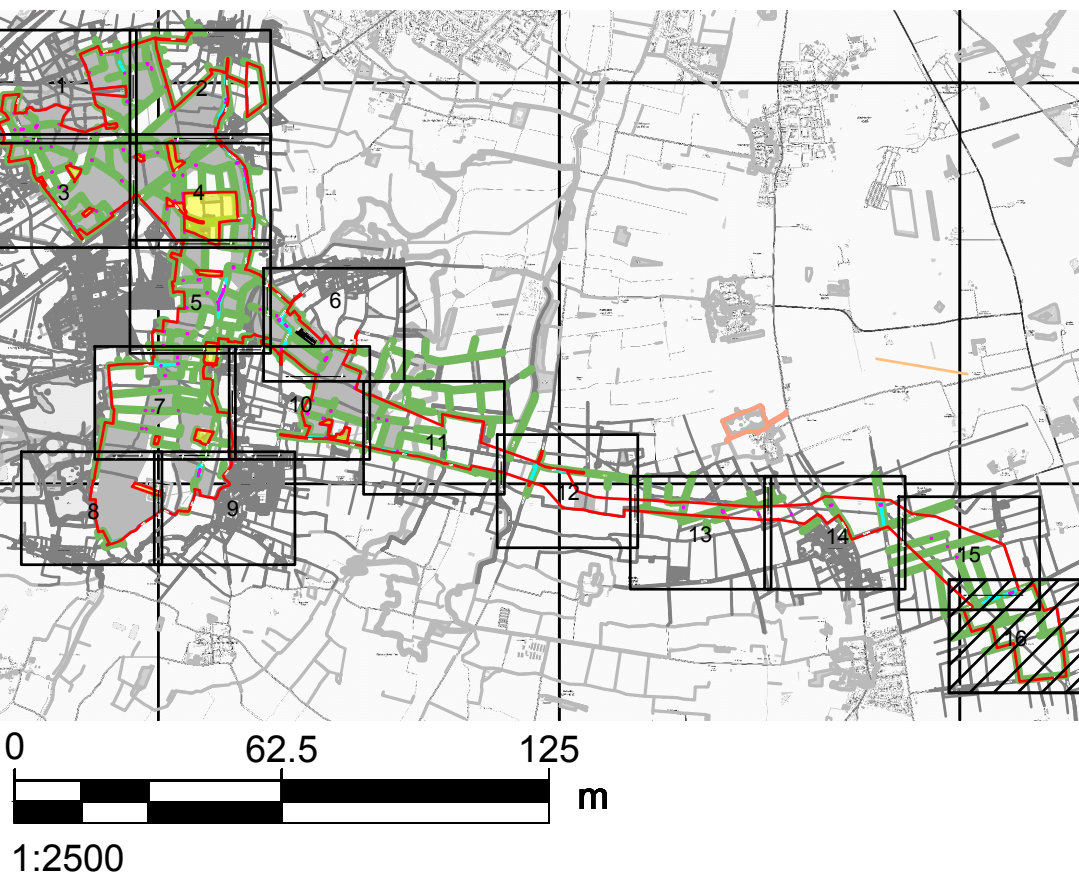

NOTES

1. DRAWING IS FOR INDICATIVE PURPOSES ONLY
2. WITH REFERENCE TO THE "VEGETATION MANAGEMENT AREAS", REFER TO THE TREE PROTECTION PLAN (TPP) (SEE APPENDIX 10-H: ARBORICULTURAL IMPACT ASSESSMENT OF THE ENVIRONMENTAL STATEMENT [EN010154/APP/6.3]) WHICH SETS OUT TREES, TREE GROUPS, HEDGES AND WOODLANDS TO BE REMOVED OR REMOVED IN PART.

LEGISLATION

Regulation 5(2)(a) Infrastructure Planning
(Applications: Prescribed Forms and
Procedure) Regulations 2009.

ISSUE PURPOSE

DCO Submission

PROJECT NUMBER

60700987

FIGURE TITLE

Maximum Vegetation Removal Plan

FIGURE NUMBER

Figure 3-17 (Sheet 16 of 16)

DOCUMENT REFERENCE

EN010154/APP/6.2

Contains OS data © Crown copyright 2025 Ordnance Survey AC0000808122

DRAFT
NOT FOR CONSTRUCTION
FOR INFORMATION ONLY