




- NOTES:
1. The Streets and Access Plans should be read in conjunction with the Development Consent Order.
 2. For information relating to the proposed temporary closure of roads, please see Traffic Regulation Measure Plans.
 3. The magenta lines denoting street works are located along the centreline of the street to which they relate.
 4. The Order Limits has been drawn to the Land Registry boundaries and topographical survey data of the site. The accuracy of land registry and the topographical survey differs from the OS base mapping which results in the order limits not aligning with the line work shown on the OS mapping

The Infrastructure Planning (Applications: Prescribed Forms and Procedure) Regulations 2009: Regulation 5 (2)(j). Reproduced from Ordnance Survey digital map data © Crown Copyright 2023. All rights reserved. License number 100066882.

- LEGEND:
- Order Limits
 - Formation of new access to the highway or alteration or improvement of an existing access to the highway.
 - Alteration of streets - Permanent
 - Alteration of streets - Temporary
 - Street works

Revision 01	By FW	SE	Date 20.06.25	Suffix P01
Revision Details	By	Check	Date	Suffix
Applicant: Elements Green Trent Limited				

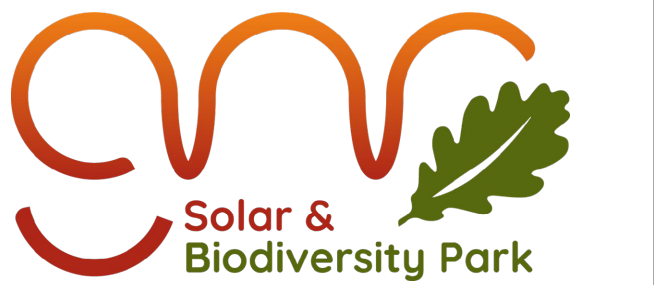

Project Title:
GREAT NORTH ROAD SOLAR
AND BIODIVERSITY PARK

Purpose of Issue:
DCO APPLICATION

Development Consent Order Number:
EN010162

Development Consent Order Drawing Number:
EN01062-APP-2.8

Drawing Title:
STREETS AND ACCESS PLANS
GREAT NORTH ROAD SOLAR AND BIODIVERSITY PARK
KEY PLAN


Designed: SE	Drawn: FW	Checked: SE	Date: 20/06/2025
-----------------	--------------	----------------	---------------------

Internal Project Number: 028	Suitability DCO APPLICATION
---------------------------------	--------------------------------

Scale @ A1: 1:40,000	Zone:
-------------------------	-------

N ↑	Rev: Rev01
--------	---------------


0 20 40 80 120 160 Meters

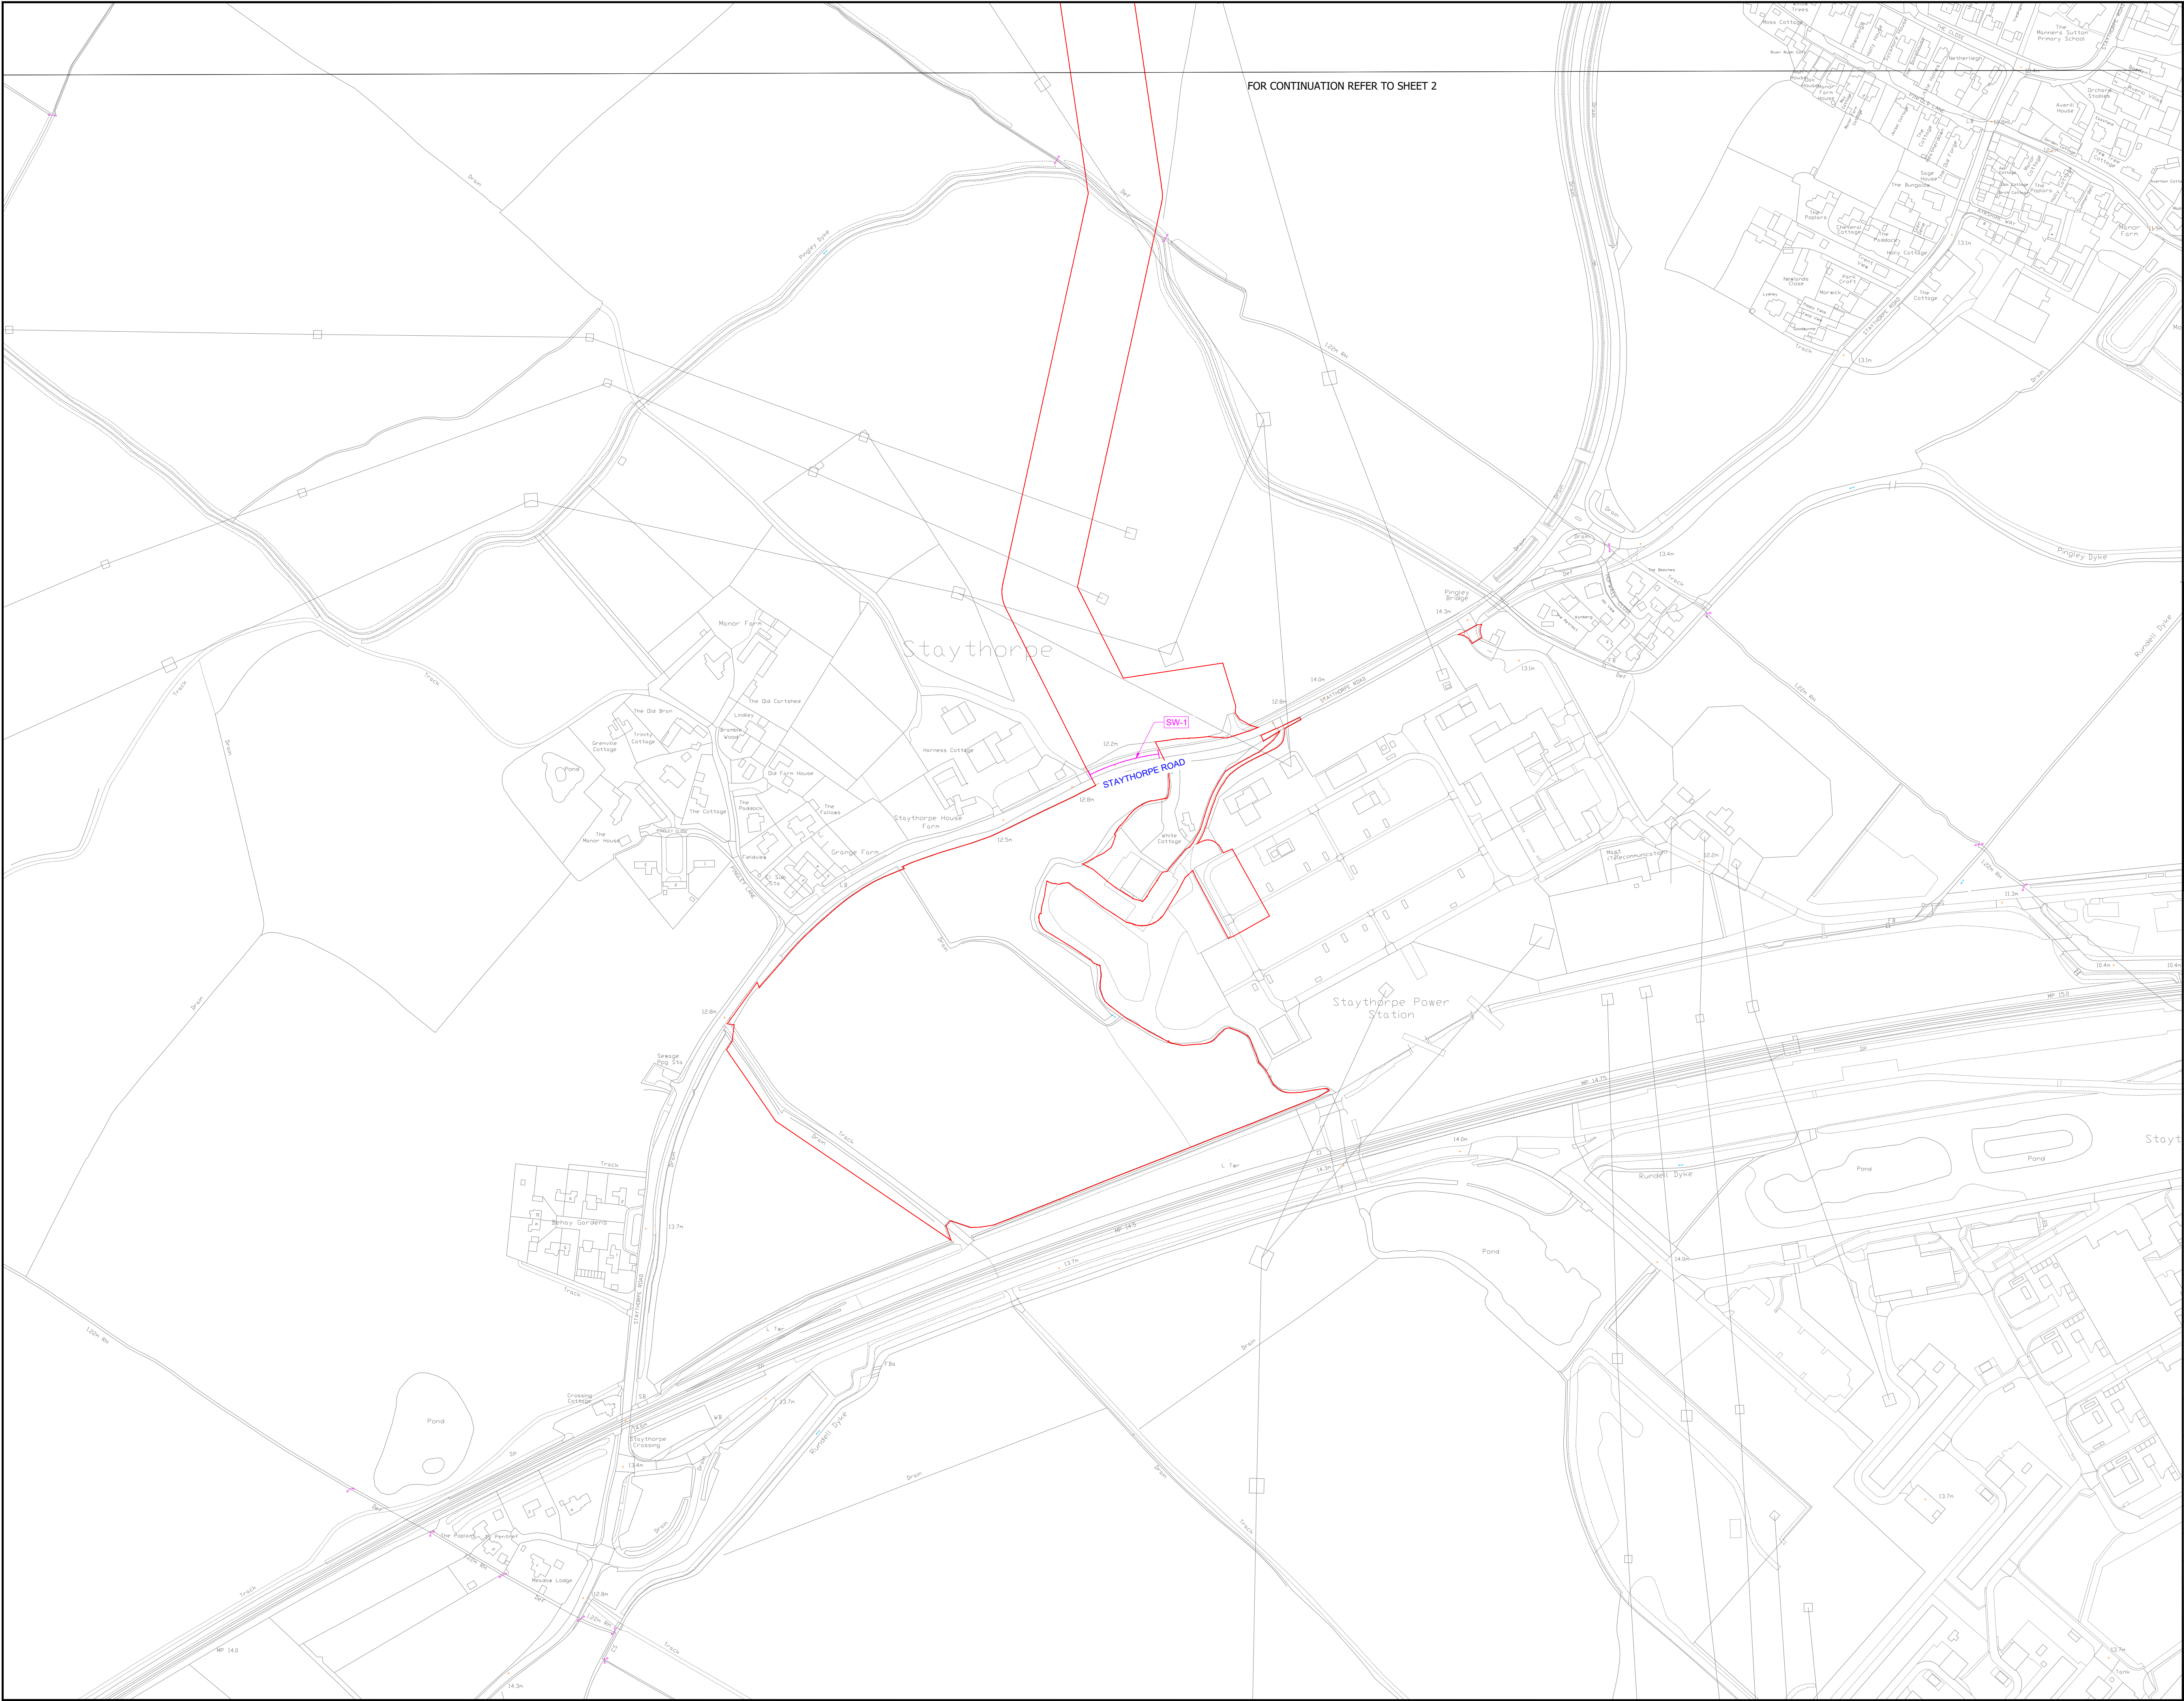


- NOTES:
1. The Streets and Access Plans should be read in conjunction with the Development Consent Order.
 2. For information relating to the proposed temporary closure of roads, please see Traffic Regulation Measure Plans.
 3. The magenta lines denoting street works are located along the centreline of the street to which they relate.
 4. The Order Limits has been drawn to the Land Registry boundaries and topographical survey data of the site. The accuracy of land registry and the topographical survey differs from the OS base mapping which results in the order limits not aligning with the line work shown on the OS mapping

The Infrastructure Planning (Applications: Prescribed Forms and Procedure) Regulations 2009: Regulation 5 (2)(j). Reproduced from Ordnance Survey digital map data © Crown Copyright 2023. All rights reserved. License number 100066882.

- LEGEND:
- Order Limits
 - Formation of new access to the highway or alteration or improvement of an existing access to the highway.
 - Alteration of streets - Permanent
 - Alteration of streets - Temporary
 - Street works

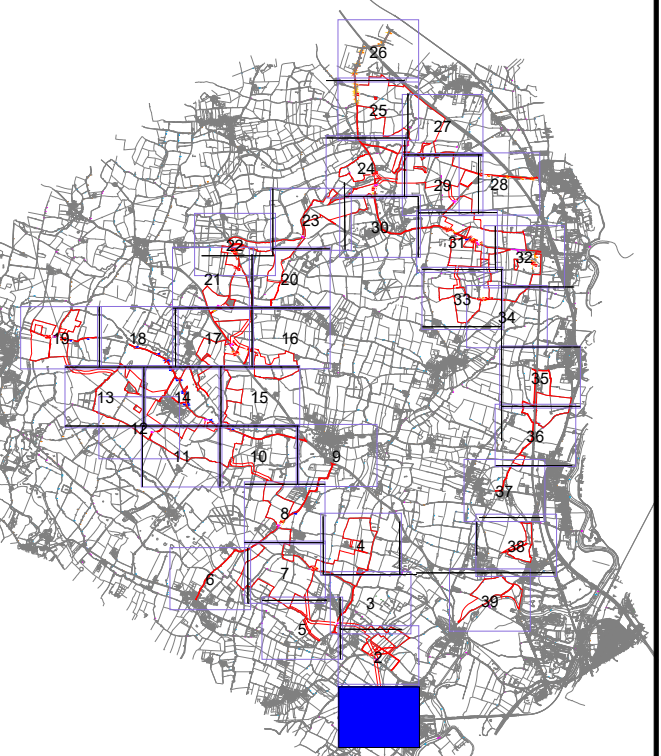

Revision 01	By FW	SE	Date 20.06.25	Suffix P01
Revision Details	By	Check	Date	Suffix
Applicant: Elements Green Trent Limited		Check		

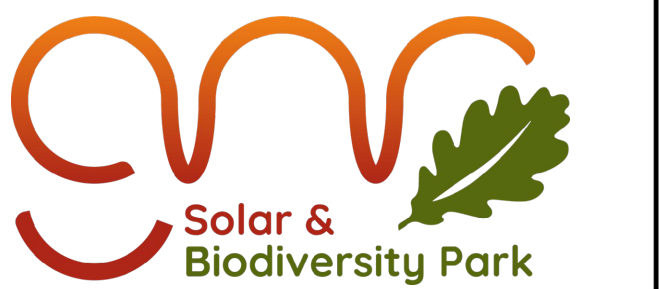

Project Title:
GREAT NORTH ROAD SOLAR
AND BIODIVERSITY PARK


Purpose of Issue:
DCO APPLICATION


Development Consent Order Number:
EN010162

Development Consent Order Drawing Number:
EN01062-APP-2.8

Drawing Title:
STREETS AND ACCESS PLANS
GREAT NORTH ROAD SOLAR AND BIODIVERSITY PARK
SHEET 1 of 39

Designed: SE	Drawn: FW	Checked: SE	Date: 20/06/2025
Internal Project Number: 028	Suitability DCO APPLICATION		
Scale @ A1: 1:2500	Zone:		
		Rev: Rev01	

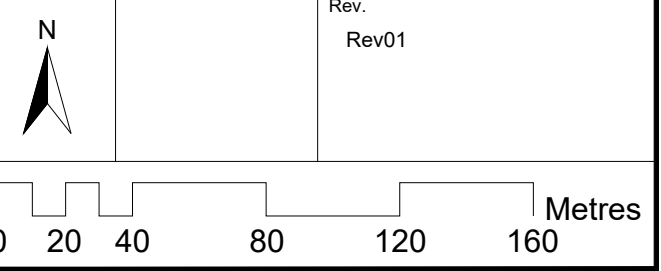

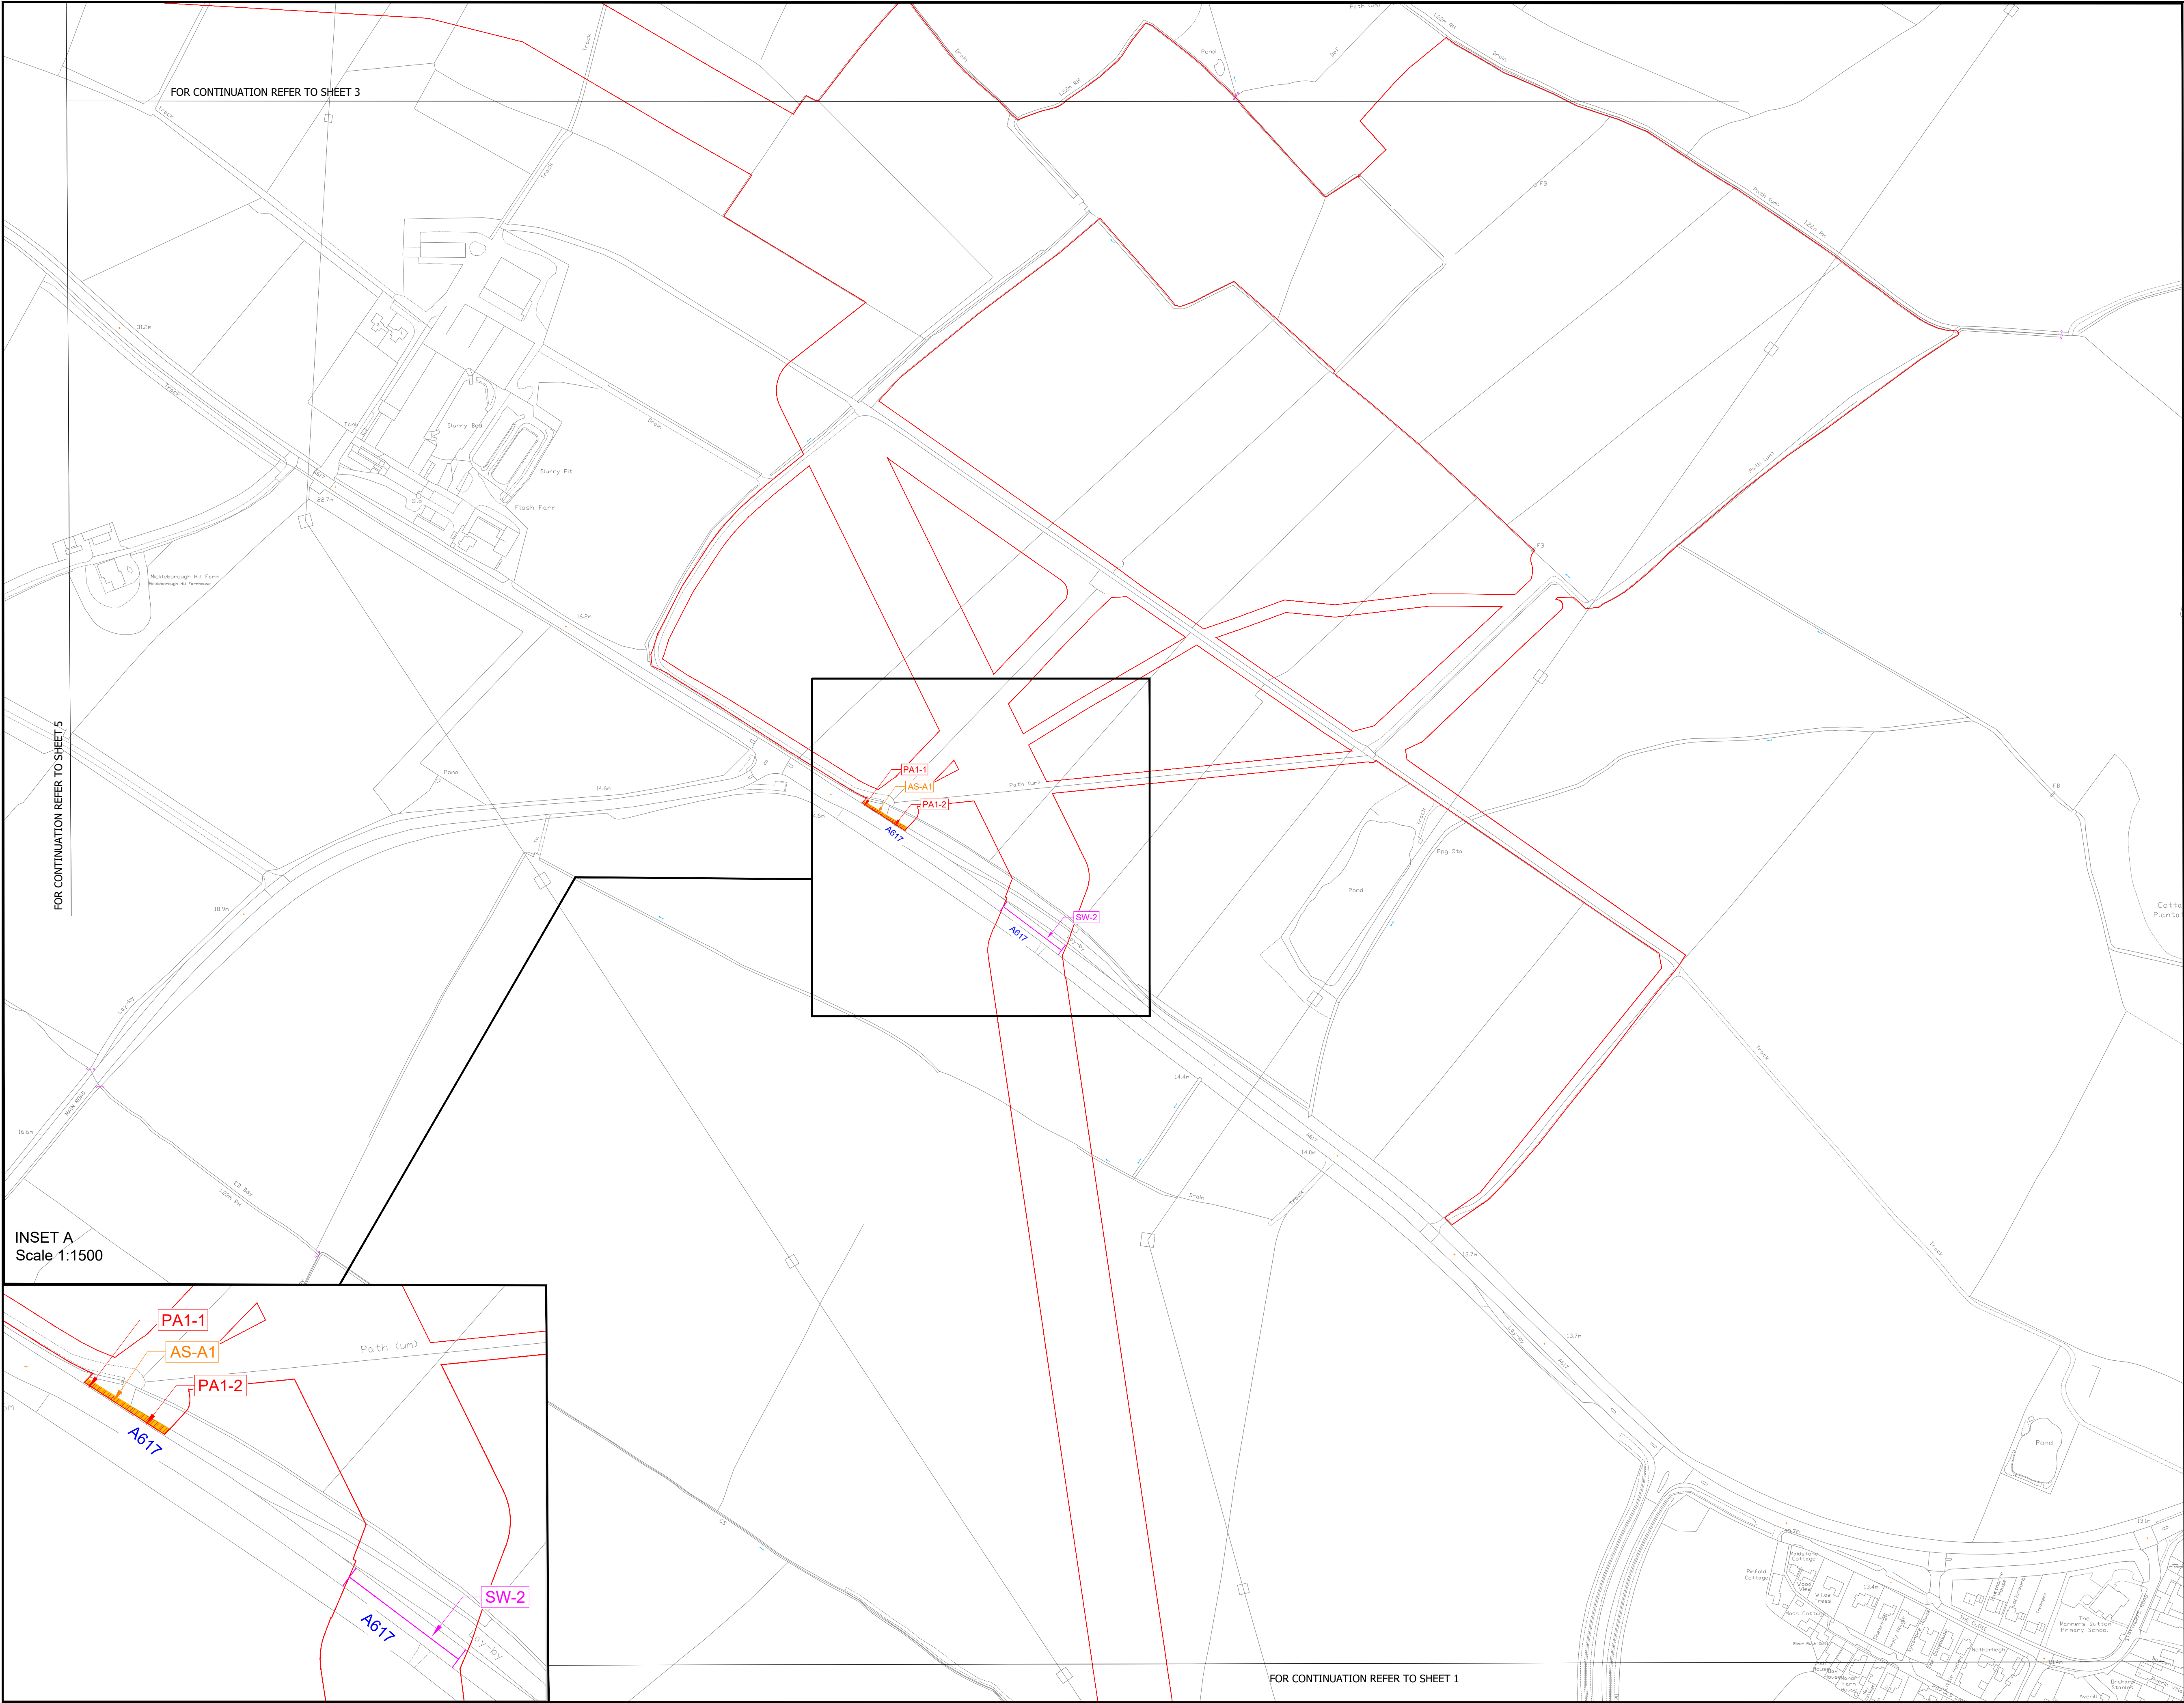



NOTES:

1. The Streets and Access Plans should be read in conjunction with the Development Consent Order.
2. For information relating to the proposed temporary closure of roads, please see Traffic Regulation Measure Plans.
3. The magenta lines denoting street works are located along the centreline of the street to which they relate.
4. The Order Limits has been drawn to the Land Registry boundaries and topographical survey data of the site. The accuracy of land registry and the topographical survey differs from the OS base mapping which results in the order limits not aligning with the line work shown on the OS mapping

The Infrastructure Planning (Applications: Prescribed Forms and Procedure) Regulations 2009: Regulation 5 (2)(j). Reproduced from Ordnance Survey digital map data © Crown Copyright 2023. All rights reserved. License number 100066882.

- LEGEND:
- Order Limits
 - Formation of new access to the highway or alteration or improvement of an existing access to the highway.
 - Alteration of streets - Permanent
 - Alteration of streets - Temporary
 - Street works

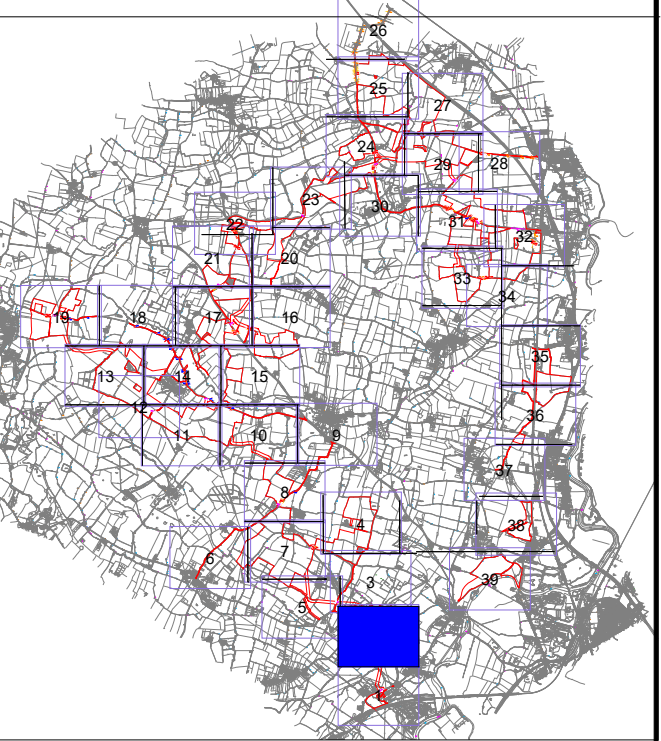

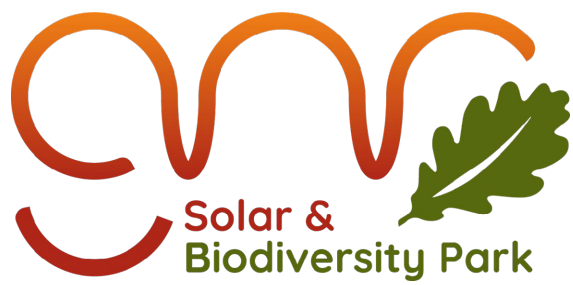Revision 01	By FW	SE	Date 20.06.25	Suffix P01
Revision Details	By	Check	Date	Suffix
Applicant: Elements Green Trent Limited				
				
Project Title: GREAT NORTH ROAD SOLAR AND BIODIVERSITY PARK				
Purpose of Issue: DCO APPLICATION				
Development Consent Order Number: EN010162				
Development Consent Order Drawing Number: EN01062-APP-2.8				
Drawing Title: STREETS AND ACCESS PLANS GREAT NORTH ROAD SOLAR AND BIODIVERSITY PARK SHEET 2 of 39				
Designed: SE	Drawn: FW	Checked: SE	Date: 20/06/2025	
Internal Project Number: 028		Suitability: DCO APPLICATION		
Scale @ A1: 1:2500		Zone:		
		Rev: Rev01		
				
				



FOR CONTINUATION REFER TO SHEET 4


FOR CONTINUATION REFER TO SHEET 5

FOR CONTINUATION REFER TO SHEET 2

- NOTES:
1. The Streets and Access Plans should be read in conjunction with the Development Consent Order.
 2. For information relating to the proposed temporary closure of roads, please see Traffic Regulation Measure Plans.
 3. The magenta lines denoting street works are located along the centreline of the street to which they relate.
 4. The Order Limits has been drawn to the Land Registry boundaries and topographical survey data of the site. The accuracy of land registry and the topographical survey differs from the OS base mapping which results in the order limits not aligning with the line work shown on the OS mapping

The Infrastructure Planning (Applications: Prescribed Forms and Procedure) Regulations 2009: Regulation 5 (2)(j). Reproduced from Ordnance Survey digital map data © Crown Copyright 2023. All rights reserved. License number 100066882.

- LEGEND:
- Order Limits
 - Formation of new access to the highway or alteration or improvement of an existing access to the highway.
 - Alteration of streets - Permanent
 - Alteration of streets - Temporary
 - Street works

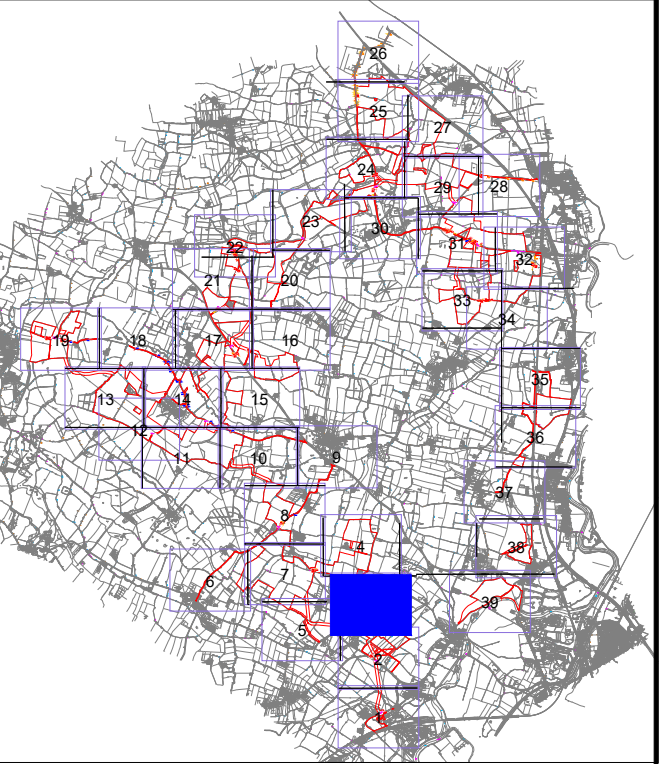

Revision 01	By FW	SE	Date 20.06.25	Suffix P01
Revision Details	By	Check	Date	Suffix

Applicant: Elements Green Trent Limited

Solar & Biodiversity Park

Project Title:
GREAT NORTH ROAD SOLAR
AND BIODIVERSITY PARK


Purpose of Issue:
DCO APPLICATION


Development Consent Order Number:
EN010162

Development Consent Order Drawing Number:
EN01062-APP-2.8

Drawing Title:
STREETS AND ACCESS PLANS
GREAT NORTH ROAD SOLAR AND BIODIVERSITY PARK
SHEET 3 of 39

Designed: SE	Drawn: FW	Checked: SE	Date: 20/06/2025
Internal Project Number: 028	Suitability DCO APPLICATION	Zone:	Rev: Rev01

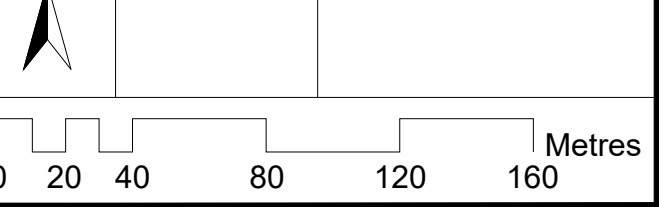

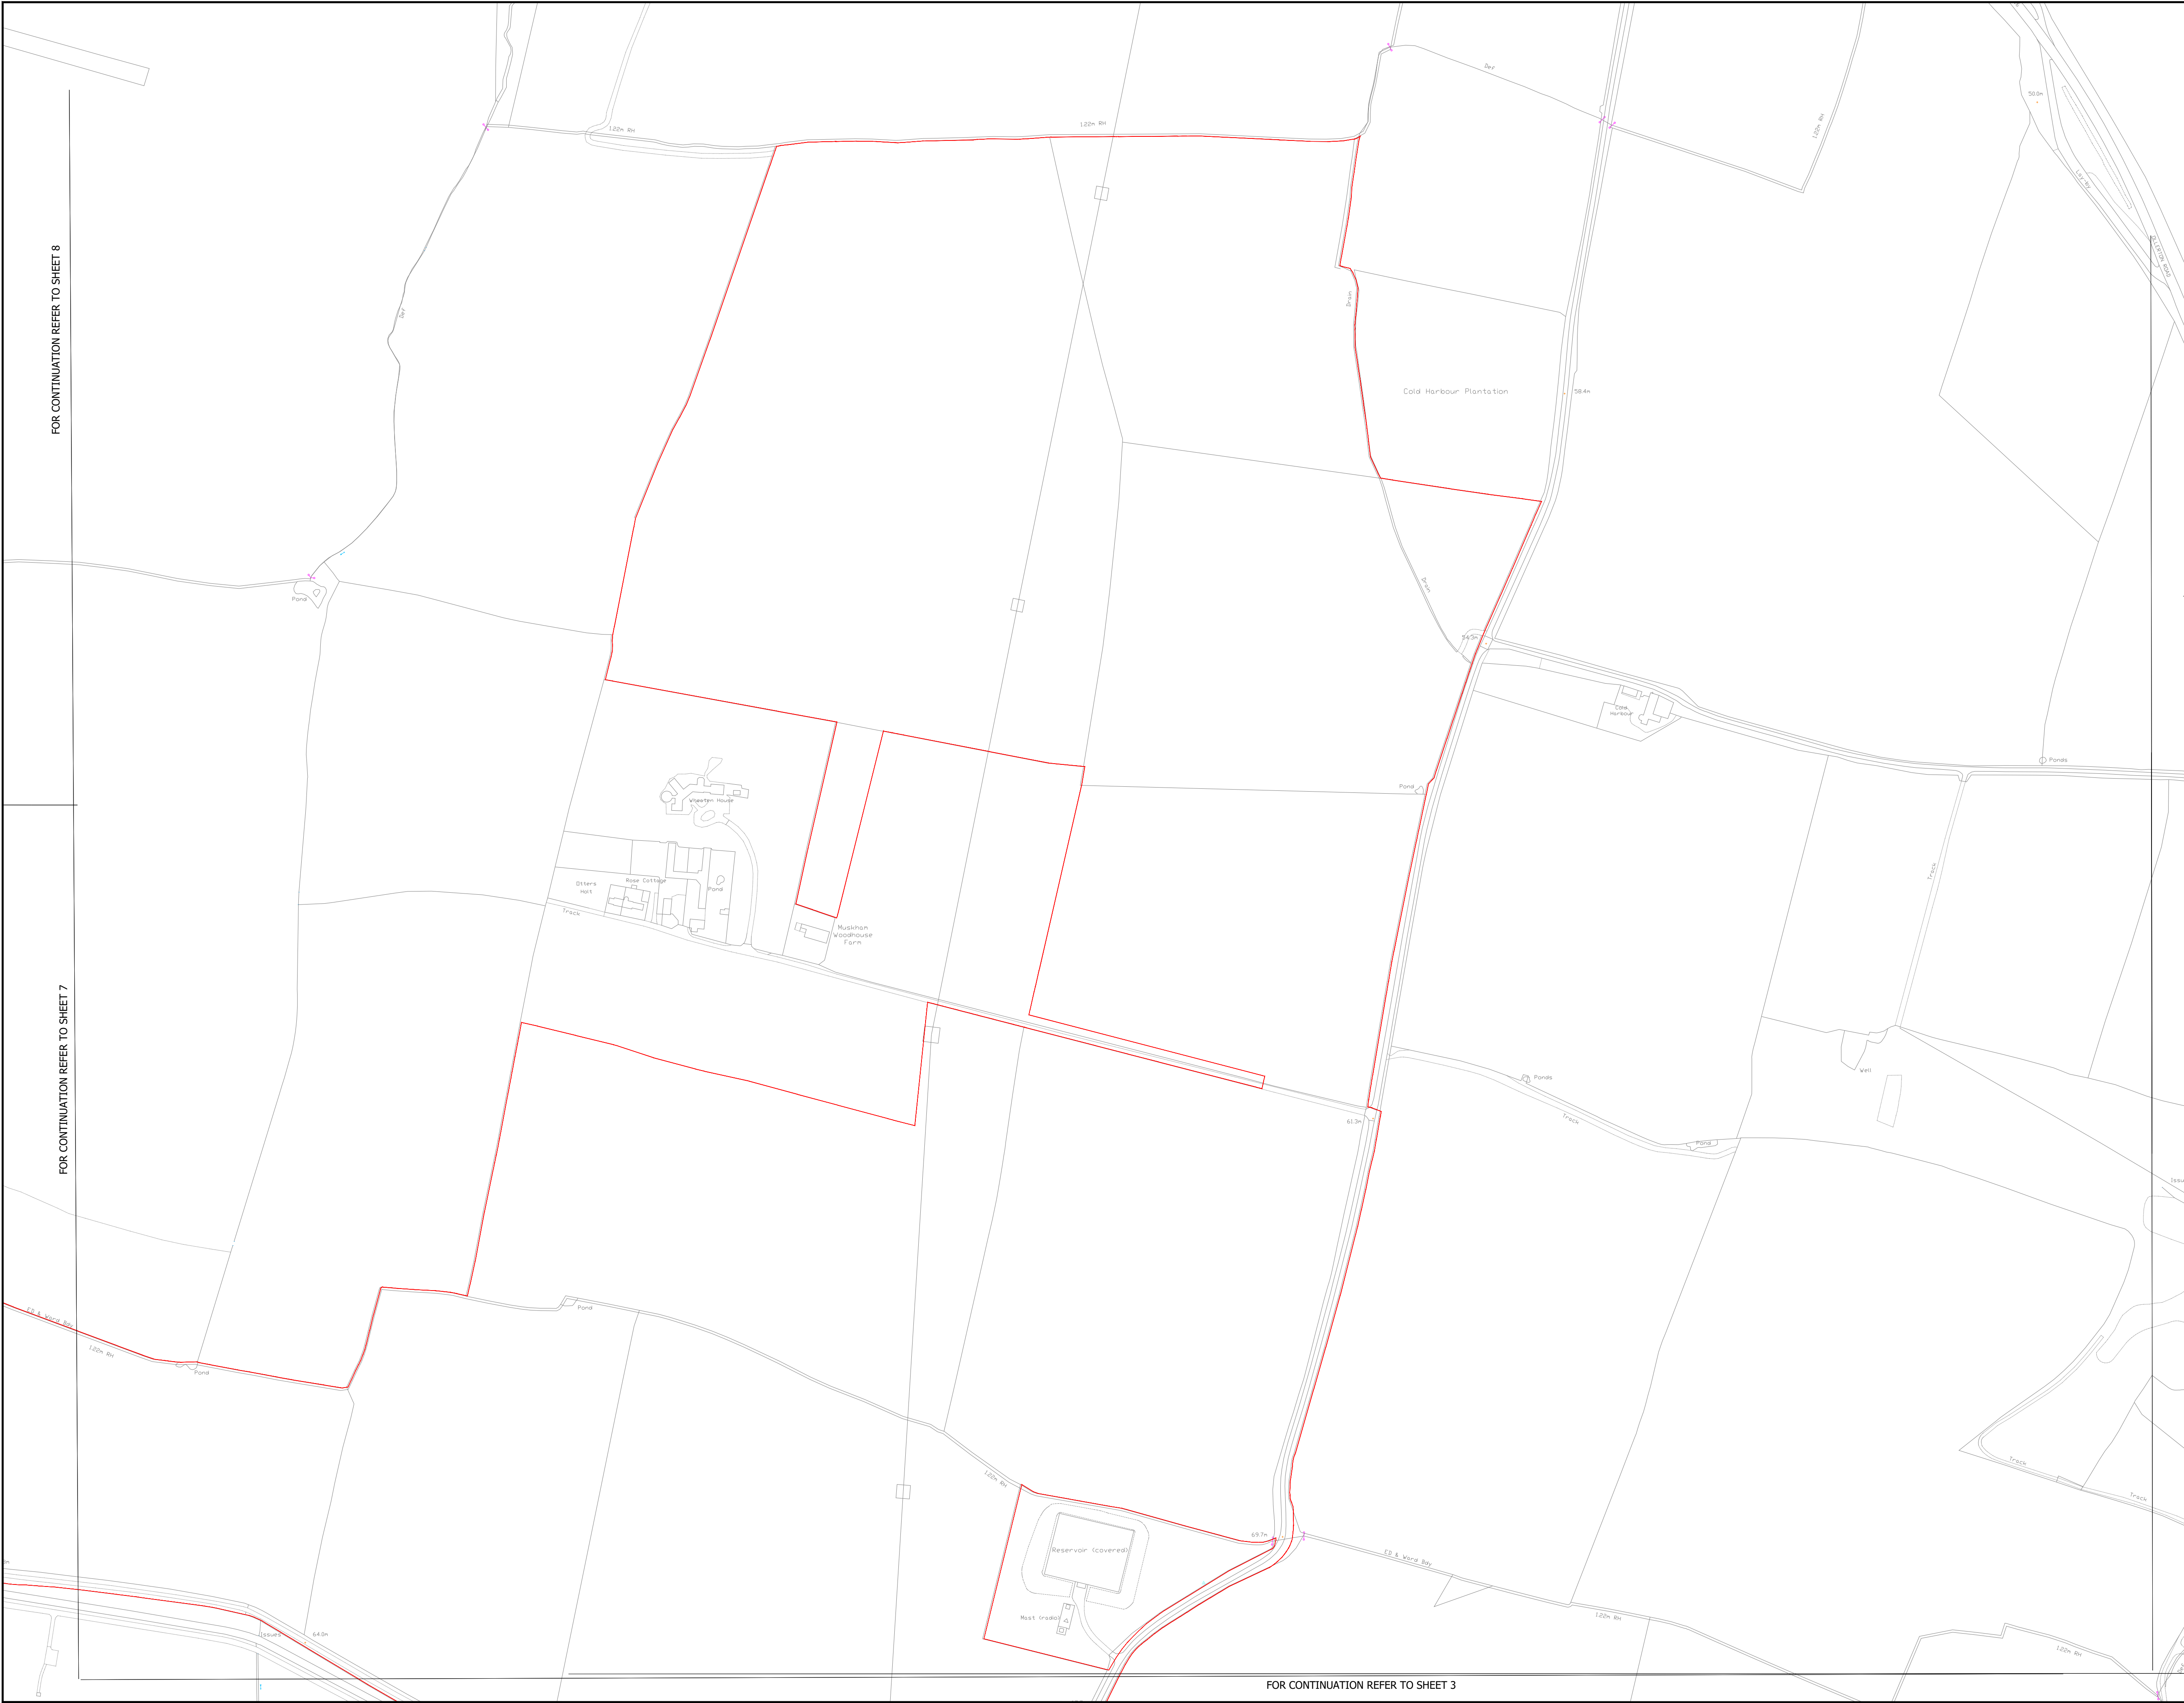


NOTES:

1. The Streets and Access Plans should be read in conjunction with the Development Consent Order.
2. For information relating to the proposed temporary closure of roads, please see Traffic Regulation Measure Plans.
3. The magenta lines denoting street works are located along the centreline of the street to which they relate.
4. The Order Limits has been drawn to the Land Registry boundaries and topographical survey data of the site. The accuracy of land registry and the topographical survey differs from the OS base mapping which results in the order limits not aligning with the line work shown on the OS mapping

The Infrastructure Planning (Applications: Prescribed Forms and Procedure) Regulations 2009: Regulation 5 (2)(j). Reproduced from Ordnance Survey digital map data © Crown Copyright 2023. All rights reserved. License number 100066882.

- LEGEND:
- Order Limits
 - Formation of new access to the highway or alteration or improvement of an existing access to the highway.
 - Alteration of streets - Permanent
 - Alteration of streets - Temporary
 - Street works

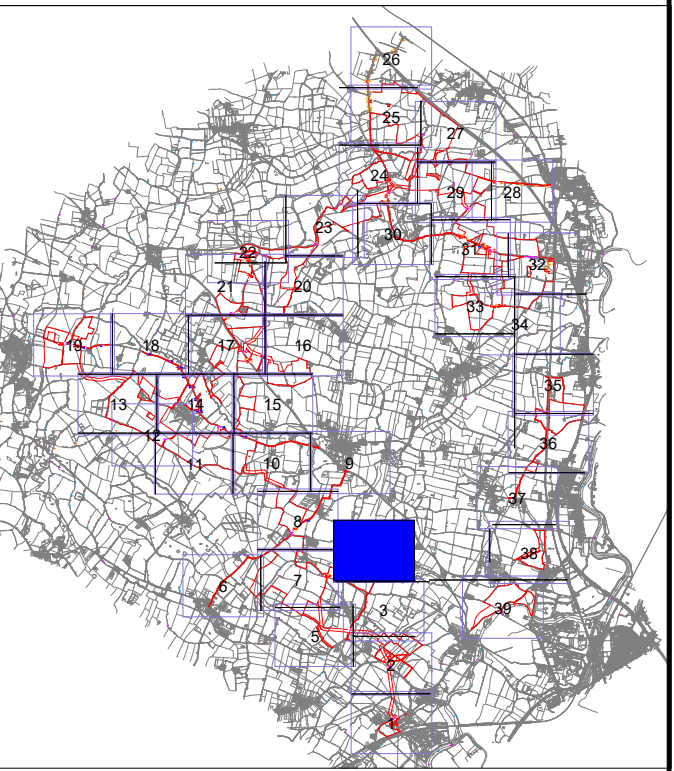

Revision 01	By FW	SE	Date 20.06.25	Suffix P01
Revision Details	By	Check	Date	Suffix

Applicant: Elements Green Trent Limited

Project Title:
GREAT NORTH ROAD SOLAR
AND BIODIVERSITY PARK

Purpose of Issue:
DCO APPLICATION

Development Consent Order Number:
EN010162

Development Consent Order Drawing Number:
EN01062-APP-2.8

Drawing Title:
STREETS AND ACCESS PLANS
GREAT NORTH ROAD SOLAR AND BIODIVERSITY PARK
SHEET 4 of 39

Designed: SE	Drawn: FW	Checked: SE	Date: 20/06/2025
Internal Project Number: 028	Suitability DCO APPLICATION		
Scale @ A1: 1:2500	Zone: Rev: Rev01		

N

0 20 40 80 120 160 Metres


NOTES:

1. The Streets and Access Plans should be read in conjunction with the Development Consent Order.
2. For information relating to the proposed temporary closure of roads, please see Traffic Regulation Measure Plans.
3. The magenta lines denoting street works are located along the centreline of the street to which they relate.
4. The Order Limits has been drawn to the Land Registry boundaries and topographical survey data of the site. The accuracy of land registry and the topographical survey differs from the OS base mapping which results in the order limits not aligning with the line work shown on the OS mapping

The Infrastructure Planning (Applications: Prescribed Forms and Procedure) Regulations 2009: Regulation 5 (2)(j). Reproduced from Ordnance Survey digital map data © Crown Copyright 2023. All rights reserved. License number 100066882.


LEGEND:

- | LEGEND | |
|---|---|
|  | Order Limits |
|  | Formation of new access to the highway or alteration or improvement of an existing access to the highway. |
|  | Alteration of streets - Permanent |
|  | Alteration of streets - Temporary |
|  | Street works |

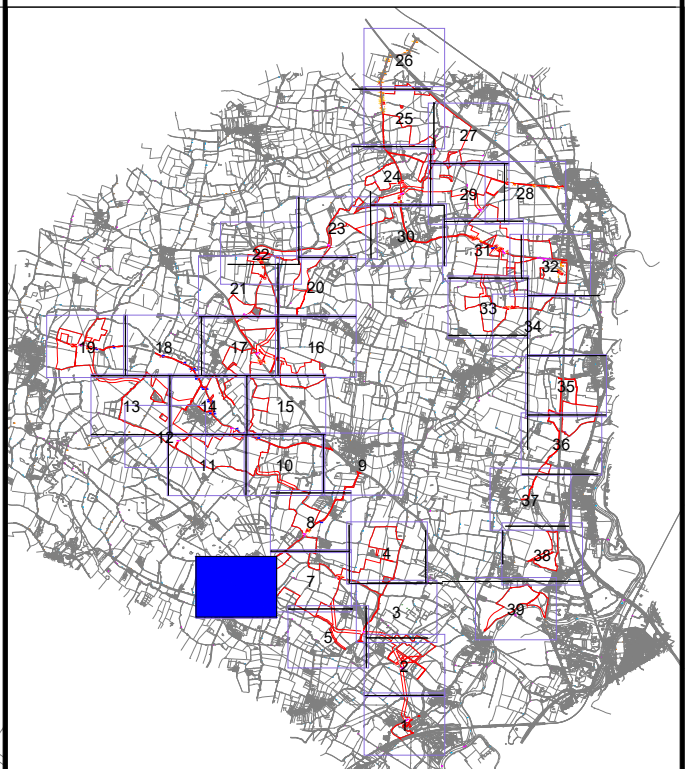

Revision 01	By FW	SE Check	Date 20.06.25	Suffix P01
Revision Details	By	Check	Date	Suffix

Applicant: Elements Green Trent Limited

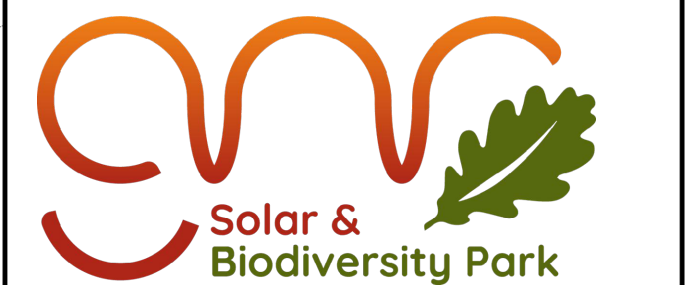

Project Title:
GREAT NORTH ROAD SOLAR
AND BIODIVERSITY PARK

Purpose of Issue:

DCO APPLICATION

Development Consent Order Number:

EN010162

Development Consent Order Drawing Number:

EN01062-APP-2.8

Drawing Title:


STREETS AND ACCESS PLANS
GREAT NORTH ROAD SOLAR AND BIODIVERSITY PARK
SHEET 6 of 39

Designed: SE	Drawn: FW	Checked: SE	Date: 20/06/2025
-----------------	--------------	----------------	---------------------

Internal Project Number: 028	Suitability DCO APPLICATION
---------------------------------	--------------------------------


Scale @ A1: 1:2500	Zone:
-----------------------	-------

N	Rev. Rev01
---	---------------

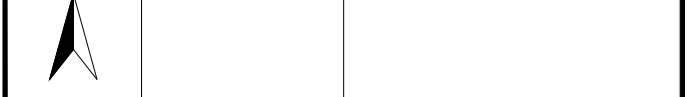




INSET A
Scale 1:1500

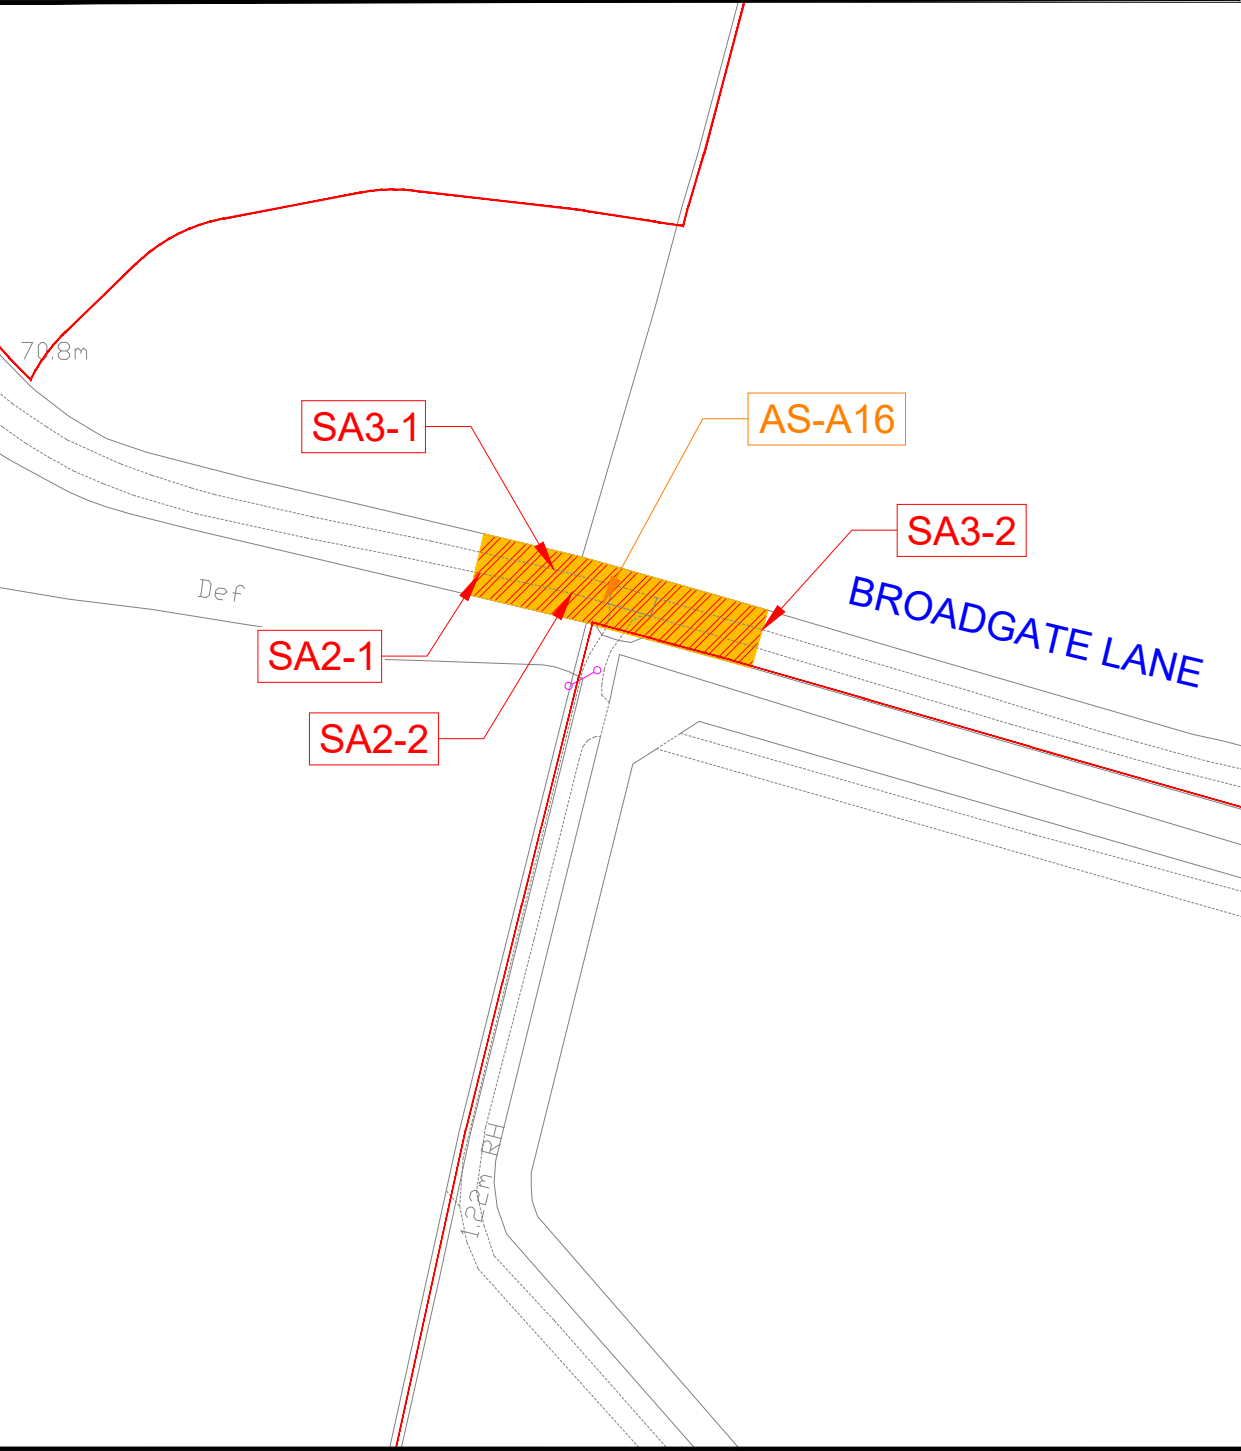


- NOTES:
1. The Streets and Access Plans should be read in conjunction with the Development Consent Order.
 2. For information relating to the proposed temporary closure of roads, please see Traffic Regulation Measure Plans.
 3. The magenta lines denoting street works are located along the centreline of the street to which they relate.
 4. The Order Limits has been drawn to the Land Registry boundaries and topographical survey data of the site. The accuracy of land registry and the topographical survey differs from the OS base mapping which results in the order limits not aligning with the line work shown on the OS mapping

The Infrastructure Planning (Applications: Prescribed Forms and Procedure) Regulations 2009; Regulation 5 (2)(j). Reproduced from Ordnance Survey digital map data © Crown Copyright 2023. All rights reserved. License number 100066882.

- LEGEND:
- Order Limits
 - Formation of new access to the highway or alteration or improvement of an existing access to the highway.
 - Alteration of streets - Permanent
 - Alteration of streets - Temporary
 - Street works

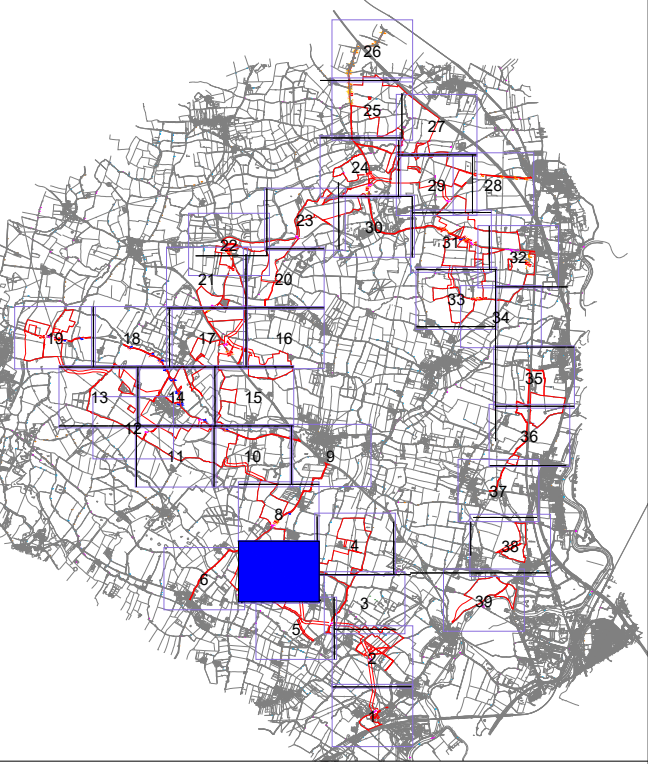

Revision 01	By FW	SE	Date 20.06.25	Suffix P01
Revision Details	By	Check	Date	Suffix

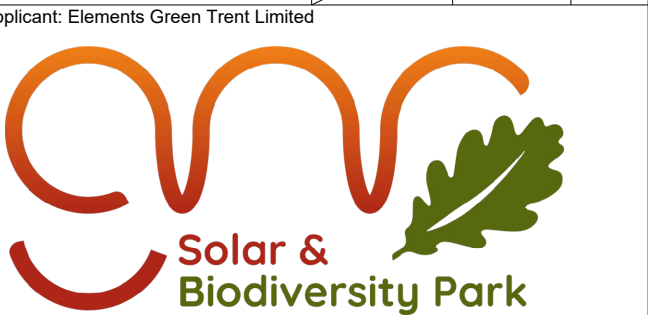


Project Title:
GREAT NORTH ROAD SOLAR
AND BIODIVERSITY PARK


Purpose of Issue:
DCO APPLICATION

Development Consent Order Number:
EN010162

Development Consent Order Drawing Number:
EN01062-APP-2.8

Drawing Title:
STREETS AND ACCESS PLANS
GREAT NORTH ROAD SOLAR AND BIODIVERSITY PARK
SHEET 7 of 39

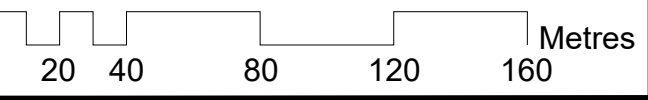
Designed: SE	Drawn: FW	Checked: SE	Date: 20/06/2025
Internal Project Number: 028	Suitability DCO APPLICATION	Zone:	
Scale @ A1: 1:2500	Rev: Rev01		
			
			

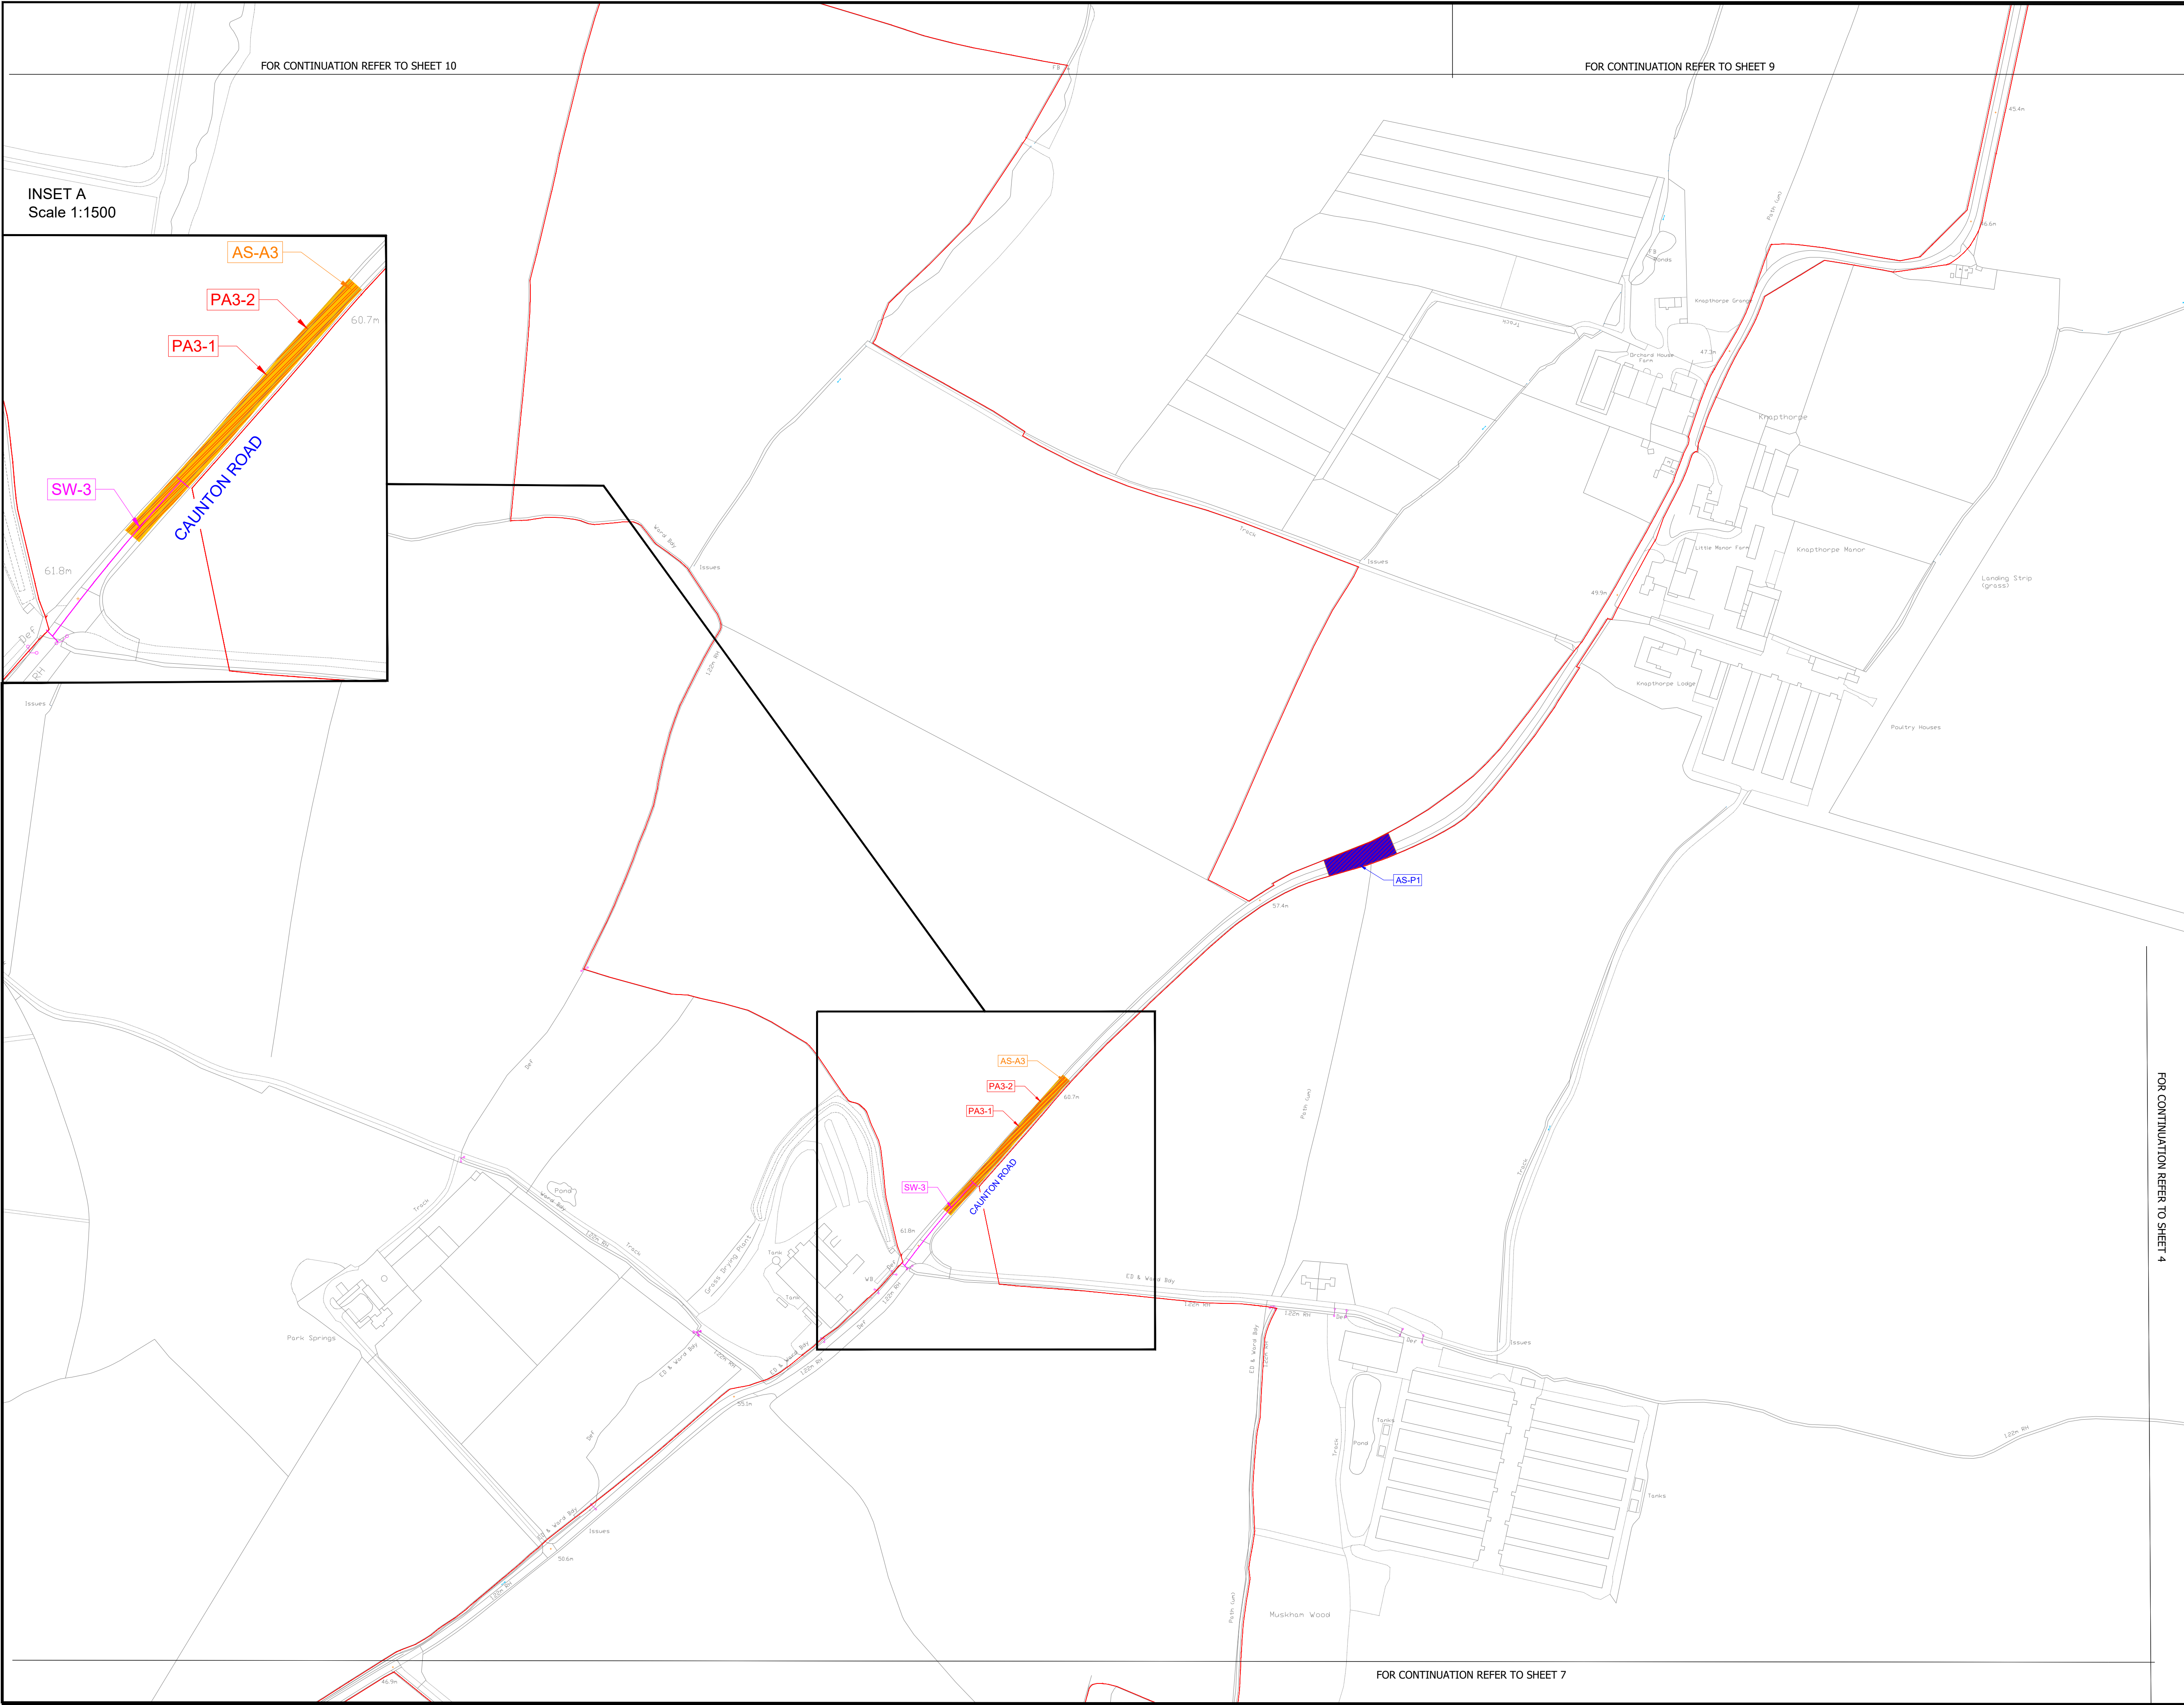


- NOTES:
1. The Streets and Access Plans should be read in conjunction with the Development Consent Order.
 2. For information relating to the proposed temporary closure of roads, please see Traffic Regulation Measure Plans.
 3. The magenta lines denoting street works are located along the centreline of the street to which they relate.
 4. The Order Limits has been drawn to the Land Registry boundaries and topographical survey data of the site. The accuracy of land registry and the topographical survey differs from the OS base mapping which results in the order limits not aligning with the line work shown on the OS mapping

The Infrastructure Planning (Applications: Prescribed Forms and Procedure) Regulations 2009: Regulation 5 (2)(j). Reproduced from Ordnance Survey digital map data © Crown Copyright 2023. All rights reserved. License number 100066882.

- LEGEND:
- Order Limits
 - Formation of new access to the highway or alteration or improvement of an existing access to the highway.
 - Alteration of streets - Permanent
 - Alteration of streets - Temporary
 - Street works

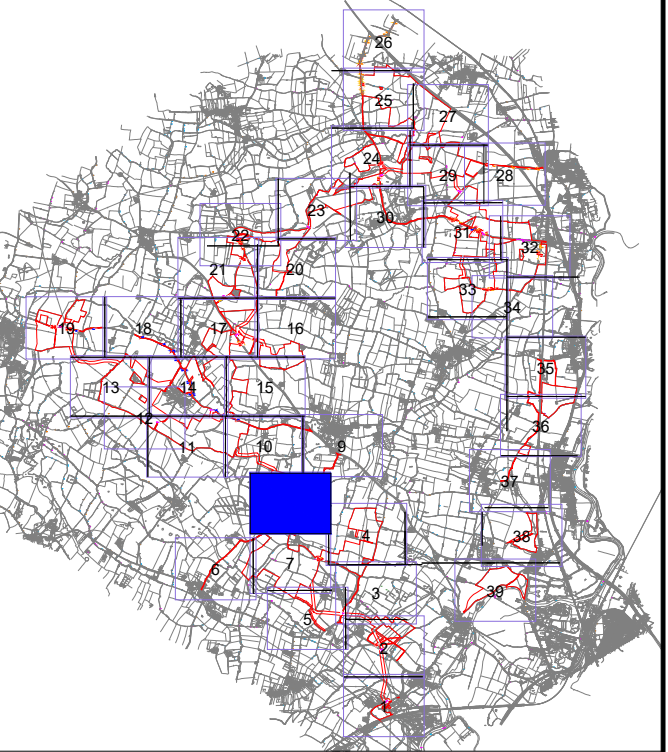

Revision 01	By	FW	SE	Date	20.06.25	Suffix	P01
Revision Details	By	FW	SE	Date	20.06.25	Suffix	P01

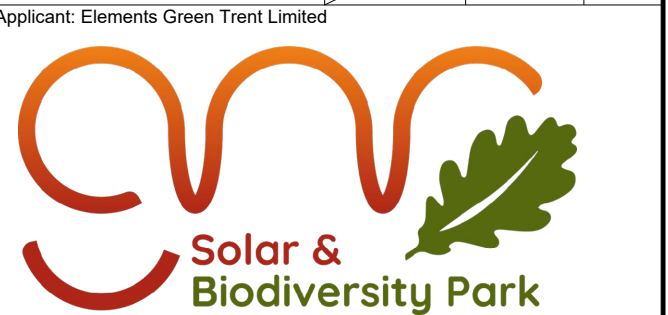

Project Title:
GREAT NORTH ROAD SOLAR AND BIODIVERSITY PARK


Purpose of Issue:
DCO APPLICATION

Development Consent Order Number:
EN010162

Development Consent Order Drawing Number:
EN01062-APP-2.8

Drawing Title:
STREETS AND ACCESS PLANS
GREAT NORTH ROAD SOLAR AND BIODIVERSITY PARK
SHEET 8 of 39


Designed:	Drawn:	Checked:	Date:
SE	FW	SE	20/06/2025
Internal Project Number:	028	Suitability	DCO APPLICATION
Scale @ A1:	1:2500	Zone:	
		Rev:	Rev01

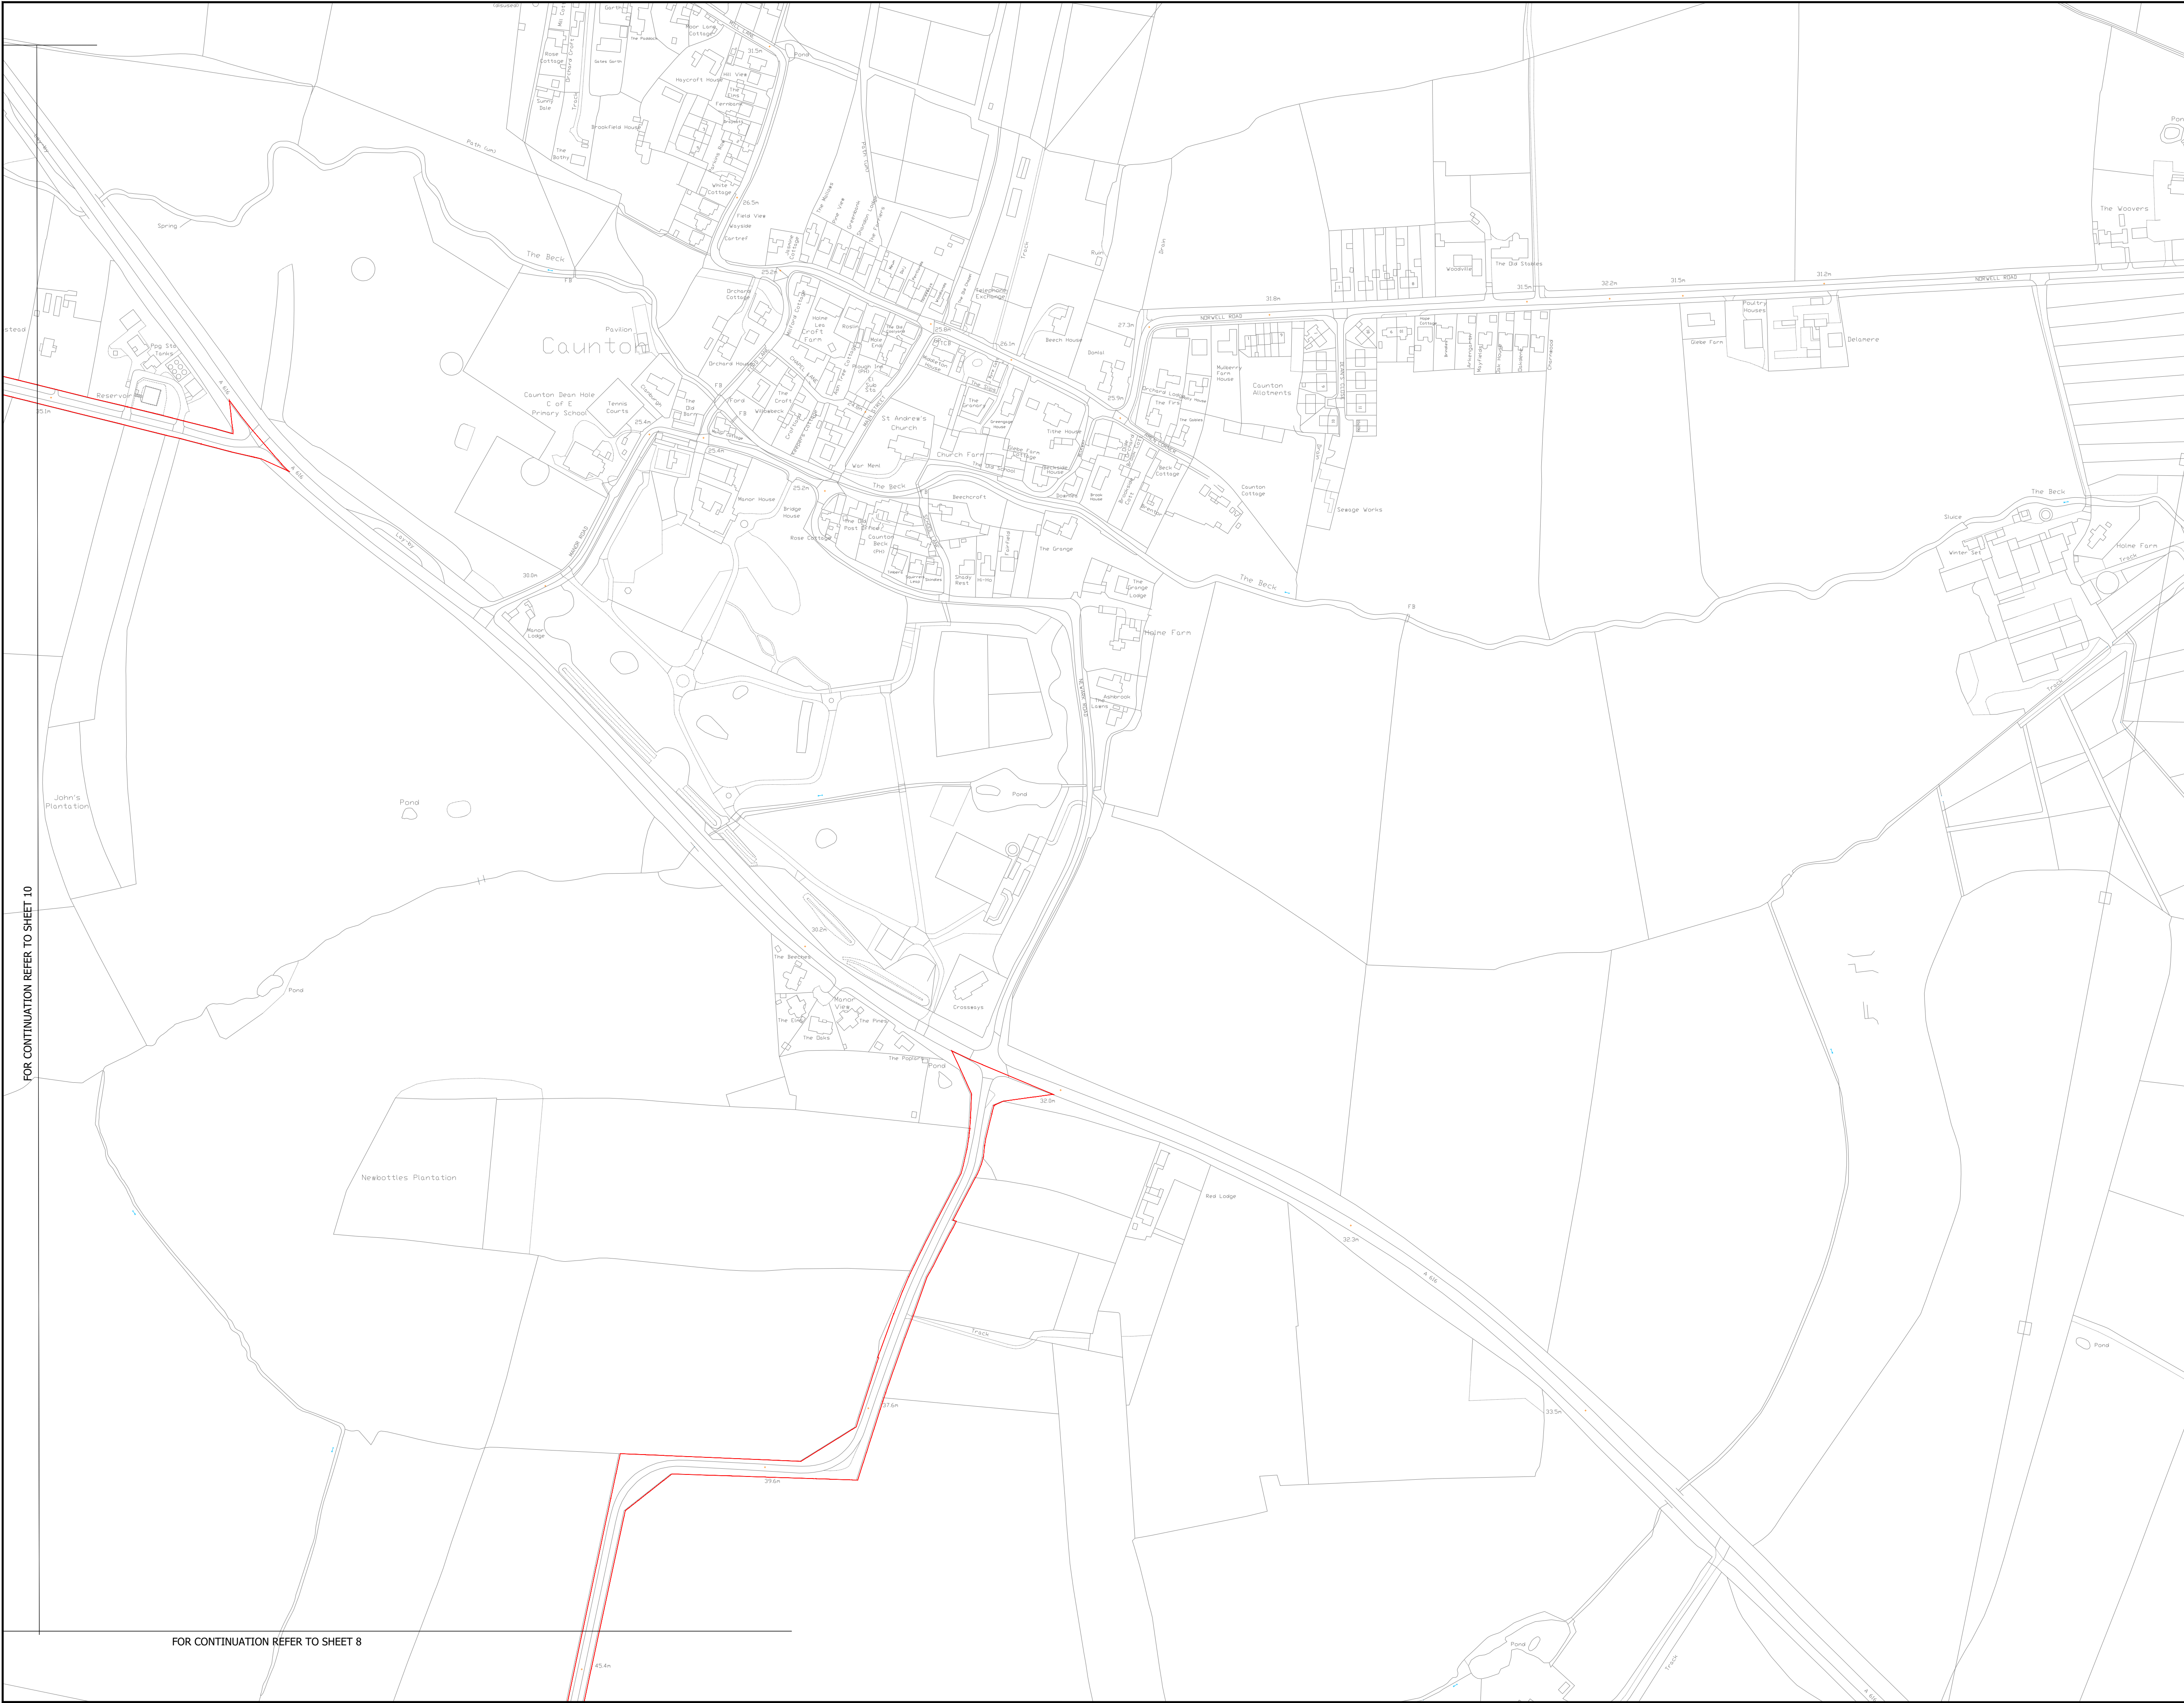


- NOTES:
1. The Streets and Access Plans should be read in conjunction with the Development Consent Order.
 2. For information relating to the proposed temporary closure of roads, please see Traffic Regulation Measure Plans.
 3. The magenta lines denoting street works are located along the centreline of the street to which they relate.
 4. The Order Limits has been drawn to the Land Registry boundaries and topographical survey data of the site. The accuracy of land registry and the topographical survey differs from the OS base mapping which results in the order limits not aligning with the line work shown on the OS mapping

The Infrastructure Planning (Applications: Prescribed Forms and Procedure) Regulations 2009: Regulation 5 (2)(i). Reproduced from Ordnance Survey digital map data © Crown Copyright 2023. All rights reserved. License number 10066882.

- LEGEND:
- Order Limits
 - Formation of new access to the highway or alteration or improvement of an existing access to the highway.
 - Alteration of streets - Permanent
 - Alteration of streets - Temporary
 - Street works

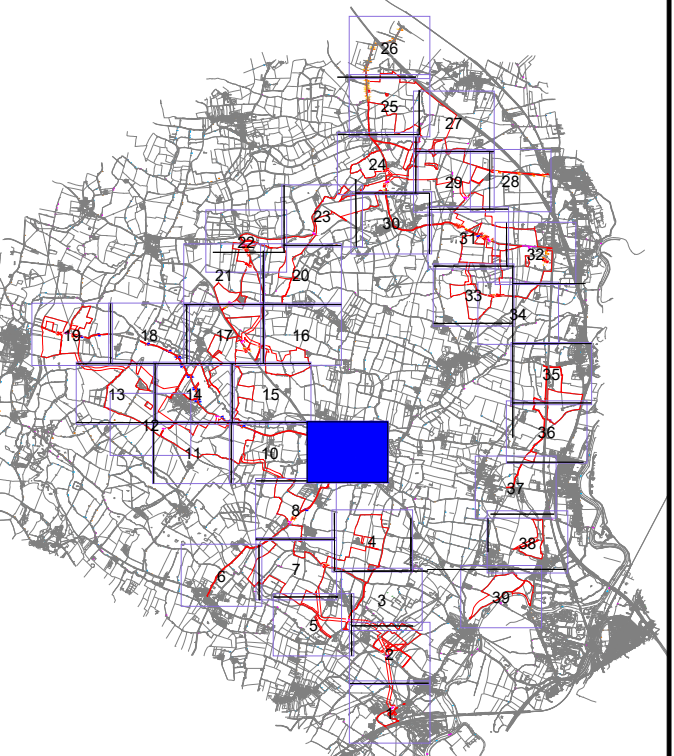

Revision 01	By FW	SE	Date 20.06.25	Suffix P01
Revision Details	By	Check	Date	Suffix

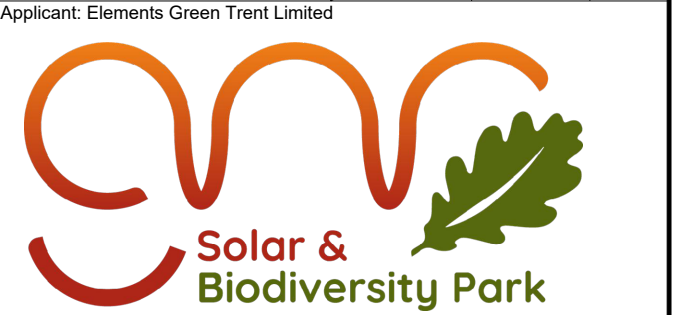

Project Title:
GREAT NORTH ROAD SOLAR
AND BIODIVERSITY PARK


Purpose of Issue:
DCO APPLICATION

Development Consent Order Number:
EN010162

Development Consent Order Drawing Number:
EN01062-APP-2.8


Drawing Title:
STREETS AND ACCESS PLANS
GREAT NORTH ROAD SOLAR AND BIODIVERSITY PARK
SHEET 9 of 39

Designed: SE	Drawn: FW	Checked: SE	Date: 20/06/2025
Internal Project Number: 028	Suitability DCO APPLICATION		
Scale @ A1: 1:2500	Zone: Rev. Rev01		

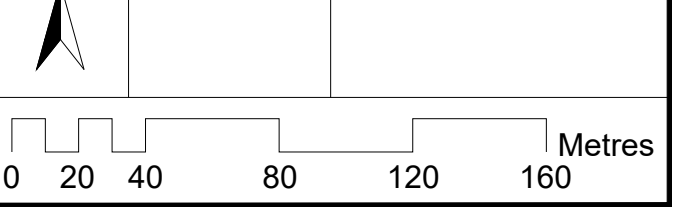

FOR CONTINUATION REFER TO SHEET 10

FOR CONTINUATION REFER TO SHEET 8

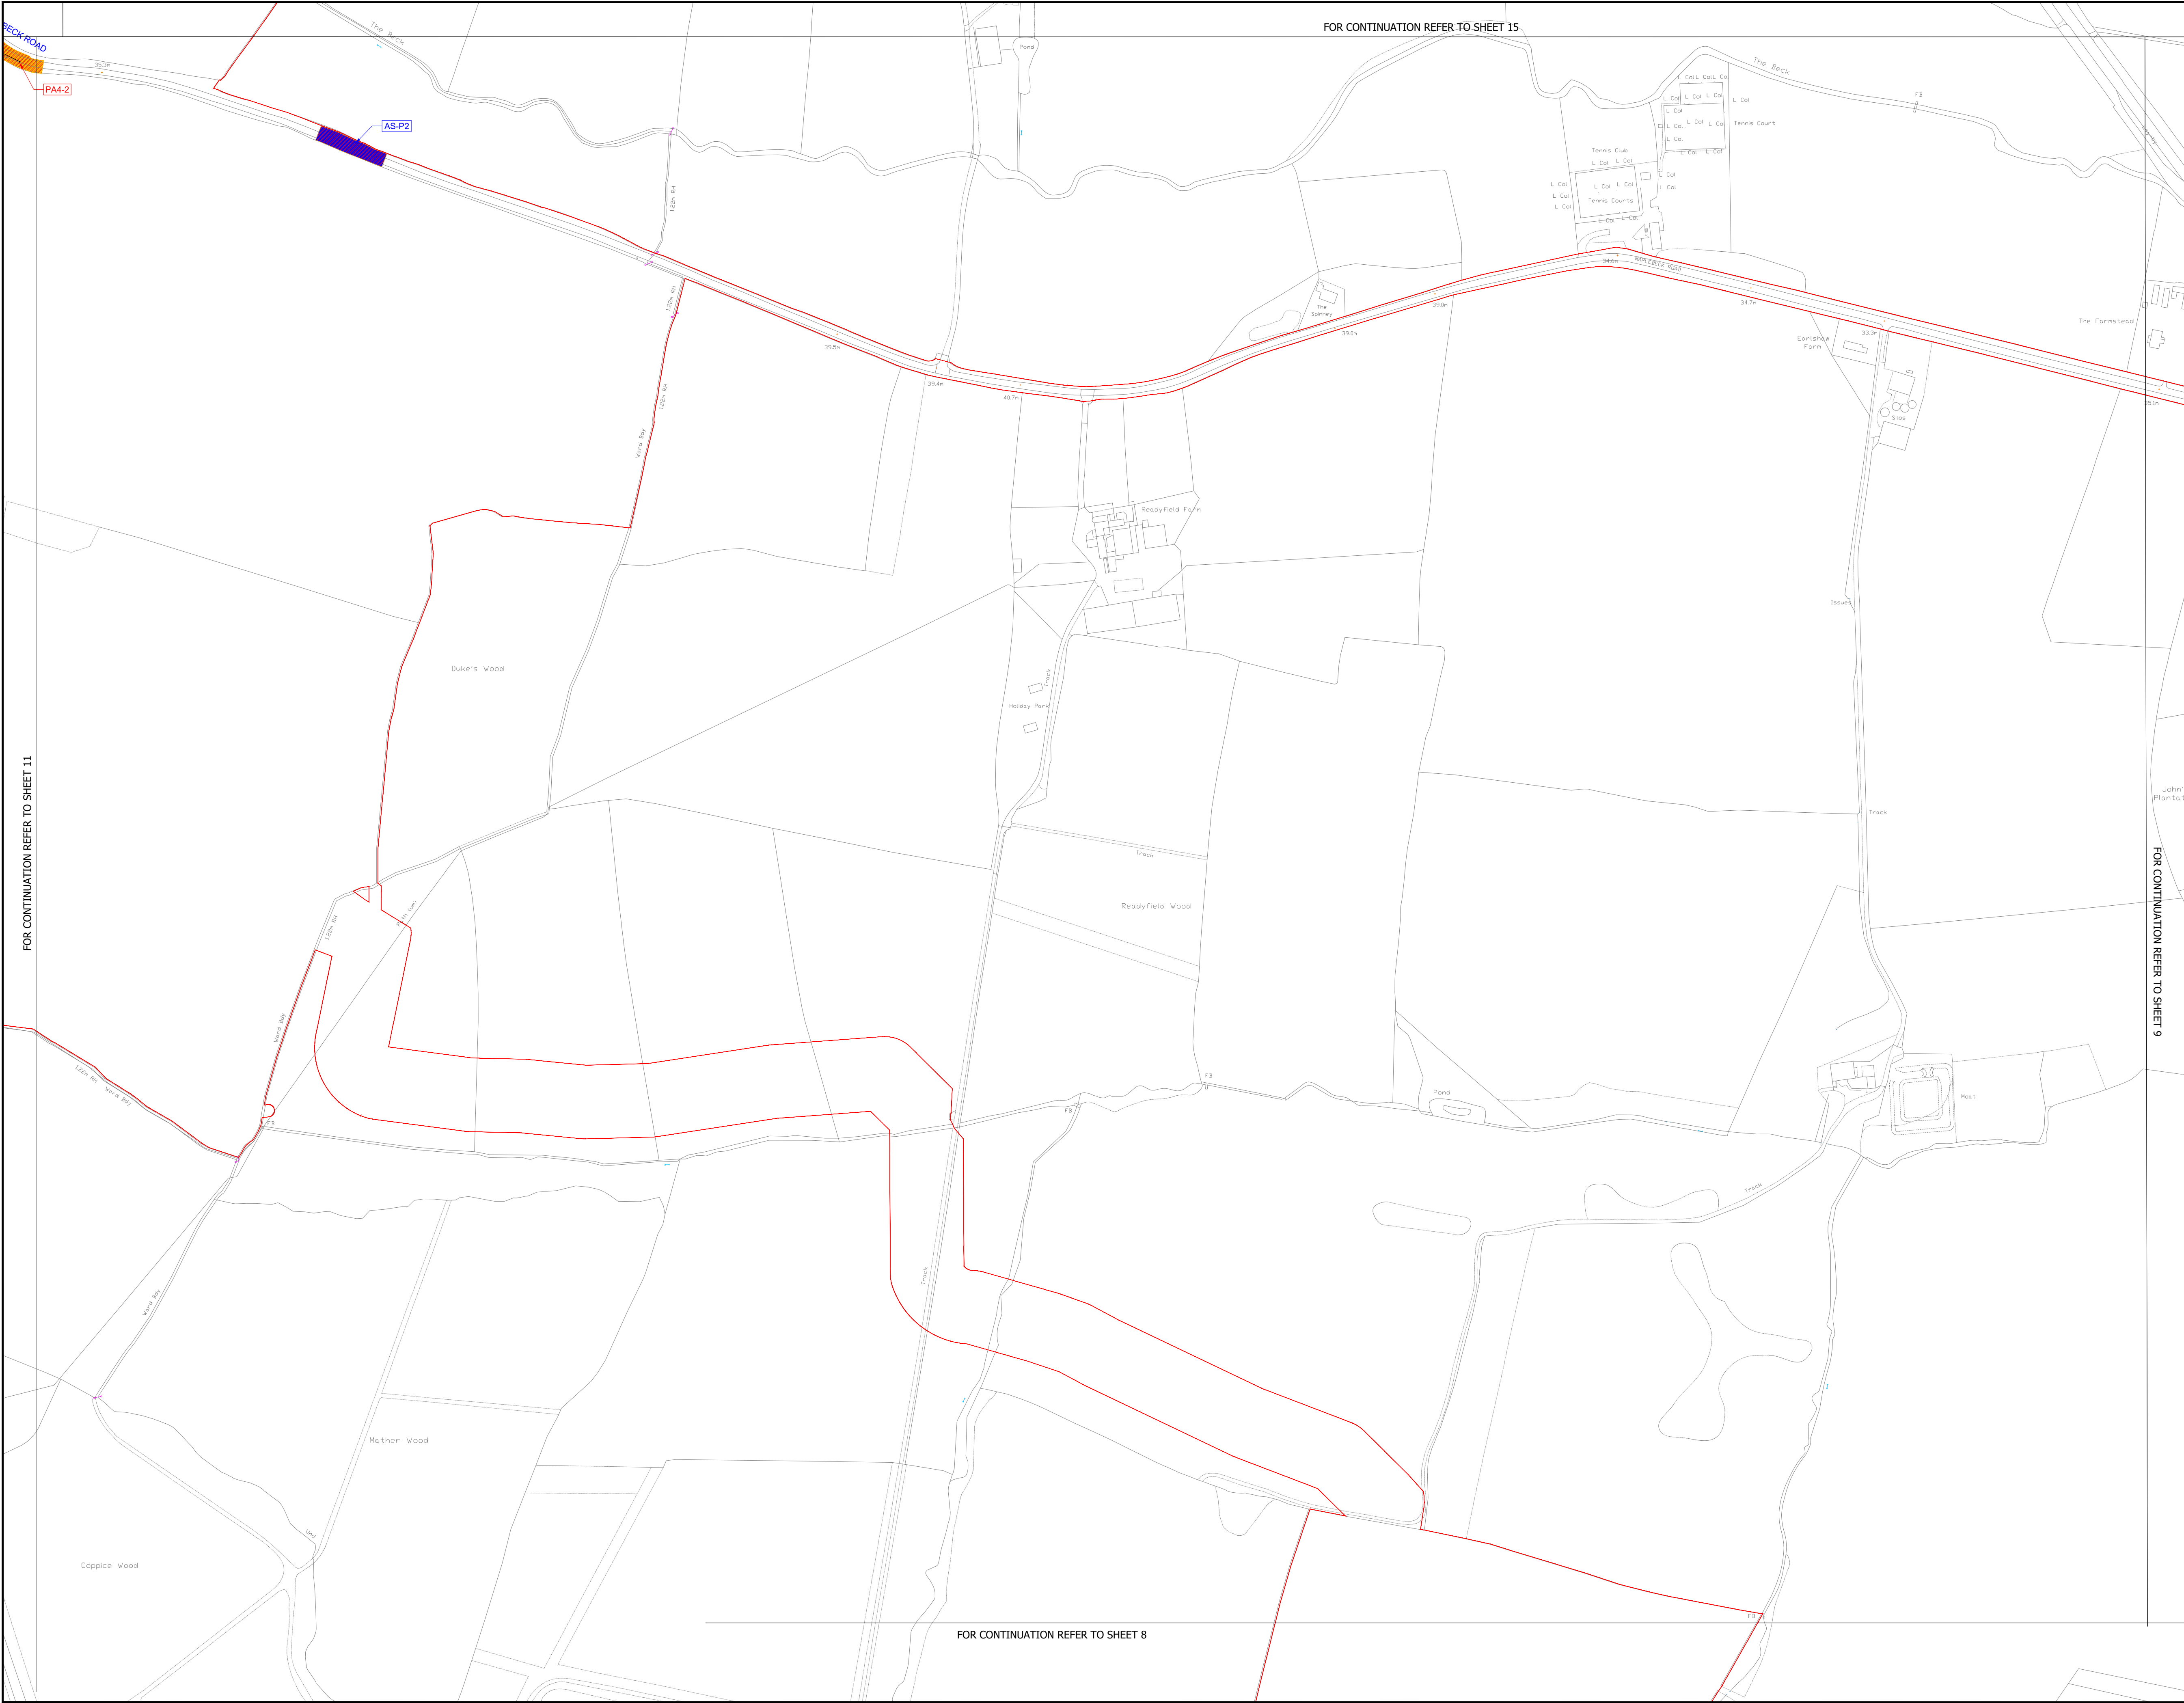


NOTES:

1. The Streets and Access Plans should be read in conjunction with the Development Consent Order.
2. For information relating to the proposed temporary closure of roads, please see Traffic Regulation Measure Plans.
3. The magenta lines denoting street works are located along the centreline of the street to which they relate.
4. The Order Limits has been drawn to the Land Registry boundaries and topographical survey data of the site. The accuracy of land registry and the topographical survey differs from the OS base mapping which results in the order limits not aligning with the line work shown on the OS mapping

The Infrastructure Planning (Applications: Prescribed Forms and Procedure) Regulations 2009: Regulation 5 (2)(j). Reproduced from Ordnance Survey digital map data © Crown Copyright 2023. All rights reserved. License number 100066882.

LEGEND:

- Order Limits
- Formation of new access to the highway or alteration or improvement of an existing access to the highway.
- Alteration of streets - Permanent
- Alteration of streets - Temporary
- Street works

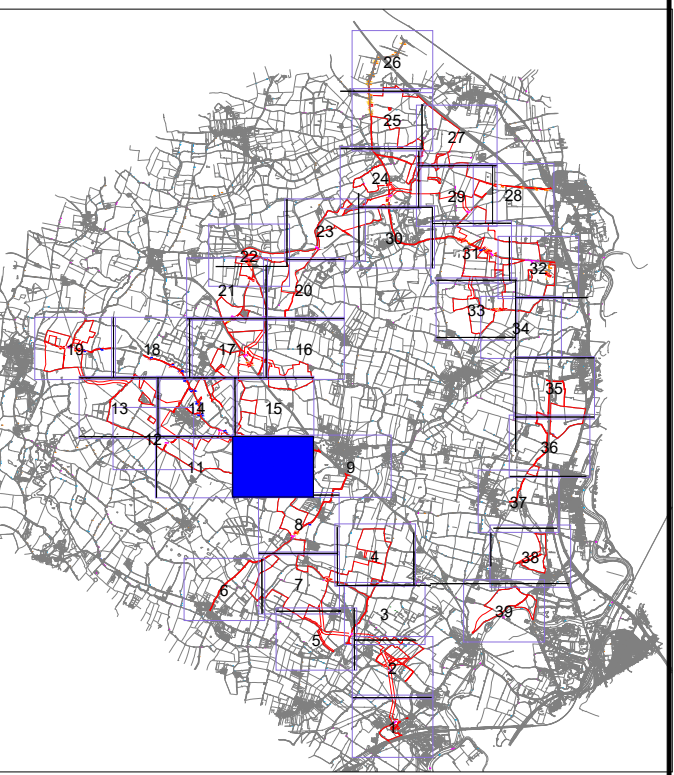

Revision 01	By FW	SE	Date 20.06.25	Suffix P01
Revision Details	By	Check	Date	Suffix

Applicant: Elements Green Trent Limited

Project Title:
GREAT NORTH ROAD SOLAR AND BIODIVERSITY PARK

Purpose of Issue:
DCO APPLICATION

Development Consent Order Number:
EN010162

Development Consent Order Drawing Number:
EN01062-APP-2.8

Drawing Title:
STREETS AND ACCESS PLANS
GREAT NORTH ROAD SOLAR AND BIODIVERSITY PARK
SHEET 10 of 39

Designed: SE	Drawn: FW	Checked: SE	Date: 20/06/2025
Internal Project Number: 028	Suitability: DCO APPLICATION		
Scale @ A1: 1:2500	Zone:		
		Rev: Rev01	

N

0 20 40 80 120 160 Metres