


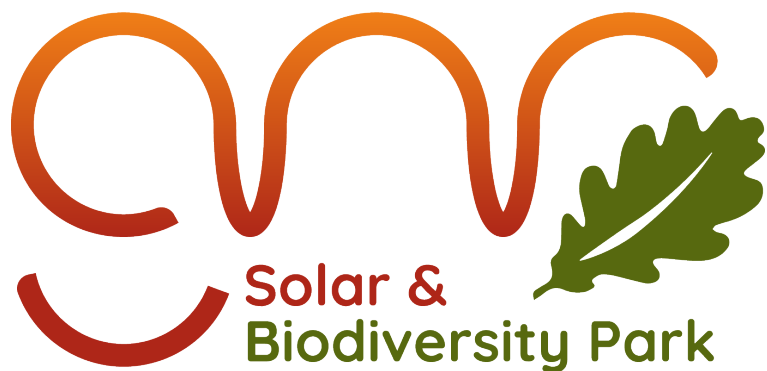

Great North Road Solar and Biodiversity Park


Streets & Access Plans (Part 4 of 4)

Document reference – EN010162/APP/2.8A

Revision number 2

August 2025

Infrastructure Planning (Applications: Prescribed Forms and Procedure) Regulations 2009, APFP Regulation 5(2)(k)

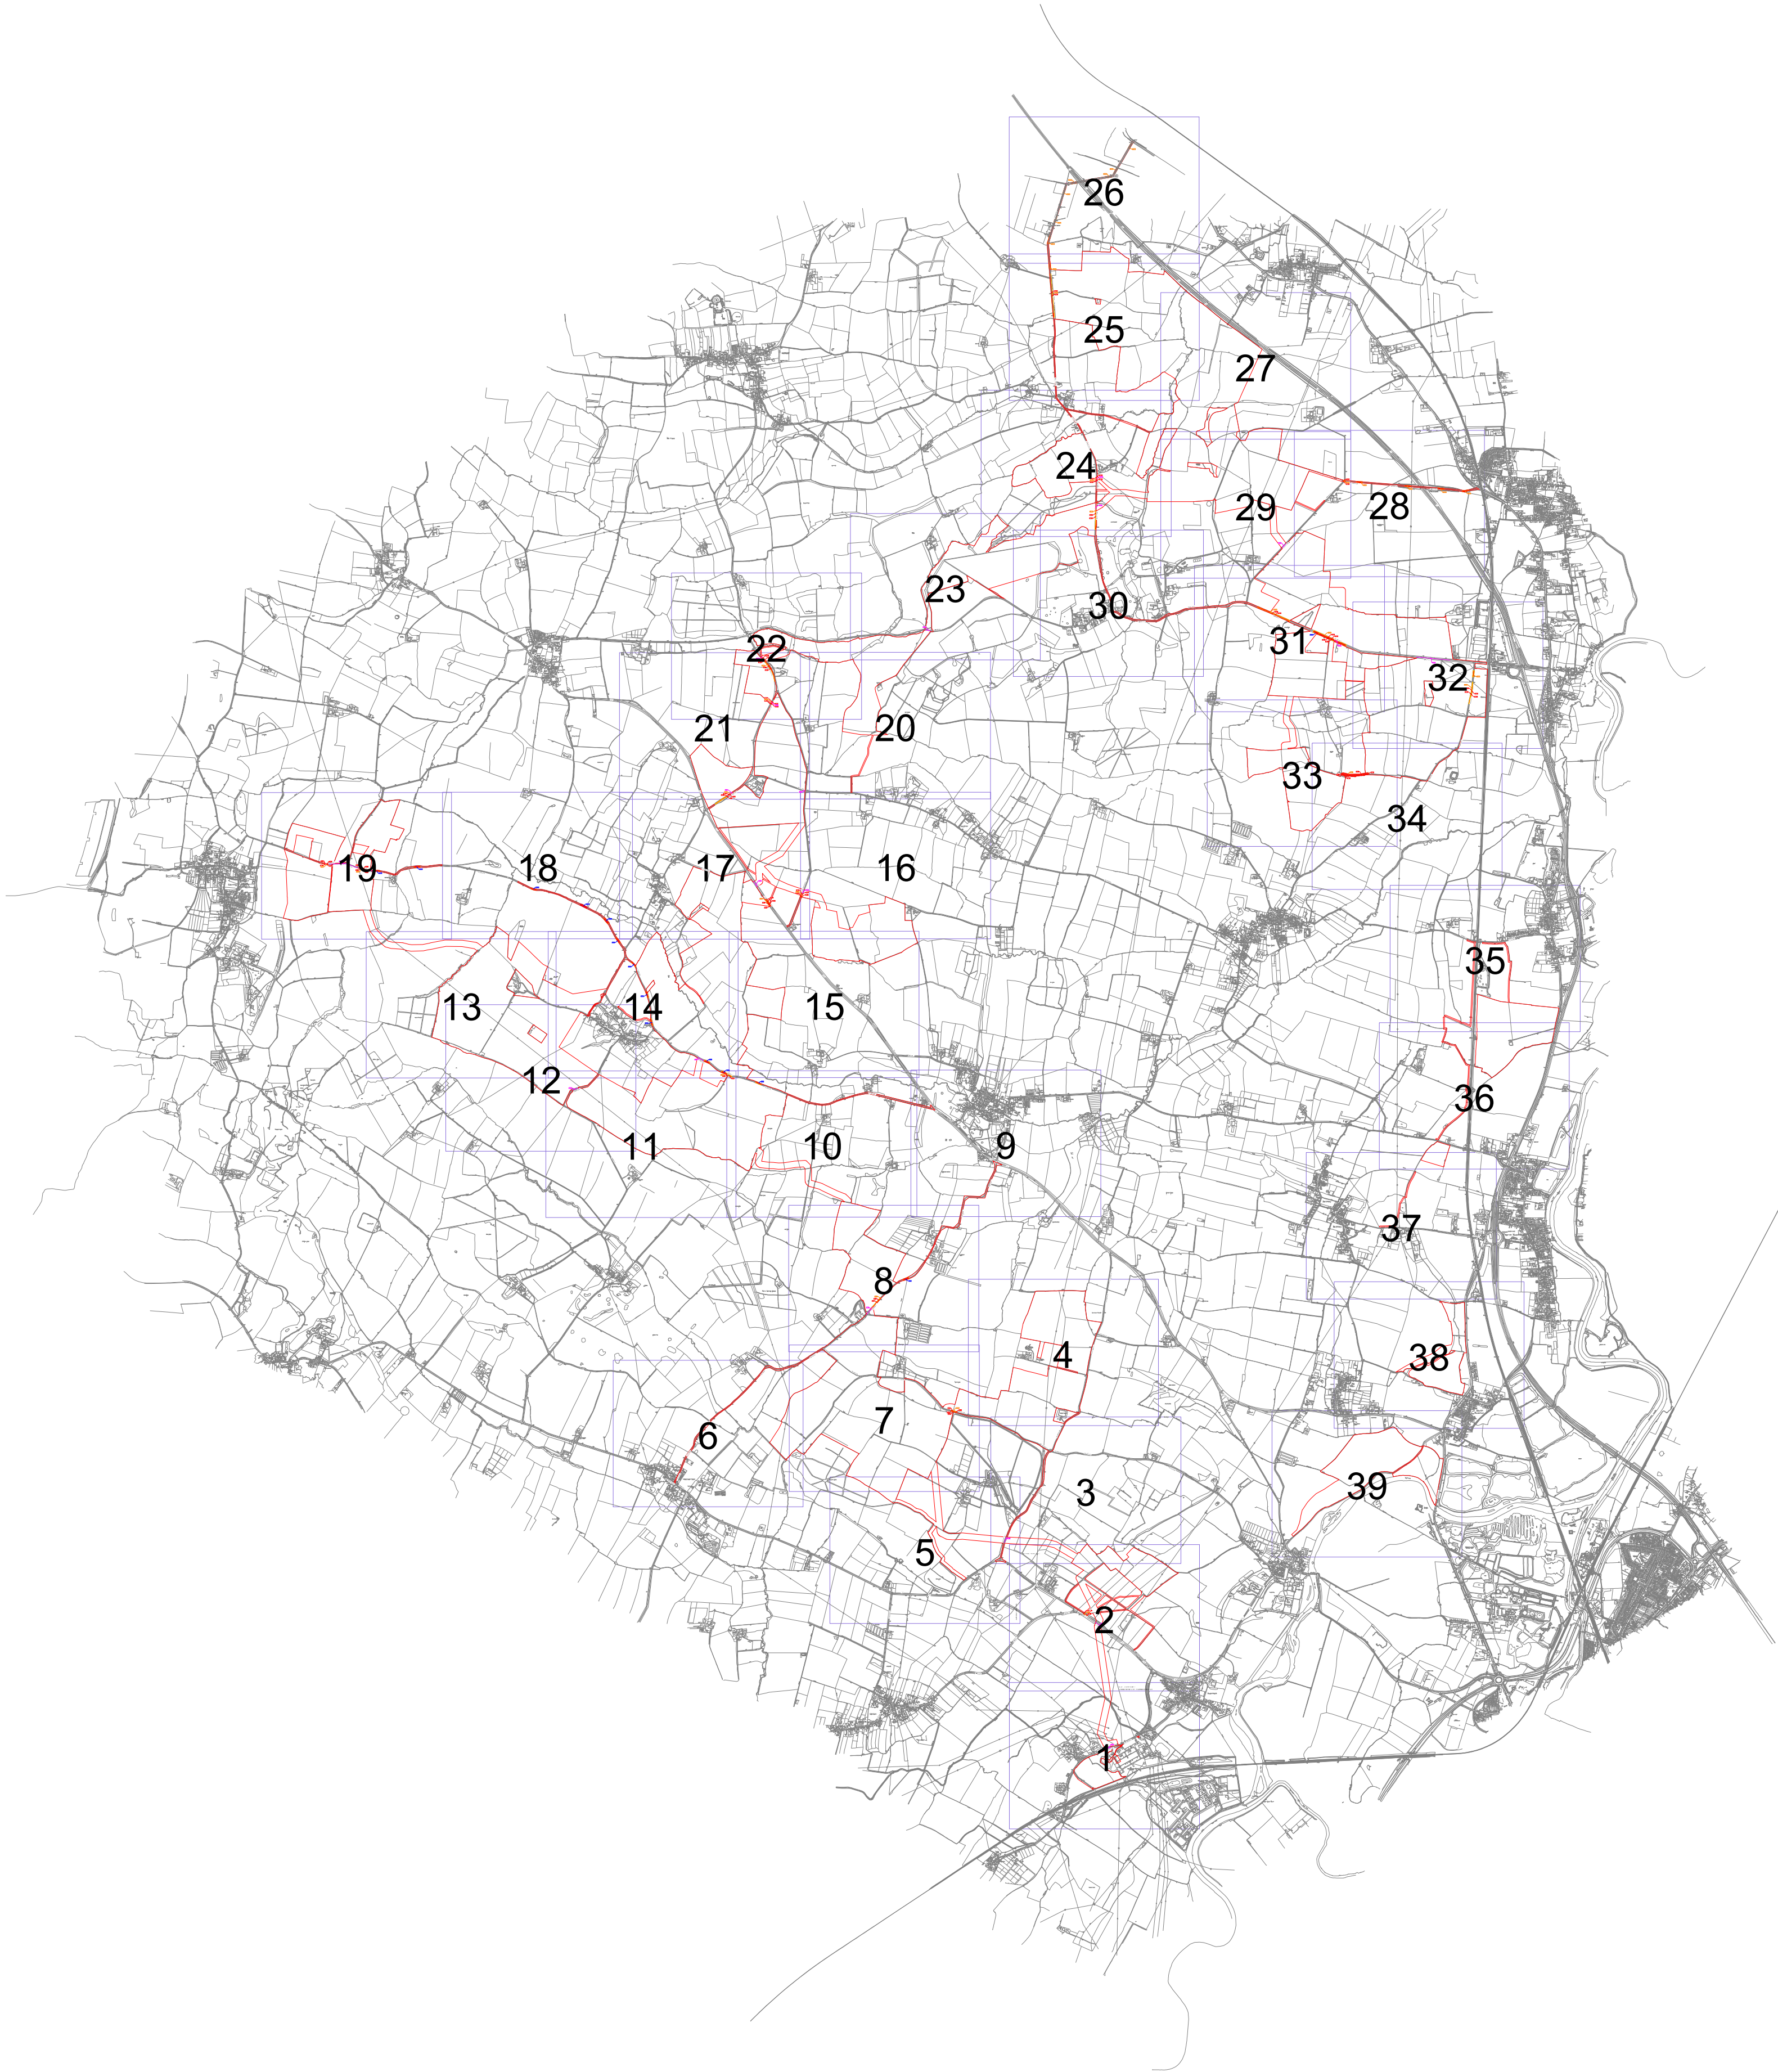


- NOTES:
1. The Streets and Access Plans should be read in conjunction with the Development Consent Order.
 2. For information relating to the proposed temporary closure of roads, please see Traffic Regulation Measure Plans.
 3. The magenta lines denoting street works are located along the centreline of the street to which they relate.
 4. The Order Limits has been drawn to the Land Registry boundaries and topographical survey data of the site. The accuracy of land registry and the topographical survey differs from the OS base mapping which results in the order limits not aligning with the line work shown on the OS mapping

The Infrastructure Planning (Applications: Prescribed Forms and Procedure) Regulations 2009; Regulation 5 (2)(j). Reproduced from Ordnance Survey digital map data © Crown Copyright 2023. All rights reserved. Licence number 100066882.

- LEGEND:
- Order Limits
 - Formation of new access to the highway or alteration or improvement of an existing access to the highway.
 - Alteration of streets - Permanent
 - Alteration of streets - Temporary
 - Street works

S55 Responses	By FW	SE	Date 30.07.25	Suffix P02
Revision 01	By FW	SE	Date 20.06.25	Suffix P01
Revision Details	By Check		Date	Suffix

Applicant: Elements Green Trent Limited

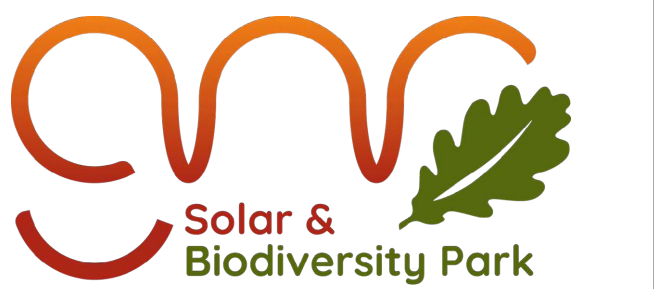

Project Title:
GREAT NORTH ROAD SOLAR
AND BIODIVERSITY PARK

Purpose of Issue:
DCO APPLICATION


Development Consent Order Number:
EN010162


Development Consent Order Drawing Number:
EN01062-APP-2.8

Drawing Title:
STREETS AND ACCESS PLANS
GREAT NORTH ROAD SOLAR AND BIODIVERSITY PARK
KEY PLAN

Designed: SE	Drawn: FW	Checked: SE	Date: 30/07/2025
Internal Project Number: 028	Suitability DCO APPLICATION		
Scale @ A1: 1:40,000	Zone:		

N ↑	Rev: Rev02
--------	---------------

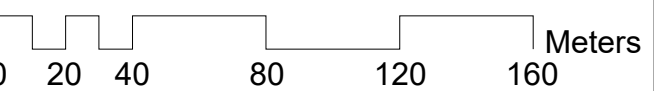

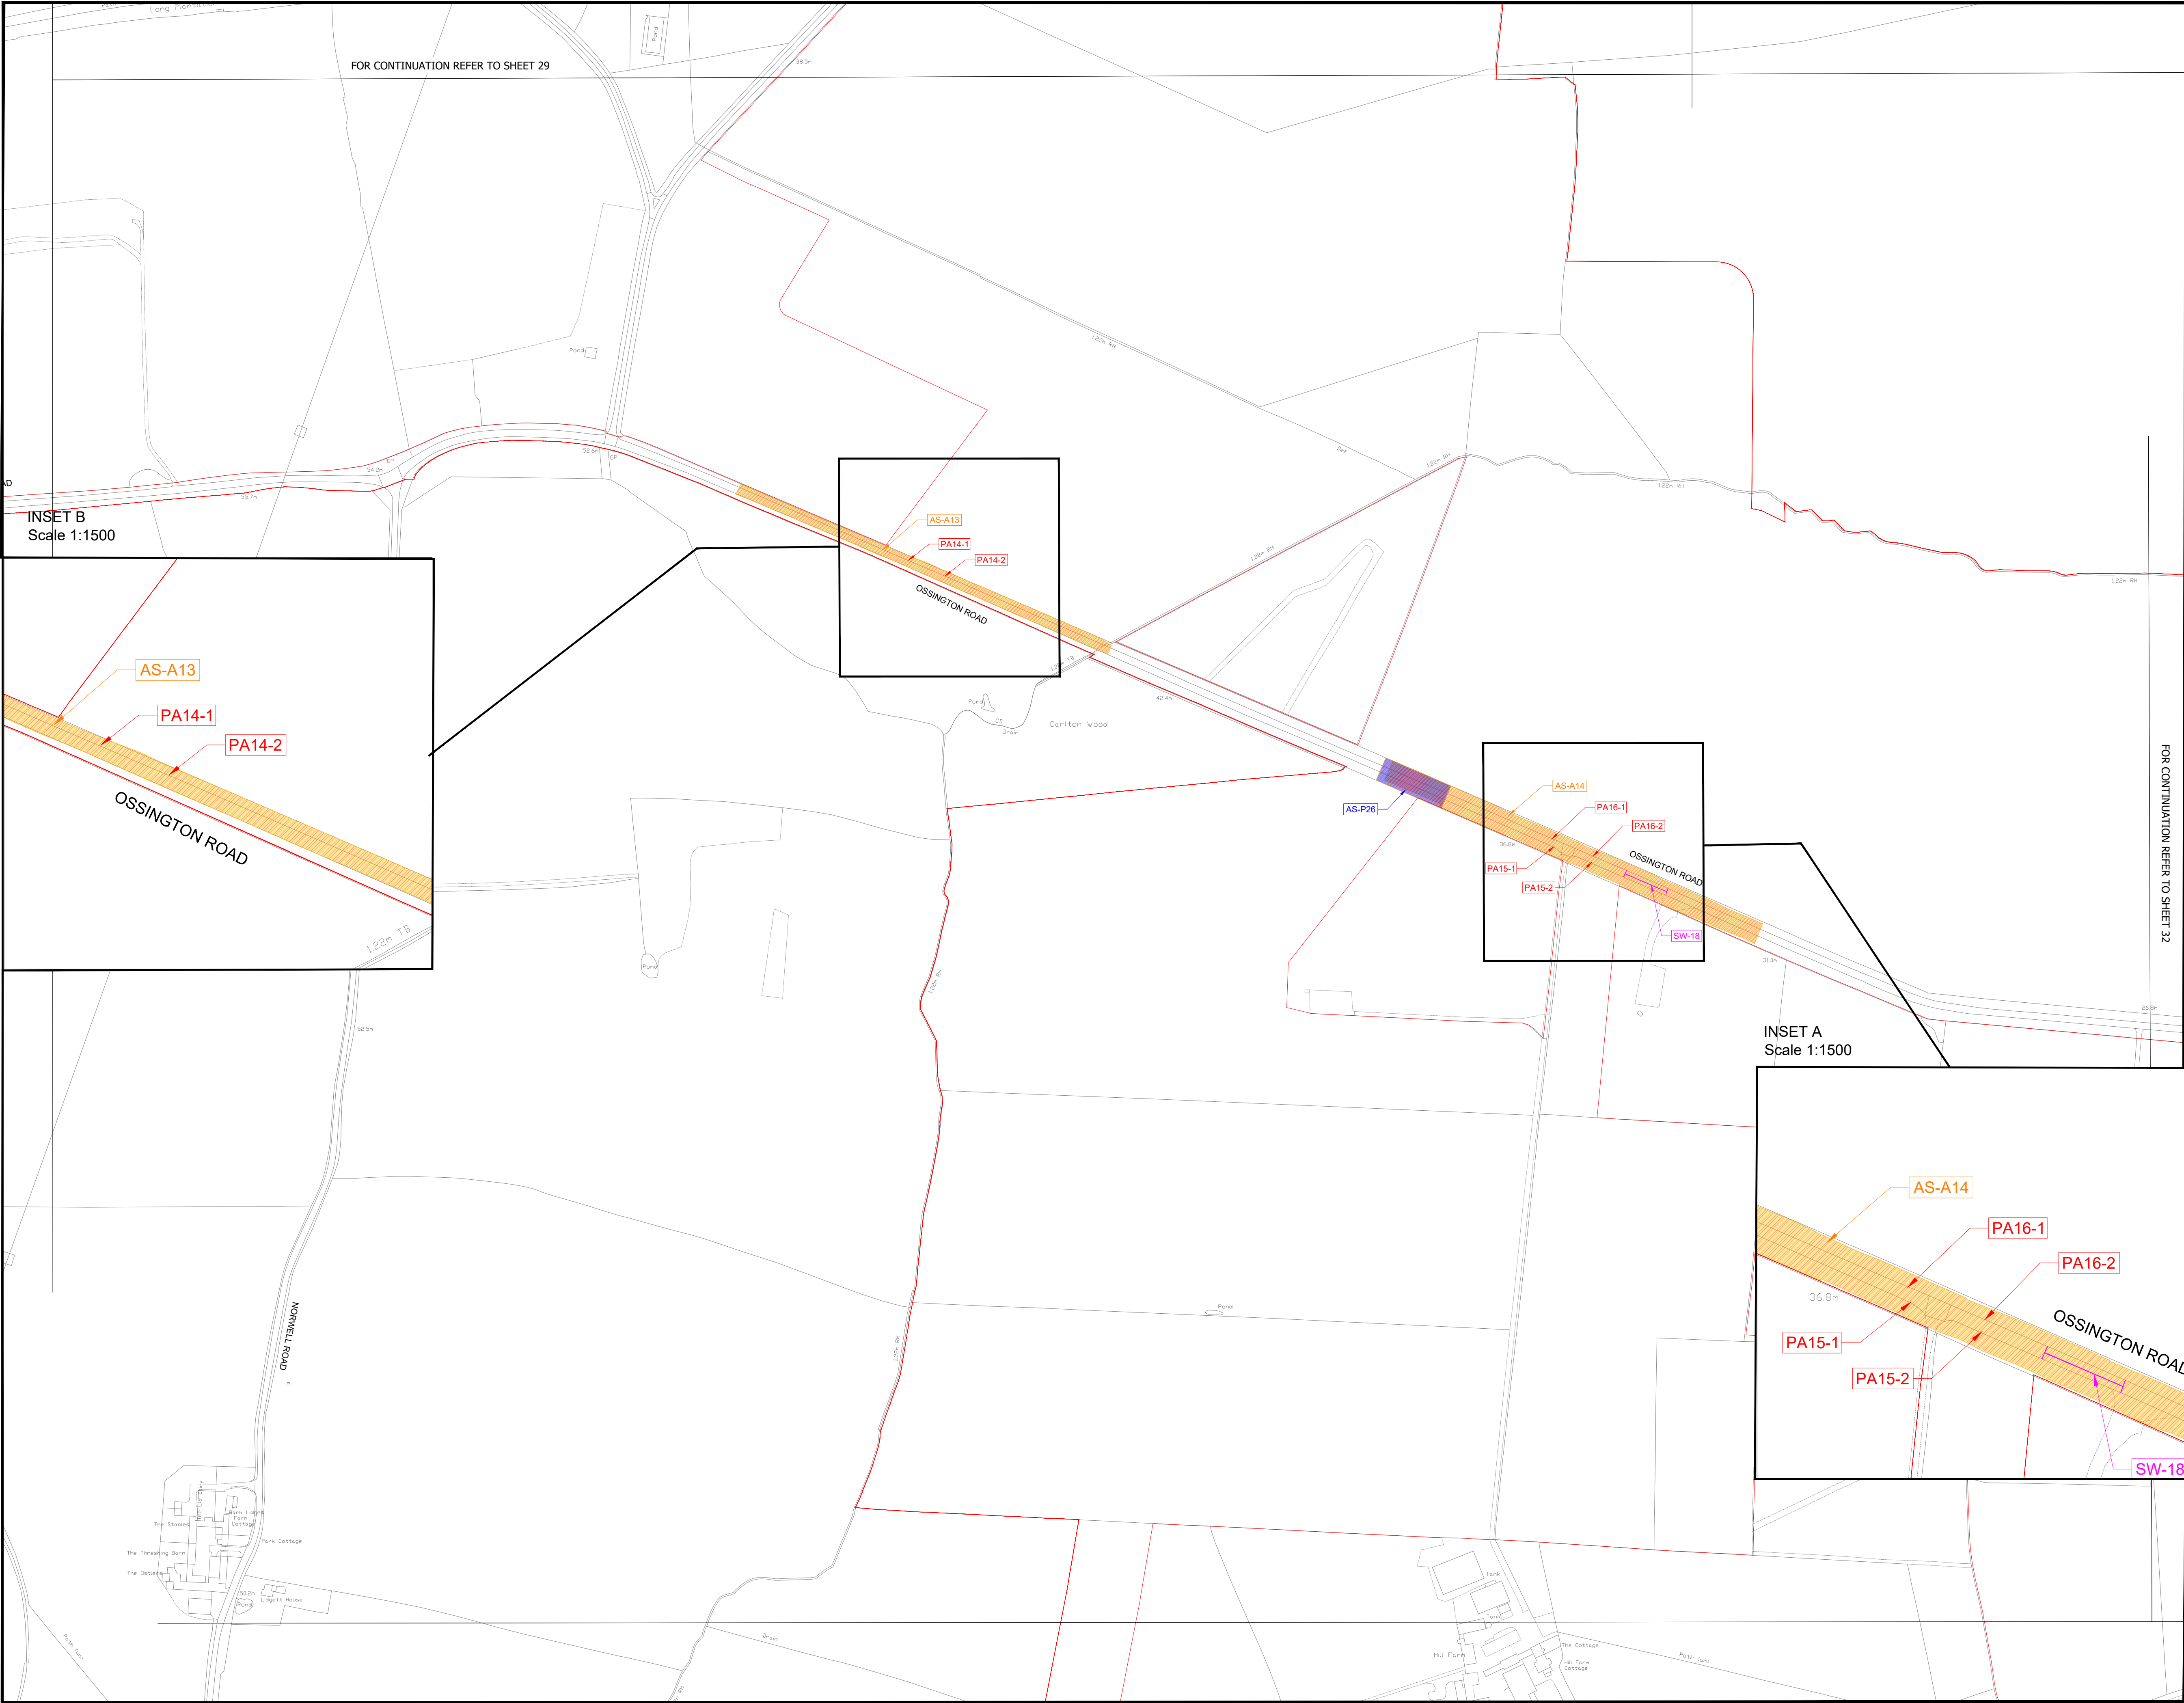


NOTES:


1. The Streets and Access Plans should be read in conjunction with the Development Consent Order.
2. For information relating to the proposed temporary closure of roads, please see Traffic Regulation Measure Plans.
3. The magenta lines denoting street works are located along the centreline of the street to which they relate.
4. The Order Limits has been drawn to the Land Registry boundaries and topographical survey data of the site. The accuracy of land registry and the topographical survey differs from the OS base mapping which results in the order limits not aligning with the line work shown on the OS mapping

The Infrastructure Planning (Applications: Prescribed Forms and Procedure) Regulations 2009; Regulation 5 (2)(j). Reproduced from Ordnance Survey digital map data © Crown Copyright 2023. All rights reserved. Licence number 100066882.

- LEGEND:
- Order Limits
 - Formation of new access to the highway or alteration or improvement of an existing access to the highway.
 - Alteration of streets - Permanent
 - Alteration of streets - Temporary
 - Street works

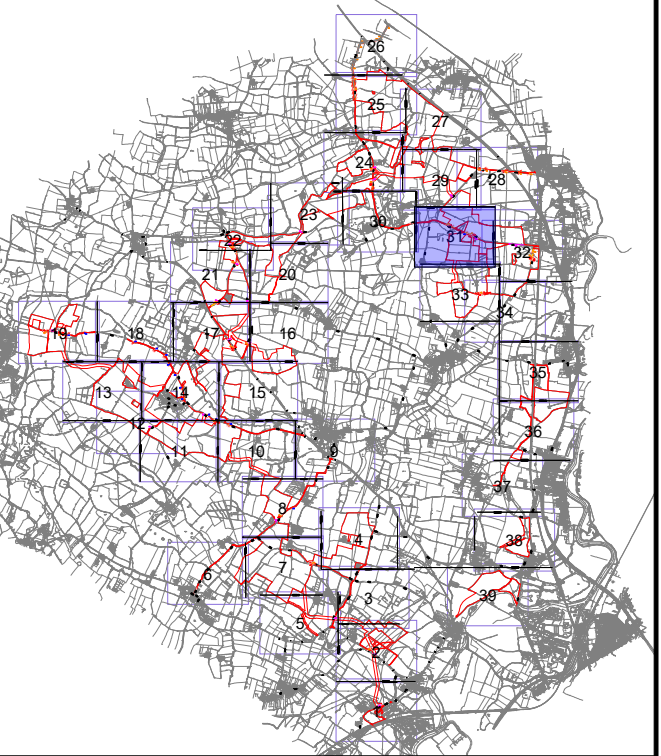

S55 Responses	By FW	SE	Date 30.07.25	Suffix P02
Revision 01	By FW	SE	Date 20.06.25	Suffix P01
Revision Details	By	SE Check	Date	Suffix
Applicant: Elements Green Trent Limited				
 Solar & Biodiversity Park				
Project Title: GREAT NORTH ROAD SOLAR AND BIODIVERSITY PARK				
Purpose of Issue: DCO APPLICATION				
Development Consent Order Number: EN01062				
Development Consent Order Drawing Number: EN01062-APP-2.8				
Drawing Title: STREETS AND ACCESS PLANS GREAT NORTH ROAD SOLAR AND BIODIVERSITY PARK SHEET 31 of 39				
Designed: SE	Drawn: FW	Checked: SE	Date: 30/07/2025	
Internal Project Number: 028		Suitability DCO APPLICATION		
Scale @ A1: 1:2500		Zone:		
N 		Rev. Rev02		
0 20 40 80 120 160		Metres		

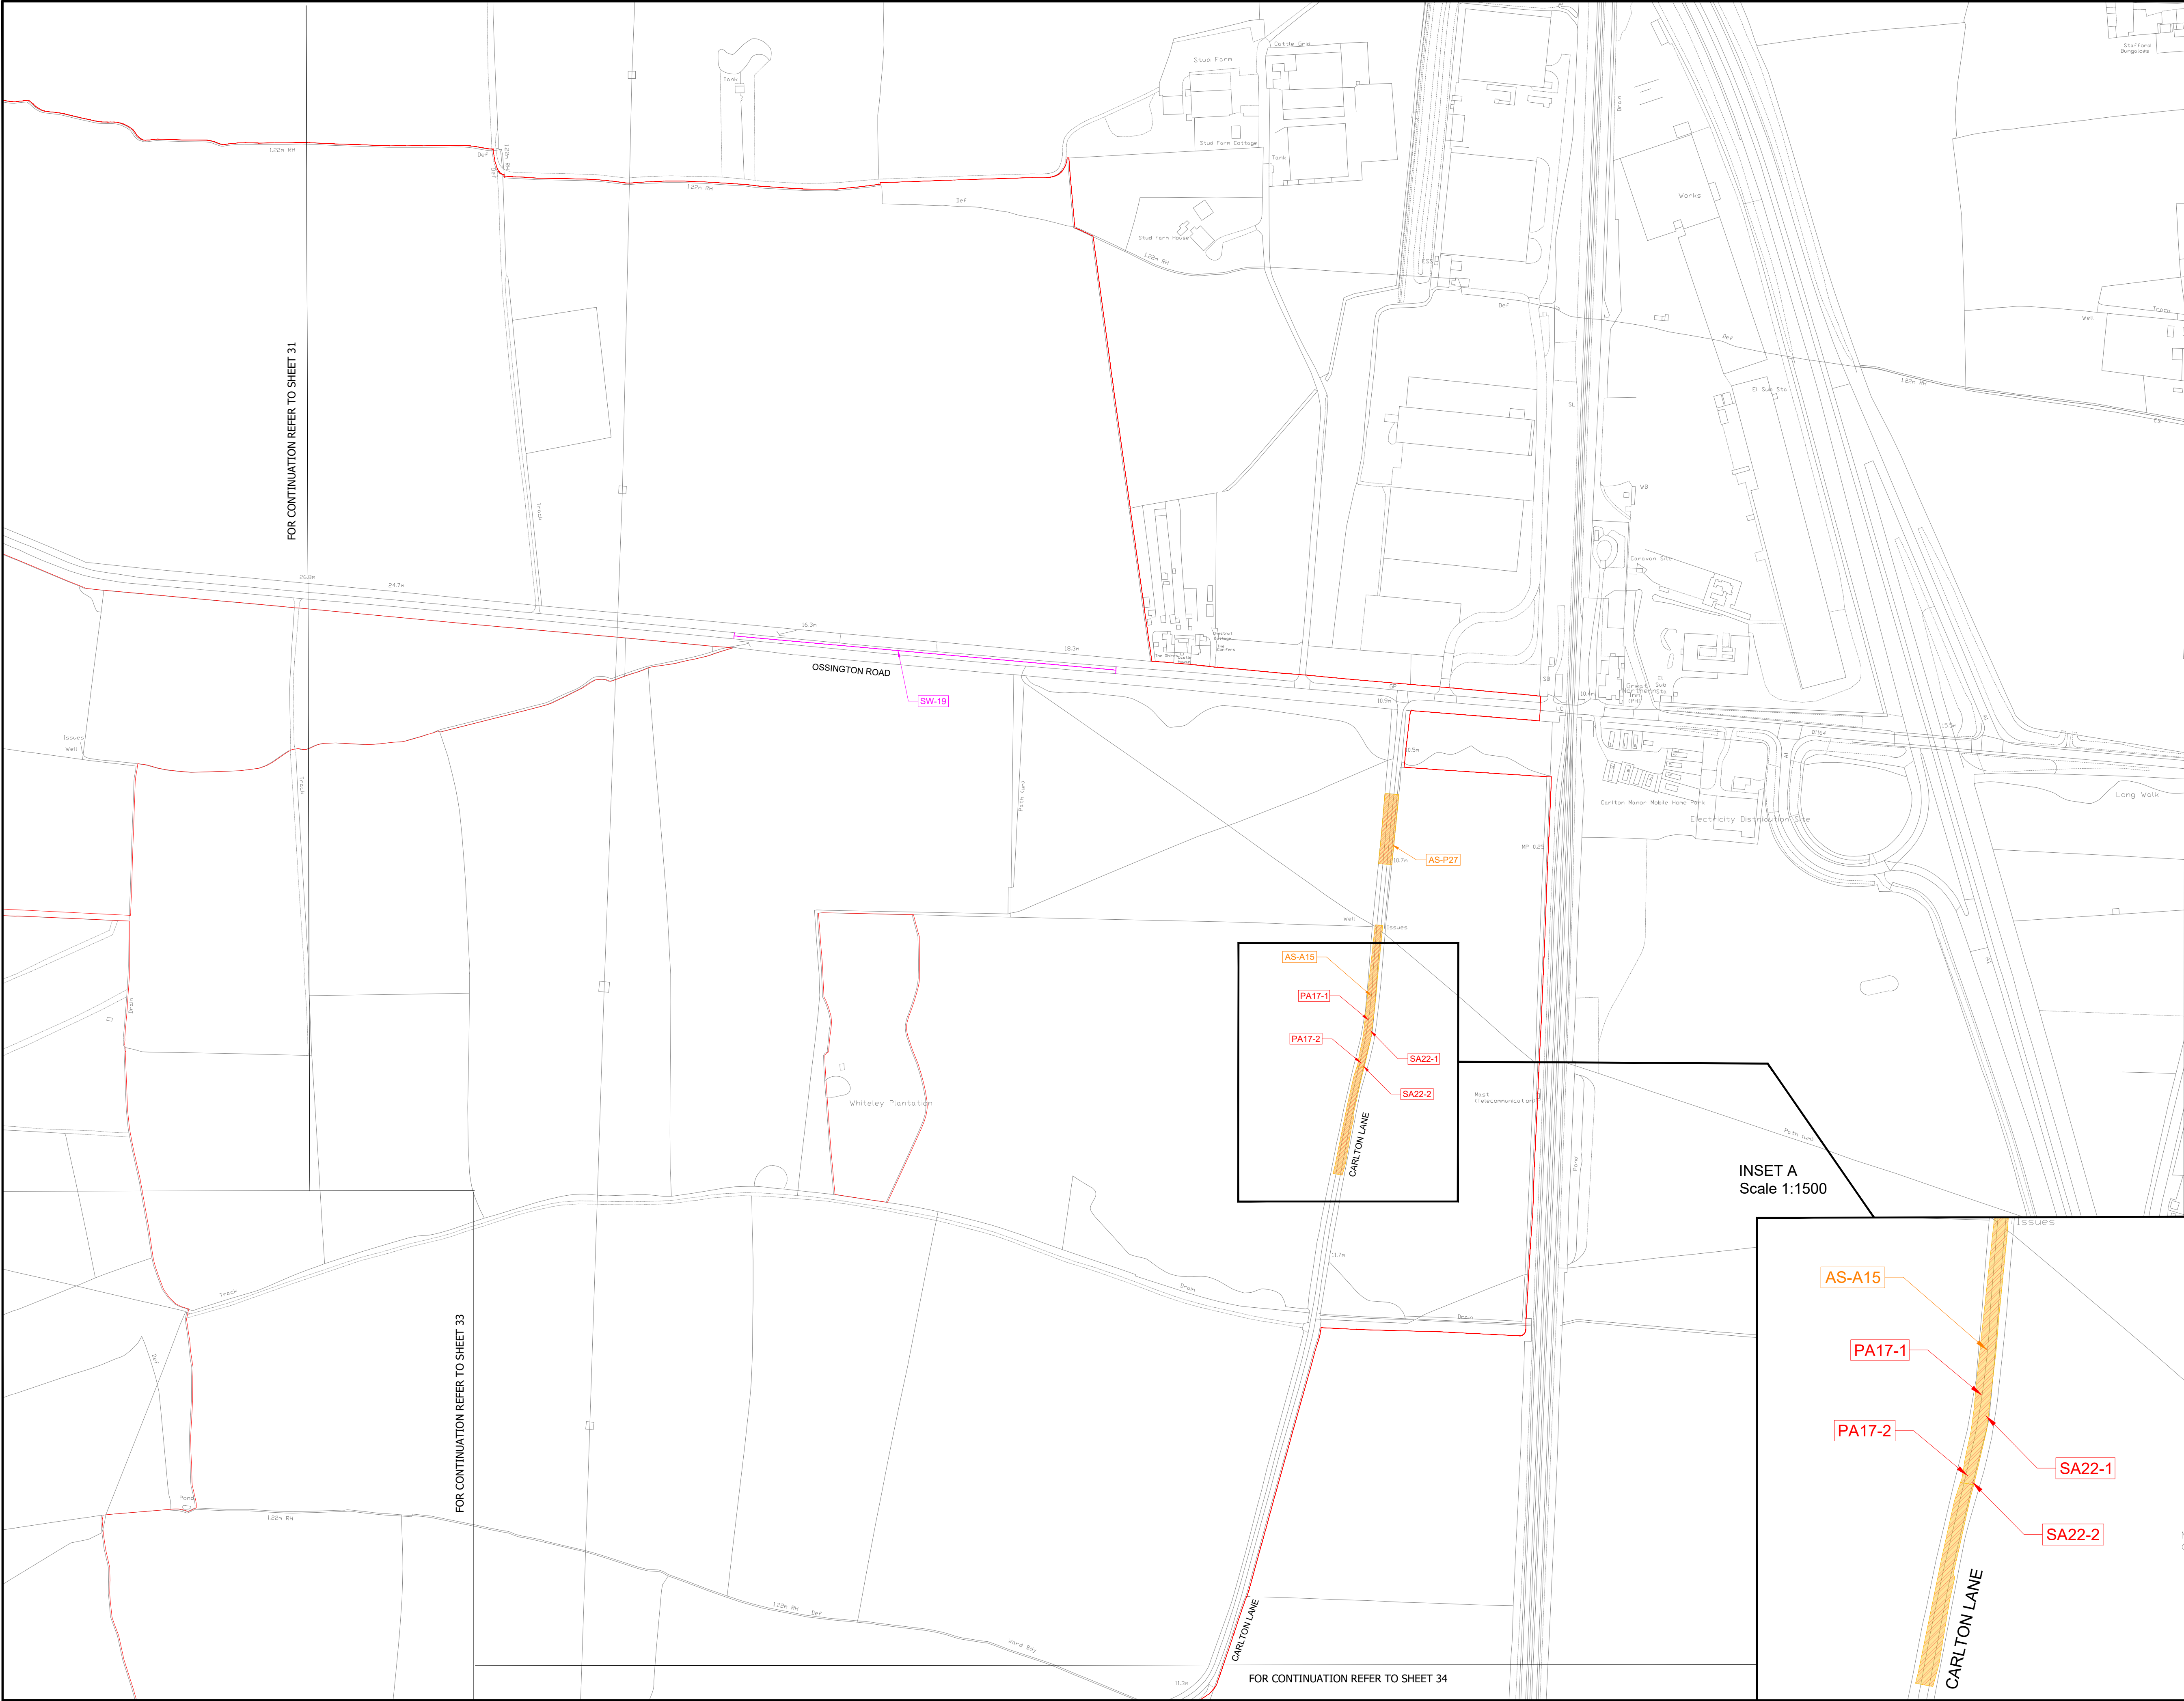


NOTES:


1. The Streets and Access Plans should be read in conjunction with the Development Consent Order.
2. For information relating to the proposed temporary closure of roads, please see Traffic Regulation Measure Plans.
3. The magenta lines denoting street works are located along the centreline of the street to which they relate.
4. The Order Limits has been drawn to the Land Registry boundaries and topographical survey data of the site. The accuracy of land registry and the topographical survey differs from the OS base mapping which results in the order limits not aligning with the line work shown on the OS mapping

The Infrastructure Planning (Applications: Prescribed Forms and Procedure) Regulations 2009; Regulation 5 (2)(j). Reproduced from Ordnance Survey digital map data © Crown Copyright 2023. All rights reserved. Licence number 100066882.

- LEGEND:
- Order Limits
 - Formation of new access to the highway or alteration or improvement of an existing access to the highway.
 - Alteration of streets - Permanent
 - Alteration of streets - Temporary
 - Street works

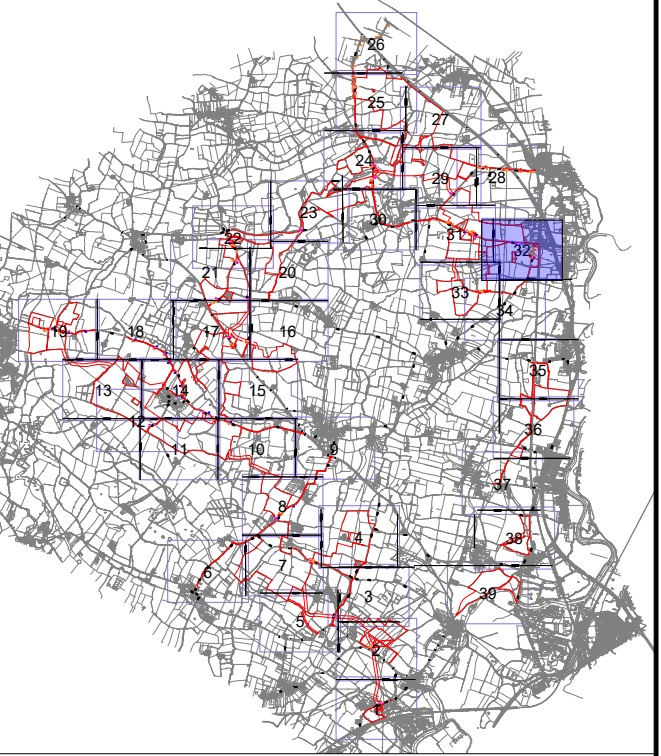

555 Responses	By FW	SE	Date 30.07.25	Suffix P02
Revision 01	By FW	SE	Date 20.06.25	Suffix P01
Revision Details	By Check		Date	Suffix

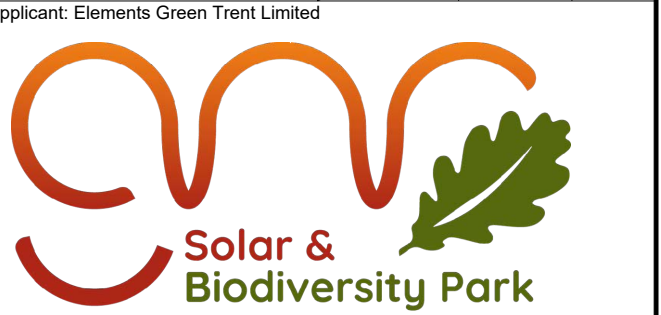

Project Title:
GREAT NORTH ROAD SOLAR AND BIODIVERSITY PARK

Purpose of Issue:
DCO APPLICATION

Development Consent Order Number:
EN010162

Development Consent Order Drawing Number:
EN01062-APP-2.8

Drawing Title:
STREETS AND ACCESS PLANS
GREAT NORTH ROAD SOLAR AND BIODIVERSITY PARK
SHEET 32 of 39

Designed: SE	Drawn: FW	Checked: SE	Date: 30/07/2025
Internal Project Number: 028	Suitability DCO APPLICATION	Zone:	
Scale @ A1: 1:2500	Rev: Rev02		

N

0 20 40 80 120 160 Metres




NOTES:

1. The Streets and Access Plans should be read in conjunction with the Development Consent Order.
2. For information relating to the proposed temporary closure of roads, please see Traffic Regulation Measure Plans.
3. The magenta lines denoting street works are located along the centreline of the street to which they relate.
4. The Order Limits has been drawn to the Land Registry boundaries and topographical survey data of the site. The accuracy of land registry and the topographical survey differs from the OS base mapping which results in the order limits not aligning with the line work shown on the OS mapping

The Infrastructure Planning (Applications: Prescribed Forms and Procedure) Regulations 2009; Regulation 5 (2)(j). Reproduced from Ordnance Survey digital map data © Crown Copyright 2023. All rights reserved. Licence number 100066882.

- LEGEND:
- Order Limits
 - Formation of new access to the highway or alteration or improvement of an existing access to the highway.
 - Alteration of streets - Permanent
 - Alteration of streets - Temporary
 - Street works

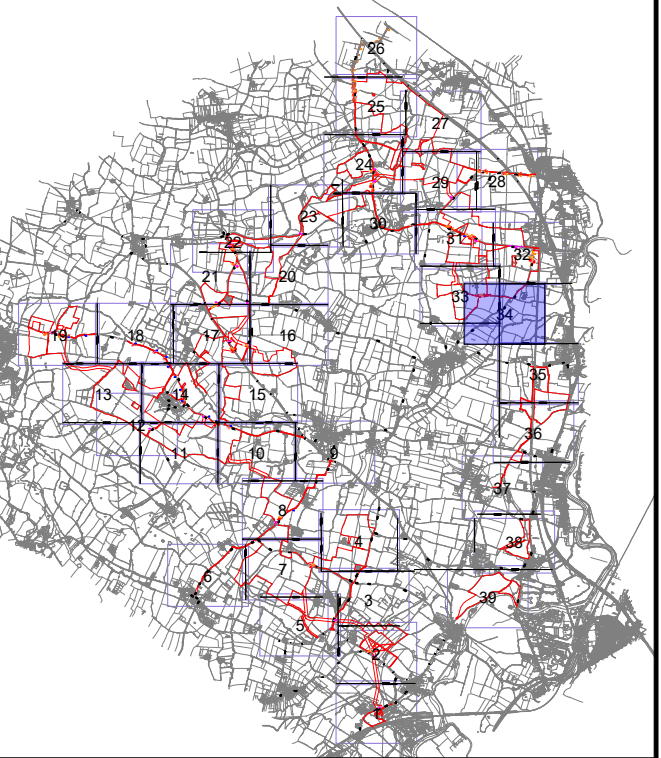

S55 Responses	By FW	SE	Date 30.07.25	Suffix P02
Revision 01	By FW	SE	Date 20.06.25	Suffix P01
Revision Details	By Check		Date	Suffix

Applicant: Elements Green Trent Limited

Solar & Biodiversity Park

Project Title:
GREAT NORTH ROAD SOLAR AND BIODIVERSITY PARK

Purpose of Issue:
DCO APPLICATION


Development Consent Order Number:
EN010162

Development Consent Order Drawing Number:
EN01062-APP-2.8

Drawing Title:
STREETS AND ACCESS PLANS
GREAT NORTH ROAD SOLAR AND BIODIVERSITY PARK
SHEET 34 of 39

Designed: SE	Drawn: FW	Checked: SE	Date: 30/07/2025
Internal Project Number: 028	Suitability DCO APPLICATION		
Scale @ A1: 1:2500	Zone: Rev: Rev02		

0 20 40 80 120 160 Metres

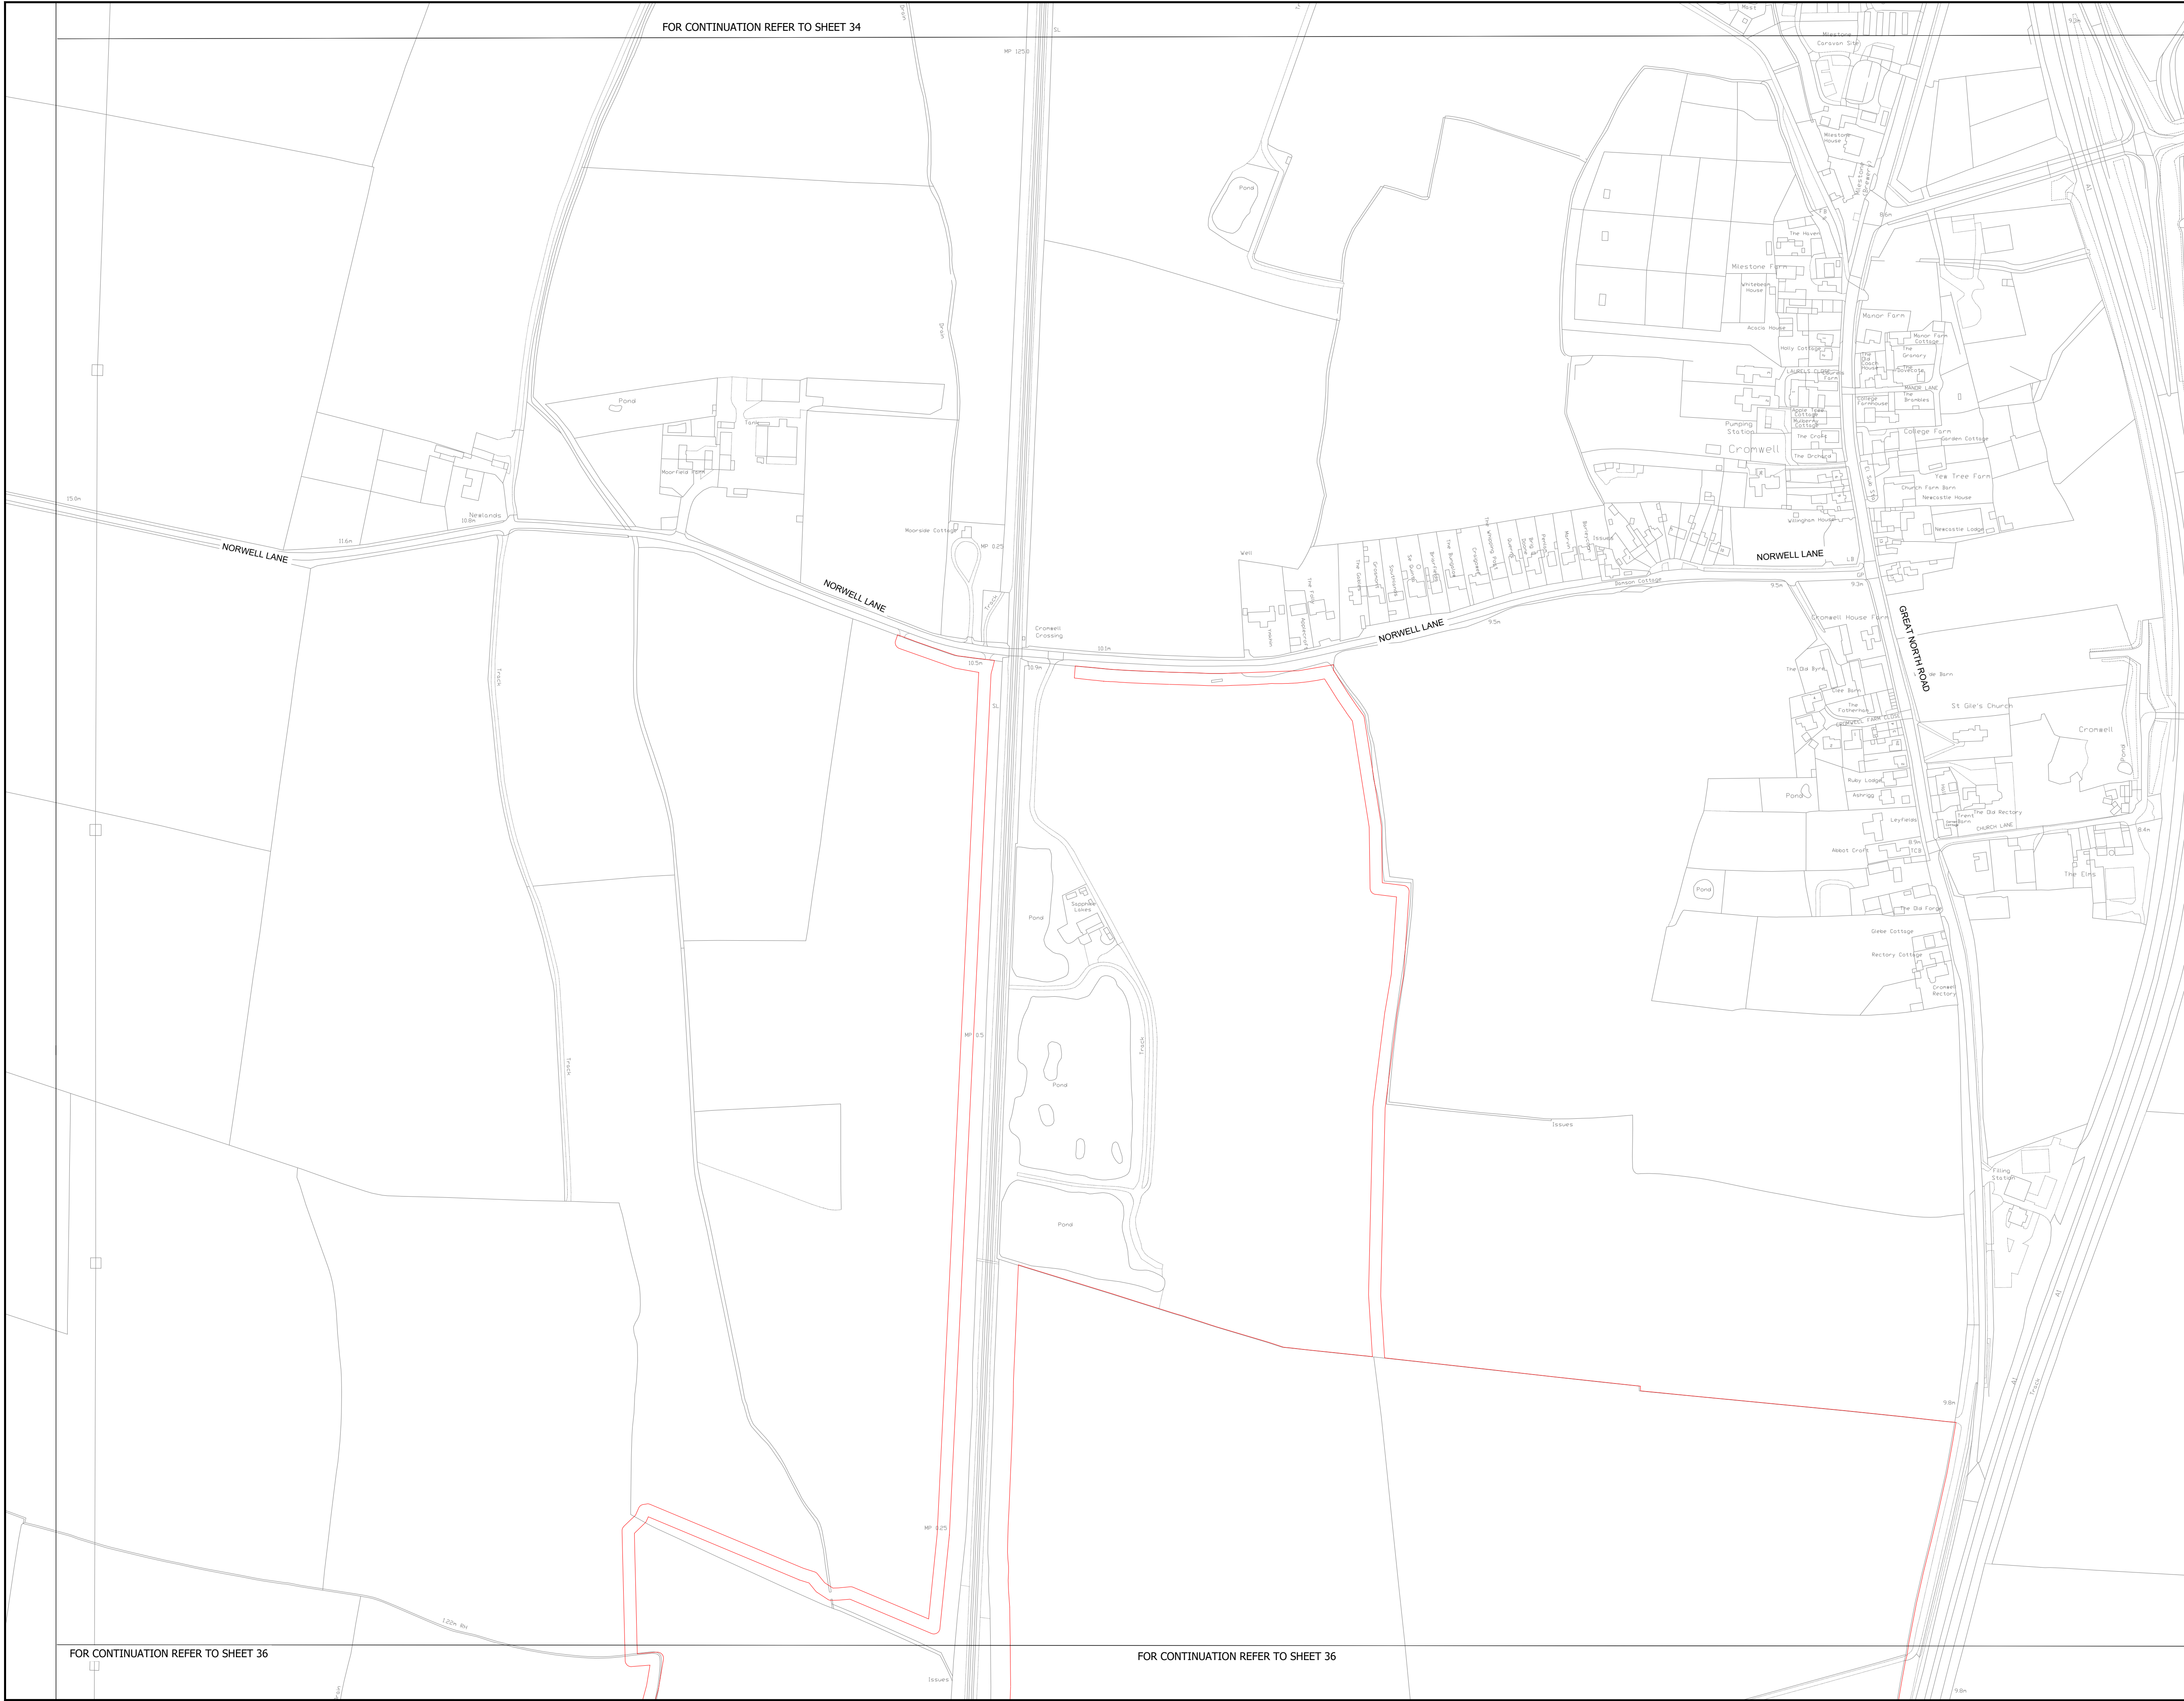


NOTES:


1. The Streets and Access Plans should be read in conjunction with the Development Consent Order.
2. For information relating to the proposed temporary closure of roads, please see Traffic Regulation Measure Plans.
3. The magenta lines denoting street works are located along the centreline of the street to which they relate.
4. The Order Limits has been drawn to the Land Registry boundaries and topographical survey data of the site. The accuracy of land registry and the topographical survey differs from the OS base mapping which results in the order limits not aligning with the line work shown on the OS mapping

The Infrastructure Planning (Applications: Prescribed Forms and Procedure) Regulations 2009; Regulation 5 (2)(j). Reproduced from Ordnance Survey digital map data © Crown Copyright 2023. All rights reserved. Licence number 100066882.

- LEGEND:
- Order Limits
 - Formation of new access to the highway or alteration or improvement of an existing access to the highway.
 - Alteration of streets - Permanent
 - Alteration of streets - Temporary
 - Street works

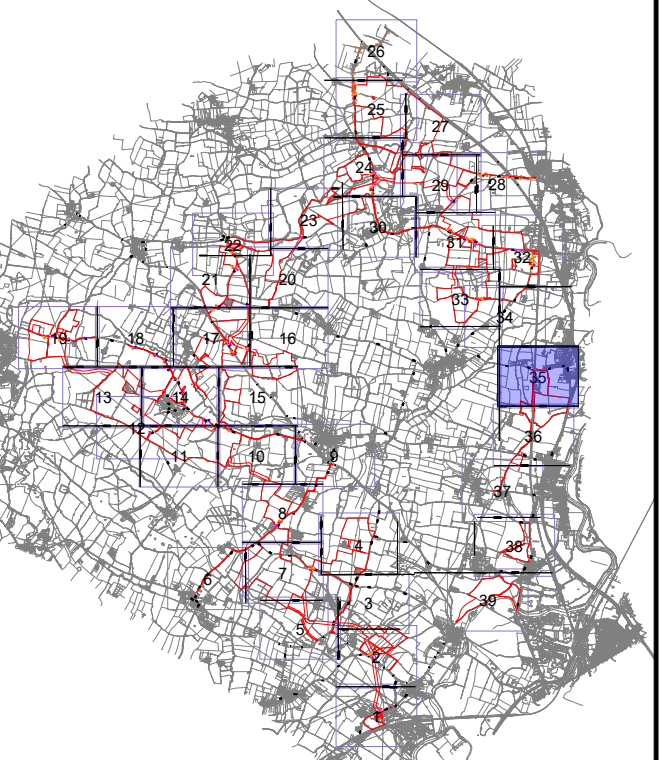

555 Responses	By FW	SE	Date 30.07.25	Suffix P02
Revision 01	By FW	SE	Date 20.06.25	Suffix P01
Revision Details	By	Check	Date	Suffix

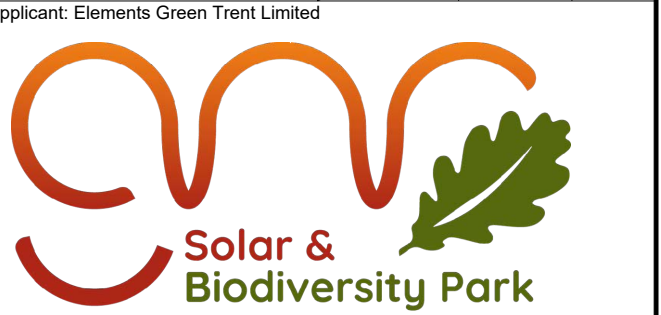

Project Title:
GREAT NORTH ROAD SOLAR AND BIODIVERSITY PARK

Purpose of Issue:
DCO APPLICATION

Development Consent Order Number:
EN010162


Development Consent Order Drawing Number:
EN01062-APP-2.8

Drawing Title:
STREETS AND ACCESS PLANS
GREAT NORTH ROAD SOLAR AND BIODIVERSITY PARK
SHEET 35 of 39

Designed: SE	Drawn: FW	Checked: SE	Date: 30/07/2025
Internal Project Number: 028	Suitability: DCO APPLICATION	Zone:	
Scale @ A1: 1:2500	Rev: Rev02		

N

0 20 40 80 120 160 Metres

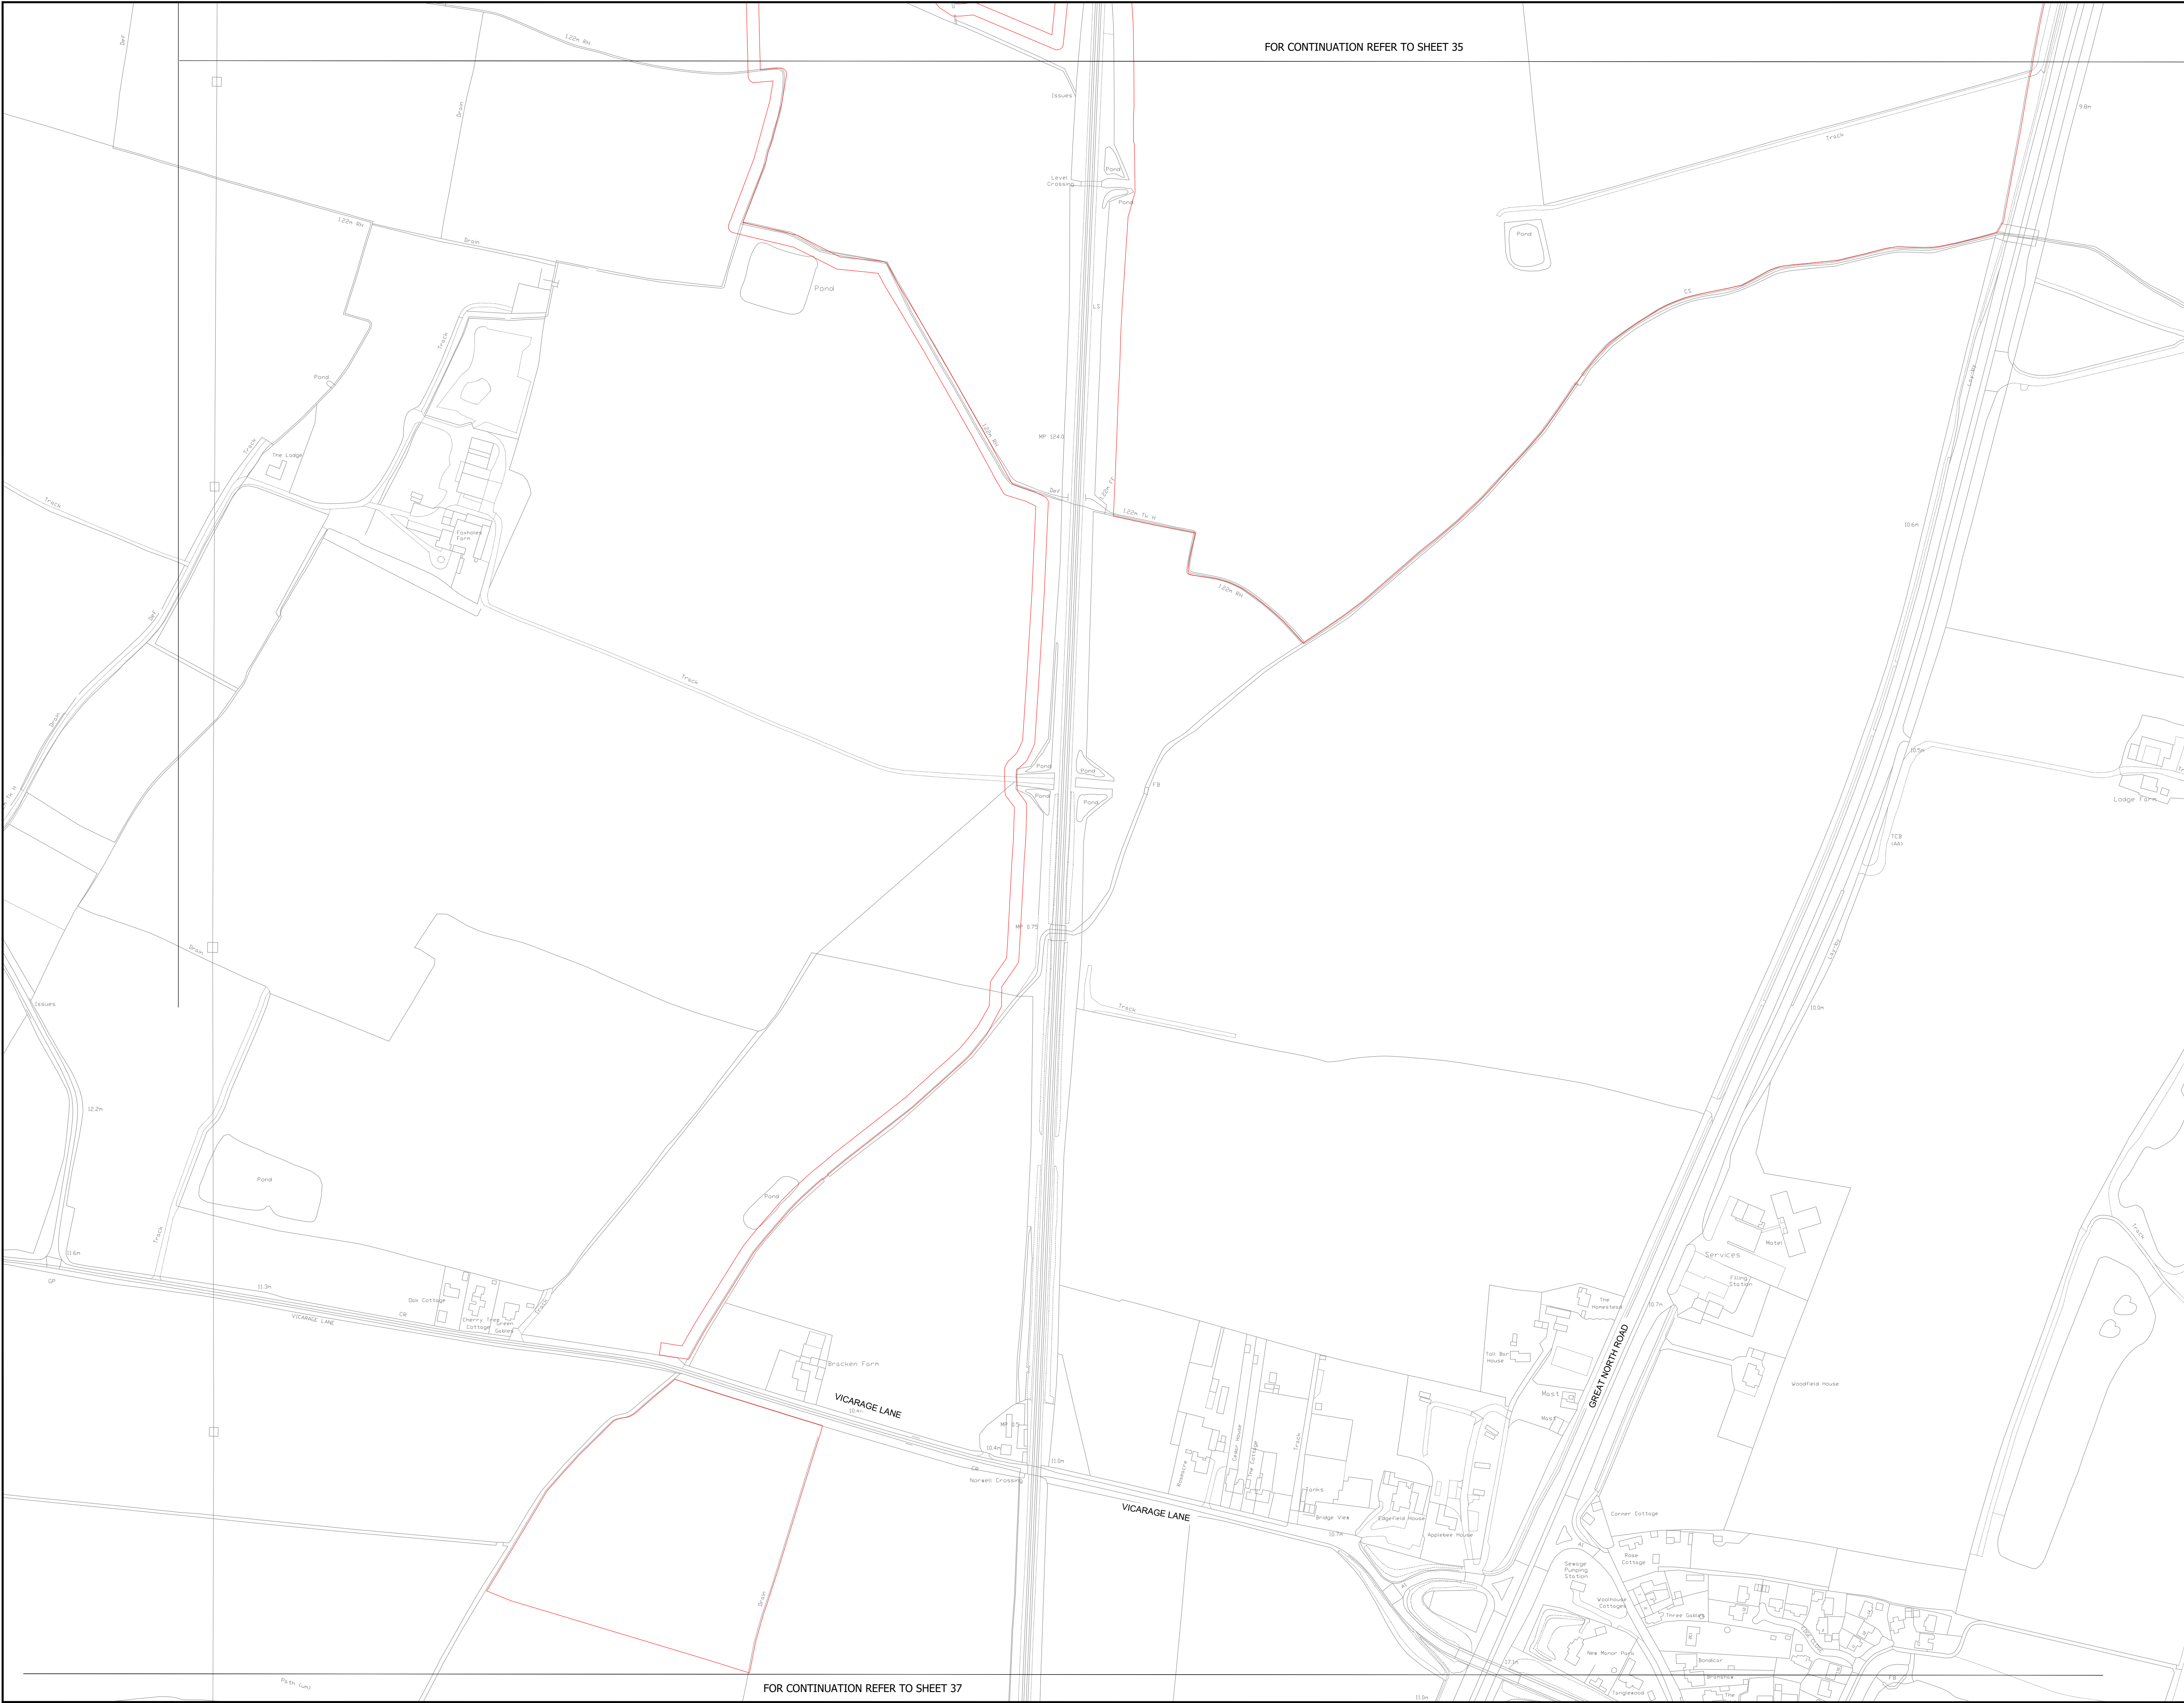



NOTES:

1. The Streets and Access Plans should be read in conjunction with the Development Consent Order.
2. For information relating to the proposed temporary closure of roads, please see Traffic Regulation Measure Plans.
3. The magenta lines denoting street works are located along the centreline of the street to which they relate.
4. The Order Limits has been drawn to the Land Registry boundaries and topographical survey data of the site. The accuracy of land registry and the topographical survey differs from the OS base mapping which results in the order limits not aligning with the line work shown on the OS mapping

The Infrastructure Planning (Applications: Prescribed Forms and Procedure) Regulations 2009; Regulation 5 (2)(j). Reproduced from Ordnance Survey digital map data © Crown Copyright 2023. All rights reserved. Licence number 100066882.

- LEGEND:
- Order Limits
 - Formation of new access to the highway or alteration or improvement of an existing access to the highway.
 - Alteration of streets - Permanent
 - Alteration of streets - Temporary
 - Street works

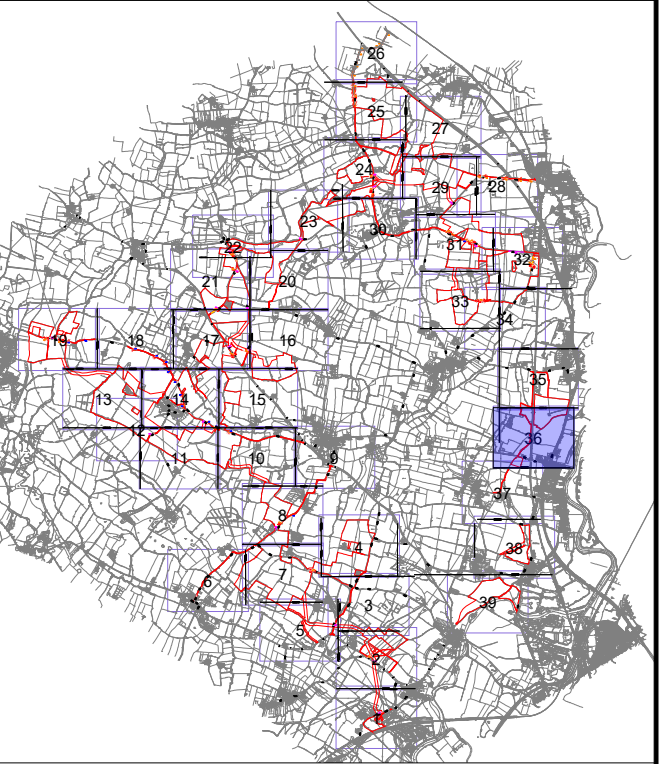

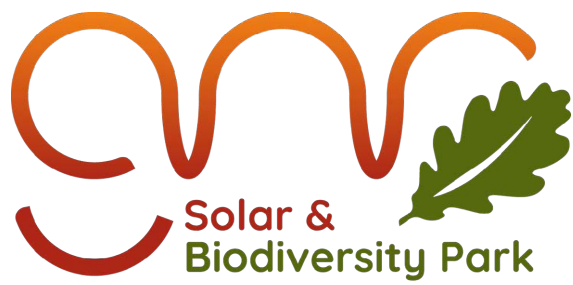S55 Responses	By FW	SE	Date 30.07.25	Suffix P02
Revision 01	By FW	SE	Date 20.06.25	Suffix P01
Revision Details				
Applicant: Elements Green Trent Limited				
				
Project Title: GREAT NORTH ROAD SOLAR AND BIODIVERSITY PARK				
Purpose of Issue: DCO APPLICATION				
Development Consent Order Number: EN010162				
Development Consent Order Drawing Number: EN01062-APP-2.8				
Drawing Title: STREETS AND ACCESS PLANS GREAT NORTH ROAD SOLAR AND BIODIVERSITY PARK SHEET 36 of 39				
Designed: SE	Drawn: FW	Checked: SE	Date: 30/07/2025	
Internal Project Number: 028		Suitability DCO APPLICATION		
Scale @ A1: 1:2500		Zone:		
		Rev. Rev02		
				
				




NOTES:


1. The Streets and Access Plans should be read in conjunction with the Development Consent Order.
2. For information relating to the proposed temporary closure of roads, please see Traffic Regulation Measure Plans.
3. The magenta lines denoting street works are located along the centreline of the street to which they relate.
4. The Order Limits has been drawn to the Land Registry boundaries and topographical survey data of the site. The accuracy of land registry and the topographical survey differs from the OS base mapping which results in the order limits not aligning with the line work shown on the OS mapping

The Infrastructure Planning (Applications: Prescribed Forms and Procedure) Regulations 2009; Regulation 5 (2)(j). Reproduced from Ordnance Survey digital map data © Crown Copyright 2023. All rights reserved. Licence number 100066882.

- LEGEND:
- Order Limits
 - Formation of new access to the highway or alteration or improvement of an existing access to the highway.
 - Alteration of streets - Permanent
 - Alteration of streets - Temporary
 - Street works

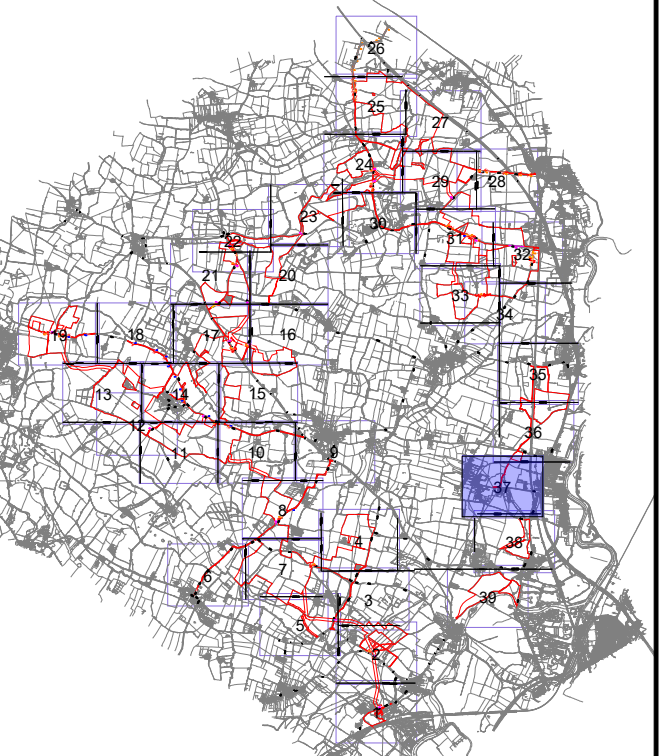

S55 Responses	By FW	SE	Date 30.07.25	Suffix P02
Revision 01	By FW	SE	Date 20.06.25	Suffix P01
Revision Details	By Check	SE	Date	Suffix
Applicant: Elements Green Trent Limited				

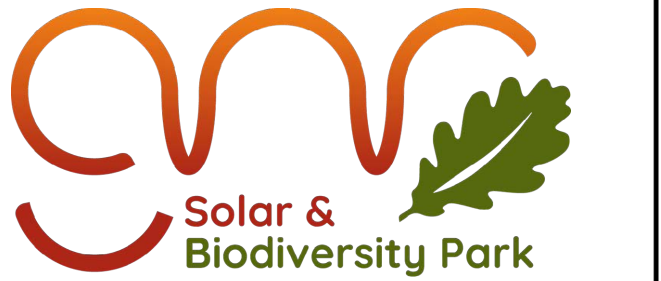

Project Title:
GREAT NORTH ROAD SOLAR AND BIODIVERSITY PARK


Purpose of Issue:
DCO APPLICATION

Development Consent Order Number:
EN010162

Development Consent Order Drawing Number:
EN01062-APP-2.8

Drawing Title:
STREETS AND ACCESS PLANS
GREAT NORTH ROAD SOLAR AND BIODIVERSITY PARK
SHEET 37 of 39

Designed: SE	Drawn: FW	Checked: SE	Date: 30/07/2025
Internal Project Number: 028		Suitability DCO APPLICATION	
Scale @ A1: 1:2500		Zone:	
N 		Rev. Rev02	
0 20 40 80 120 160 Metres			

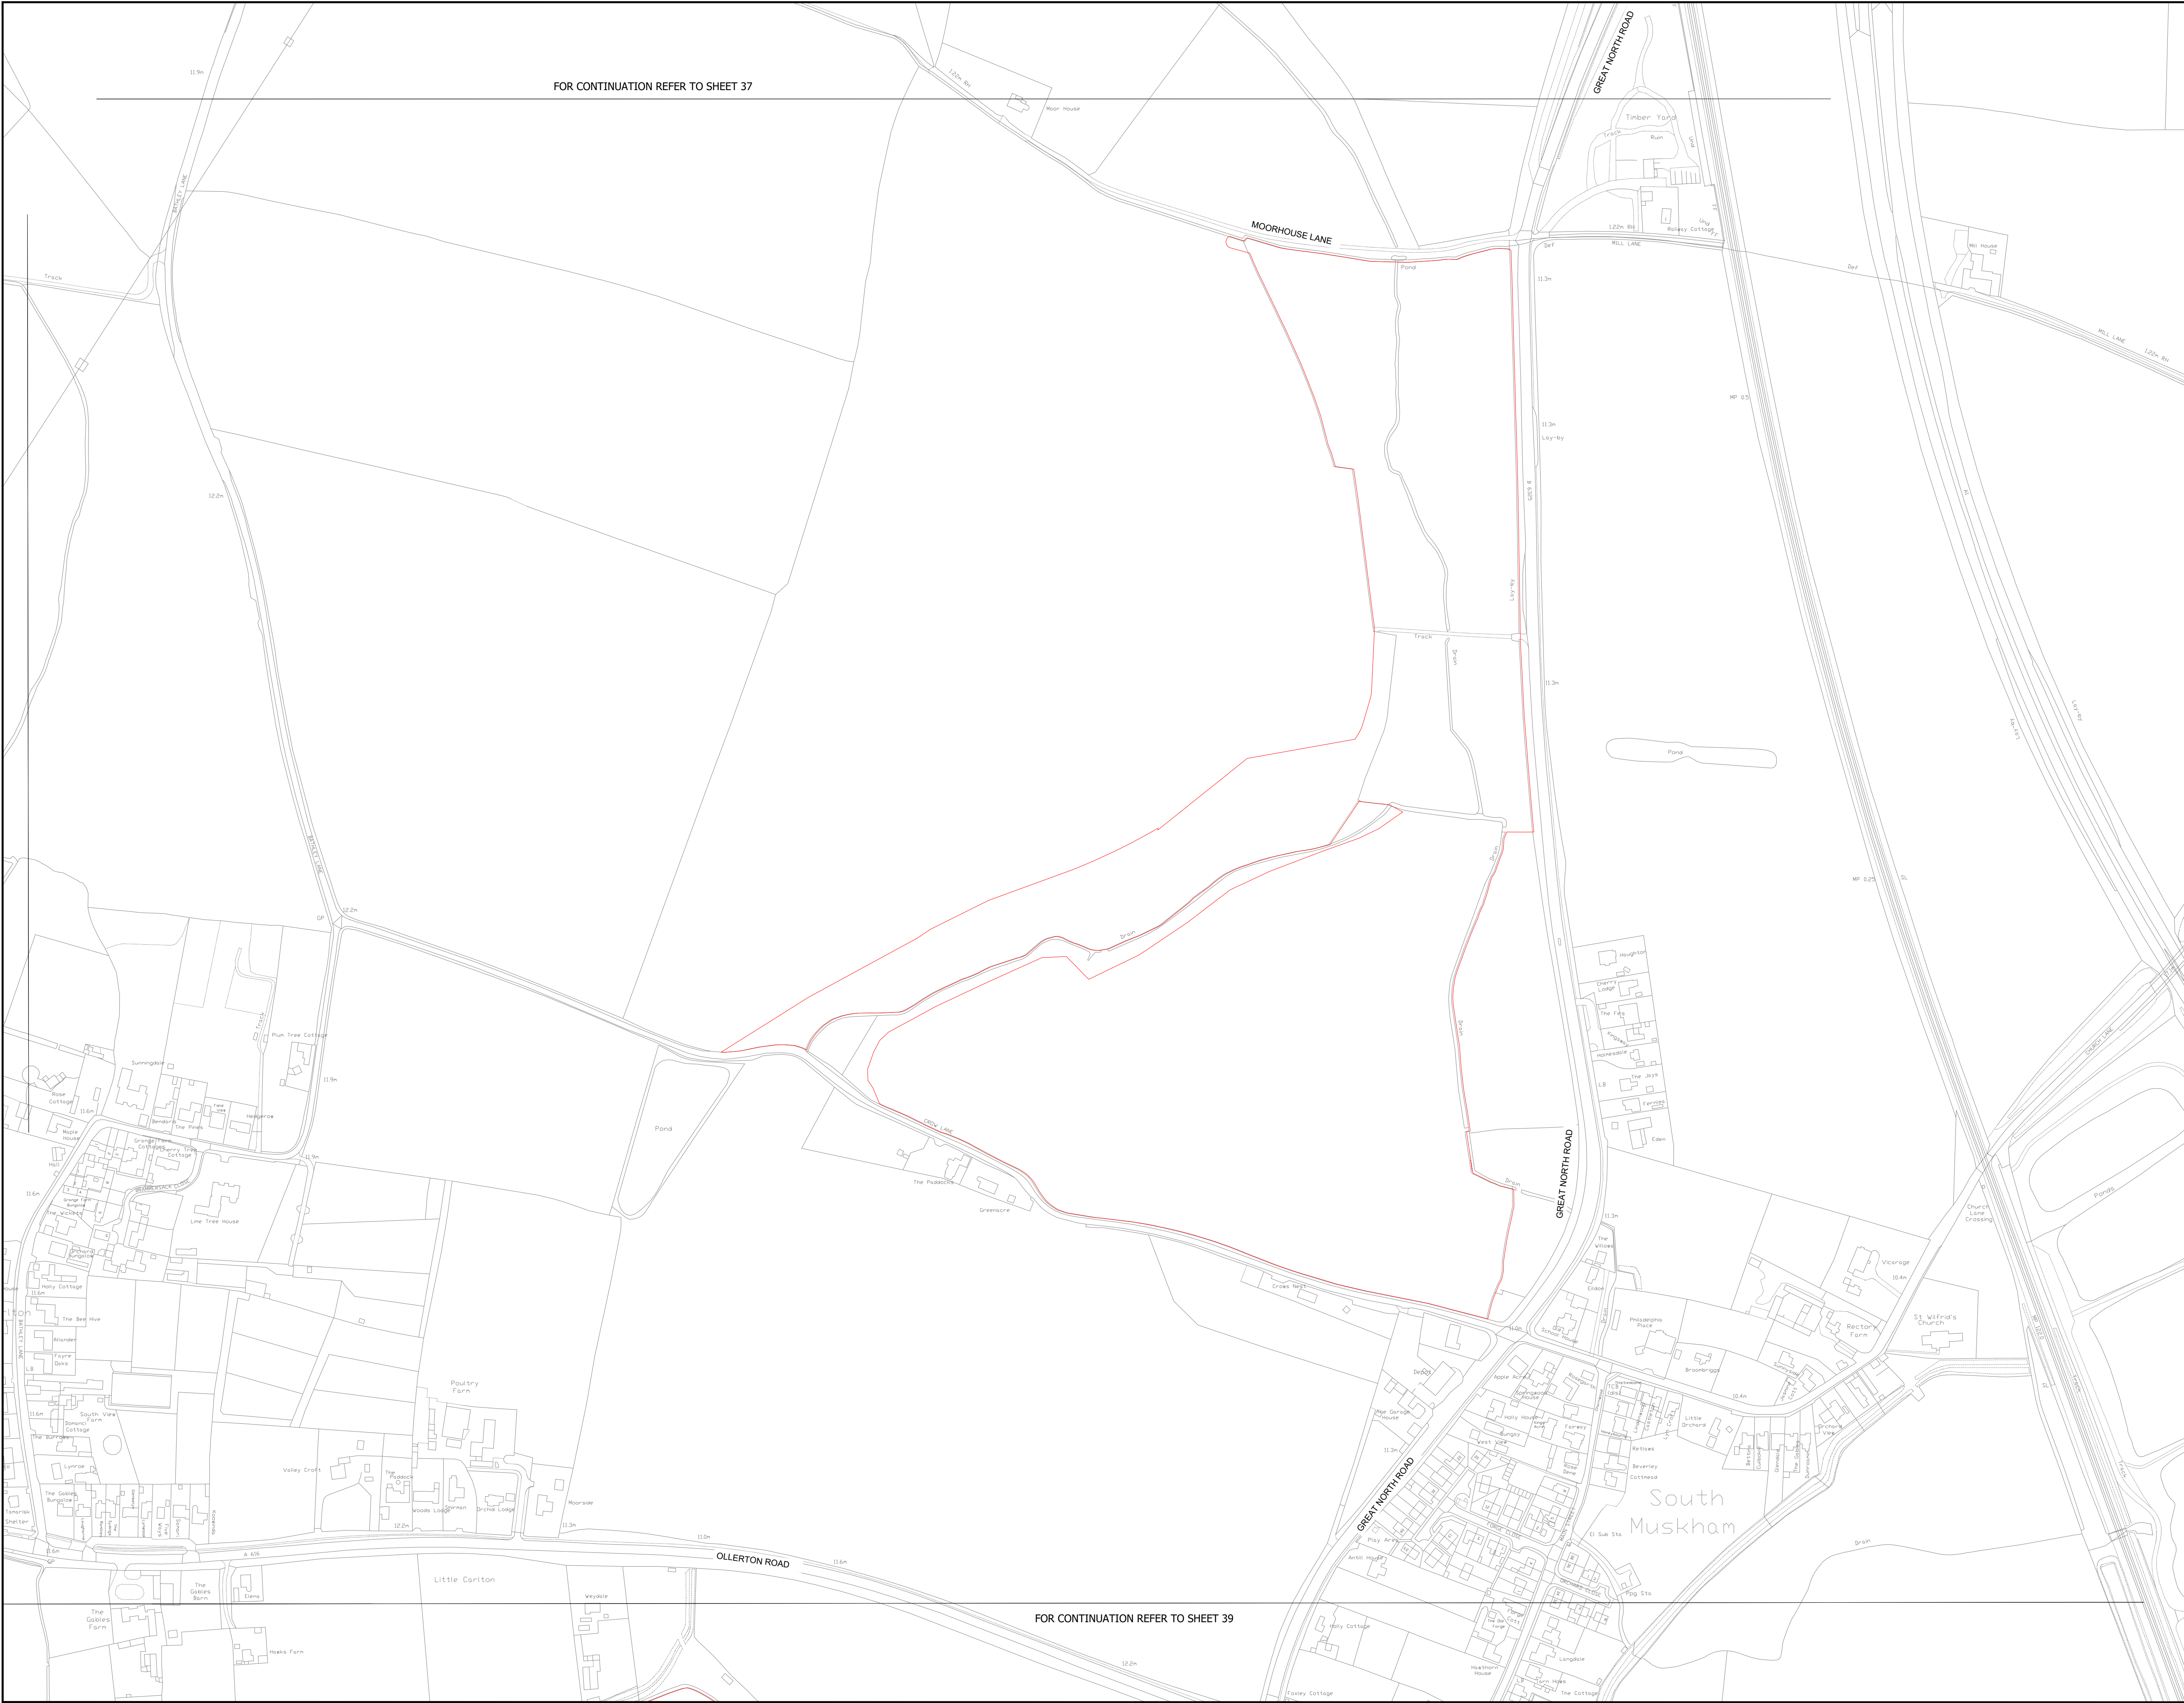

NOTES:

1. The Streets and Access Plans should be read in conjunction with the Development Consent Order.
2. For information relating to the proposed temporary closure of roads, please see Traffic Regulation Measure Plans.
3. The magenta lines denoting street works are located along the centreline of the street to which they relate.
4. The Order Limits has been drawn to the Land Registry boundaries and topographical survey data of the site. The accuracy of land registry and the topographical survey differs from the OS base mapping which results in the order limits not aligning with the line work shown on the OS mapping

The Infrastructure Planning (Applications: Prescribed Forms and Procedure) Regulations 2009; Regulation 5 (2)(j). Reproduced from Ordnance Survey digital map data © Crown Copyright 2023. All rights reserved. Licence number 100066882.

LEGEND:

- Order Limits
- Formation of new access to the highway or alteration or improvement of an existing access to the highway.
- Alteration of streets - Permanent
- Alteration of streets - Temporary
- Street works



S55 Responses	By FW	SE	Date 30.07.25	Suffix P02
Revision 01	By FW	SE	Date 20.06.25	Suffix P01
Revision Details	By Check		Date	Suffix

Applicant: Elements Green Trent Limited

Project Title: GREAT NORTH ROAD SOLAR AND BIODIVERSITY PARK

Purpose of Issue: DCO APPLICATION

Development Consent Order Number: EN010162

Development Consent Order Drawing Number: EN01062-APP-2.8

Drawing Title: STREETS AND ACCESS PLANS
GREAT NORTH ROAD SOLAR AND BIODIVERSITY PARK
SHEET 38 of 39

Designed: SE	Drawn: FW	Checked: SE	Date: 30/07/2025
Internal Project Number: 028	Sustainability DCO APPLICATION		
Scale @ A1: 1:2500	Zone:		
		Rev: Rev02	

N

0 20 40 80 120 160 Metres




NOTES:

1. The Streets and Access Plans should be read in conjunction with the Development Consent Order.
2. For information relating to the proposed temporary closure of roads, please see Traffic Regulation Measure Plans.
3. The magenta lines denoting street works are located along the centreline of the street to which they relate.
4. The Order Limits has been drawn to the Land Registry boundaries and topographical survey data of the site. The accuracy of land registry and the topographical survey differs from the OS base mapping which results in the order limits not aligning with the line work shown on the OS mapping

The Infrastructure Planning (Applications: Prescribed Forms and Procedure) Regulations 2009; Regulation 5 (2)(j). Reproduced from Ordnance Survey digital map data © Crown Copyright 2023. All rights reserved. Licence number 100066882.

LEGEND:

- Order Limits
- Formation of new access to the highway or alteration or improvement of an existing access to the highway.
- Alteration of streets - Permanent
- Alteration of streets - Temporary
- Street works

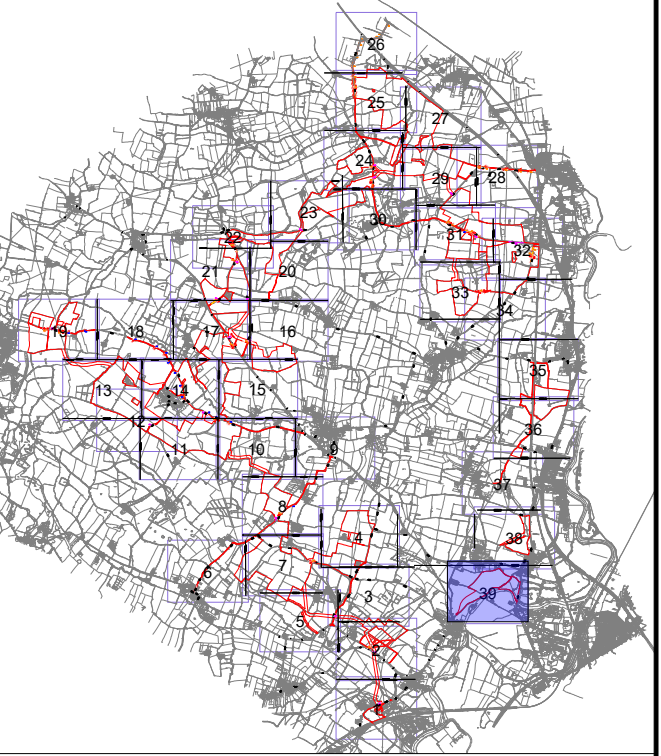

555 Responses	By FW	SE	Date 30.07.25	Suffix P02
Revision 01	By FW	SE	Date 20.06.25	Suffix P01
Revision Details	By Check		Date	Suffix

Applicant: Elements Green Trent Limited

Project Title: GREAT NORTH ROAD SOLAR AND BIODIVERSITY PARK

Purpose of Issue: DCO APPLICATION

Development Consent Order Number: EN010162

Development Consent Order Drawing Number: EN01062-APP-2.8

Drawing Title: STREETS AND ACCESS PLANS
GREAT NORTH ROAD SOLAR AND BIODIVERSITY PARK
SHEET 39 of 39

Designed: SE	Drawn: FW	Checked: SE	Date: 30/07/2025
Internal Project Number: 028	Suitability: DCO APPLICATION		
Scale @ A1: 1:2500	Zone:		
N		Rev: Rev02	
0 20 40 80 120 160 Metres			