





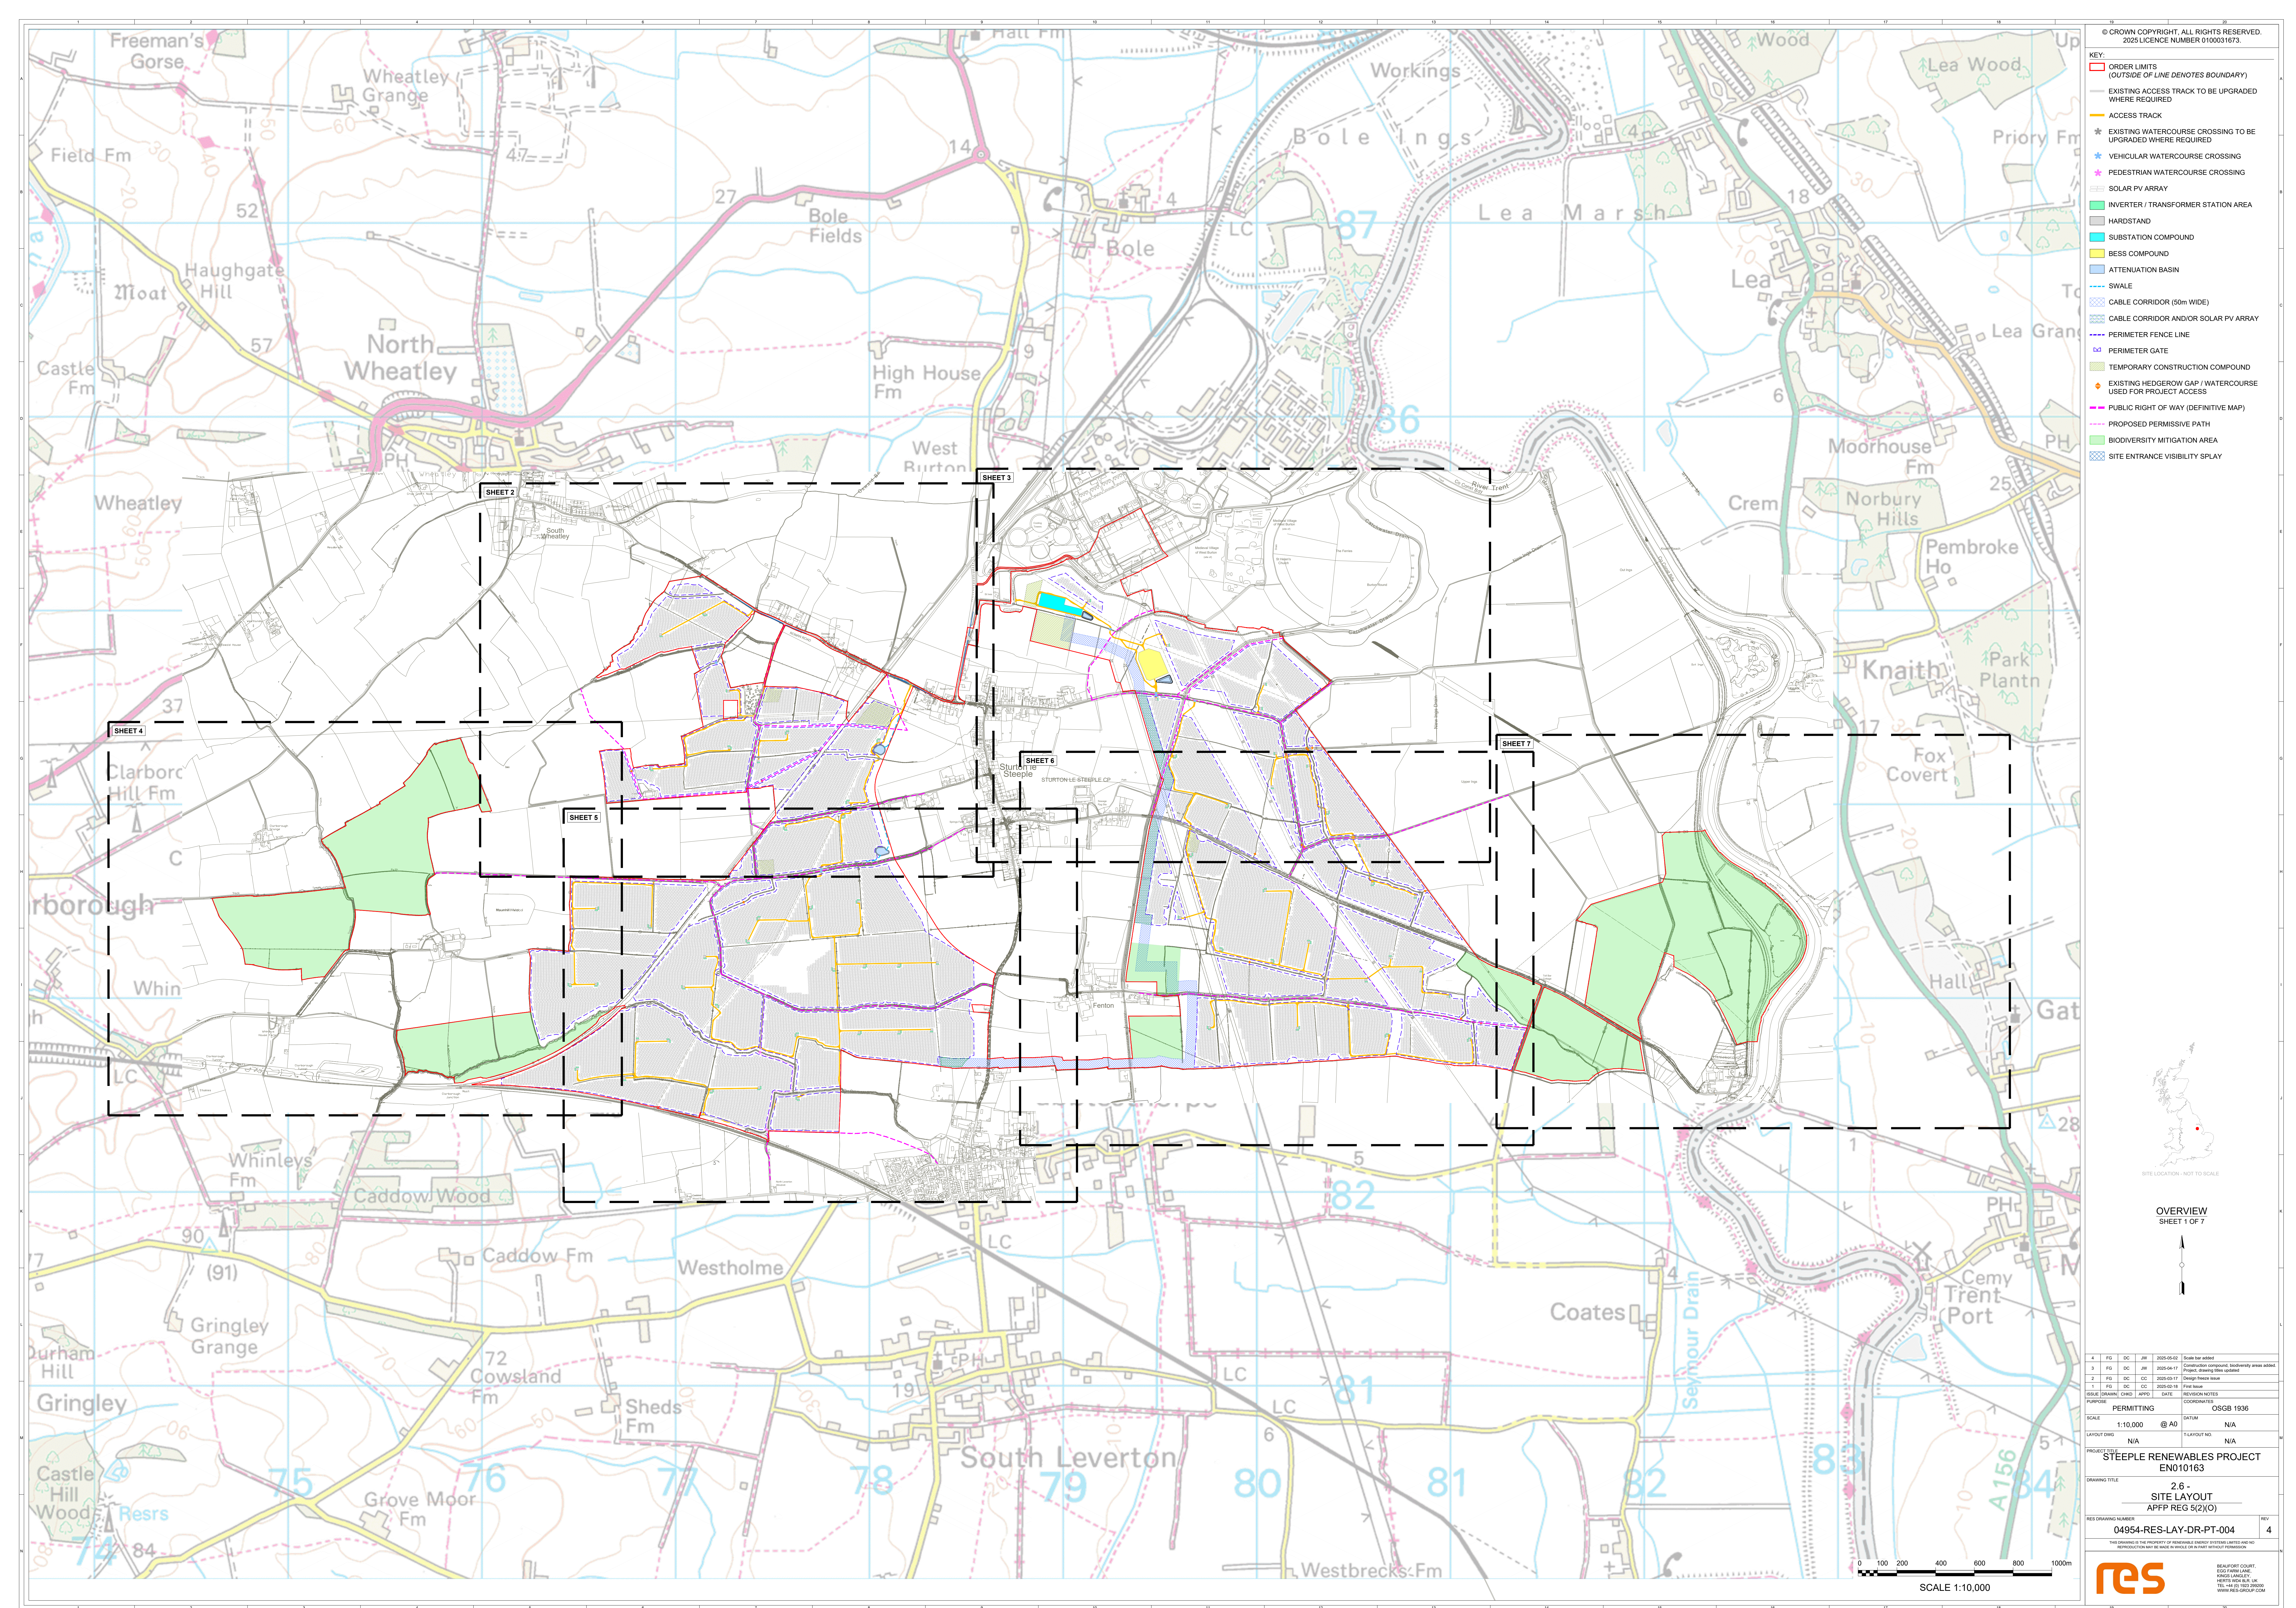

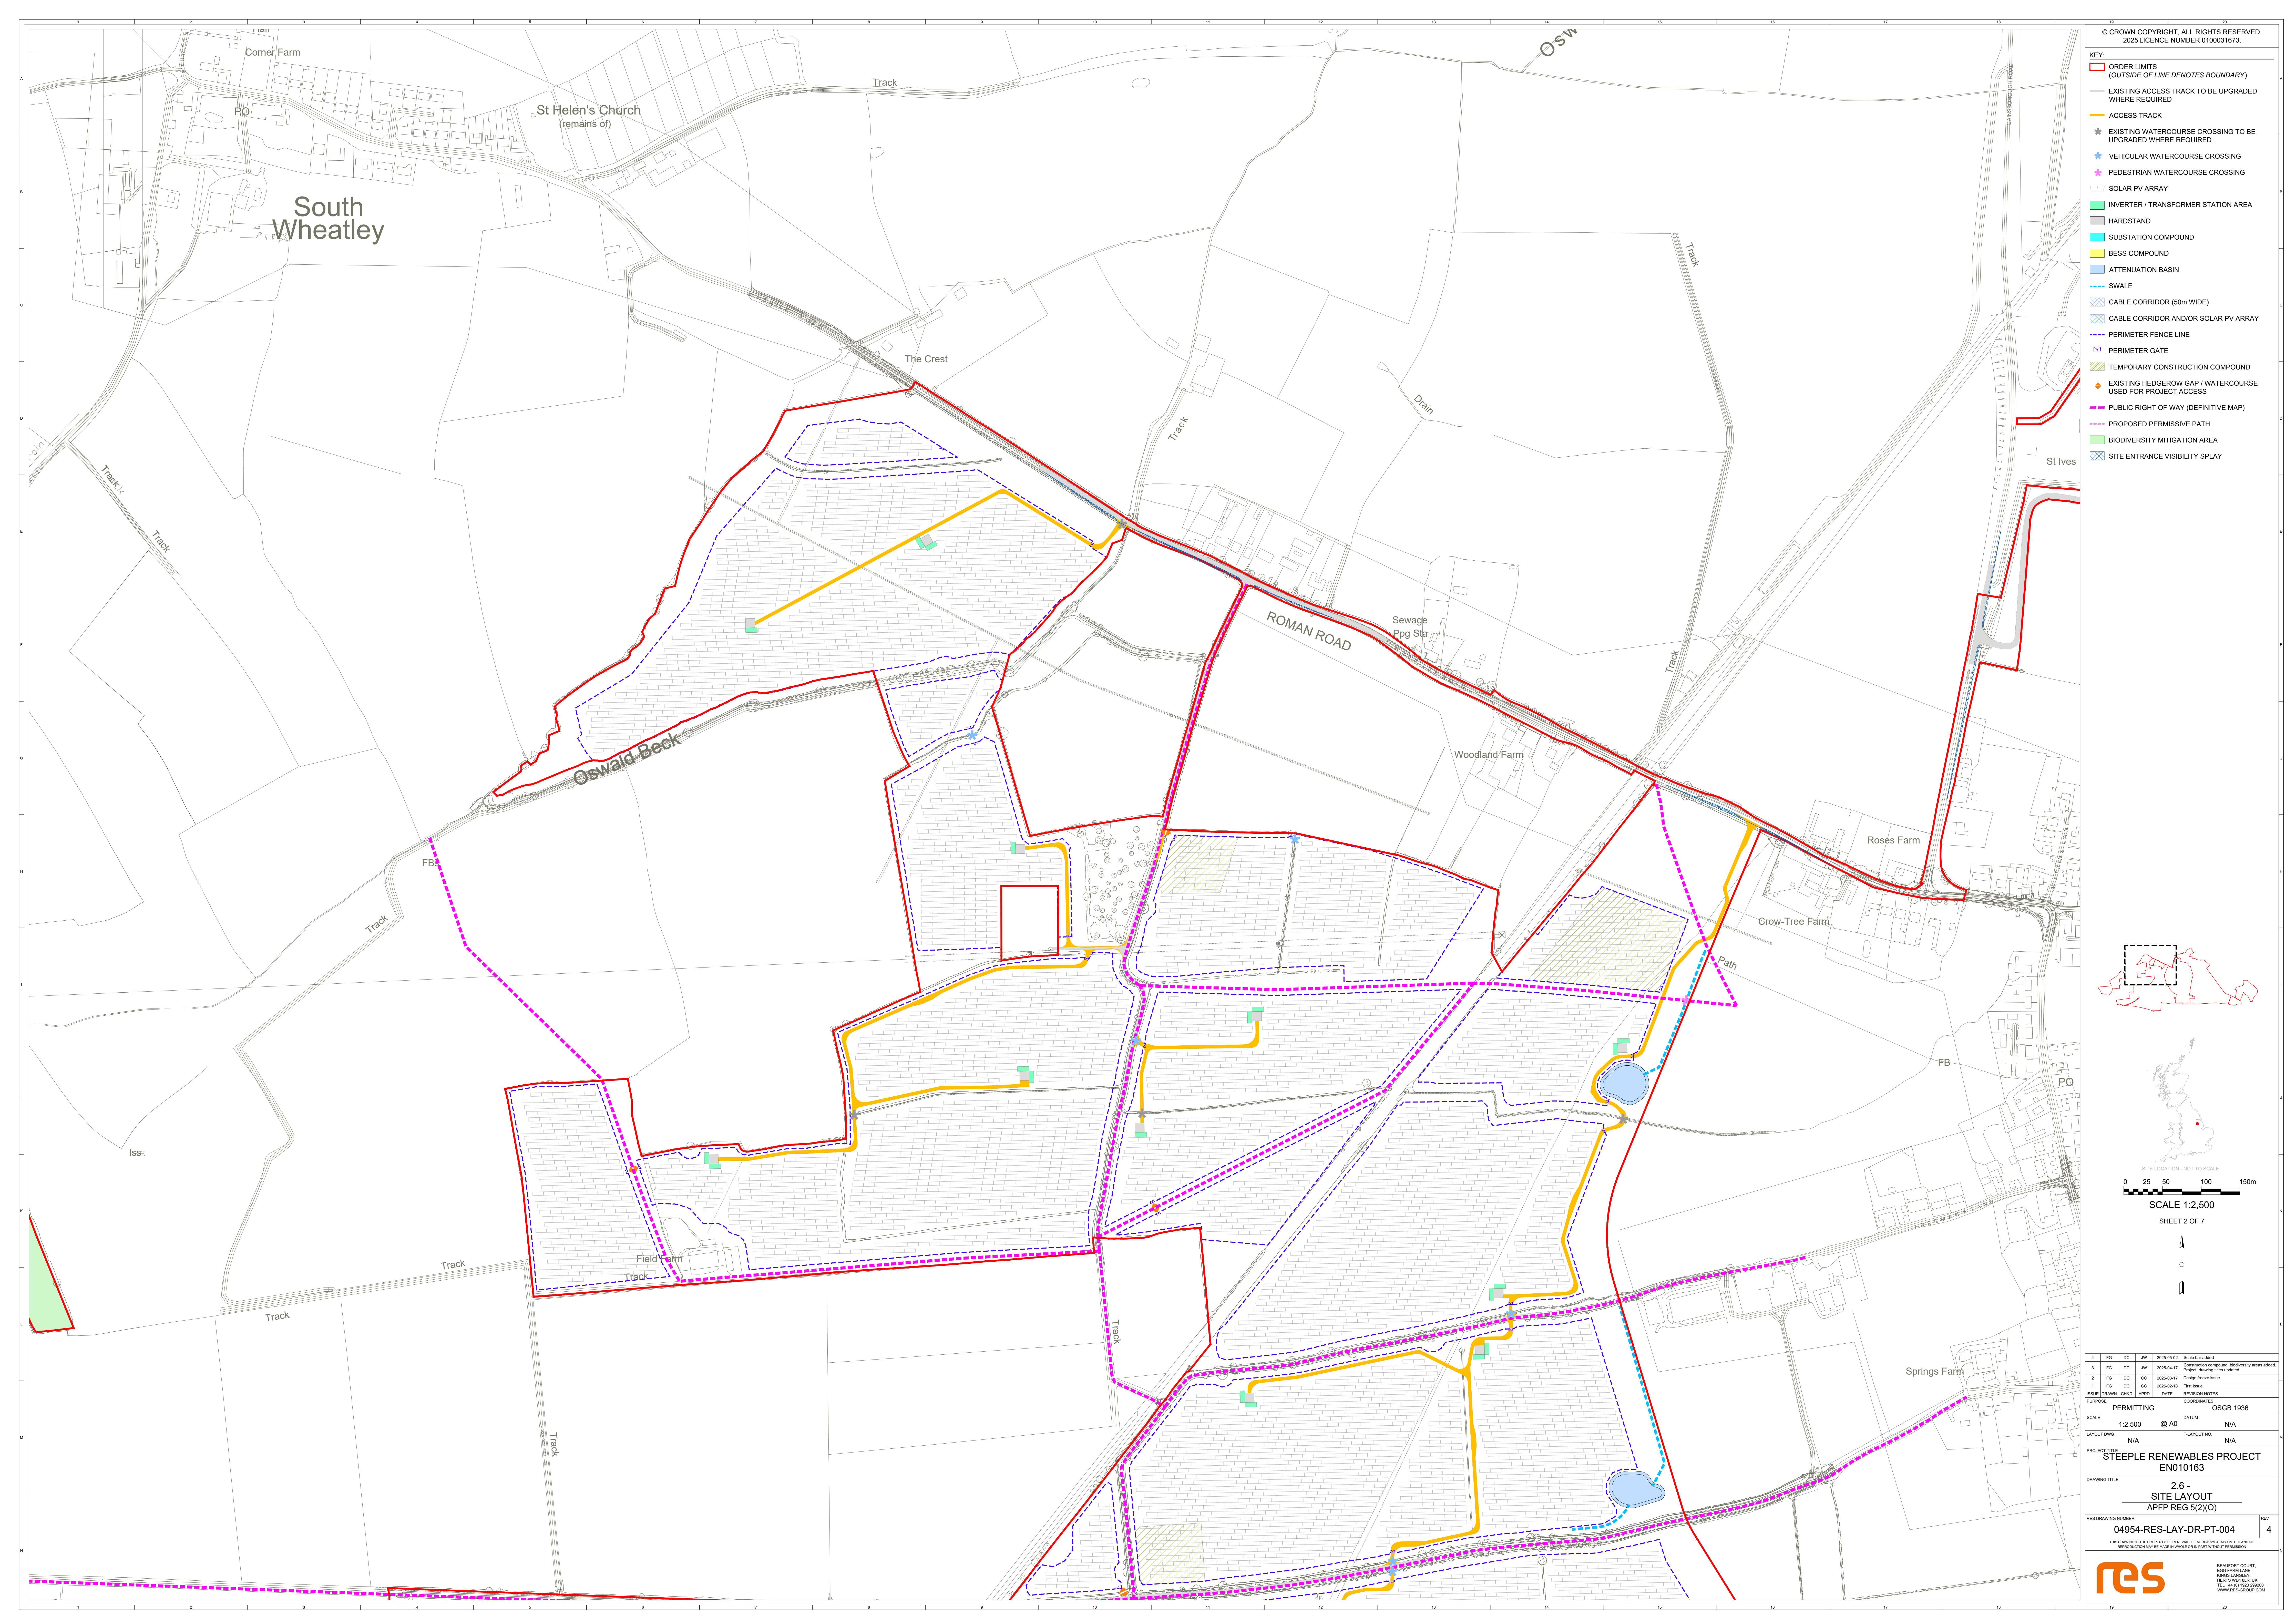

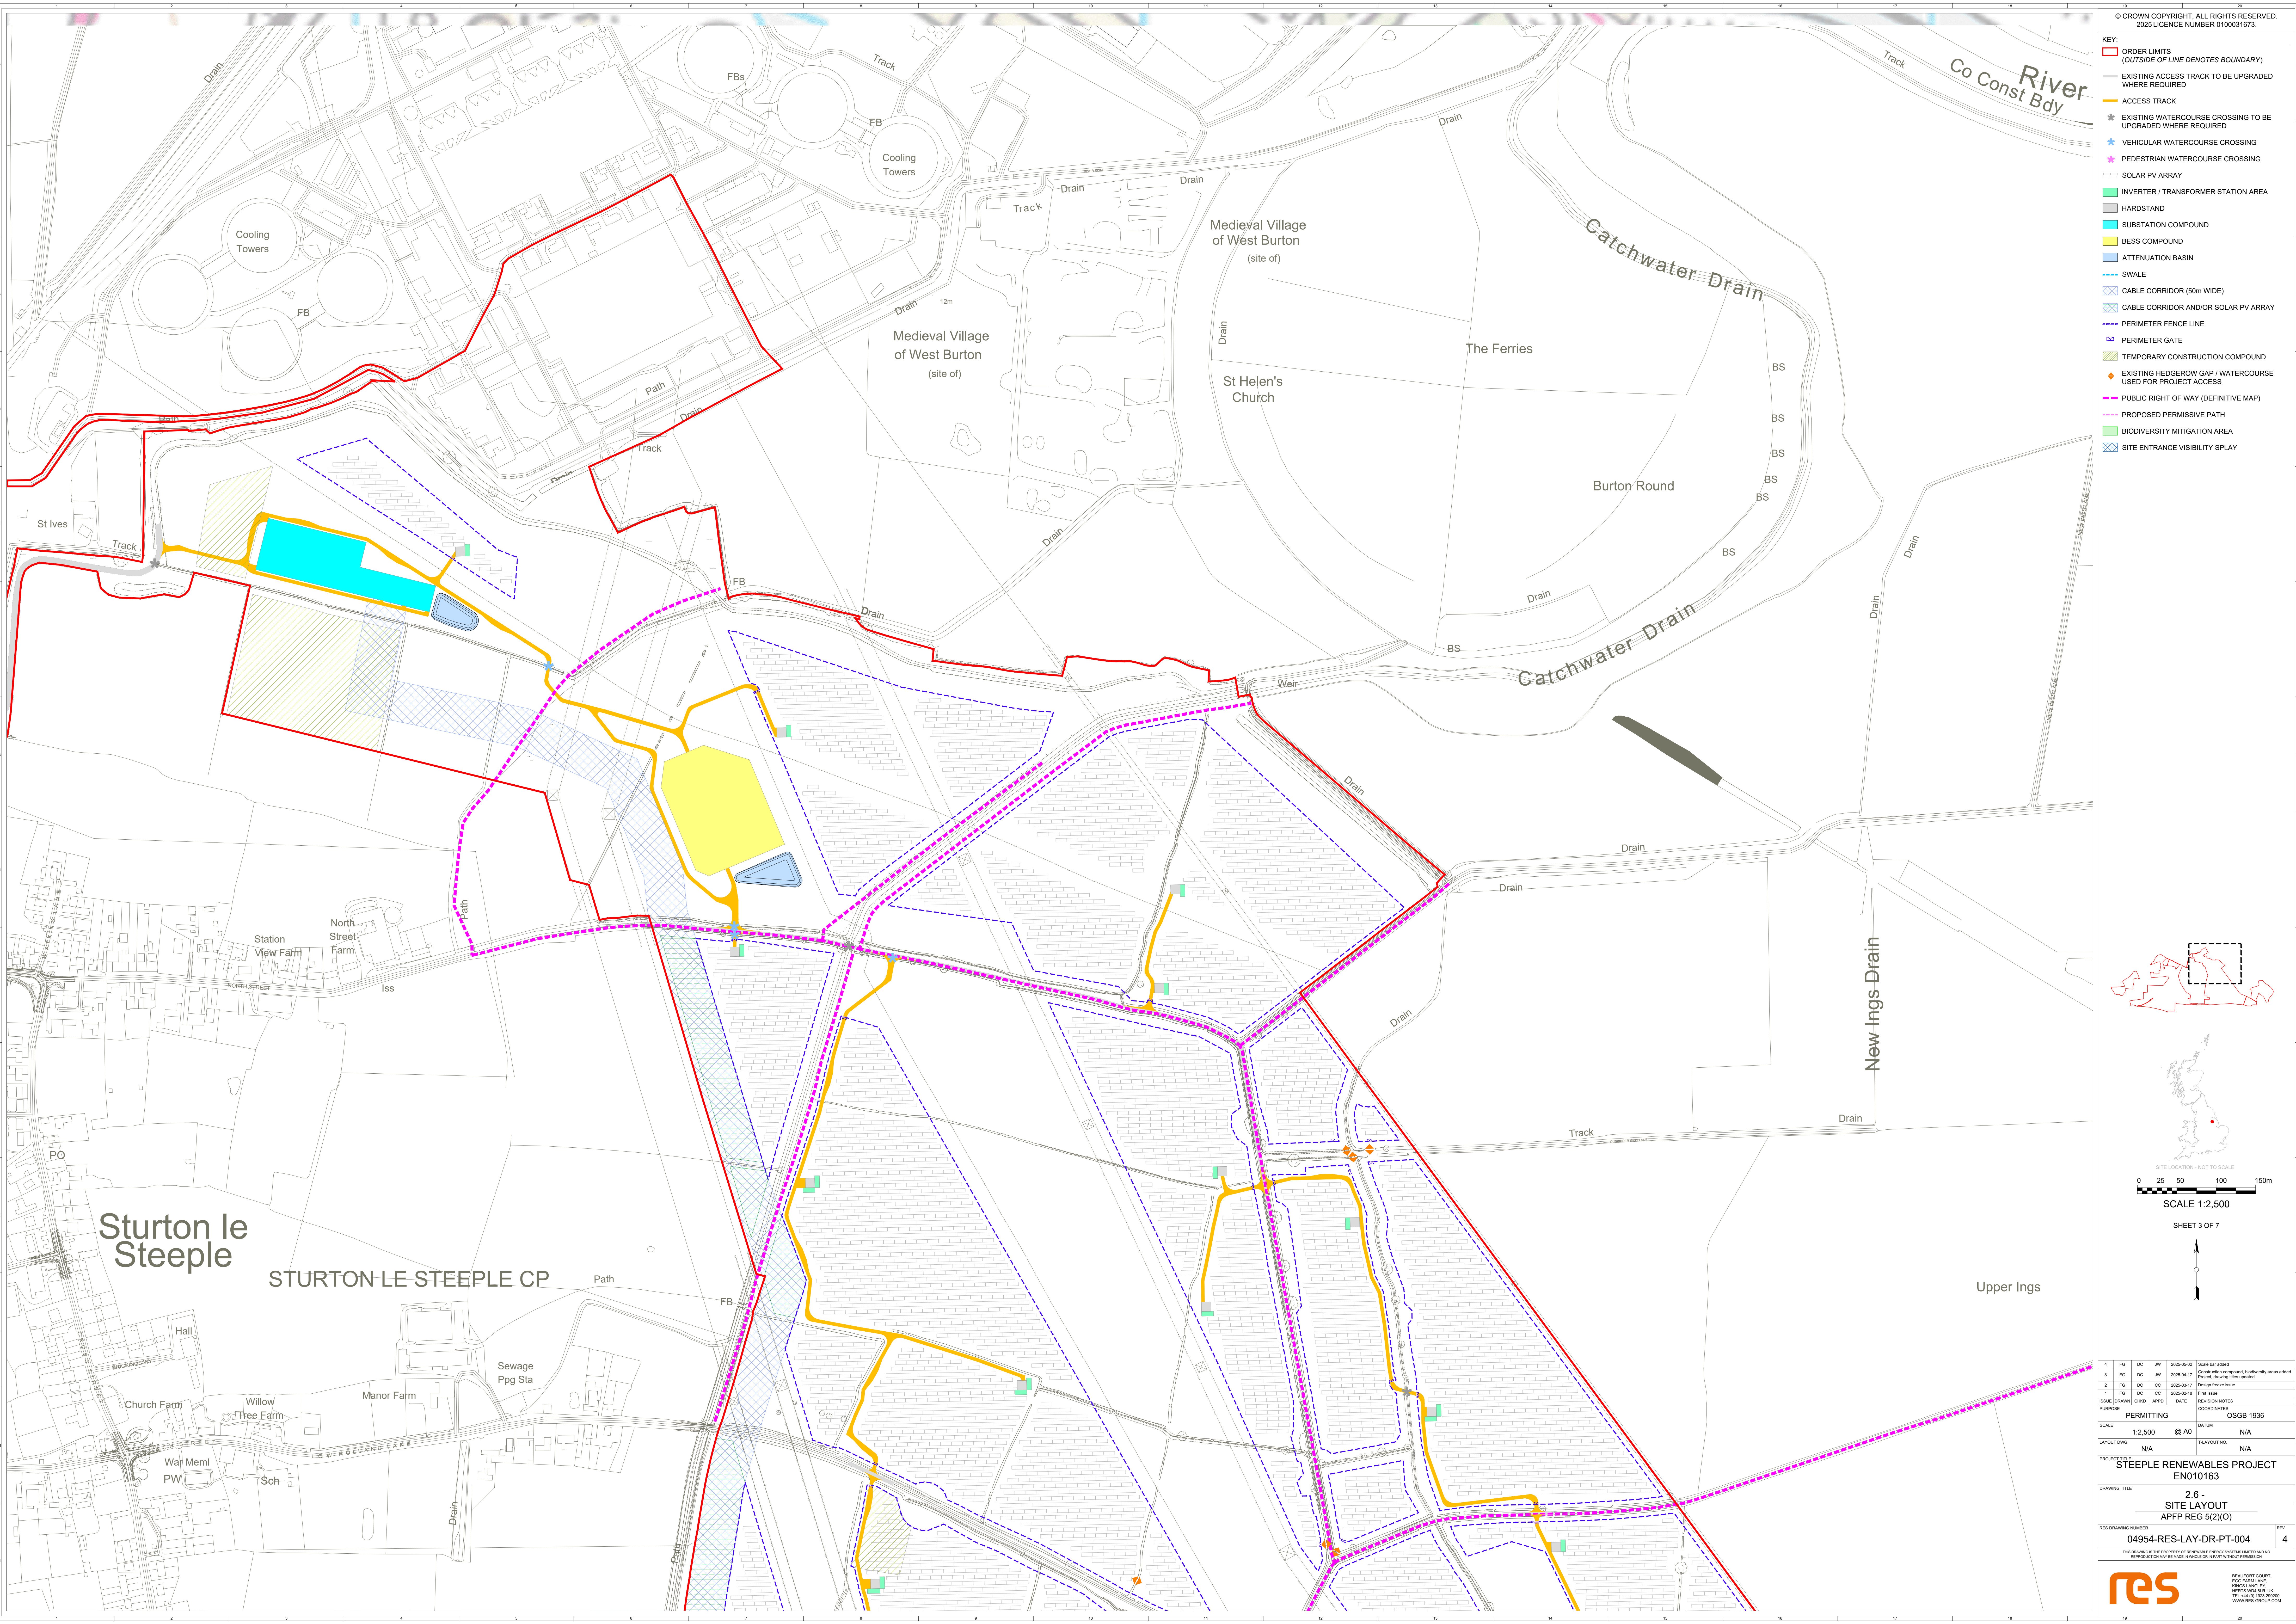


- © CROWN COPYRIGHT. ALL RIGHTS RESERVED.
2025 LICENCE NUMBER 0100031673.
- KEY:
- ORDER LIMITS
(OUTSIDE OF LINE DENOTES BOUNDARY)
 - EXISTING ACCESS TRACK TO BE UPGRADED
WHERE REQUIRED
 - ACCESS TRACK
 - EXISTING WATERCOURSE CROSSING TO BE
UPGRADED WHERE REQUIRED
 - VEHICULAR WATERCOURSE CROSSING
 - PEDESTRIAN WATERCOURSE CROSSING
 - SOLAR PV ARRAY
 - INVERTER / TRANSFORMER STATION AREA
 - HARDSTAND
 - SUBSTATION COMPOUND
 - BESS COMPOUND
 - ATTENUATION BASIN
 - SWALE
 - CABLE CORRIDOR (50m WIDE)
 - CABLE CORRIDOR AND/OR SOLAR PV ARRAY
 - PERIMETER FENCE LINE
 - PERIMETER GATE
 - TEMPORARY CONSTRUCTION COMPOUND
 - EXISTING HEDGEROW GAP / WATERCOURSE
USED FOR PROJECT ACCESS
 - PUBLIC RIGHT OF WAY (DEFINITIVE MAP)
 - PROPOSED PERMISSIVE PATH
 - BIODIVERSITY MITIGATION AREA
 - SITE ENTRANCE VISIBILITY SPLAY

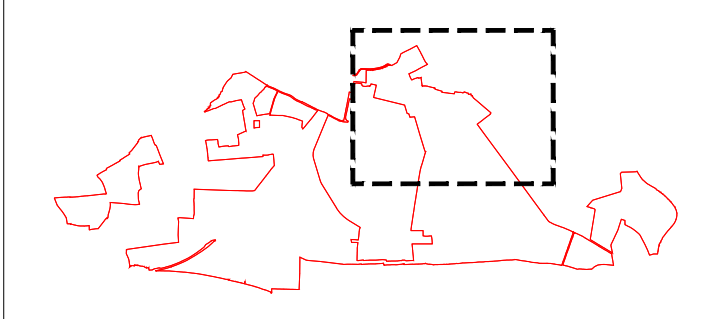

0 25 50 100 150m


SCALE 1:2,500

SHEET 3 OF 7

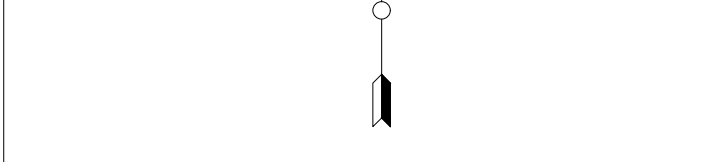

4	FC	DC	JW	2025-05-02	Drawn by added
3	FC	DC	JW	2025-04-17	Constructor compound, biodiversity areas added Project drawing files updated
2	FC	DC	DC	2025-03-17	Design freeze issue
1	FC	DC	DC	2025-03-18	Final issue
ISSUE TRACKING (CHECK JAVELI) DATE REVISION NOTES					
PURPOSE					
PERMITTING OSGB 1936					
SCALE	1:2,500		@ A0	DATUM	
LAYOUT DWG	N/A		N/A		
PROJECT TITLE					
STEEPLE RENEWABLES PROJECT					
EN010163					
DRAWING TITLE					
2.6 -					
SITE LAYOUT					
APFP REG 5(2)(O)					
RES DRAWING NUMBER					
04954-RES-LAY-DR-PT-004					
THIS DRAWING IS THE PROPERTY OF RENEWABLE ENERGY SYSTEMS LIMITED AND NO REPRODUCTION MAY BE MADE IN WHOLE OR IN PART WITHOUT PERMISSION					
RES				4	



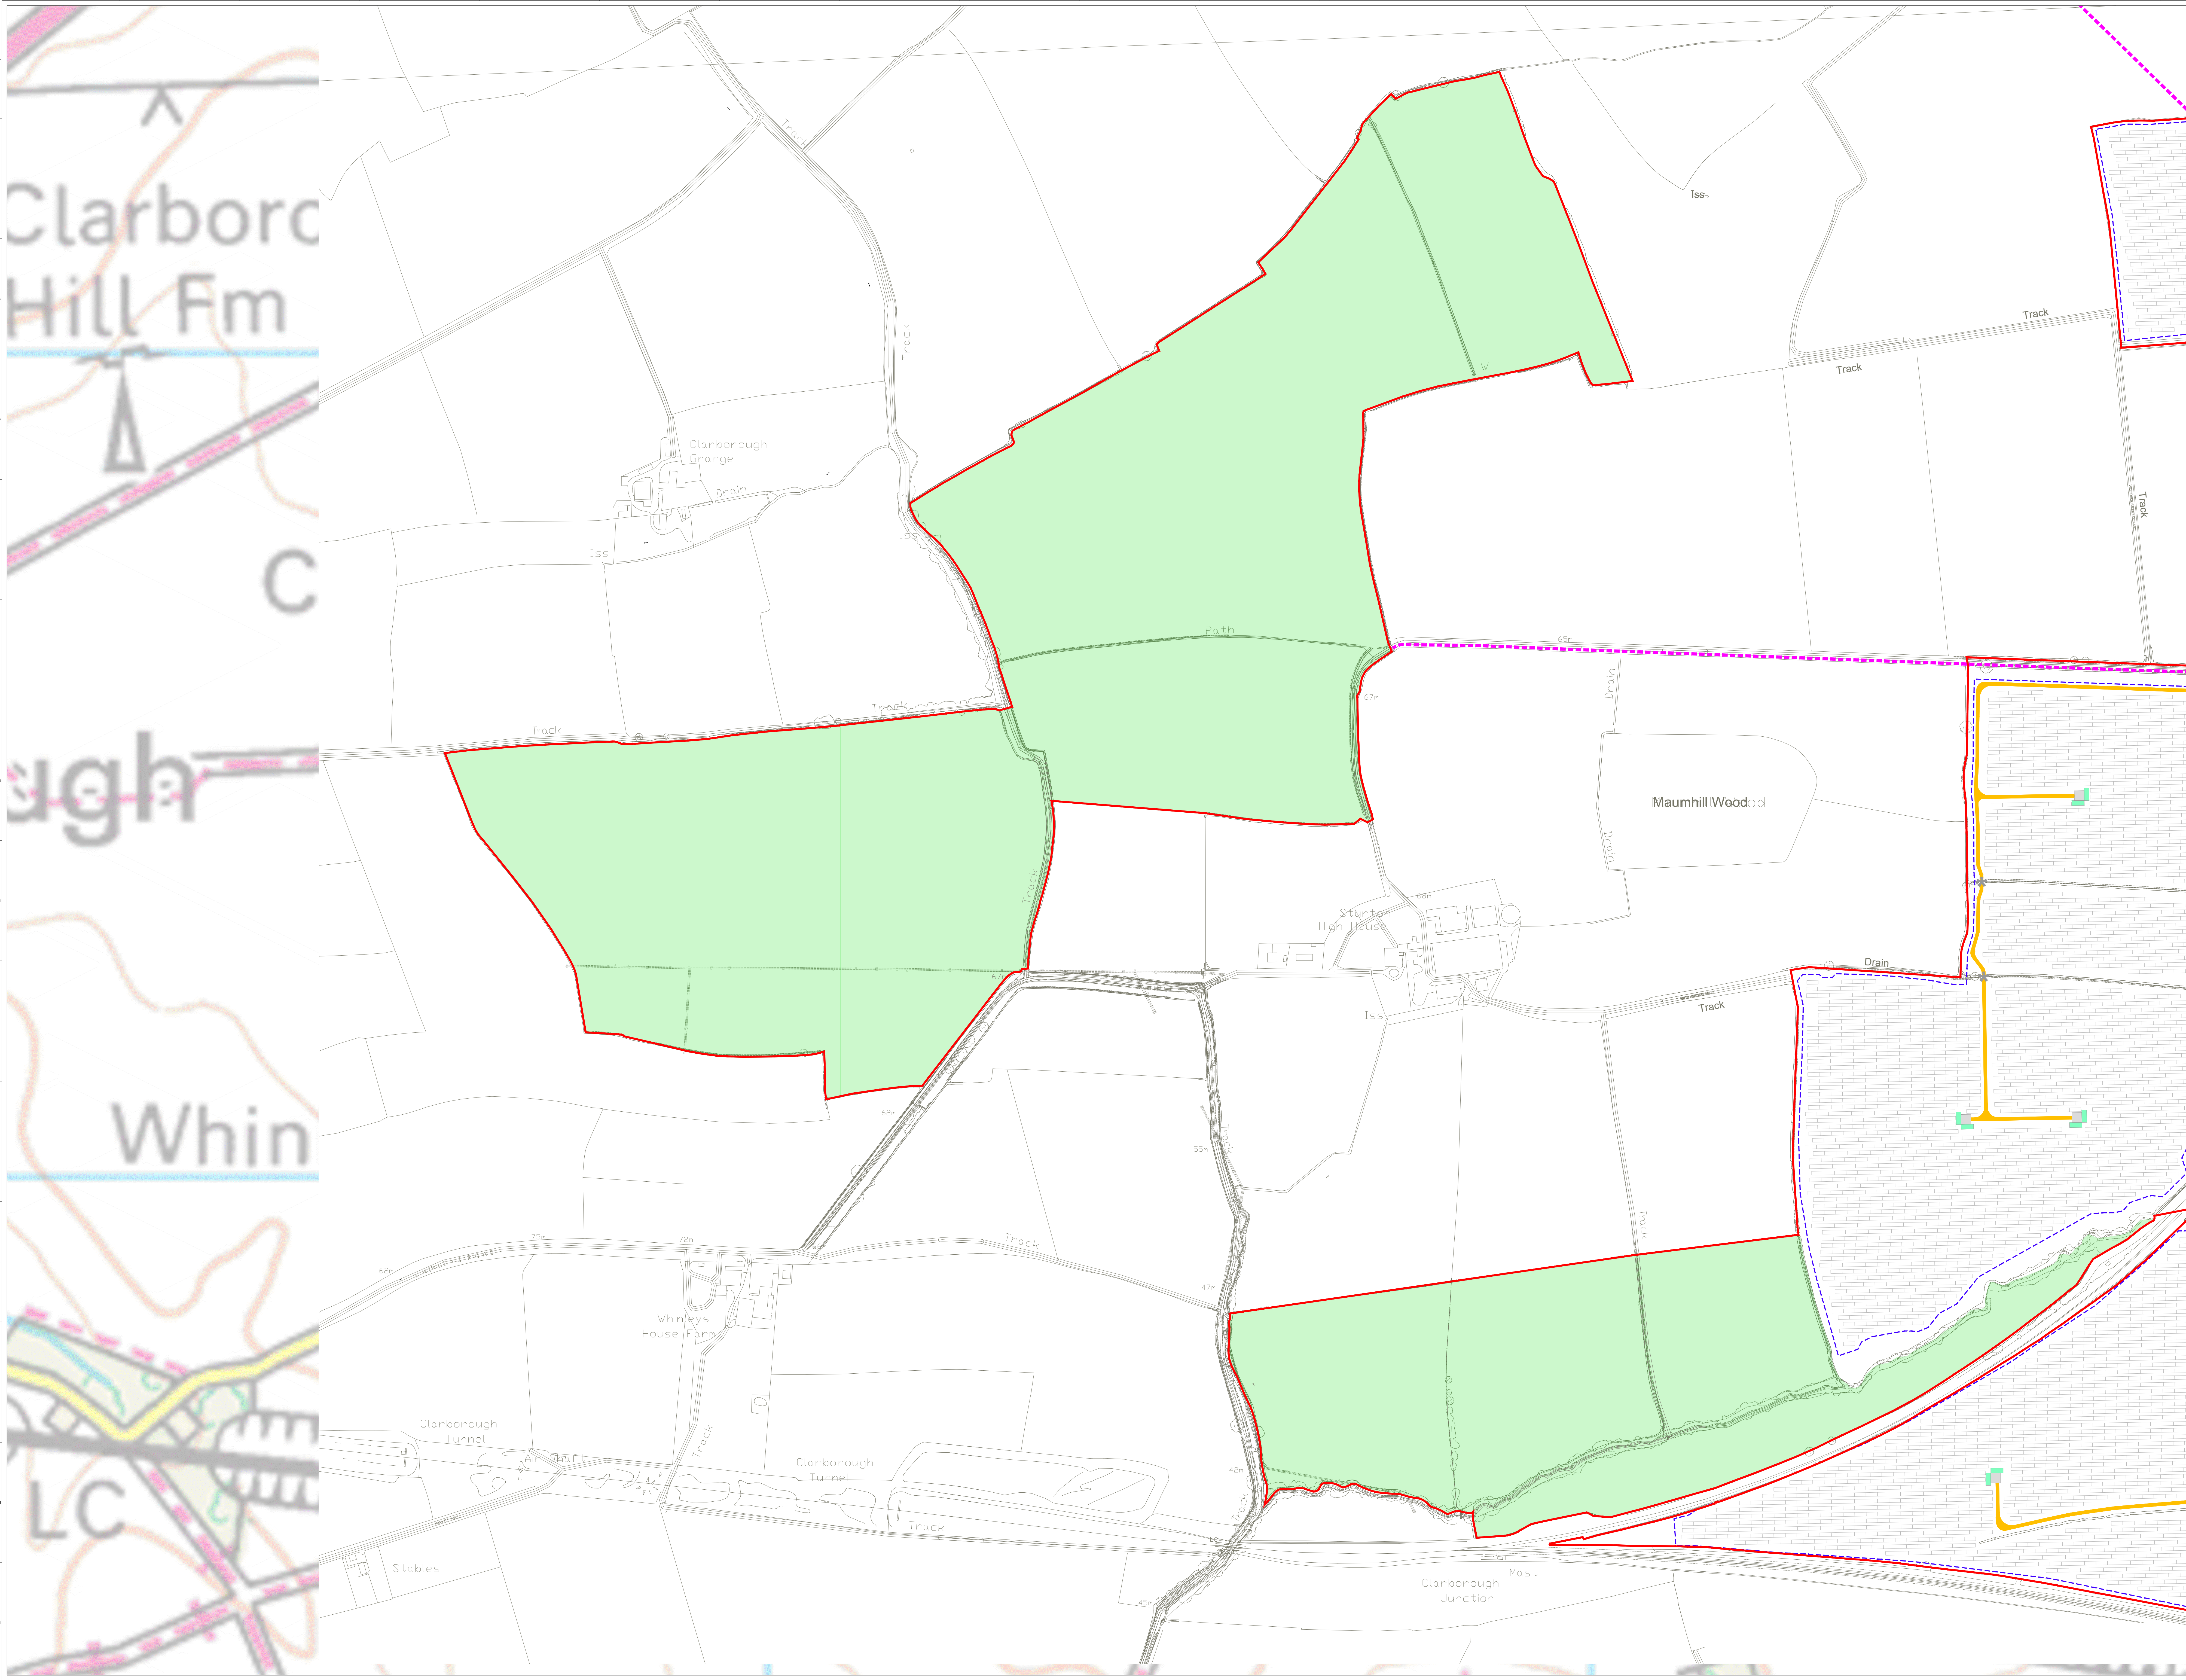

© CROWN COPYRIGHT, ALL RIGHTS RESERVED.
2025 LICENCE NUMBER 010031673.

KEY:

- ORDER LIMITS
(OUTSIDE OF LINE DENOTES BOUNDARY)
- EXISTING ACCESS TRACK TO BE UPGRADED
WHERE REQUIRED
- ACCESS TRACK
- EXISTING WATERCOURSE CROSSING TO BE
UPGRADED WHERE REQUIRED
- VEHICULAR WATERCOURSE CROSSING
- PEDESTRIAN WATERCOURSE CROSSING
- SOLAR PV ARRAY
- INVERTER / TRANSFORMER STATION AREA
- HARDSTAND
- SUBSTATION COMPOUND
- BESS COMPOUND
- ATTENUATION BASIN
- SWALE
- CABLE CORRIDOR (50m WIDE)
- CABLE CORRIDOR AND/OR SOLAR PV ARRAY
- PERIMETER FENCE LINE
- PERIMETER GATE
- TEMPORARY CONSTRUCTION COMPOUND
- EXISTING HEDGEROW GAP / WATERCOURSE
USED FOR PROJECT ACCESS
- PUBLIC RIGHT OF WAY (DEFINITIVE MAP)
- PROPOSED PERMISSIVE PATH
- BIODIVERSITY MITIGATION AREA
- SITE ENTRANCE VISIBILITY SPLAY

SITE LOCATION - NOT TO SCALE

0 25 50 100 150m

SCALE 1:2,500

SHEET 4 OF 7

↑

4	FC	DC	JW	2025-05-02	Drawn by added
3	FC	DC	JW	2025-04-17	Constructor compound, biodiversity areas added
2	FC	DC	DC	2025-03-17	Design these areas
1	FC	DC	DC	2025-03-18	Final issue

ISSUE	DRAWING	CHG'D	DATE	REVISION NOTES
1	1		2025-05-02	Final issue


PURPOSE	PERMITTING	OSGB 1936
SCALE	1:2,500	@ A0
LAYOUT DWG	N/A	FLAYOUT NO.


PROJECT TITLE	STEEPLE RENEWABLES PROJECT
DRAWING TITLE	2.6 - SITE LAYOUT
RES DRAWING NUMBER	04954-RES-LAY-DR-PT-004
REV	4

THIS DRAWING IS THE PROPERTY OF RECONSTRUCTIVE ENERGY SYSTEMS LIMITED AND NO REPRODUCTION MAY BE MADE IN WHOLE OR IN PART WITHOUT PERMISSION


RES

BEAUFORT COURT,
EQUUS FARM LANE,
WIGTON, LANCASTER,
LA14 4JH
TEL: +44 (0) 1524 280000
WWW.RES-GROUP.COM

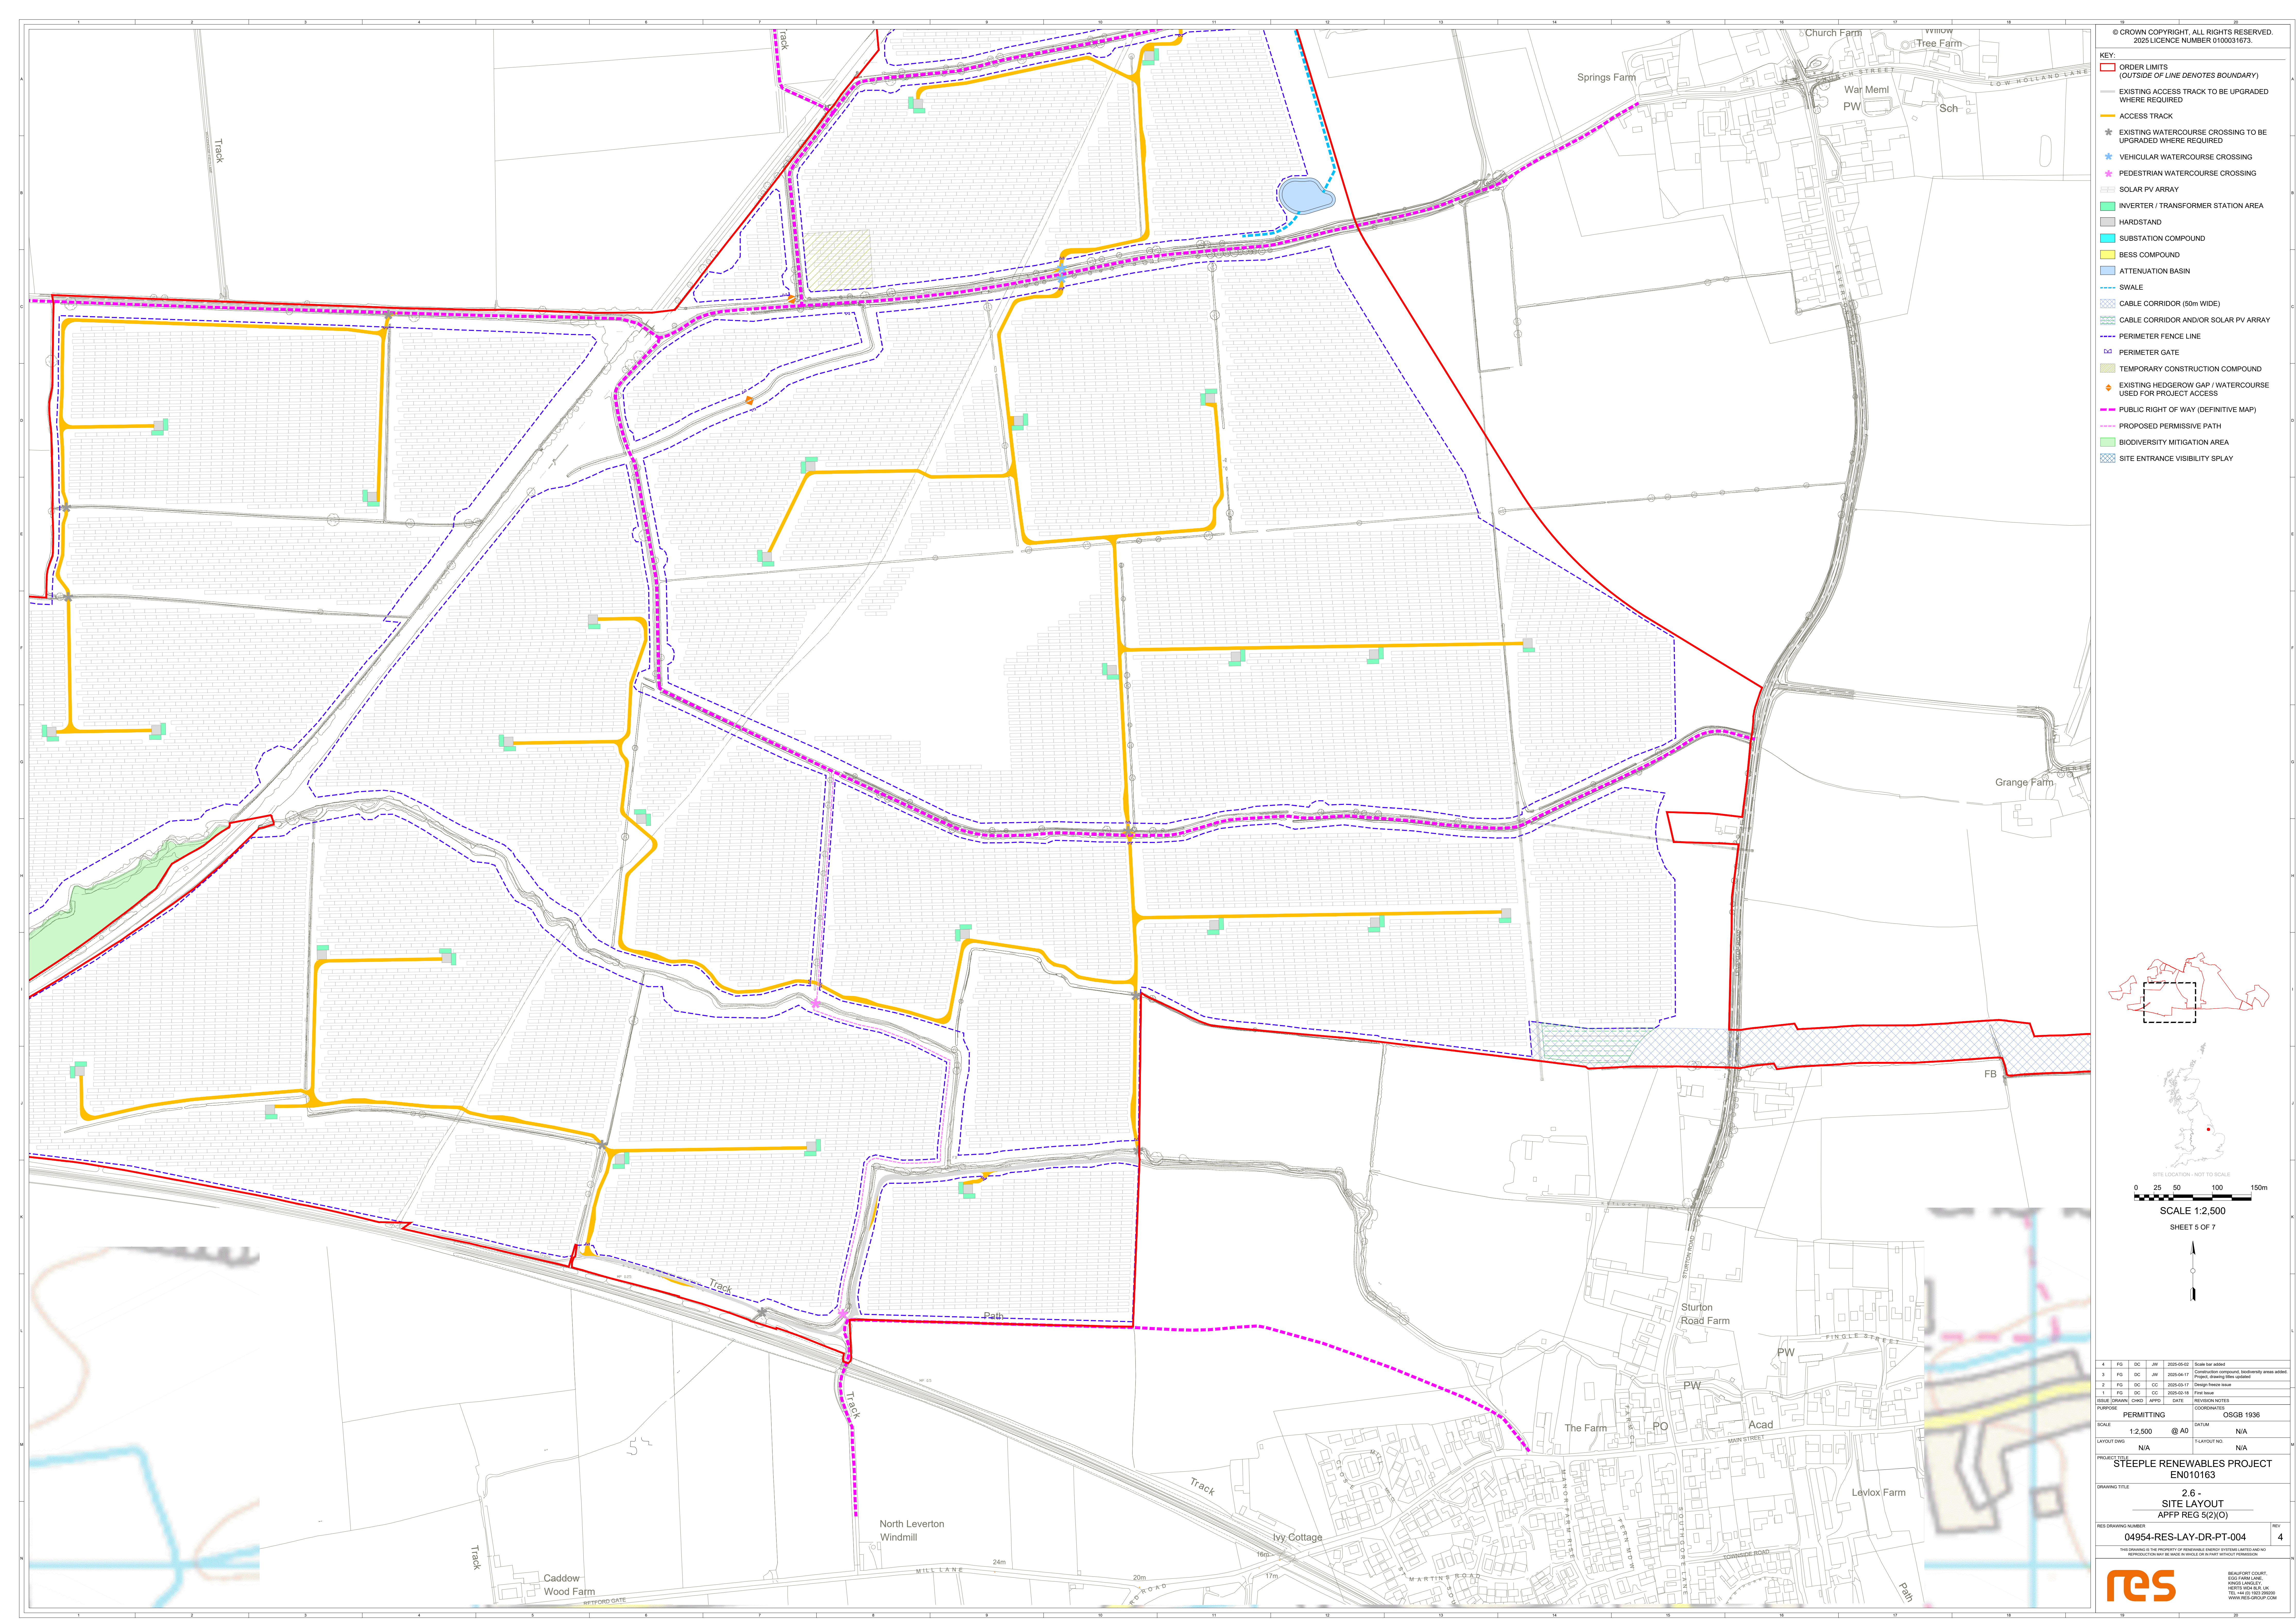

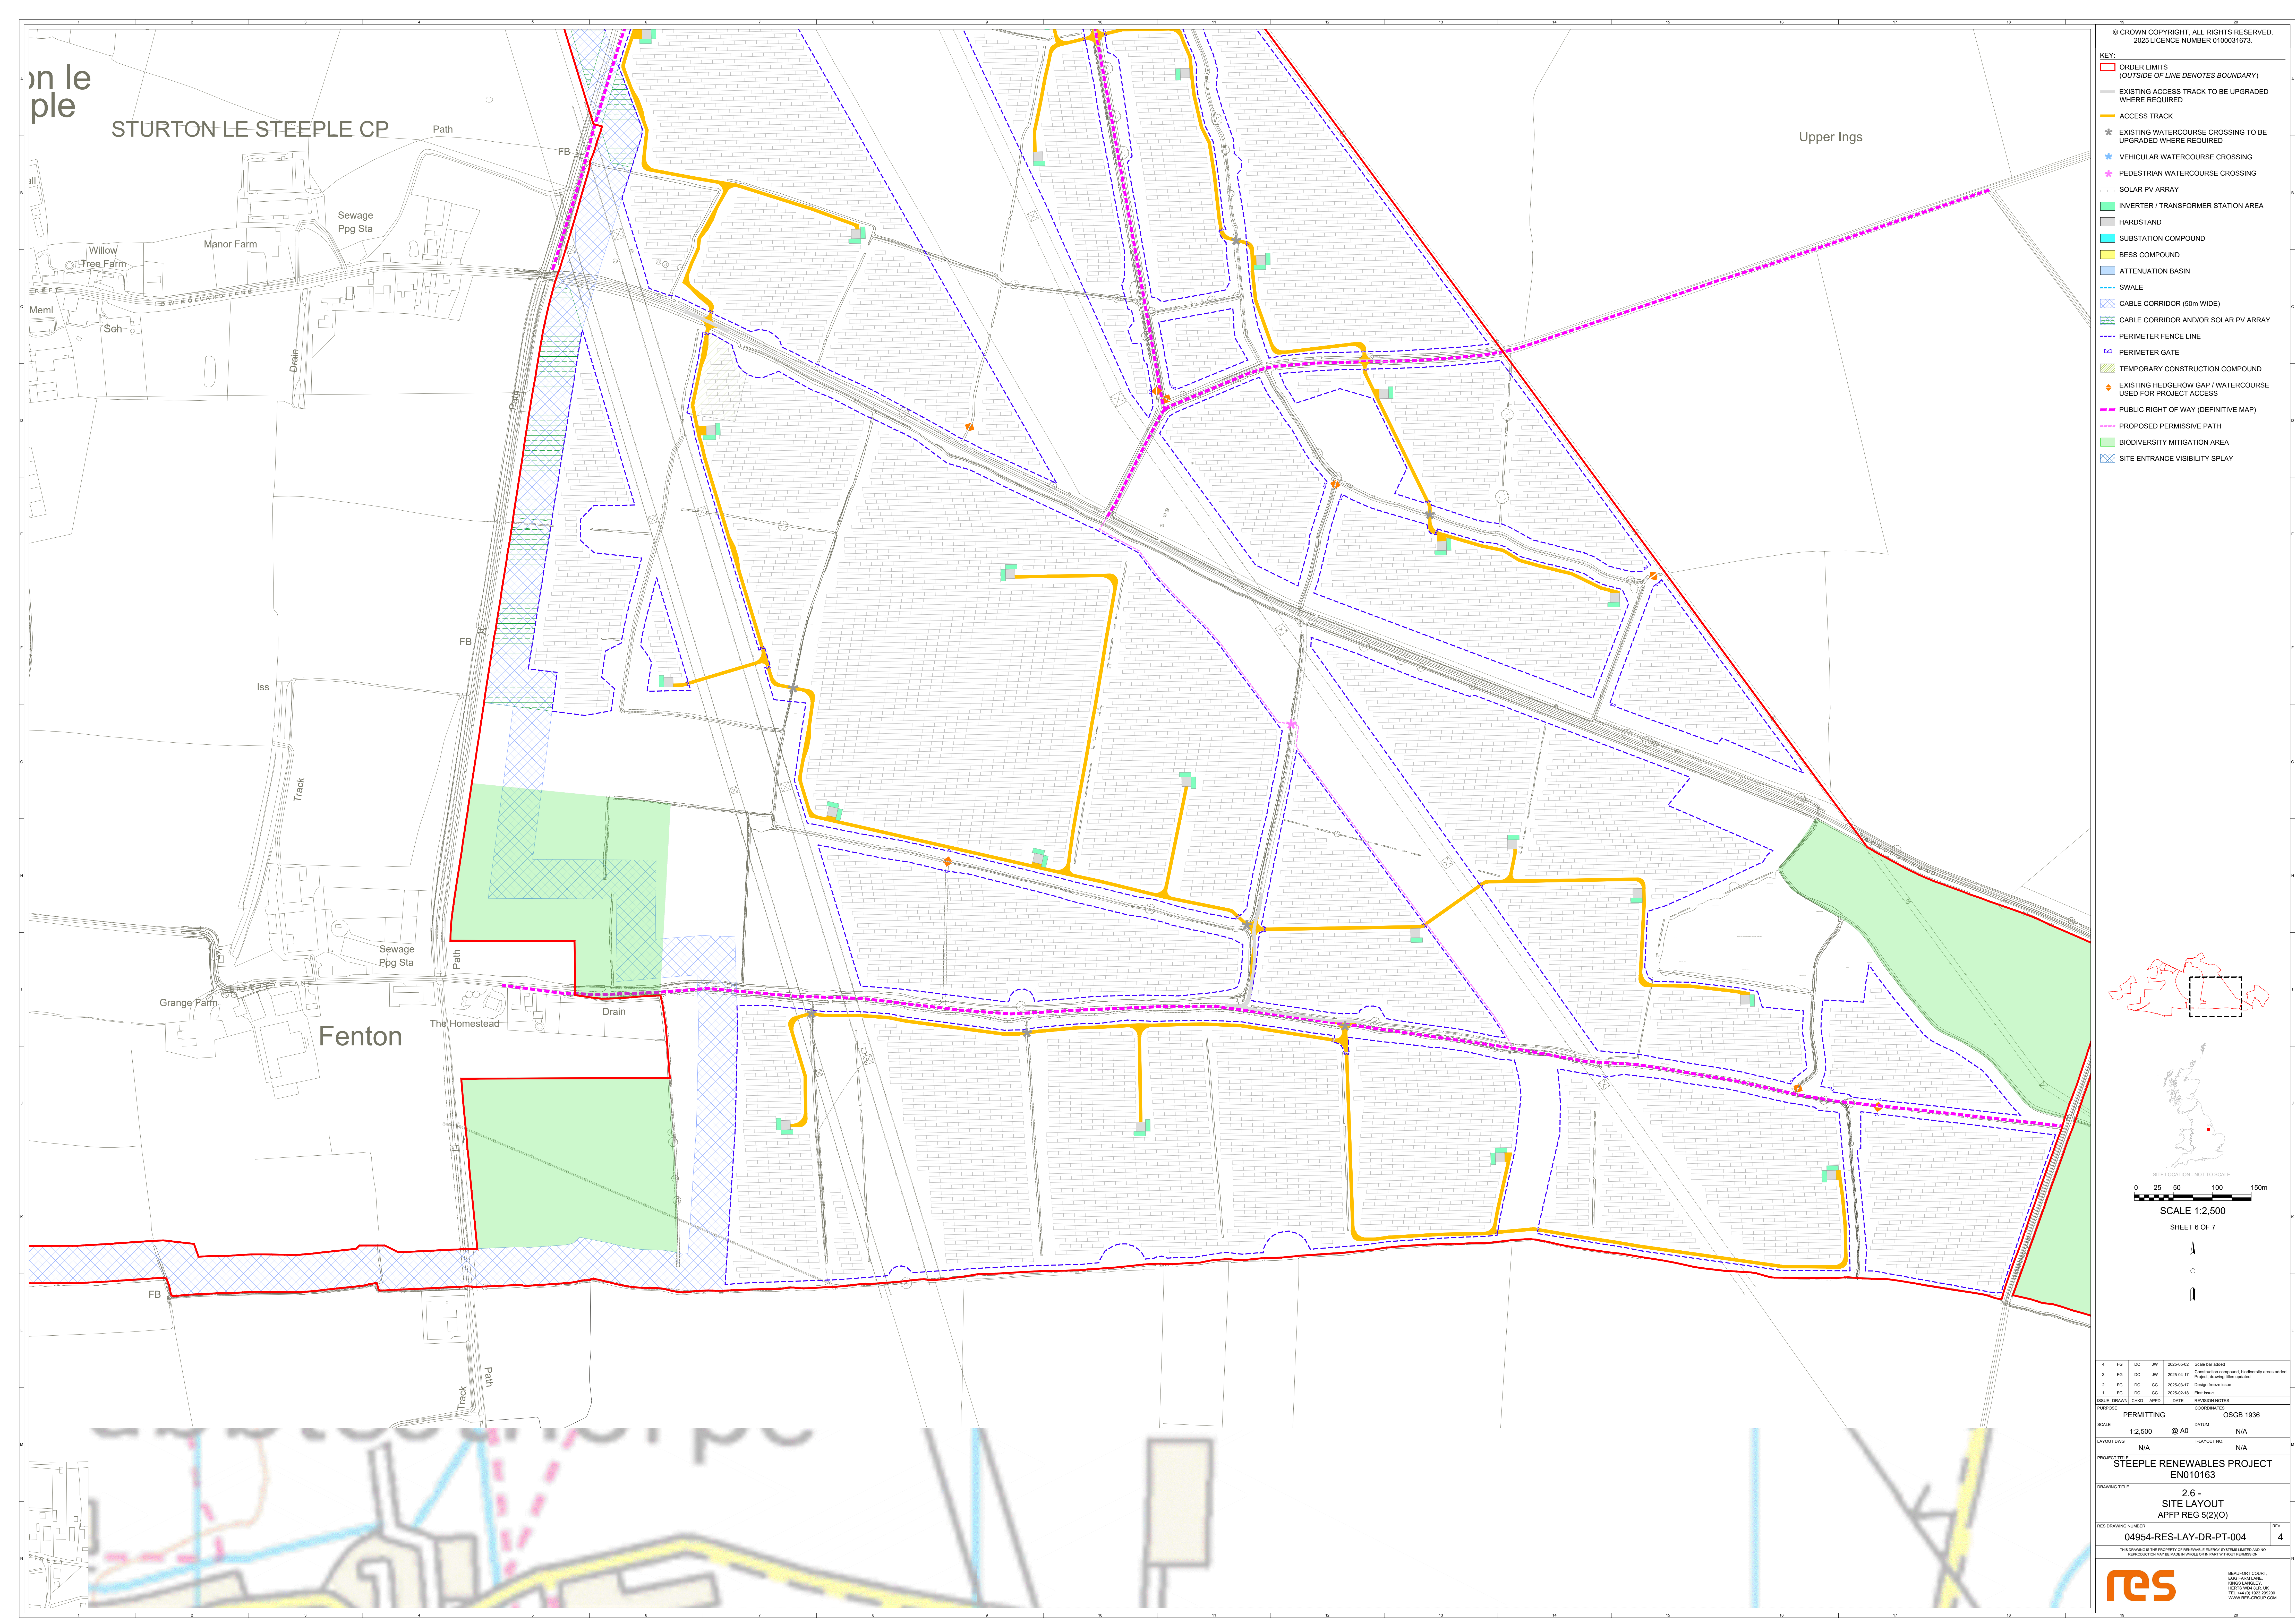


- © CROWN COPYRIGHT, ALL RIGHTS RESERVED.
2025 LICENCE NUMBER 0100031673.
- KEY:
- ORDER LIMITS
(OUTSIDE OF LINE DENOTES BOUNDARY)
 - EXISTING ACCESS TRACK TO BE UPGRADED
WHERE REQUIRED
 - ACCESS TRACK
 - EXISTING WATERCOURSE CROSSING TO BE
UPGRADED WHERE REQUIRED
 - VEHICULAR WATERCOURSE CROSSING
 - PEDESTRIAN WATERCOURSE CROSSING
 - SOLAR PV ARRAY
 - INVERTER / TRANSFORMER STATION AREA
 - HARDSTAND
 - SUBSTATION COMPOUND
 - BESS COMPOUND
 - ATTENUATION BASIN
 - SWALE
 - CABLE CORRIDOR (50m WIDE)
 - CABLE CORRIDOR AND/OR SOLAR PV ARRAY
 - PERIMETER FENCE LINE
 - PERIMETER GATE
 - TEMPORARY CONSTRUCTION COMPOUND
 - EXISTING HEDGEROW GAP / WATERCOURSE
USED FOR PROJECT ACCESS
 - PUBLIC RIGHT OF WAY (DEFINITIVE MAP)
 - PROPOSED PERMISSIVE PATH
 - BIODIVERSITY MITIGATION AREA
 - SITE ENTRANCE VISIBILITY SPLAY

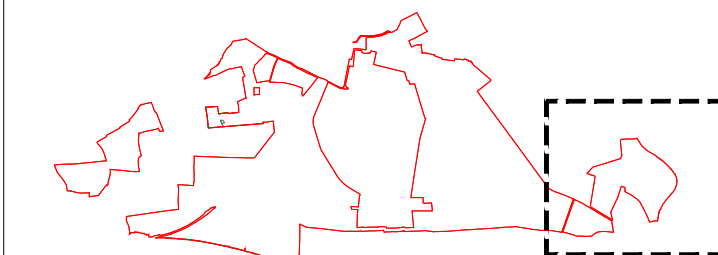

0 25 50 100 150m

SCALE 1:2,500

SHEET 7 OF 7

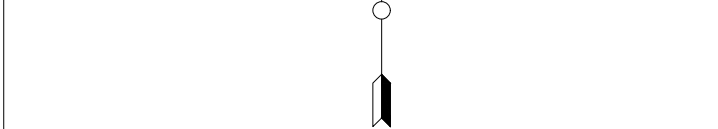

4	FG	DC	JW	2025-05-02	Drawn bar added
3	FG	DC	JW	2025-04-17	Constructor compound, biodiversity areas added Project drawing files updated
2	FG	DC	DC	2025-03-17	Design freeze issue
1	FG	DC	DC	2025-02-18	Final issue
ISSUE		ISSUED	DATE	DATE	REVISION NOTES
PURPOSE		PERMITTING		OSGB 1936	
SCALE		1:2,500		@ A0	
LAYOUT DWG		N/A		LAYOUT NO. N/A	
PROJECT TITLE					
STEEPLE RENEWABLES PROJECT					
EN010163					
DRAWING TITLE					
2.6 -					
SITE LAYOUT					
APFP REG 5(2)(O)					
DRAWING NUMBER					
04954-RES-LAY-DR-PT-004					
THIS DRAWING IS THE PROPERTY OF RENEWABLE ENERGY SYSTEMS LIMITED AND NO REPRODUCTION MAY BE MADE IN WHOLE OR IN PART WITHOUT PERMISSION					
RES					
BEAUFORT COURT, 800, FARM LANE, WIDEN, LANSHIRE, GU15 2JH, UK TEL: +44 (0) 1853 280000 WWW.RES-GROUP.COM					