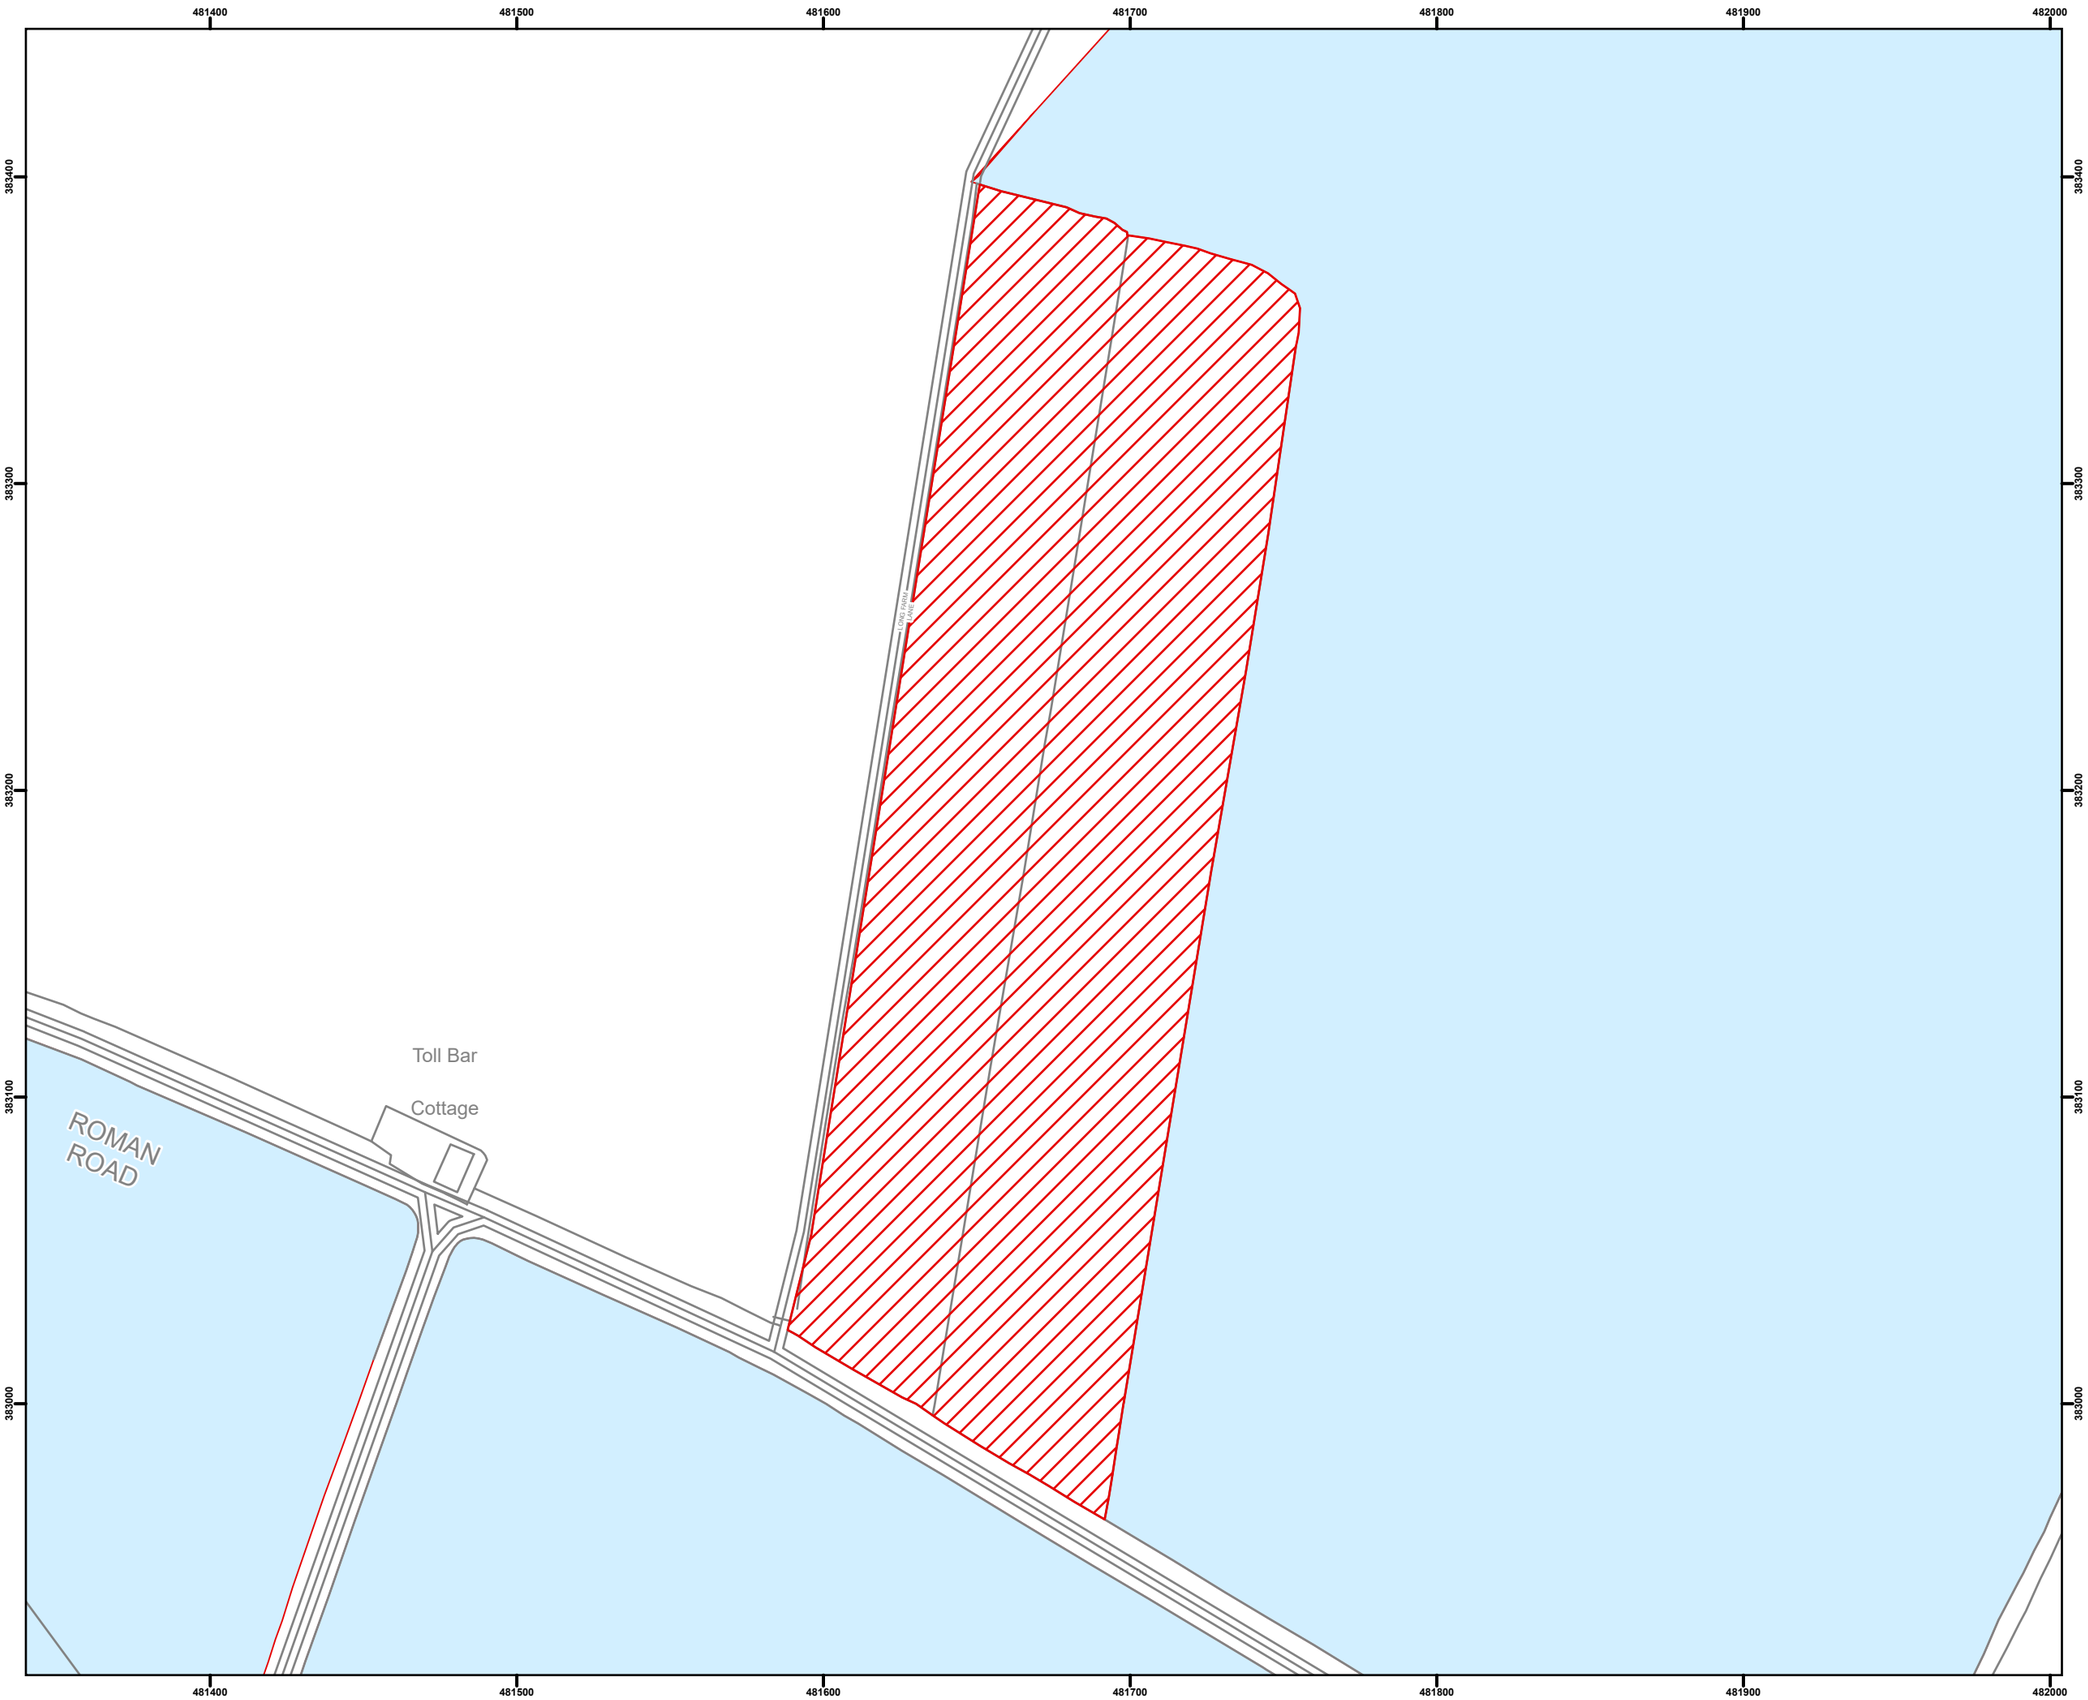

KEY PLAN

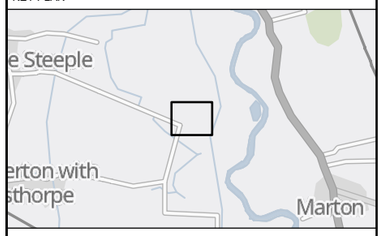

Key

DCO Land Take

Rights

Land Not Included

© Crown copyright and database rights 2024 Ordnance Survey 100031673. You are permitted to use this data solely to enable you to respond to, or interact with, the organisation that provided you with the data. You are not permitted to copy, sub-licence, distribute or sell any of this data to third parties in any form.

© Crown copyright material is reproduced with the permission of Land Registry under delegated authority from the Controller of HMSO.
This material may not be copied distributed, sold or published without the formal permission of Land Registry. Only an official copy of a title plan or register obtained from the Land Registry may be used for legal or other official purposes.

May contain public sector information licensed under the Open Government Licence v3.0.

Contains OS data © Crown Copyright and database right 2025
Contains data from OS Zoomstack

Rev.	Date	Description of revision	Drawn	Checked	Review'd	Approv'd
P00	22/12/25	FIRST ISSUE	NH	HZ	HZ	AB

Status: FOR INFORMATION

Revision: 00

res power for good

N

Designer: Ardent

Project: STEEPLE RENEWABLES SOLAR

Drawing Title: LOCATION PLAN - WURBURTON

Scale: 1:2,000 @ A3

Spatial Reference System: British National Grid

0 10 20 40 60 80 100 Metres

Drawing reference: ARD_SR_SF_Non-DCO_Land

This document is not to be used in whole or in part other than for the intended purpose and project for which it was prepared and provided.

Plot Date: 22 December 2025 12:58
File Name: C:\Users\NicH\Ardent Management Ltd\Projects - RES - Steeples Solar\P16 - GIS & CAD Files\P7.1.4 - ArcPro\Individual Plans\ARD_SR_SF_Non-DCO_Land_Wurburton\ARD_SR_SF_Non-DCO_Land_Wurburton.aprx