


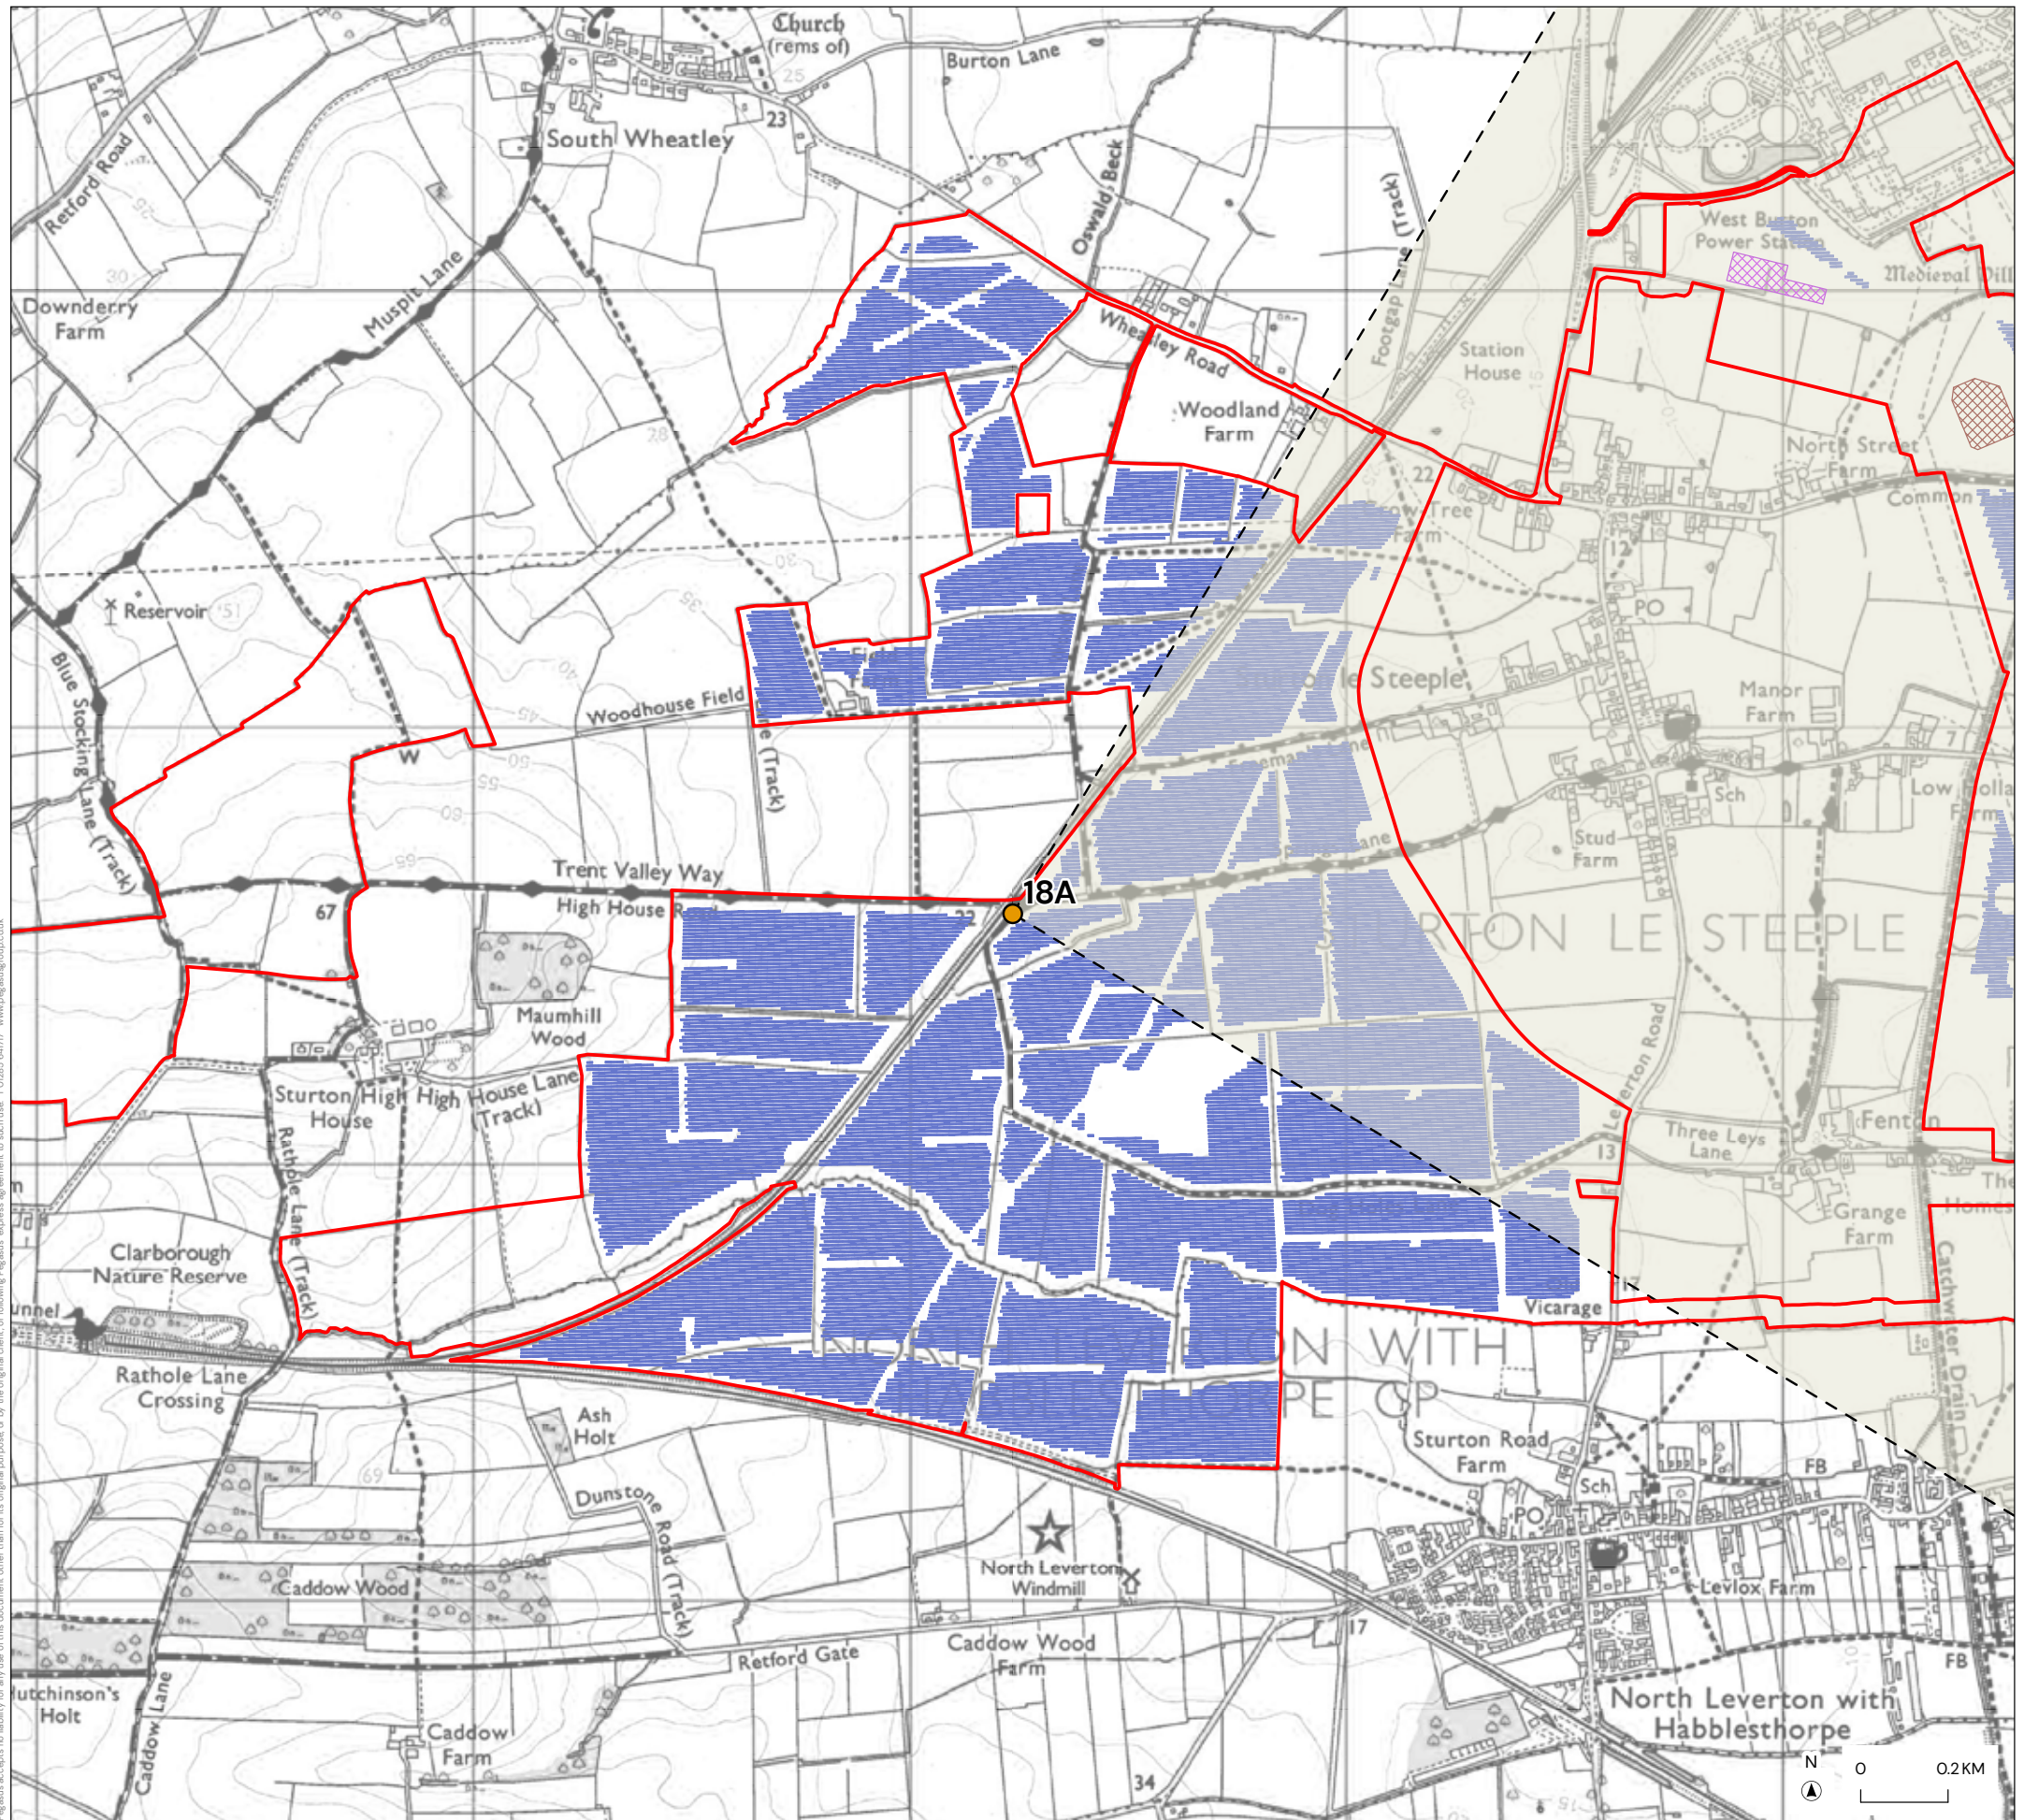

- KEY
- Order Limits
 - Viewpoint Location
 - Angle and Direction of View
 - BESS Compound - 4.5m Height
 - Substation Development Area - 12m Height
 - Solar Development Area - 3m Height

VIEWPOINT 18A

STEEPLE SOLAR FARM LIMITED

RES LTD.

DATE SCALE TEAM/DRAWN APPROVED

11/04/2025 1:15,000@A3 CS DT


SHEET

43



North Humber to High Marnham

Approximate Extent of Solar

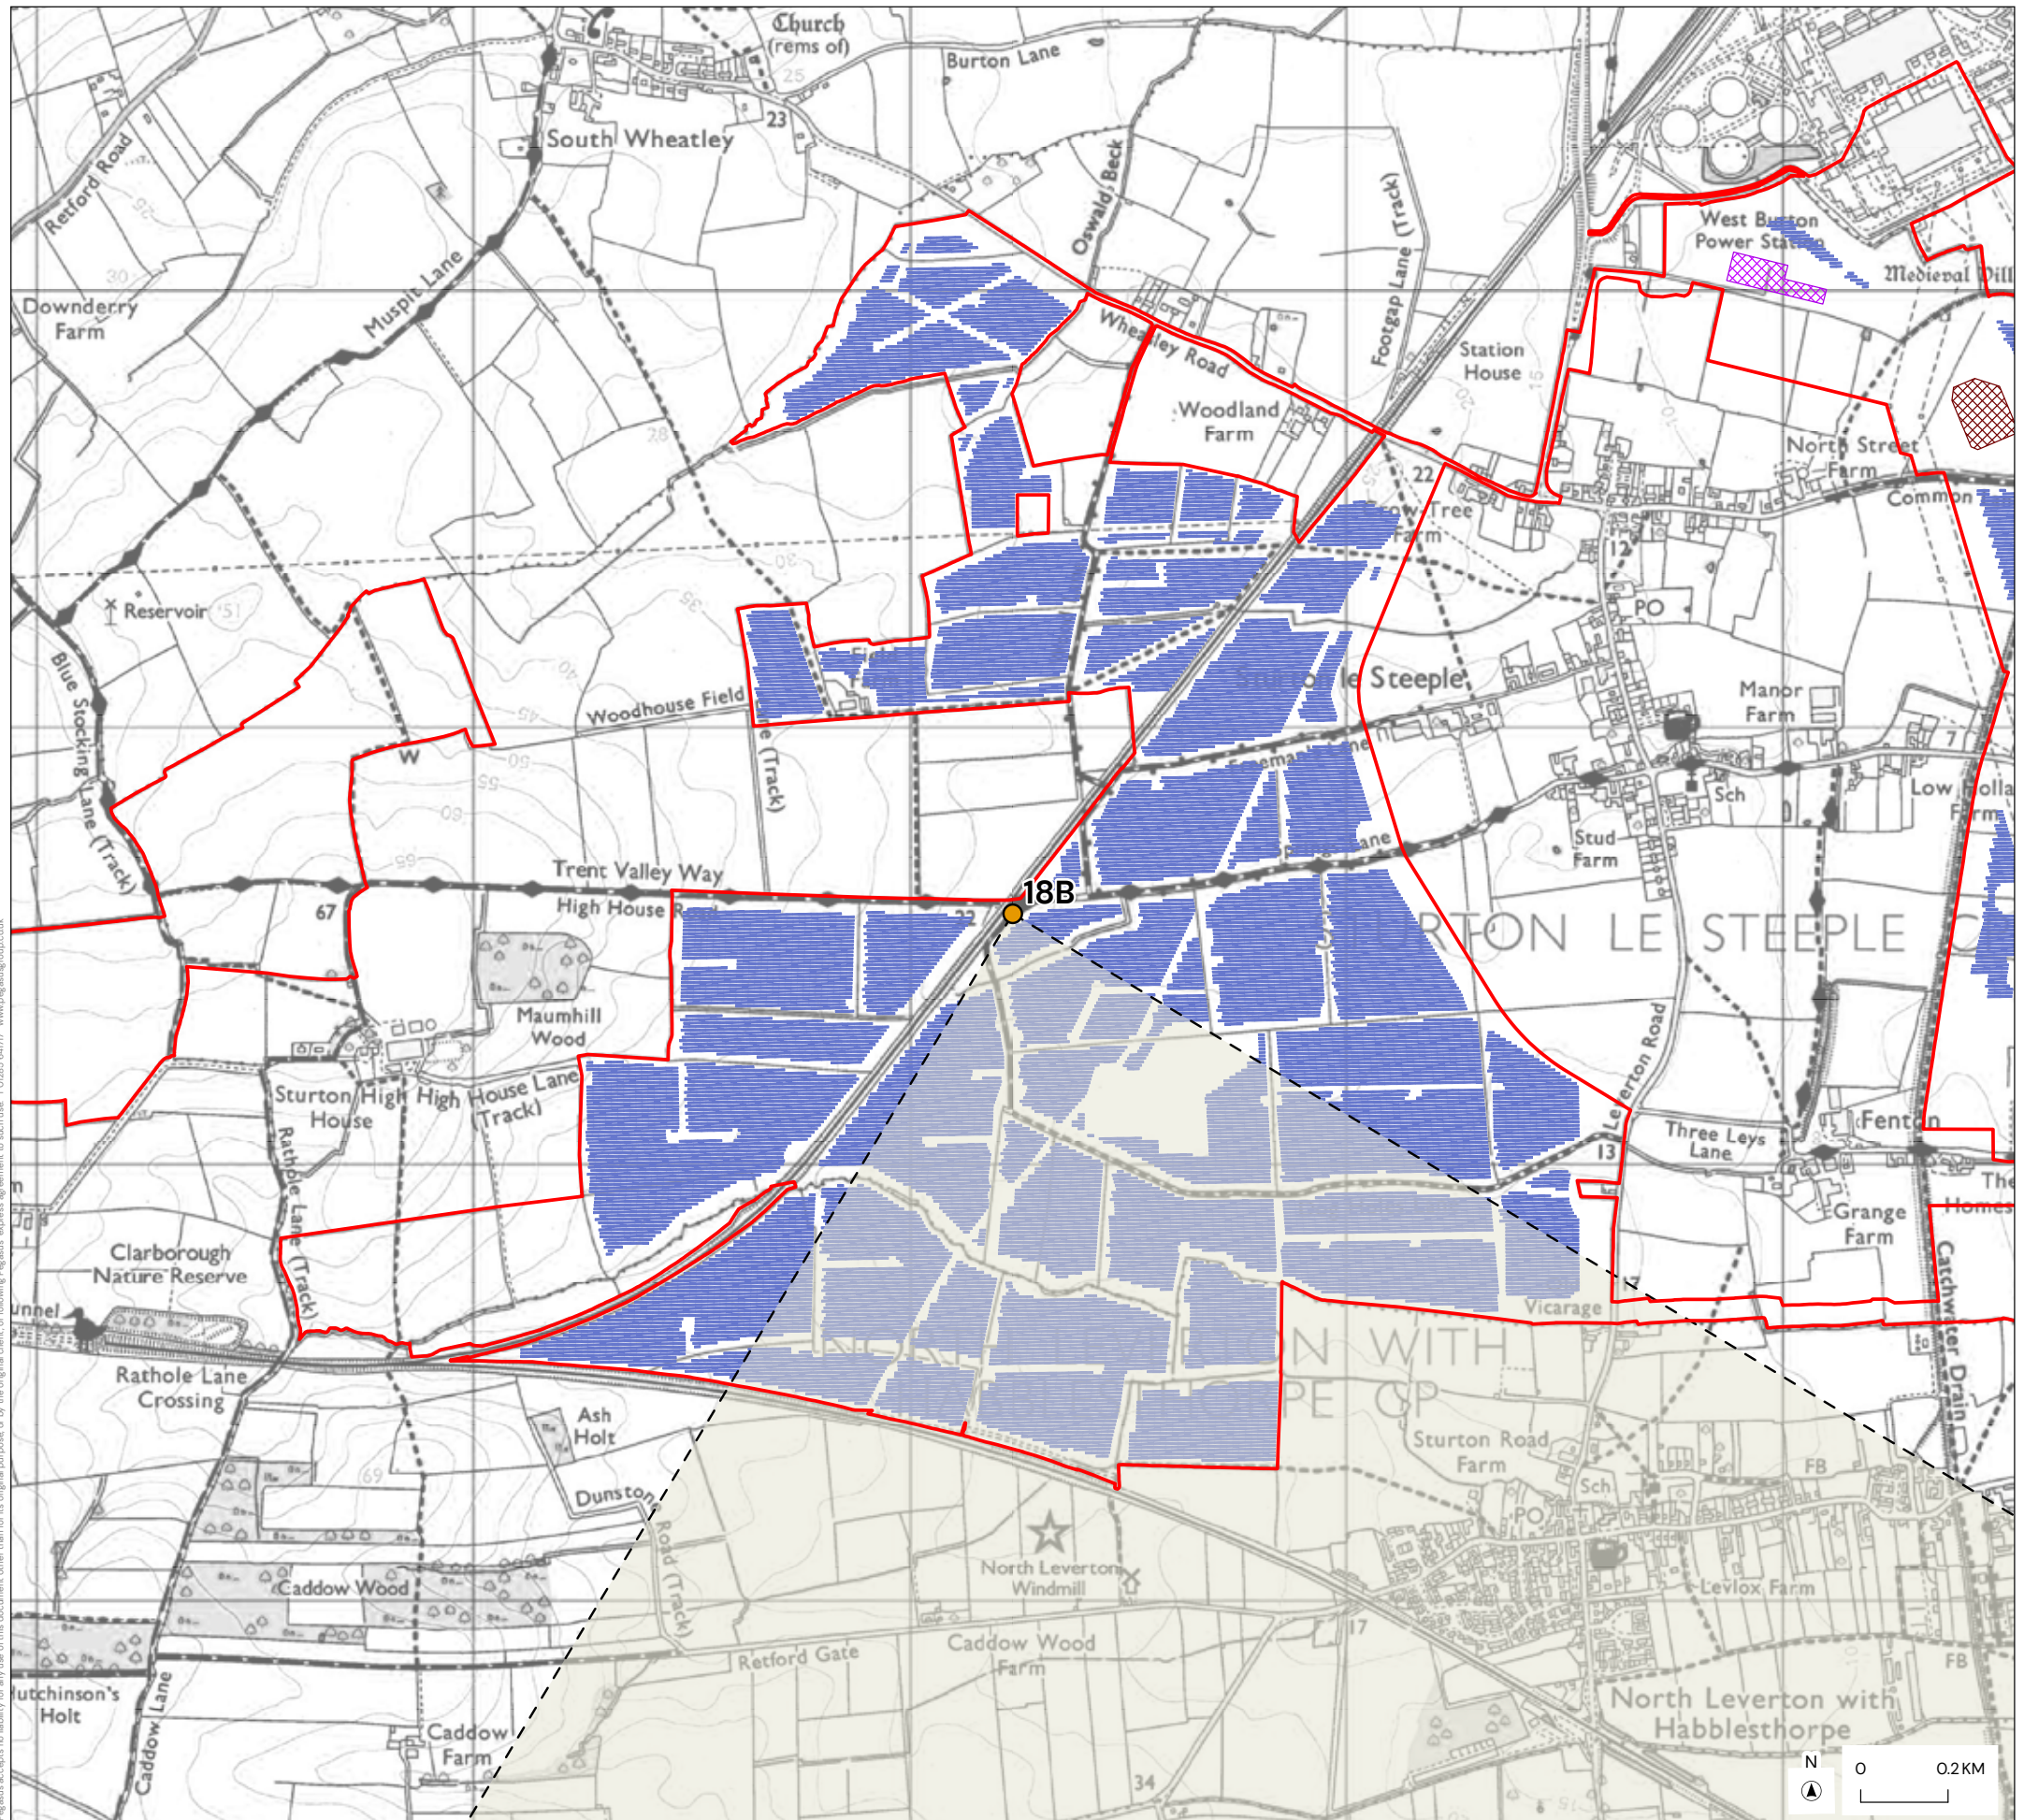

- KEY
- Order Limits
 - Viewpoint Location
 - Angle and Direction of View
 - BESS Compound - 4.5m Height
 - Substation Development Area - 12m Height
 - Solar Development Area - 3m Height

VIEWPOINT 18B


STEEPLE SOLAR FARM LIMITED

RES LTD.

DATE	SCALE	TEAM/DRAWN	APPROVED
11/04/2025	1:15,000@A3	CS	DT
SHEET			
44			





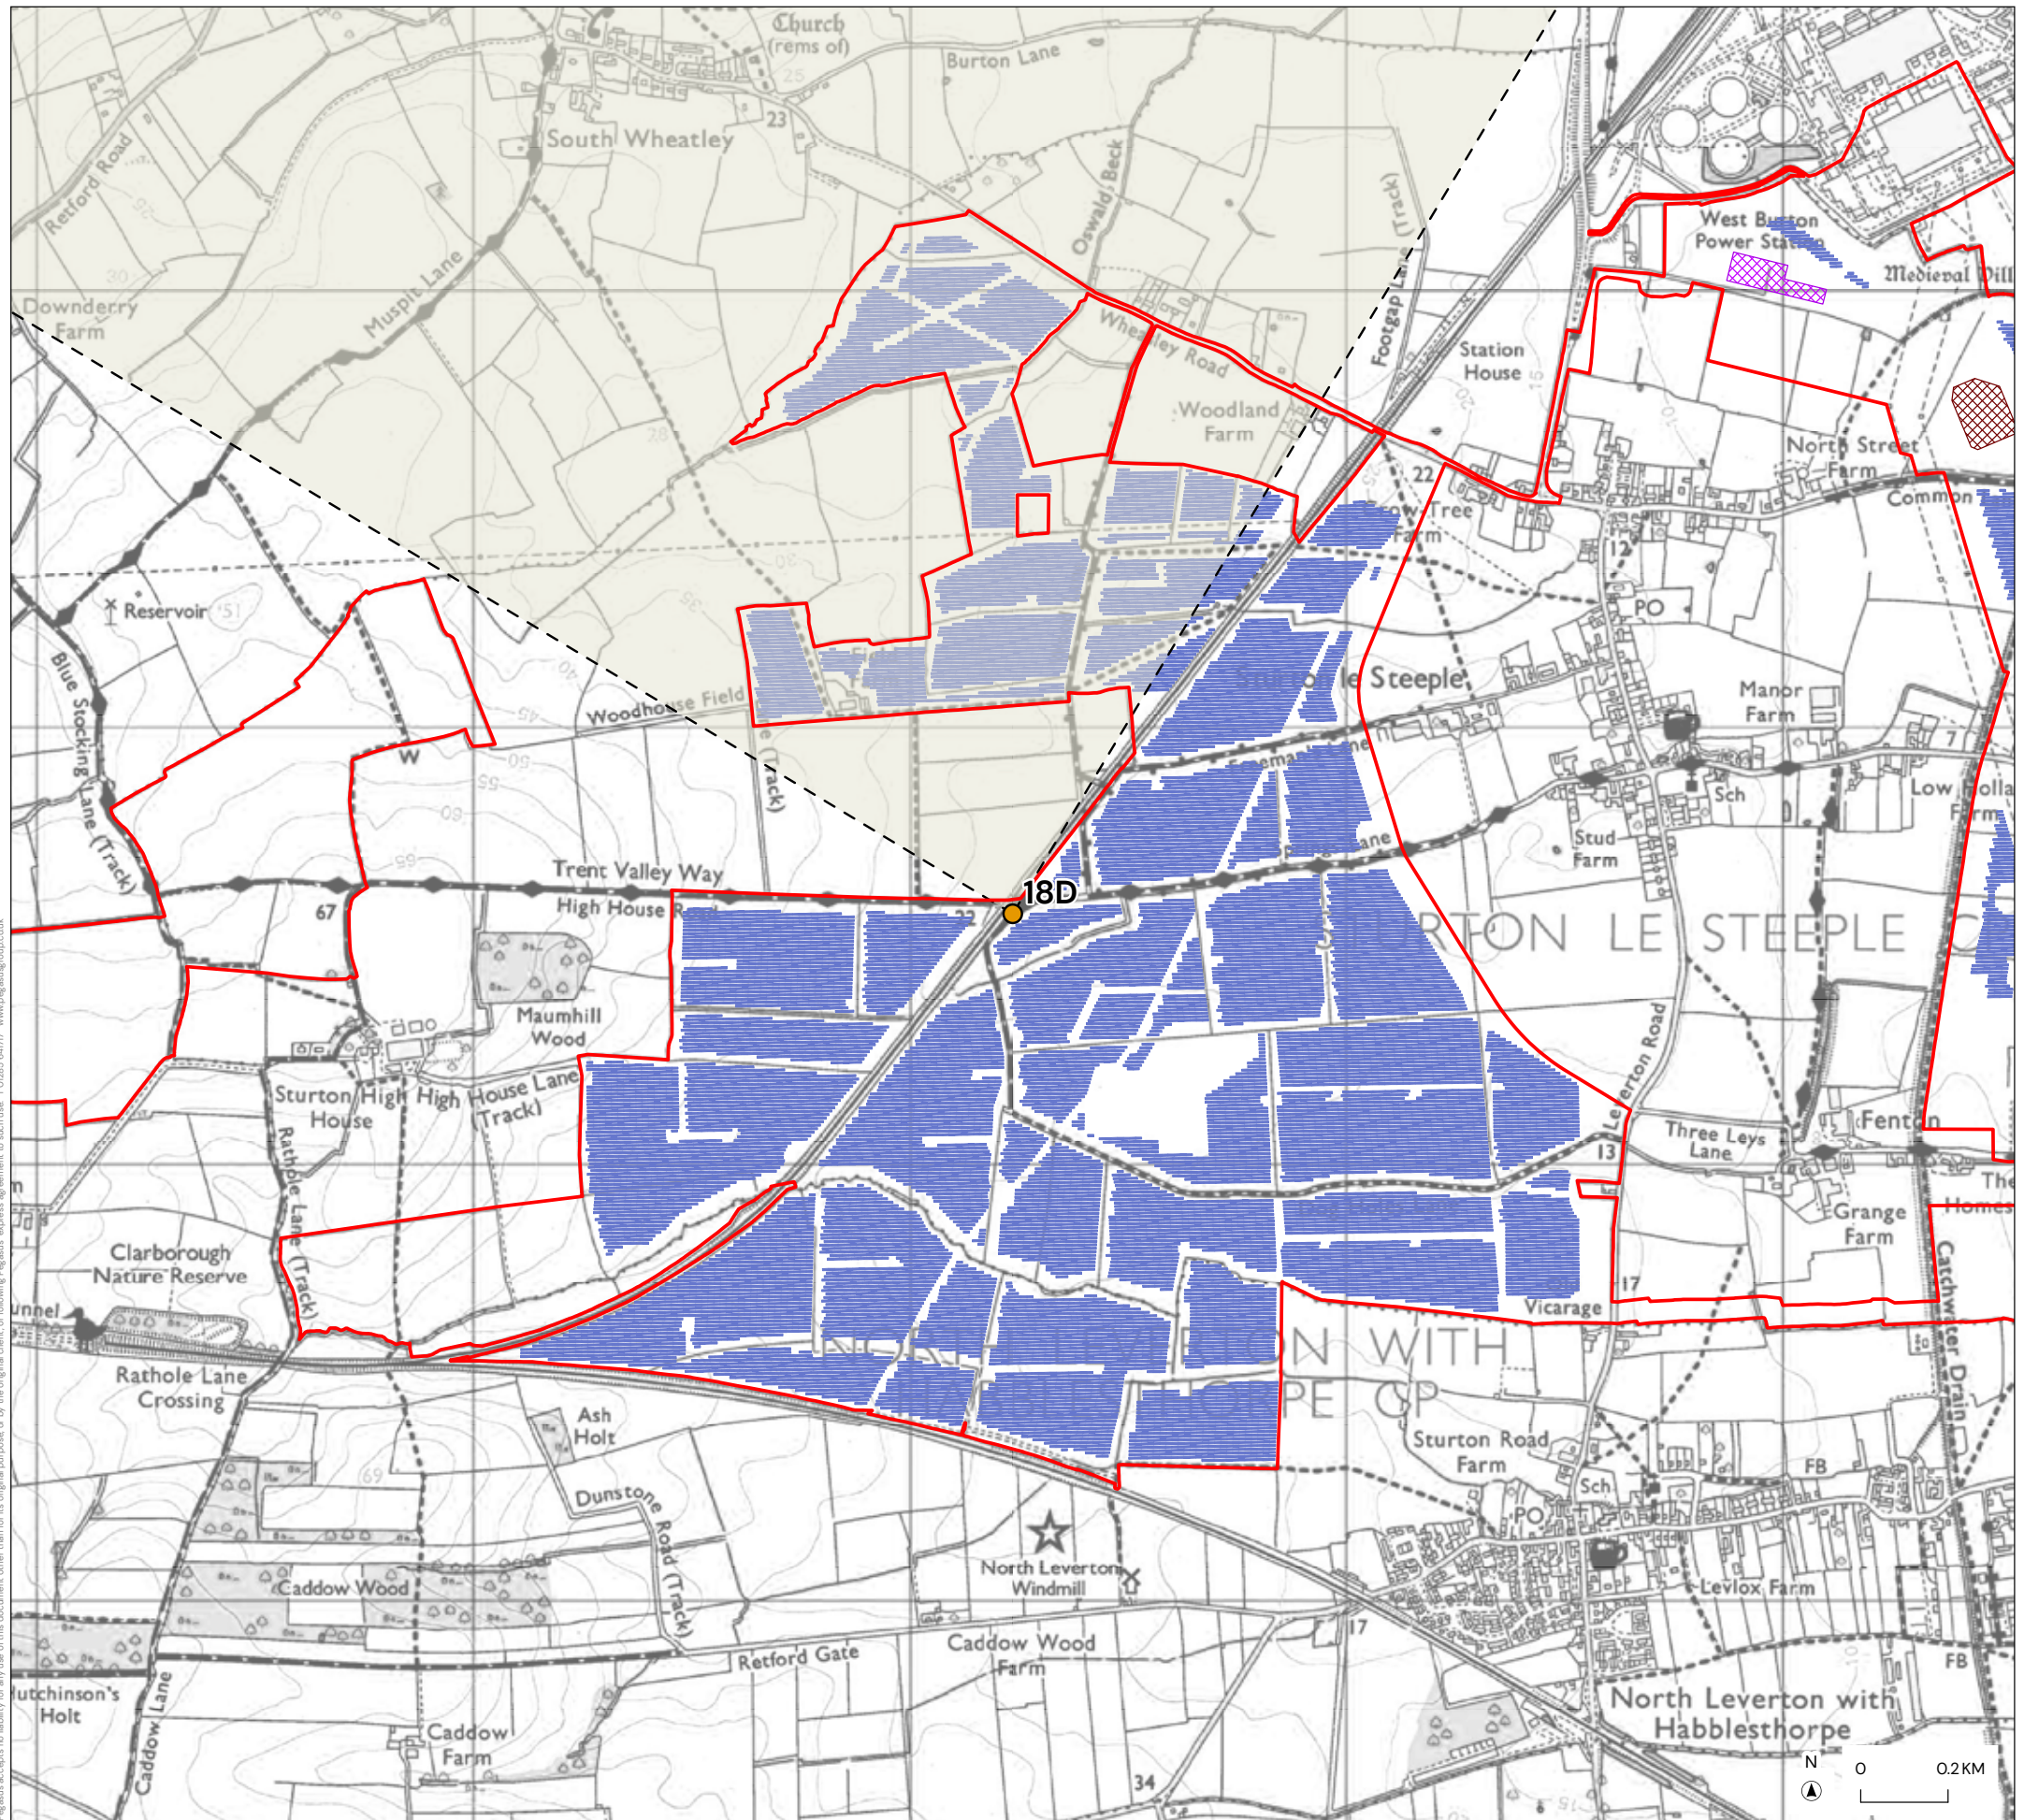

- KEY
- Order Limits
 - Viewpoint Location
 - Angle and Direction of View
 - BESS Compound - 4.5m Height
 - Substation Development Area - 12m Height
 - Solar Development Area - 3m Height


VIEWPOINT 18D

STEEPLE SOLAR FARM LIMITED

RES LTD.

DATE	SCALE	TEAM/DRAWN	APPROVED
11/04/2025	1:15,000@A3	CS	DT
SHEET			
46			



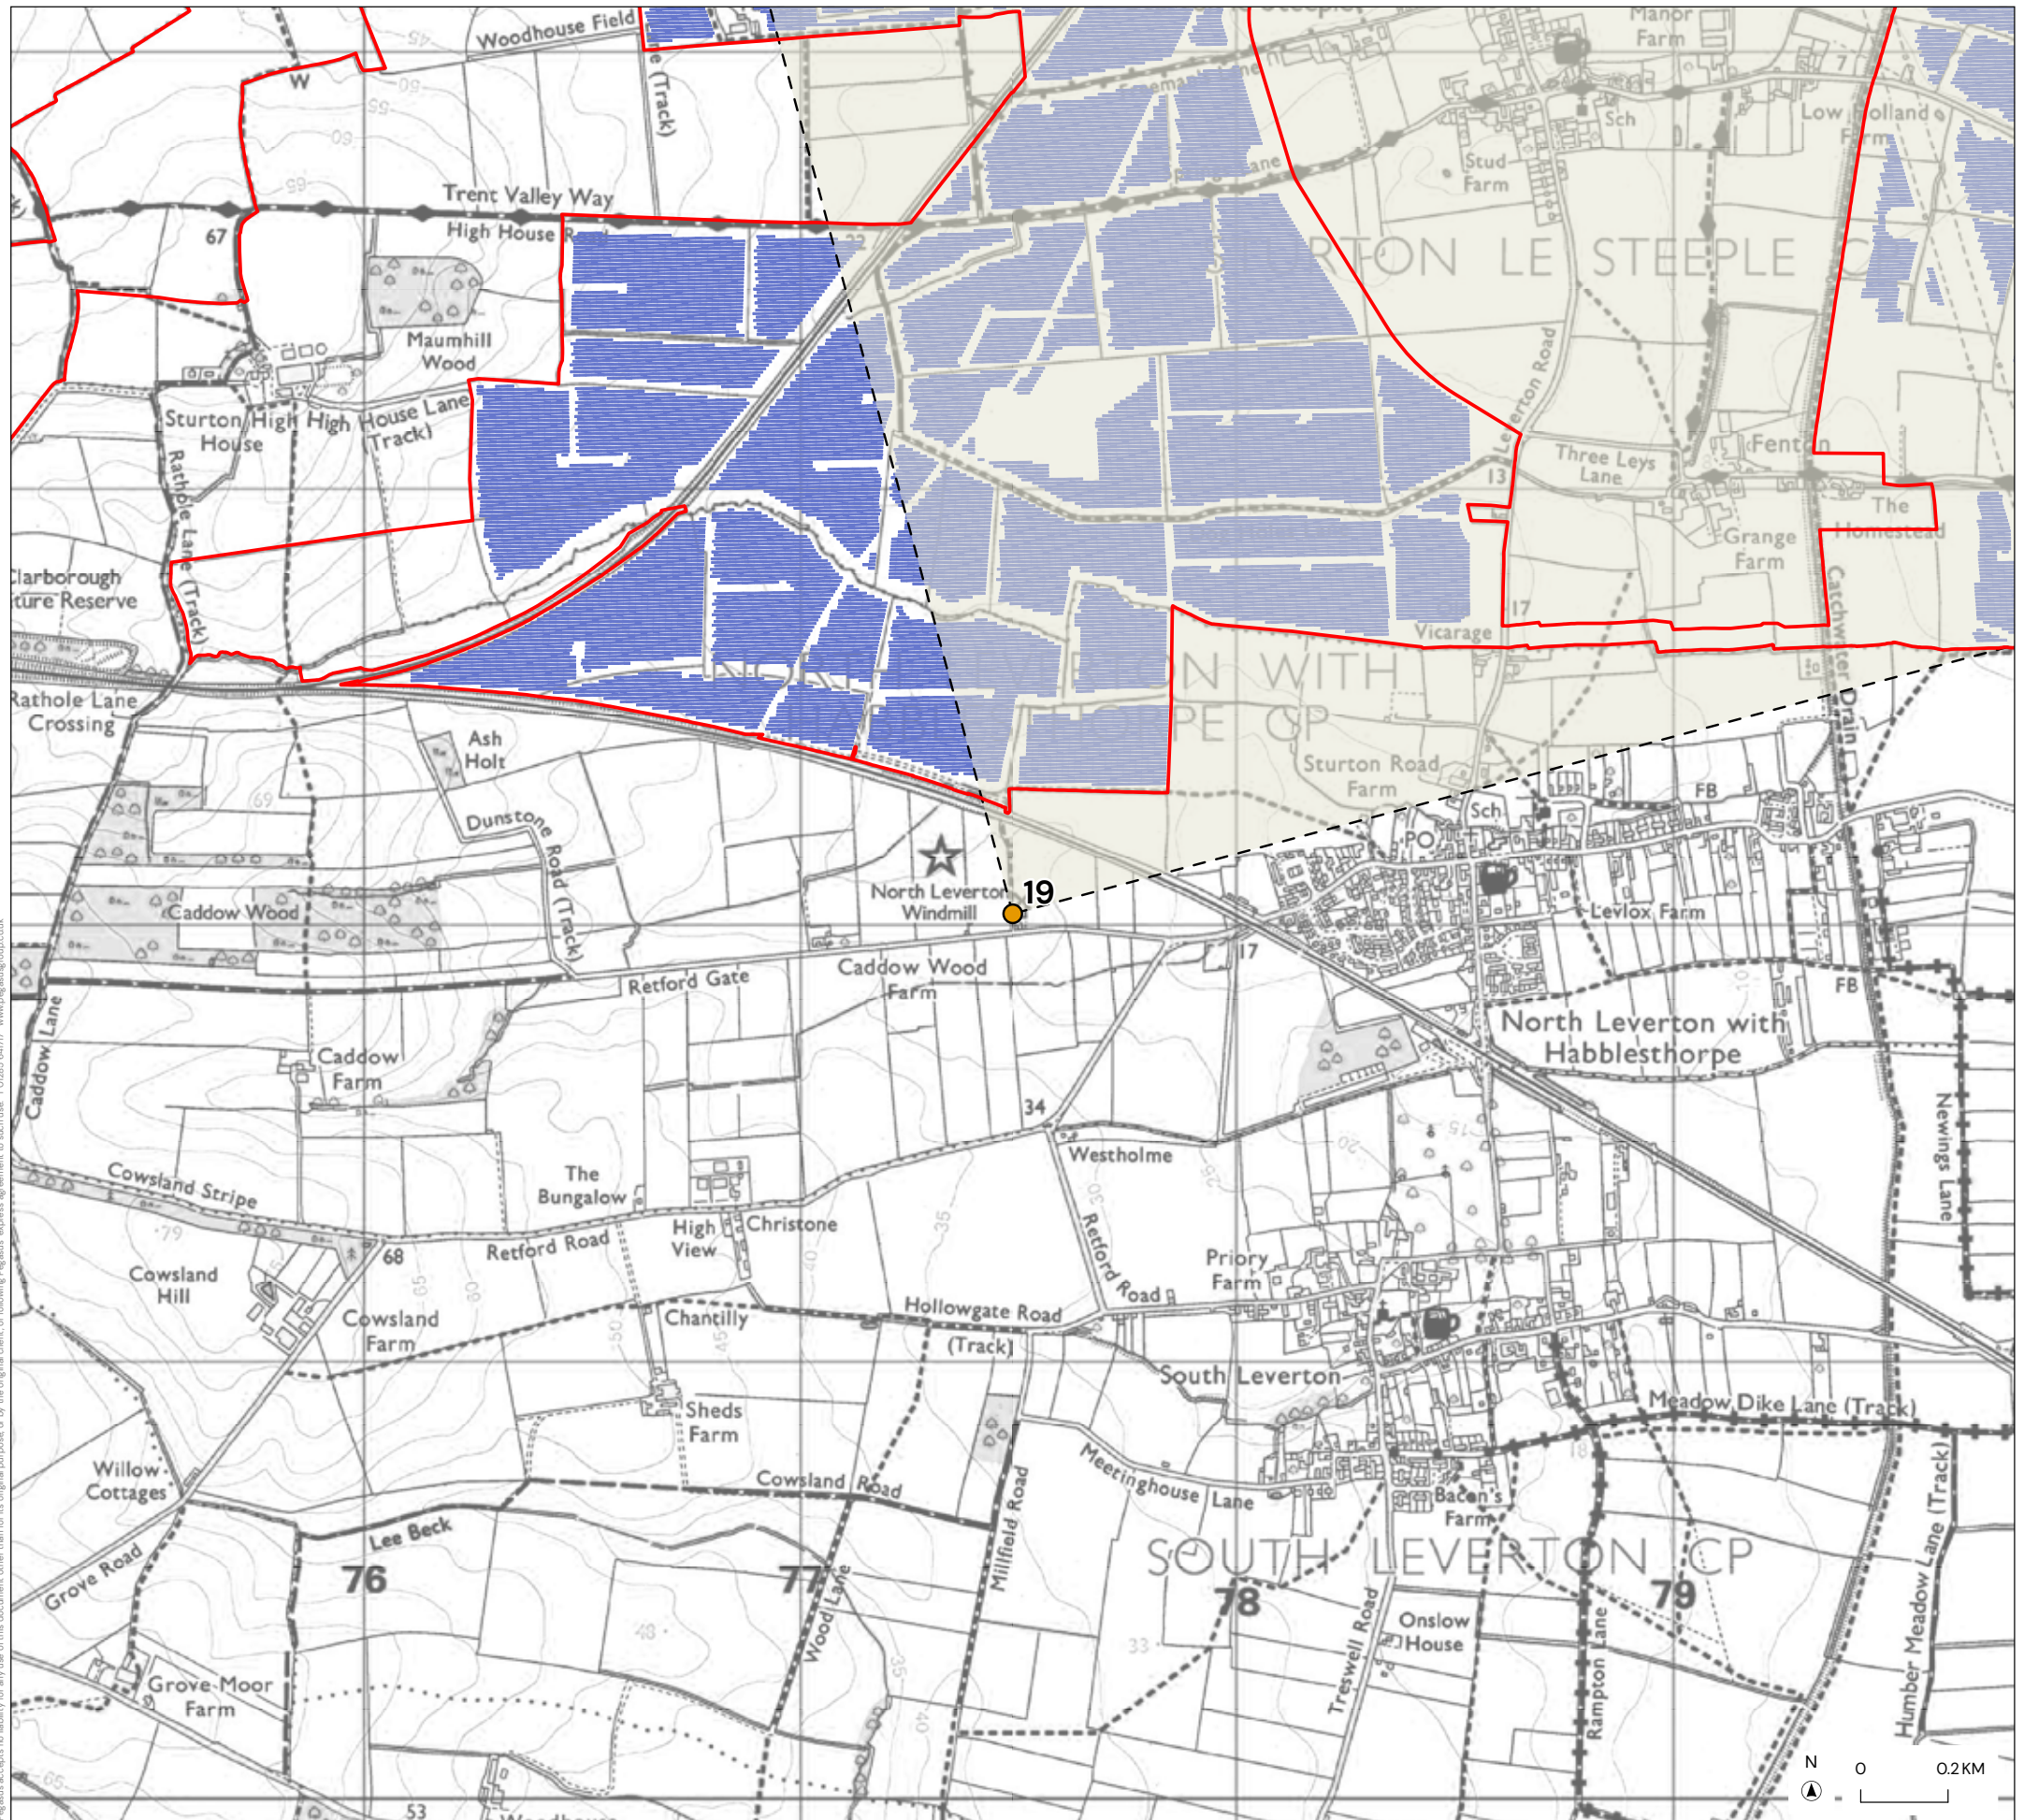


- KEY
- Order Limits
 - Viewpoint Location
 - Angle and Direction of View
 - Solar Development Area - 3m Height

VIEWPOINT 19


STEEPLE SOLAR FARM LIMITED

RES LTD.

DATE	SCALE	TEAM/DRAWN	APPROVED
11/04/2025	1:15,000@A3	CS	DT
SHEET			
47			

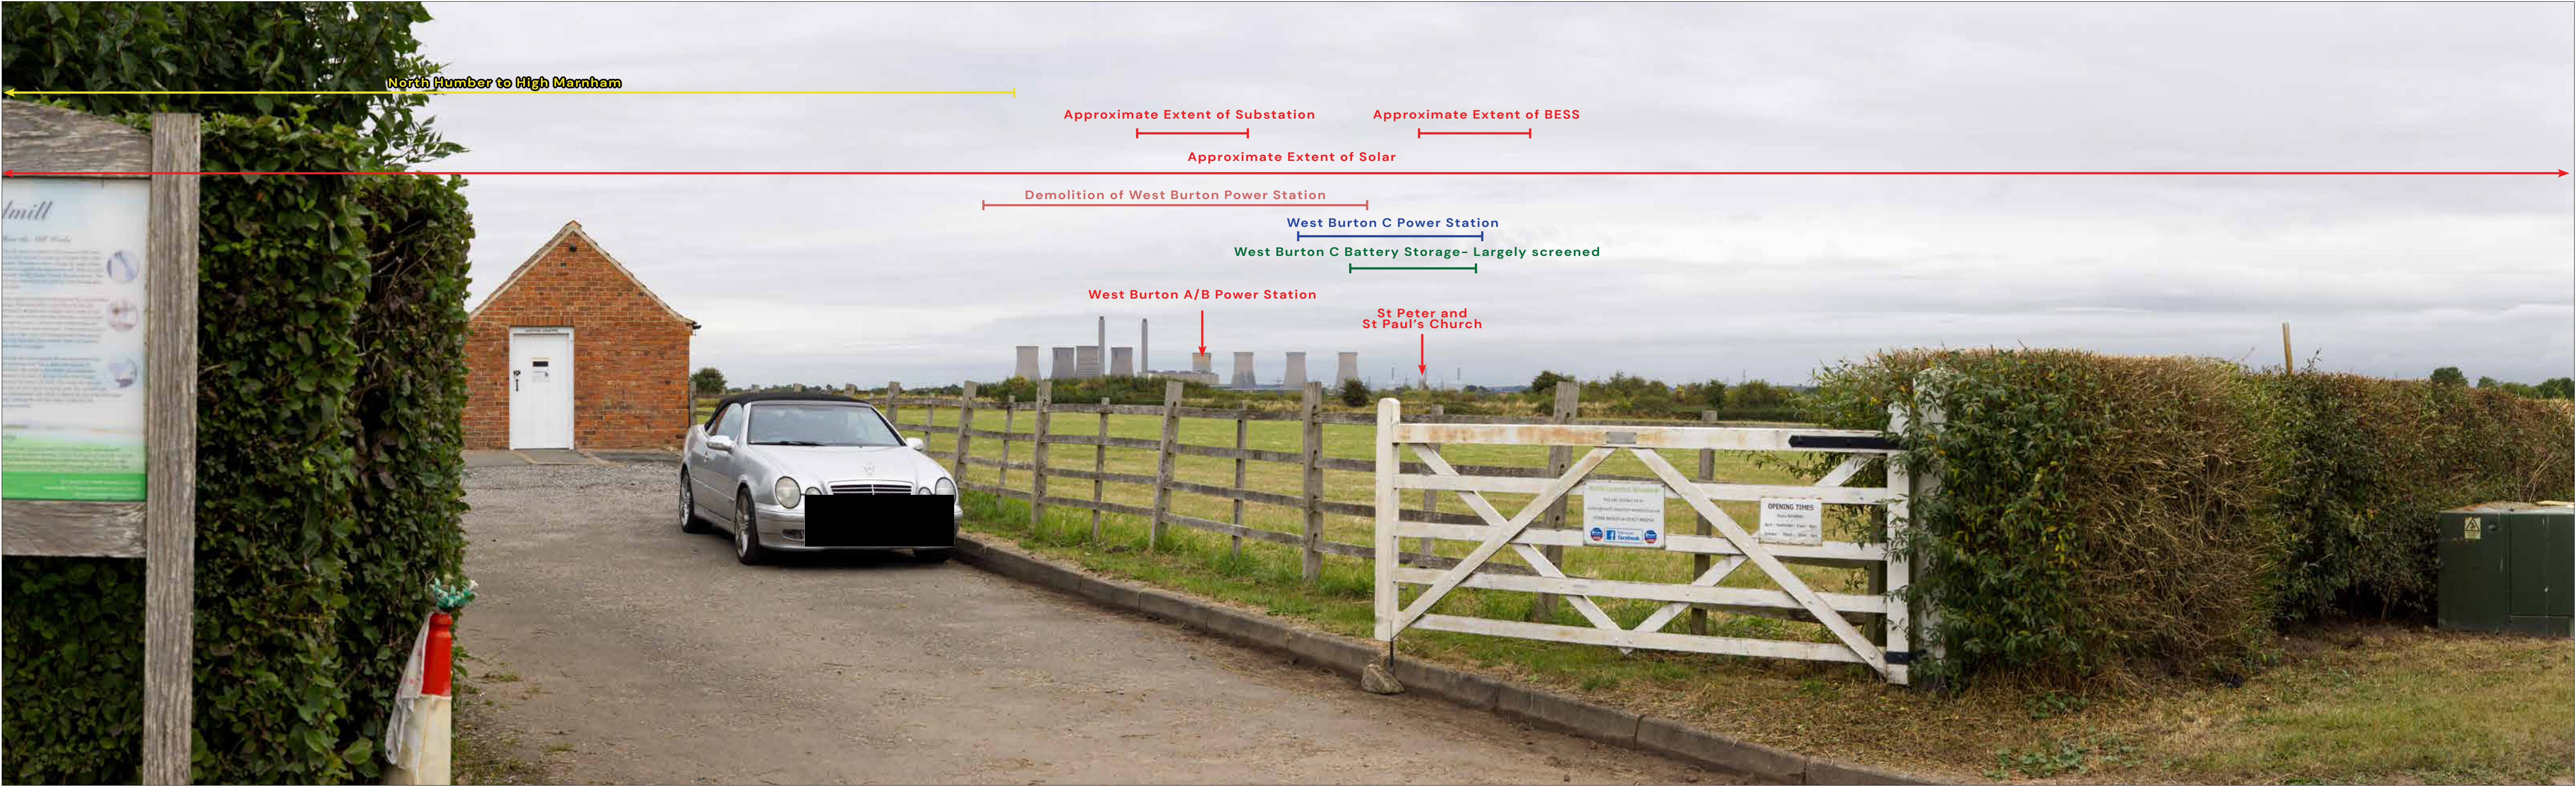



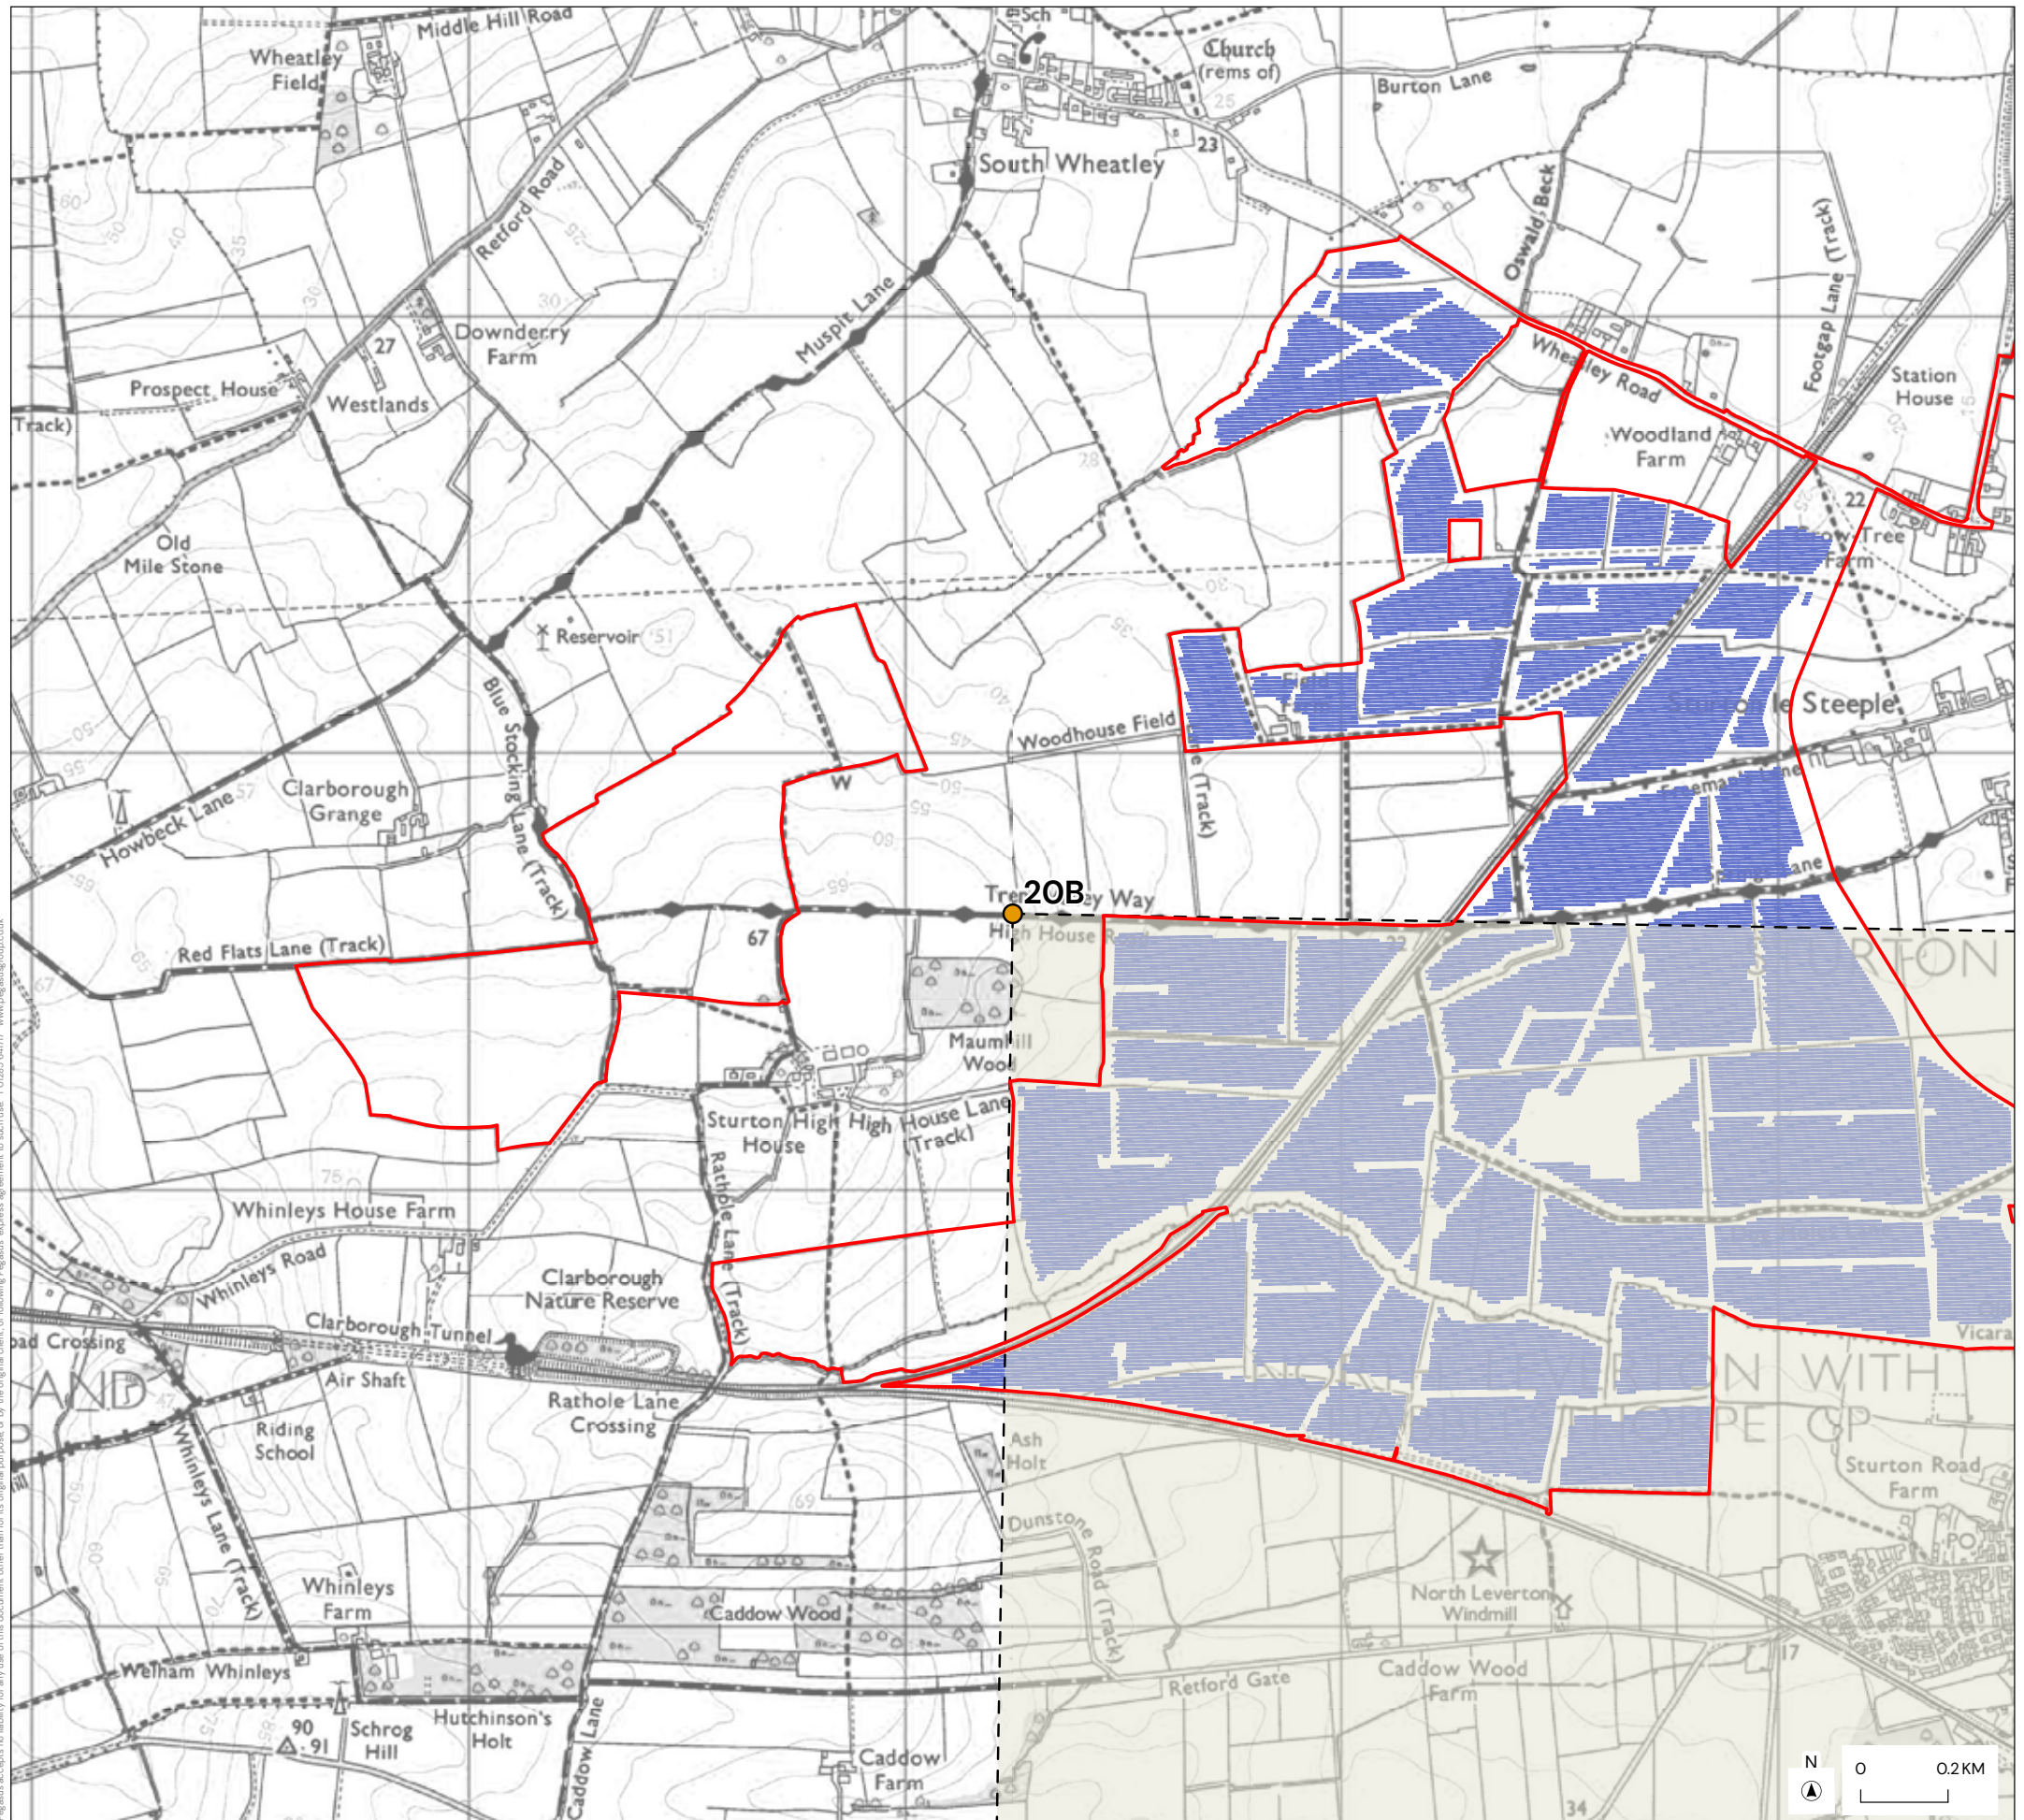

- KEY
- Order Limits
 - Viewpoint Location
 - Angle and Direction of View
 - Solar Development Area - 3m Height

VIEWPOINT 20B

STEEPLE SOLAR FARM LIMITED

RES LTD.

DATE SCALE TEAM/DRAWN APPROVED


11/04/2025 1:15,000@A3 CS DT

SHEET

49






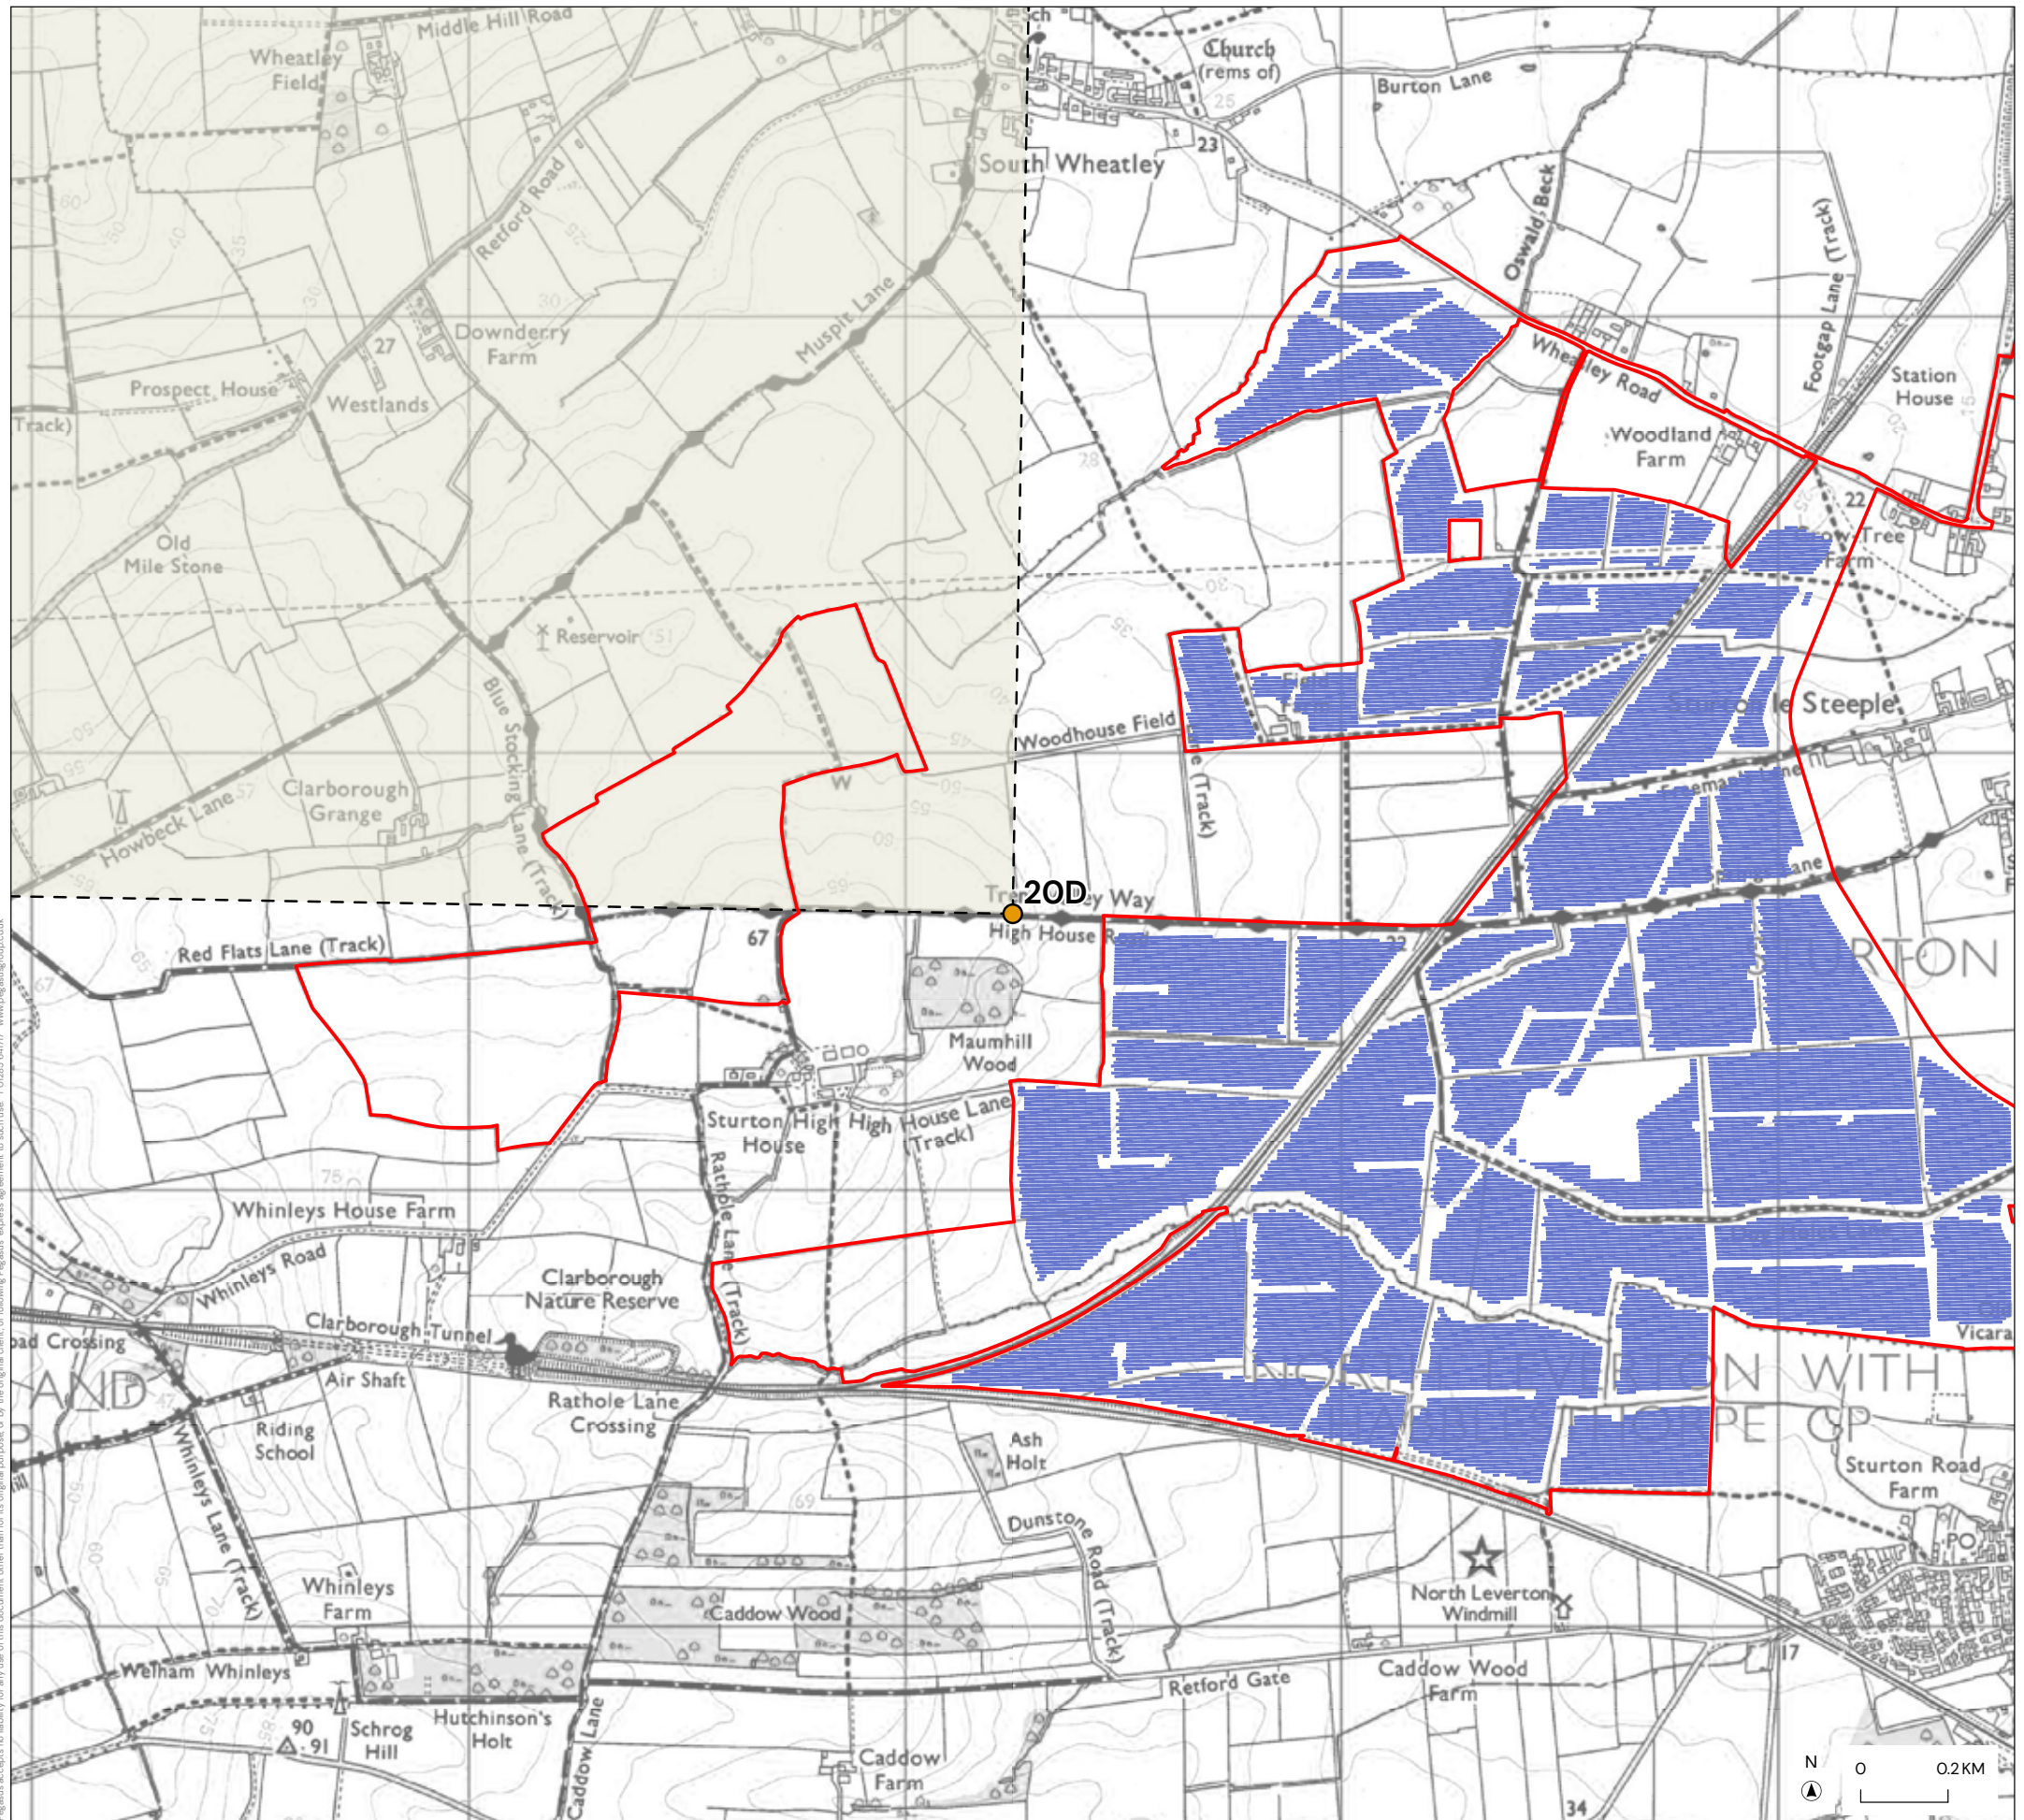

- KEY
- Order Limits
 - Viewpoint Location
 - Angle and Direction of View
 - Solar Development Area - 3m Height

REV	DATE	DESCRIPTION
VIEWPOINT 20D		
STEEPLE SOLAR FARM LIMITED		
RES LTD.		
DATE	SCALE	TEAM/DRAWN
11/04/2025	1:15,000@A3	CS
APPROVED		DT
SHEET		
51		



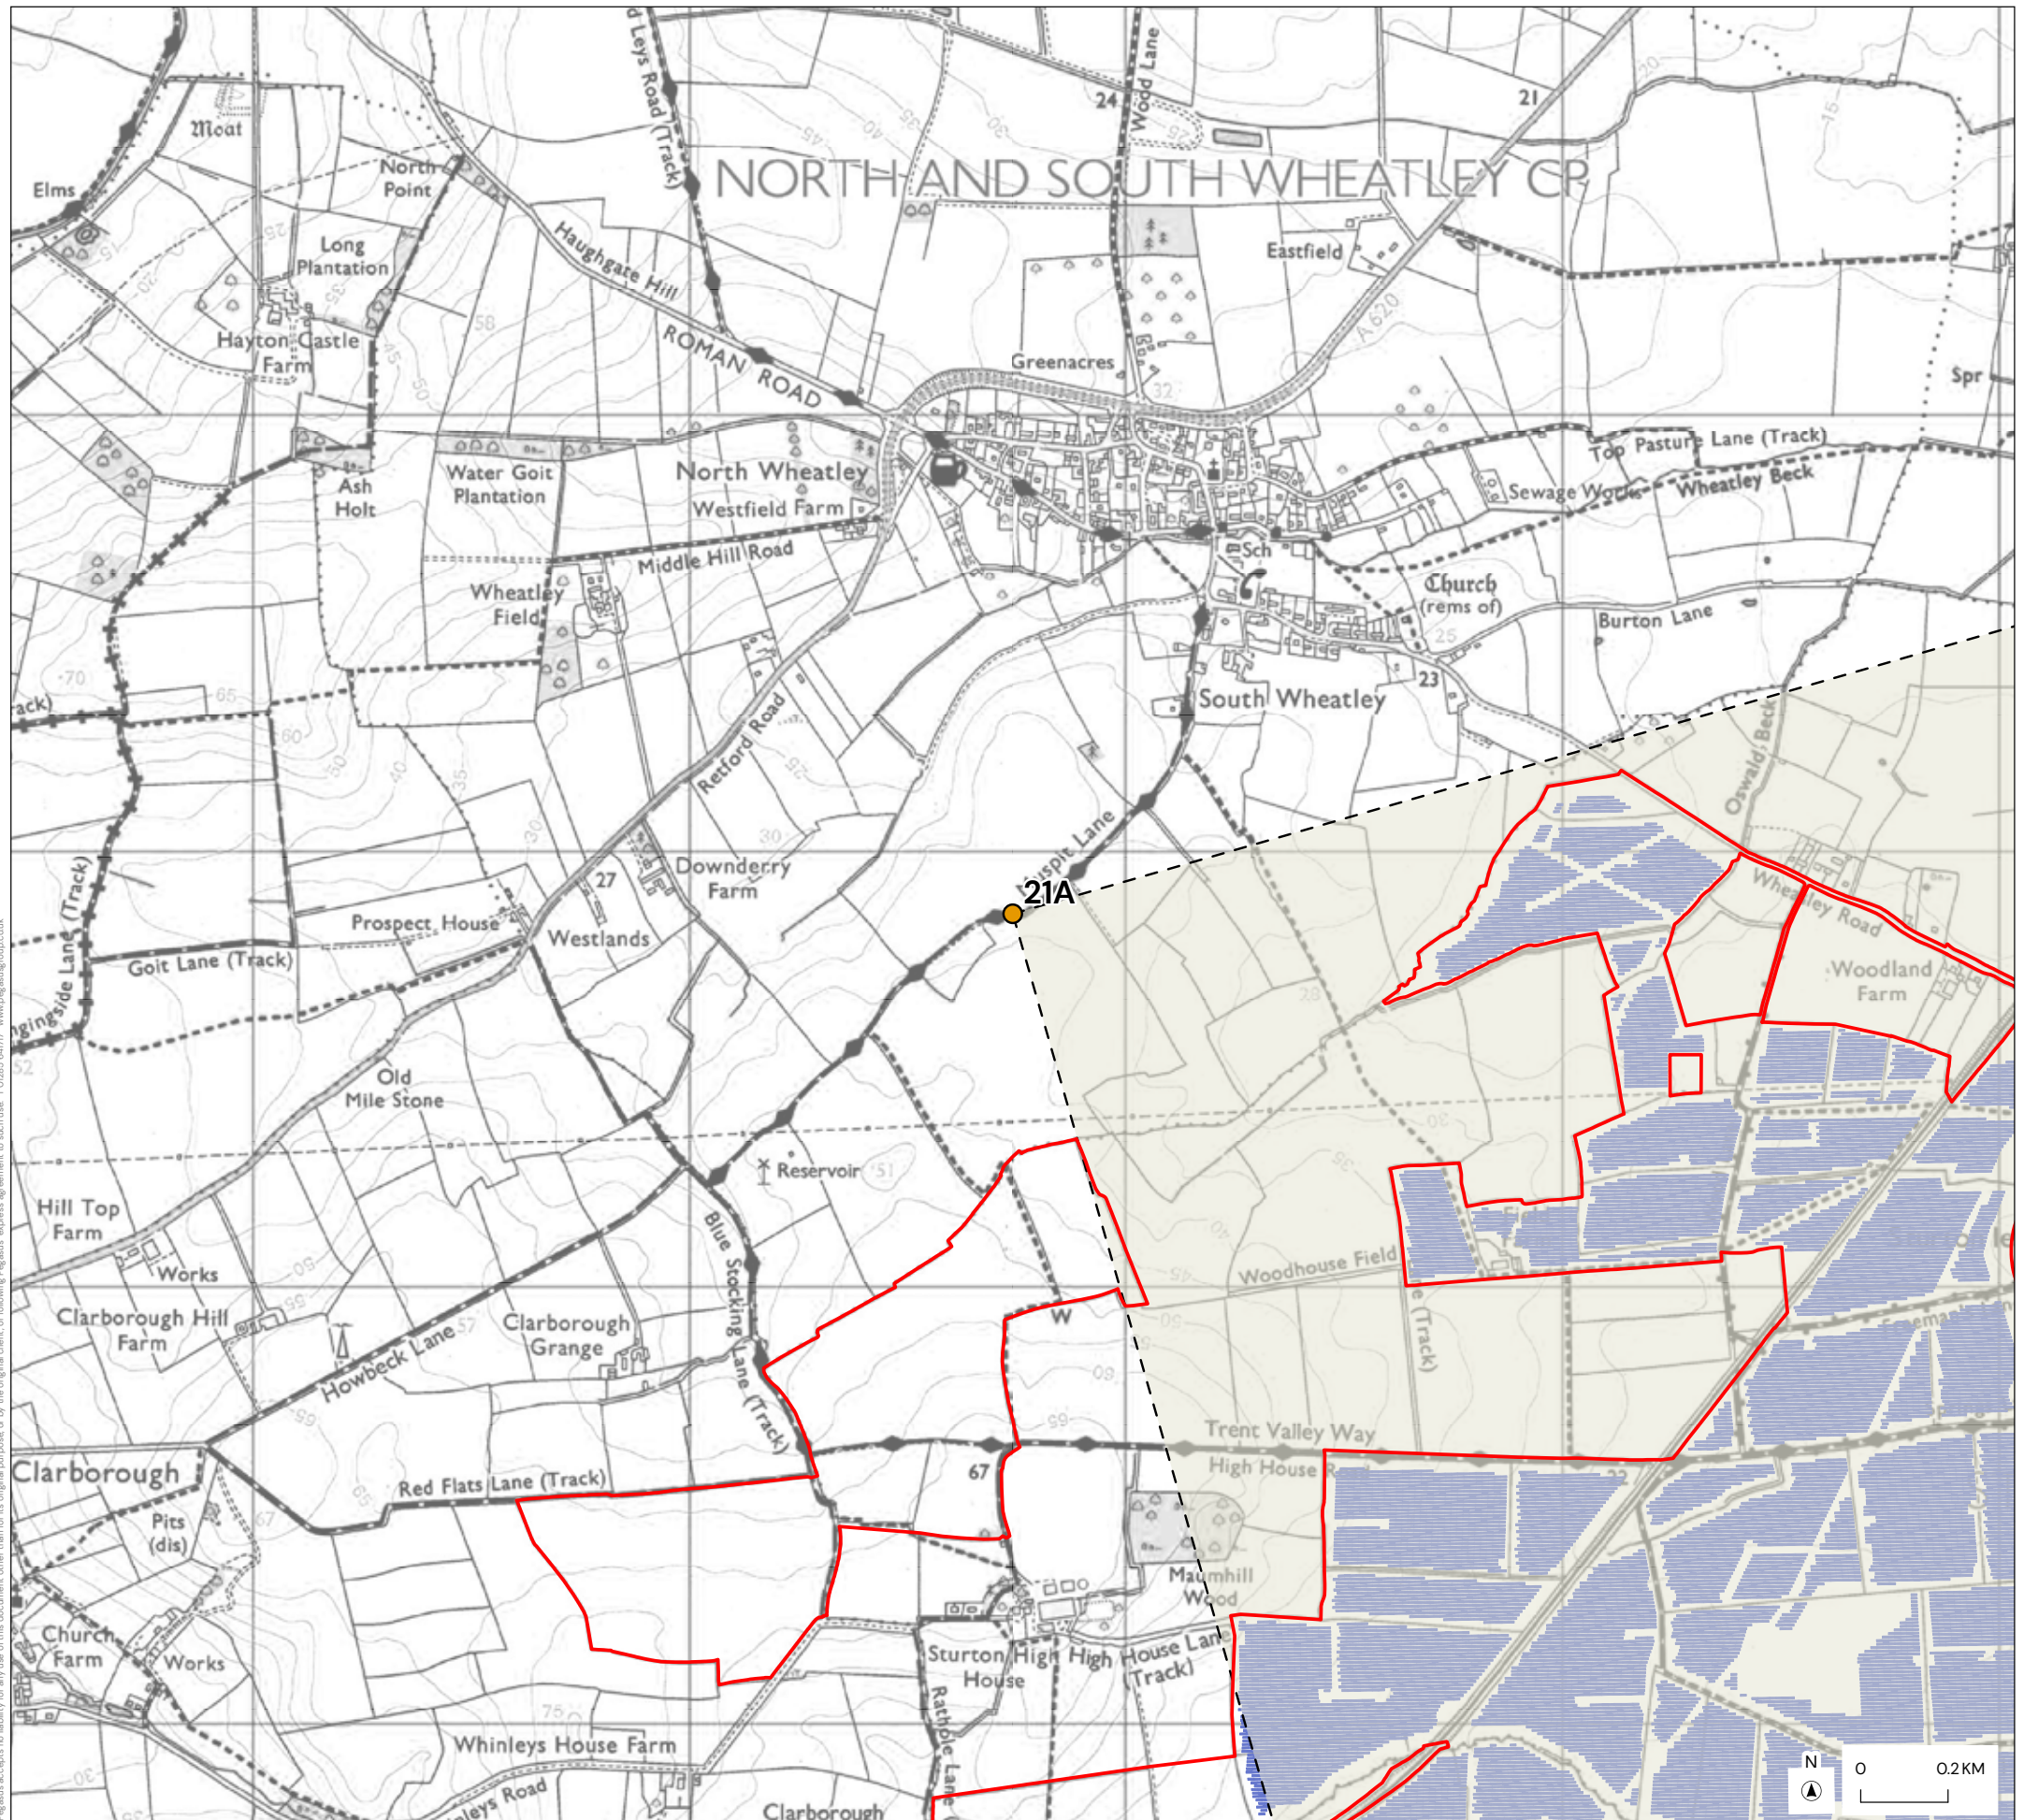

- KEY
- Order Limits
 - Viewpoint Location
 - Angle and Direction of View
 - Solar Development Area - 3m Height

VIEWPOINT 21A

STEEPLE SOLAR FARM LIMITED

RES LTD.


DATE SCALE TEAM/DRAWN APPROVED

11/04/2025 1:15,000@A3 CS DT

SHEET

52



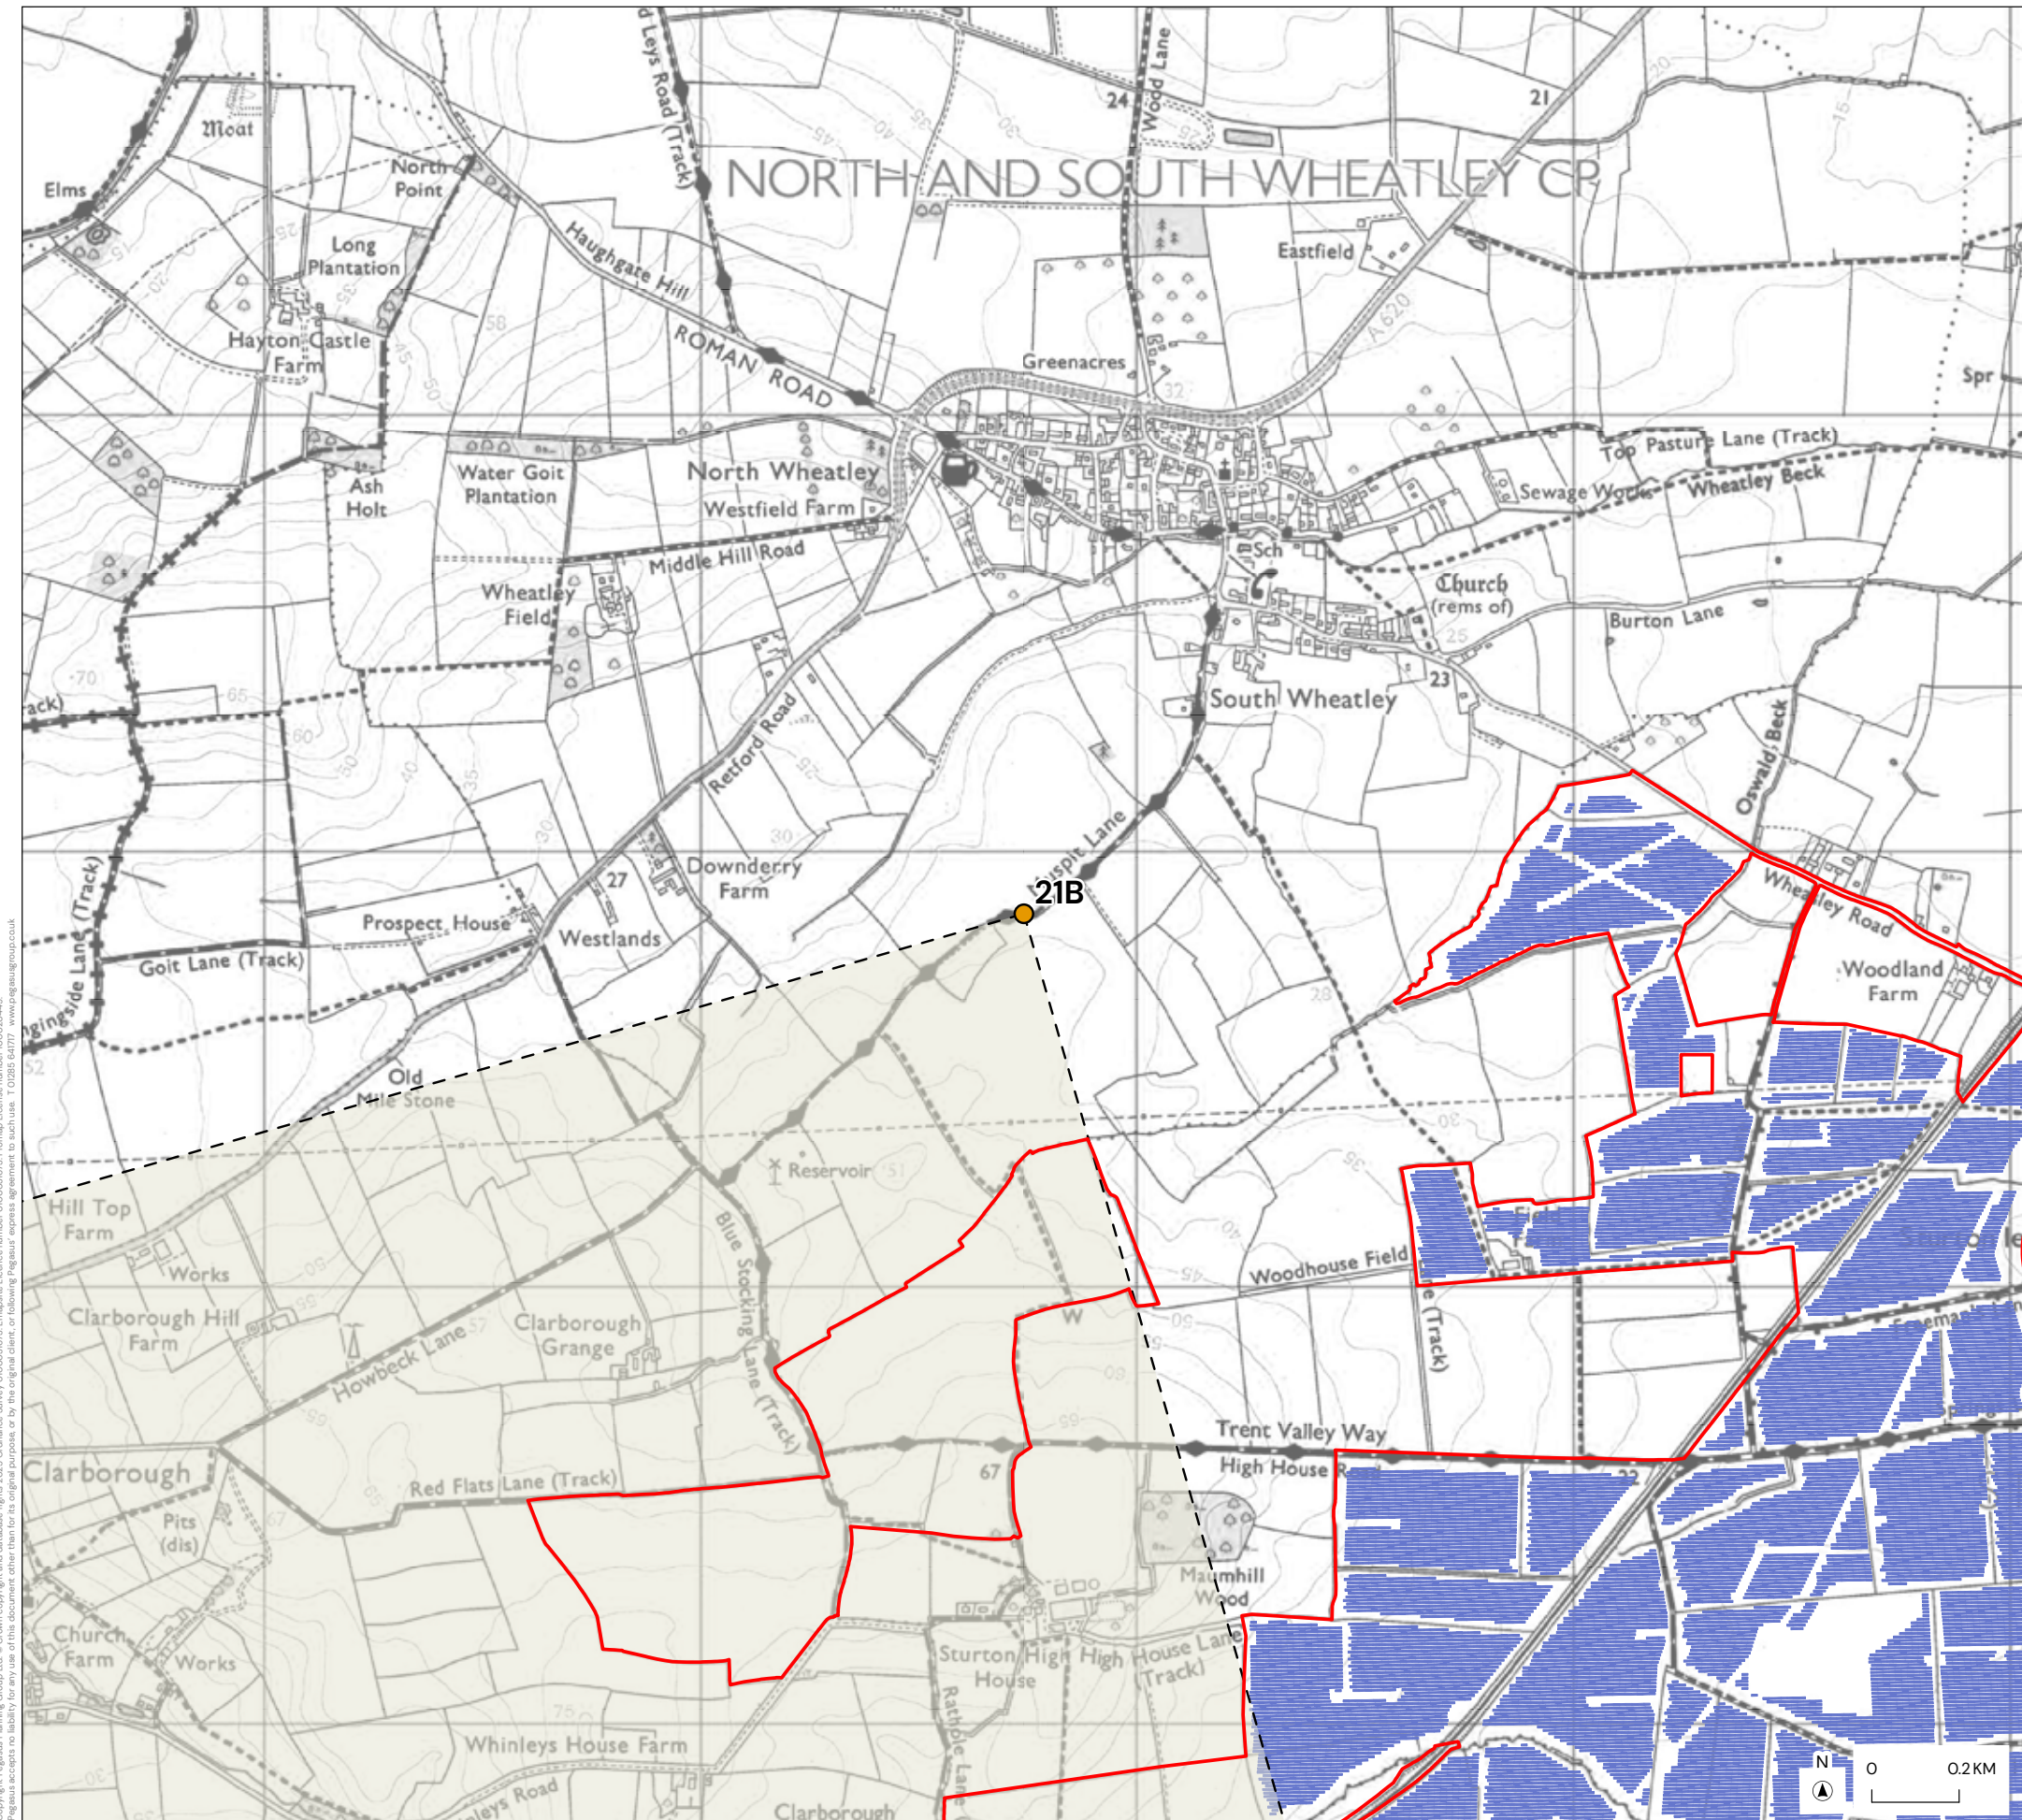

- KEY
- Order Limits
 - Viewpoint Location
 - Angle and Direction of View
 - Solar Development Area - 3m Height

VIEWPOINT 21B

STEEPLE SOLAR FARM LIMITED

RES LTD.



DATE SCALE TEAM/DRAWN APPROVED

11/04/2025 1:15,000@A3 CS DT

SHEET

53



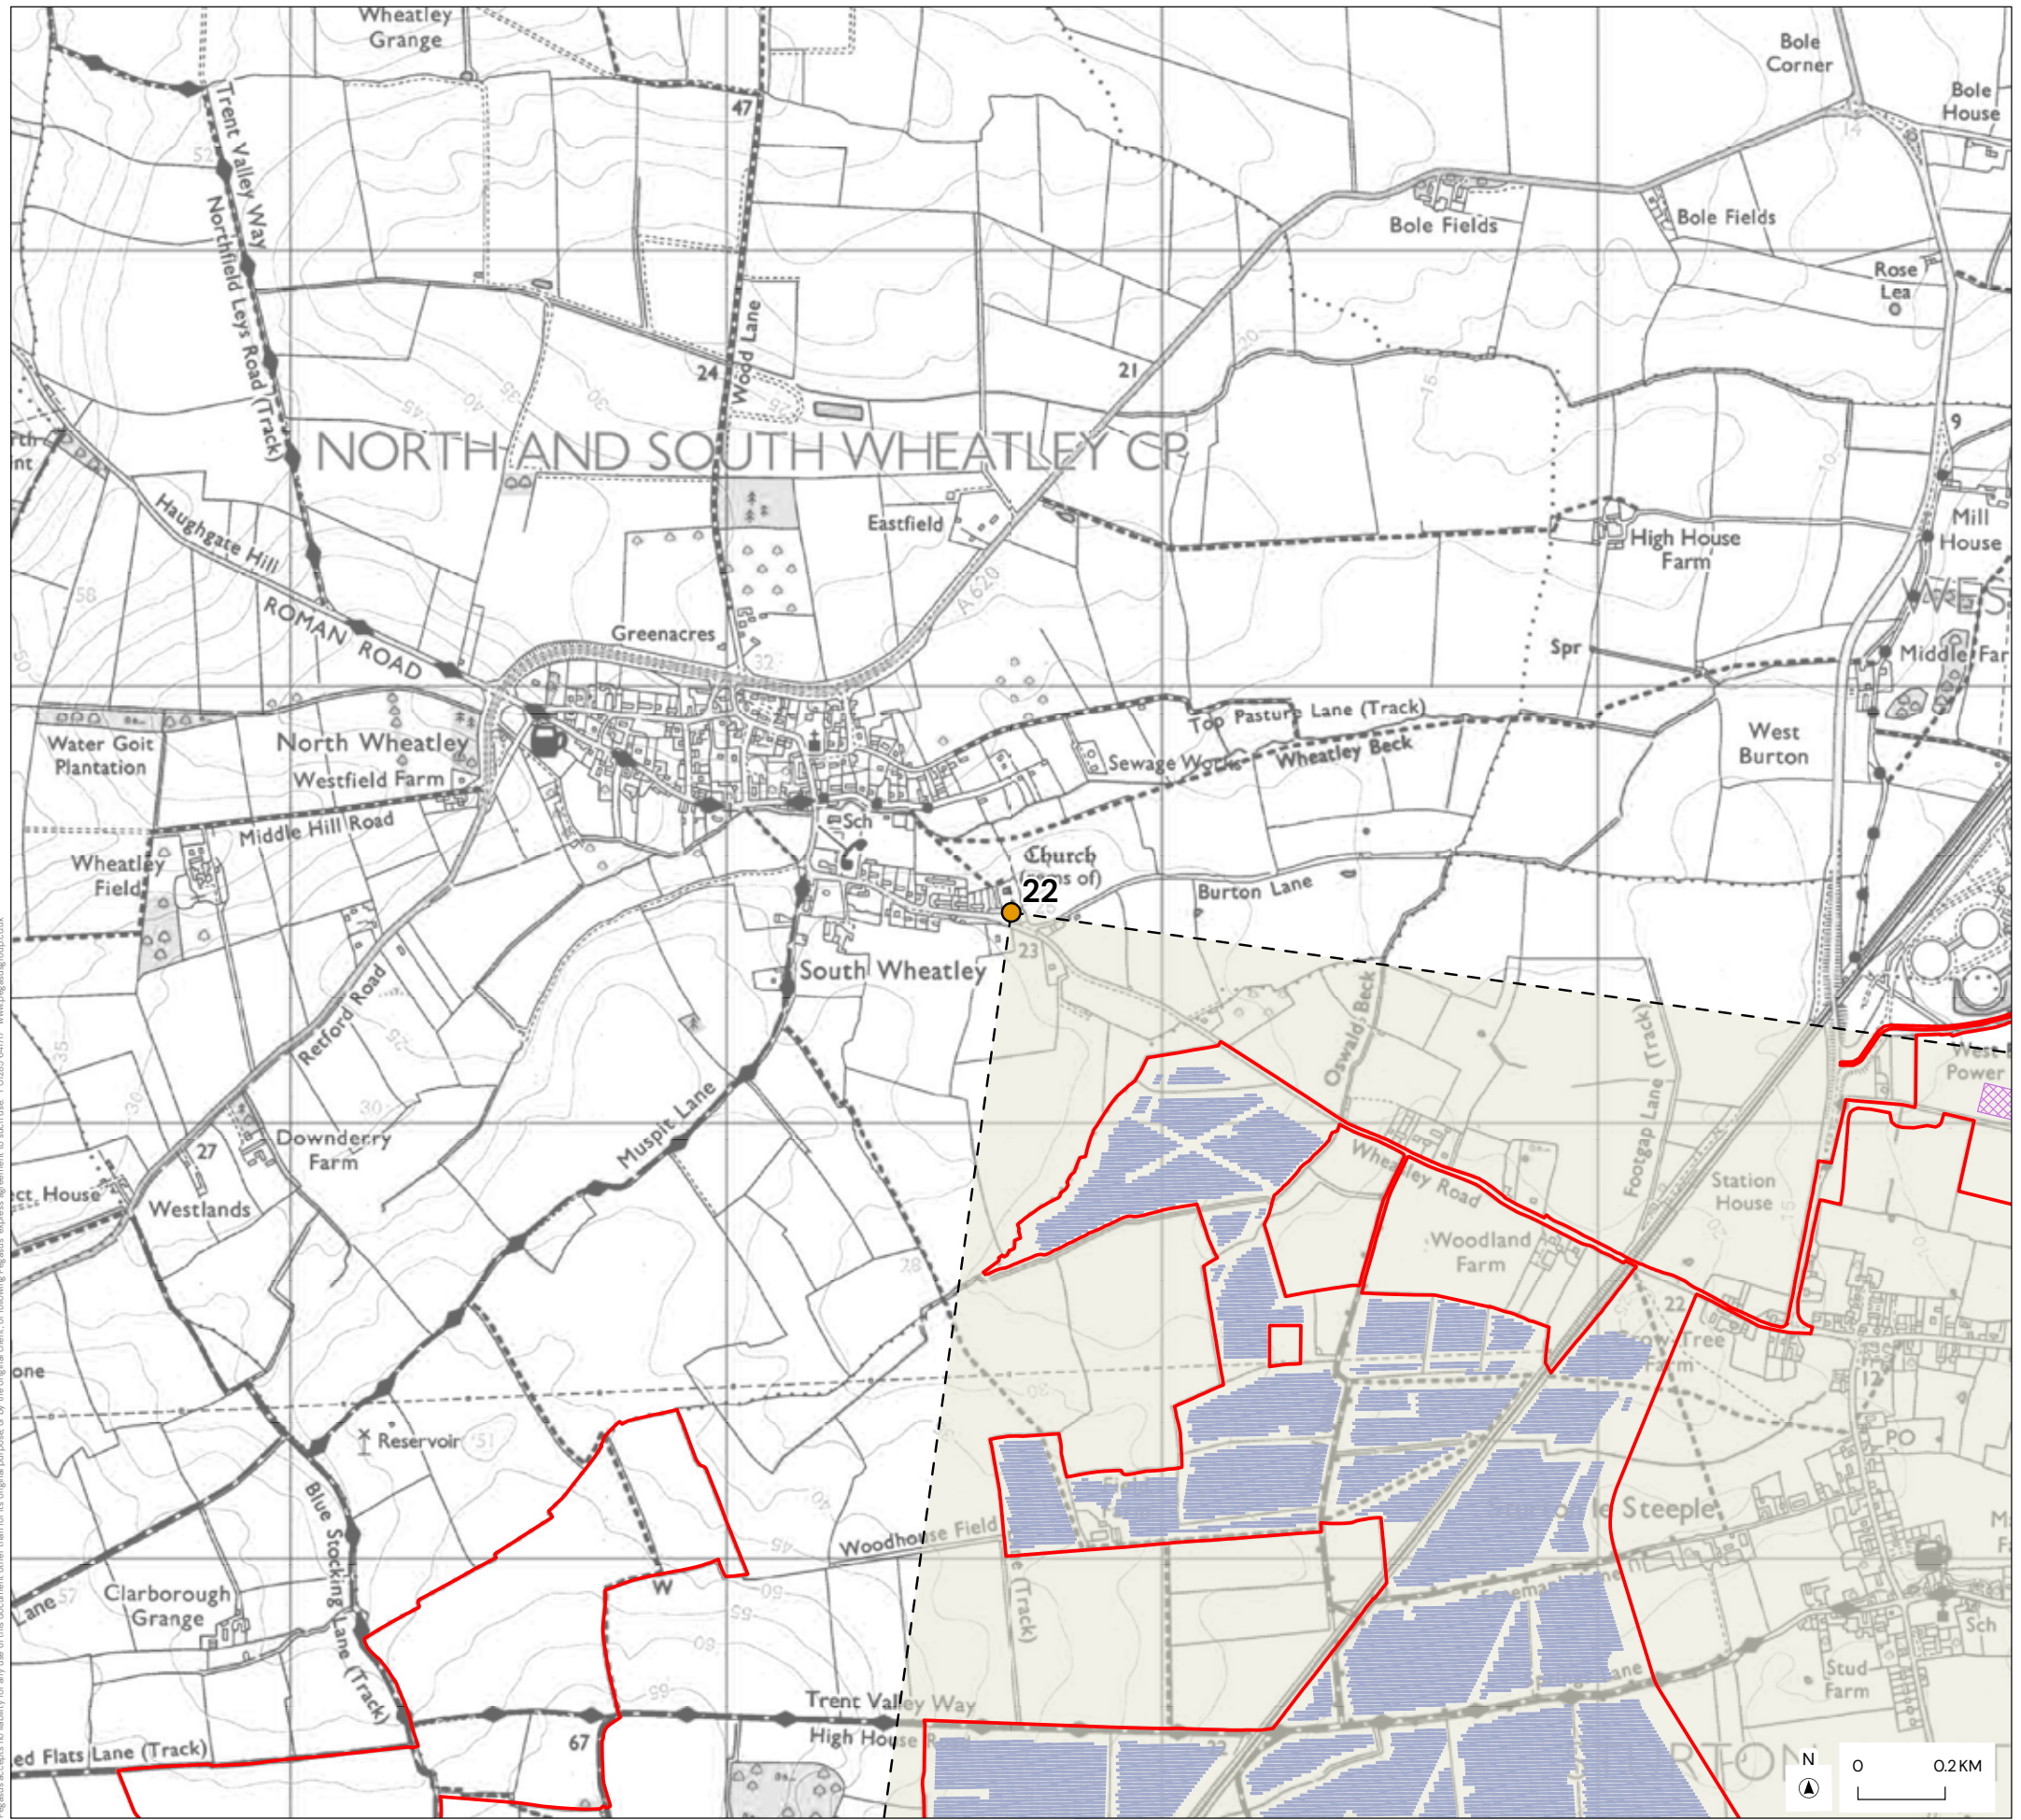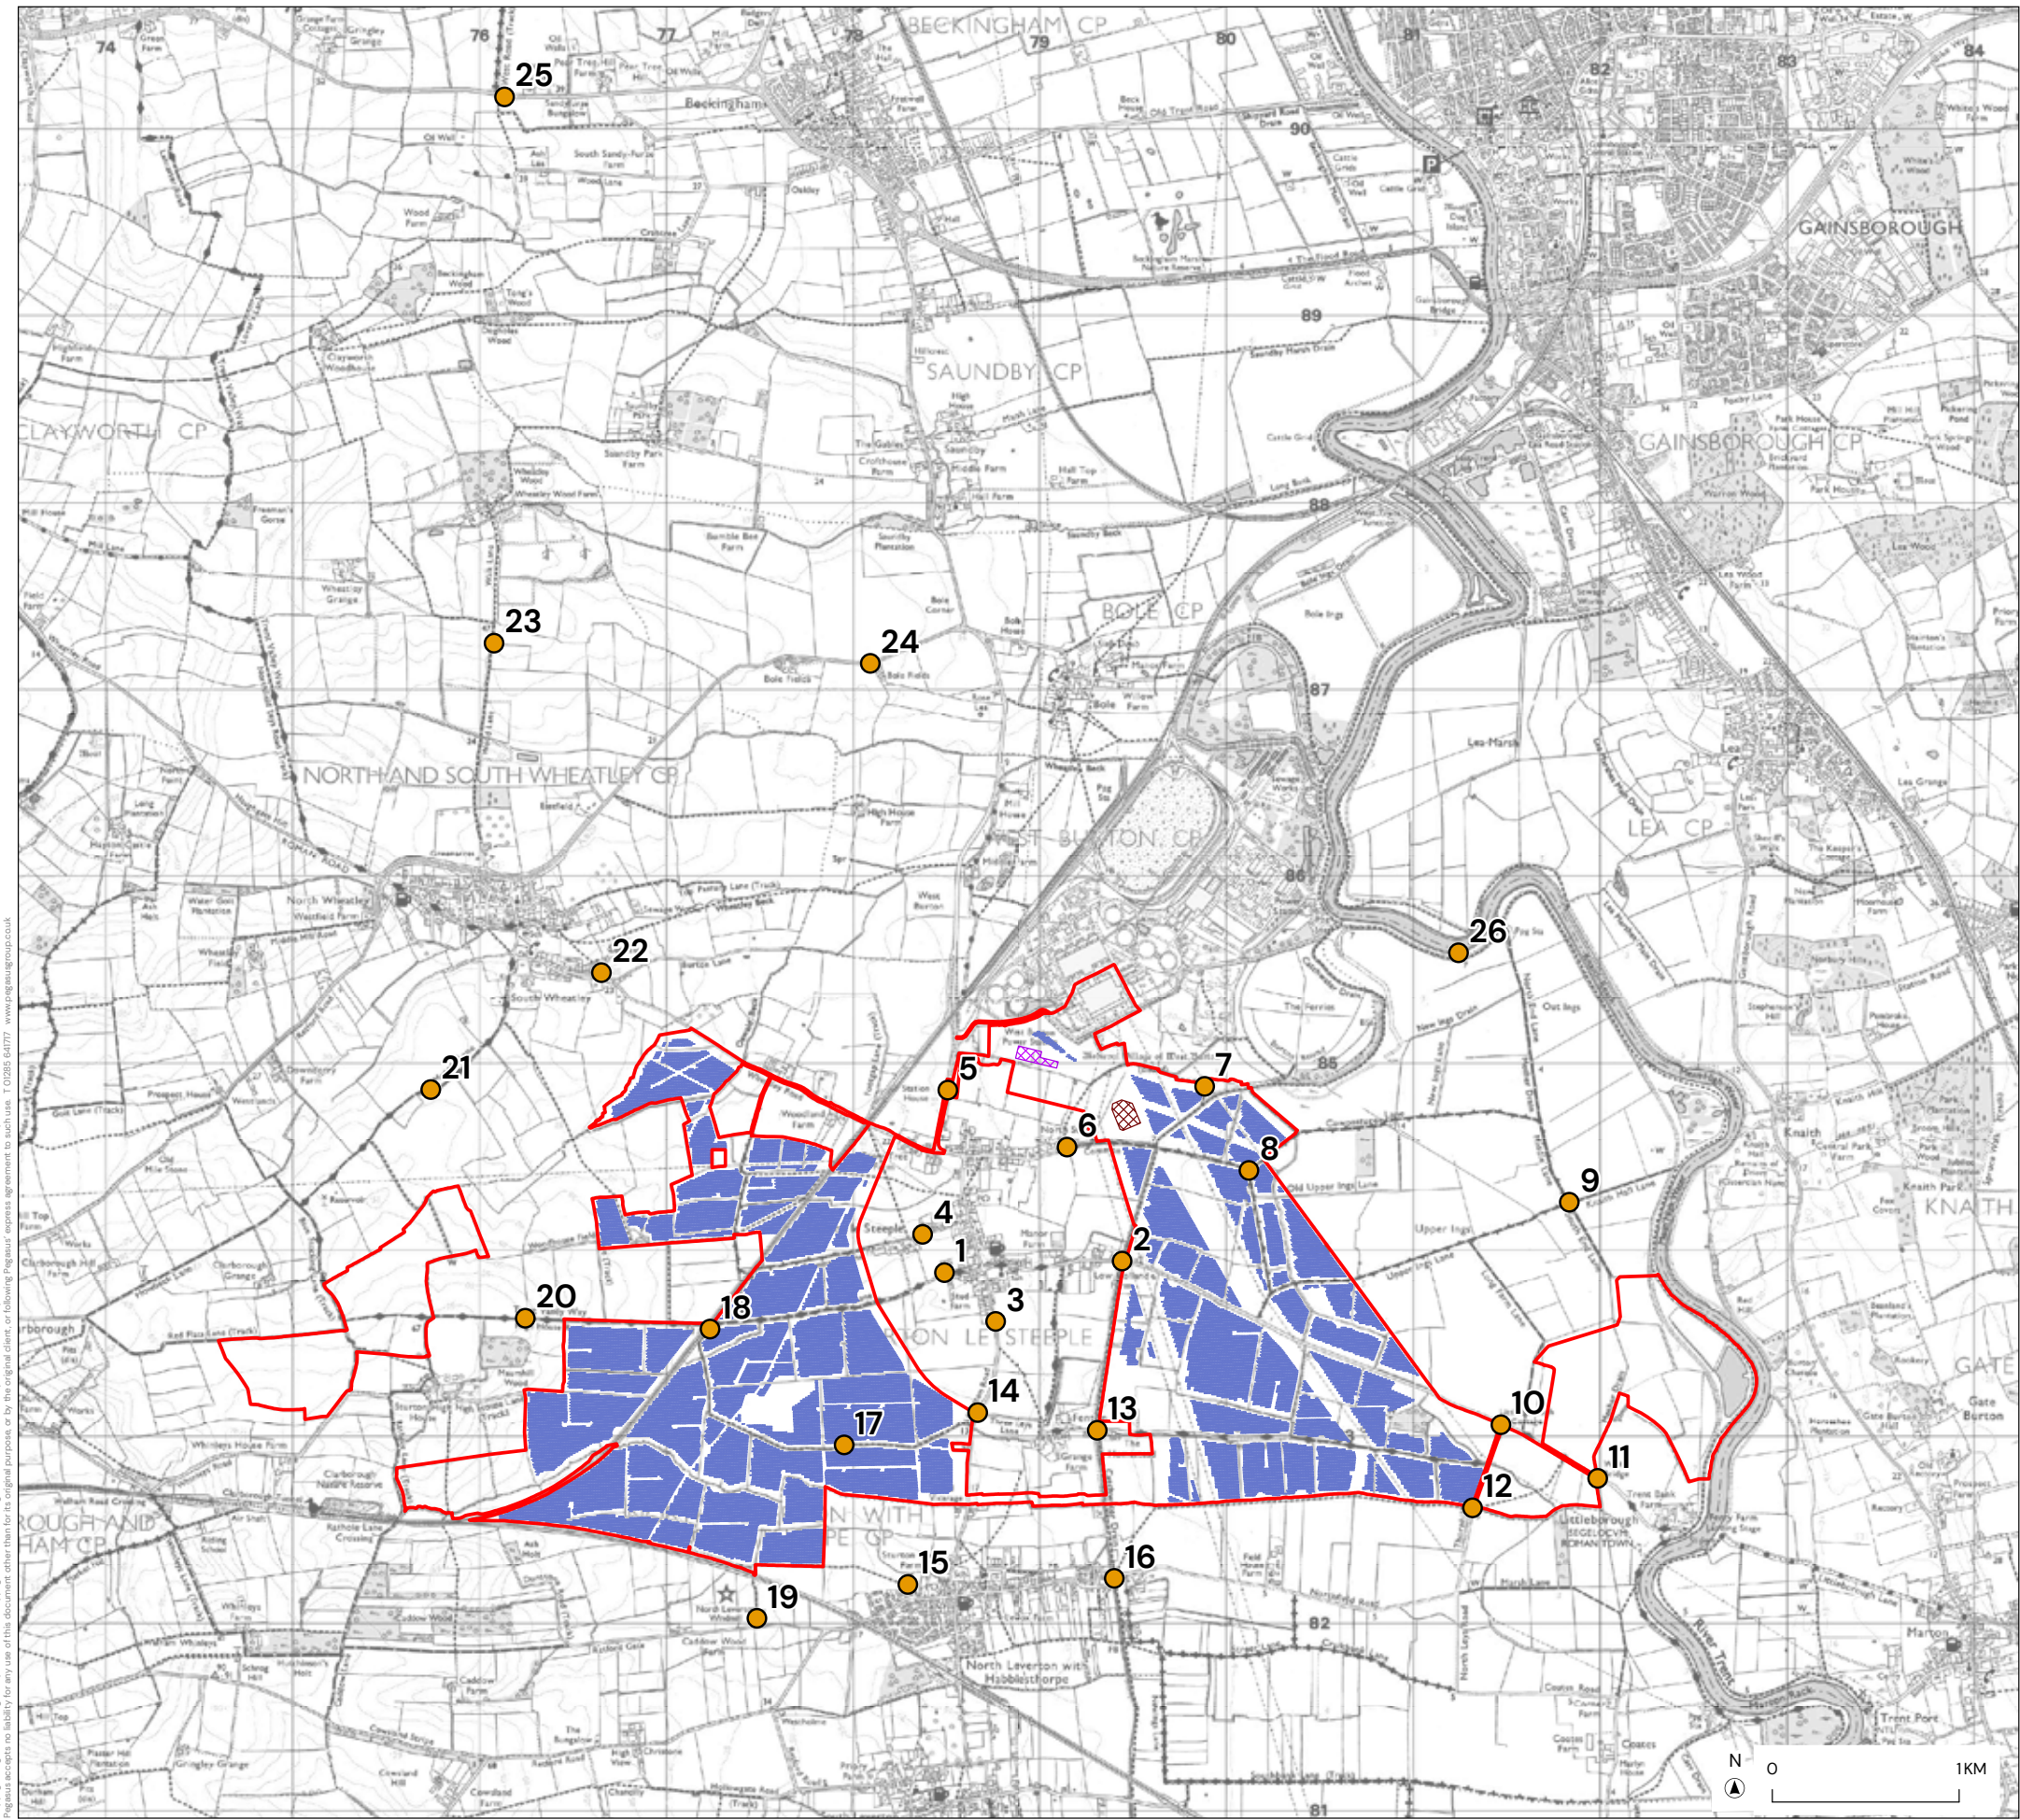

- KEY
- Order Limits
 - Viewpoint Location
 - Angle and Direction of View
 - Substation Development Area - 12m Height
 - Solar Development Area - 3m Height

VIEWPOINT 22

STEEPLE SOLAR FARM LIMITED

RES LTD.



DATE SCALE TEAM/DRAWN APPROVED

11/04/2025 1:15,000@A3 CS DT

SHEET

54



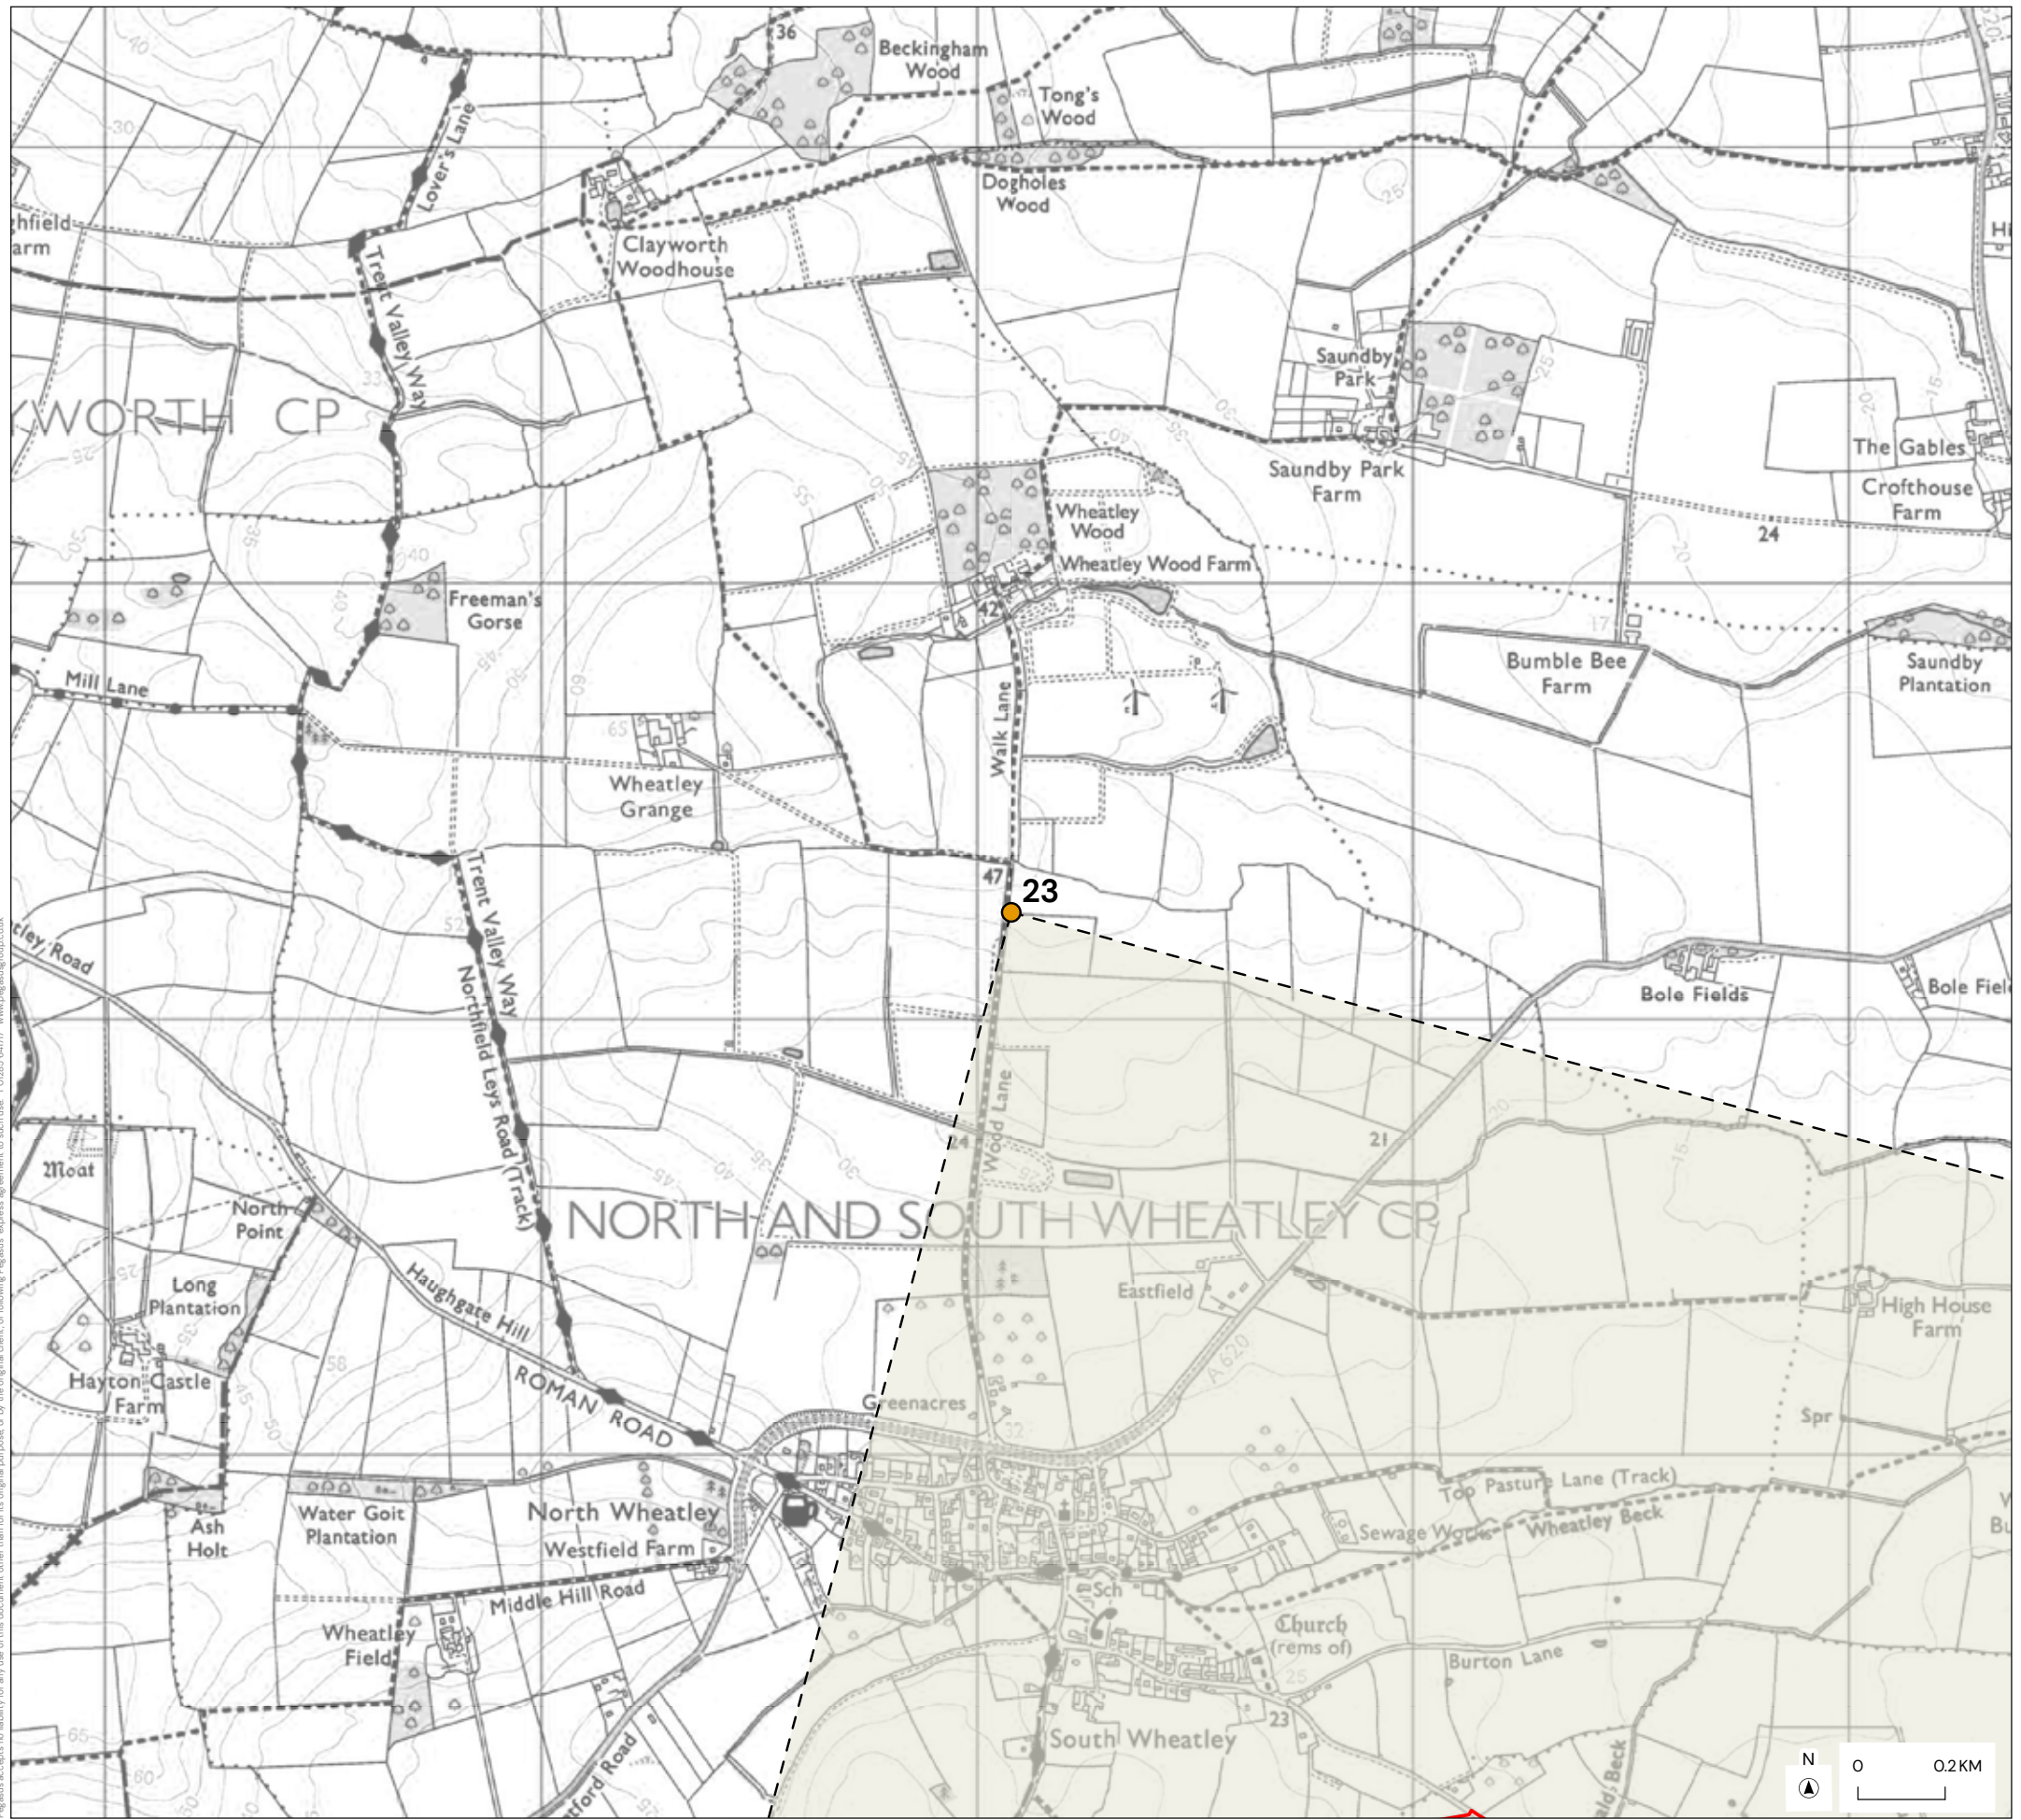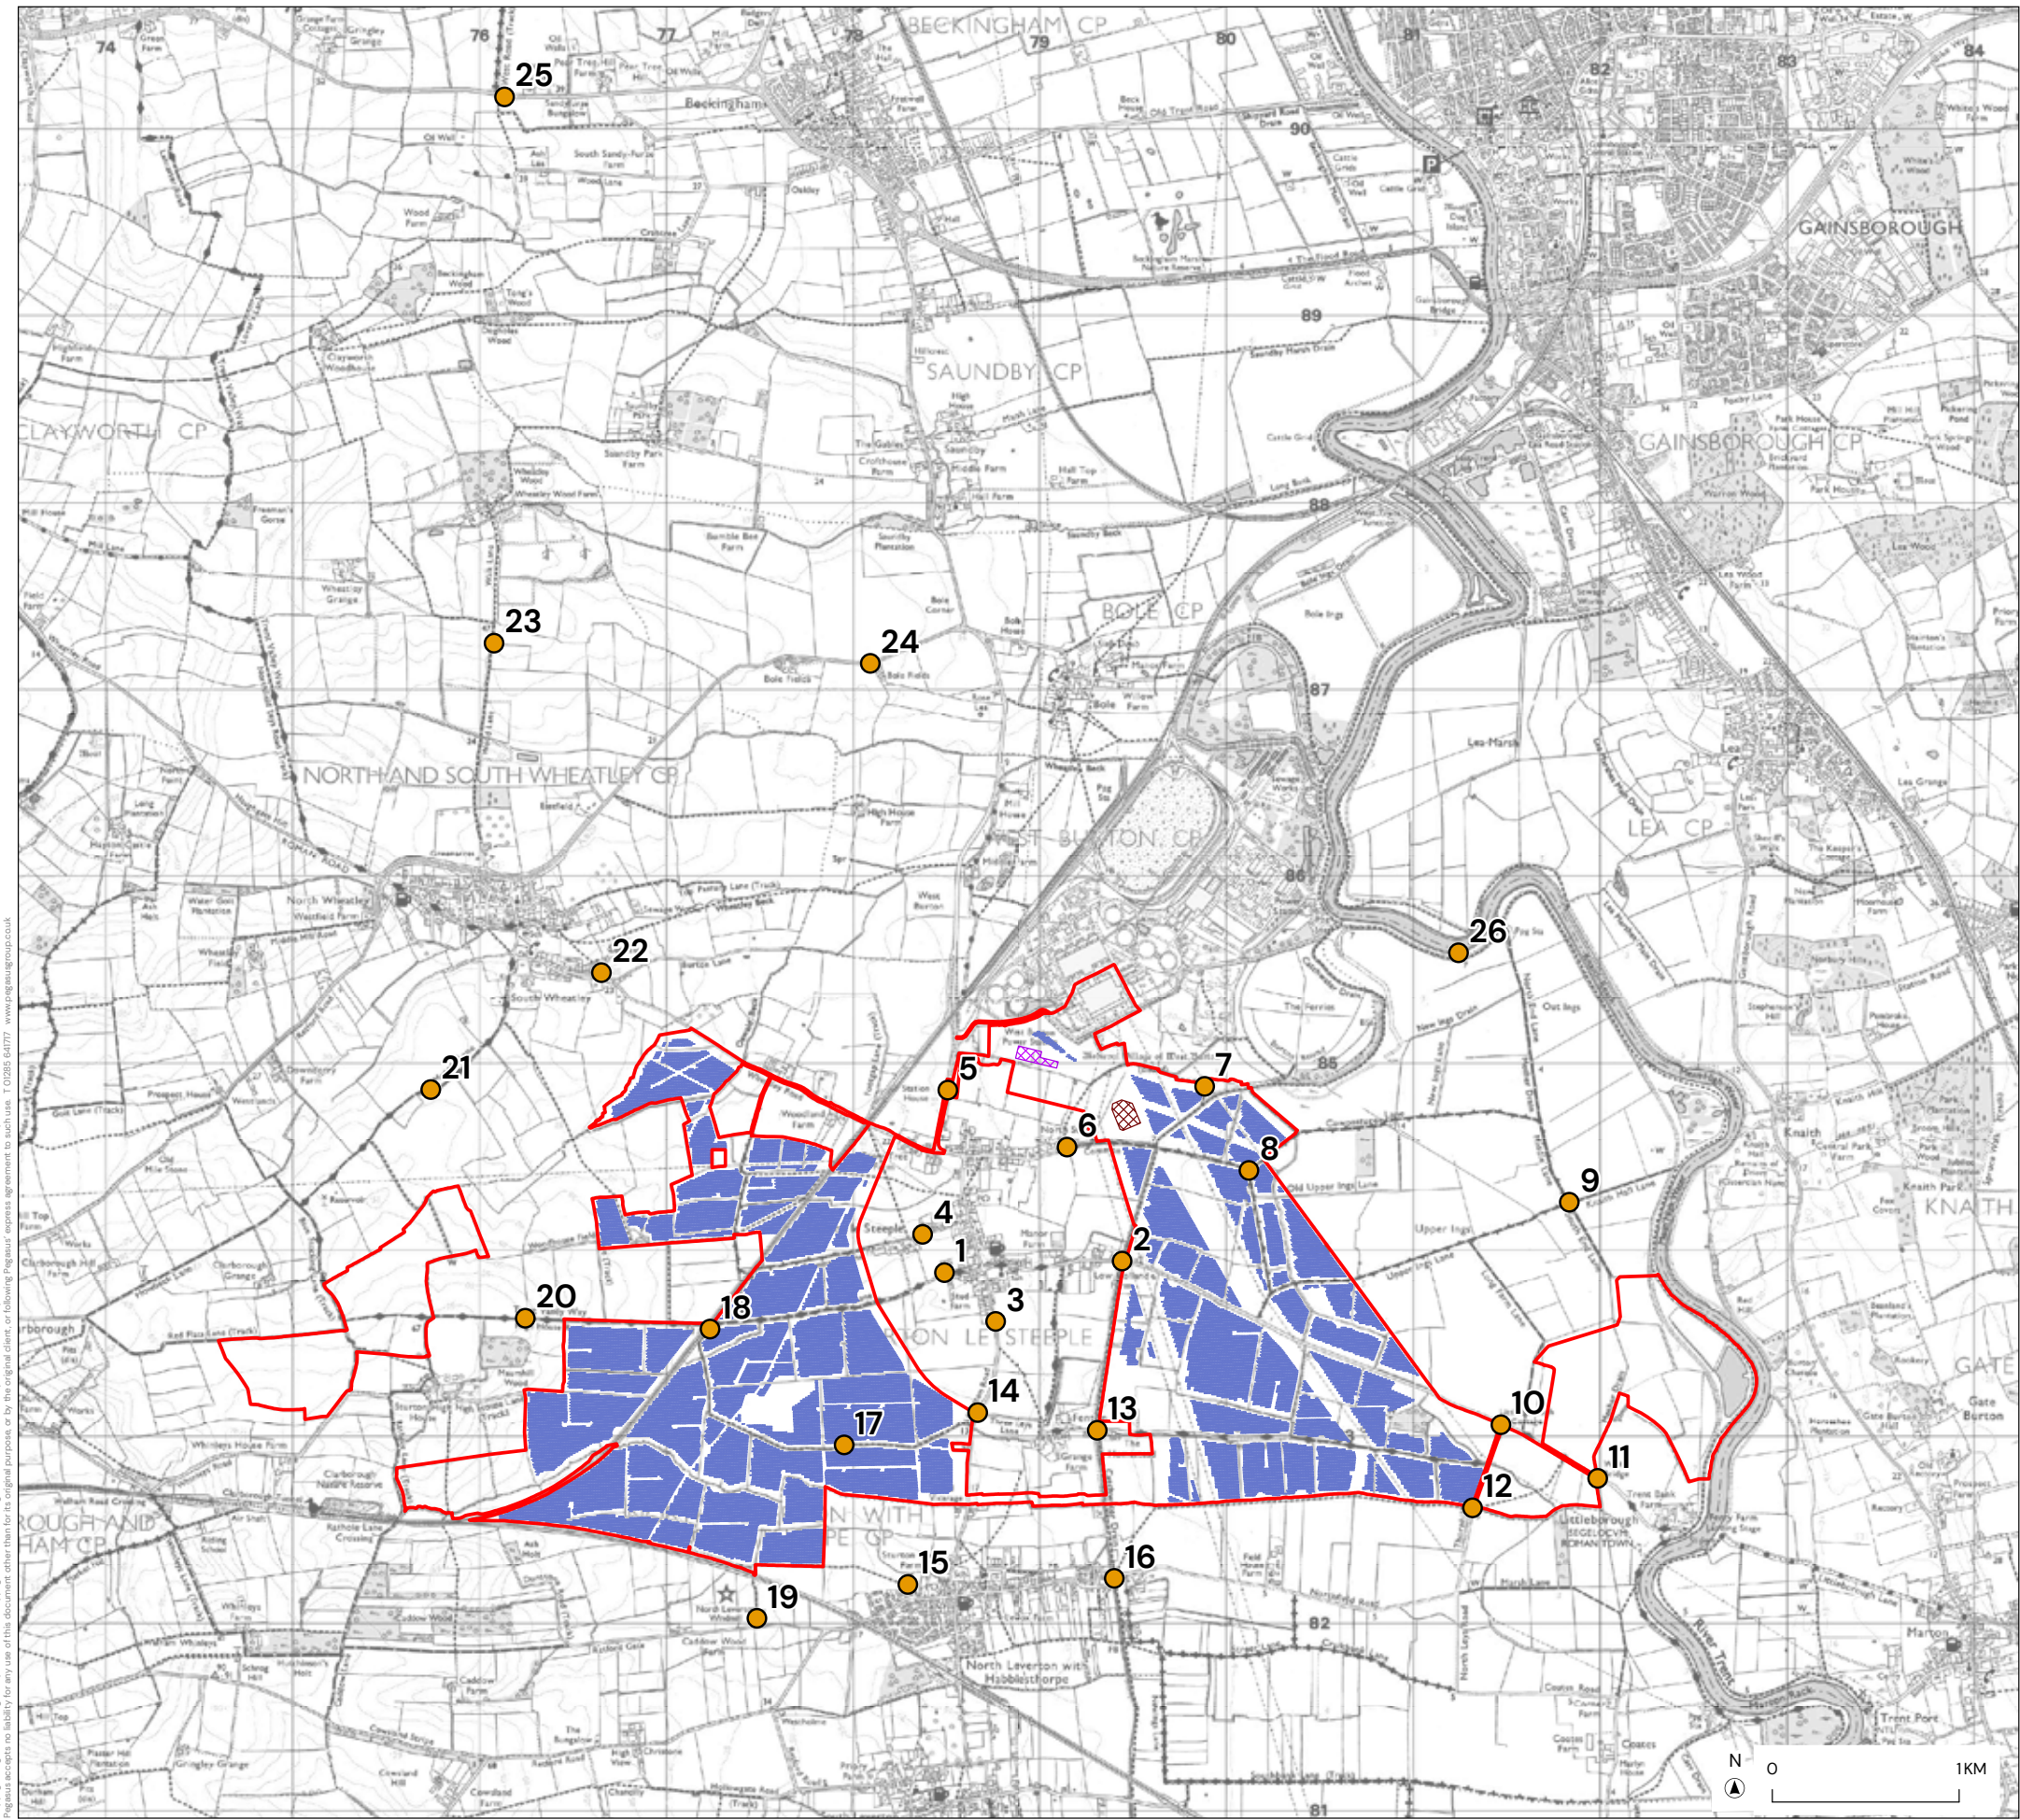

- KEY
- Order Limits
 - Viewpoint Location
 - Angle and Direction of View

VIEWPOINT 23

STEEPLE SOLAR FARM LIMITED

RES LTD.


DATE SCALE TEAM/DRAWN APPROVED

11/04/2025 1:15,000@A3 CS DT

SHEET

55



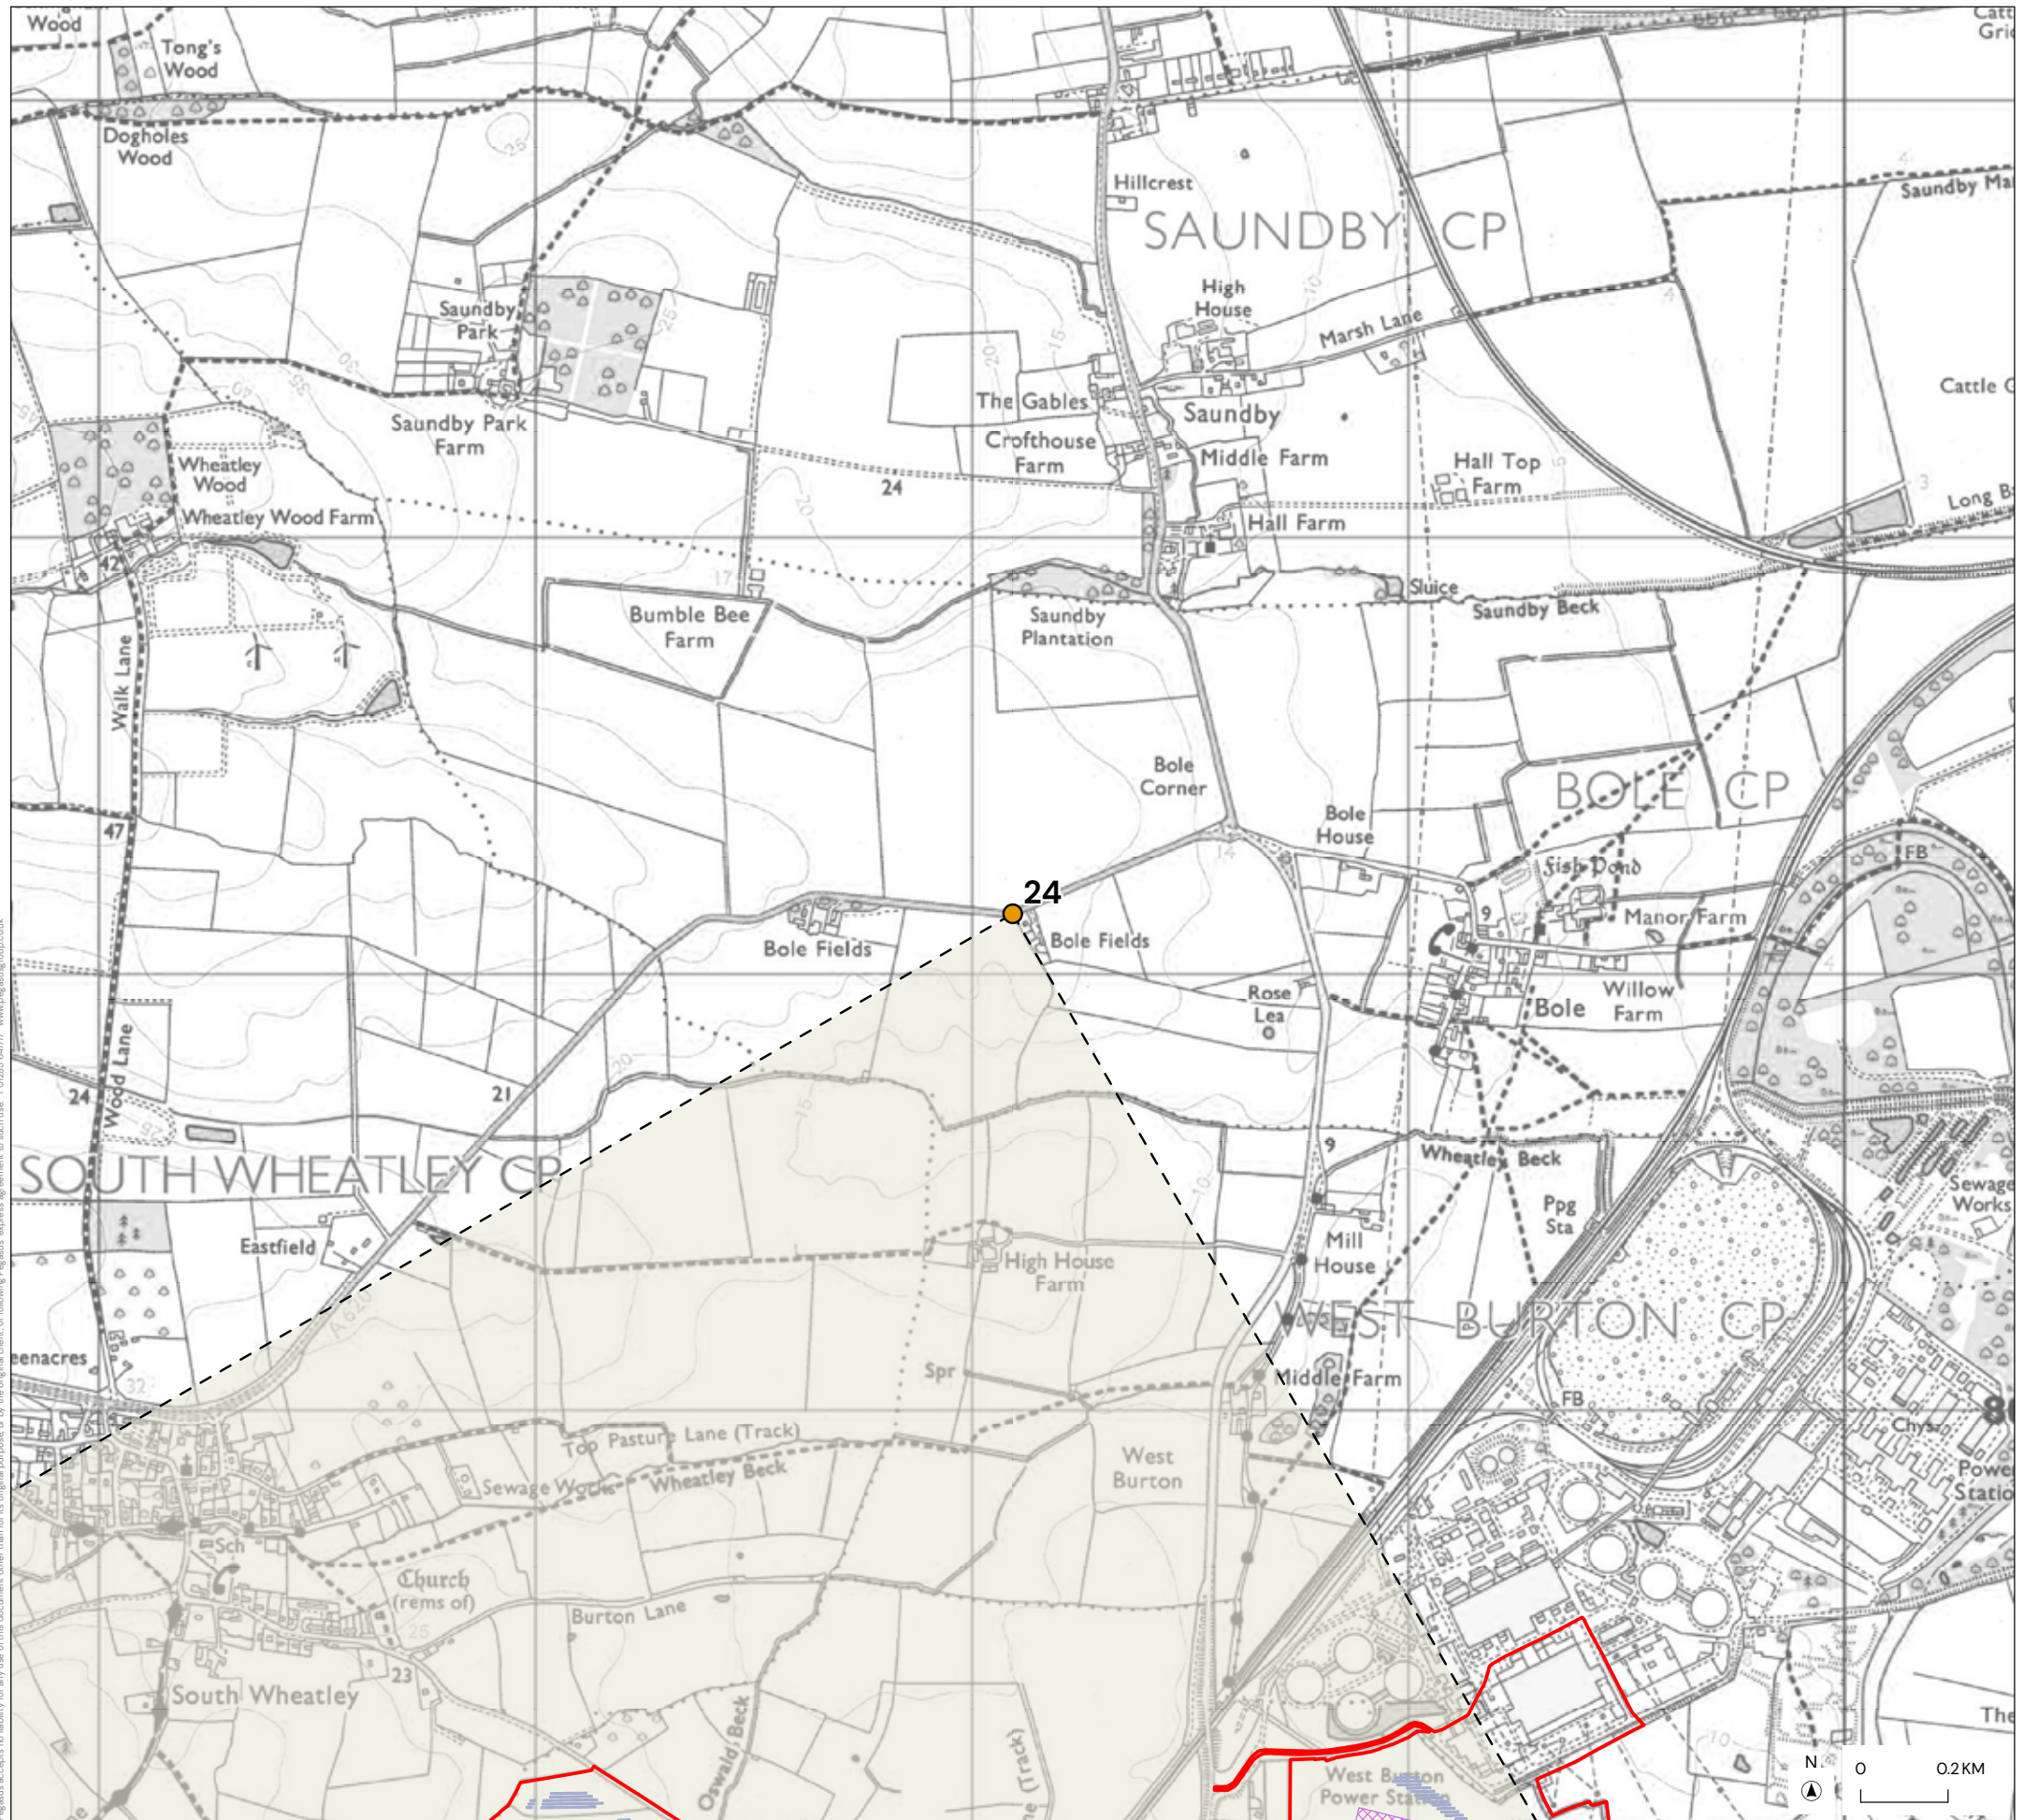

- KEY
- Order Limits
 - Viewpoint Location
 - Angle and Direction of View
 - Substation Development Area - 12m Height
 - Solar Development Area - 3m Height

VIEWPOINT 24

STEEPLE SOLAR FARM LIMITED

RES LTD.


DATE SCALE TEAM/DRAWN APPROVED

11/04/2025 1:15,000@A3 CS DT

SHEET

56



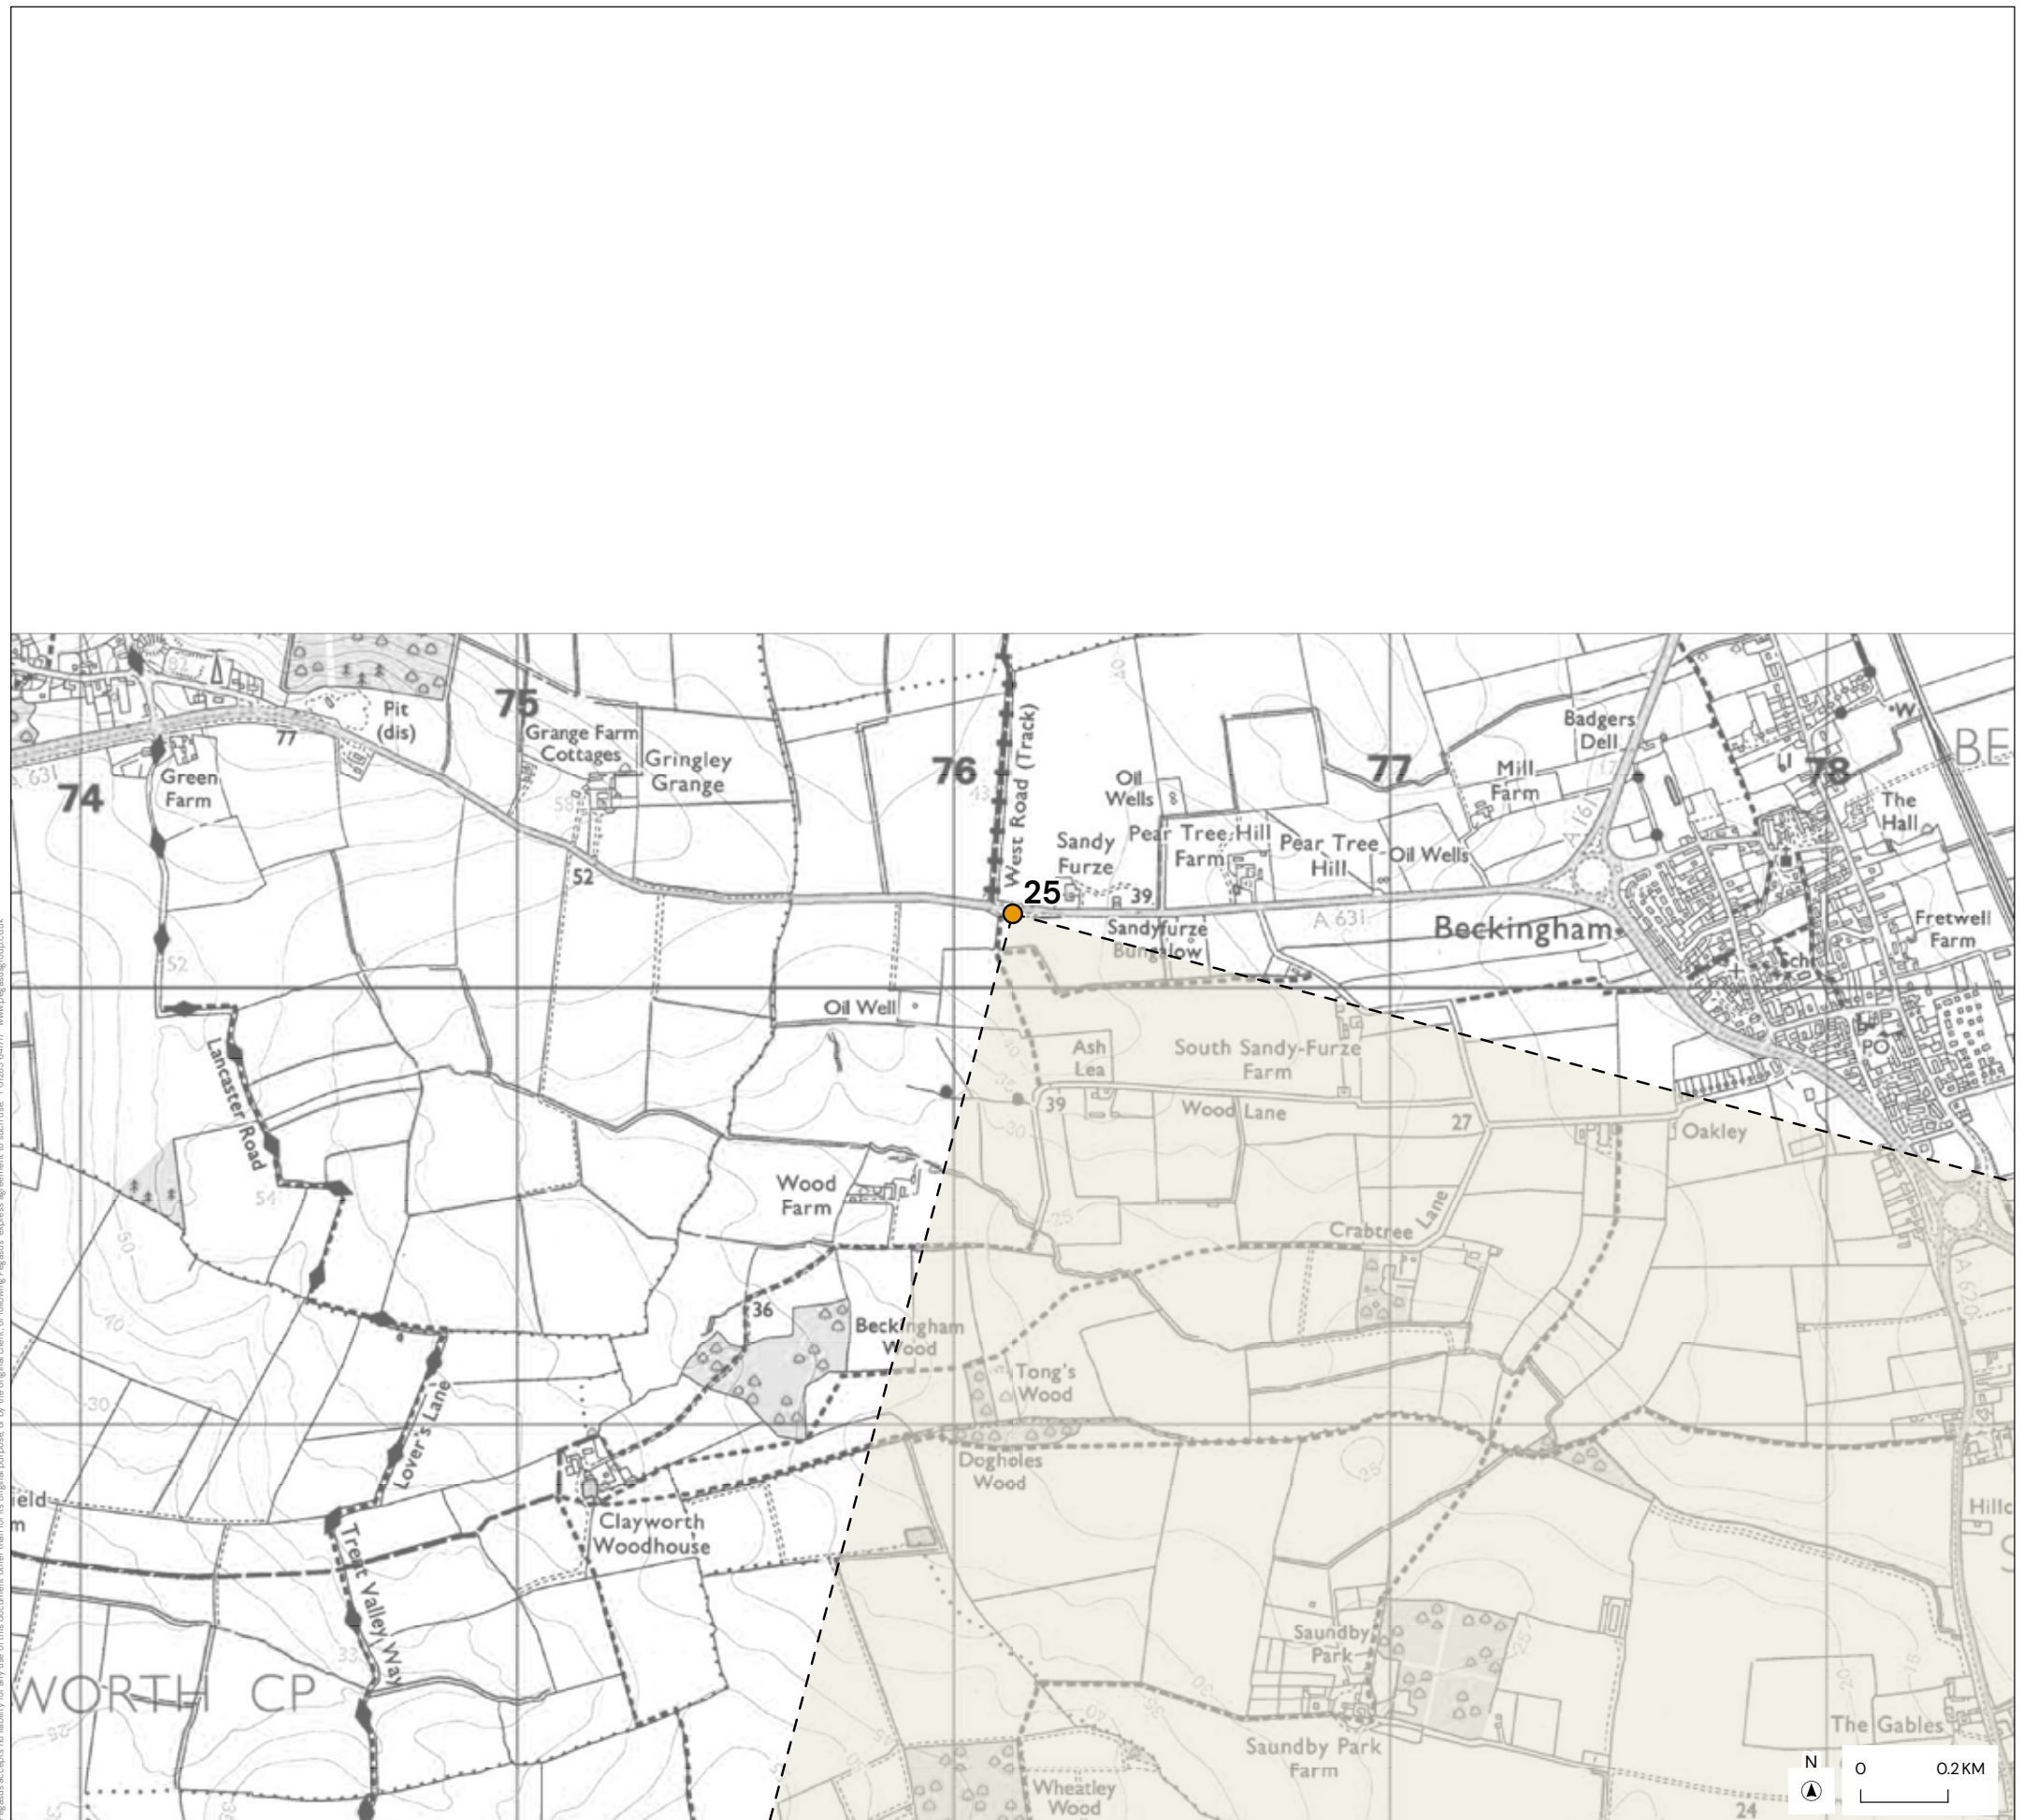

KEY

- Viewpoint Location
- Angle and Direction of View

REV	DATE	DESCRIPTION
1	11/04/2025	VIEWPOINT 25

VIEWPOINT 25


STEEPLE SOLAR FARM LIMITED


RES LTD.

DATE	SCALE	TEAM/DRAWN	APPROVED
11/04/2025	1:15,000@A3	CS	DT

SHEET 57

PEGASUS GROUP

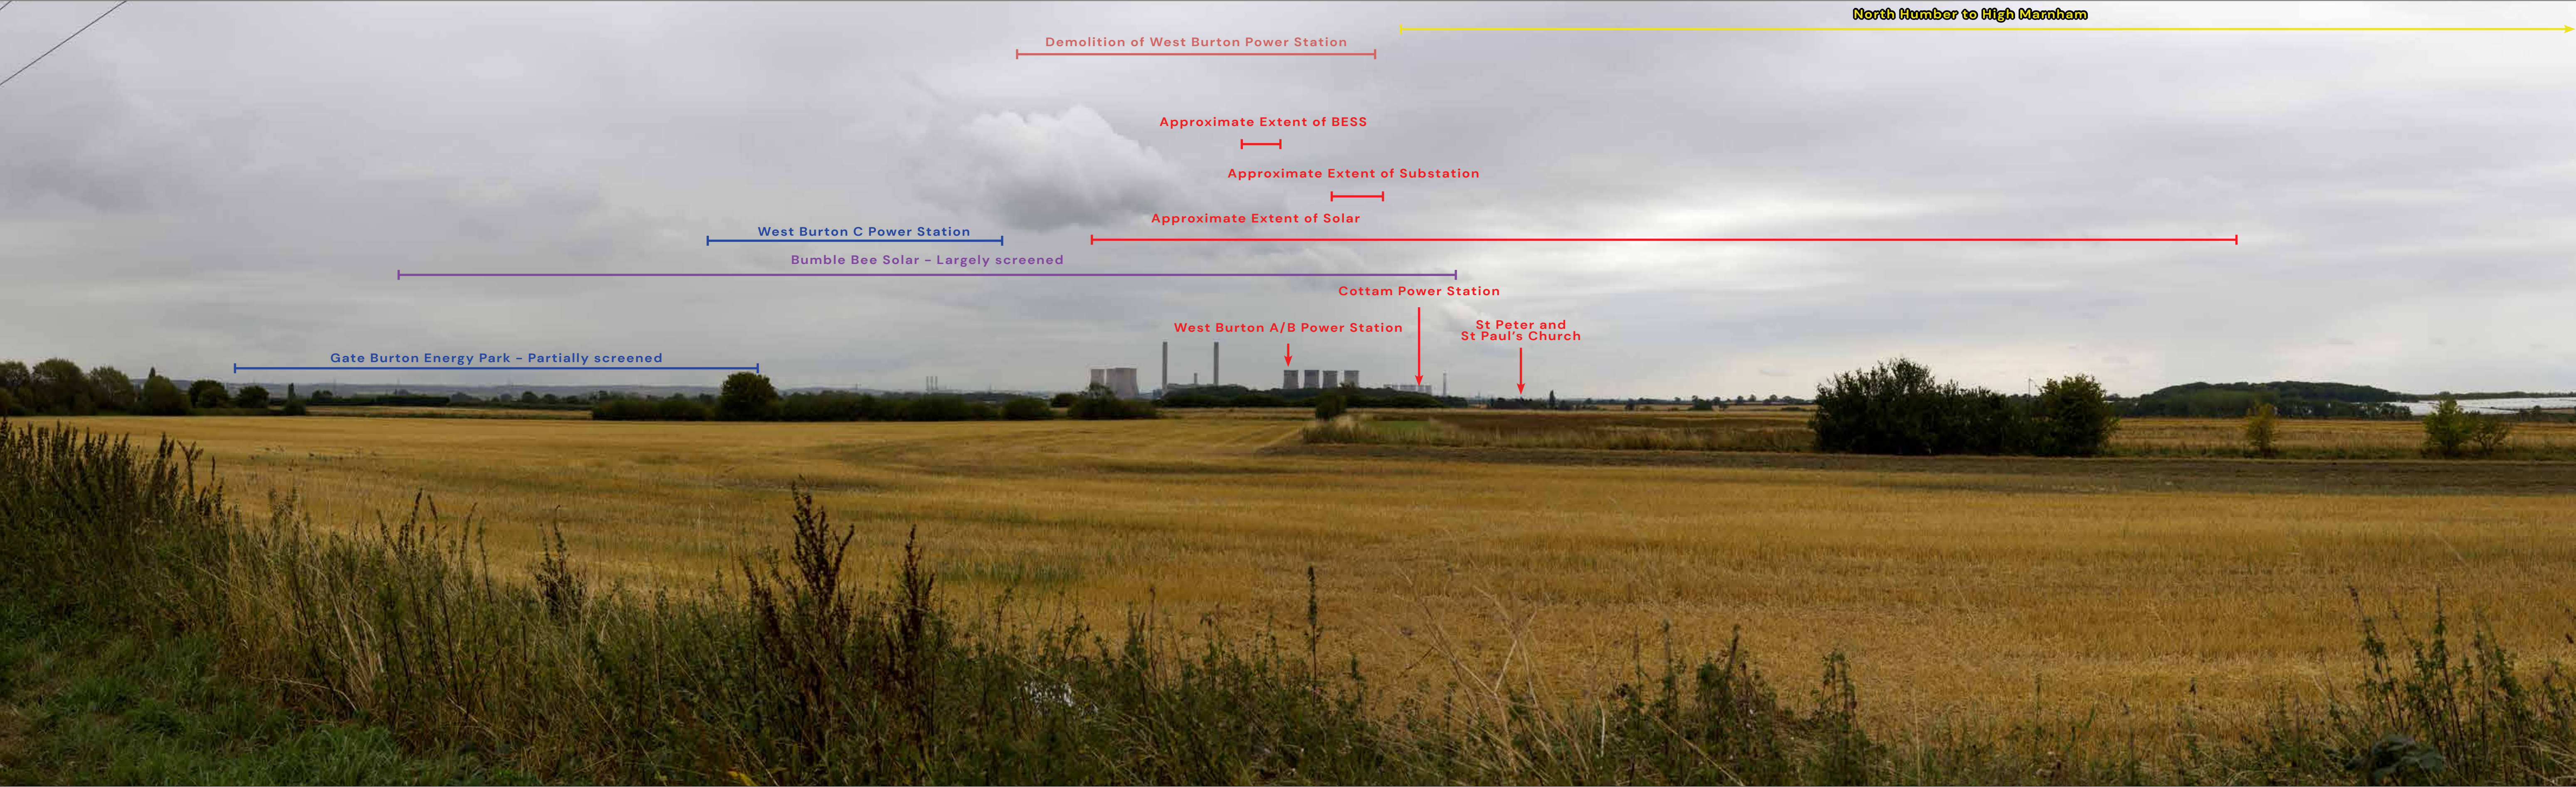

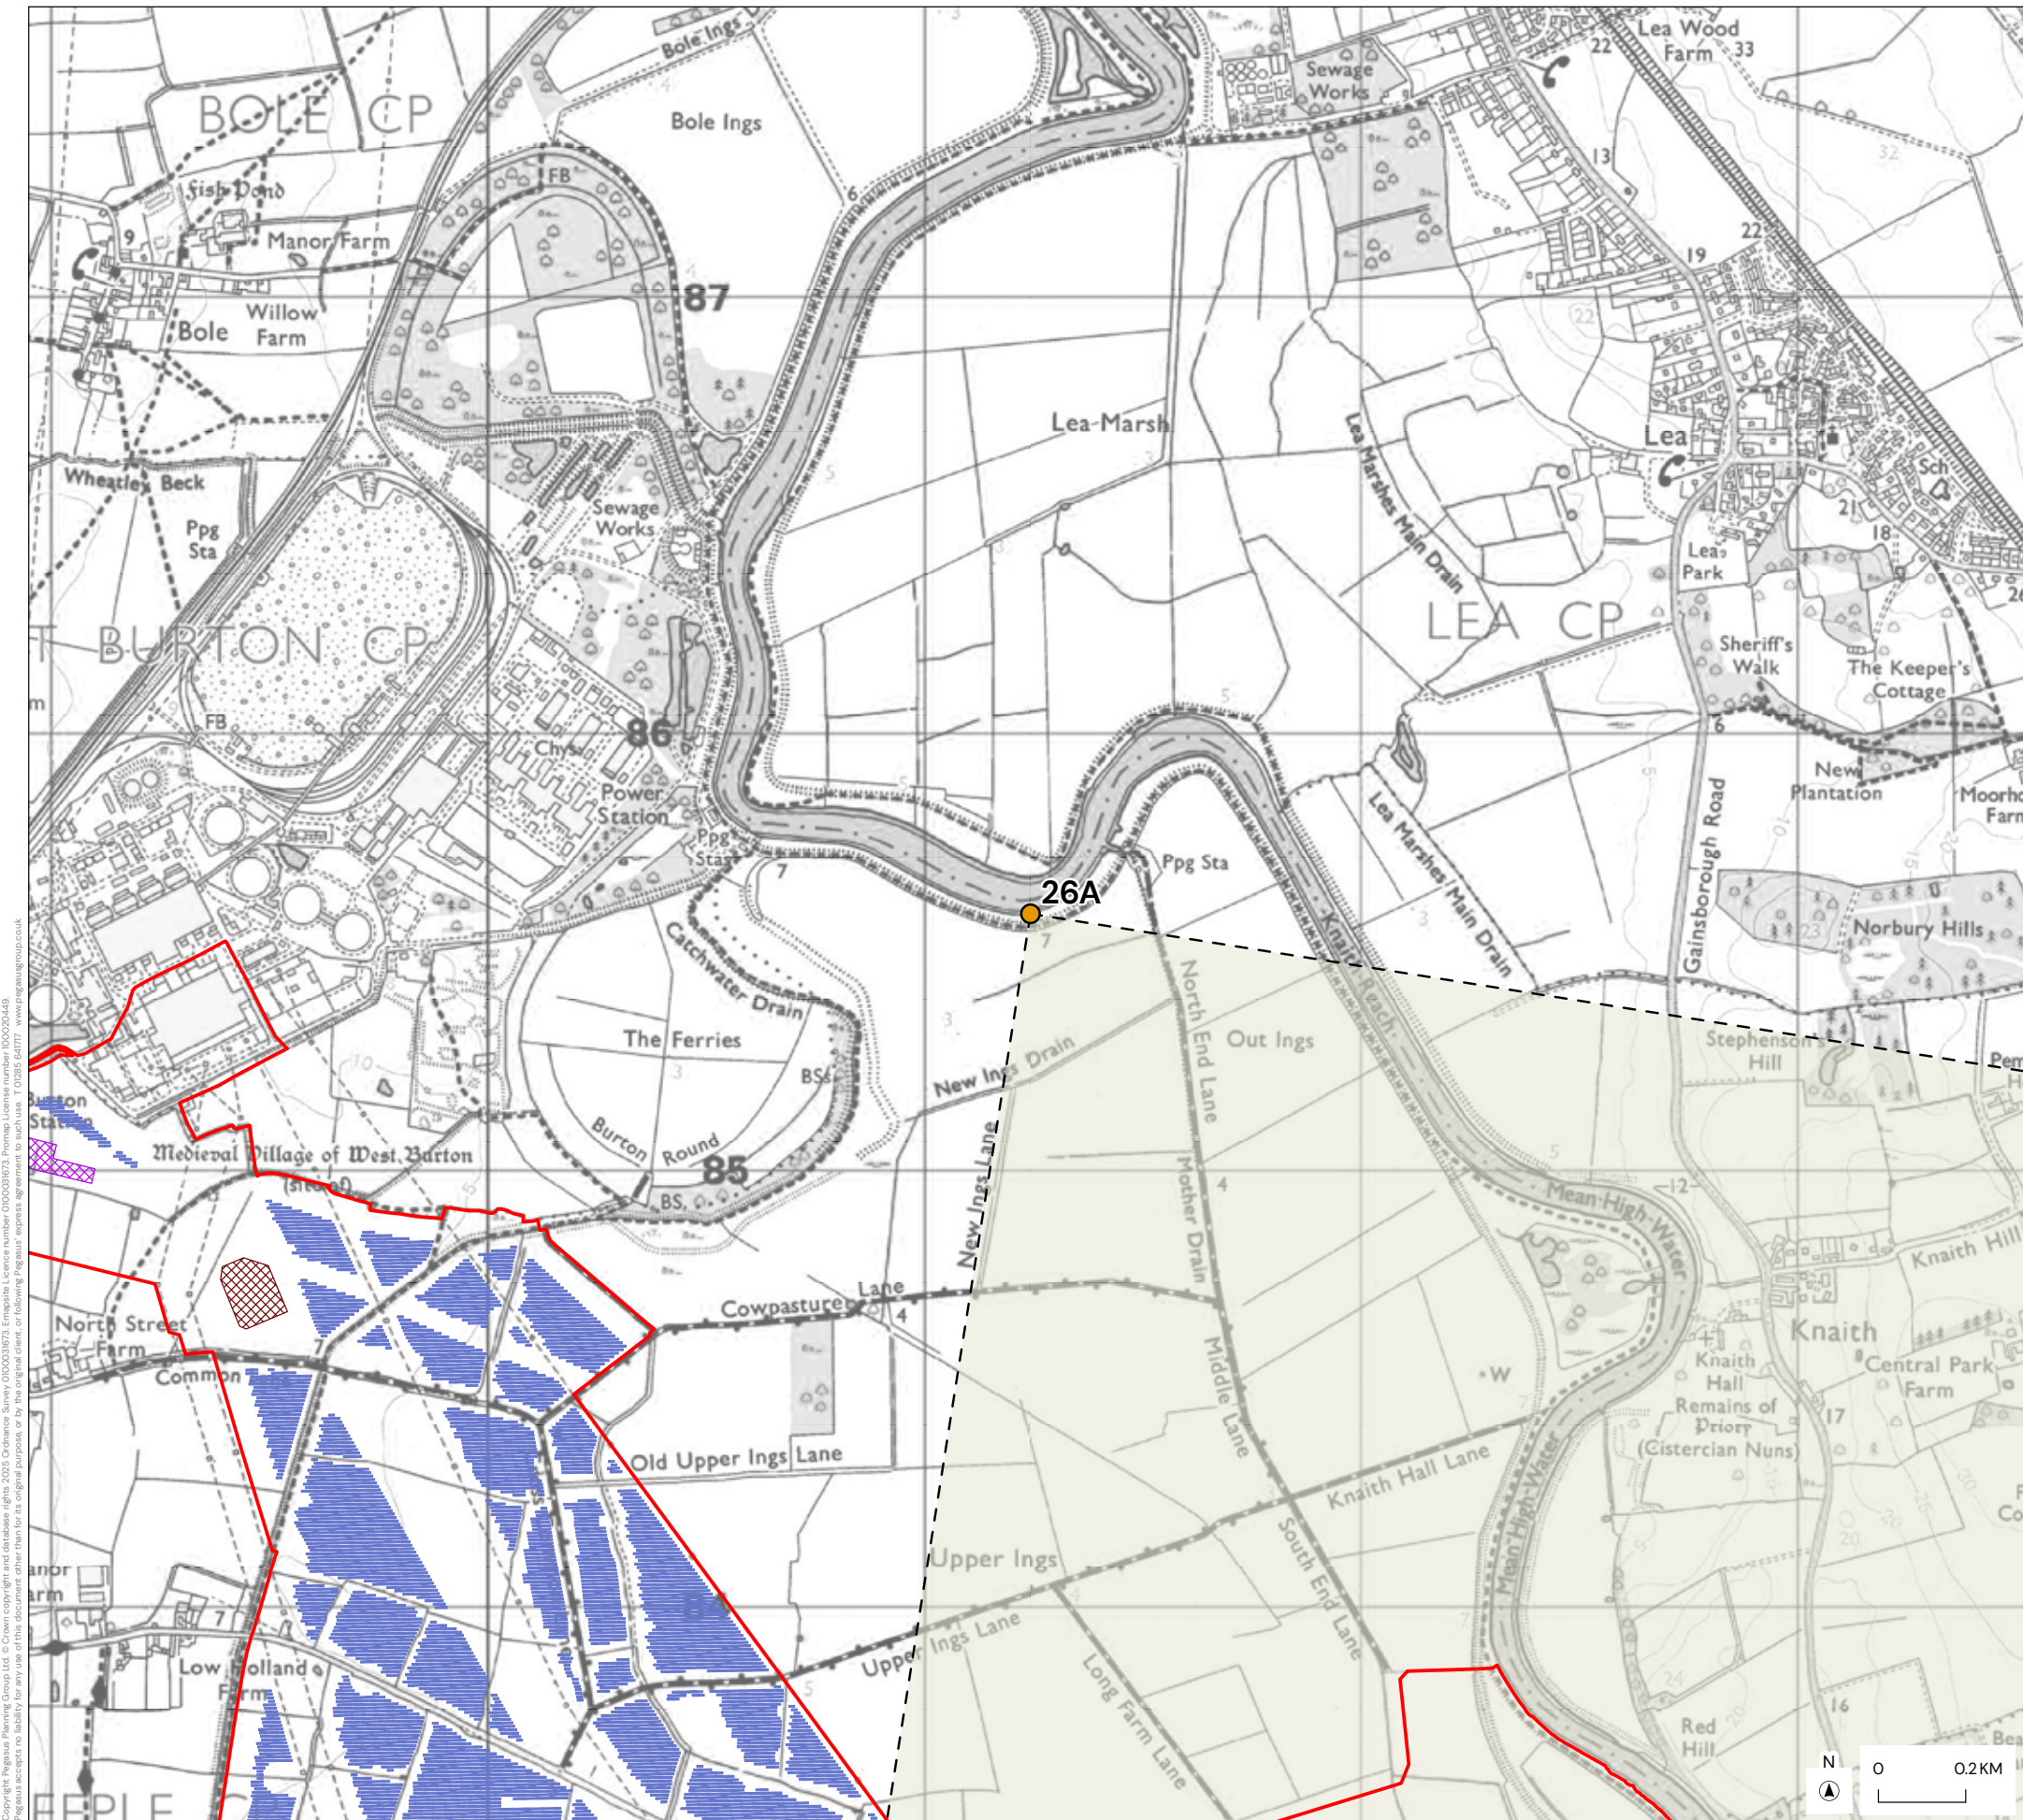

- KEY
- Order Limits
 - Viewpoint Location
 - Angle and Direction of View
 - BESS Compound - 4.5m Height
 - Substation Development Area - 12m Height
 - Solar Development Area - 3m Height

VIEWPOINT 26A

STEEPLE SOLAR FARM LIMITED

RES LTD.


DATE SCALE TEAM/DRAWN APPROVED

11/04/2025 1:15,000@A3 CS DT

SHEET

58



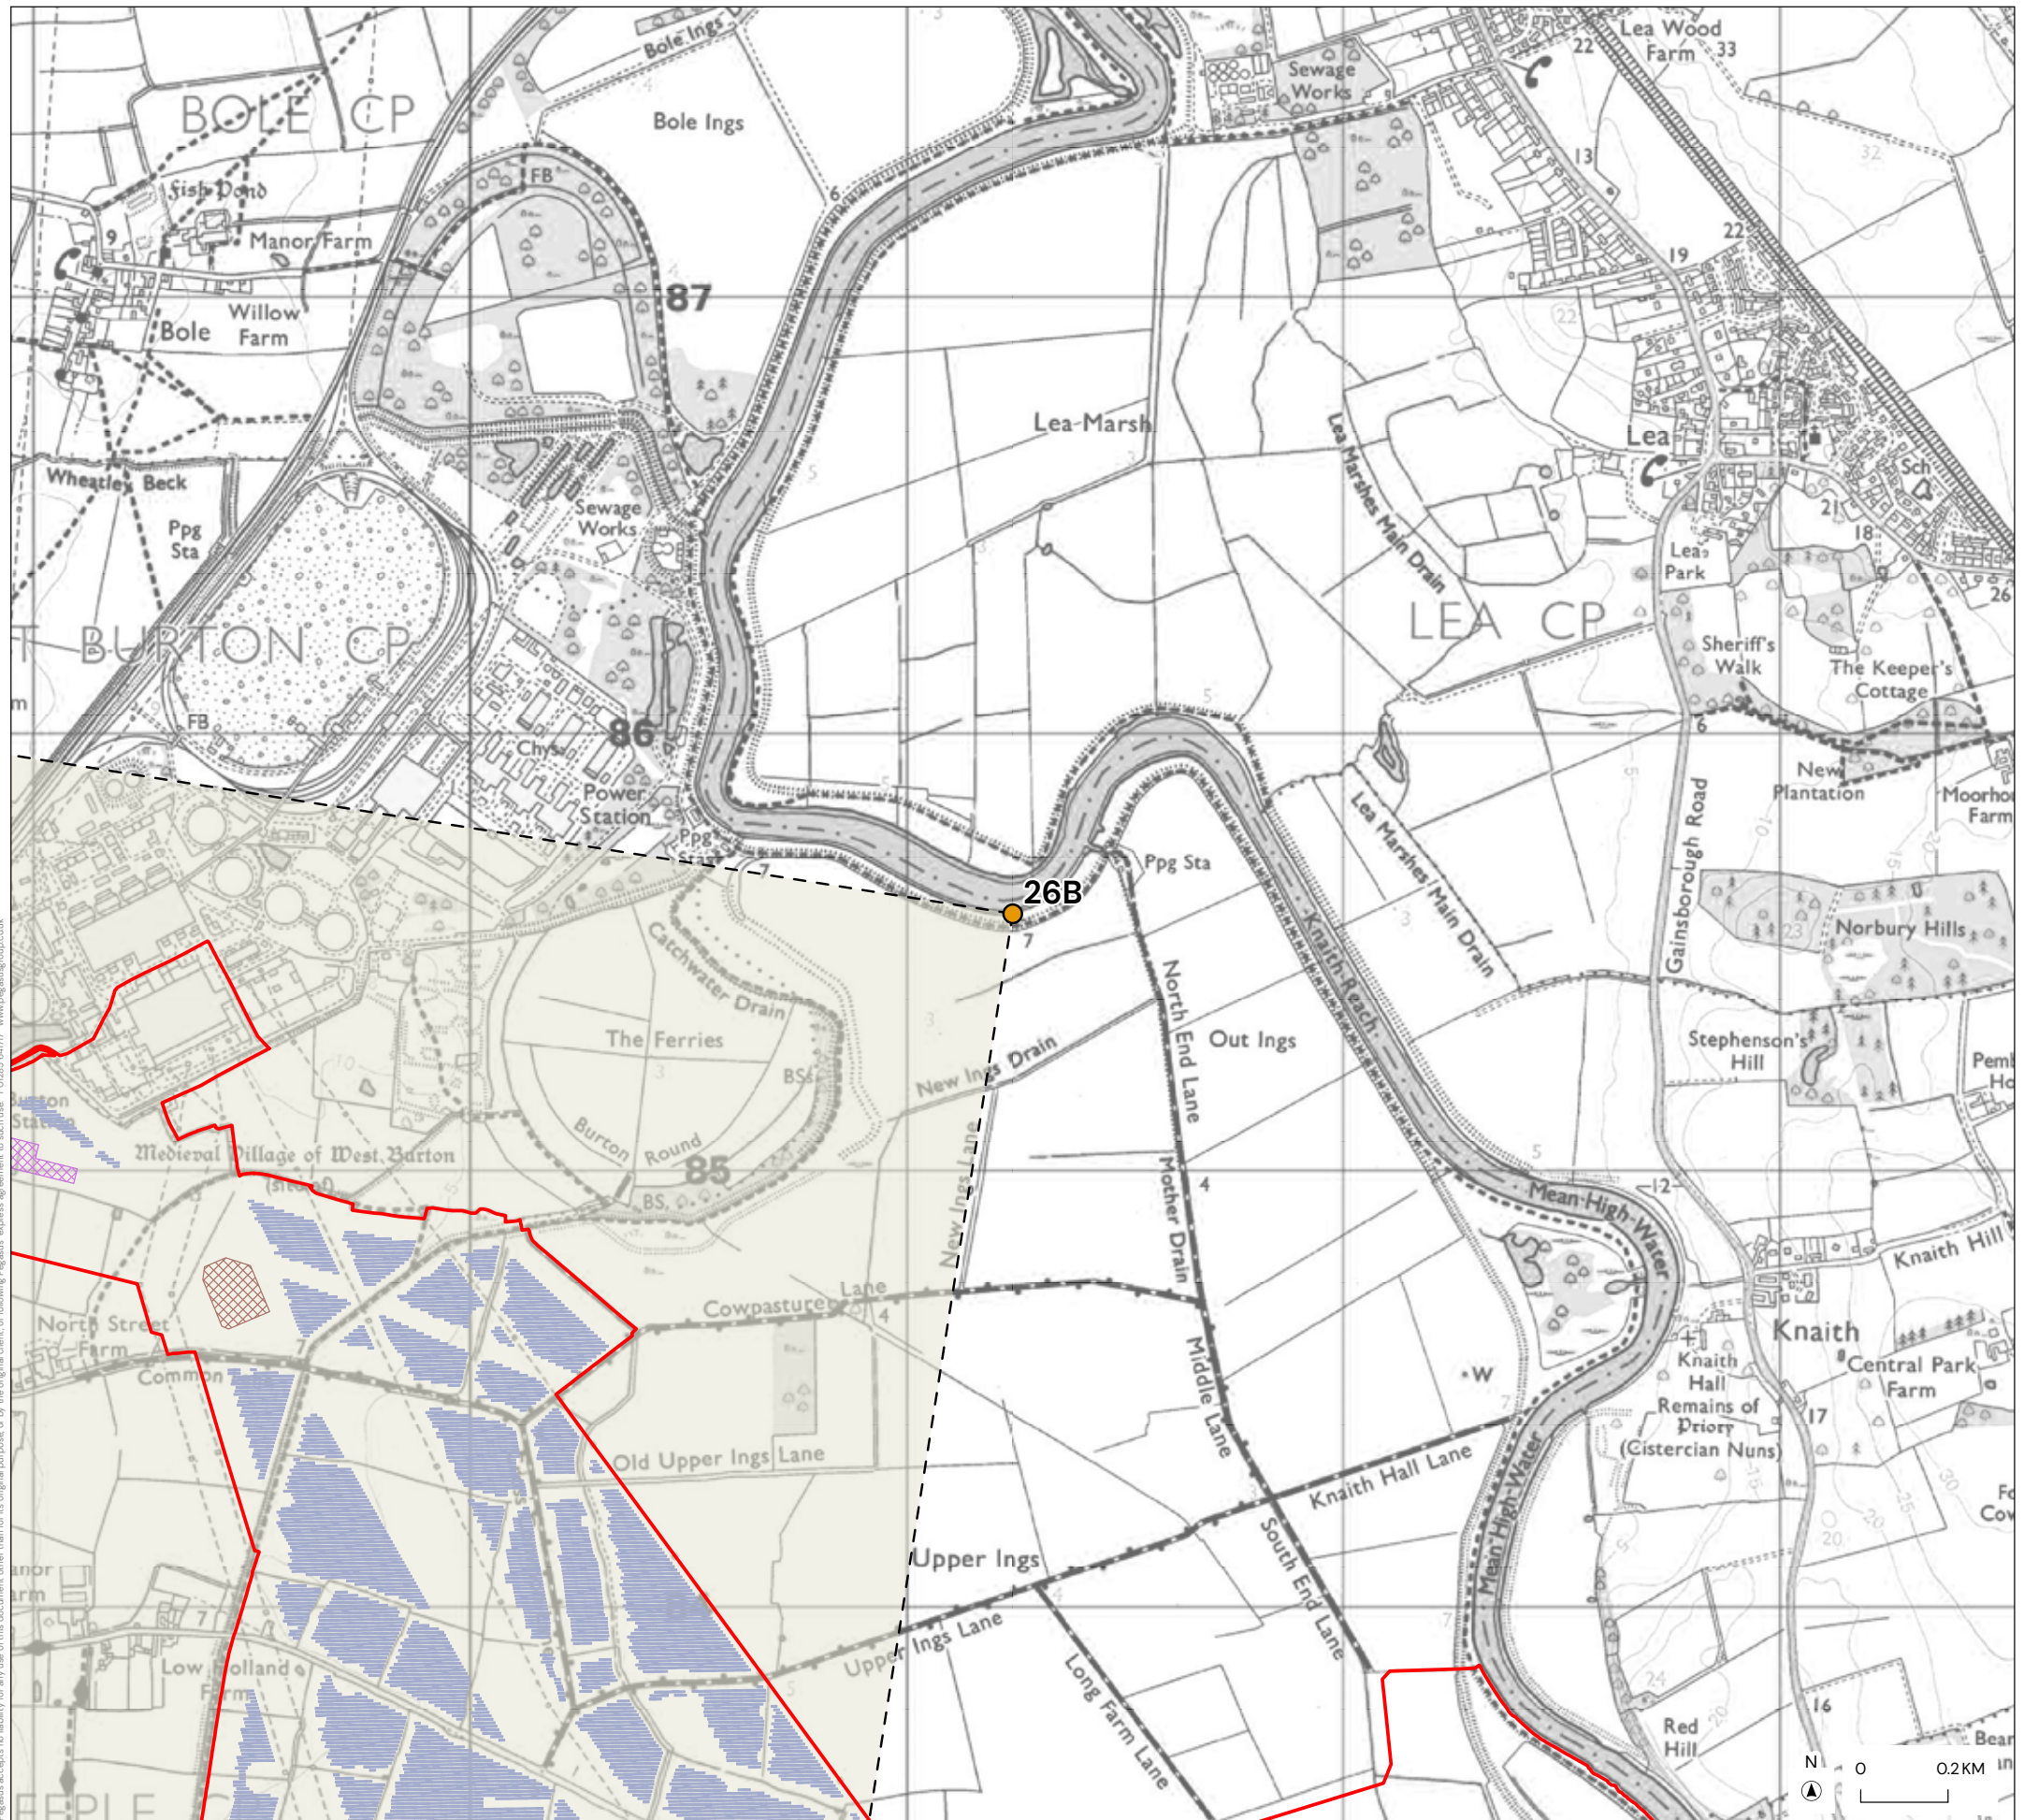

- KEY
- Order Limits
 - Viewpoint Location
 - Angle and Direction of View
 - BESS Compound - 4.5m Height
 - Substation Development Area - 12m Height
 - Solar Development Area - 3m Height

VIEWPOINT 26B

STEEPLE SOLAR FARM LIMITED

RES LTD.

DATE	SCALE	TEAM/DRAWN	APPROVED
11/04/2025	1:15,000@A3	CS	DT
SHEET			
59			

