


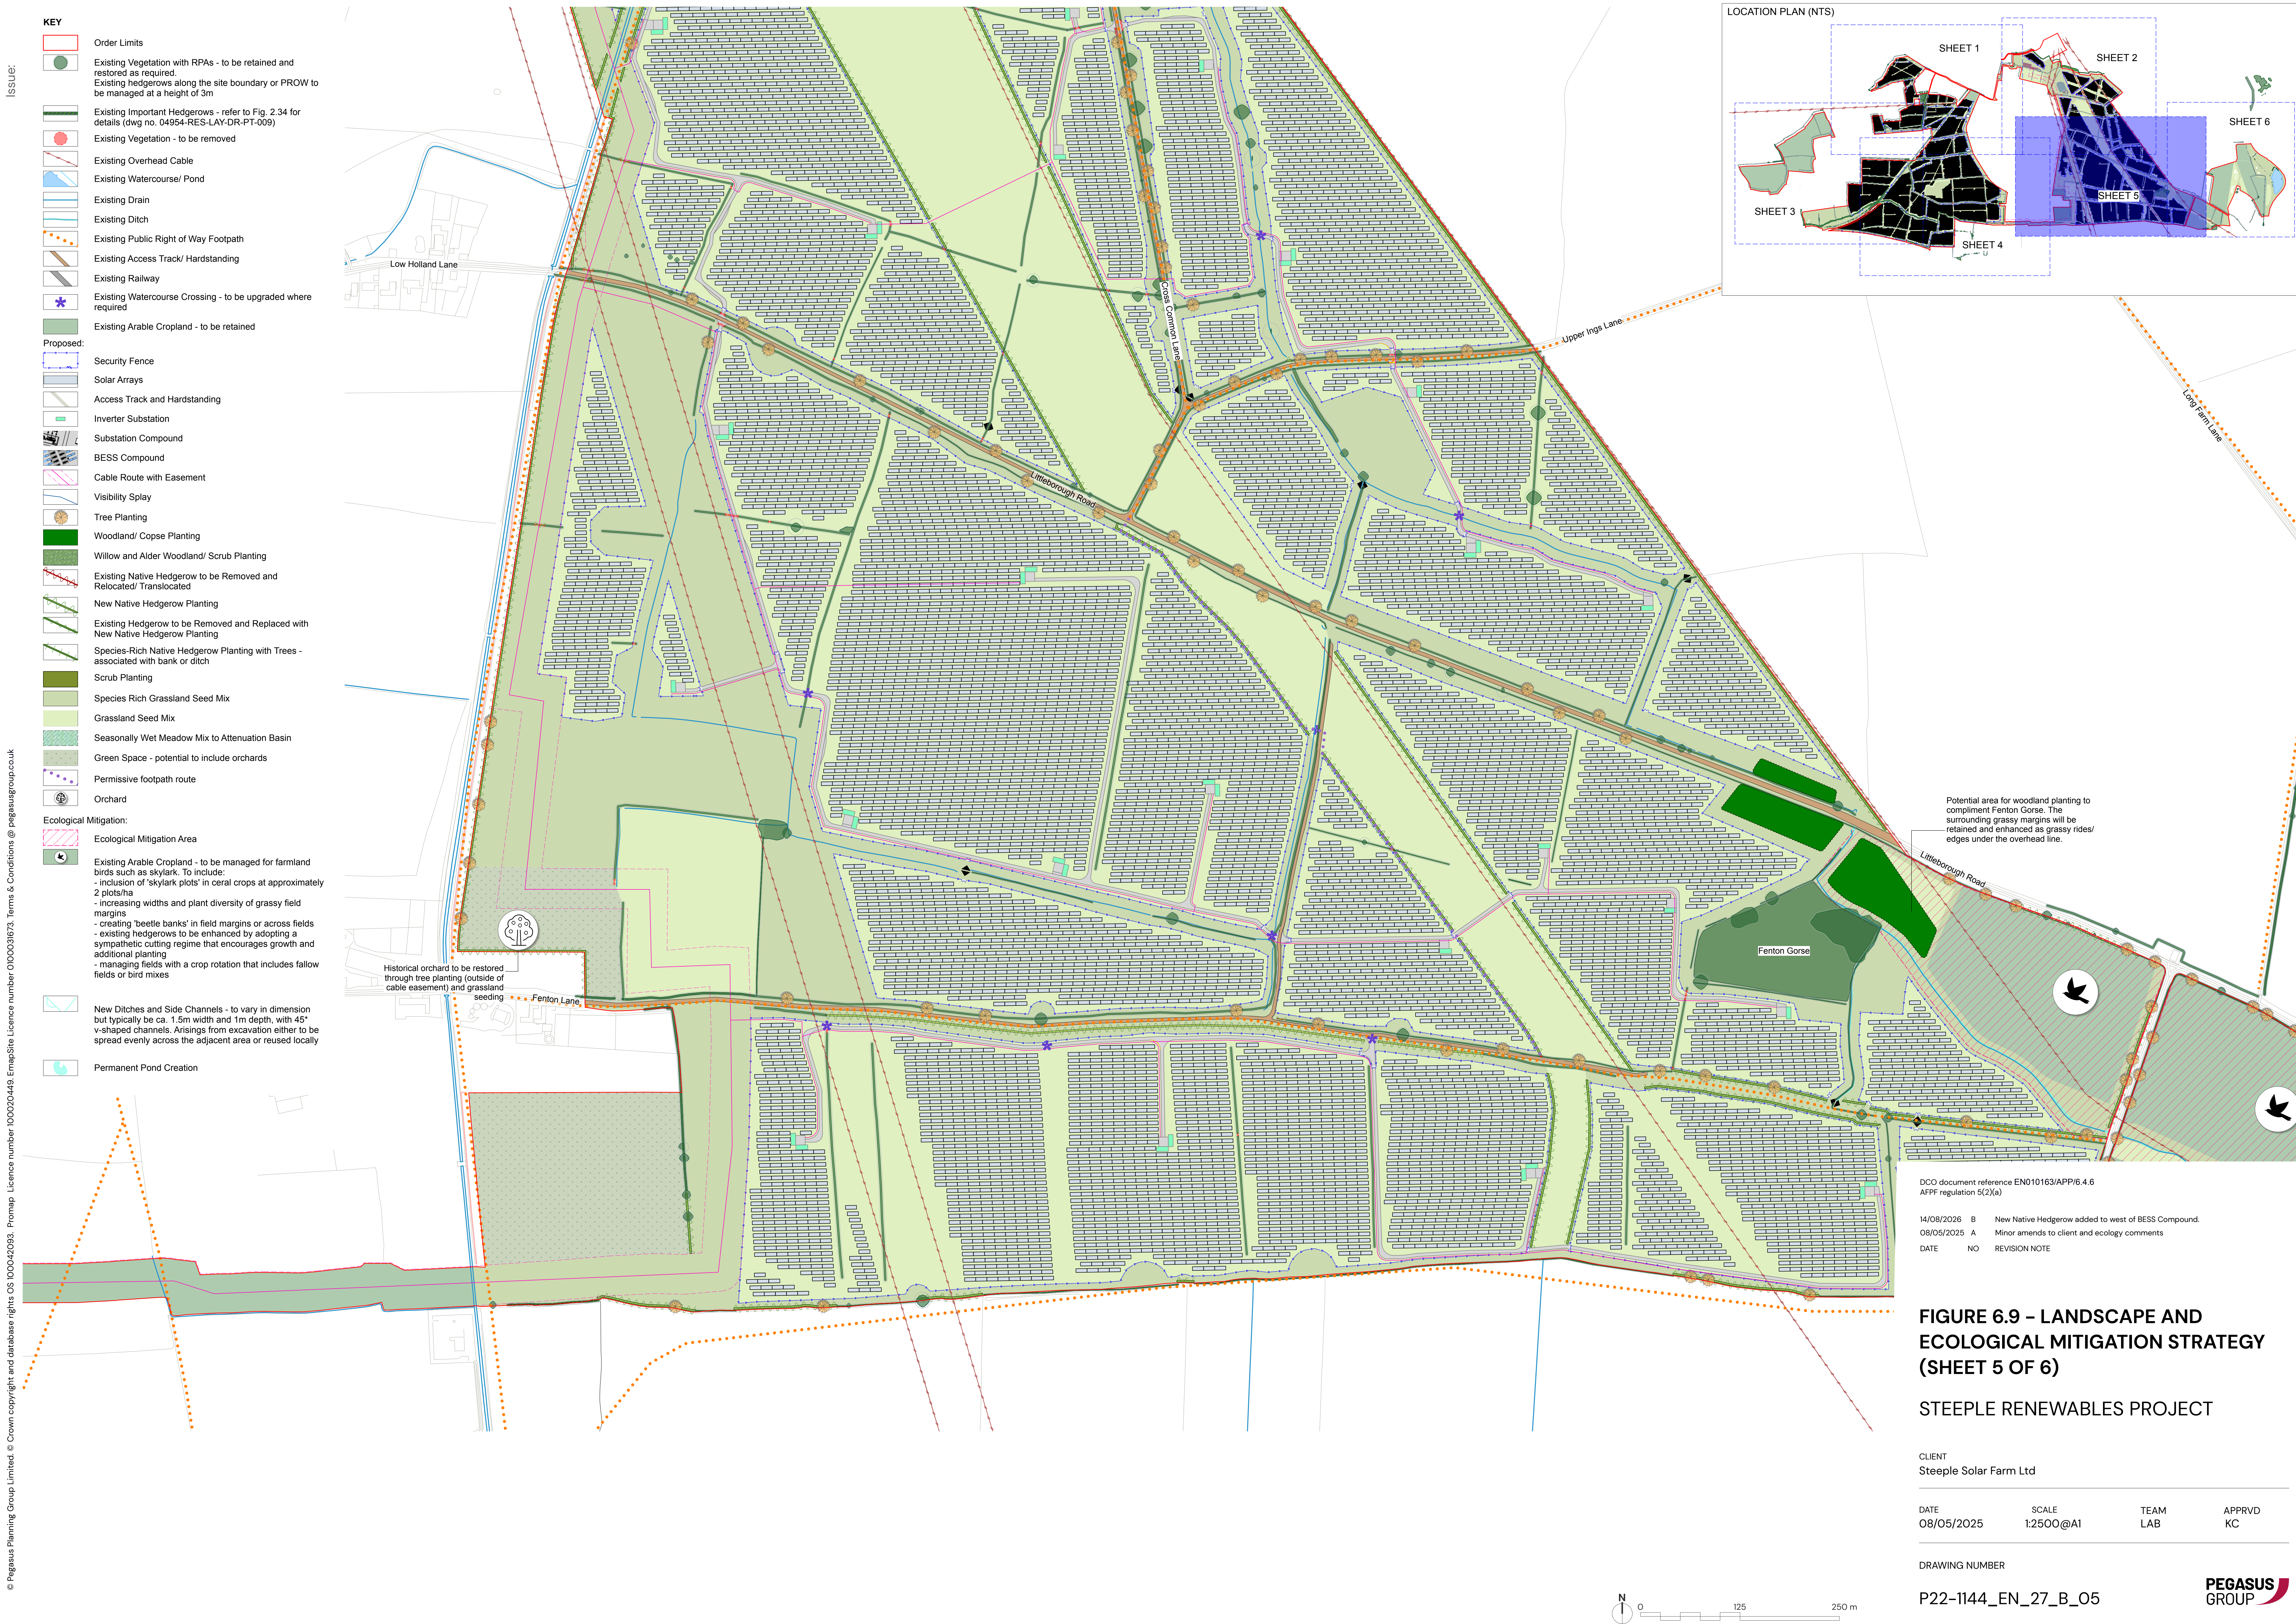

© Pegasus Planning Group Limited. © Crown copyright and database rights OS 100042093. Promap Licence number 100202449. EnmapSite Licence number 0100031673. Terms & Conditions @ pegasusgroup.co.uk

DCO document reference EN010163/APP/6.4.6			
AFPP regulation 5(2)(a)			
14/06/2026	B	New Native Hedgerow added to west of BESS Compound.	
08/05/2025	A	Minor amends to client and ecology comments	
DATE	NO	REVISION NOTE	

FIGURE 6.9 – LANDSCAPE AND ECOLOGICAL MITIGATION STRATEGY (SHEET 5 OF 6)

STEEPLE RENEWABLES PROJECT

CLIENT Steeple Solar Farm Ltd			
DATE 08/05/2025	SCALE 1:2500@A1	TEAM LAB	APPRVD KC

DRAWING NUMBER
P22-1144_EN_27_B_05

