


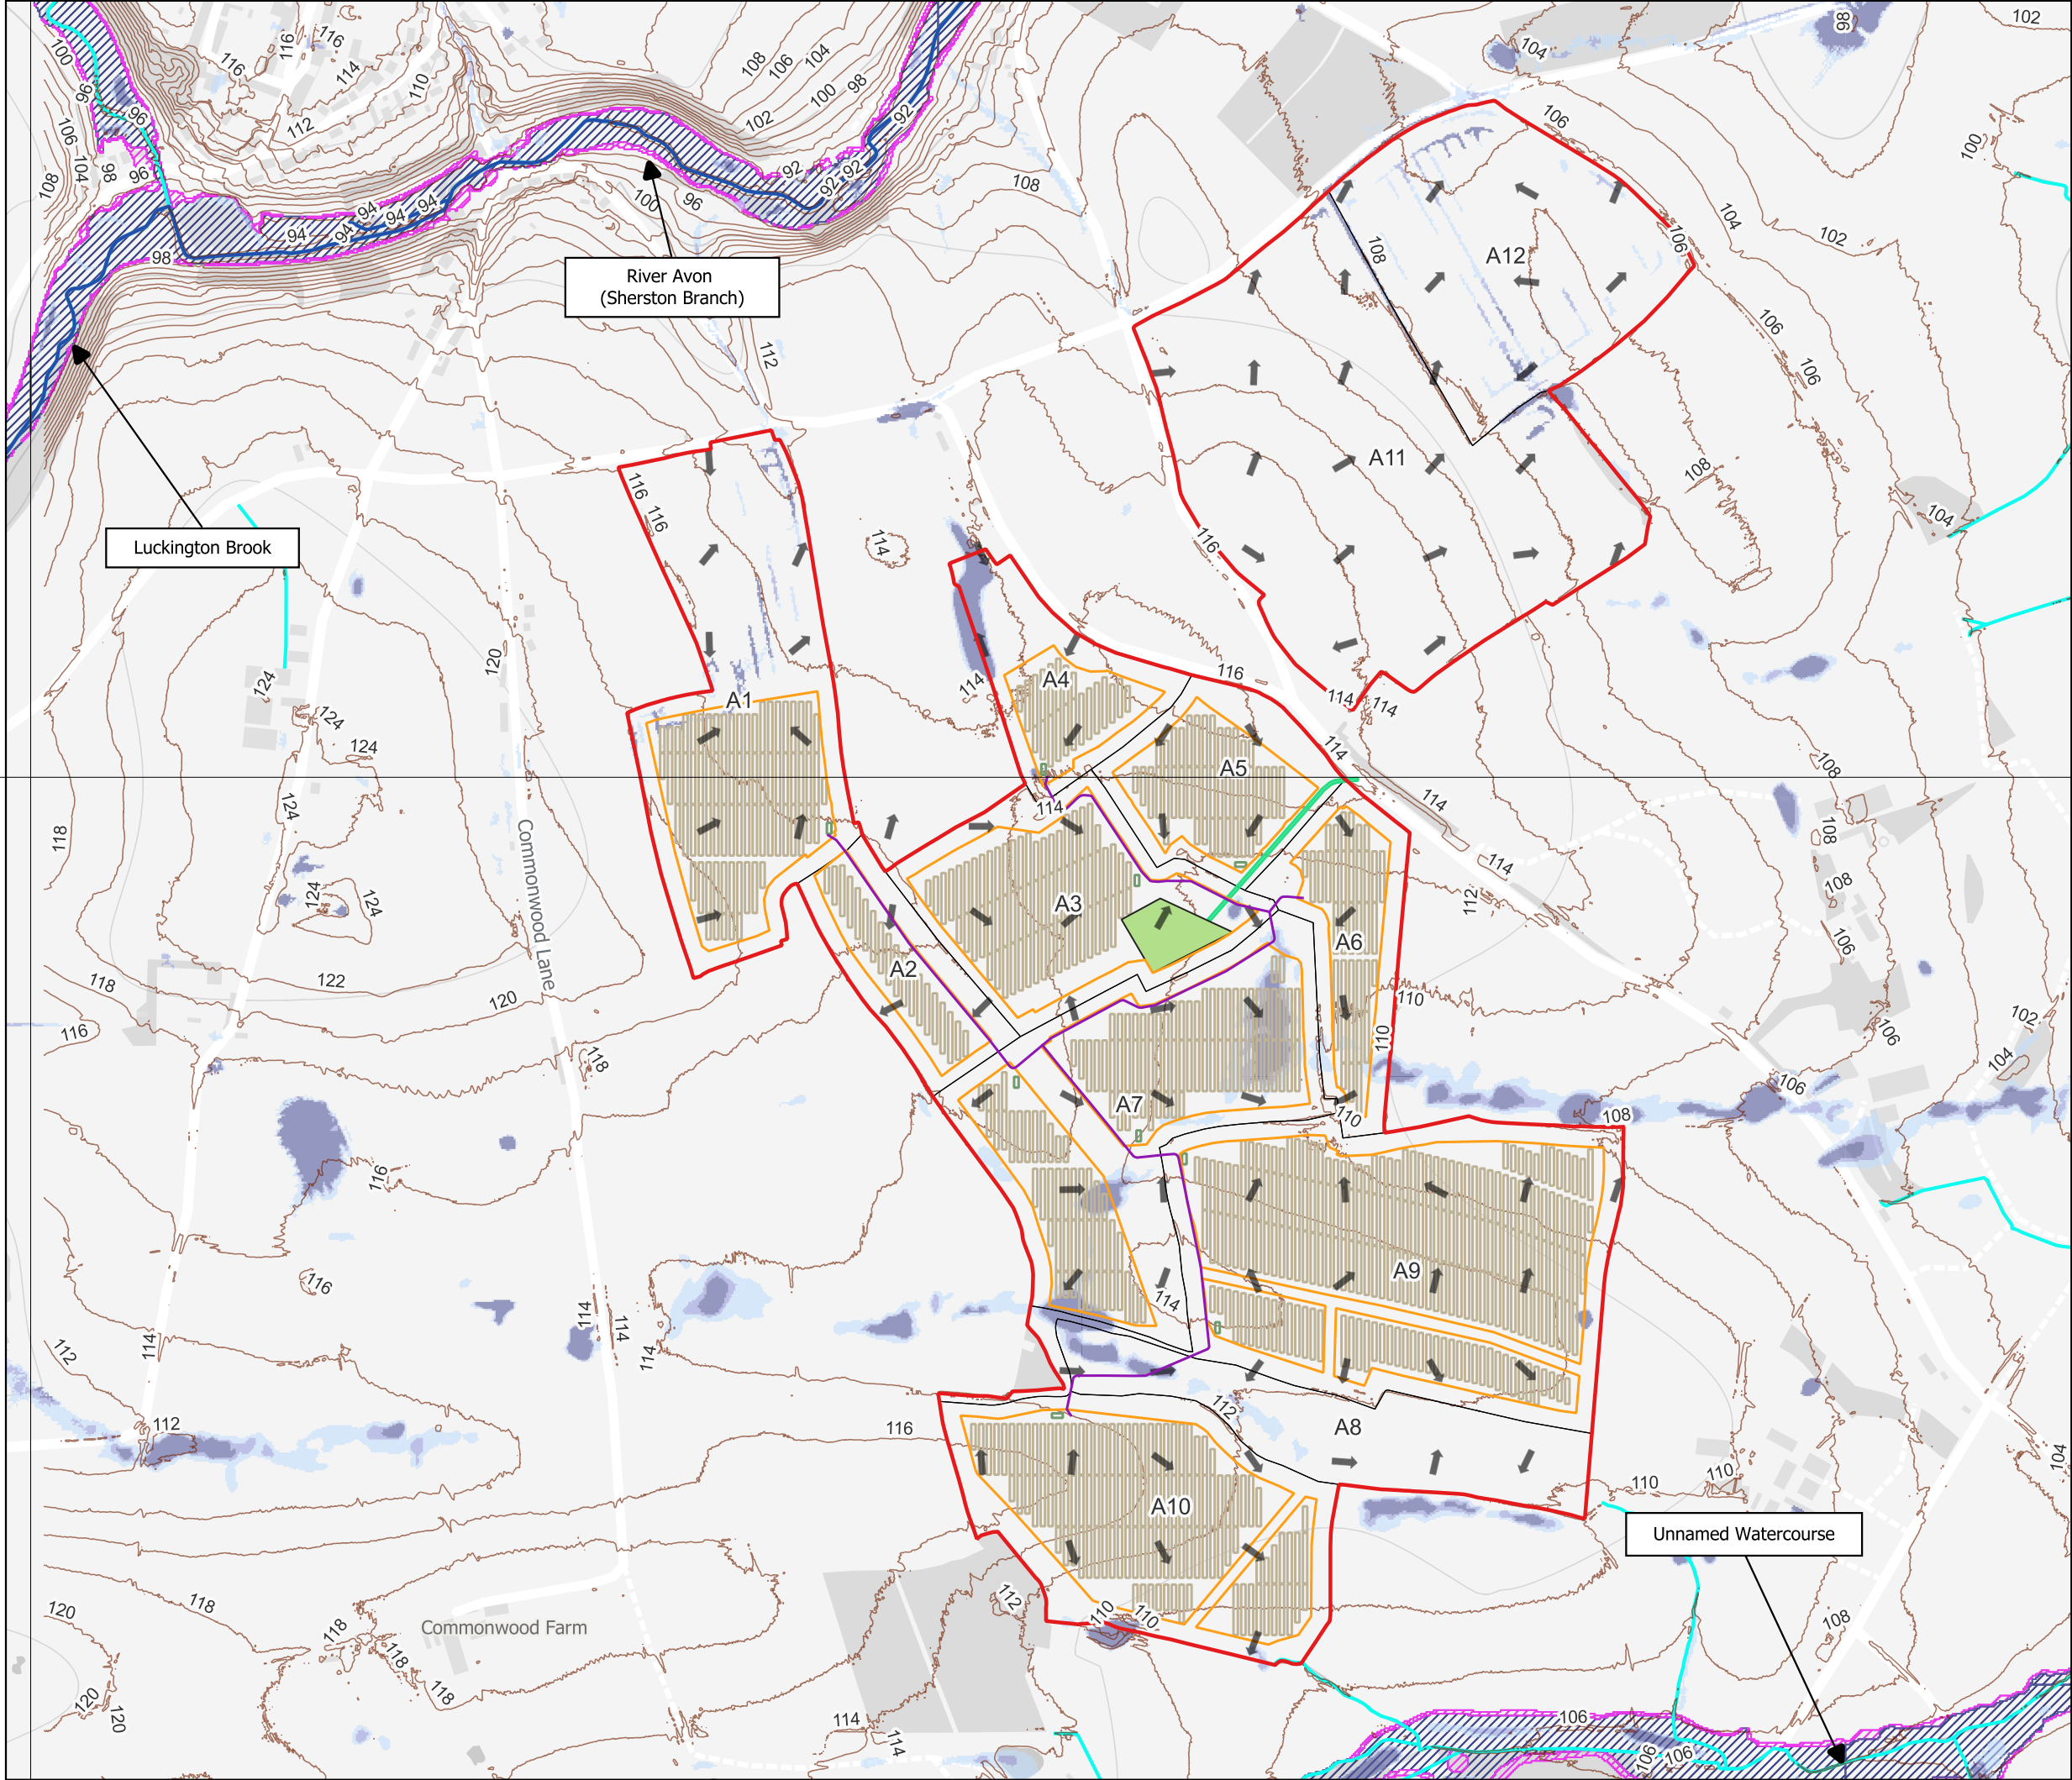

Title:
Figure 11.1 Rev 4: Lime Down A Fluvial and Surface Water Flood Risk Map

Document:
Volume 2: Hydrology, Flood Risk and Drainage Environmental Statement (ES)

- Legend:
- Solar PV Site
 - 132kV Substation
 - Conversion Unit / 33kV sub distribution switch room
 - Solar PV Panels
 - Solar PV Panels Areas
 - 2m Contours
 - Access Tracks to Substation
 - Access Track
- Hydrological Features
- Ordinary Watercourse
 - EA Main River
 - Wet Ditches
- EA Flood Zones
- Flood Zone 3
 - Flood Zone 2
- Surface Water Features
- Overland Flow Routes
 - High Likelihood (>3.3% AEP)
 - Medium Likelihood (1%-3.3% AEP)
 - Low Likelihood (0.1%-1% AEP)
 - Very Low Likelihood

APFP Regulation: 5(2)(a)
Application Doc no.: EN010168/APP.6.2
Drawing no.: 317212/11.1.1

Co-ordinate system: OSGB36 / British National Grid
Scale: 1:7000 @ A3

0 0.5 km

N