


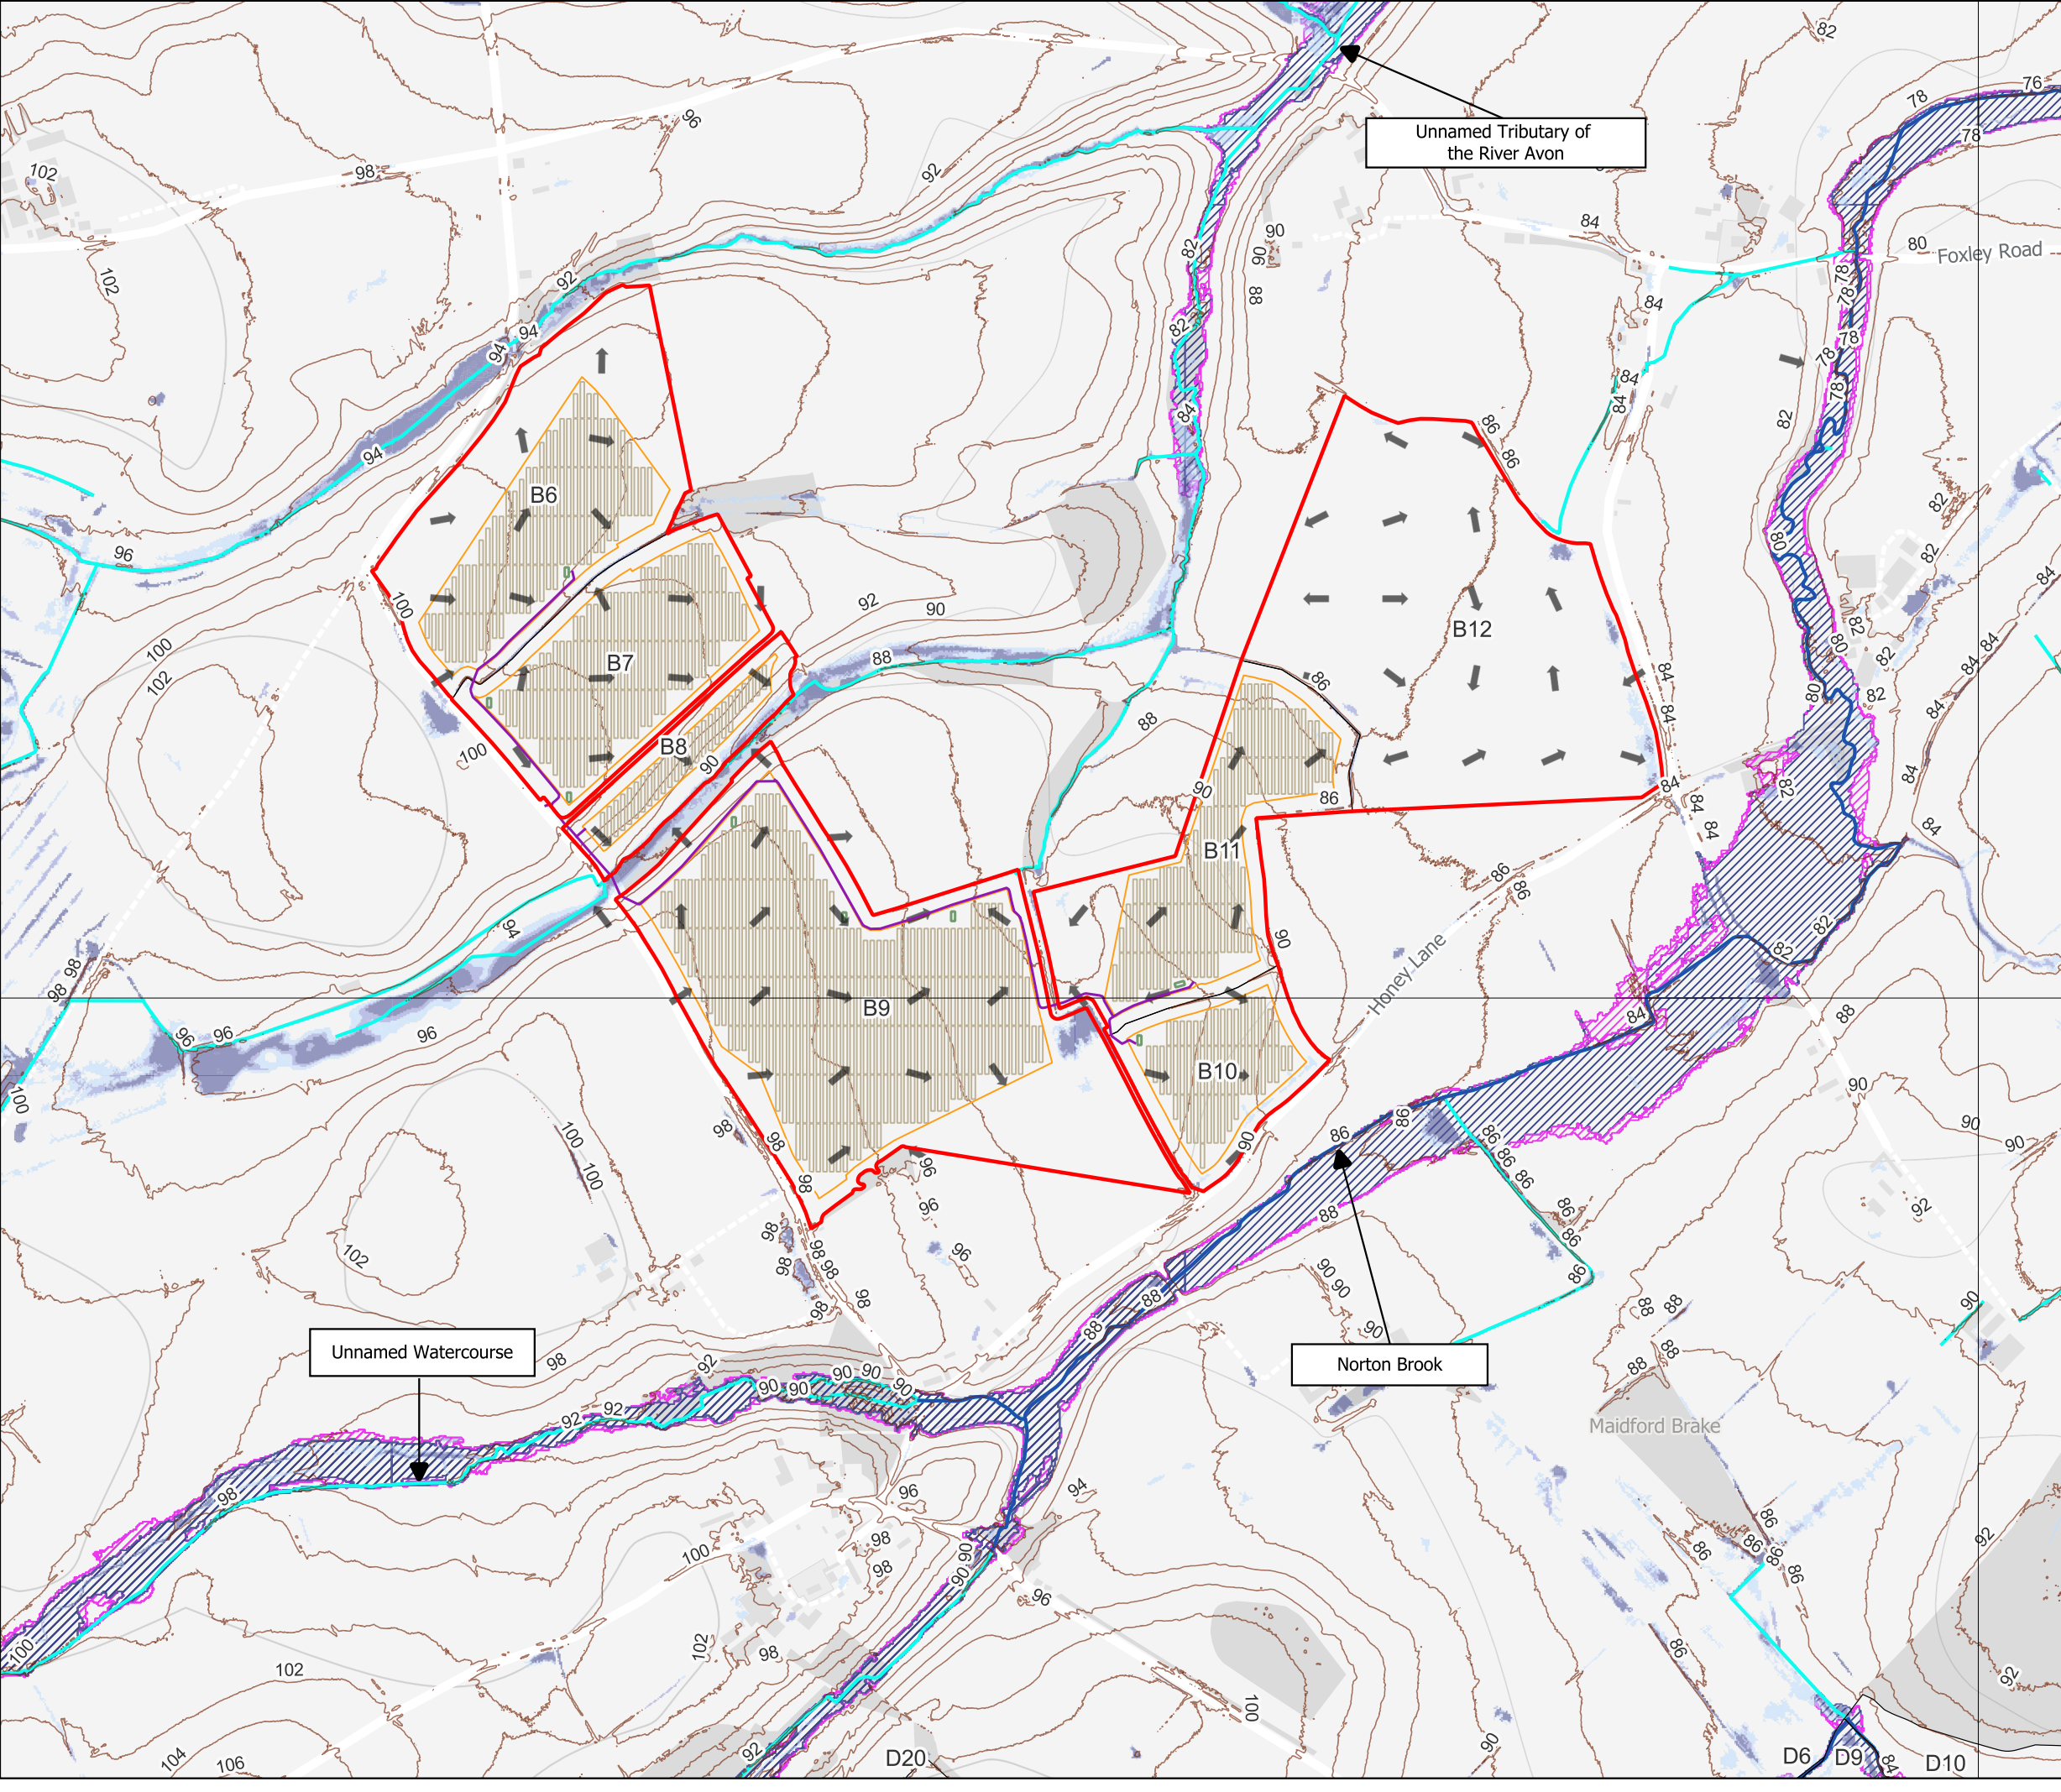

Legend:

- Solar PV Site
- Conversion Units / 33kV sub distribution switch room
- Solar PV Panels
- Solar PV Panels Areas
- Access Track

Hydrological Features

- EA Main River
- Ordinary Watercourse

EA Flood Zones

- Flood Zone 3
- Flood Zone 2

Surface Water Features

- Overland Flow Routes
- High Likelihood (>3.3% AEP)
- Medium Likelihood (1%-3.3% AEP)
- Low Likelihood (0.1%-1% AEP)
- Very Low Likelihood (<0.1% AEP)



APFP Regulation: 5(2)(a)
Application Doc no.: EN010168/APP.6.2
Drawing no.: 317212/11.2.1

Co-ordinate system: OSGB36 / British National Grid
Scale: 1:8000 @ A3

0 0.5 km

N