


385000

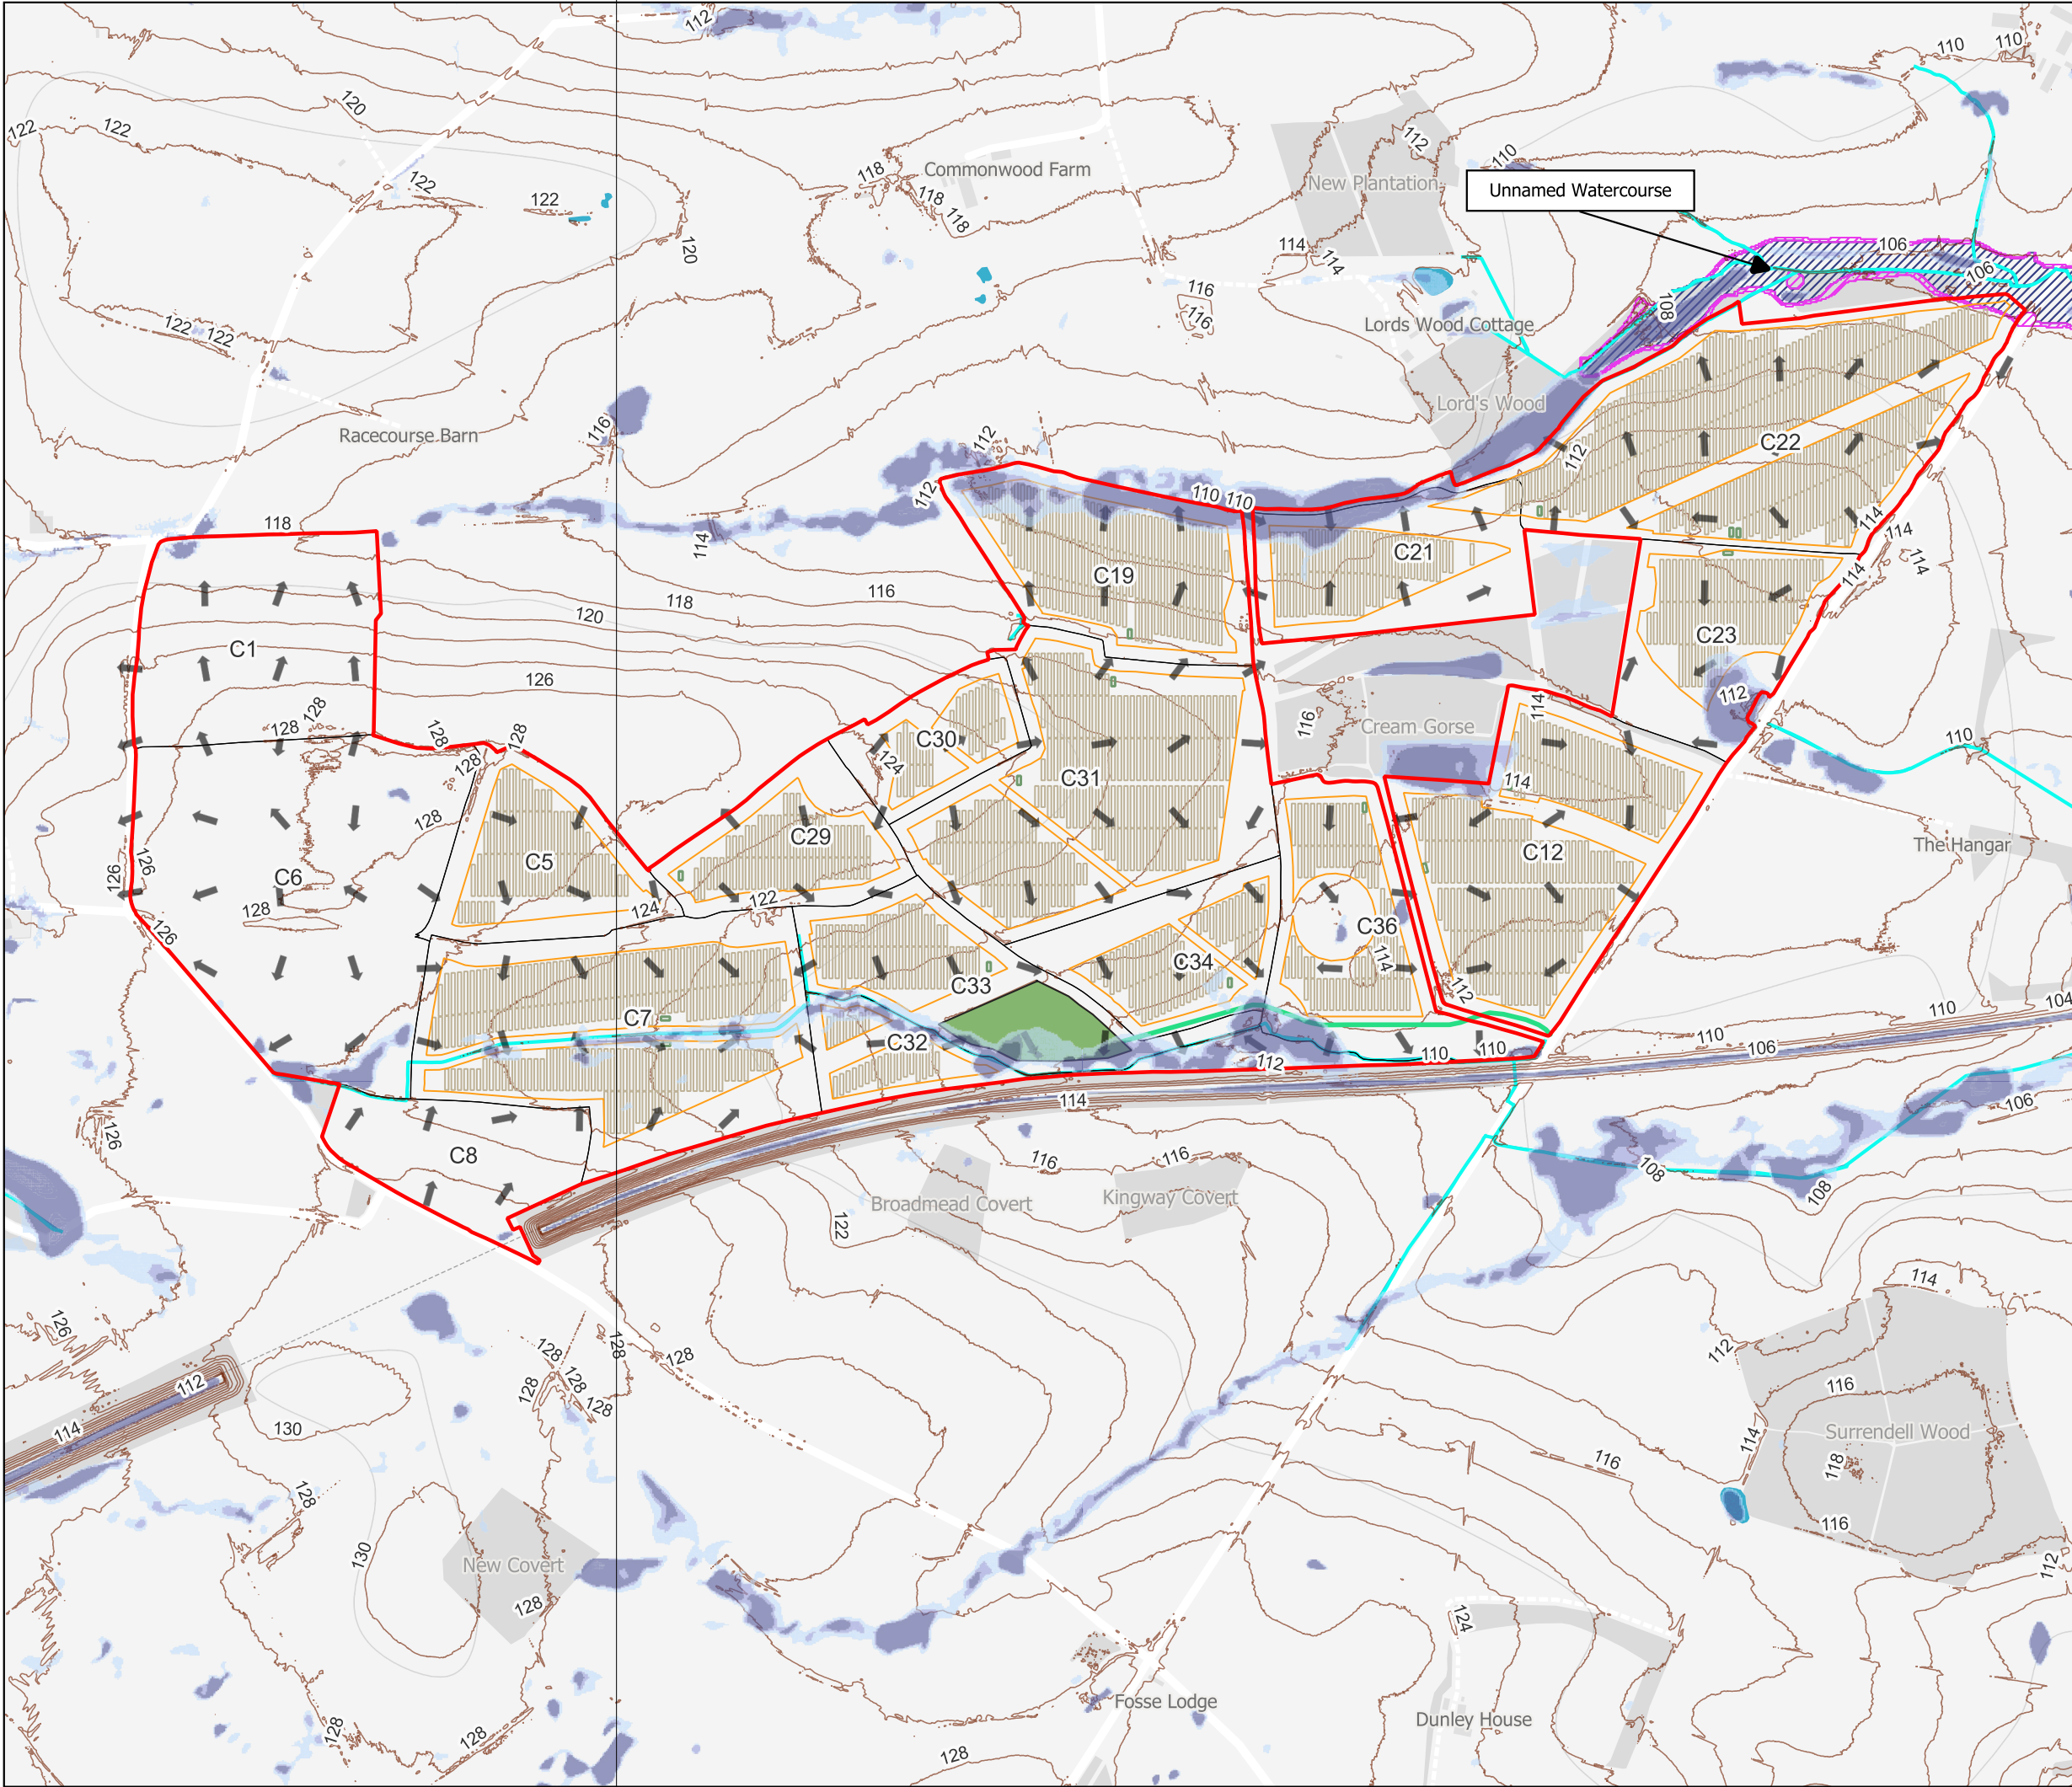


Title:
Figure 11.3 Rev 4: Lime Down C1 Fluvial
and Surface Water Flood Risk Map

Document:
Volume 2
Hydrology, Flood Risk and Drainage
Environmental Statement (ES)

- Legend:
- Solar PV Site
 - Conversion Units / 33kV Sub
Distribution Switch Room
 - 132kV Substation
 - Solar PV Panels
 - 2m Contours
 - Access Track to Substation
 - Access Track
- Hydrological Features
- EA Main River
 - Ordinary Watercourse
- EA Flood Zones
- Flood Zone 3
 - Flood Zone 2
- Surface Water Features
- Overland Flow Routes
 - High Likelihood (>3.3% AEP)
 - Medium Likelihood (1%-3.3% AEP)
 - Low Likelihood (01%-1% AEP)
 - Very Low Likelihood (<0.1% AEP)

Data: Base Maps: Contains OS data © Crown copyright and database right 2026 | All rights reserved. Some features of this map are based on digital spatial data from the Centre for Ecology & Hydrology, © NERC (CEH) | © Crown copyright and database rights 2026 Ordnance Survey 0100031673

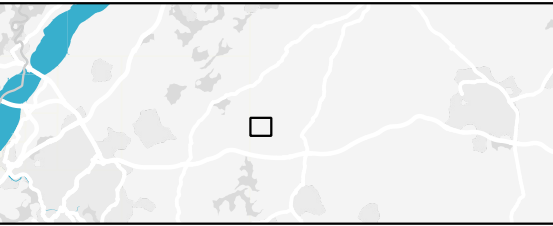

APFP Regulation: 5(2)(a)
Application Doc no.: EN010168/APP.6.2
Drawing no.: 317212/11.3.1

Co-ordinate system: OSGB36 / British National Grid

Scale: 1:8500 @ A3

